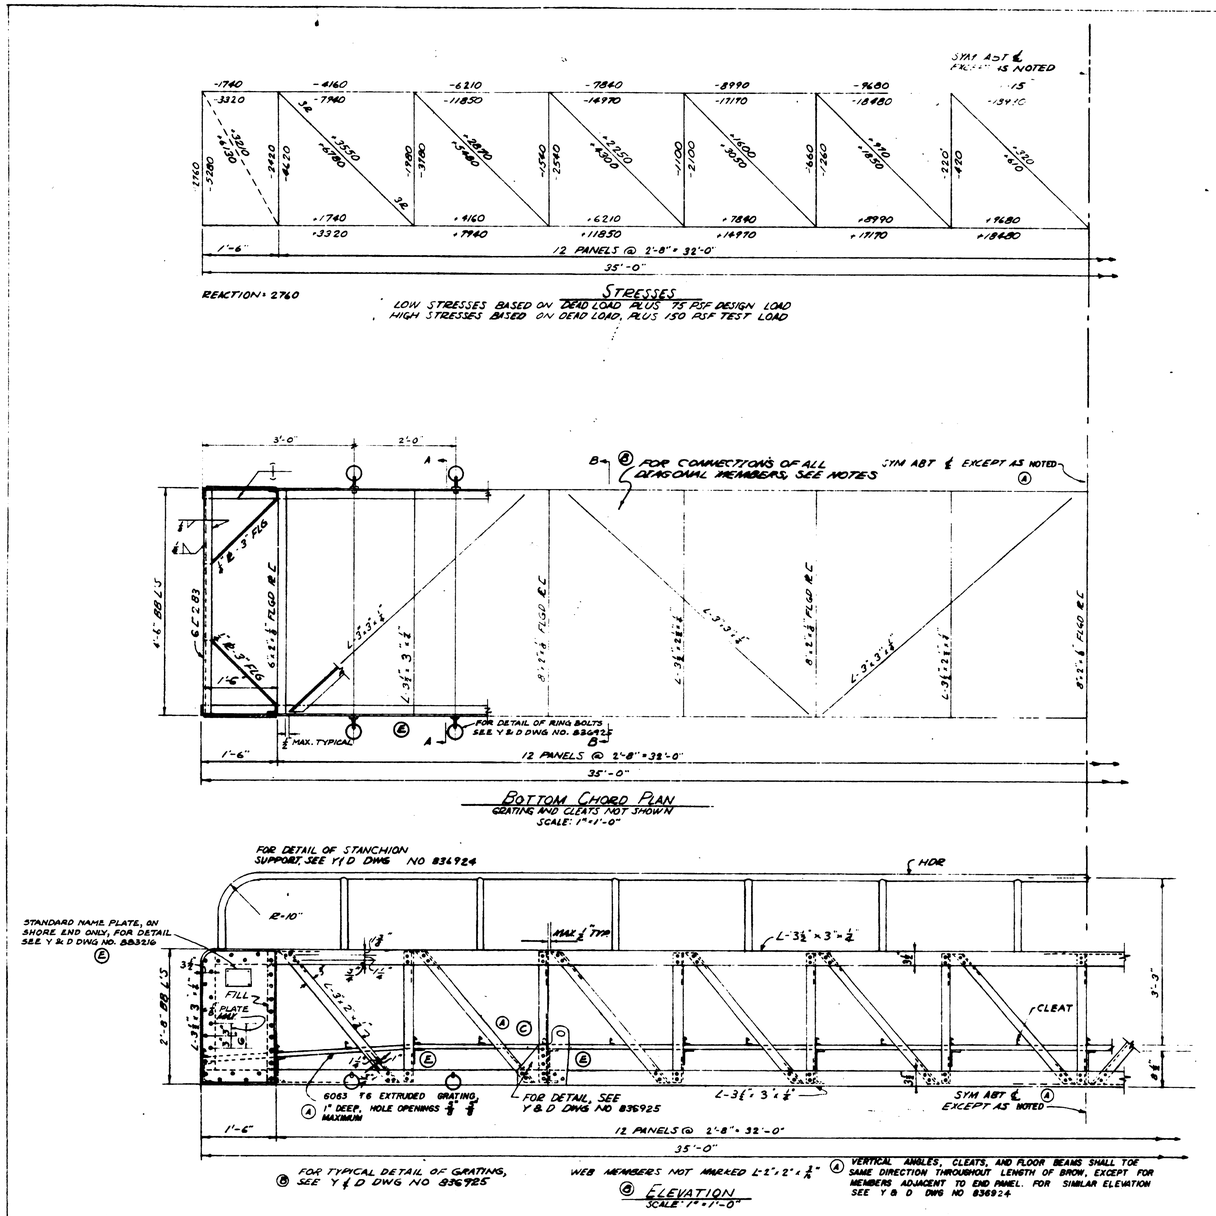

NOTES

FOR SECTIONS A-A, B-B, END ELEVATIONS, AND DETAILS OF END POSTS, SEE Y & D DWG NO 836924
UNLESS OTHERWISE NOTED, END CONNECTIONS OF MEMBERS SHALL HAVE TWO RIVETS
ALL RIVETS - 3/4"
HANDRAIL TO BE 1 1/2" STD PIPE, WELDED THROUGHOUT
FOR DETAIL OF CLEAT, SEE Y & D DWG NO 836926
FOR DETAILS OF HOOKS, ROLLERS, AND FITTINGS, SEE Y & D DWG NO 836925
FOR GENERAL NOTES, LOADS, AND DESIGN STRESSES SEE Y & D DWG NO 836924
(B) FOR LIGHTING, SEE Y & D DWG NO 836949
ALL RIVET HOLES SHALL BE DRILLED

GRAPHIC SCALES

1" = 1'-0"

THE COMPUTATIONS FOR THIS DESIGN ARE CONTAINED IN BOOKS 5011 & 5015
THIS INFORMATION IS FOR BUDOCKS E & T S DIVISION ONLY

SYMBOL	DESCRIPTION	DATE	APPROVAL
E	CHANGED LIFTING EYE - ADDED RING BOLTS & STD NAME PLATE	1-24-49	
D	NO. OF DWG'S IN SET REVISED	8-12-43	
C	REVISED LIFTING EYE RIVETING		
B	ADDED NOTES AND REVISED ELEVATIONS	10-17-41	
A	REVISED GRATING AND LIFTING EYE - ADDED NOTES	5-22-41	

REVISIONS

DEPARTMENT OF THE NAVY — WASHINGTON, D. C.

BUREAU OF YARDS & DOCKS

STANDARD
ALUMINUM TRUSS BROWS
4 - 35

DES. J. U. Simmons
DRWN T. A. Mundel
CHK. T. Mundel
LDR. J. U. Simmons
SUPV. J. Hoffman
HEAD Leach
MGR. Altenbaum
ENGR CORPS
PROJ MGMT
DIRECTOR Jean M. Dallas

APPROVED — DATE 7/24/58

SCALE — SPEC
SHEET 11 OF 25 NO.
Y & D DWG NO. 836934

1-6-761