Desig	Type	Quantity
A	Bioretention	5
B	Rain Garden	4
C	Tree Box	3
D	Rain Barrel	2
E	Permeable Paver	10
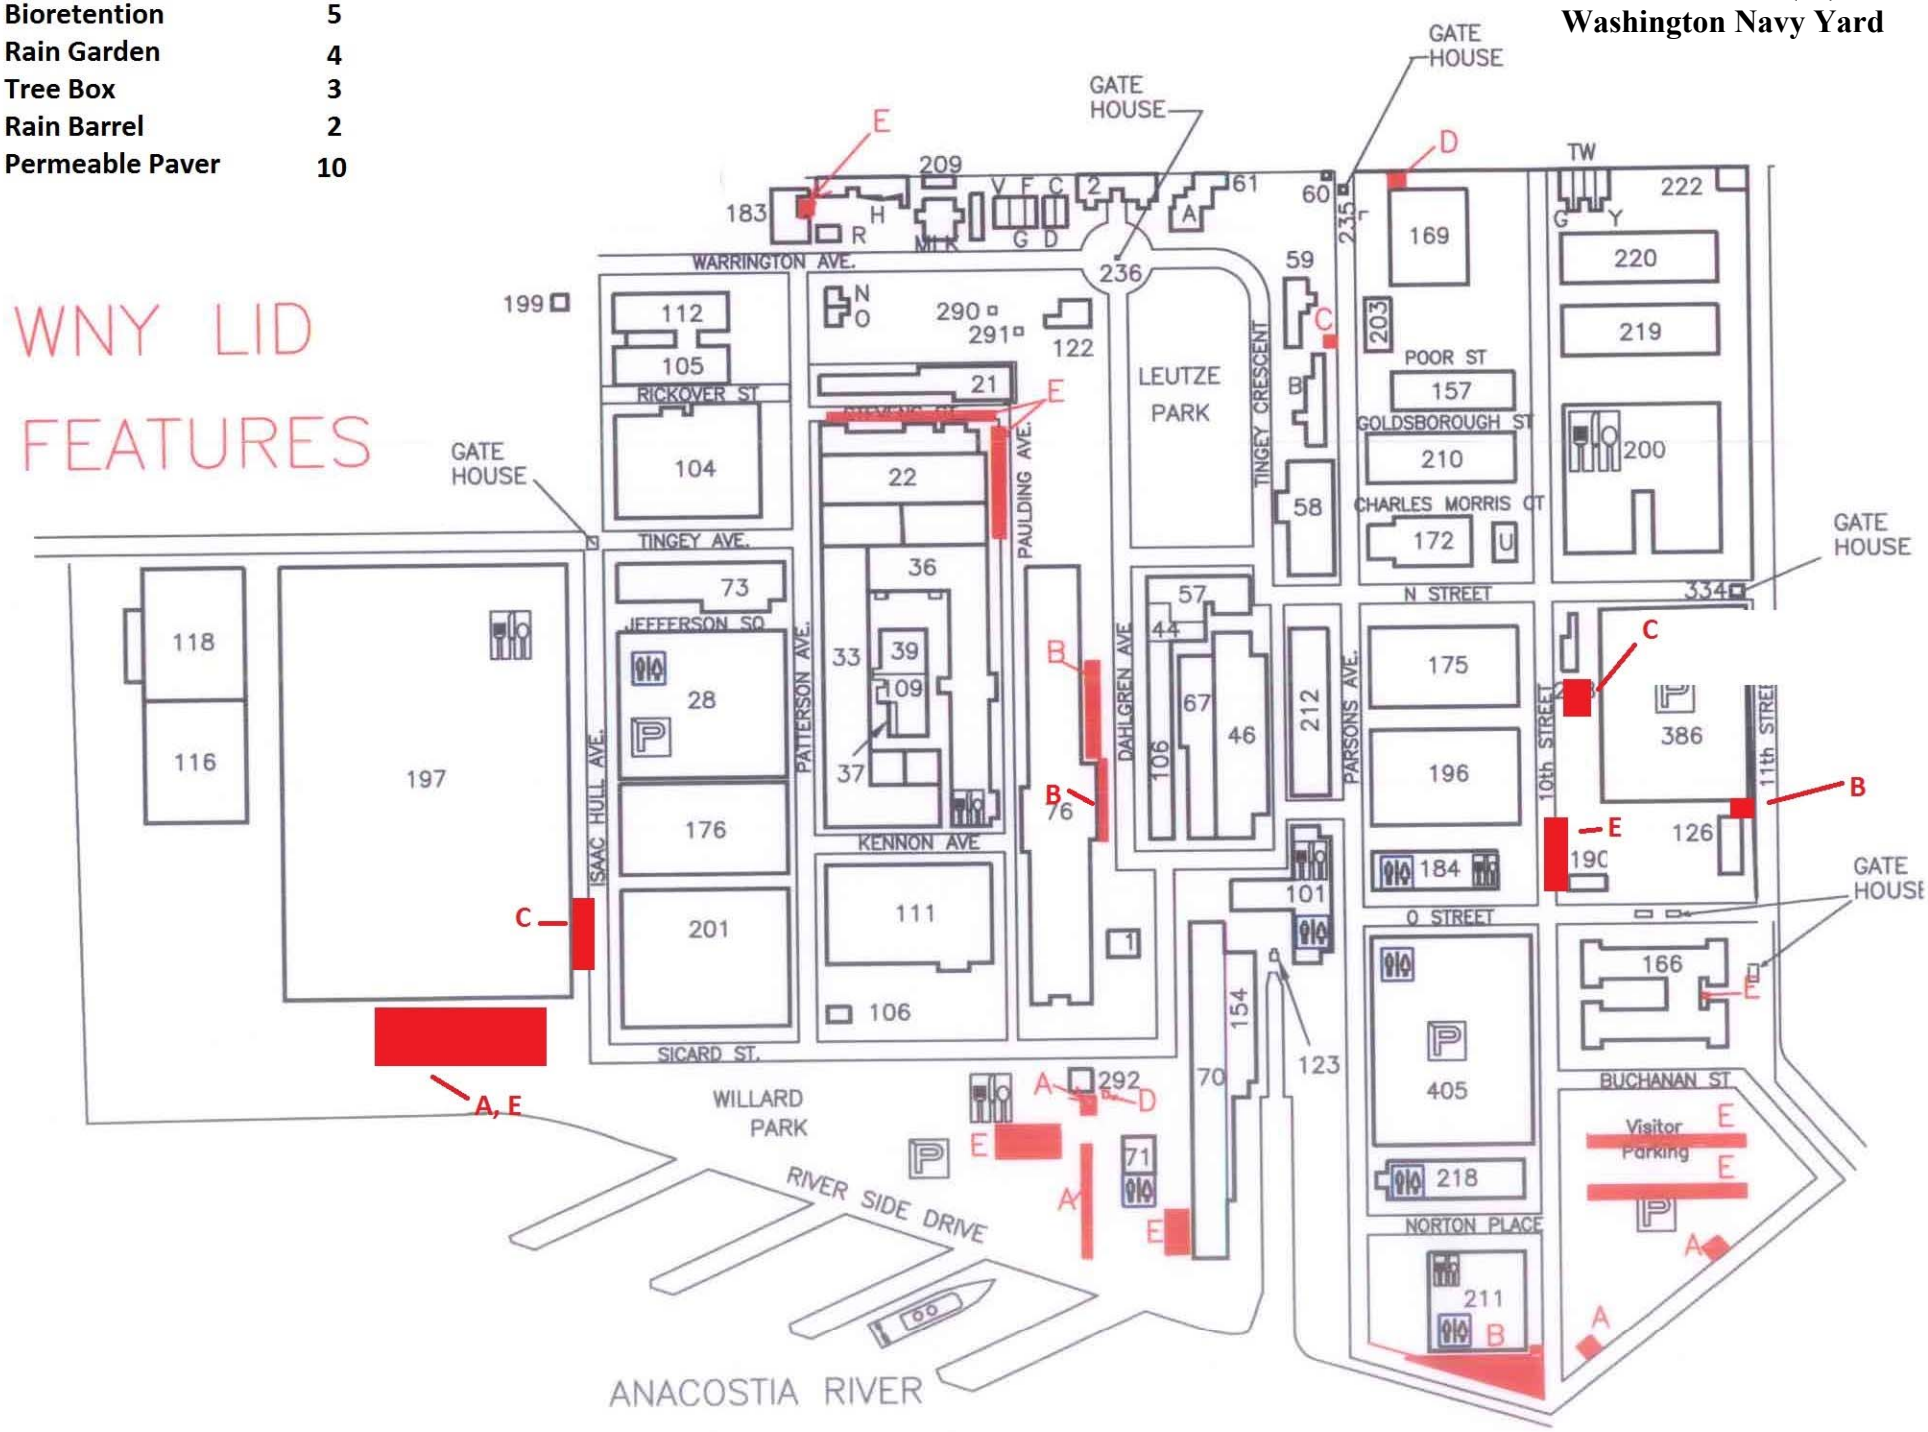
J-1503050-11(a1)
Washington Navy Yard