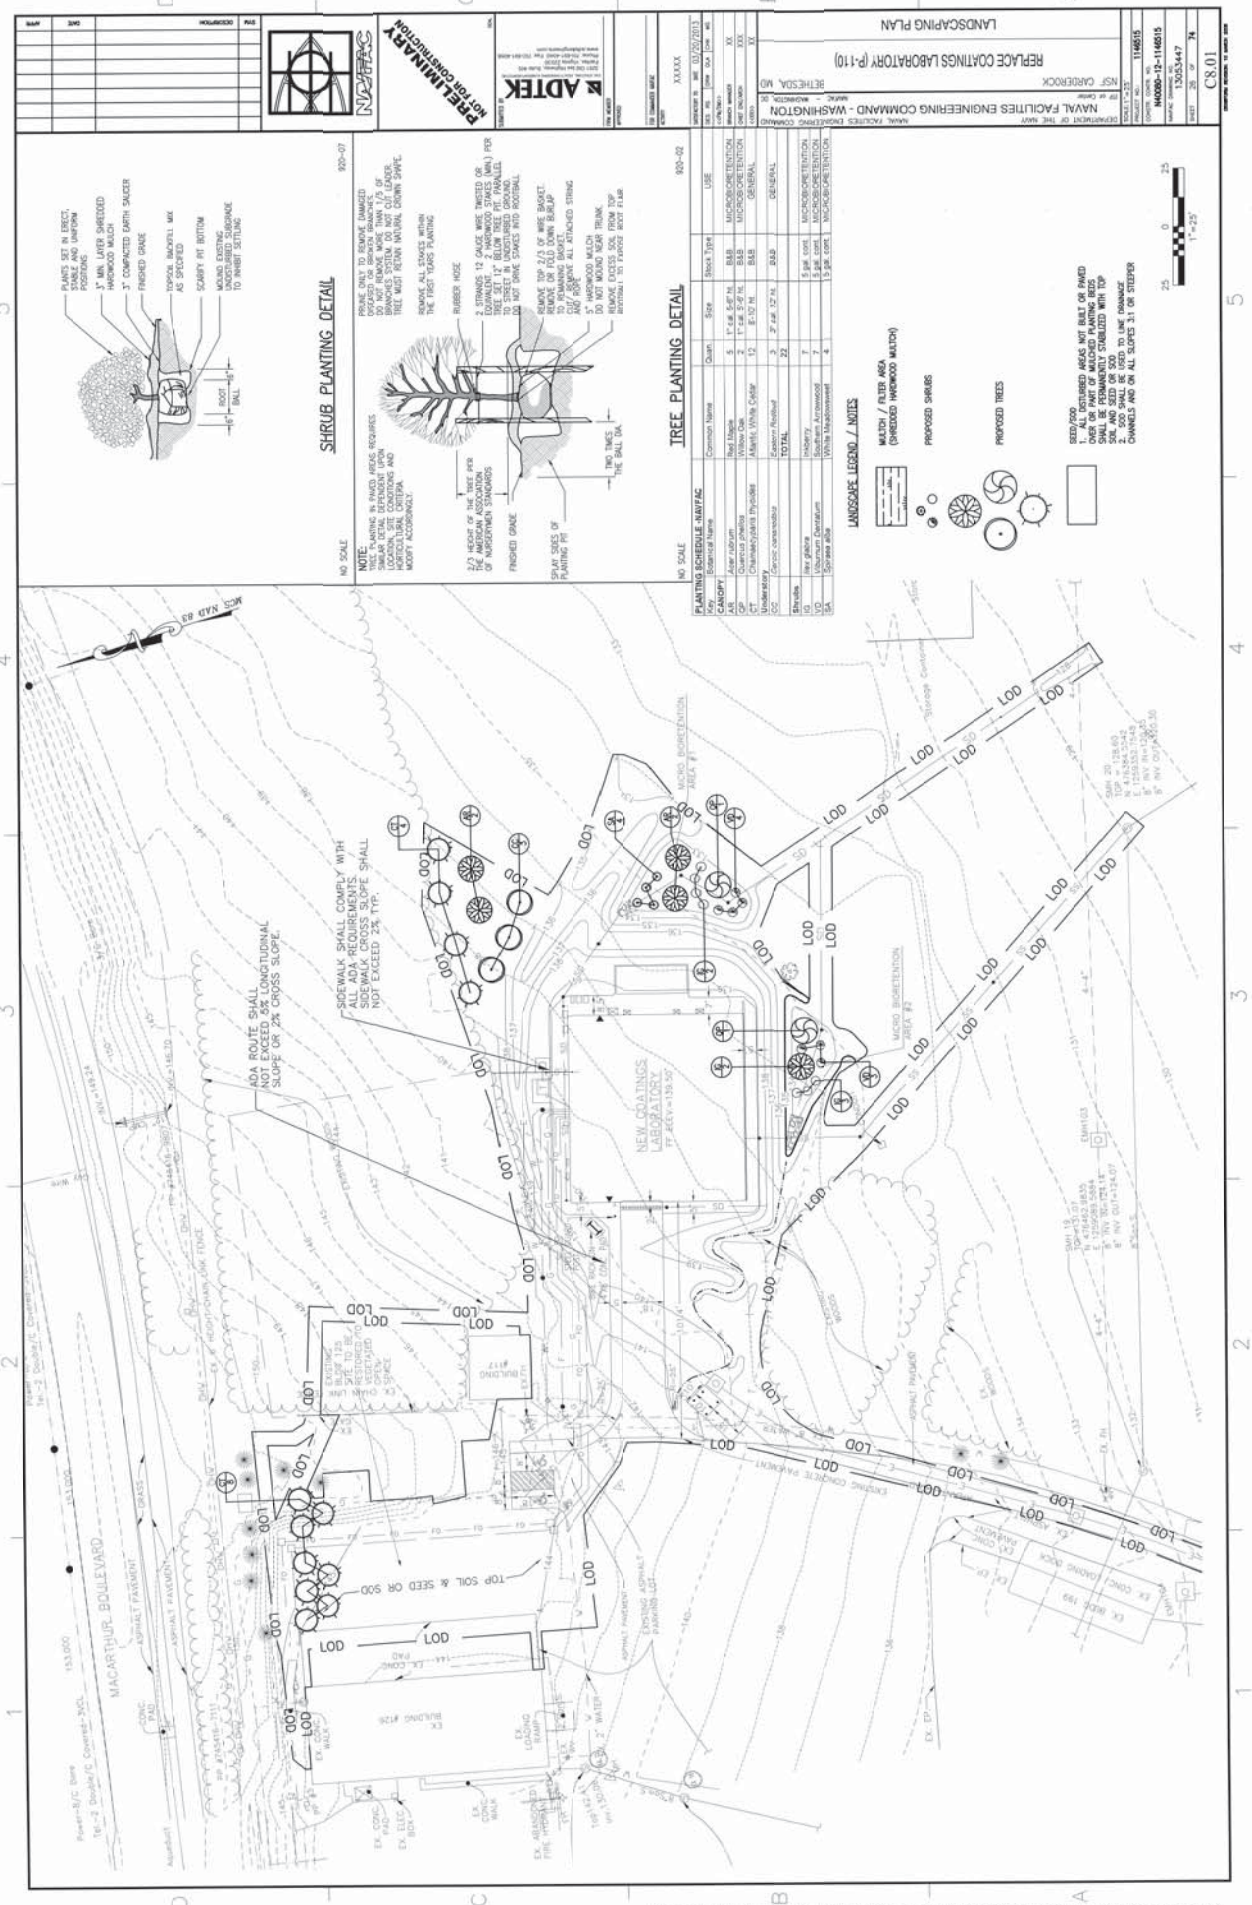
SHRUB PLANTING DETAIL
TREE PLANTING DETAIL
LANDSCAPE LEGEND / NOTES
NAVAL FACILITIES ENGINEERING COMMAND - WASHINGTON
REPLACE COATINGS LABORATORY (P-110)
LANDSCAPING PLAN
PRELIMINARY NOT FOR CONSTRUCTION
ADTEK
C8.01
NEW COATINGS LABORATORY
MACARTHUR BOULEVARD
ADA ROUTE SHALL NOT EXCEED 5% LONGITUDINAL SLOPE OR 2% CROSS SLOPE.
SIDEWALK SHALL COMPLY WITH ALL ADA REQUIREMENTS. SIDEWALK CROSS SLOPE SHALL NOT EXCEED 2% TYP.
TOP SOIL & SEED OR SOD
LOD