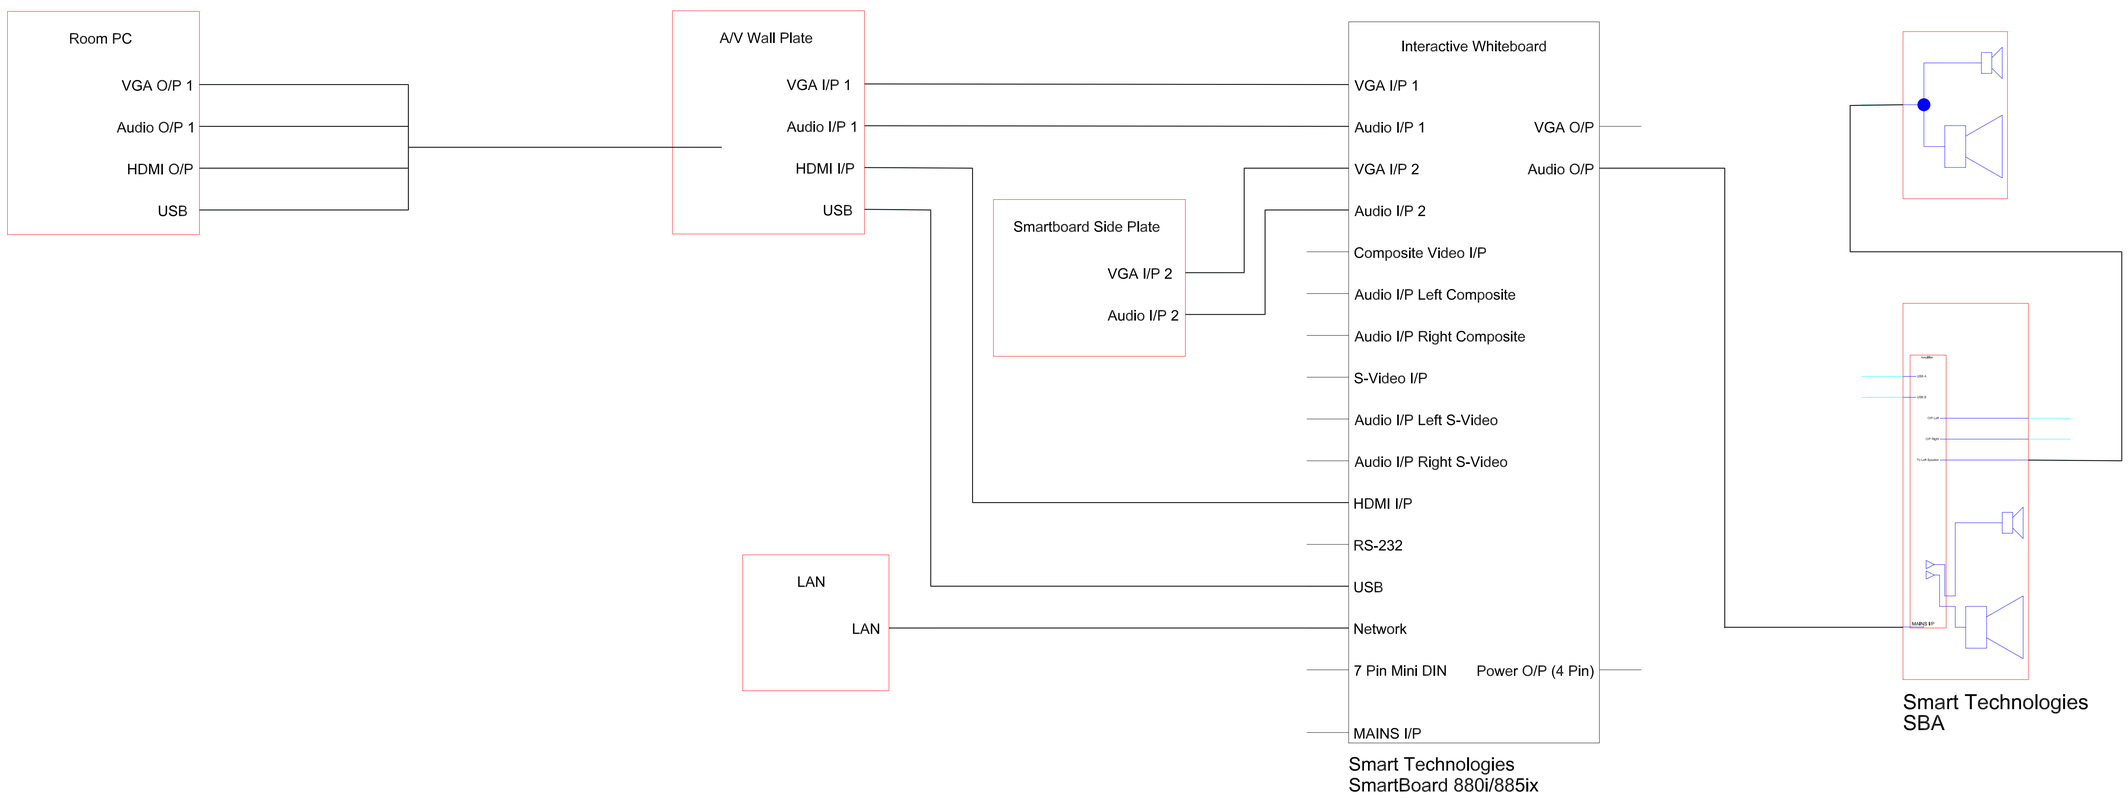

SYM	DESCRIPTION	DATE	APPR

SEAL

Federal Reserve Bank Building
100 North 6th Street
Philadelphia, PA 19106-1590
Tel: 215-923-2020 Fax: 215-574-0952

A/E INFO

APPROVED

FOR COMMANDER NAVFAC

ACTIVITY

Smartboard
Wiring Configuration

SATISFACTORY TO DATE 08/07/15

DSG DTS DRW CHK

PM/DM PM/DM

BRANCH MANAGER BRANCH MANAGER

CHIEF ENG/ ARCH CHIEF ENG/ARCH

<<XXX>> <<XXX>>

DEPARTMENT OF THE NAVY
NAVAL FACILITIES ENGINEERING COMMAND
DoDEA

NAVAL FACILITIES ENGINEERING COMMAND ~ WASHINGTON
MARINE CORPS BASE QUANTICO, VIRGINIA

MARINE CORPS BASE QUANTICO
QUANTICO, VA

REPLACE QUANTICO M/H SCHOOL

AUDIOVISUAL SYSTEMS DIAGRAMS

SCALE:

PROJECT NO.: P-021

CONSTR. CONTR. NO.
W91236-15-C-0023

NAVFAC DRAWING NO.
13091526

SHEET 772 OF 789

AV604

DRAWFORM REVISION: 10 MARCH 2009

RTA SUBMISSION - 10/13/2016

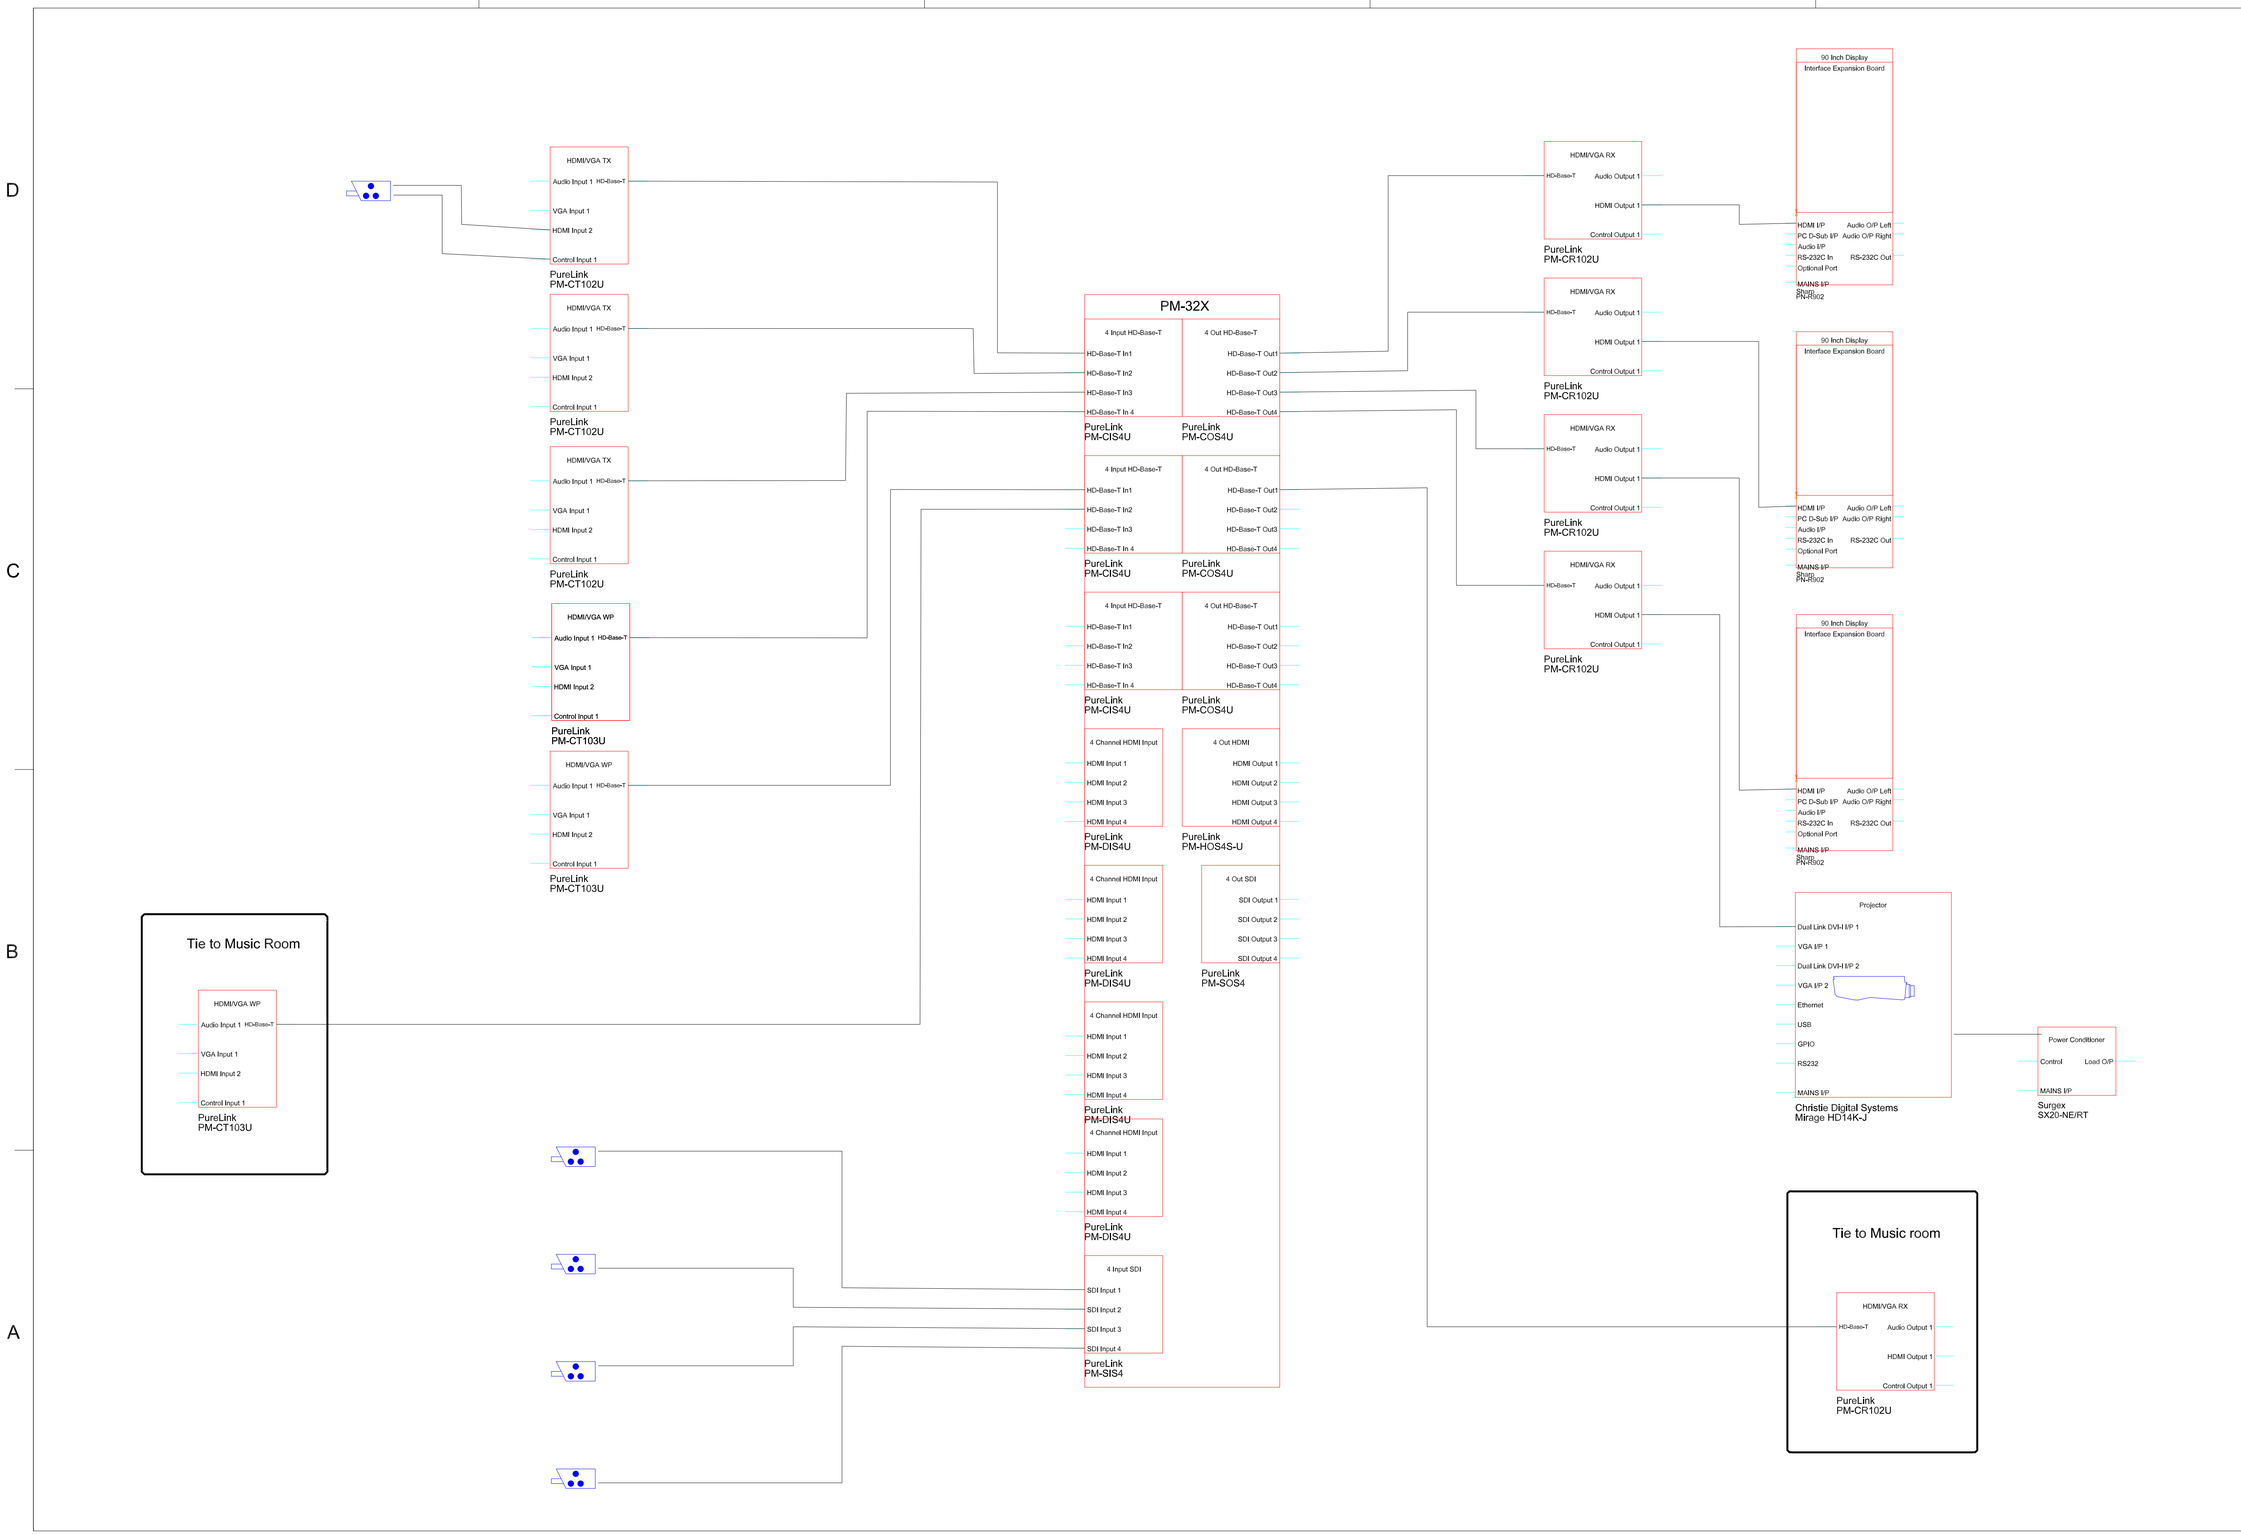

SYM	DESCRIPTION	DATE	APPR

SEAL

Federal Reserve Bank Building
100 North 6th Street
Philadelphia, PA 19106-1590
Tel: 215-923-2020 Fax: 215-574-0952

A/E INFO

APPROVED

FOR COMMANDER NAVFAC

ACTIVITY

Performance Hall
Video Schematic

SATISFACTORY TO DATE 08/07/15

DSG DTS DRW CHK

PM/DM PM/DM

BRANCH MANAGER BRANCH MANAGER

CHIEF ENG/ ARCH CHIEF ENG/ARCH

<<XXX>> <<XXX>>

DEPARTMENT OF THE NAVY
NAVAL FACILITIES ENGINEERING COMMAND ~ WASHINGTON
DoDEA
MARINE CORPS BASE QUANTICO
MARINE CORPS BASE QUANTICO, VIRGINIA

REPLACE QUANTICO M/H SCHOOL

AUDIOVISUAL SYSTEMS DIAGRAMS

SCALE:

PROJECT NO.: P-021

CONSTR. CONTR. NO.
W91236-15-C-0023

NAVFAC DRAWING NO.
13091527

SHEET 773 OF 789

AV605

DRAWFORM REVISION: 10 MARCH 2009

RTA SUBMISSION - 10/13/2016

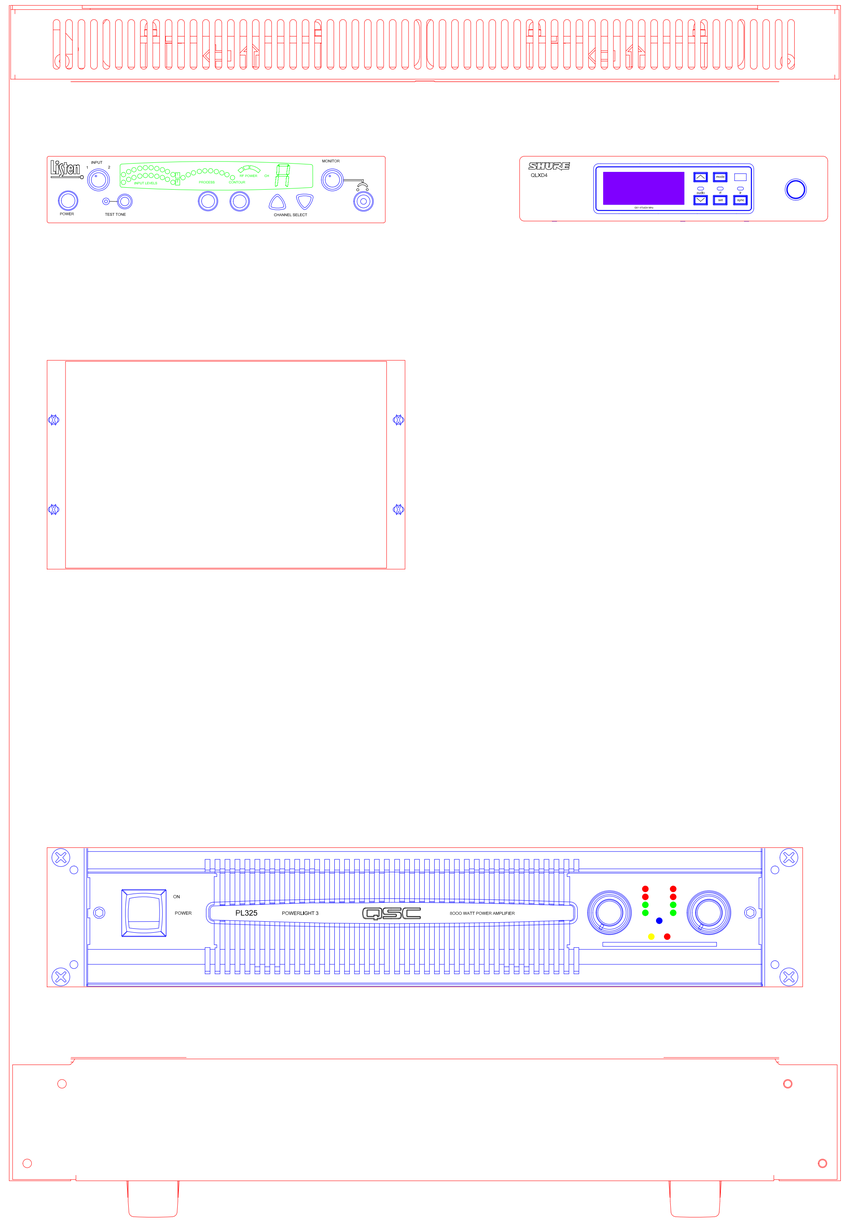

Middle Atlantic Products
C5F1

SYM	DESCRIPTION	DATE	APPR

SEAL

Federal Reserve Bank Building
100 North 6th Street
Philadelphia, PA 19106-1590
Tel: 215-923-2020 Fax: 215-574-0952

A/E INFO

APPROVED

FOR COMMANDER NAVFAC

ACTIVITY
Music Room
Rack Layout

SATISFACTORY TO DATE 08/07/15

DSG DTS DRW CHK

PM/DM PM/DM

BRANCH MANAGER BRANCH MANAGER

CHIEF ENG/ ARCH CHIEF ENG/ARCH

<<XXX>> <<XXX>>

DEPARTMENT OF THE NAVY
NAVAL FACILITIES ENGINEERING COMMAND
DoDEA

NAVAL FACILITES ENGINEERING COMMAND ~ WASHINGTON
MARINE CORPS BASE QUANTICO, VIRGINIA

MARINE CORPS BASE QUANTICO
QUANTICO, VA

REPLACE QUANTICO M/H SCHOOL

AUDIOVISUAL SYSTEMS DIAGRAMS

SCALE:

PROJECT NO.: P-021

CONSTR. CONTR. NO.
W91236-15-C-0023

NAVFAC DRAWING NO.
13091528

SHEET 774 OF 789

AV606

DRAWFORM REVISION: 10 MARCH 2009

RTA SUBMISSION - 10/13/2016

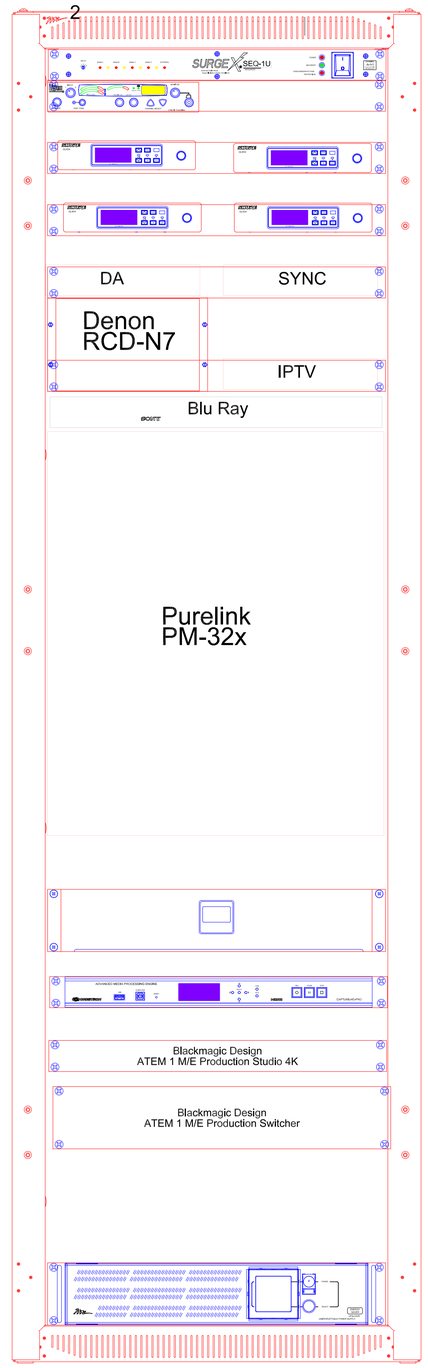

Middle Atlantic Products
BGR-4127

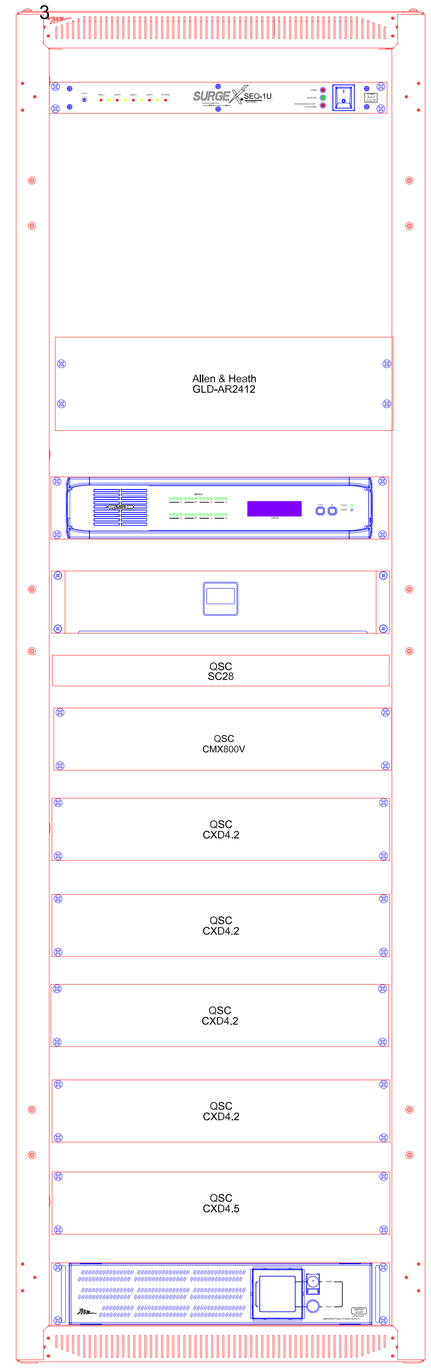

Middle Atlantic Products
BGR-4127

SYM	DESCRIPTION	DATE	APPR

SEAL

Federal Reserve Bank Building
100 North 6th Street
Philadelphia, PA 19106-1590
Tel: 215-923-2020 Fax: 215-574-0952

A/E INFO

APPROVED

FOR COMMANDER NAVFAC

ACTIVITY
Performance Hall
Rack Layout

SATISFACTORY TO DATE 08/07/15

DSG DTS DRW CHK

PM/OM PM/OM

BRANCH MANAGER BRANCH MANAGER

CHIEF ENG/ ARCH CHIEF ENG/ARCH

<<XXX>> <<XXX>>

DEPARTMENT OF THE NAVY
NAVAL FACILITIES ENGINEERING COMMAND
DoDEA

NAVAL FACILITES ENGINEERING COMMAND ~ WASHINGTON
MARINE CORPS BASE QUANTICO, VIRGINIA

MARINE CORPS BASE QUANTICO
QUANTICO, VA

REPLACE QUANTICO M/H SCHOOL

AUDIOVISUAL SYSTEMS DIAGRAMS

SCALE:

PROJECT NO.: P-021

CONSTR. CONTR. NO.
W91236-15-C-0023

NAVFAC DRAWING NO.
13091529

SHEET 775 OF 789

AV607

DRAWFORM REVISION: 10 MARCH 2009

RTA SUBMISSION - 10/13/2016

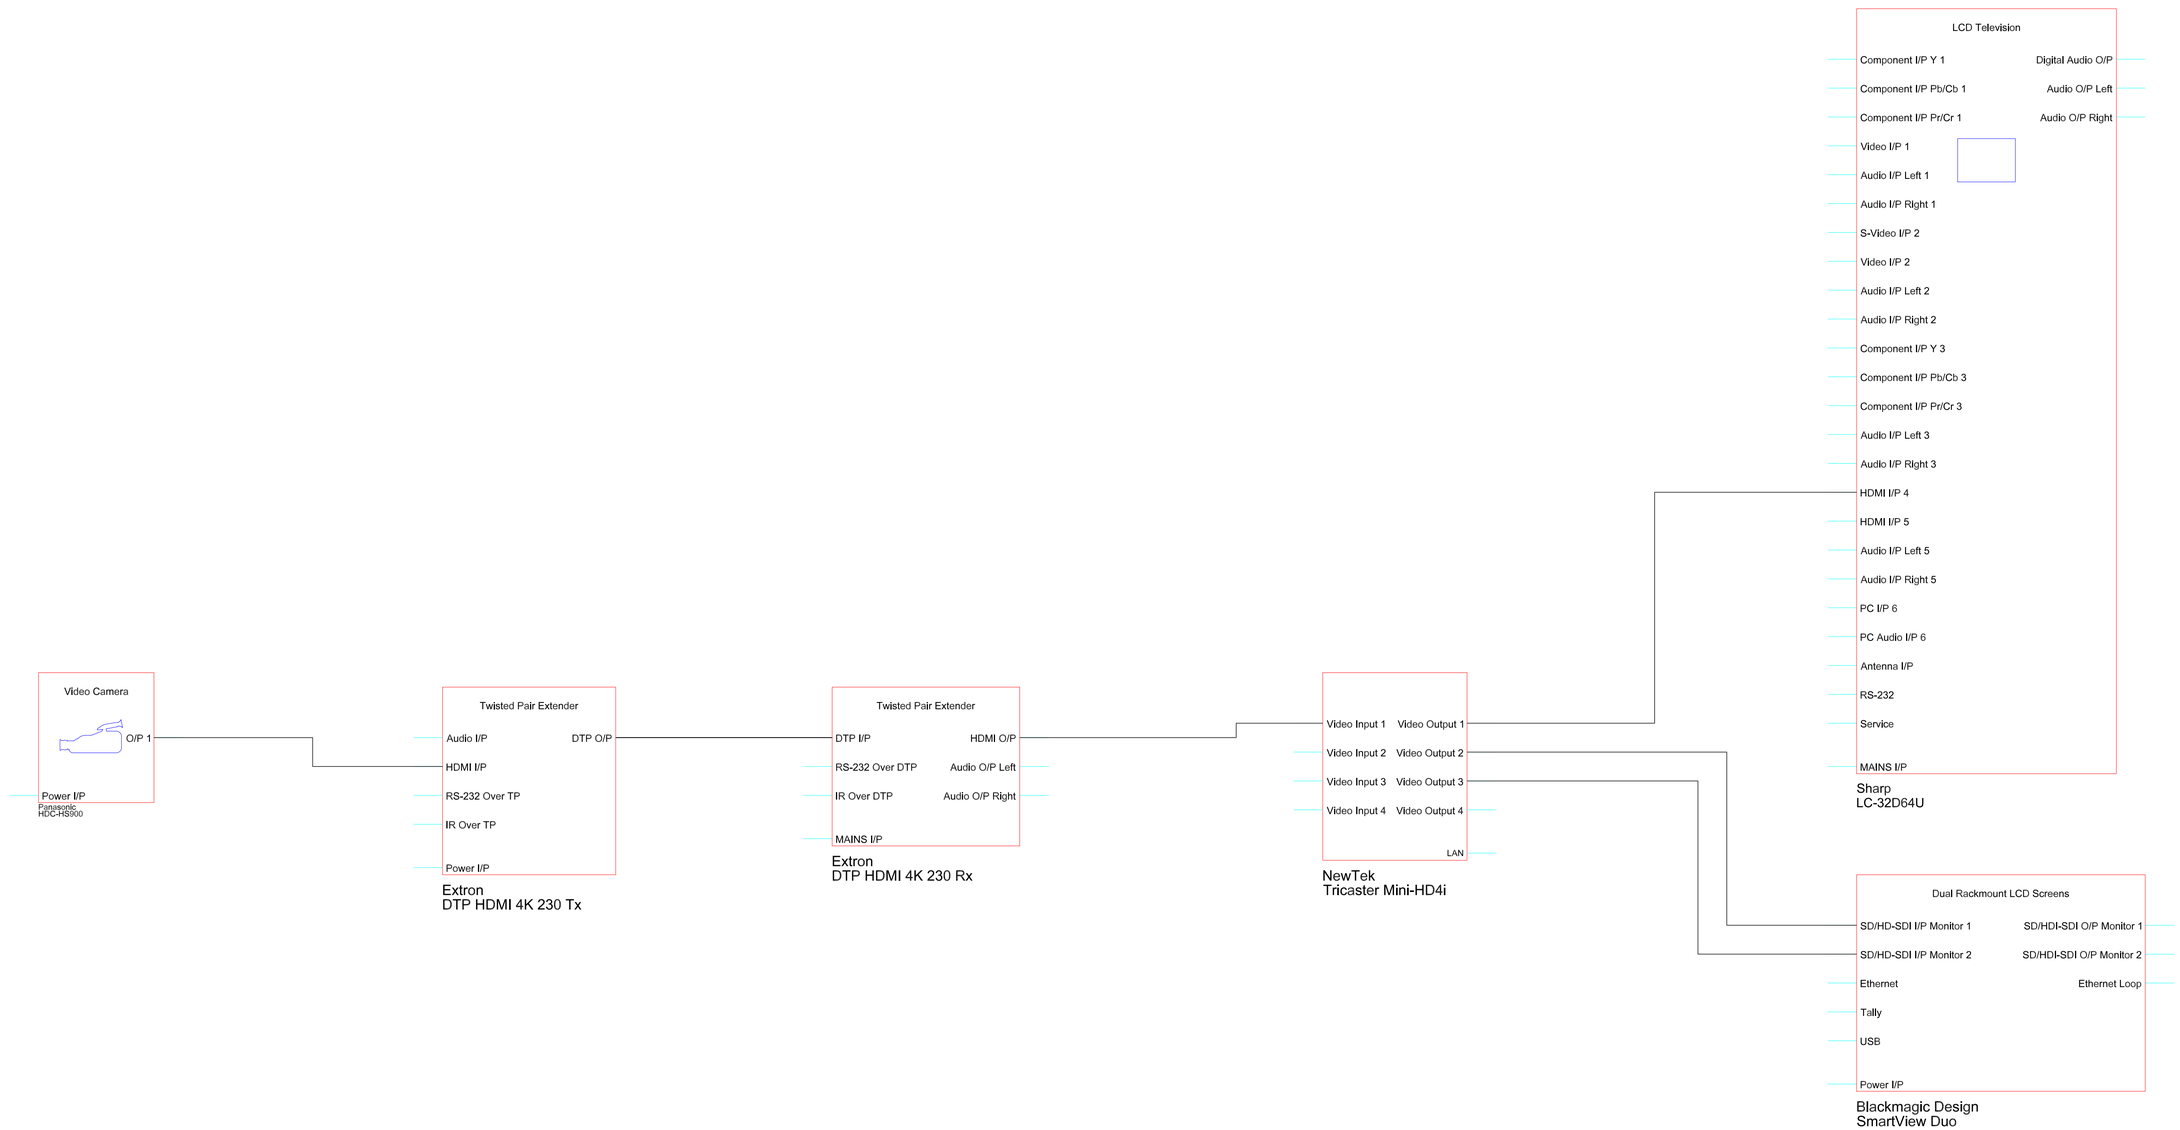

SYM	DESCRIPTION	DATE	APPR

SEAL

Federal Reserve Bank Building
100 North 6th Street
Philadelphia, PA 19106-1590
Tel: 215-923-2020 Fax: 215-574-0952

A/E INFO

APPROVED

FOR COMMANDER NAVFAC

ACTIVITY
TV Studio
Video Schematic

SATISFACTORY TO DATE 08/07/15

DSG DTS DRW CHK

PM/DM PM/DM

BRANCH MANAGER BRANCH MANAGER

CHIEF ENG/ ARCH CHIEF ENG/ARCH

<<XXX>> <<XXX>>

DEPARTMENT OF THE NAVY
DoDEA
NAVAL FACILITIES ENGINEERING COMMAND ~ WASHINGTON
NAVAL FACILITIES ENGINEERING COMMAND
MARINE CORPS BASE QUANTICO, VIRGINIA
MARINE CORPS BASE QUANTICO
QUANTICO, VA

REPLACE QUANTICO M/H SCHOOL

AUDIOVISUAL SYSTEMS DIAGRAMS

SCALE:

PROJECT NO.: P-021

CONSTR. CONTR. NO.
W91236-15-C-0023

NAVFAC DRAWING NO.
13091530

SHEET 776 OF 789

AV608

DRAWFORM REVISION: 10 MARCH 2009

RTA SUBMISSION - 10/13/2016

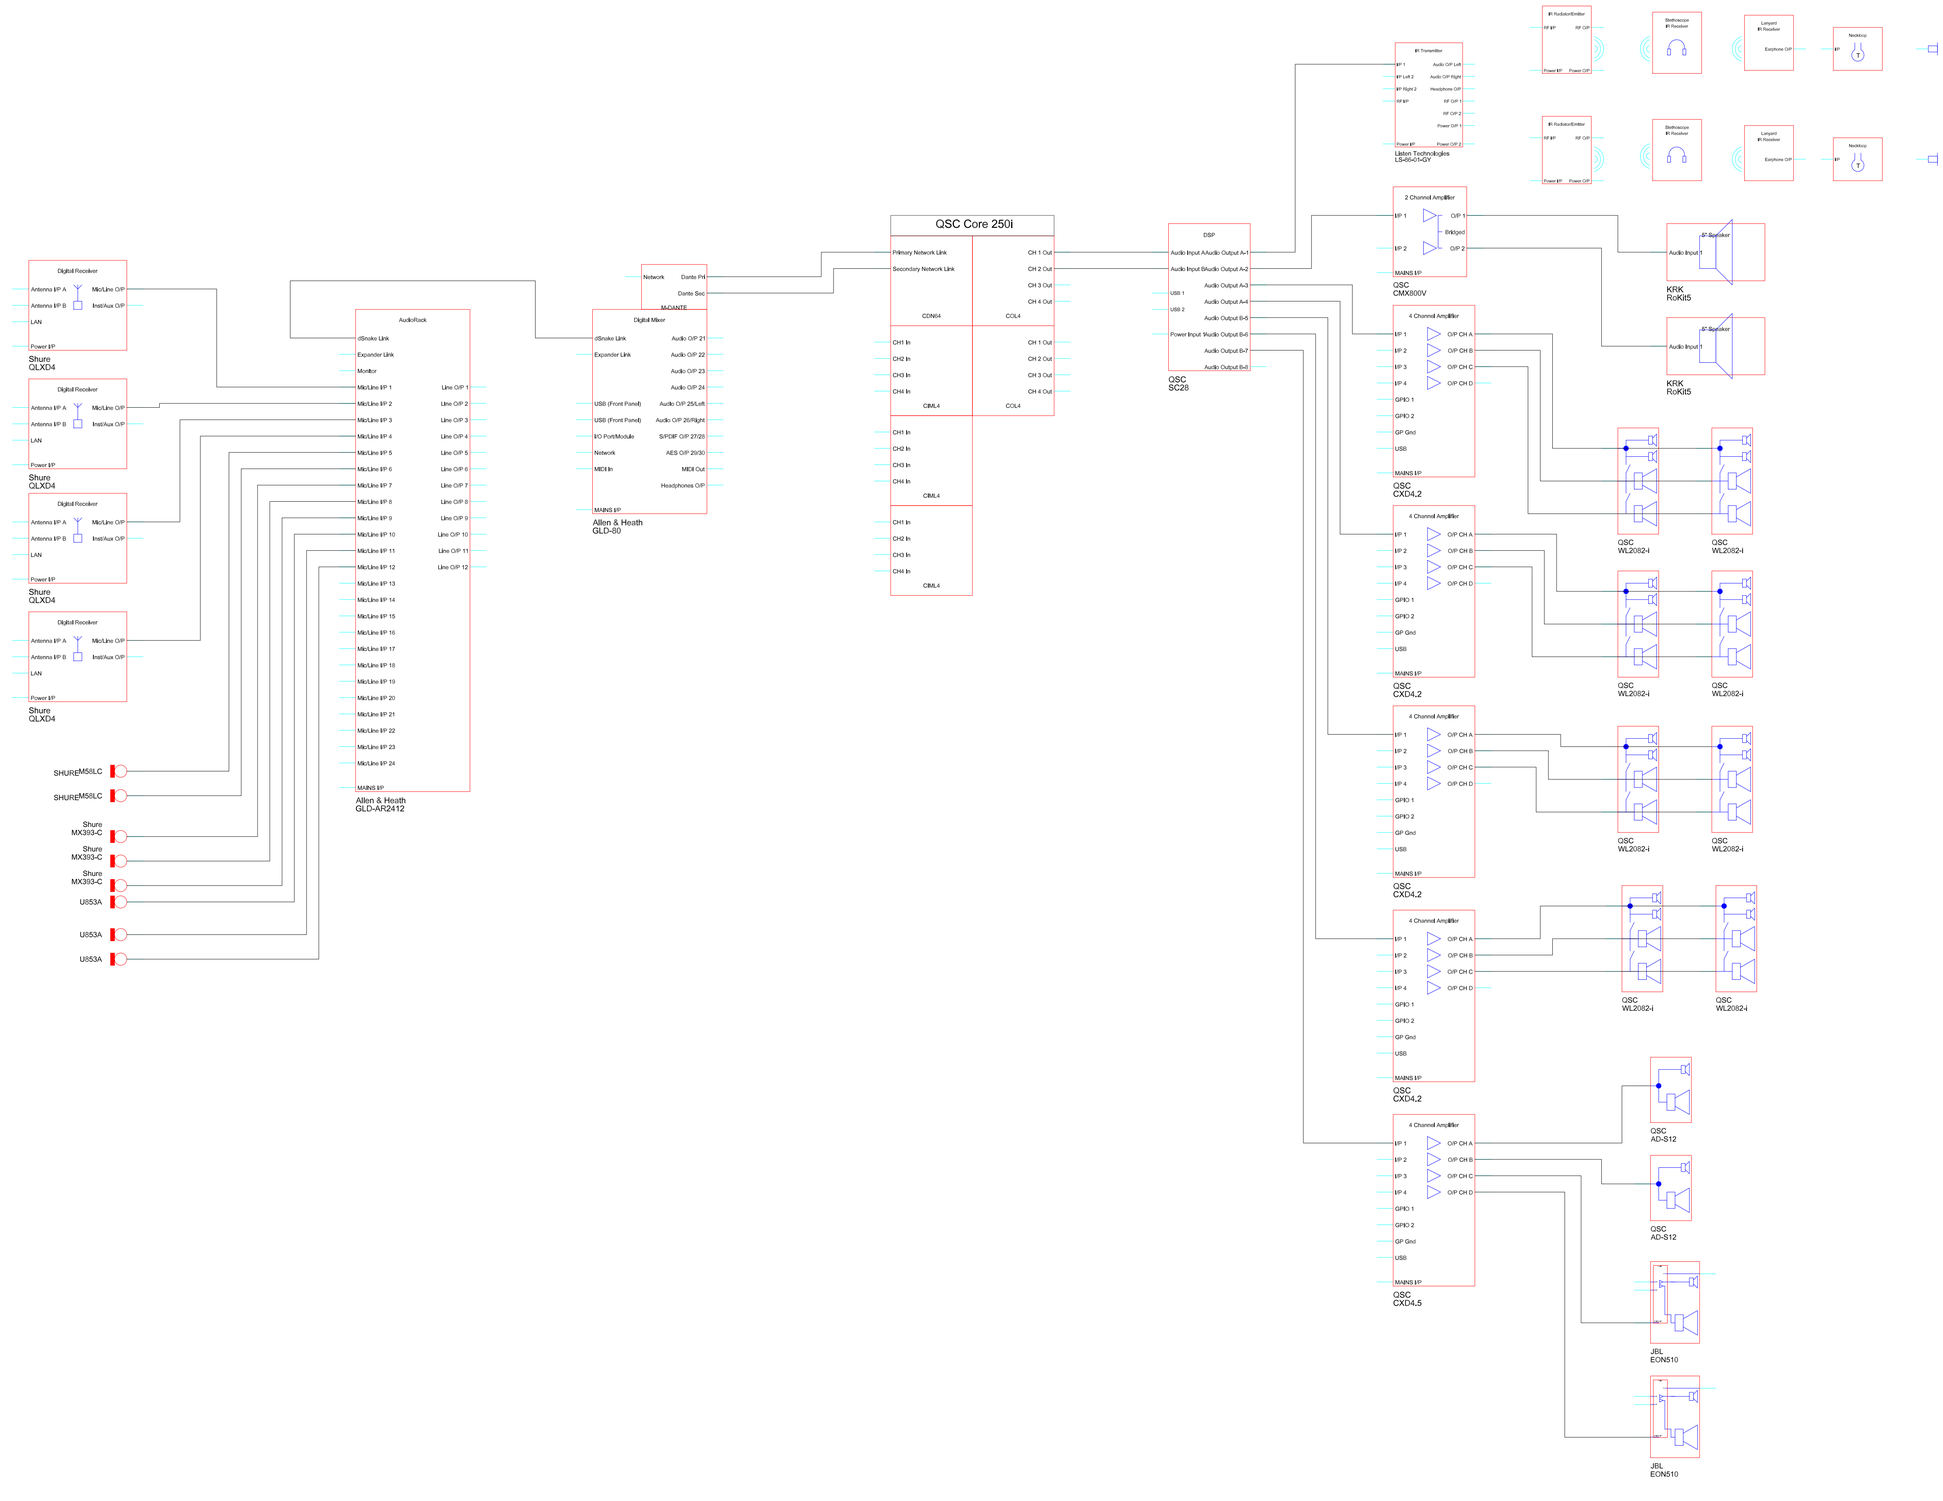

APPR	DATE	DESCRIPTION	SYM

SEAL

Federal Reserve Bank Building
100 North 6th Street
Philadelphia, PA 19106-1590
Tel: 215-923-2020 Fax: 215-574-0952

A/E INFO

APPROVED

FOR COMMANDER NAVFAC
ACTIVITY

Performance Hall
Audio Schematic

SATISFACTORY TO DATE 08/07/15
DSG DTS DRW CHK
PM/DM PM/DM
BRANCH MANAGER BRANCH MANAGER
CHIEF ENG/ ARCH CHIEF ENG/ARCH
<<XXX>> <<XXX>>

DEPARTMENT OF THE NAVY
NAVAL FACILITIES ENGINEERING COMMAND
DuDEA
NAVAL FACILITIES ENGINEERING COMMAND ~ WASHINGTON
MARINE CORPS BASE QUANTICO, VIRGINIA
MARINE CORPS BASE QUANTICO
QUANTICO, VA
REPLACE QUANTICO M/H SCHOOL
AUDIOVISUAL SYSTEMS DIAGRAMS

SCALE:
PROJECT NO.: P-021
CONSTR. CONTR. NO.
W91236-15-C-0023
NAVFAC DRAWING NO.
13091531
SHEET 777 OF 789
AV609

DRAWFORM REVISION: 10 MARCH 2009

RTA SUBMISSION - 10/13/2016

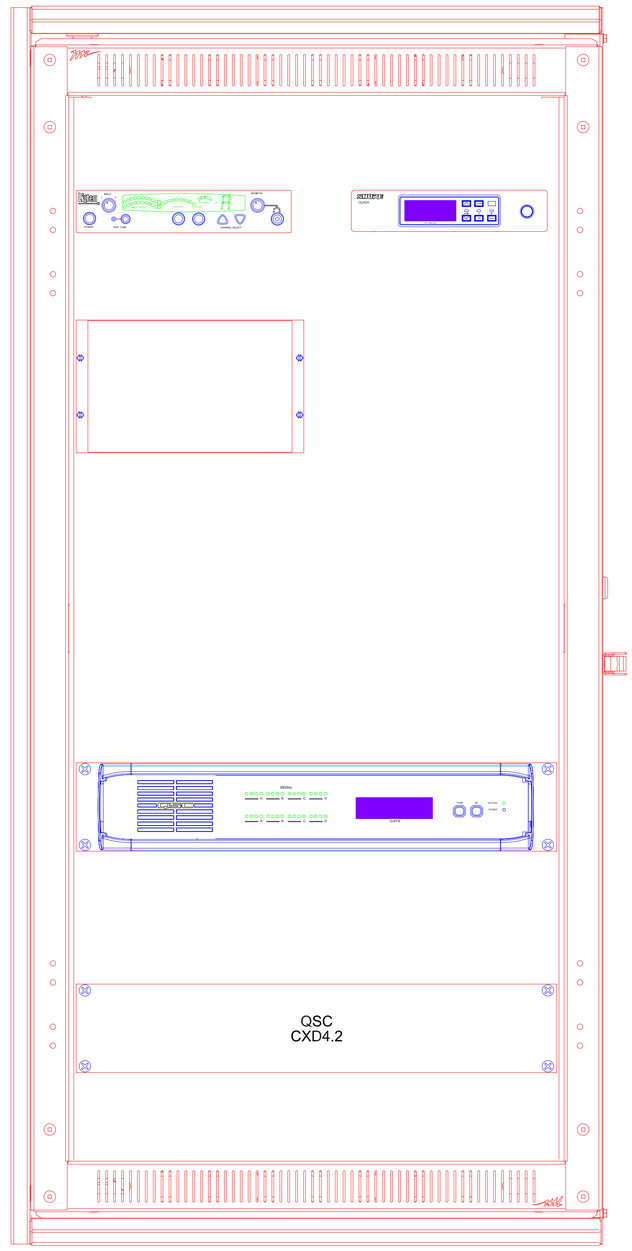

Middle Atlantic Products
DWR-24-22

SYM	DESCRIPTION	DATE	APPR

SEAL

Federal Reserve Bank Building
100 North 6th Street
Philadelphia, PA 19106-1590
Tel: 215-923-2020 Fax: 215-574-0952

A/E INFO

APPROVED

FOR COMMANDER NAVFAC

ACTIVITY
880i5/885i5 Smartboard Wiring Configuration

SATISFACTORY TO DATE 08/07/15

DSG DTS DRW CHK

PM/OM PM/OM

BRANCH MANAGER BRANCH MANAGER

CHIEF ENG/ ARCH CHIEF ENG/ARCH

<<XXX>> <<XXX>>

DEPARTMENT OF THE NAVY
NAVAL FACILITIES ENGINEERING COMMAND
DoDEA
NAVAL FACILITIES ENGINEERING COMMAND ~ WASHINGTON
MARINE CORPS BASE QUANTICO, VIRGINIA
MARINE CORPS BASE QUANTICO
QUANTICO, VA
REPLACE QUANTICO M/H SCHOOL
AUDIOVISUAL SYSTEMS DIAGRAMS

SCALE:

PROJECT NO.: P-021

CONSTR. CONTR. NO. W91236-15-C-0023

NAVFAC DRAWING NO. 13091532

SHEET 778 OF 789

AV610

DRAWFORM REVISION: 10 MARCH 2009

RTA SUBMISSION - 10/13/2016

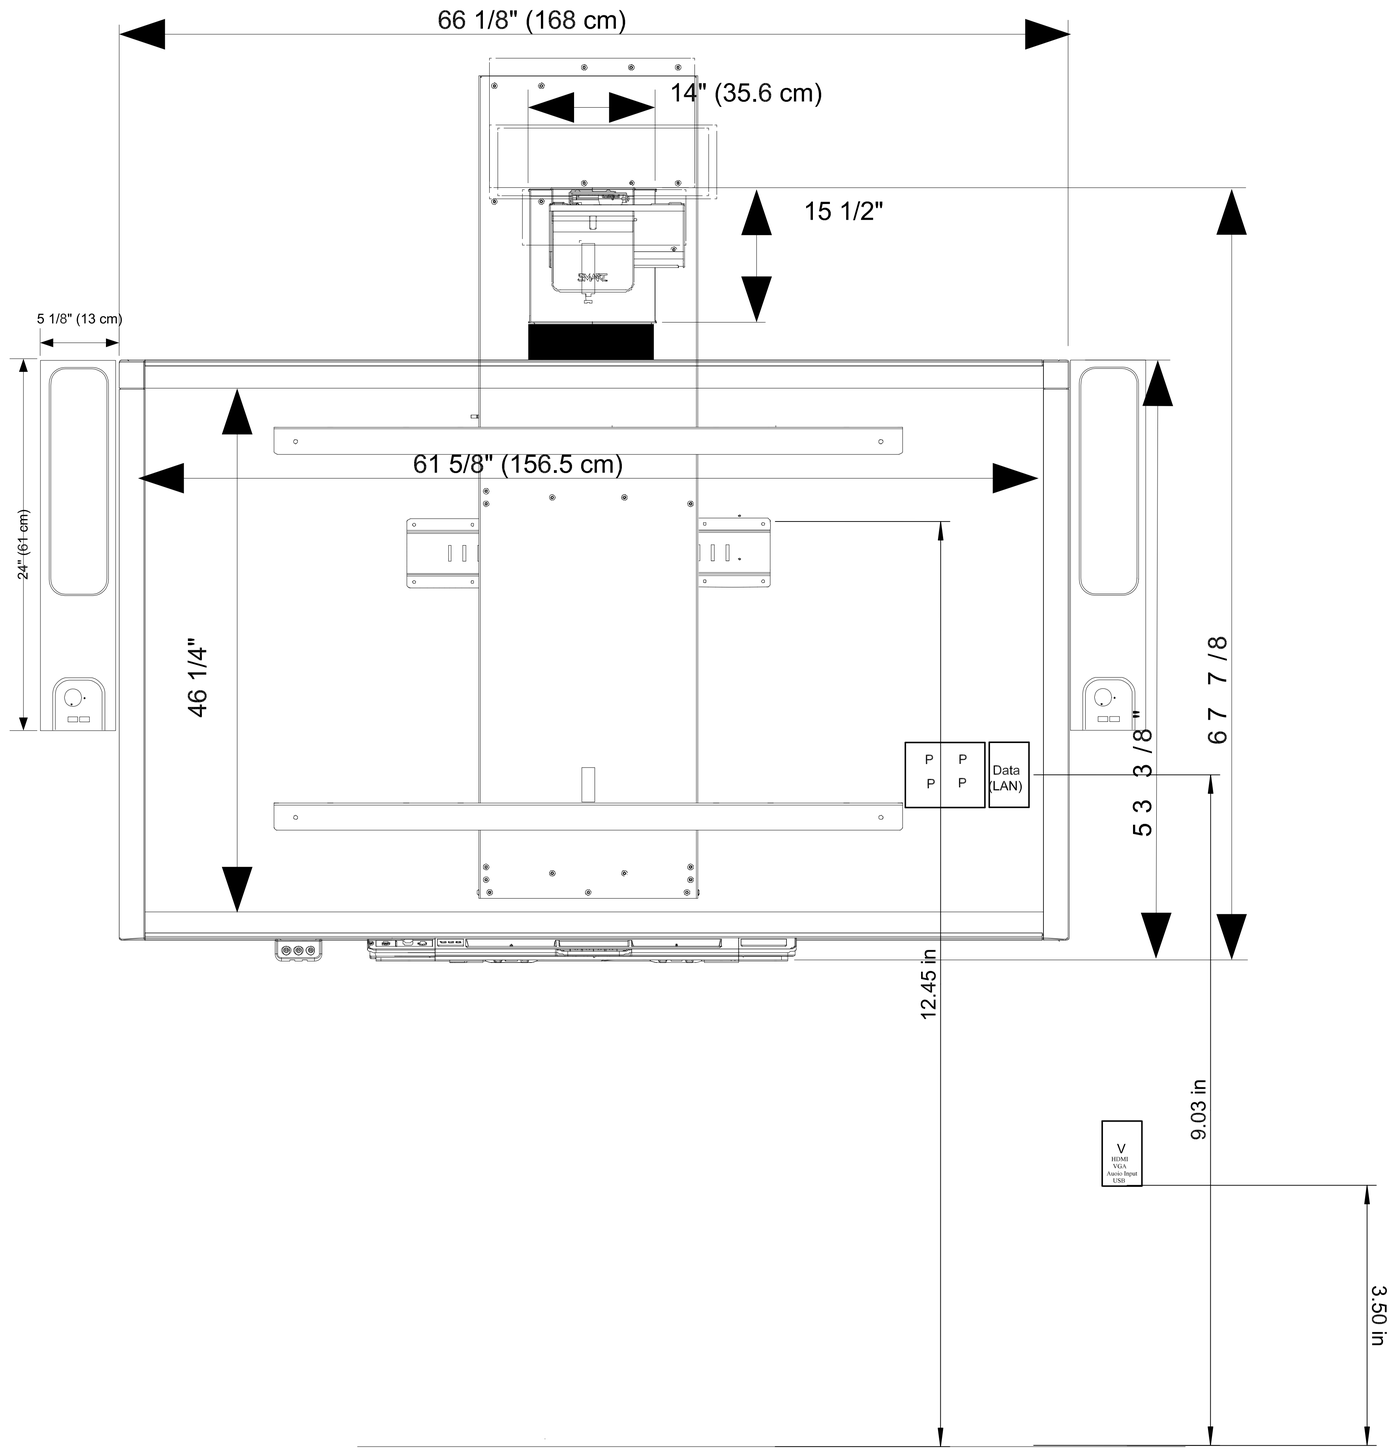

SYM	DESCRIPTION	DATE	APPR

SEAL

Federal Reserve Bank Building
100 North 6th Street
Philadelphia, PA 19106-1590
Tel: 215-923-2020 Fax: 215-574-0952

A/E INFO

APPROVED

FOR COMMANDER NAVFAC

ACTIVITY:
8805 Smartboard Installation

SATISFACTORY TO DATE 08/07/15

DSG DTS DRW CHK

PM/CIM PM/CIM

BRANCH MANAGER BRANCH MANAGER

CHIEF ENG/ ARCH CHIEF ENG/ARCH

<<XXX>> <<XXX>>

DEPARTMENT OF THE NAVY
NAVAL FACILITIES ENGINEERING COMMAND
DoD/EA
NAVAL FACILITIES ENGINEERING COMMAND ~ WASHINGTON
MARINE CORPS BASE QUANTICO, VIRGINIA
MARINE CORPS BASE QUANTICO
QUANTICO, VA
REPLACE QUANTICO M/H SCHOOL
AUDIOVISUAL SYSTEMS DIAGRAMS

SCALE:

PROJECT NO.: P-021

CONSTR. CONTR. NO.
W91236-15-C-0023

NAVFAC DRAWING NO.
13091533

SHEET 779 OF 789

AV611

DRAWFORM REVISION: 10 MARCH 2009

RTA SUBMISSION - 10/13/2016

1 2 3 4 5

D

C

B

A

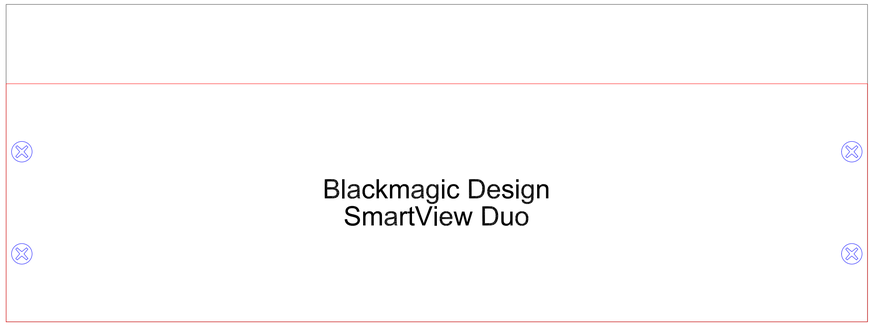

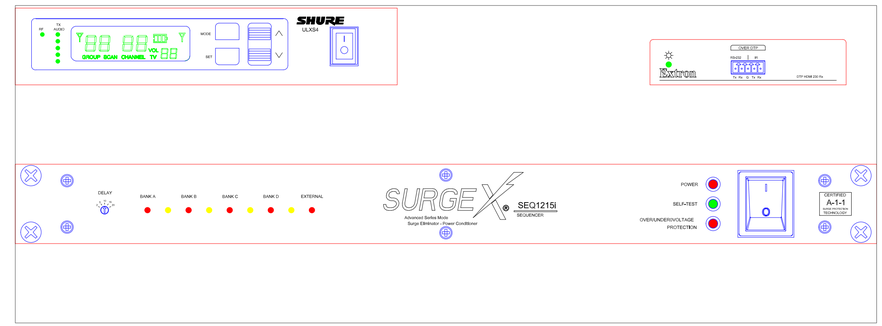

SYM	DESCRIPTION	DATE	APPR

SEAL

Federal Reserve Bank Building
100 North 6th Street
Philadelphia, PA 19106-1590
Tel: 215-923-2020 Fax: 215-574-0952

A/E INFO

APPROVED

FOR COMMANDER NAVFAC

ACTIVITY
TV Studio
Rack Layout

SATISFACTORY TO DATE 08/07/15

DSG DTS DRW CHK

PM/OM PM/OM

BRANCH MANAGER BRANCH MANAGER

CHIEF ENG/ ARCH CHIEF ENG/ARCH

<<XXX>> <<XXX>>

DEPARTMENT OF THE NAVY
DoDEA
NAVAL FACILITIES ENGINEERING COMMAND
NAVAL FACILITIES ENGINEERING COMMAND ~ WASHINGTON
MARINE CORPS BASE QUANTICO
MARINE CORPS BASE QUANTICO, VIRGINIA
REPLACE QUANTICO M/H SCHOOL
AUDIOVISUAL SYSTEMS DIAGRAMS

SCALE:

PROJECT NO.: P-021

CONSTR. CONTR. NO.
W91236-15-C-0023

NAVFAC DRAWING NO.
13091534

SHEET 780 OF 789

AV612

DRAWFORM REVISION: 10 MARCH 2009

RTA SUBMISSION - 10/13/2016

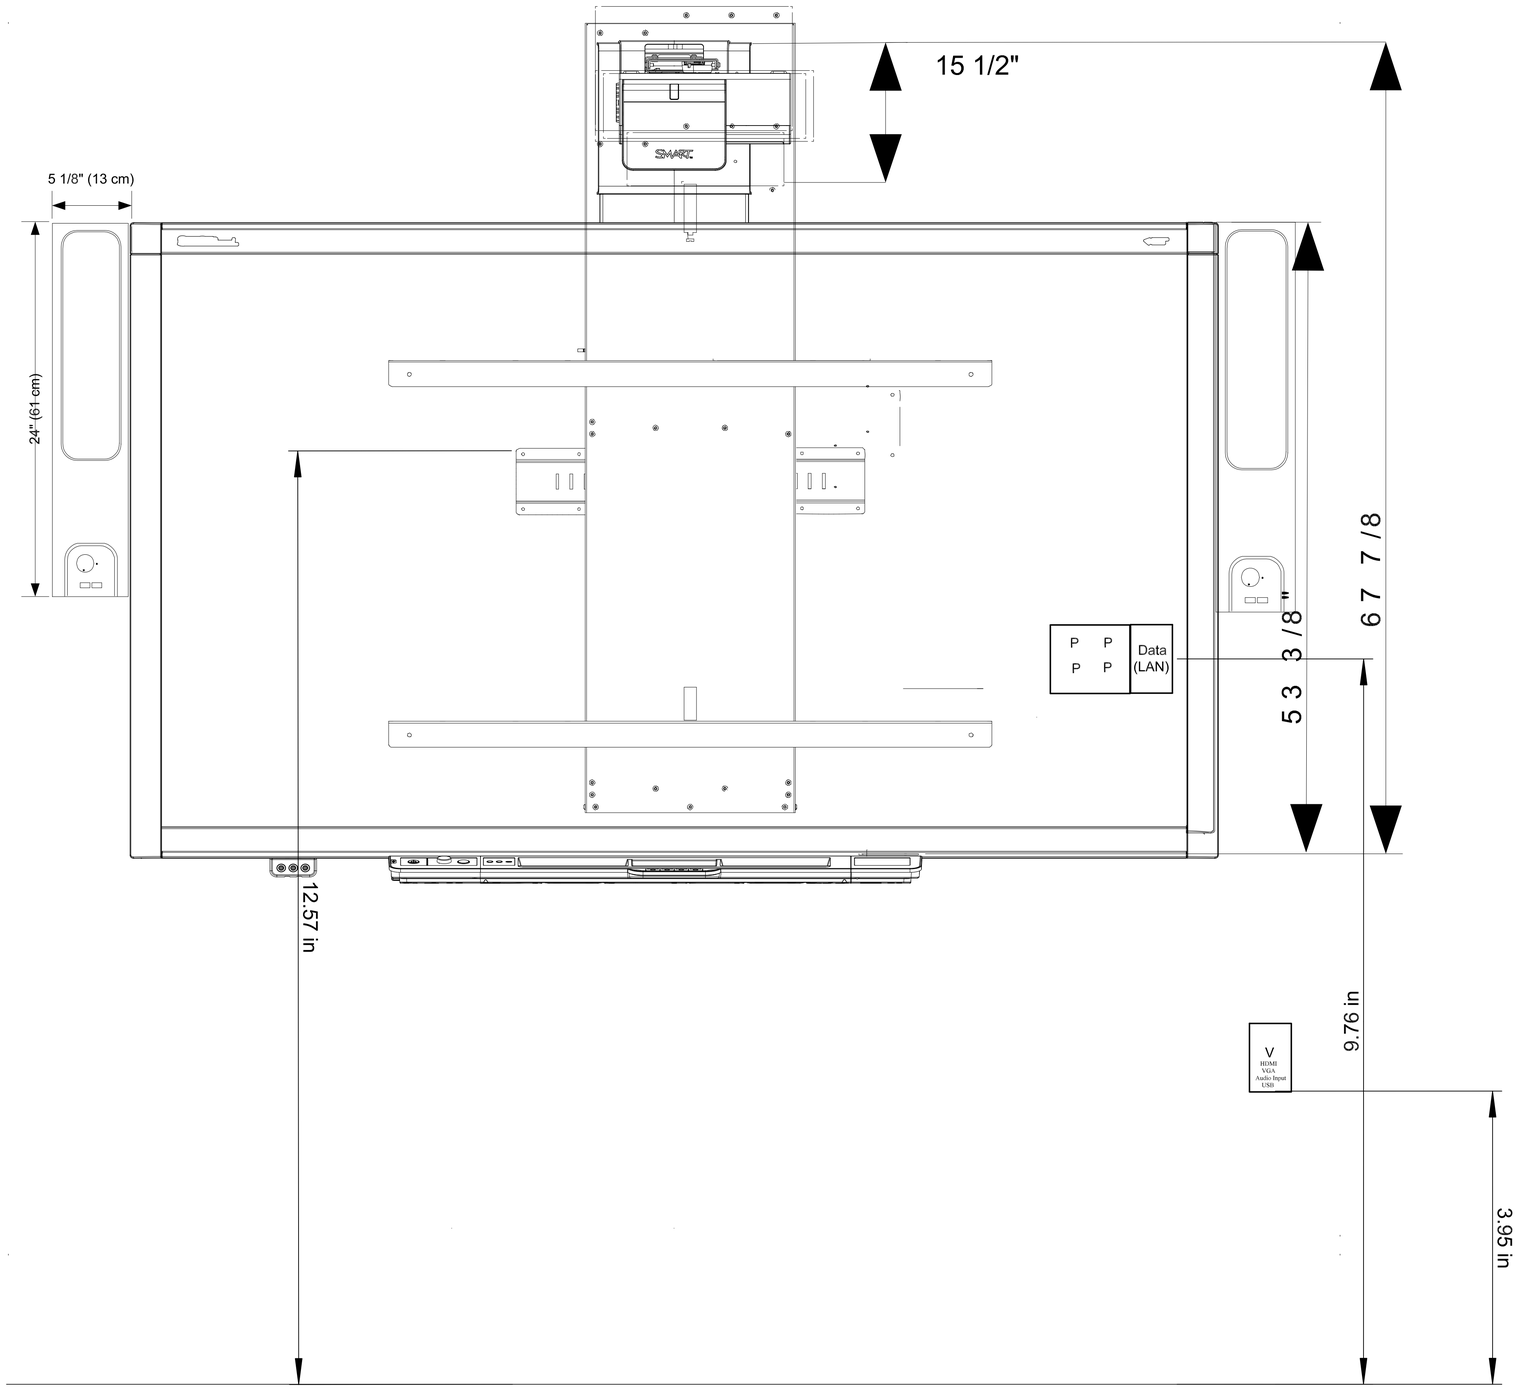

SYM	DESCRIPTION	DATE	APPR

SEAL

Federal Reserve Bank Building
100 North 6th Street
Philadelphia, PA 19106-1590
Tel: 215-923-2020 Fax: 215-574-0952

A/E INFO

APPROVED

FOR COMMANDER NAVFAC

ACTIVITY

885i5 Smartboard Installation

SATISFACTORY TO DATE 08/07/15

DSG DTS DRW CHK

PM/DM PM/DM

BRANCH MANAGER BRANCH MANAGER

CHIEF ENG/ ARCH CHIEF ENG/ARCH

<<XXX>> <<XXX>>

DEPARTMENT OF THE NAVY
NAVAL FACILITIES ENGINEERING COMMAND
DoDEA

NAVAL FACILITIES ENGINEERING COMMAND ~ WASHINGTON
MARINE CORPS BASE QUANTICO, VIRGINIA

MARINE CORPS BASE QUANTICO
QUANTICO, VA

REPLACE QUANTICO M/H SCHOOL

AUDIOVISUAL SYSTEMS DIAGRAMS

SCALE:

PROJECT NO.: P-021

CONSTR. CONTR. NO. W91236-15-C-0023

NAVFAC DRAWING NO. 13091535

SHEET 781 OF 789

AV613

DRAWFORM REVISION: 10 MARCH 2009

RTA SUBMISSION - 10/13/2016

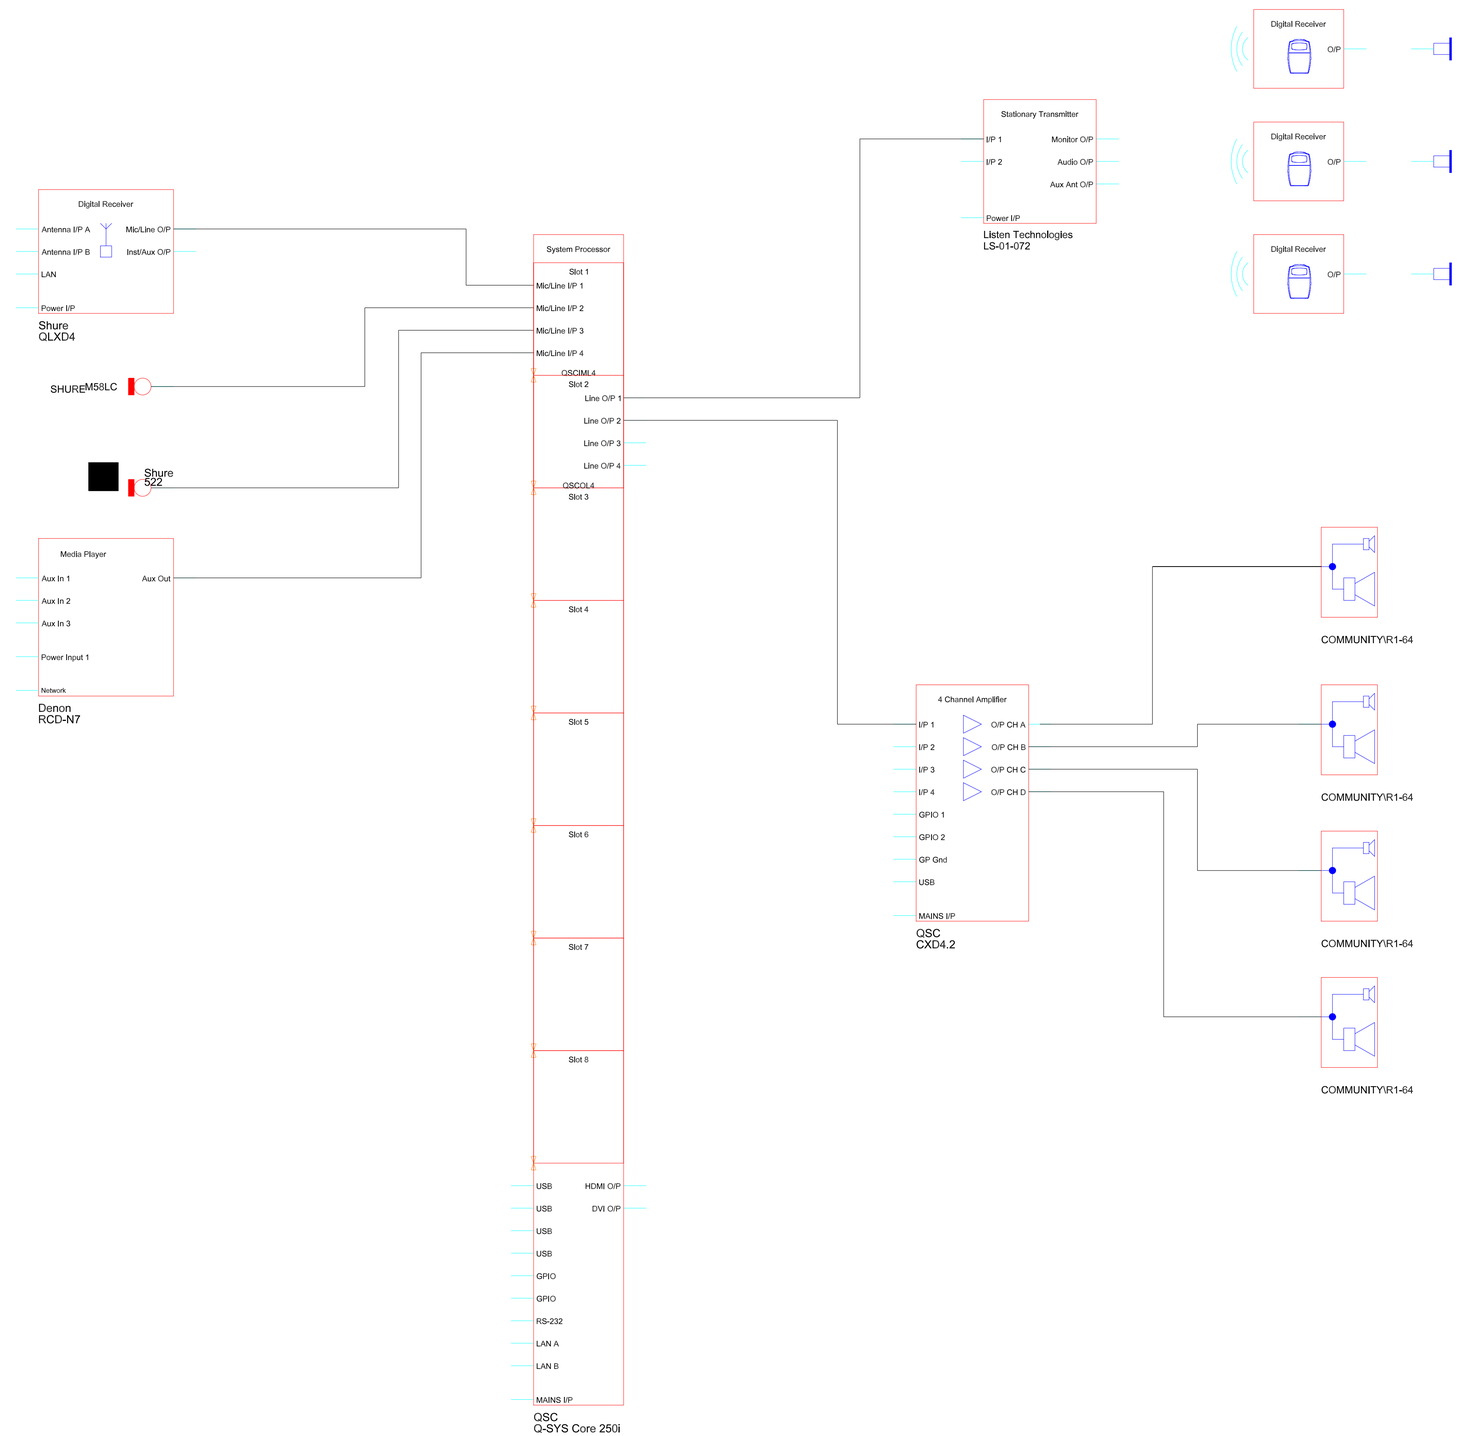

SYM	DESCRIPTION	DATE	APPR

SEAL

Federal Reserve Bank Building
100 North 6th Street
Philadelphia, PA 19106-1590
Tel: 215-923-2020 Fax: 215-574-0952

A/E INFO

APPROVED

FOR COMMANDER NAVFAC

ACTIVITY

Athletic Field
Block Schematic

SATISFACTORY TO DATE 08/07/15

DSG DTS DRW CHK

PM/DM PM/DM

BRANCH MANAGER BRANCH MANAGER

CHIEF ENG/ ARCH CHIEF ENG/ARCH

<<XXX>> <<XXX>>

DEPARTMENT OF THE NAVY
NAVAL FACILITIES ENGINEERING COMMAND
DoDEA
MARINE CORPS BASE QUANTICO

NAVAL FACILITIES ENGINEERING COMMAND ~ WASHINGTON
MARINE CORPS BASE QUANTICO, VIRGINIA
QUANTICO, VA

REPLACE QUANTICO M/H SCHOOL

AUDIOVISUAL SYSTEMS DIAGRAMS

SCALE:

PROJECT NO.: P-021

CONSTR. CONTR. NO.
W91236-15-C-0023

NAVFAC DRAWING NO.
13091536

SHEET 782 OF 789

AV614

DRAWFORM REVISION: 10 MARCH 2009

RTA SUBMISSION - 10/13/2016

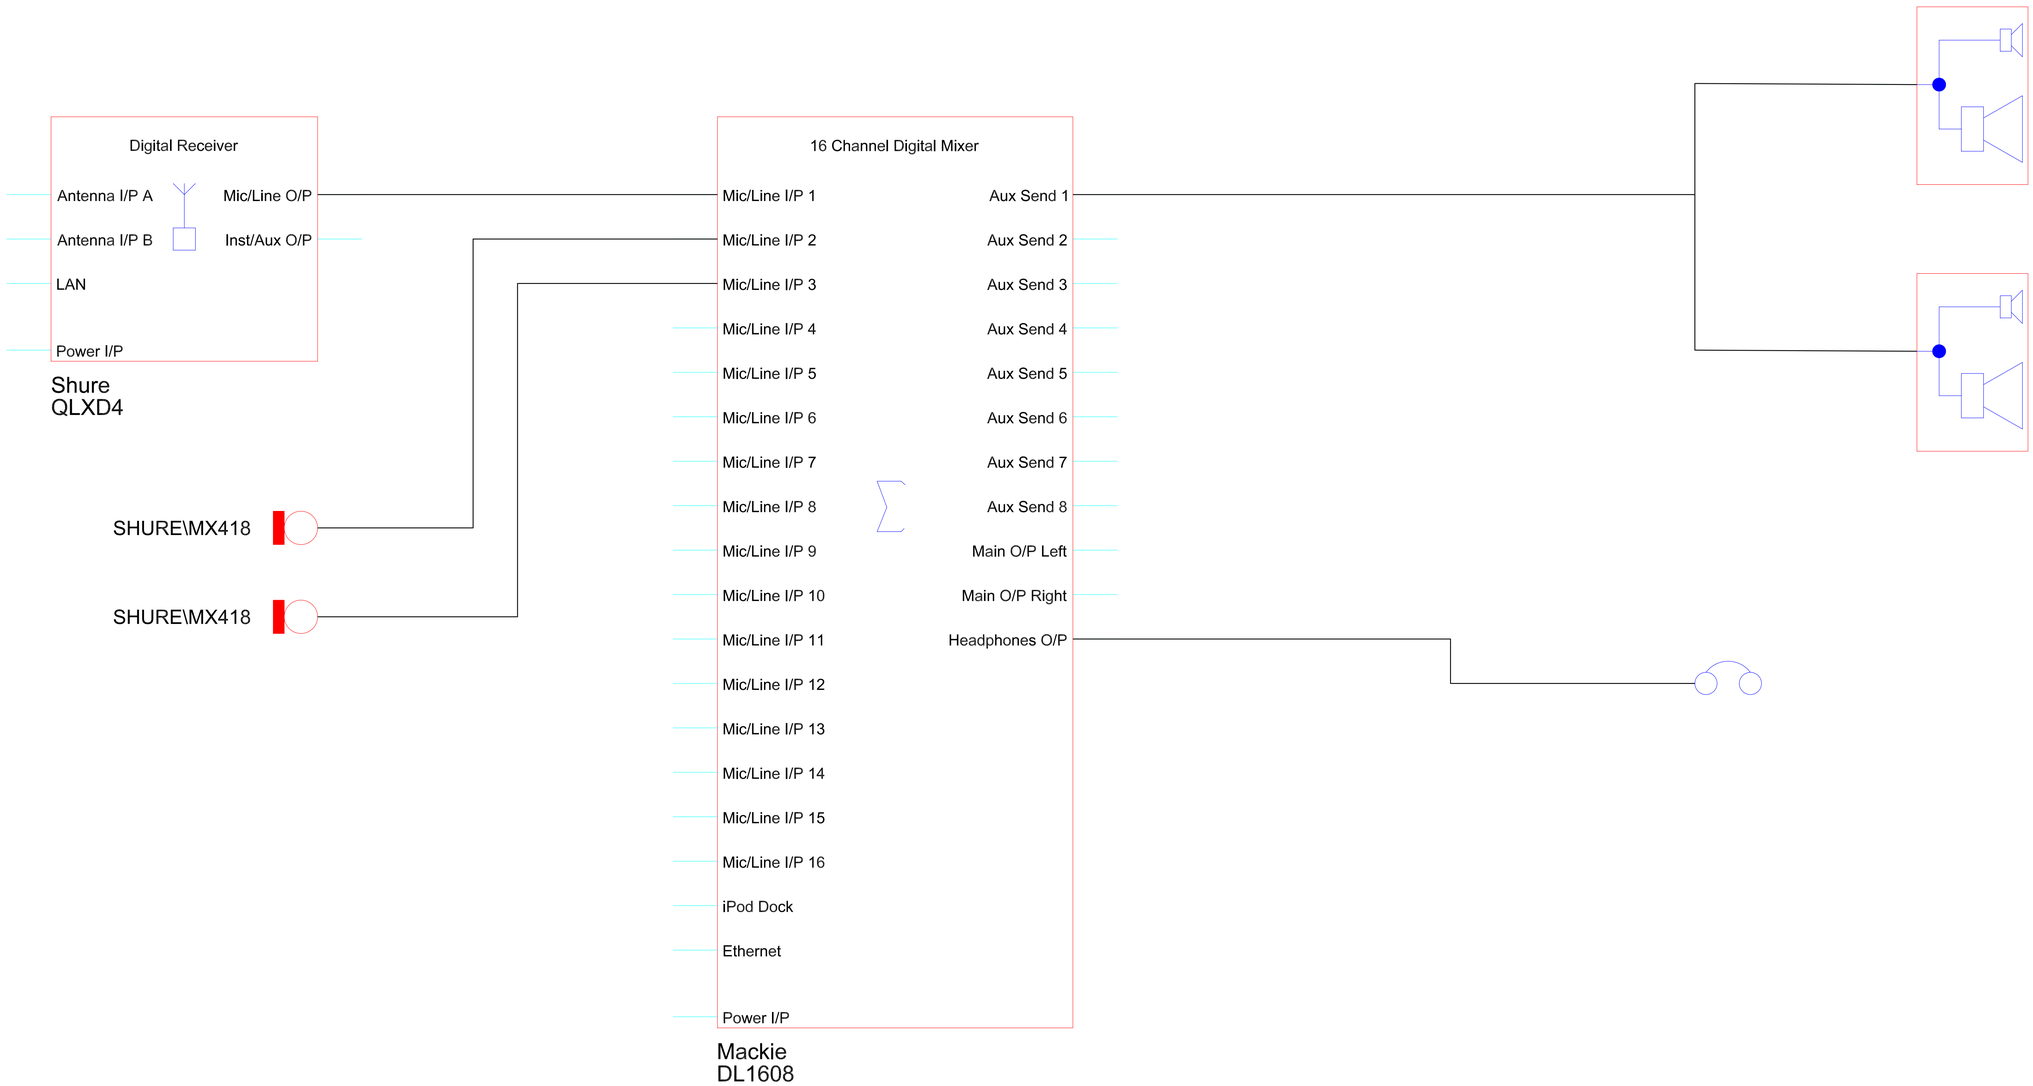

SYM	DESCRIPTION	DATE	APPR

SEAL

Federal Reserve Bank Building
100 North 6th Street
Philadelphia, PA 19106-1590
Tel: 215-923-2020 Fax: 215-574-0952

A/E INFO

APPROVED

FOR COMMANDER NAVFAC

ACTIVITY
TV Studio
Audio Schematic

SATISFACTORY TO DATE 08/07/15

DSG DTS DRW CHK

PM/OM PM/OM

BRANCH MANAGER BRANCH MANAGER

CHIEF ENG/ ARCH CHIEF ENG/ARCH

<<XXX>> <<XXX>>

DEPARTMENT OF THE NAVY
NAVAL FACILITIES ENGINEERING COMMAND
DoDEA
NAVAL FACILITIES ENGINEERING COMMAND ~ WASHINGTON
MARINE CORPS BASE QUANTICO, VIRGINIA
MARINE CORPS BASE QUANTICO
QUANTICO, VA
REPLACE QUANTICO M/H SCHOOL
AUDIOVISUAL SYSTEMS DIAGRAMS

SCALE:

PROJECT NO.: P-021

CONSTR. CONTR. NO.
W91236-15-C-0023

NAVFAC DRAWING NO.
13091537

SHEET 783 OF 789

AV615

DRAWFORM REVISION: 10 MARCH 2009

RTA SUBMISSION - 10/13/2016

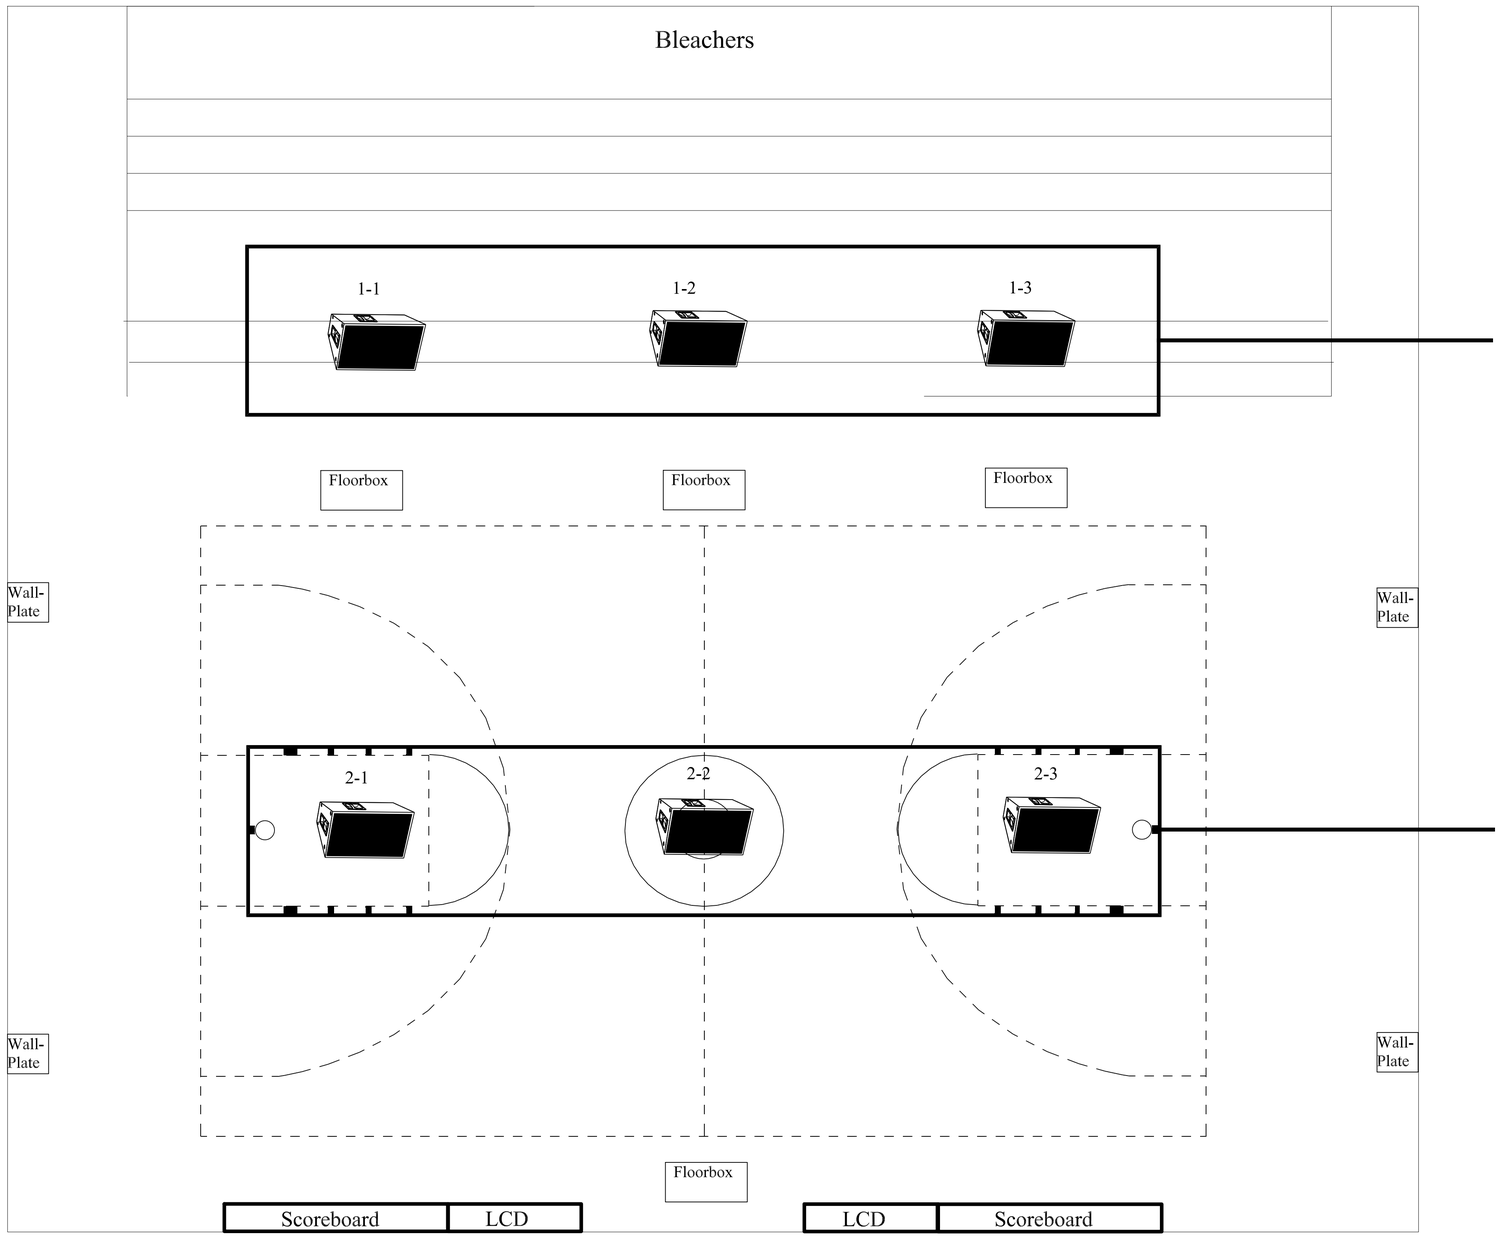

ZONE 1

(3) Community R5.66Z

ZONE 2

(3) Community R5.66Z

SYM DESCRIPTION DATE APPR

SEAL

Federal Reserve Bank Building
100 North 6th Street
Philadelphia, PA 19106-1590
Tel: 215-923-2020 Fax: 215-574-0952

A/E INFO

APPROVED

FOR COMMANDER NAVFAC

ACTIVITY
Gymnasium Speakers

SATISFACTORY TO DATE 08/07/15

DSG DTS DRW CHK

PM/DM PM/DM

BRANCH MANAGER BRANCH MANAGER

CHIEF ENG/ ARCH CHIEF ENG/ARCH

<<XXX>> <<XXX>>

DEPARTMENT OF THE NAVY
NAVAL FACILITIES ENGINEERING COMMAND
DoDEA

NAVAL FACILITIES ENGINEERING COMMAND – WASHINGTON
MARINE CORPS BASE QUANTICO, VIRGINIA

MARINE CORPS BASE QUANTICO
QUANTICO, VA

REPLACE QUANTICO M/H SCHOOL

AUDIOVISUAL SYSTEMS DIAGRAMS

SCALE:

PROJECT NO.: P-021

CONSTR. CONTR. NO.
W91236-15-C-0023

NAVFAC DRAWING NO.
13091538

SHEET 784 OF 789

AV616

DRAWFORM REVISION: 10 MARCH 2009

RTA SUBMISSION - 10/13/2016