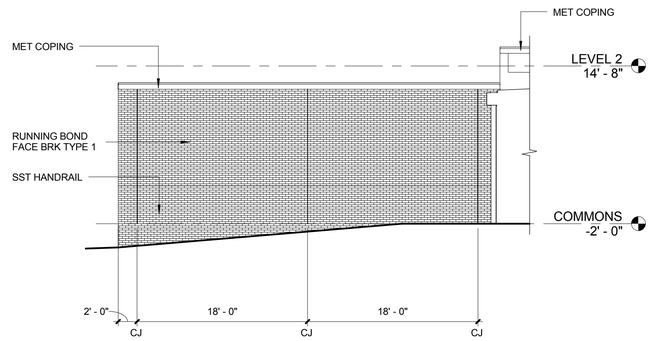

4 EAST PARTIAL ELEV - QUADRANT E
SCALE: 1/8" = 1'-0"

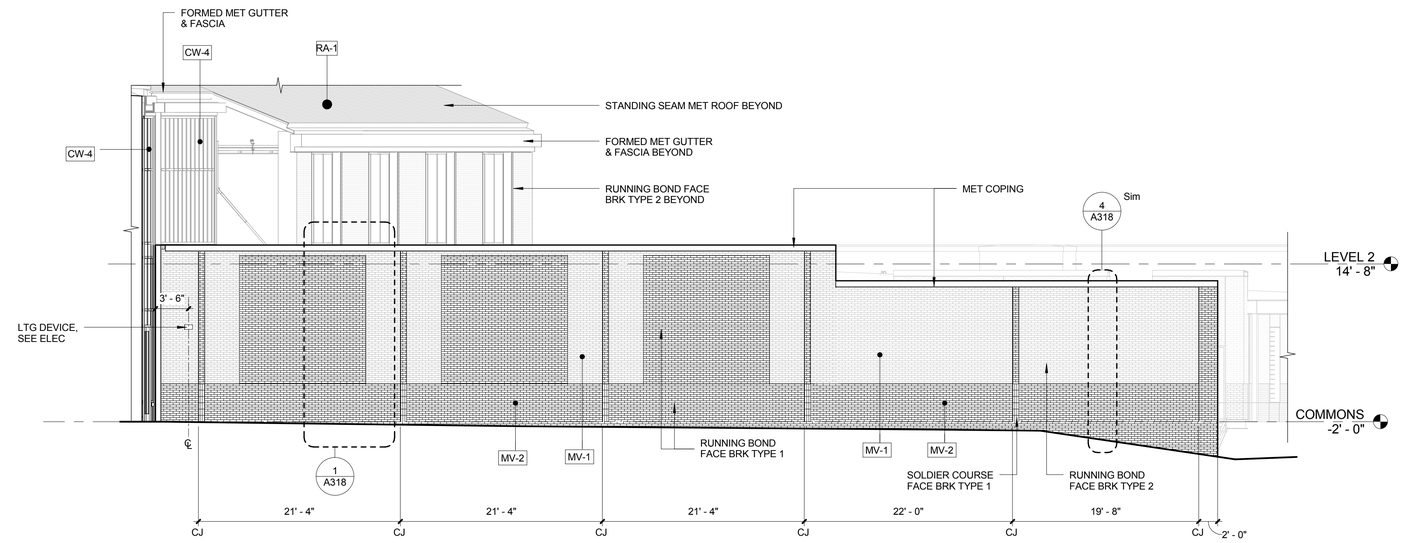

3 WEST PARTIAL ELEV - QUANDRANT E
SCALE: 1/8" = 1'-0"

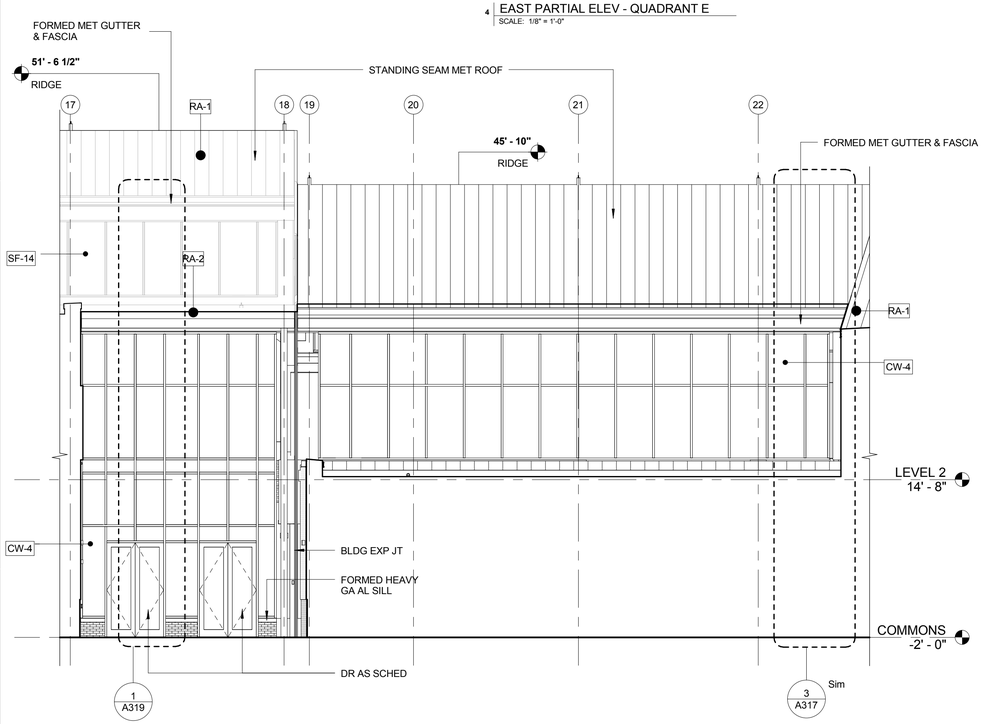

2 SOUTH PARTIAL ELEV - QUADRANT E
SCALE: 1/8" = 1'-0"

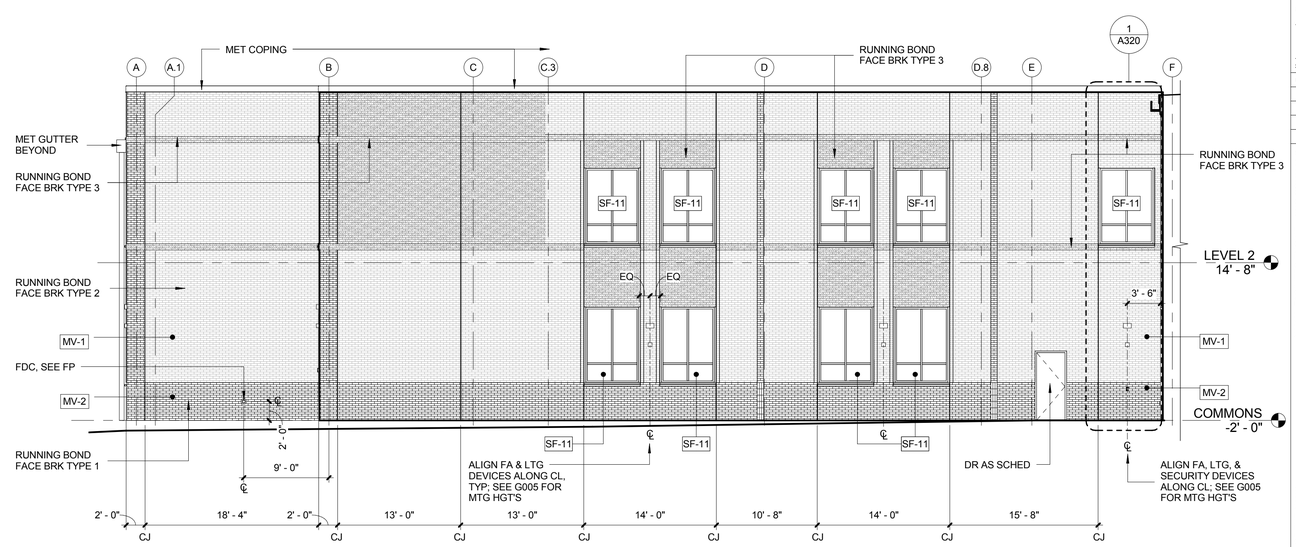

1 EAST PARTIAL ELEV - QUADRANT E
SCALE: 1/8" = 1'-0"

GENERAL NOTES:

1. COORD DWG'S W/ INDIVIDUAL SPEC SECTIONS FOR GENERAL & SUPPLEMENTARY PROVISIONS TO THE CONTRACT DOCUMENTS.
2. FOR TYP EXT WALL & ROOF CONSTR, SEE SHEET A500
3. SEE A410-SERIES SHEETS FOR EXT CW & SF FRAME SCHEDULES
4. FOR DR SCHED, SEE SHEET A404
5. CENTER EXT WALL DEVICES ON BRK COURSING, UNO

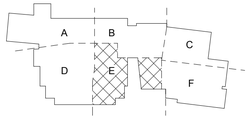

0 2' 4' 8' 16' 32'
SCALE AT FULL SIZE: 1/8" = 1'-0"

SYM	DESCRIPTION	DATE	APPR

NAVFAC

SEAL

EWING COLE
Federal Reserve Bank Building
100 North 6th Street
Philadelphia, PA 19106-1590
Tel: 215-923-2020 Fax: 215-574-0952

A/E INFO

APPROVED

FOR COMMANDER NAVFAC
ACTIVITY

SATISFACTORY TO DATE
Designer KBM Checker
PM/DM
BRANCH MANAGER
CHIEF ENG/ ARCH
FIRE PROTECTION

DEPARTMENT OF THE NAVY
DoD/EA
NAVAL FACILITIES ENGINEERING COMMAND ~ WASHINGTON
MARINE CORPS BASE QUANTICO
NAVAL FACILITIES ENGINEERING COMMAND
MARINE CORPS BASE QUANTICO, VIRGINIA
QUANTICO, VA

REPLACE QUANTICO M/H SCHOOL

ENLARGED BUILDING ELEVATIONS

SCALE: As indicated
PROJECT NO.: P-021
CONSTR. CONTR. NO. W91236-15-C-0023
NAVFAC DRAWING NO. 13090924
SHEET 170 OF 789
A205

DRAWFORM REVISION: 10 MARCH 2009

RTA SUBMISSION - 10/13/2016

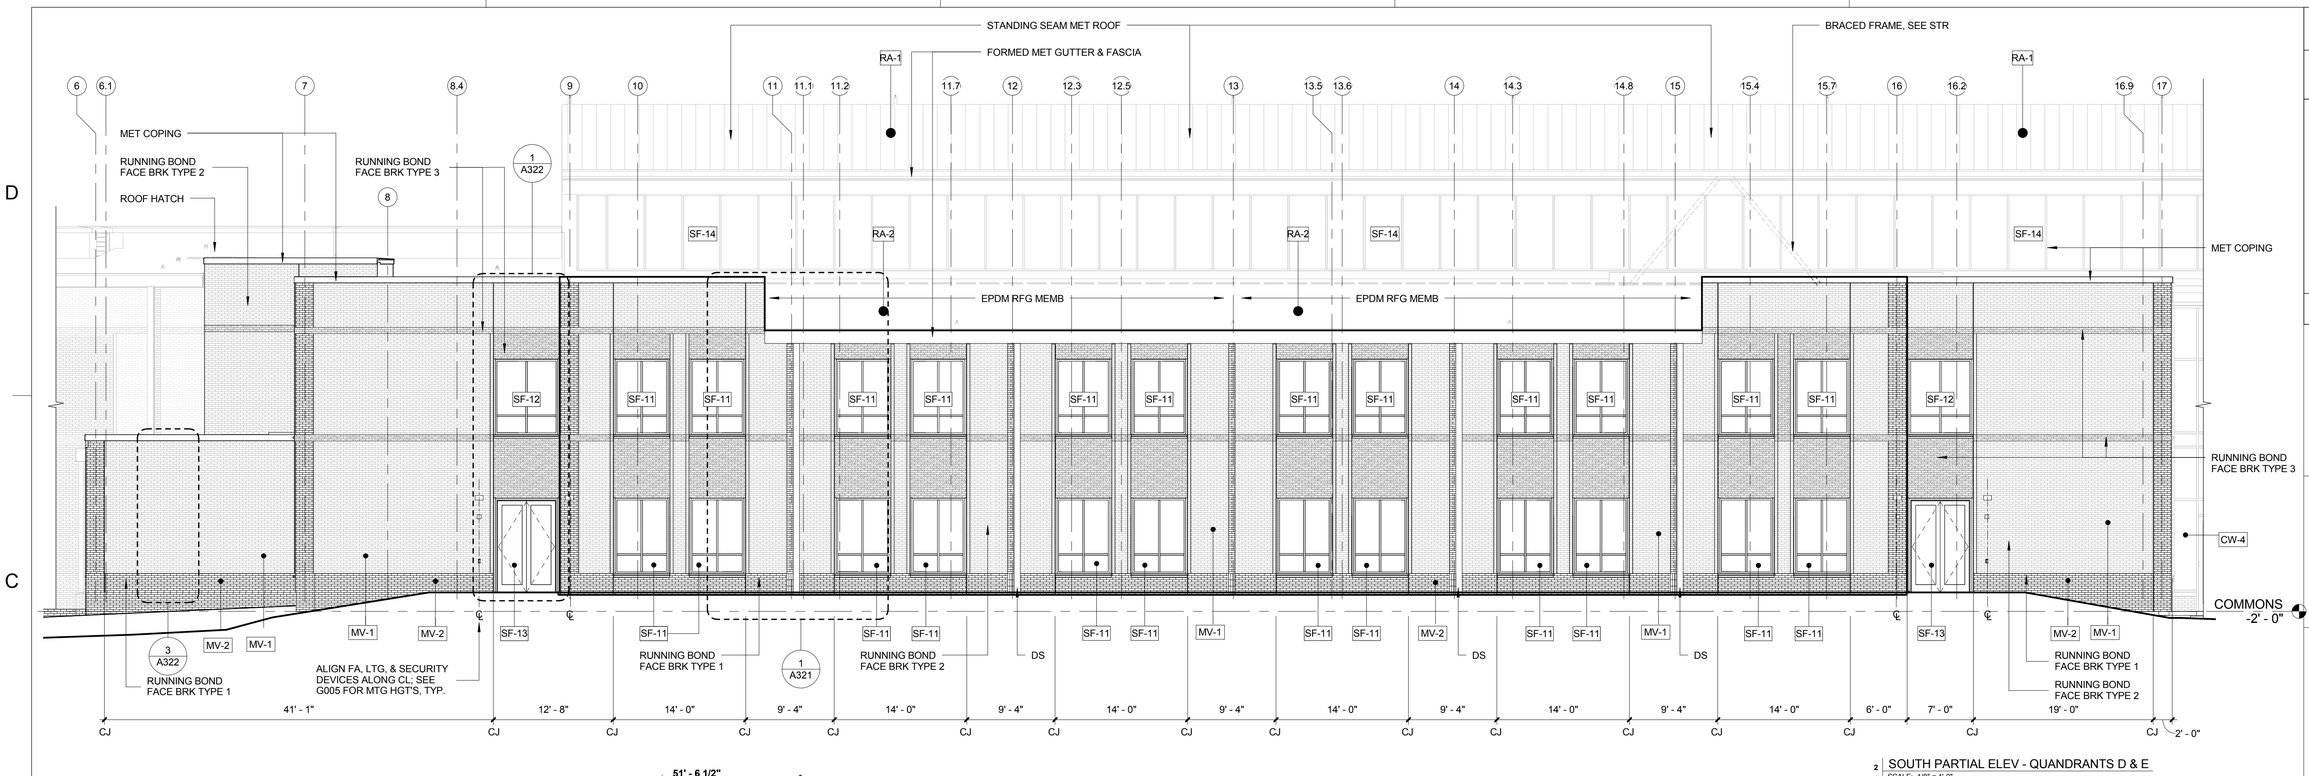

2 SOUTH PARTIAL ELEV - QUANDRANTS D & E
SCALE: 1/8" = 1'-0"

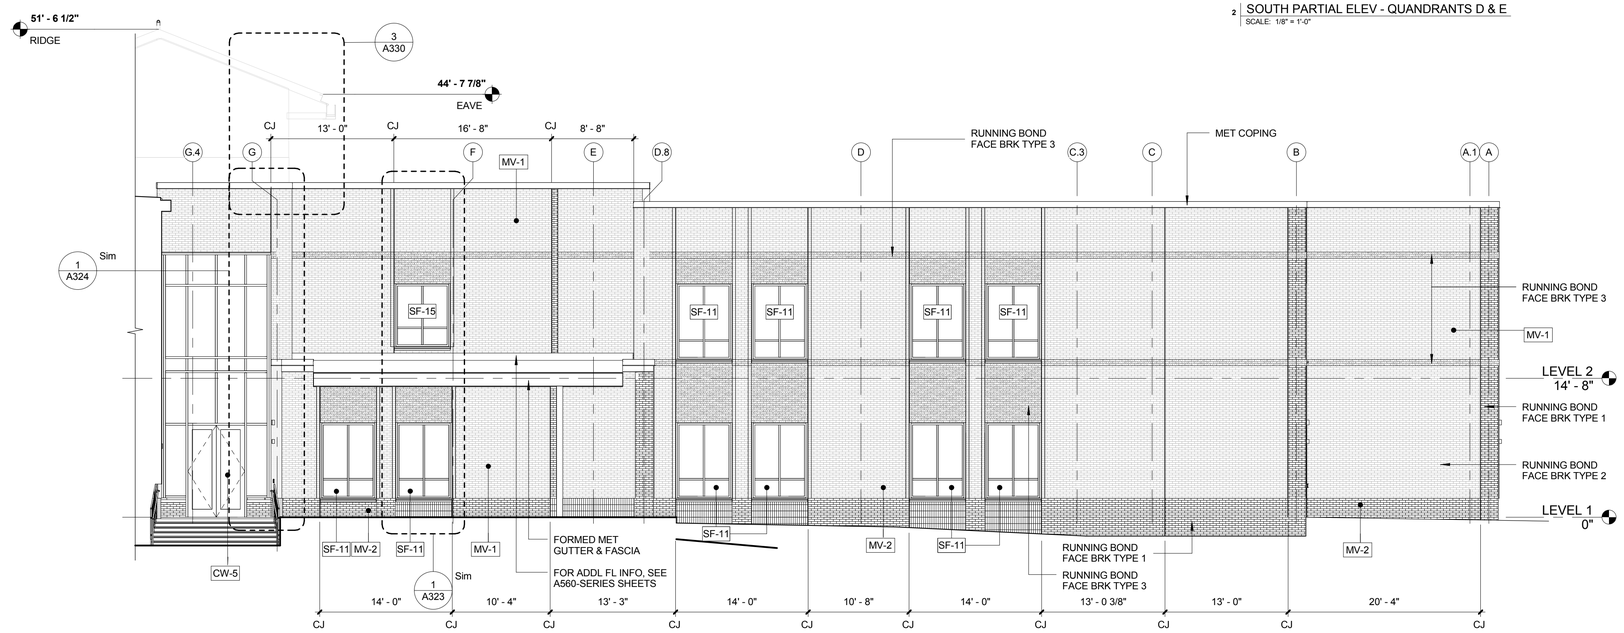

1 WEST PARTIAL ELEV - QUADRANT D
SCALE: 1/8" = 1'-0"

GENERAL NOTES:

1. COORD DWG'S W/ INDIVIDUAL SPEC SECTIONS FOR GENERAL & SUPPLEMENTARY PROVISIONS TO THE CONTRACT DOCUMENTS.
2. FOR TYP EXT WALL & ROOF CONSTR, SEE SHEET A500
3. SEE A410-SERIES SHEETS FOR EXT CW & SF FRAME SCHEDULES
4. FOR DR SCHED, SEE SHEET A404
5. CENTER EXT WALL DEVICES ON BRK COURSING, UNO

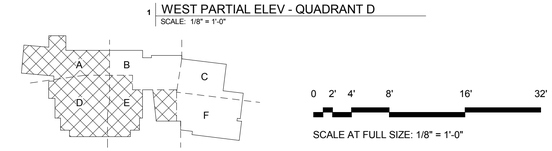

SCALE AT FULL SIZE: 1/8" = 1'-0"

RTA SUBMISSION - 10/13/2016

SYM	DESCRIPTION	DATE	APPR

NAVFAC

REGISTERED ARCHITECT PENNSYLVANIA KEITH G. FALLON RA#14000

SEAL

EWING COLE
Federal Reserve Bank Building
100 North 6th Street
Philadelphia, PA 19106-1590
Tel: 215-923-2020 Fax: 215-574-0952

A/E INFO

APPROVED

FOR COMMANDER NAVFAC ACTIVITY

SATISFACTORY TO DATE

Designer KBM Checker

PM/DM

BRANCH MANAGER

CHIEF ENG/ ARCH

FIRE PROTECTION

DEPARTMENT OF THE NAVY
NAVAL FACILITIES ENGINEERING COMMAND
DoDEA

NAVAL FACILITES ENGINEERING COMMAND ~ WASHINGTON
MARINE CORPS BASE QUANTICO, VIRGINIA

MARINE CORPS BASE QUANTICO
QUANTICO, VA

REPLACE QUANTICO M/H SCHOOL

ENLARGED BUILDING ELEVATIONS

SCALE: As indicated
PROJECT NO.: P-021
CONSTR. CONTR. NO. W91236-15-C-0023
NAVFAC DRAWING NO. 13090925
SHEET 171 OF 789
A206

DRAWFORM REVISION: 10 MARCH 2009

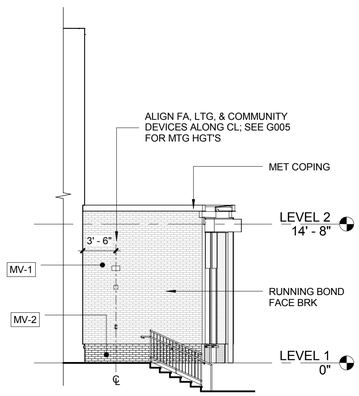

5 NORTH PARTIAL ELEV - QUADRANT D
SCALE: 1/8" = 1'-0"

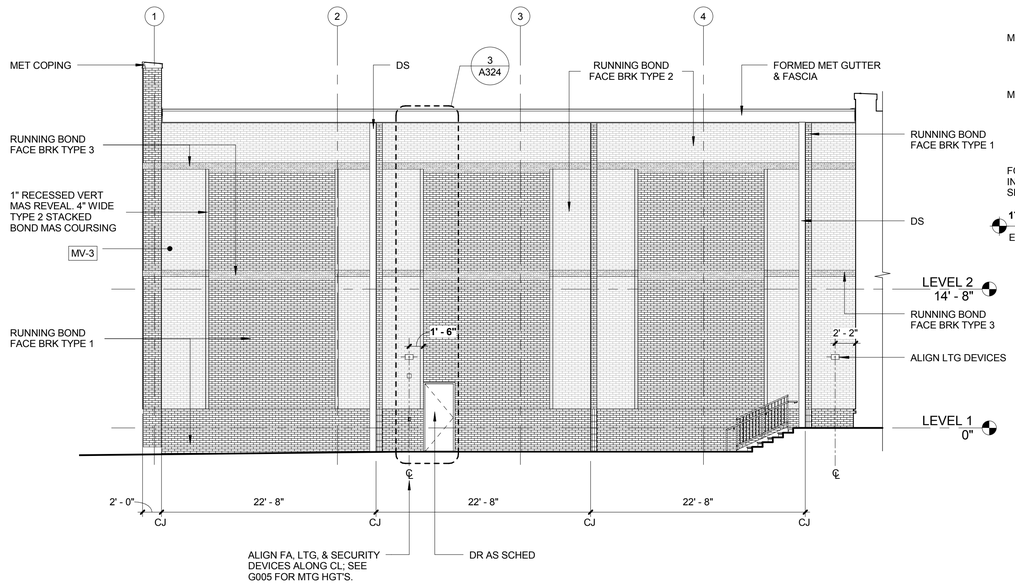

4 SOUTH PARTIAL ELEV - QUADRANT A
SCALE: 1/8" = 1'-0"

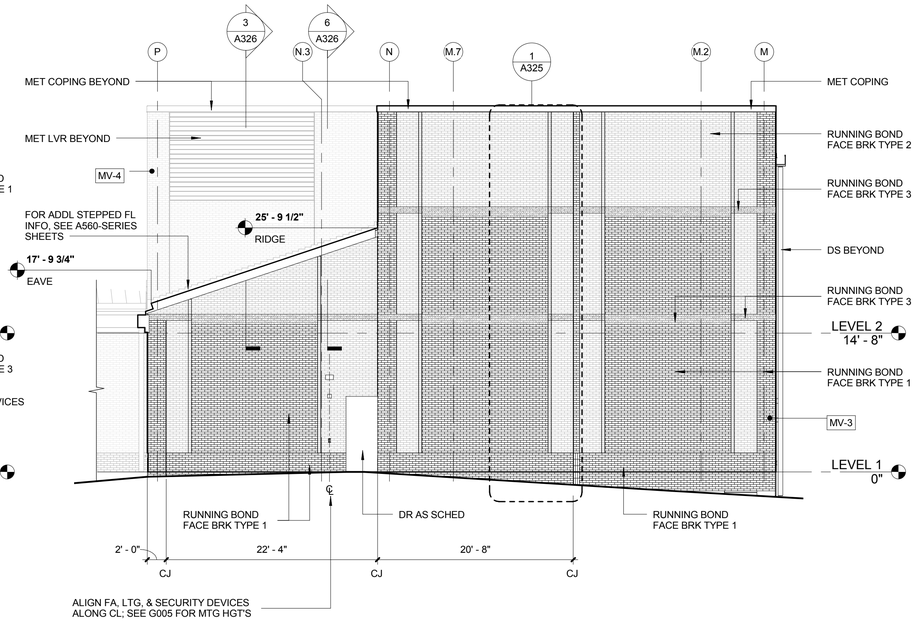

3 WEST PARTIAL ELEV - QUANDRANT A
SCALE: 1/8" = 1'-0"

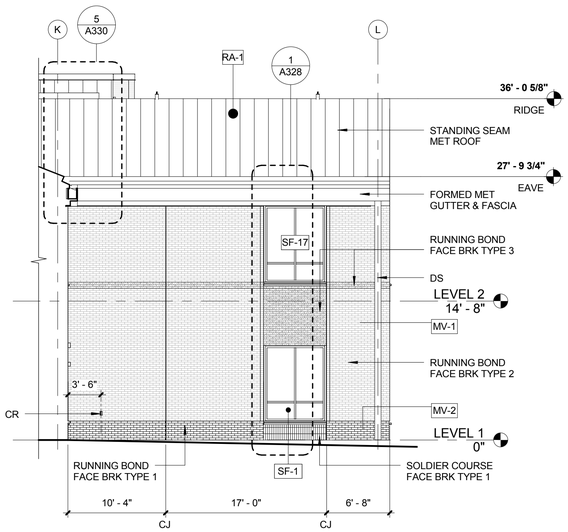

6 EAST PARTIAL ELEV - QUADRANT A
SCALE: 1/8" = 1'-0"

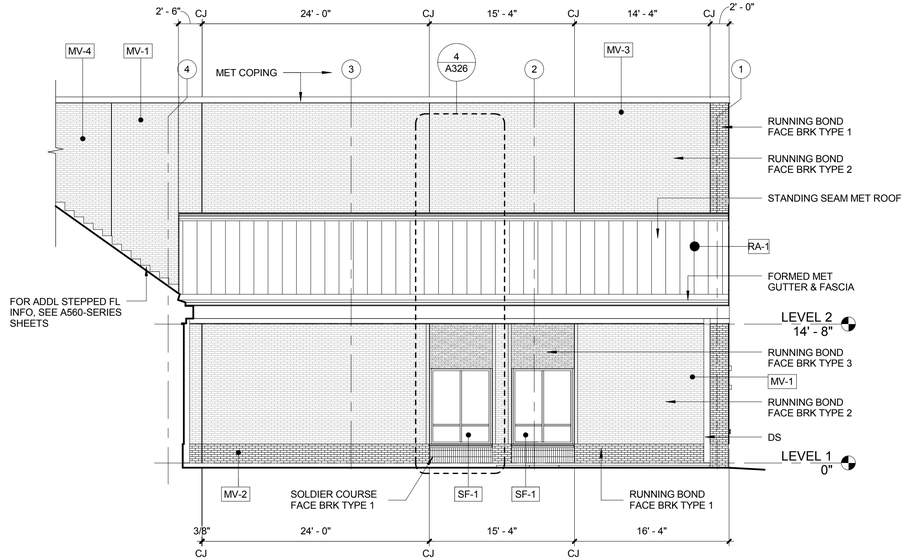

2 NORTH PARTIAL ELEV - QUADRANT A
SCALE: 1/8" = 1'-0"

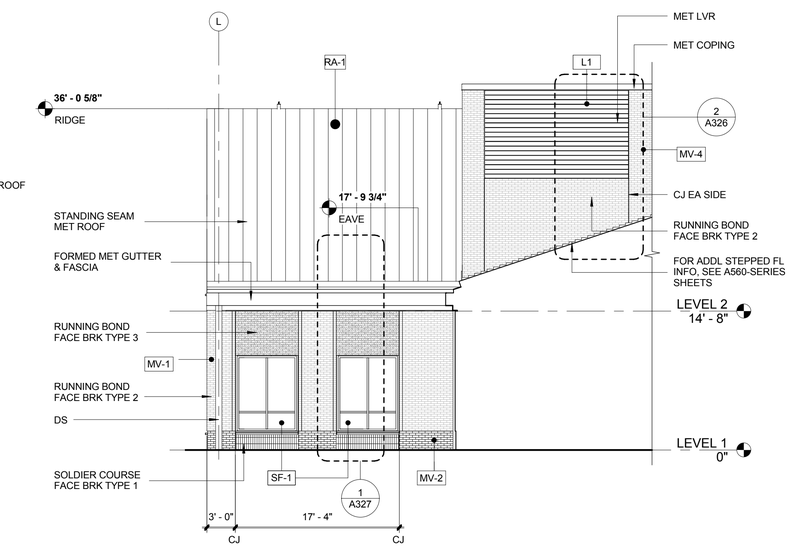

1 WEST PARTIAL ELEV - QUADRANT A
SCALE: 1/8" = 1'-0"

GENERAL NOTES:

1. COORD DWG'S W/ INDIVIDUAL SPEC SECTIONS FOR GENERAL & SUPPLEMENTARY PROVISIONS TO THE CONTRACT DOCUMENTS.
2. FOR TYP EXT WALL & ROOF CONSTR, SEE SHEET A500
3. SEE A410-SERIES SHEETS FOR EXT CW & SF FRAME SCHEDULES
4. FOR DR SCHED, SEE SHEET A404
5. CENTER EXT WALL DEVICES ON BRK COURSING, UNO

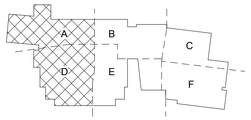

0 2' 4' 8' 16' 32'
SCALE AT FULL SIZE: 1/8" = 1'-0"

SYM	DESCRIPTION	DATE	APPR

NAVFAC

SEAL

EWING COLE
Federal Reserve Bank Building
100 North 6th Street
Philadelphia, PA 19106-1590
Tel: 215-923-2020 Fax: 215-574-0952

A/E INFO

APPROVED

FOR COMMANDER NAVFAC
ACTIVITY

SATISFACTORY TO DATE
Designer KBM Checker
PM/DM
BRANCH MANAGER
CHIEF ENG/ ARCH
FIRE PROTECTION

DEPARTMENT OF THE NAVY
NAVAL FACILITIES ENGINEERING COMMAND
DoDEA
MARINE CORPS BASE QUANTICO

NAVAL FACILITIES ENGINEERING COMMAND ~ WASHINGTON
MARINE CORPS BASE QUANTICO, VIRGINIA
QUANTICO, VA

REPLACE QUANTICO M/H SCHOOL

ENLARGED BUILDING ELEVATIONS

SCALE: As indicated
PROJECT NO.: P-021
CONSTR. CONTR. NO. W91236-15-C-0023
NAVFAC DRAWING NO. 13090926
SHEET 172 OF 789
A207

DRAWFORM REVISION: 10 MARCH 2009

RTA SUBMISSION - 10/13/2016

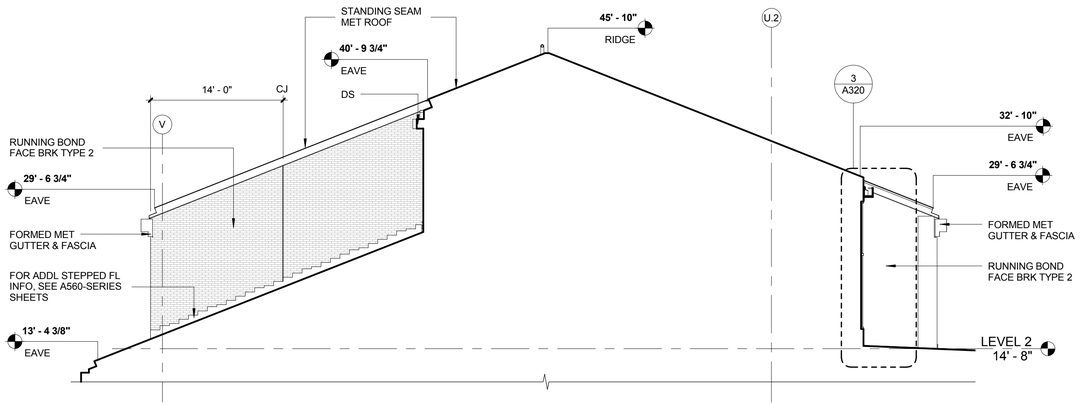

4 EAST PARTIAL ELEV - QUADRANT B
SCALE: 1/8" = 1'-0"

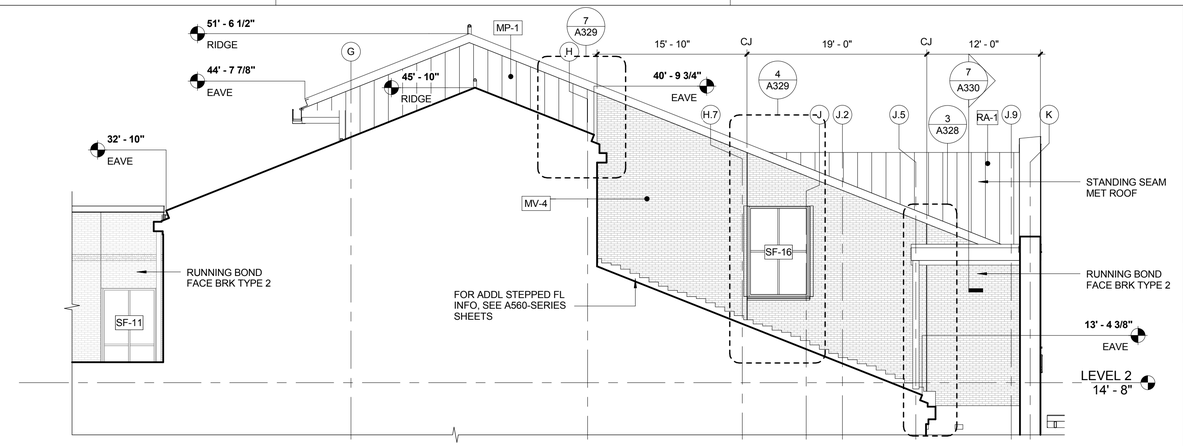

3 WEST PARTIAL ELEV - QUADRANT B
SCALE: 1/8" = 1'-0"

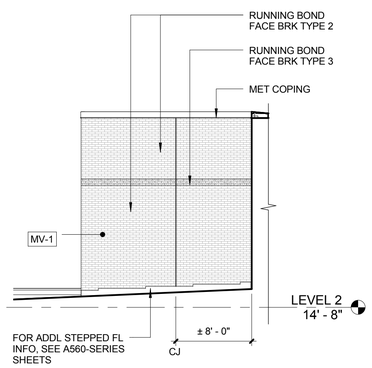

6 NORTH PARTIAL ELEV - QUADRANT D
SCALE: 1/8" = 1'-0"

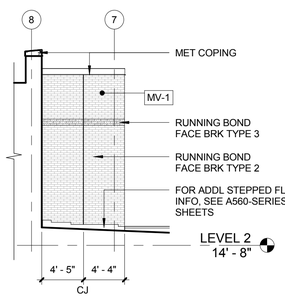

5 SOUTH PARTIAL ELEV - QUADRANT D
SCALE: 1/8" = 1'-0"

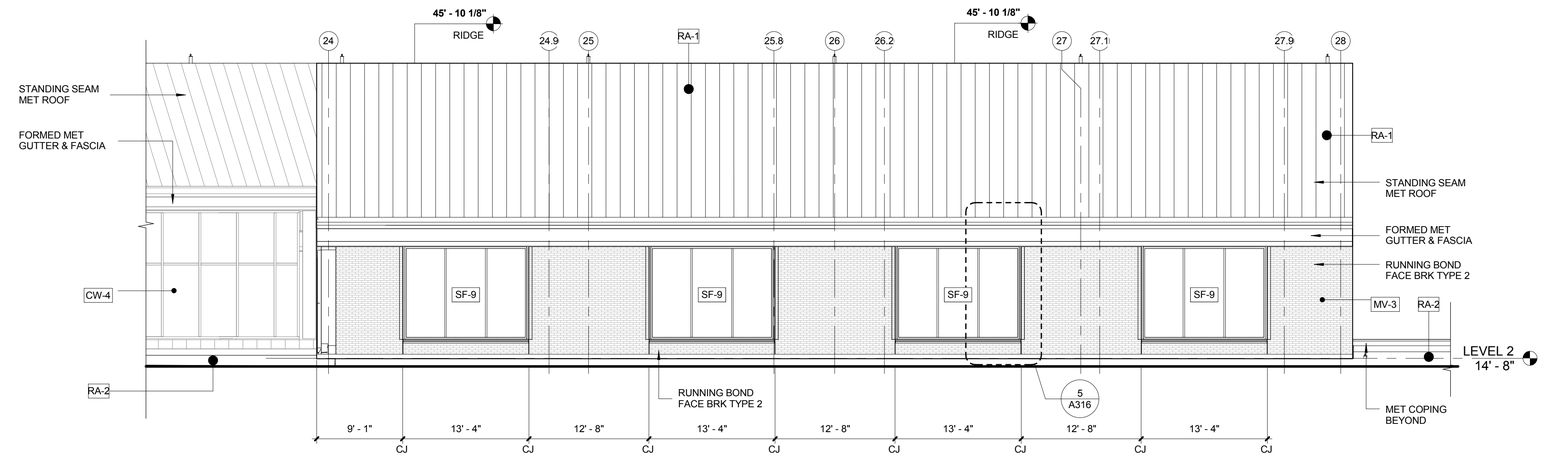

2 SOUTH PARTIAL ELEV - QUANDRANT F
SCALE: 1/8" = 1'-0"

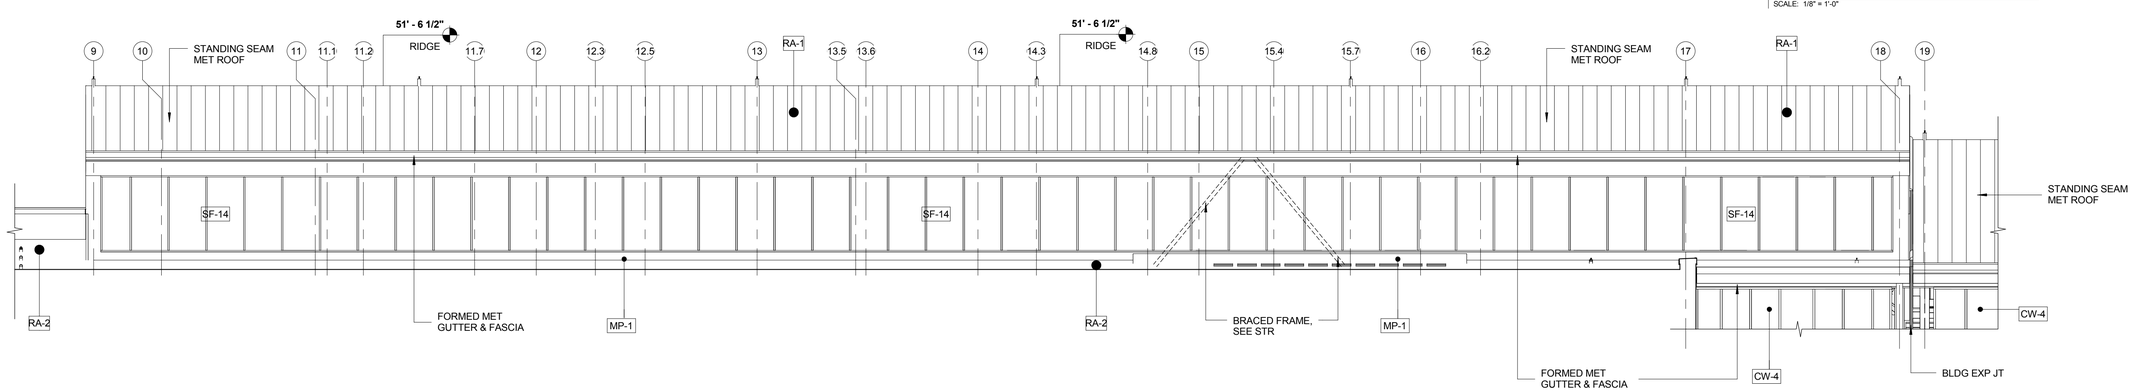

1 SOUTH PARTIAL ELEV - QUADRANT E
SCALE: 1/8" = 1'-0"

GENERAL NOTES:

1. COORD DWG'S W/ INDIVIDUAL SPEC SECTIONS FOR GENERAL & SUPPLEMENTARY PROVISIONS TO THE CONTRACT DOCUMENTS.

2. FOR TYP EXT WALL & ROOF CONSTR, SEE SHEET A500

3. SEE A410-SERIES SHEETS FOR EXT CW & SF FRAME SCHEDULES

4. FOR DR SCHED, SEE SHEET A404

5. CENTER EXT WALL DEVICES ON BRK COURSING, UNO

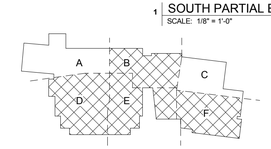

0 2' 4' 8' 16' 32'

SCALE AT FULL SIZE: 1/8" = 1'-0"

SYM	DESCRIPTION	DATE	APPR

NAVFAC

SEAL

EWING COLE
Federal Reserve Bank Building
100 North 6th Street
Philadelphia, PA 19106-1590
Tel: 215-923-2020 Fax: 215-574-0952

A/E INFO

APPROVED

FOR COMMANDER NAVFAC
ACTIVITY

SATISFACTORY TO DATE

Designer KBM Checker

PM/DM

BRANCH MANAGER

CHIEF ENG/ ARCH

FIRE PROTECTION

DEPARTMENT OF THE NAVY
NAVAL FACILITIES ENGINEERING COMMAND
DoDEA
MARINE CORPS BASE QUANTICO

NAVAL FACILITIES ENGINEERING COMMAND ~ WASHINGTON
MARINE CORPS BASE QUANTICO, VIRGINIA
QUANTICO, VA

REPLACE QUANTICO M/H SCHOOL

ENLARGED BUILDING ELEVATIONS

SCALE: As indicated
PROJECT NO.: P-021
CONSTR. CONTR. NO. W91236-15-C-0023
NAVFAC DRAWING NO. 13090927
SHEET 173 OF 789
A208

DRAWFORM REVISION: 10 MARCH 2009

RTA SUBMISSION - 10/13/2016

4 OVERALL ELEVATION - WEST
SCALE: FOR REFERENCE ONLY

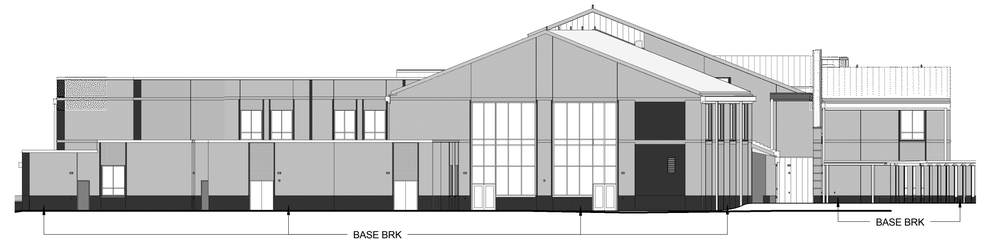

3 OVERALL ELEVATION - EAST
SCALE: FOR REFERENCE ONLY

2 OVERALL ELEVATION - SOUTH
SCALE: FOR REFERENCE ONLY

1 OVERALL ELEVATION - NORTH
SCALE: FOR REFERENCE ONLY

NOTES:

1. COORD DIAGRAMS THIS SHEET W/ BRK BOND PATTERNS & MAS COLORS INDICATED ON ENLARGED BLDG ELEV'S, SHEETS A202 - A208

2. VERT REFERENCE PLANE INDICATED " +0' - 0" " RELATIVE TO OUTSIDE FACE OF FIELD MAS ABV BASE BRK. SEE ARCH ELEV'S & WALL SECTIONS FOR EXT WALL TYPES AS SCHED & COL-LINE STANDOFF DISTANCES. COORD W/ STR FOR ICF / CFMF THICKNESS.

3. FOR ADD'L INFO, SEE ENLARGED FLR PLANS, ELEV'S, & WALL SECTIONS

LEGEND:

VERT REFERENCE PLANE: + 0' - 0"

VERT PLANE: - 0' - 1"

GENERAL NOTES:

1. COORD DWG'S W/ INDIVIDUAL SPEC SECTIONS FOR GENERAL & SUPPLEMENTARY PROVISIONS TO THE CONTRACT DOCUMENTS.

2. FOR TYP EXT WALL & ROOF CONSTR, SEE SHEET A500

3. SEE A410-SERIES SHEETS FOR EXT CW & SF FRAME SCHEDULES

4. FOR DR SCHED, SEE SHEET A404

5. CENTER EXT WALL DEVICES ON BRK COURSING, UNO

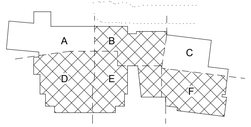

0 2' 4' 8' 16' 32'

SCALE AT FULL SIZE: 1/8" = 1'-0"

SYM	DESCRIPTION	DATE	APPR

NAVFAC

SEAL

EWING COLE
Federal Reserve Bank Building
100 North 6th Street
Philadelphia, PA 19106-1590
Tel: 215-923-2020 Fax: 215-574-0952

A/E INFO

APPROVED

FOR COMMANDER NAVFAC
ACTIVITY

SATISFACTORY TO DATE

Designer Author Checker

PM/DM

BRANCH MANAGER

CHIEF ENG/ ARCH

FIRE PROTECTION

DEPARTMENT OF THE NAVY
NAVAL FACILITIES ENGINEERING COMMAND
DoDEA
MARINE CORPS BASE QUANTICO

NAVAL FACILITIES ENGINEERING COMMAND ~ WASHINGTON
MARINE CORPS BASE QUANTICO, VIRGINIA
QUANTICO, VA

REPLACE QUANTICO M/H SCHOOL

MASONRY PLANE DIAGRAM

SCALE: As indicated

PROJECT NO.: P-021

CONSTR. CONTR. NO. W91236-15-C-0023

NAVFAC DRAWING NO. 13090928

SHEET 174 OF 789

A210

DRAWFORM REVISION: 10 MARCH 2009

RTA SUBMISSION - 10/13/2016

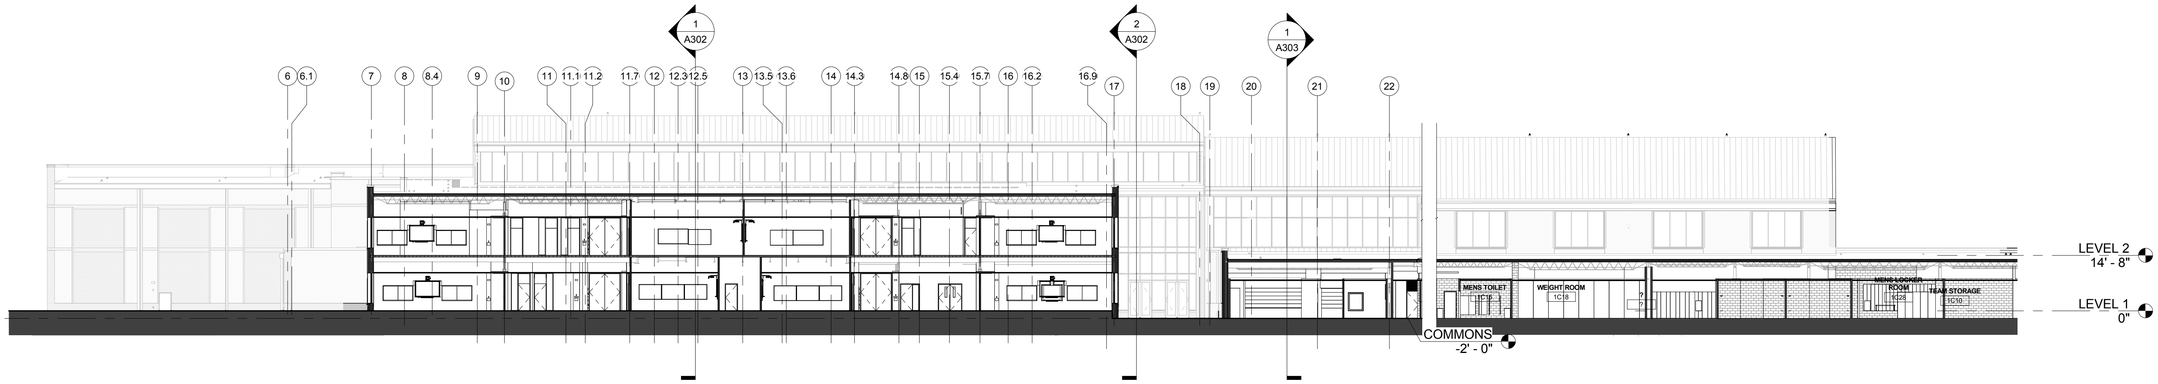

3.1 LONGITUDINAL SECTION - NORTH
SCALE: 1" = 20'-0"

3.2 LONGITUDINAL SECTION - NORTH-EAST
SCALE: 1" = 20'-0"

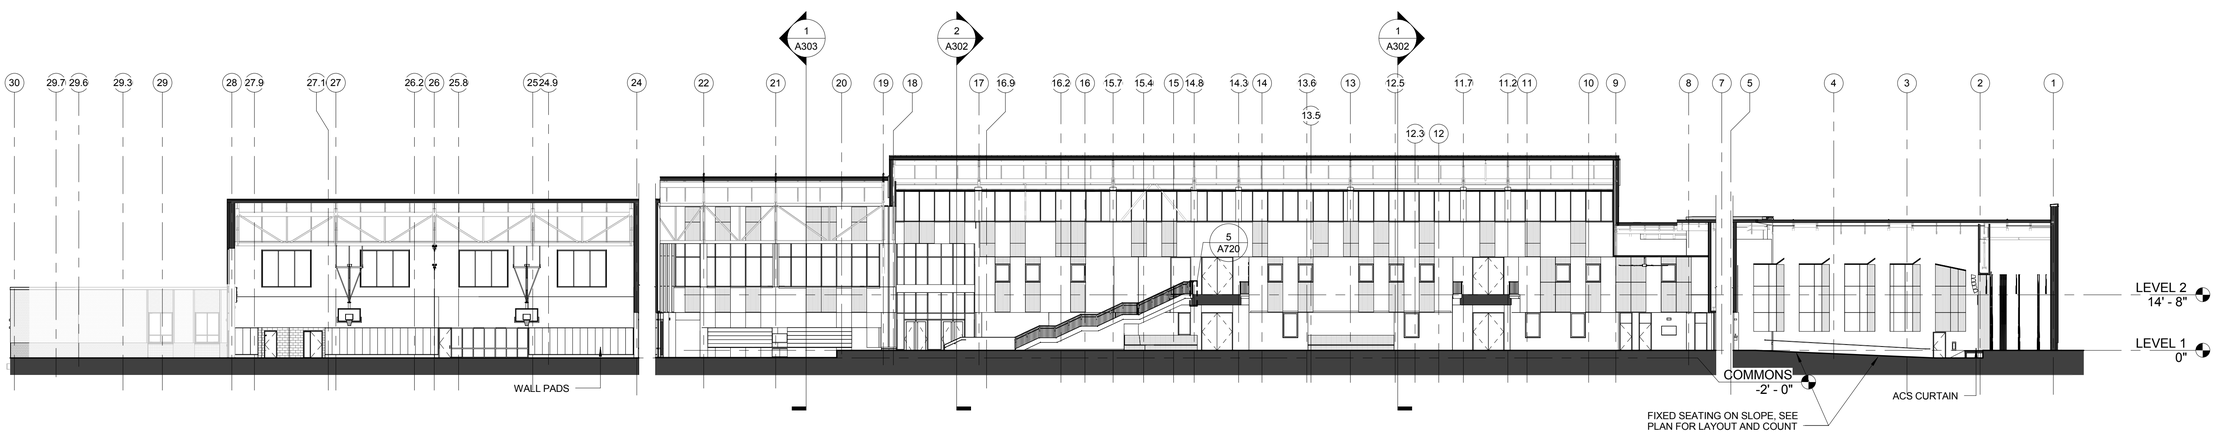

2.1 LONGITUDINAL SECTION THROUGH CANYON - SOUTH - AT GYMNASIUM
SCALE: 1" = 20'-0"

2.2 LONGITUDINAL SECTION THROUGH CANYON - SOUTH
SCALE: 1" = 20'-0"

2.3 LONGITUDINAL SECTION THROUGH CANYON - SOUTH - AT AUDITORIUM
SCALE: 1" = 20'-0"

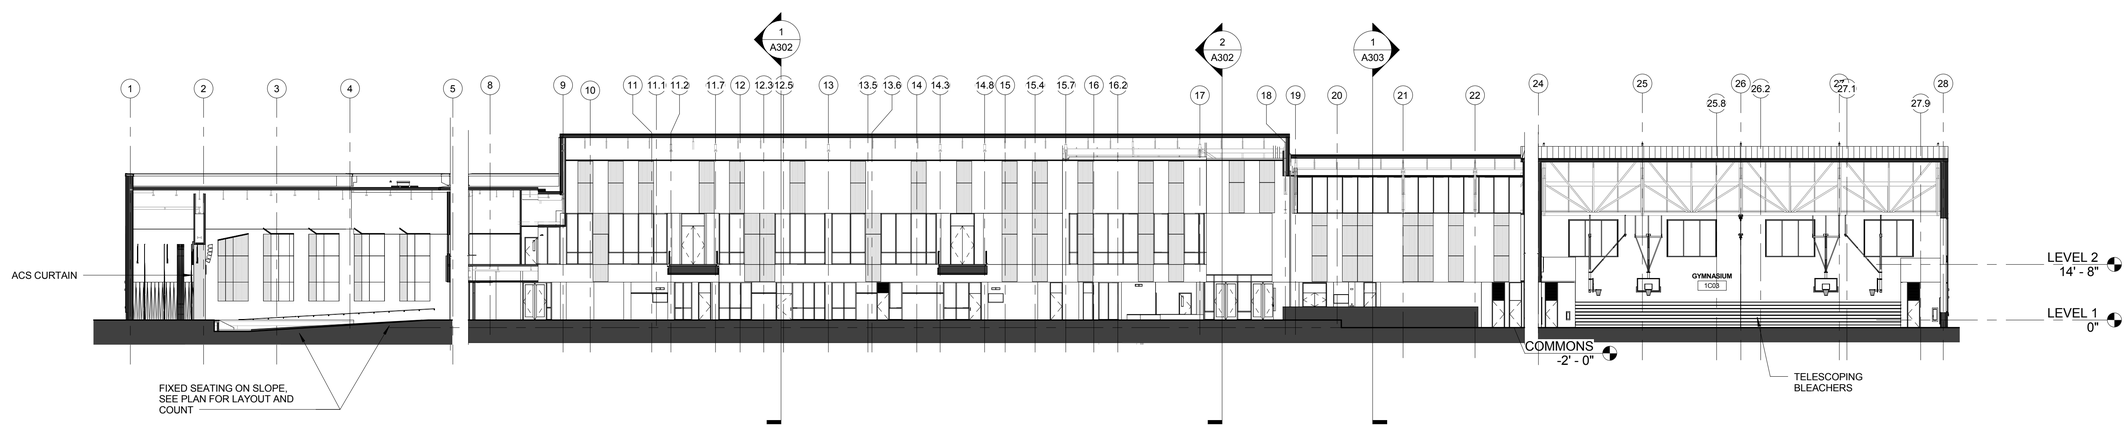

1.1 LONGITUDINAL SECTION THROUGH CANYON - NORTH - AT AUDITORIUM
SCALE: 1" = 20'-0"

1.2 LONGITUDINAL SECTION THROUGH CANYON - NORTH
SCALE: 1" = 20'-0"

1.3 LONGITUDINAL SECTION THROUGH CANYON - NORTH - AT GYMNASIUM
SCALE: 1" = 20'-0"

SYM	DESCRIPTION	DATE	APPR

NAVFAC

SEAL

EWING COLE
Federal Reserve Bank Building
100 North 6th Street
Philadelphia, PA 19106-1590
Tel: 215-923-2020 Fax: 215-574-0952

A/E INFO

APPROVED

FOR COMMANDER NAVFAC
ACTIVITY

SATISFACTORY TO DATE

Designer Author Checker

PM/DM

BRANCH MANAGER

CHIEF ENG/ ARCH

FIRE PROTECTION

DEPARTMENT OF THE NAVY
DoDEA
NAVAL FACILITES ENGINEERING COMMAND
NAVAL FACILITES ENGINEERING COMMAND ~ WASHINGTON
MARINE CORPS BASE QUANTICO
MARINE CORPS BASE QUANTICO, VIRGINIA
QUANTICO, VA

REPLACE QUANTICO M/H SCHOOL

OVERALL BUILDING SECTIONS

SCALE: 1" = 20'-0"

PROJECT NO.: P-021

CONSTR. CONTR. NO.
W91236-15-C-0023

NAVFAC DRAWING NO.
13090929

SHEET 175 OF 789

A301

DRAWFORM REVISION: 10 MARCH 2009

RTA SUBMISSION - 10/13/2016

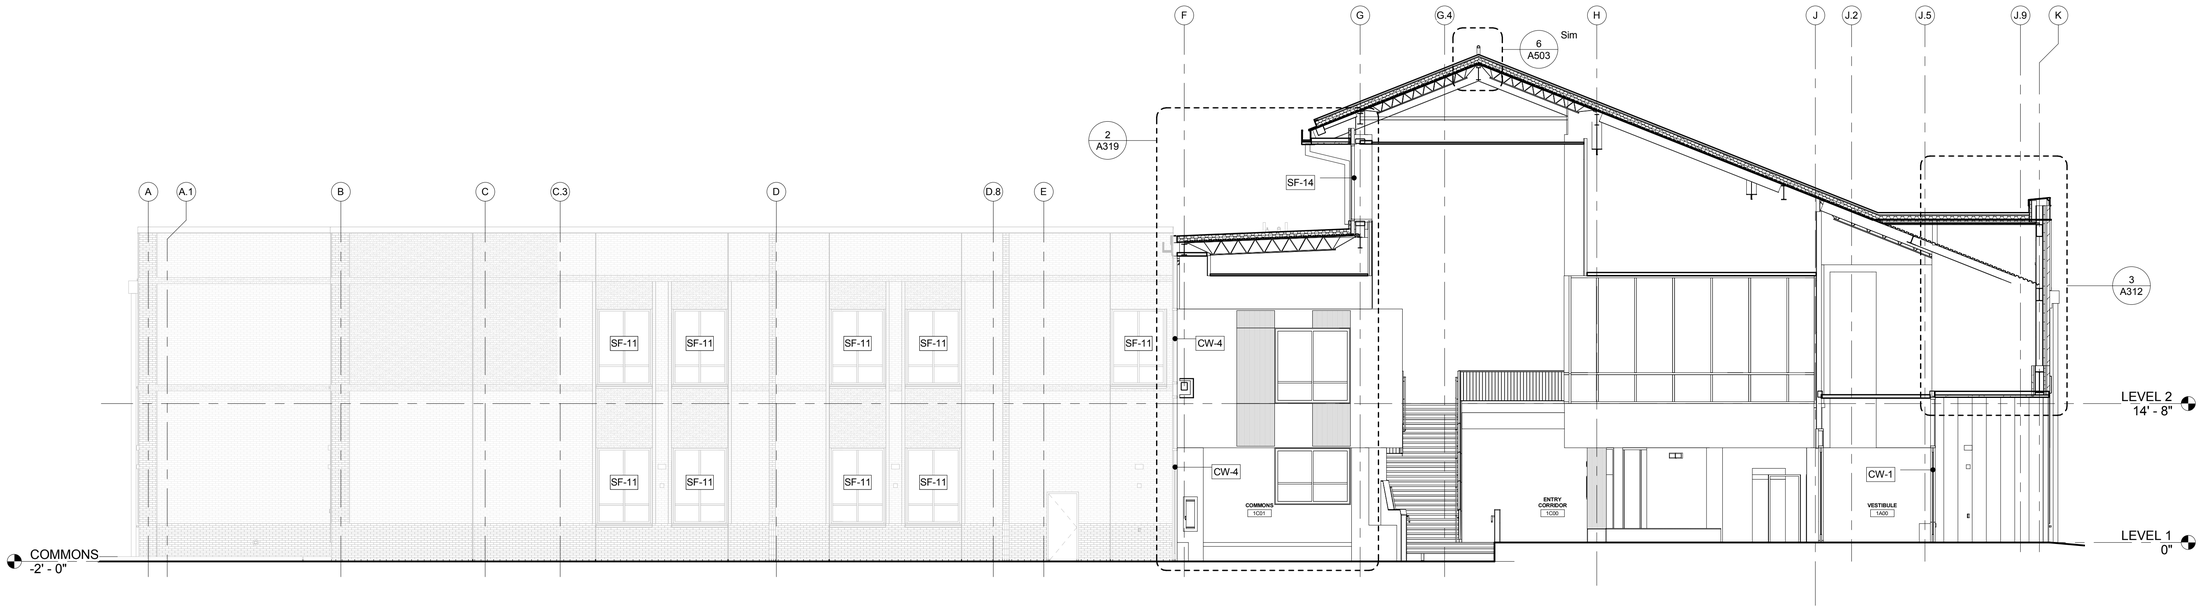

2 TRANSVERSE SECTION - ENTRANCE
SCALE: 1/8" = 1'-0"

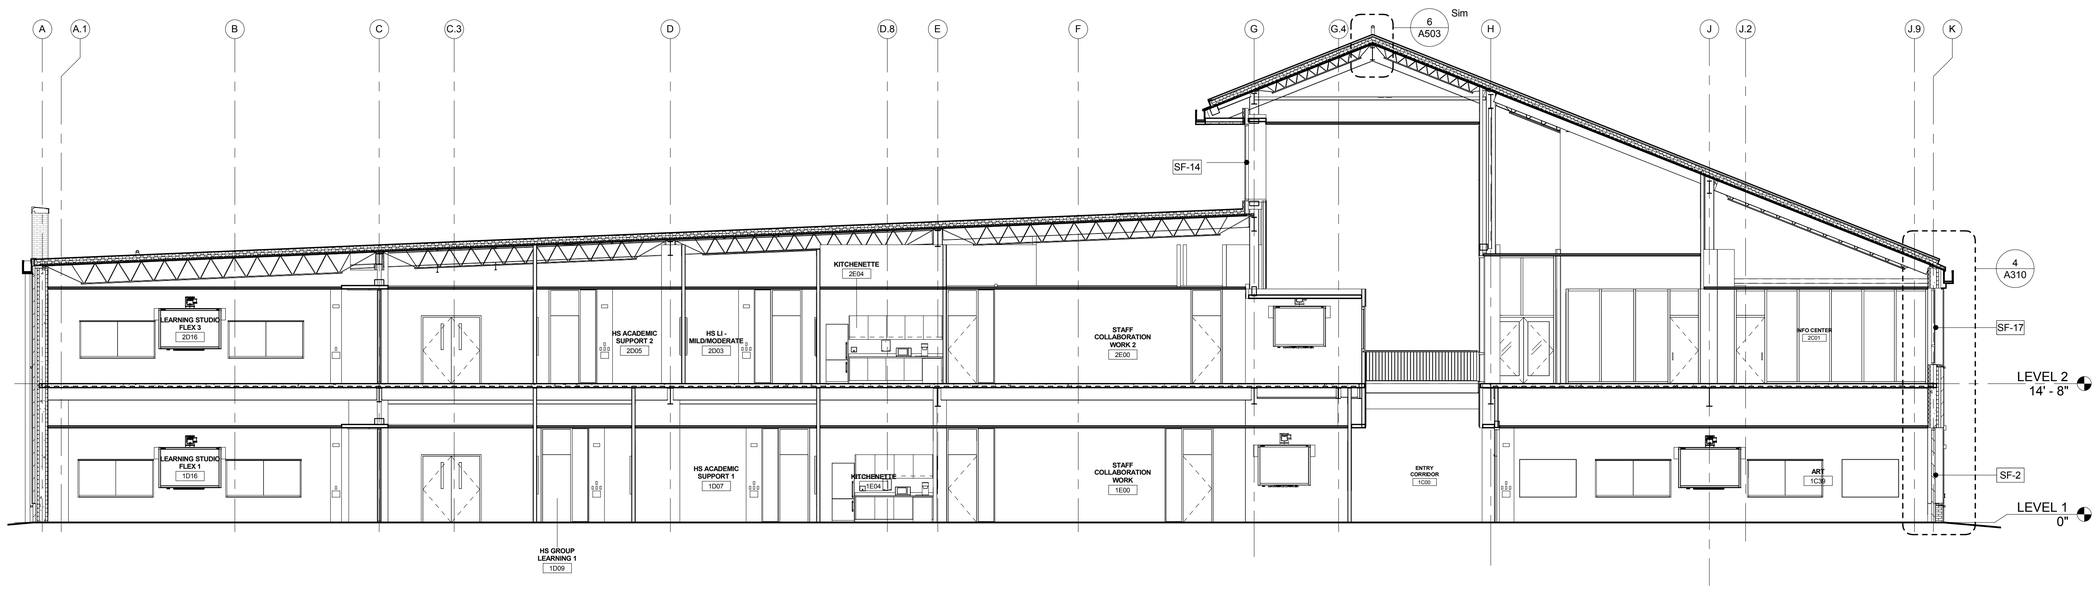

1 TRANSVERSE SECTION - ACADEMIC
SCALE: 1/8" = 1'-0"

GENERAL NOTES:

1. COORD DWG'S W/ INDIVIDUAL SPEC SECTIONS FOR GENERAL & SUPPLEMENTARY PROVISIONS TO THE CONTRACT DOCUMENTS.
2. FOR TYP EXT WALL & ROOF CONSTR, SEE SHEET A500
3. SEE A410-SERIES SHEETS FOR EXT CW & SF FRAME SCHEDULES
4. FOR DR SCHED, SEE SHEET A404
5. CENTER EXT WALL DEVICES ON BRK COURSING, UNO

0 2' 4' 8' 16' 32'
SCALE AT FULL SIZE: 1/8" = 1'-0"

SYM	DESCRIPTION	DATE	APPR

NAVFAC

REGISTERED ARCHITECT PENNSYLVANIA KEITH G. FALLON RA#

SEAL

EWING COLE
Federal Reserve Bank Building
100 North 6th Street
Philadelphia, PA 19106-1590
Tel: 215-923-2020 Fax: 215-574-0952

A/E INFO

APPROVED

FOR COMMANDER NAVFAC
ACTIVITY

SATISFACTORY TO DATE

Designer KCM Checker
PM/DM
BRANCH MANAGER
CHIEF ENG/ ARCH
FIRE PROTECTION

DEPARTMENT OF THE NAVY
NAVAL FACILITIES ENGINEERING COMMAND
DoDEA
MARINE CORPS BASE QUANTICO

NAVAL FACILITIES ENGINEERING COMMAND ~ WASHINGTON
MARINE CORPS BASE QUANTICO, VIRGINIA
QUANTICO, VA

REPLACE QUANTICO M/H SCHOOL

BUILDING SECTIONS

SCALE: As indicated
PROJECT NO.: P-021
CONSTR. CONTR. NO. W91236-15-C-0023
NAVFAC DRAWING NO. 13090930
SHEET 176 OF 789
A302

DRAWFORM REVISION: 10 MARCH 2009

RTA SUBMISSION - 10/13/2016

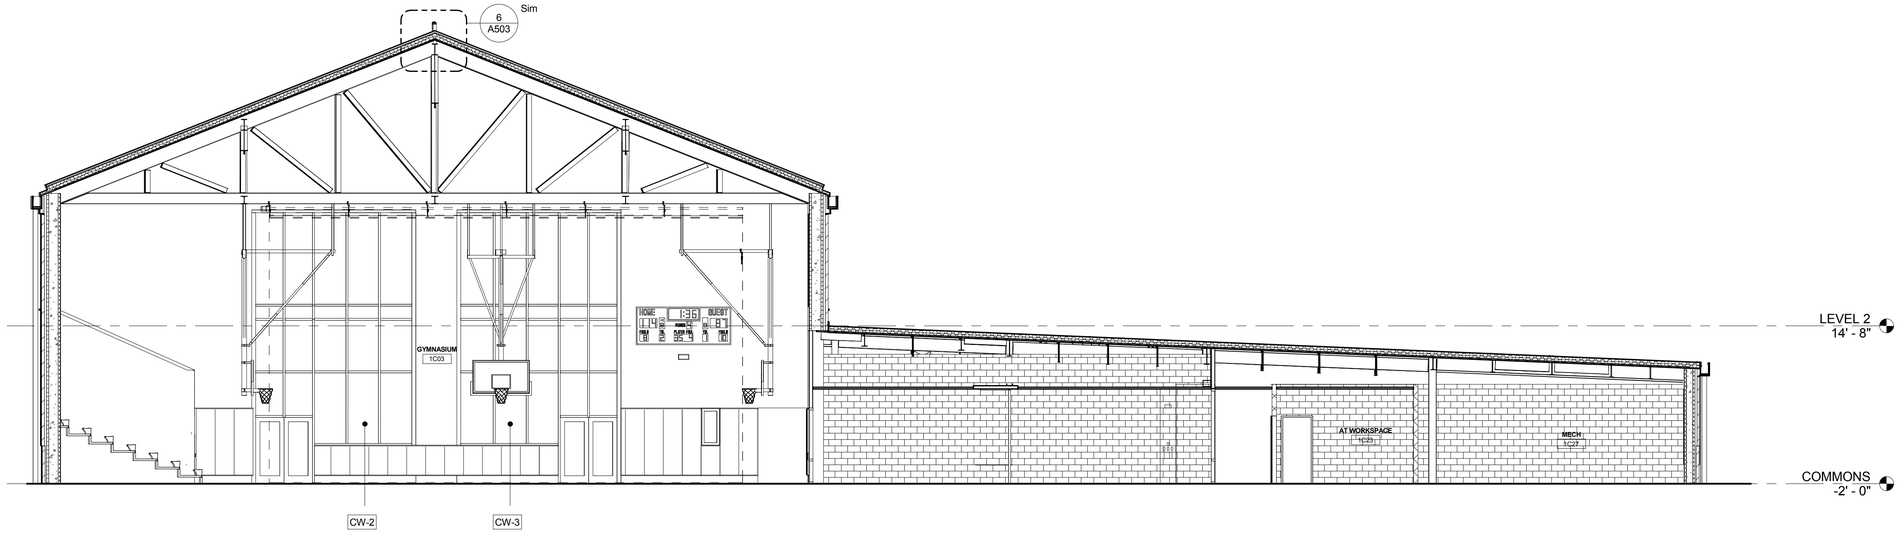

2 TRANSVERSE SECTION - GYMNASIUM
SCALE: 1/8" = 1'-0"

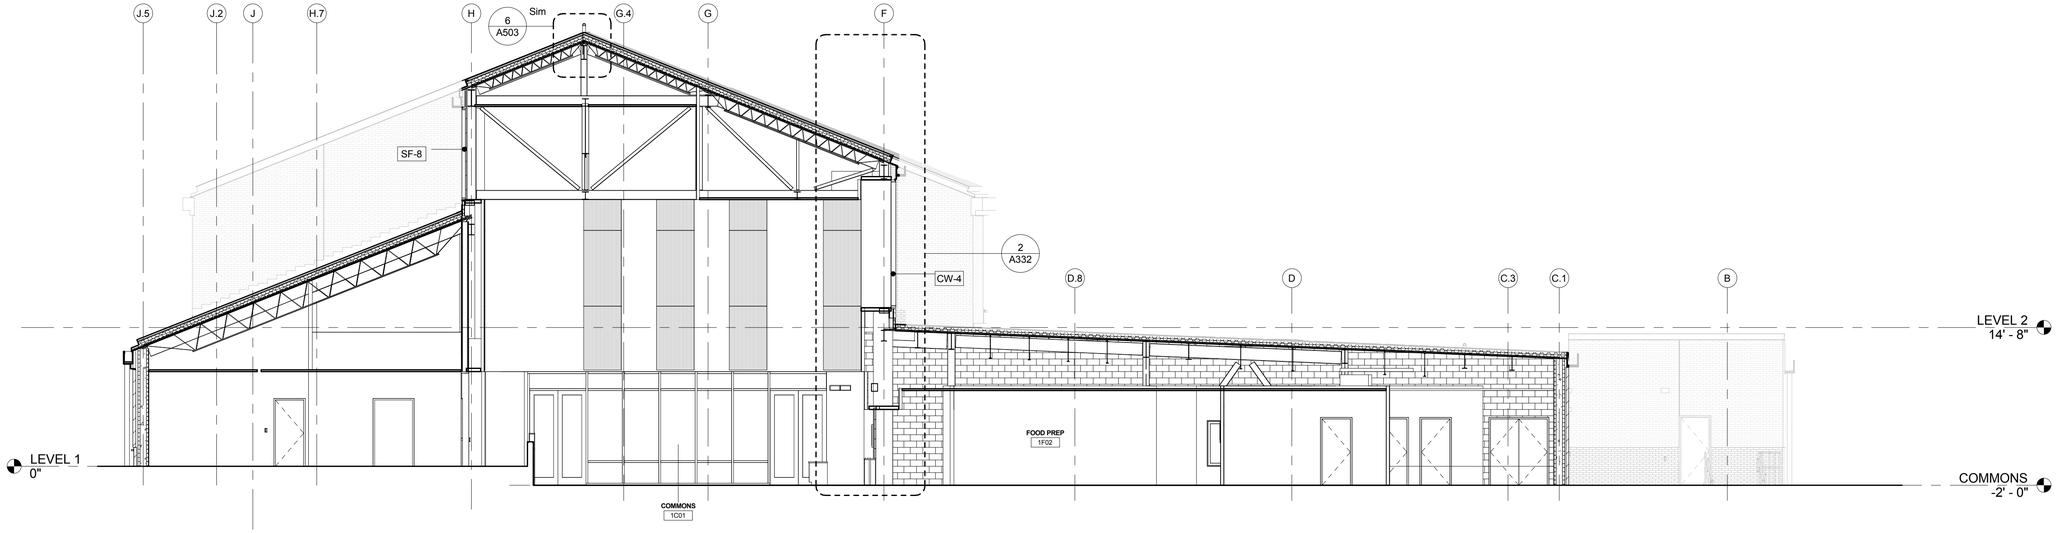

1 TRANSVERSE SECTION - FOOD SERVICE
SCALE: 1/8" = 1'-0"

GENERAL NOTES:

1. COORD DWG'S W/ INDIVIDUAL SPEC SECTIONS FOR GENERAL & SUPPLEMENTARY PROVISIONS TO THE CONTRACT DOCUMENTS.

2. FOR TYP EXT WALL & ROOF CONSTR, SEE SHEET A500

3. SEE A410-SERIES SHEETS FOR EXT CW & SF FRAME SCHEDULES

4. FOR DR SCHED, SEE SHEET A404

5. CENTER EXT WALL DEVICES ON BRK COURSING, UNO

0 2' 4' 8' 16' 32'
SCALE AT FULL SIZE: 1/8" = 1'-0"

SYM	DESCRIPTION	DATE	APPR

NAVFAC

REGISTERED ARCHITECT PENNSYLVANIA KEITH G. FALLON RA-012345

SEAL

EWING COLE
Federal Reserve Bank Building
100 North 6th Street
Philadelphia, PA 19106-1590
Tel: 215-923-2020 Fax: 215-574-0952

A/E INFO

APPROVED

FOR COMMANDER NAVFAC
ACTIVITY

SATISFACTORY TO DATE

Designer KBM Checker

PM/DM

BRANCH MANAGER

CHIEF ENG/ ARCH

FIRE PROTECTION

DEPARTMENT OF THE NAVY
NAVAL FACILITIES ENGINEERING COMMAND
DoDEA
NAVAL FACILITIES ENGINEERING COMMAND ~ WASHINGTON
MARINE CORPS BASE QUANTICO, VIRGINIA
MARINE CORPS BASE QUANTICO
QUANTICO, VA

REPLACE QUANTICO M/H SCHOOL

BUILDING SECTIONS

SCALE: As indicated
PROJECT NO.: P-021
CONSTR. CONTR. NO.
W91236-15-C-0023
NAVFAC DRAWING NO.
13090931
SHEET 177 OF 789
A303

DRAWFORM REVISION: 10 MARCH 2009

RTA SUBMISSION - 10/13/2016

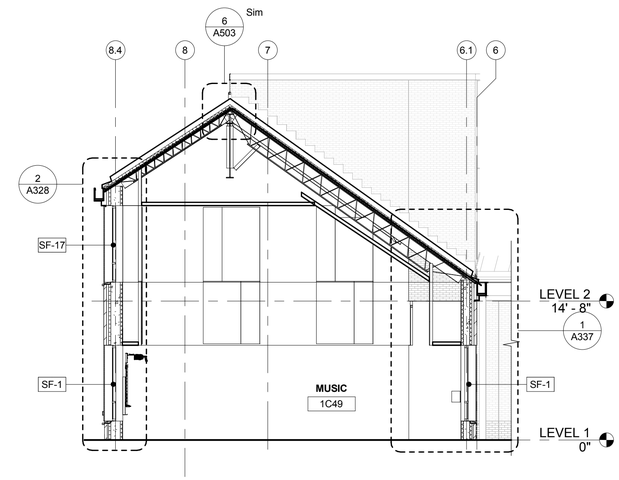

3 LONGITUDINAL SECTION - MUSIC ROOM
SCALE: 1/8" = 1'-0"

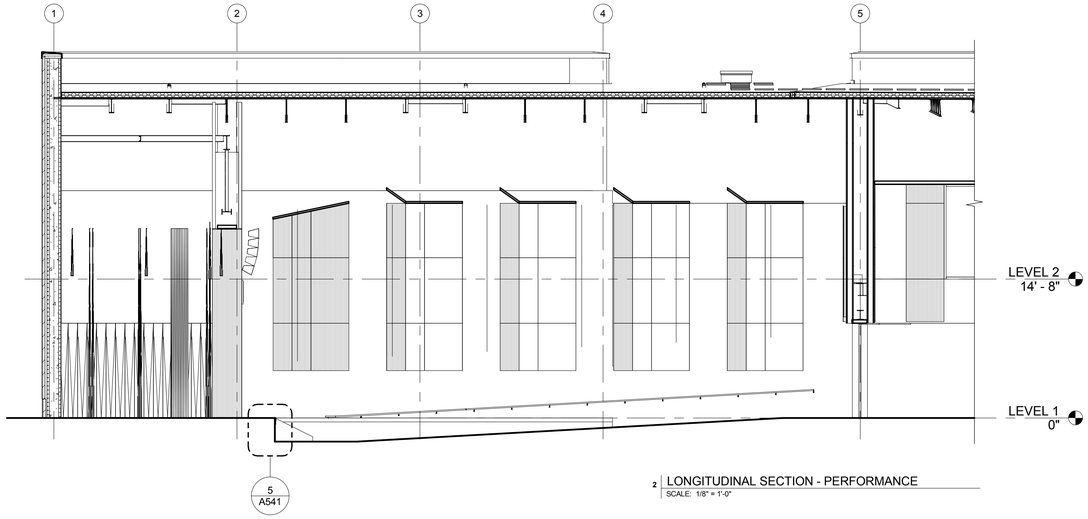

2 LONGITUDINAL SECTION - PERFORMANCE
SCALE: 1/8" = 1'-0"

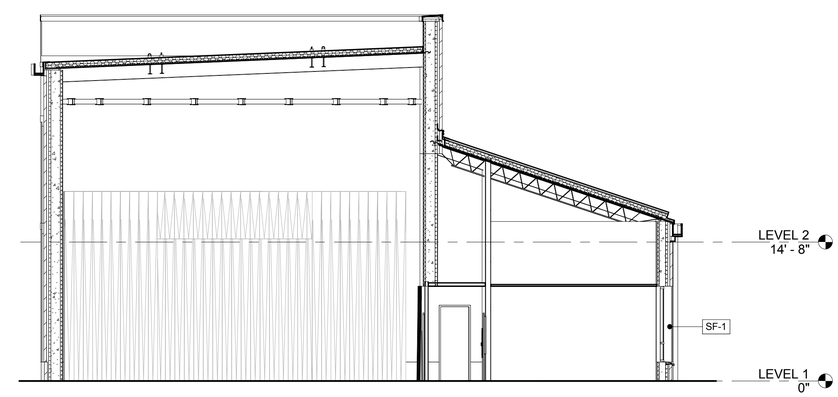

1 TRANSVERSE SECTION - PERFORMANCE AT STAGE
SCALE: 1/8" = 1'-0"

GENERAL NOTES:

1. COORD DWG'S W/ INDIVIDUAL SPEC SECTIONS FOR GENERAL & SUPPLEMENTARY PROVISIONS TO THE CONTRACT DOCUMENTS.
2. FOR TYP EXT WALL & ROOF CONSTR, SEE SHEET A500
3. SEE A410-SERIES SHEETS FOR EXT CW & SF FRAME SCHEDULES
4. FOR DR SCHED, SEE SHEET A404
5. CENTER EXT WALL DEVICES ON BRK COURSING, UNO

0 2' 4' 8' 16' 32'
SCALE AT FULL SIZE: 1/8" = 1'-0"

SYM	DESCRIPTION	DATE	APPR

NAVFAC

REGISTERED ARCHITECT PENNSYLVANIA KEITH G. FALLON RA-014150

SEAL

EWING COLE
Federal Reserve Bank Building
100 North 6th Street
Philadelphia, PA 19106-1590
Tel: 215-923-2020 Fax: 215-574-0952

A/E INFO

APPROVED

FOR COMMANDER NAVFAC
ACTIVITY

SATISFACTORY TO DATE

Designer Author Checker

PM/DM

BRANCH MANAGER

CHIEF ENG/ ARCH

FIRE PROTECTION

DEPARTMENT OF THE NAVY
NAVAL FACILITIES ENGINEERING COMMAND
DoDEA

NAVAL FACILITIES ENGINEERING COMMAND ~ WASHINGTON
MARINE CORPS BASE QUANTICO, VIRGINIA

MARINE CORPS BASE QUANTICO
QUANTICO, VA

REPLACE QUANTICO M/H SCHOOL

BUILDING SECTIONS

SCALE: As indicated
PROJECT NO.: P-021
CONSTR. CONTR. NO.
W91236-15-C-0023
NAVFAC DRAWING NO.
13090932
SHEET 178 OF 789
A304

DRAWFORM REVISION: 10 MARCH 2009

RTA SUBMISSION - 10/13/2016

GENERAL NOTES:

1. COORD DWG'S W/ INDIVIDUAL SPEC SECTIONS FOR GENERAL & SUPPLEMENTARY PROVISIONS TO THE CONTRACT DOCUMENTS.
2. FOR TYP EXT WALL & ROOF CONSTR, SEE SHEET A500
3. SEE A410-SERIES SHEETS FOR EXT CW & SF FRAME SCHEDULES
4. FOR DR SCHED, SEE SHEET A404
5. CENTER EXT WALL DEVICES ON BRK COURSING, UNO

0 1' 2' 4' 6'

SCALE AT FULL SIZE: 1/2" = 1'-0"

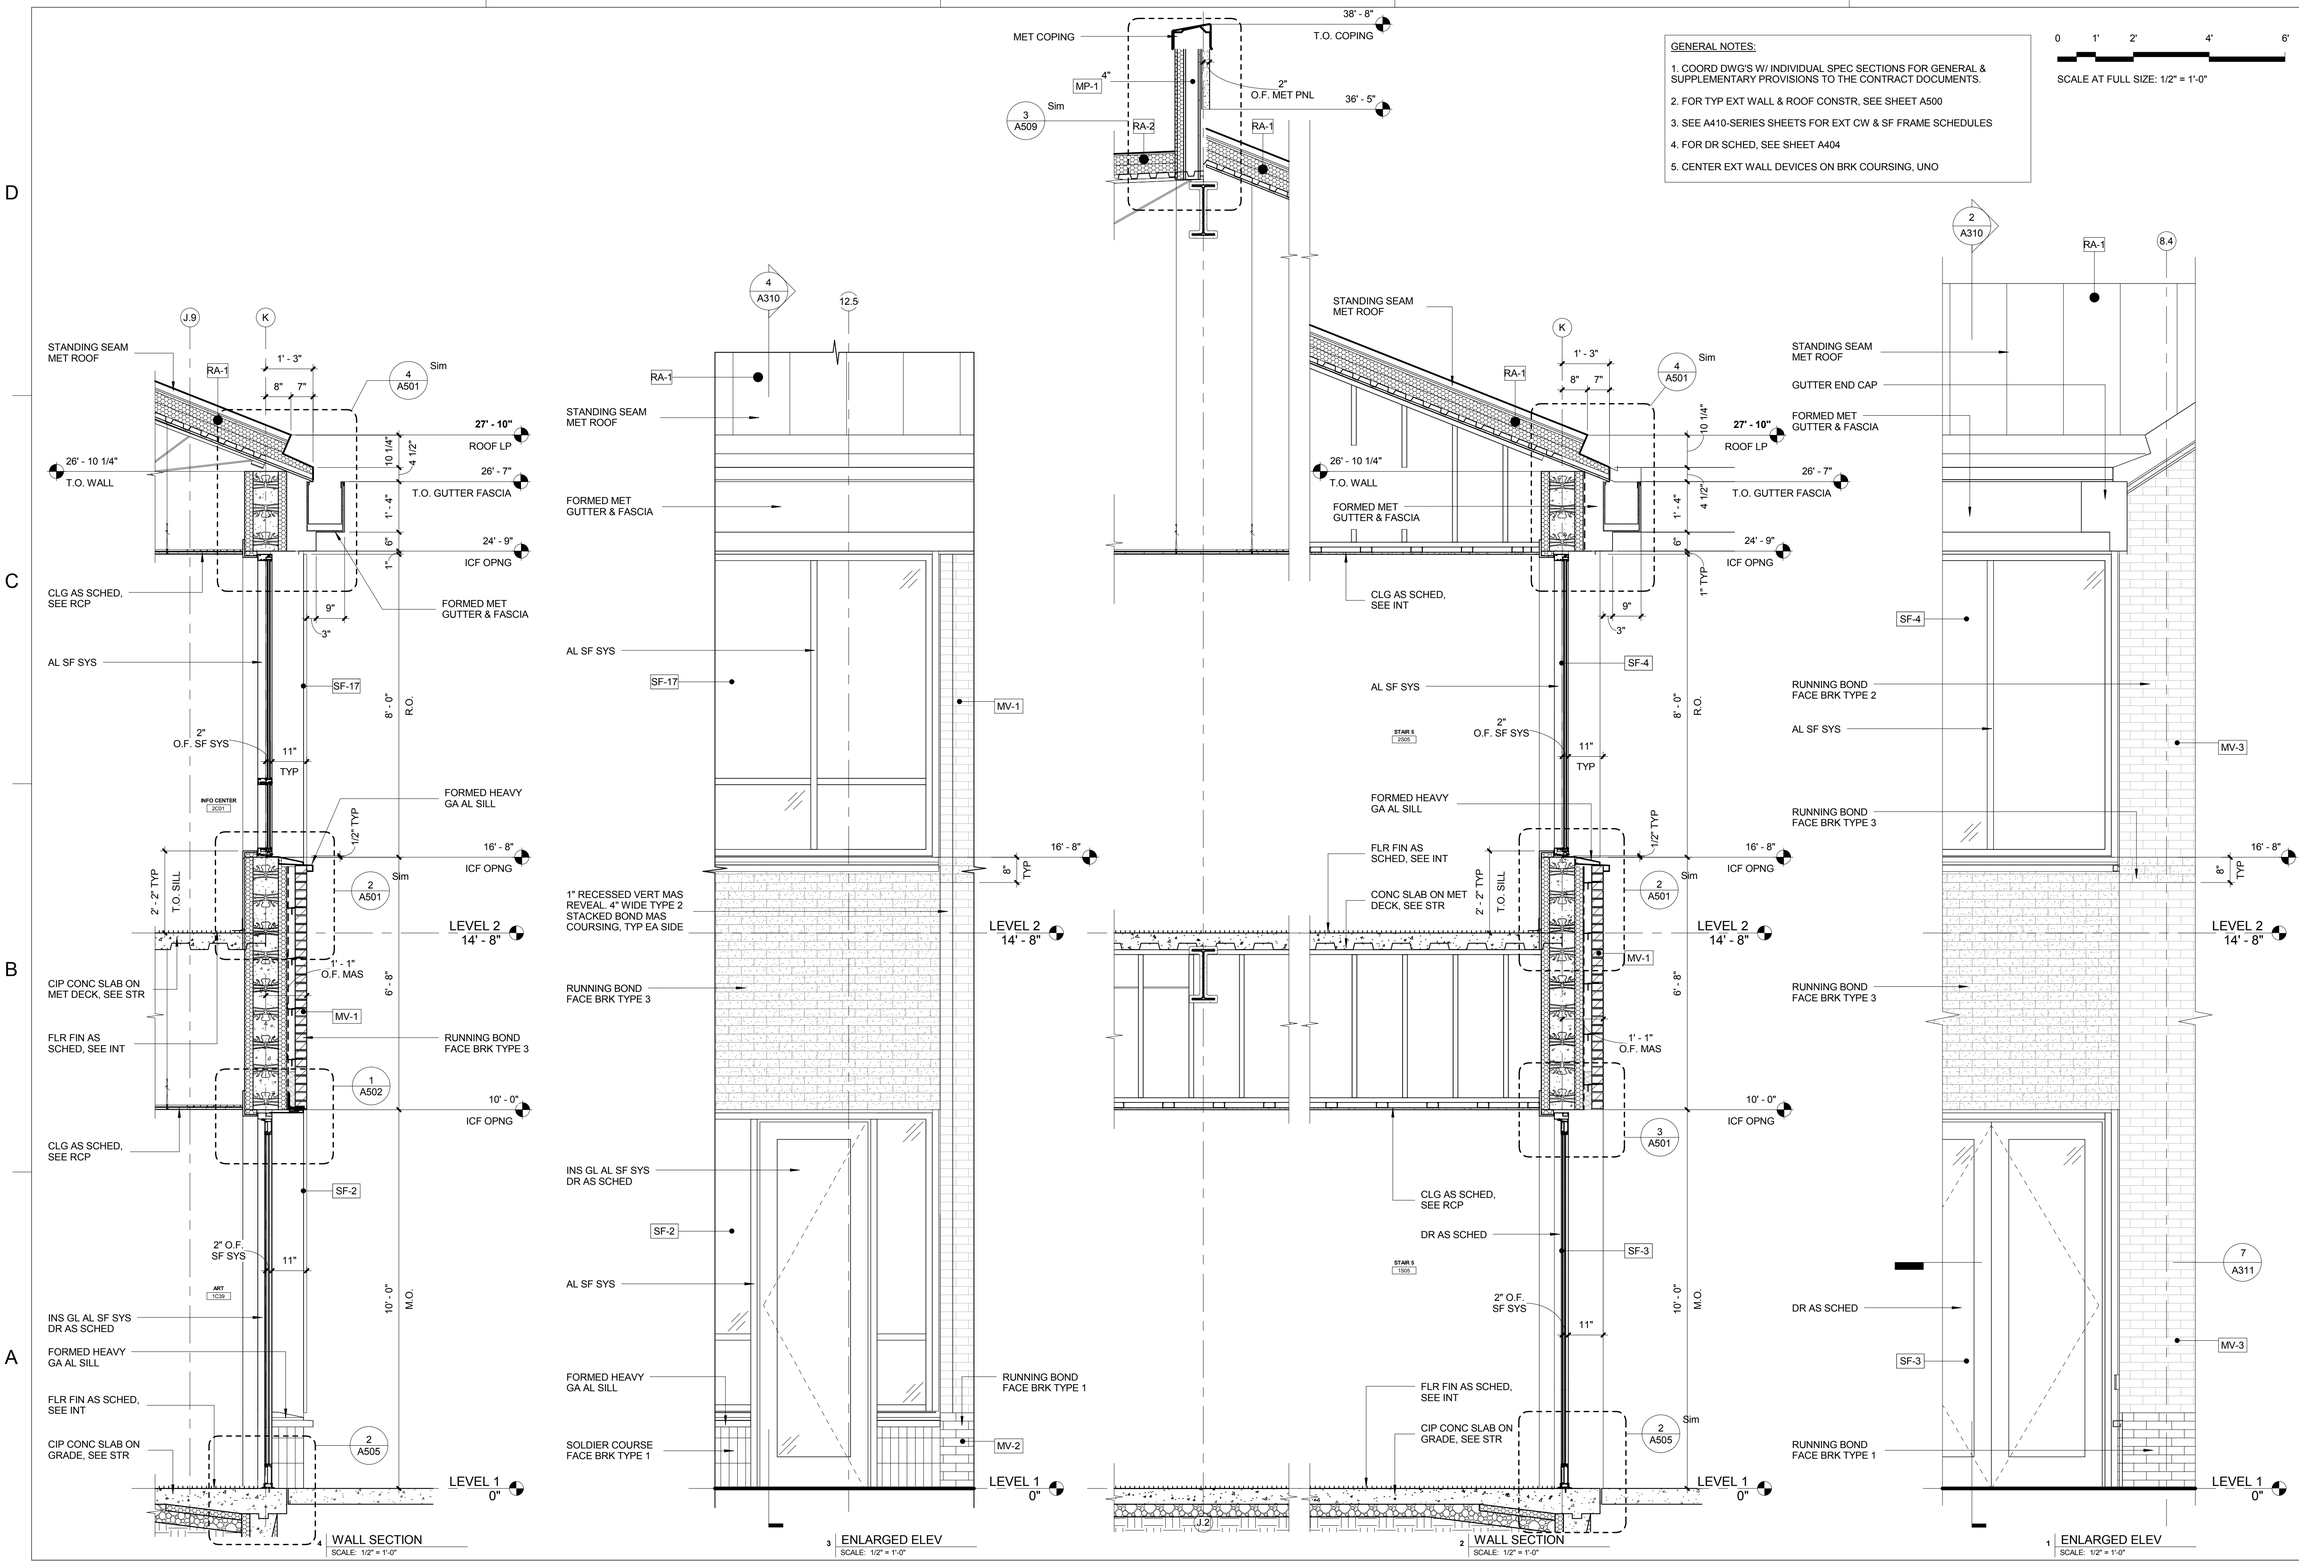

SYM	DESCRIPTION	DATE	APPR

NAVFAC

REGISTERED ARCHITECT PENNSYLVANIA KEITH G. FALLON RA-026126

SEAL

EWING COLE
Federal Reserve Bank Building
100 North 6th Street
Philadelphia, PA 19106-1590
Tel: 215-923-2020 Fax: 215-574-0952

A/E INFO

APPROVED

FOR COMMANDER NAVFAC ACTIVITY

SATISFACTORY TO DATE

Designer KBM Checker

PM/DM

BRANCH MANAGER

CHIEF ENG/ ARCH

FIRE PROTECTION

DEPARTMENT OF THE NAVY
NAVAL FACILITIES ENGINEERING COMMAND
DoDEA
NAVAL FACILITIES ENGINEERING COMMAND ~ WASHINGTON
MARINE CORPS BASE QUANTICO
MARINE CORPS BASE QUANTICO, VIRGINIA
QUANTICO, VA

REPLACE QUANTICO M/H SCHOOL

WALL SECTIONS

SCALE: As indicated

PROJECT NO.: P-021

CONSTR. CONTR. NO. W91236-15-C-0023

NAVFAC DRAWING NO. 13090933

SHEET 179 OF 789

A310

DRAWFORM REVISION: 10 MARCH 2009

RTA SUBMISSION - 10/13/2016

GENERAL NOTES:

1. COORD DWG'S W/ INDIVIDUAL SPEC SECTIONS FOR GENERAL & SUPPLEMENTARY PROVISIONS TO THE CONTRACT DOCUMENTS.
2. FOR TYP EXT WALL & ROOF CONSTR, SEE SHEET A500
3. SEE A410-SERIES SHEETS FOR EXT CW & SF FRAME SCHEDULES
4. FOR DR SCHED, SEE SHEET A404
5. CENTER EXT WALL DEVICES ON BRK COURSING, UNO

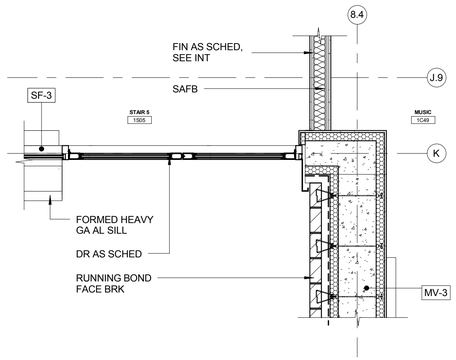

7 PLAN SECTION
SCALE: 1/2" = 1'-0"

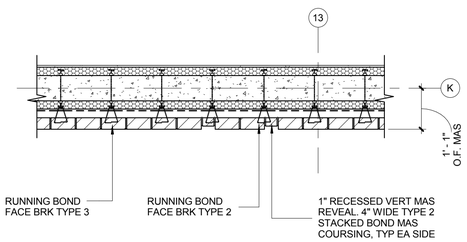

6 PLAN SECTION
SCALE: 1/2" = 1'-0"

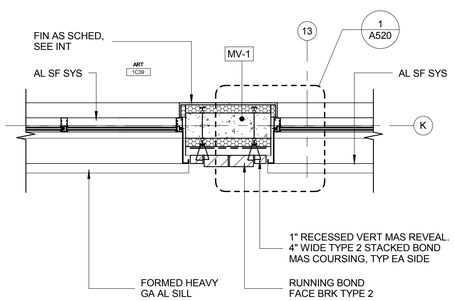

5 PLAN SECTION
SCALE: 1/2" = 1'-0"

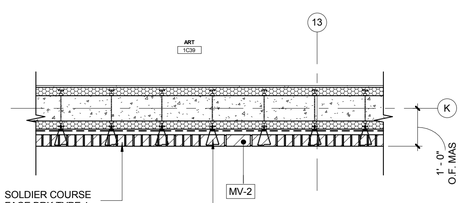

4 PLAN SECTION
SCALE: 1/2" = 1'-0"

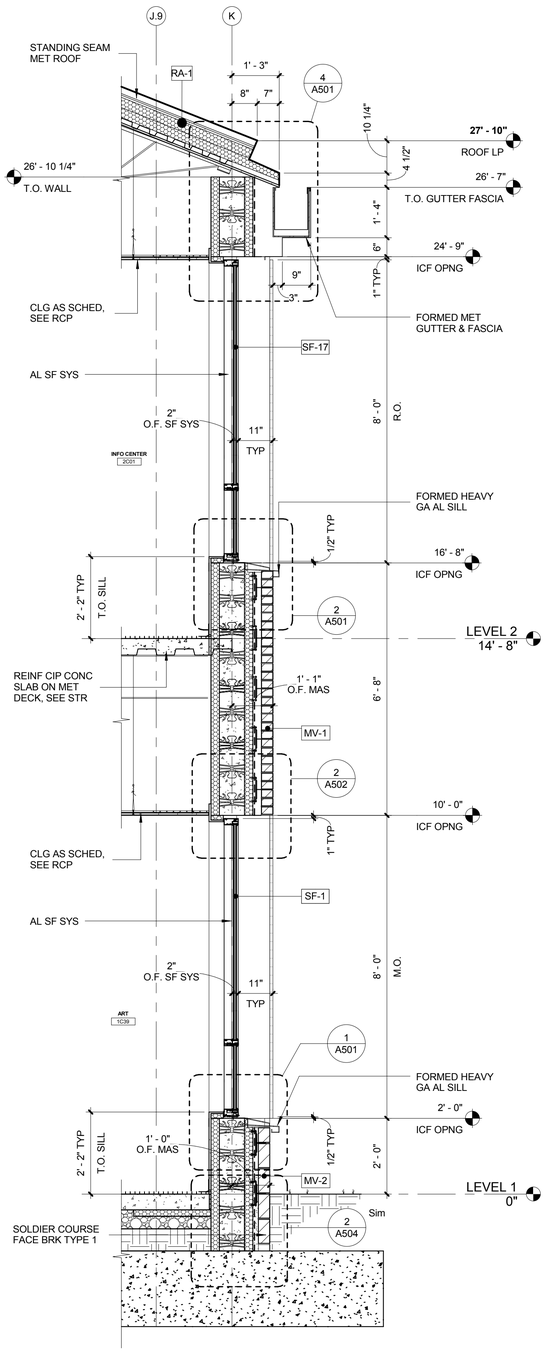

3 WALL SECTION
SCALE: 1/2" = 1'-0"

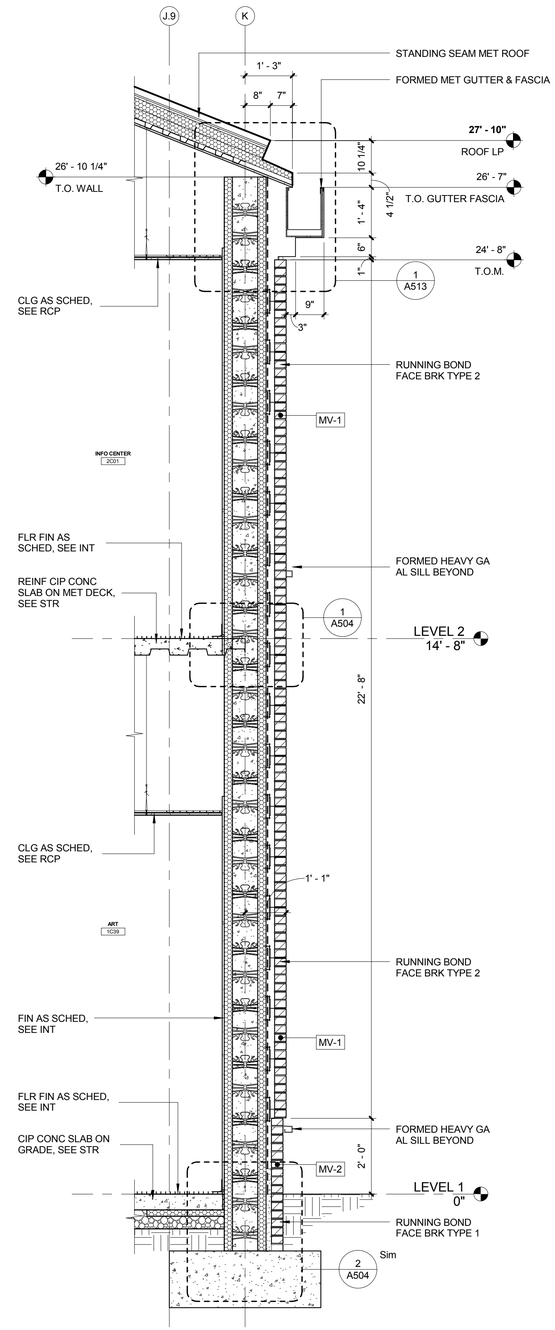

2 WALL SECTION
SCALE: 1/2" = 1'-0"

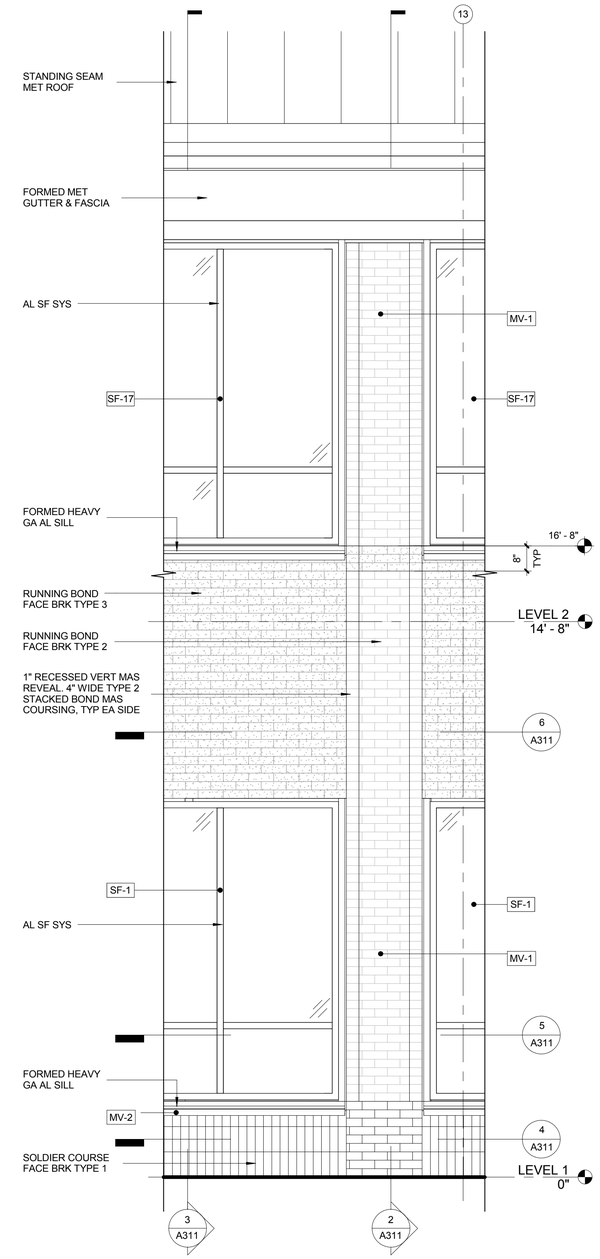

1 ENLARGED ELEV
SCALE: 1/2" = 1'-0"

0 1' 2' 4' 6'
SCALE AT FULL SIZE: 1/2" = 1'-0"

SYM	DESCRIPTION	DATE	APPR

NAVFAC

REGISTERED ARCHITECT PENNSYLVANIA KEITH G. FALLON RAUTAHARJU

SEAL

EWING COLE
Federal Reserve Bank Building
100 North 6th Street
Philadelphia, PA 19106-1590
Tel: 215-923-2020 Fax: 215-574-0952

A/E INFO

APPROVED

FOR COMMANDER NAVFAC
ACTIVITY

SATISFACTORY TO DATE
Designer KBM Checker
PM/DM
BRANCH MANAGER
CHIEF ENG/ ARCH
FIRE PROTECTION

DEPARTMENT OF THE NAVY
NAVAL FACILITIES ENGINEERING COMMAND
DoDEA
NAVAL FACILITIES ENGINEERING COMMAND ~ WASHINGTON
MARINE CORPS BASE QUANTICO, VIRGINIA
MARINE CORPS BASE QUANTICO
QUANTICO, VA
REPLACE QUANTICO M/H SCHOOL
WALL SECTIONS

SCALE: As indicated
PROJECT NO.: P-021
CONSTR. CONTR. NO. W91236-15-C-0023
NAVFAC DRAWING NO. 13090934
SHEET 180 OF 789
A311

DRAWFORM REVISION 10 MARCH 2009

RTA SUBMISSION - 10/13/2016

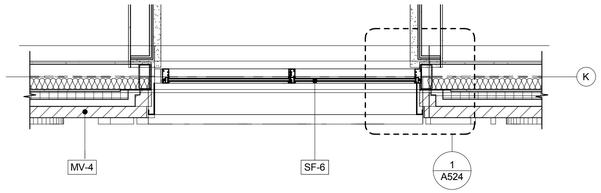

6 PLAN SECTION
SCALE: 1/2" = 1'-0"

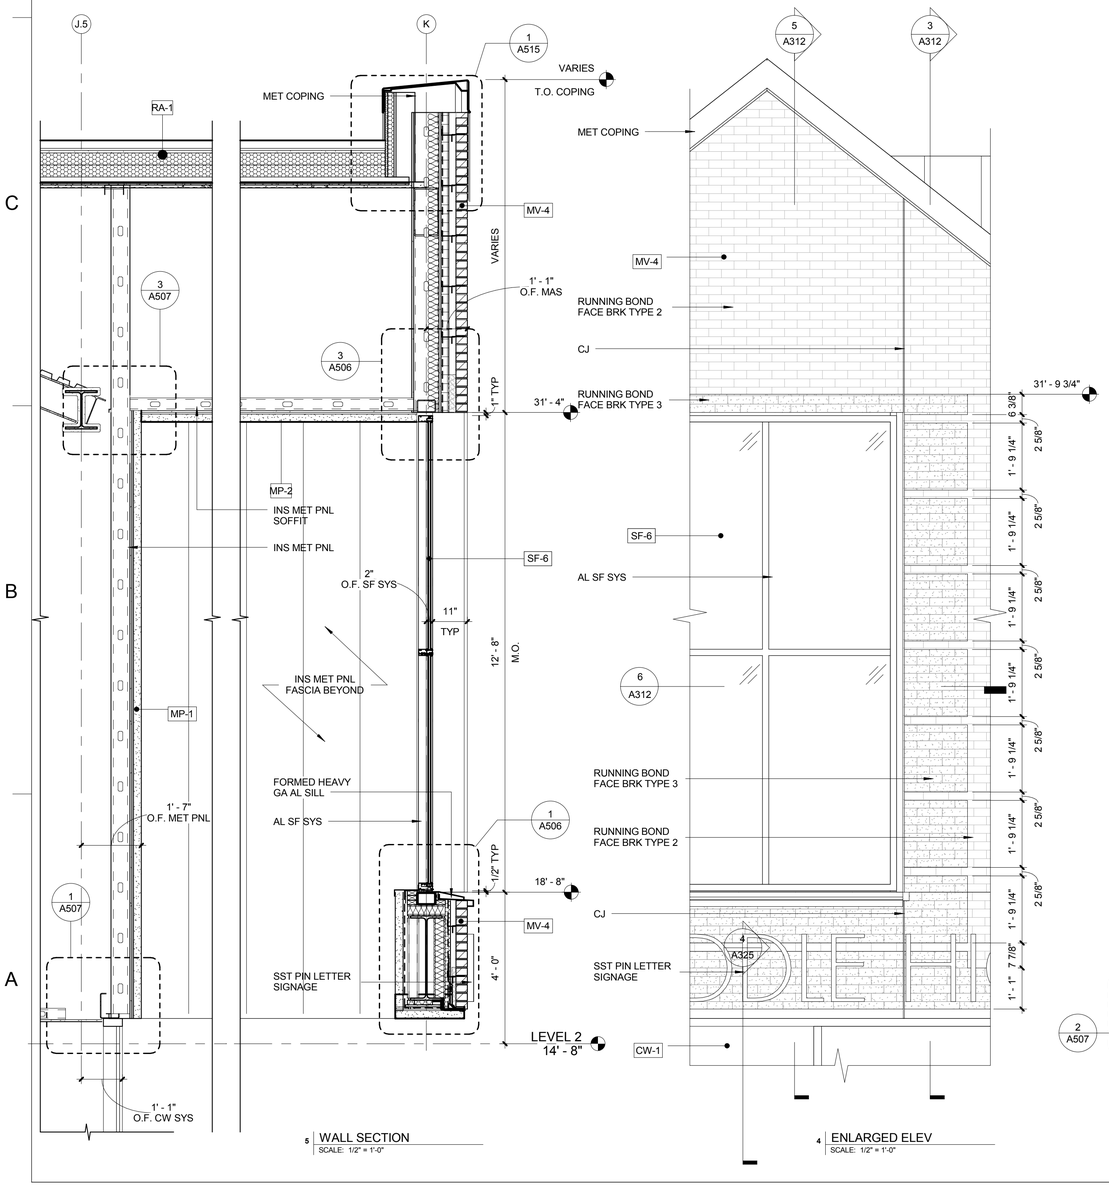

5 WALL SECTION
SCALE: 1/2" = 1'-0"

4 ENLARGED ELEV
SCALE: 1/2" = 1'-0"

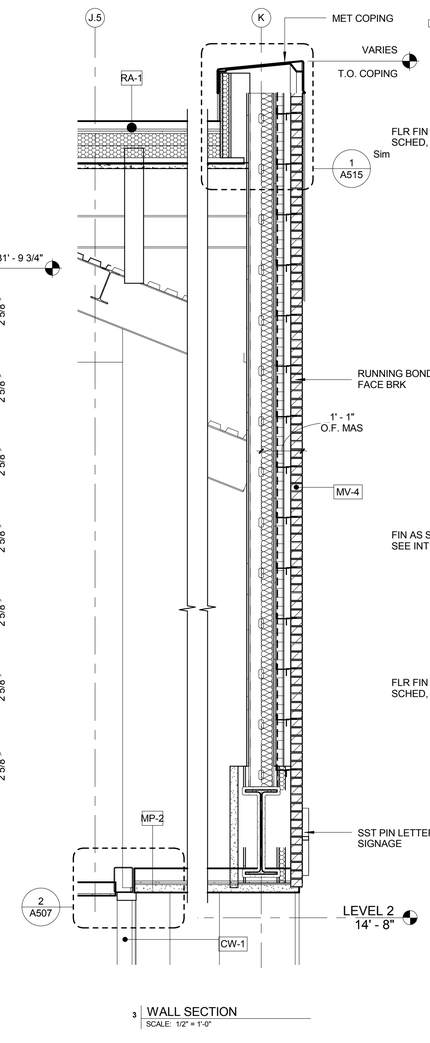

3 WALL SECTION
SCALE: 1/2" = 1'-0"

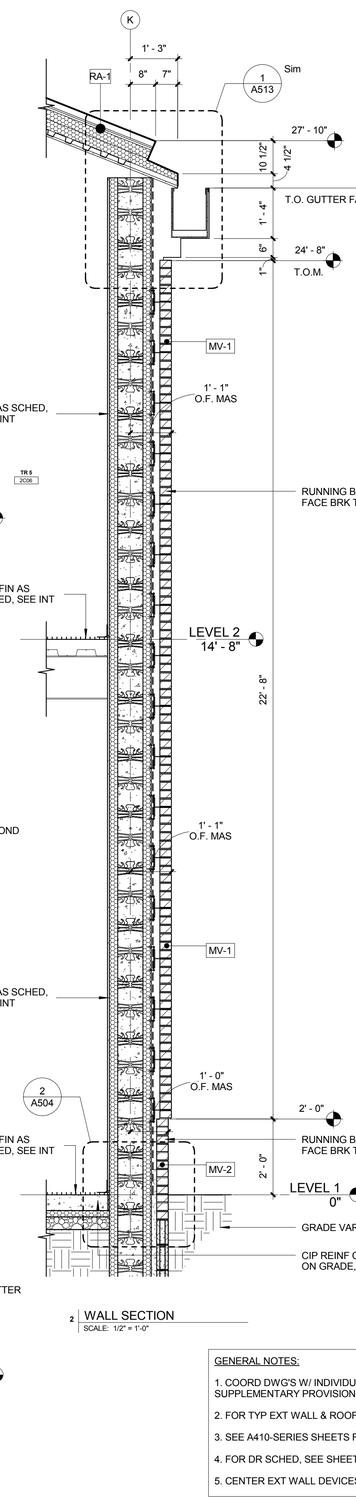

2 WALL SECTION
SCALE: 1/2" = 1'-0"

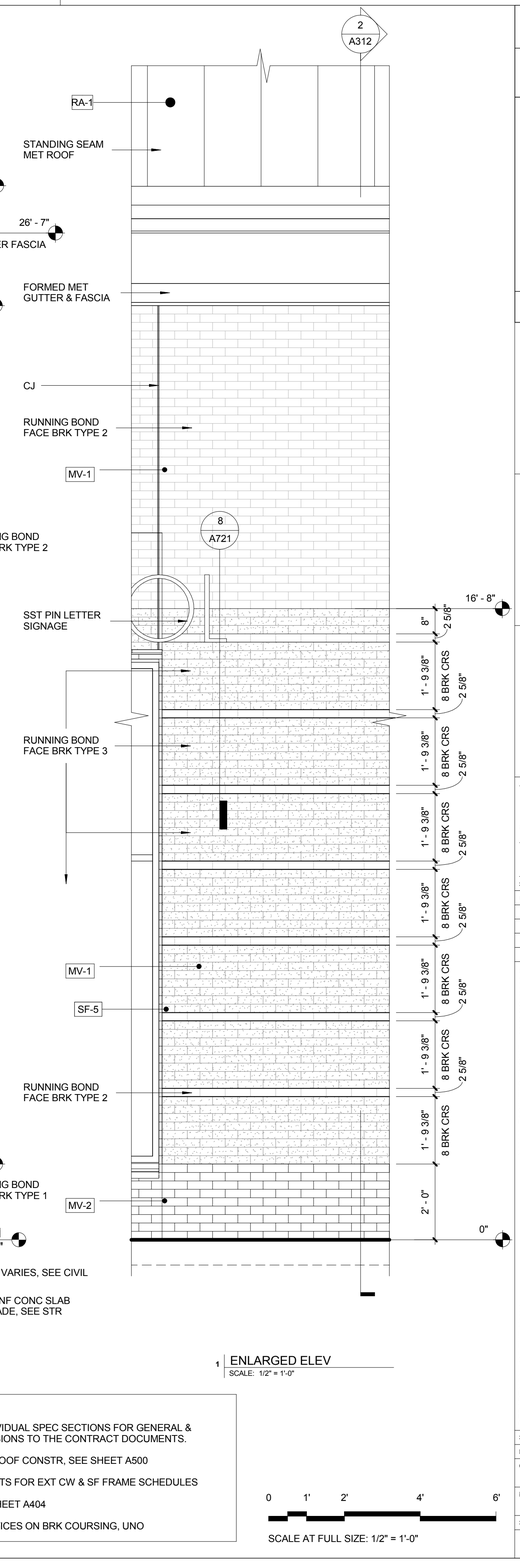

1 ENLARGED ELEV
SCALE: 1/2" = 1'-0"

GENERAL NOTES:

1. COORD DWG'S W/ INDIVIDUAL SPEC SECTIONS FOR GENERAL & SUPPLEMENTARY PROVISIONS TO THE CONTRACT DOCUMENTS.
2. FOR TYP EXT WALL & ROOF CONSTR, SEE SHEET A500
3. SEE A410-SERIES SHEETS FOR EXT CW & SF FRAME SCHEDULES
4. FOR DR SCHED, SEE SHEET A404
5. CENTER EXT WALL DEVICES ON BRK COURSING, UNO

0 1' 2' 4' 6'
SCALE AT FULL SIZE: 1/2" = 1'-0"

SYM	DESCRIPTION	DATE	APPR

NAVFAC

REGISTERED ARCHITECT PENNSYLVANIA KEITH G. FALLON RA-024122

SEAL

EWING COLE
Federal Reserve Bank Building
100 North 6th Street
Philadelphia, PA 19106-1590
Tel: 215-923-2020 Fax: 215-574-0952

A/E INFO

APPROVED

FOR COMMANDER NAVFAC
ACTIVITY

SATISFACTORY TO DATE
Designer KBM Checker
PM/DM
BRANCH MANAGER
CHIEF ENG/ ARCH
FIRE PROTECTION

DEPARTMENT OF THE NAVY
NAVAL FACILITIES ENGINEERING COMMAND
DoDEA
NAVAL FACILITIES ENGINEERING COMMAND ~ WASHINGTON
MARINE CORPS BASE QUANTICO, VIRGINIA
MARINE CORPS BASE QUANTICO
QUANTICO, VA

REPLACE QUANTICO M/H SCHOOL

WALL SECTIONS

SCALE: As indicated
PROJECT NO.: P-021
CONSTR. CONTR. NO.
W91236-15-C-0023
NAVFAC DRAWING NO.
13090935
SHEET 181 OF 789
A312

DRAWFORM REVISION: 10 MARCH 2009

RTA SUBMISSION - 10/13/2016

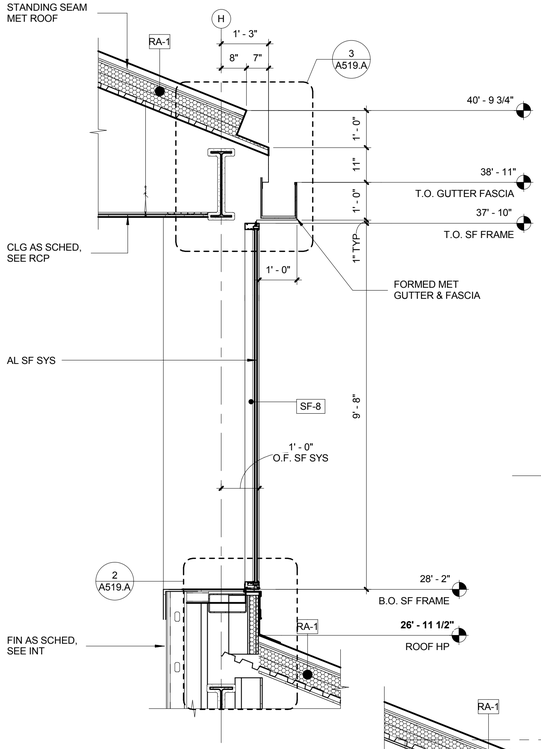

9 WALL SECTION
SCALE: 1/2" = 1'-0"

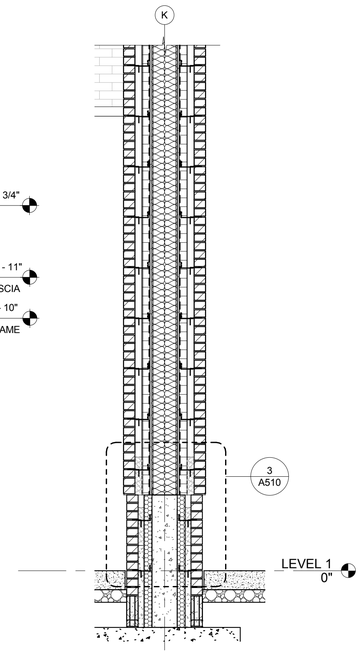

8 WALL SECTION
SCALE: 1/2" = 1'-0"

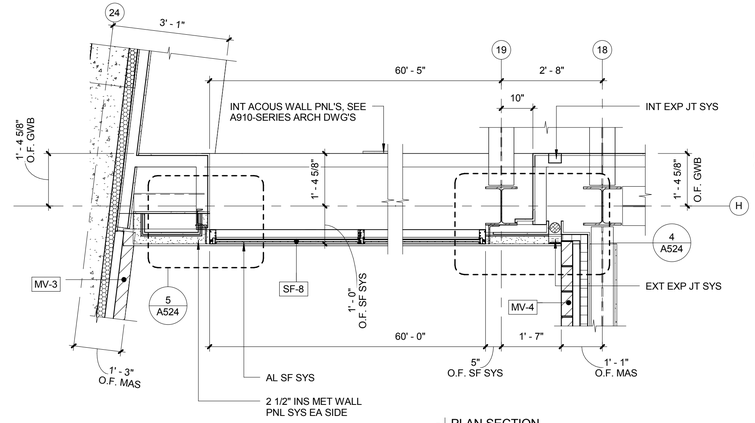

7 PLAN SECTION
SCALE: 1/2" = 1'-0"

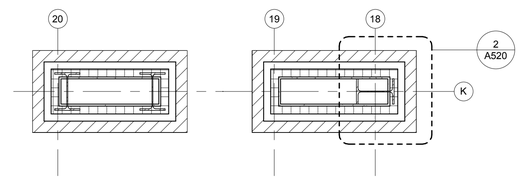

6 PLAN SECTION
SCALE: 1/2" = 1'-0"

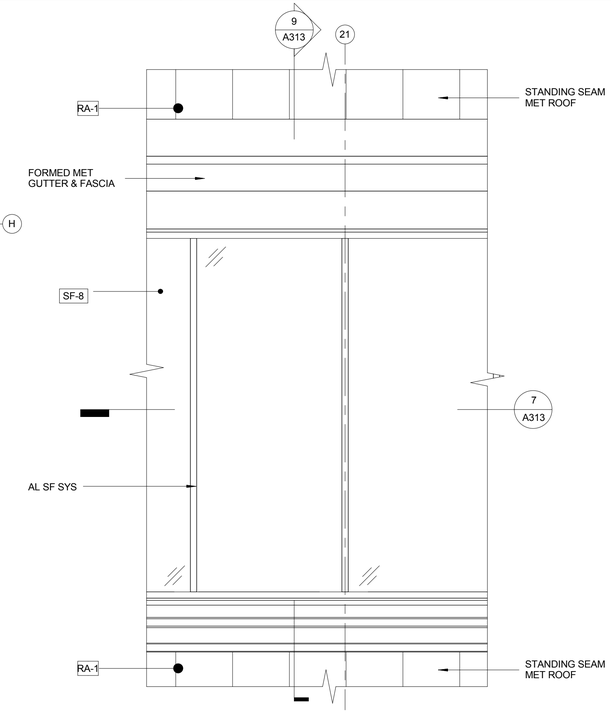

5 ENLARGED ELEV
SCALE: 1/2" = 1'-0"

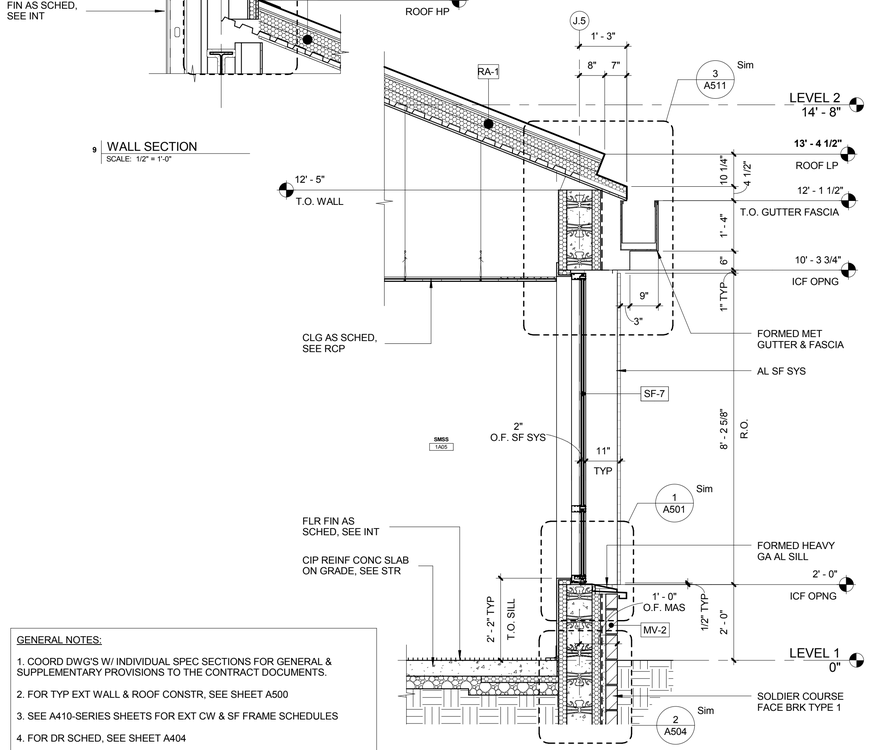

4 WALL SECTION
SCALE: 1/2" = 1'-0"

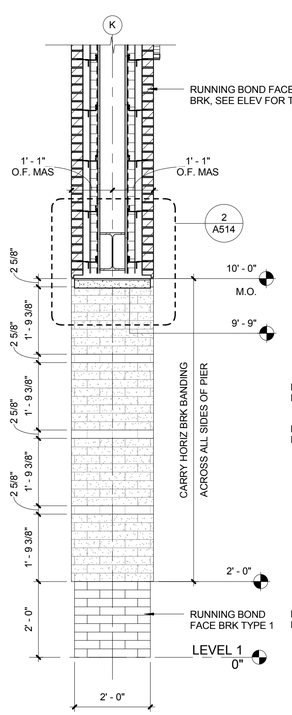

3 WALL SECTION
SCALE: 1/2" = 1'-0"

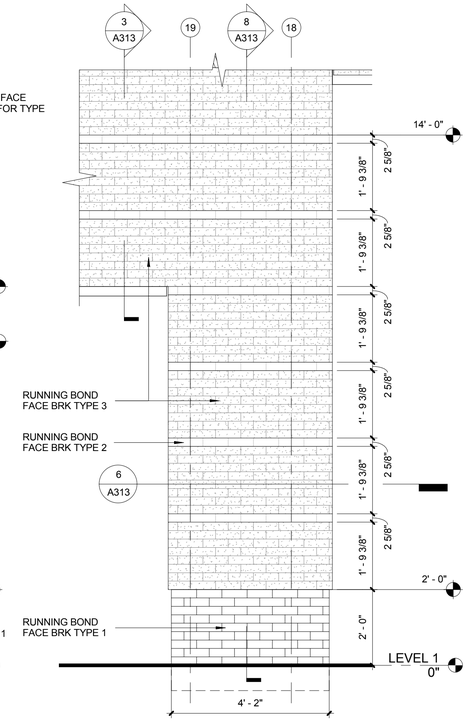

2 ENLARGED ELEV
SCALE: 1/2" = 1'-0"

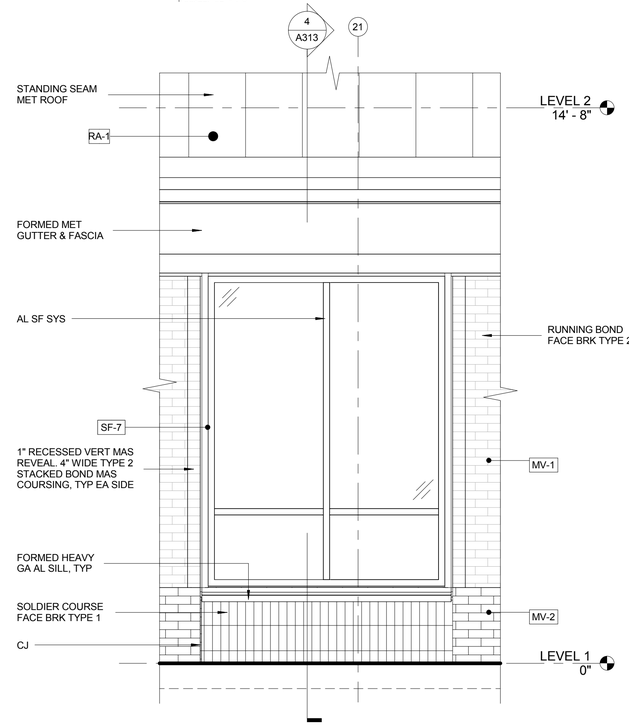

1 ENLARGED ELEV
SCALE: 1/2" = 1'-0"

0 1' 2' 4' 6'
SCALE AT FULL SIZE: 1/2" = 1'-0"

GENERAL NOTES:

1. COORD DWG'S W/ INDIVIDUAL SPEC SECTIONS FOR GENERAL & SUPPLEMENTARY PROVISIONS TO THE CONTRACT DOCUMENTS.
2. FOR TYP EXT WALL & ROOF CONSTR, SEE SHEET A500
3. SEE A410-SERIES SHEETS FOR EXT CW & SF FRAME SCHEDULES
4. FOR DR SCHED, SEE SHEET A404
5. CENTER EXT WALL DEVICES ON BRK COURSING, UNO

SYM	DESCRIPTION	DATE	APPR

NAVFAC

REGISTERED ARCHITECT PENNSYLVANIA KEITH G. FALLON RA-024121

SEAL

EWING COLE
Federal Reserve Bank Building
100 North 6th Street
Philadelphia, PA 19106-1590
Tel: 215-923-2020 Fax: 215-574-0952

A/E INFO

APPROVED

FOR COMMANDER NAVFAC
ACTIVITY

SATISFACTORY TO DATE

Designer KBM Checker
PM/DM
BRANCH MANAGER
CHIEF ENG/ ARCH
FIRE PROTECTION

DEPARTMENT OF THE NAVY
DoDEA
NAVAL FACILITIES ENGINEERING COMMAND ~ WASHINGTON
NAVAL FACILITIES ENGINEERING COMMAND
MARINE CORPS BASE QUANTICO, VIRGINIA
MARINE CORPS BASE QUANTICO
QUANTICO, VA

REPLACE QUANTICO M/H SCHOOL

WALL SECTIONS

SCALE: As indicated
PROJECT NO.: P-021
CONSTR. CONTR. NO. W91236-15-C-0023
NAVFAC DRAWING NO. 13090936
SHEET 182 OF 789
A313

DRAWFORM REVISION: 10 MARCH 2009

RTA SUBMISSION - 10/13/2016

GENERAL NOTES:

1. COORD DWG'S W/ INDIVIDUAL SPEC SECTIONS FOR GENERAL & SUPPLEMENTARY PROVISIONS TO THE CONTRACT DOCUMENTS.
2. FOR TYP EXT WALL & ROOF CONSTR, SEE SHEET A500
3. SEE A410-SERIES SHEETS FOR EXT CW & SF FRAME SCHEDULES
4. FOR DR SCHED, SEE SHEET A404
5. CENTER EXT WALL DEVICES ON BRK COURSING, UNO

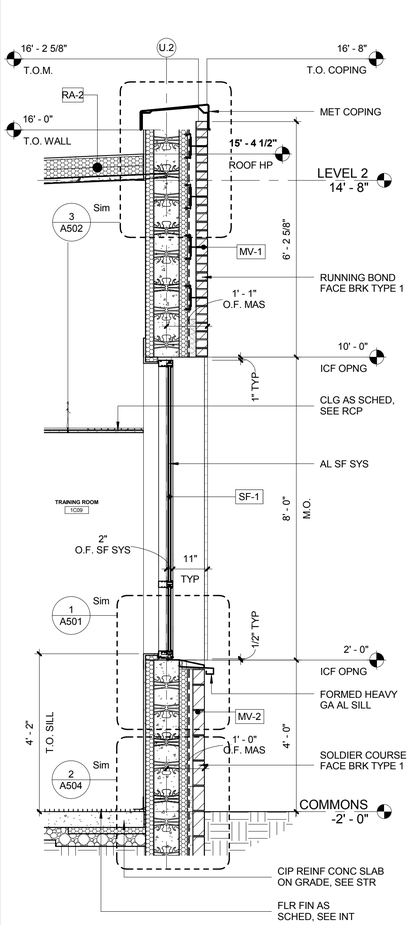

5 WALL SECTION
SCALE: 1/2" = 1'-0"

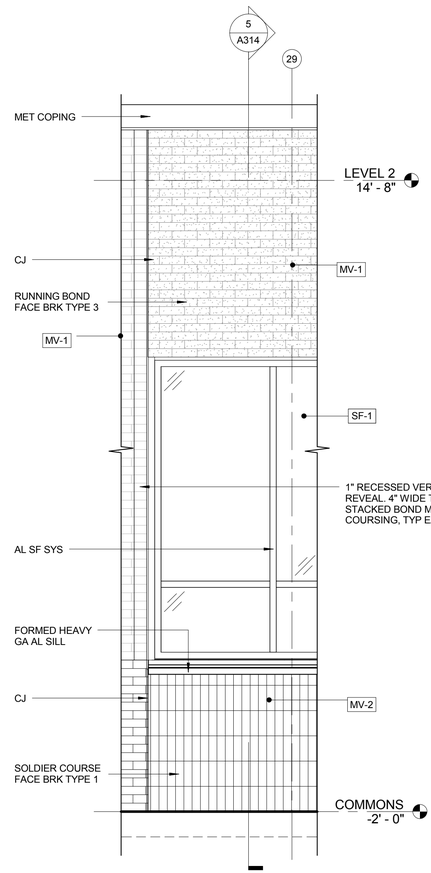

4 ENLARGED ELEV
SCALE: 1/2" = 1'-0"

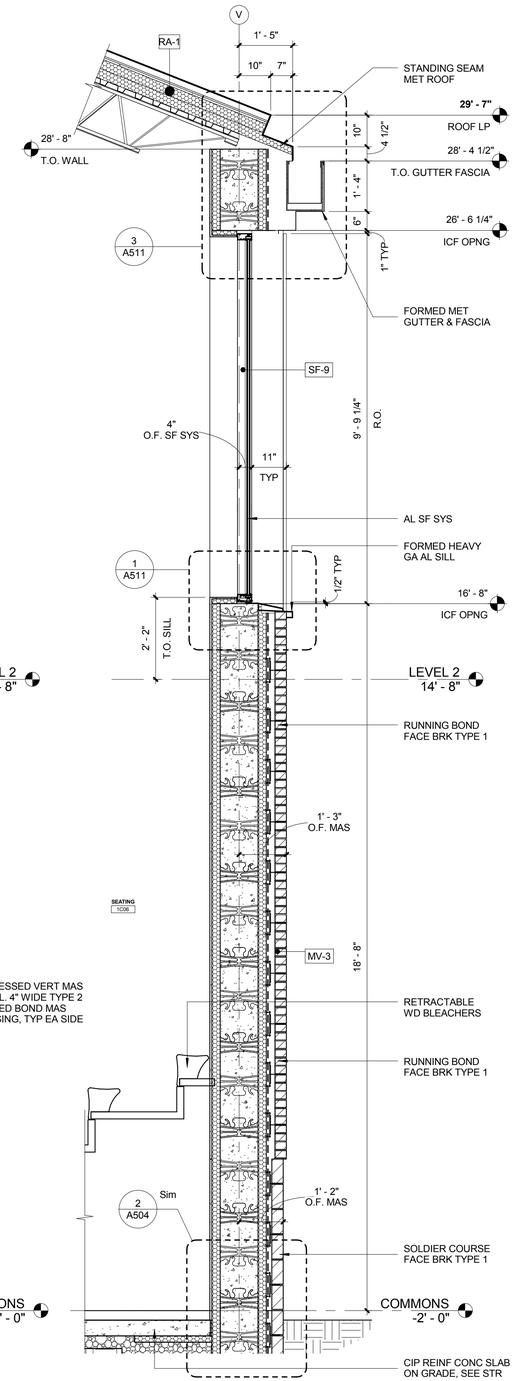

3 WALL SECTION
SCALE: 1/2" = 1'-0"

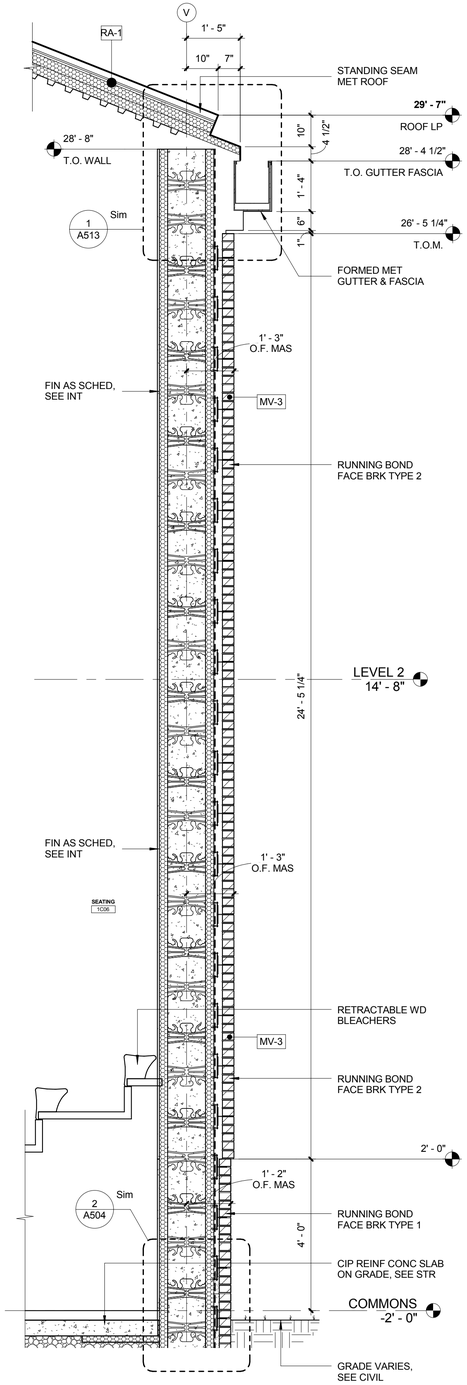

2 WALL SECTION
SCALE: 1/2" = 1'-0"

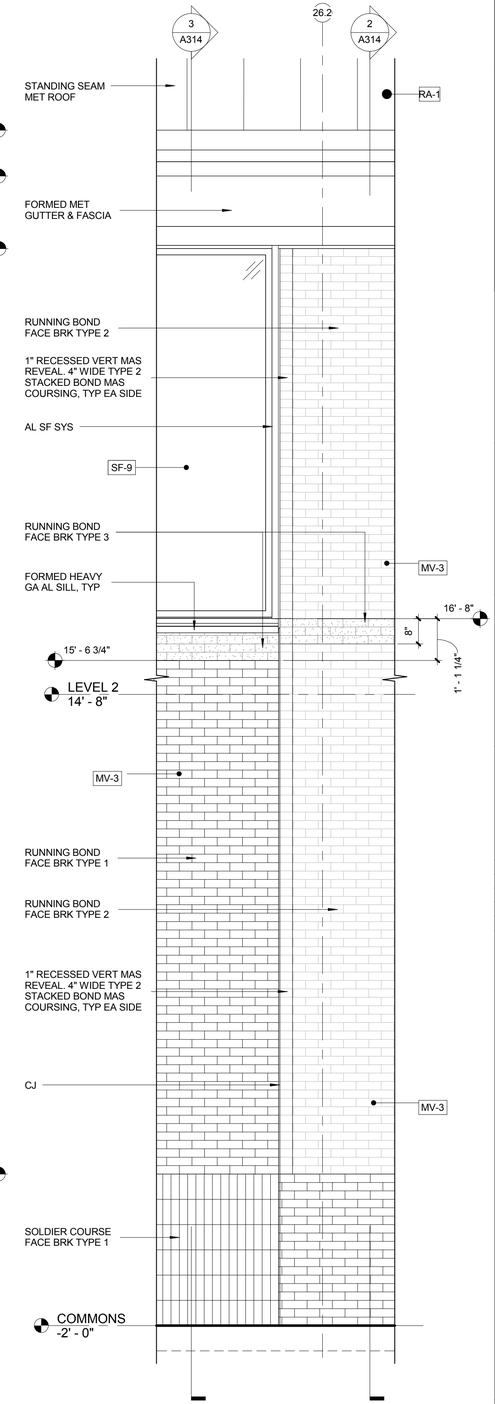

1 ENLARGED ELEV
SCALE: 1/2" = 1'-0"

0 1' 2' 4' 6'
SCALE AT FULL SIZE: 1/2" = 1'-0"

SYM	DESCRIPTION	DATE	APPR

NAVFAC

SEAL

EWING COLE
Federal Reserve Bank Building
100 North 6th Street
Philadelphia, PA 19106-1590
Tel: 215-923-2020 Fax: 215-574-0952

A/E INFO

APPROVED

FOR COMMANDER NAVFAC
ACTIVITY

SATISFACTORY TO DATE

Designer KBM Checker

PM/DM

BRANCH MANAGER

CHIEF ENG/ ARCH

FIRE PROTECTION

DEPARTMENT OF THE NAVY
NAVAL FACILITIES ENGINEERING COMMAND
DoDEA
NAVAL FACILITIES ENGINEERING COMMAND ~ WASHINGTON
MARINE CORPS BASE QUANTICO
MARINE CORPS BASE QUANTICO, VIRGINIA
QUANTICO, VA

REPLACE QUANTICO M/H SCHOOL

WALL SECTIONS

SCALE: As indicated
PROJECT NO.: P-021
CONSTR. CONTR. NO. W91236-15-C-0023
NAVFAC DRAWING NO. 13090937
SHEET 183 OF 789
A314

DRAWFORM REVISION: 10 MARCH 2009

RTA SUBMISSION - 10/13/2016

GENERAL NOTES:

1. COORD DWG'S W/ INDIVIDUAL SPEC SECTIONS FOR GENERAL & SUPPLEMENTARY PROVISIONS TO THE CONTRACT DOCUMENTS.
2. FOR TYP EXT WALL & ROOF CONSTR, SEE SHEET A500
3. SEE A410-SERIES SHEETS FOR EXT CW & SF FRAME SCHEDULES
4. FOR DR SCHED, SEE SHEET A404
5. CENTER EXT WALL DEVICES ON BRK COURSING, UNO

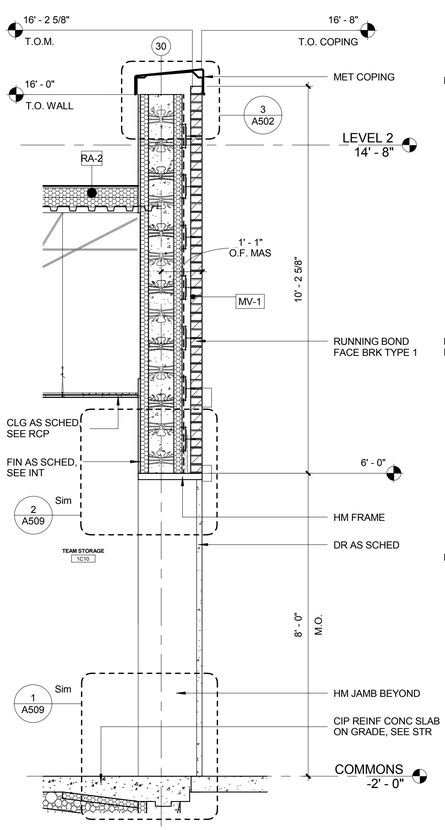

5 WALL SECTION
SCALE: 1/2" = 1'-0"

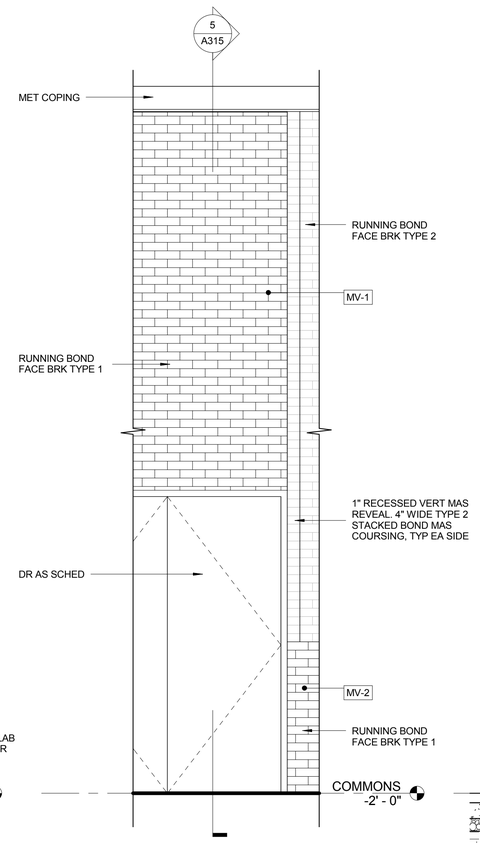

4 ENLARGED ELEV
SCALE: 1/2" = 1'-0"

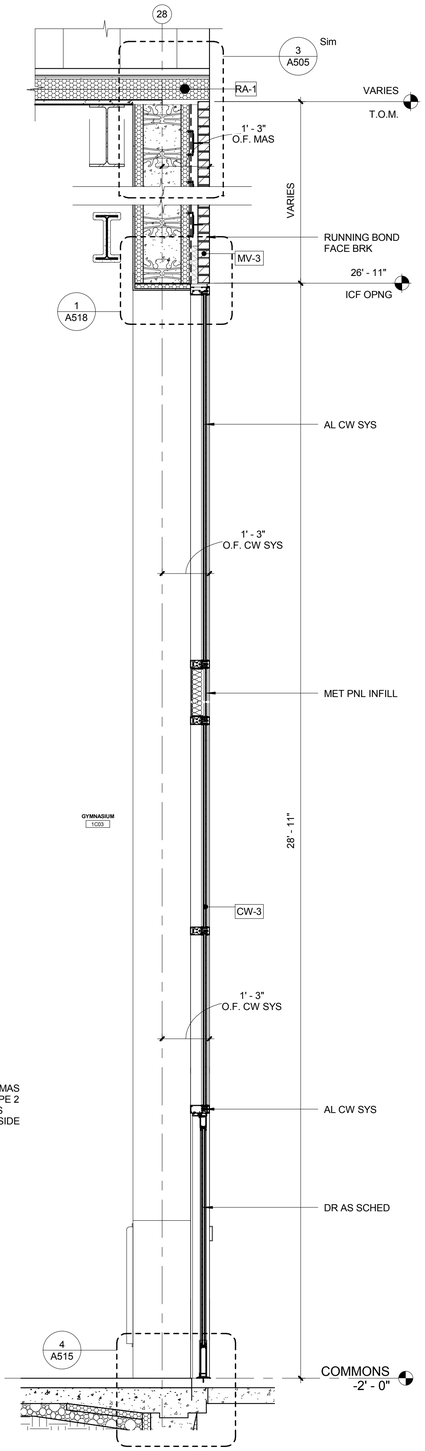

3 WALL SECTION
SCALE: 1/2" = 1'-0"

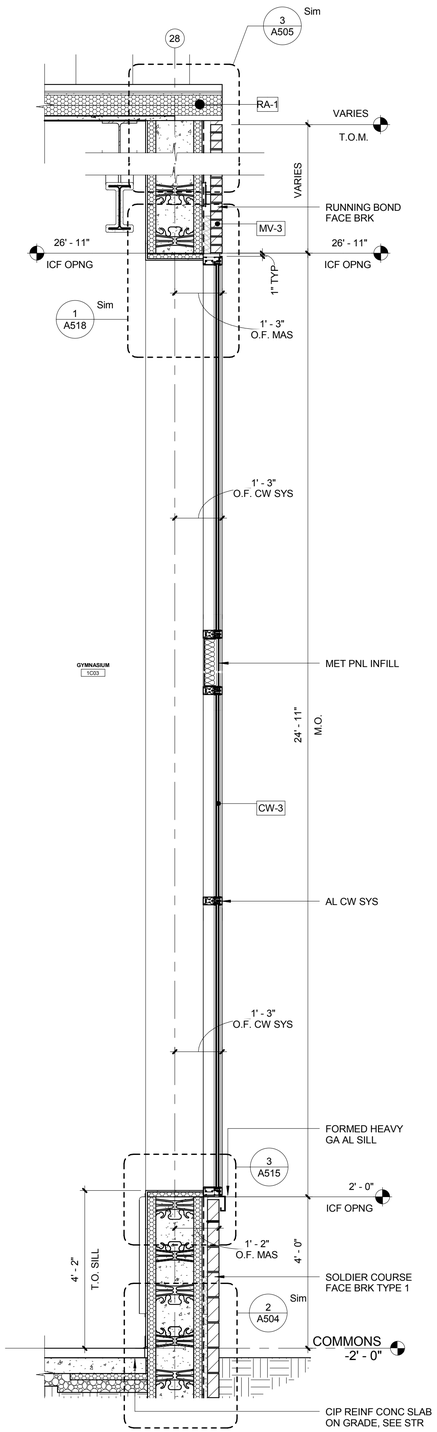

2 WALL SECTION
SCALE: 1/2" = 1'-0"

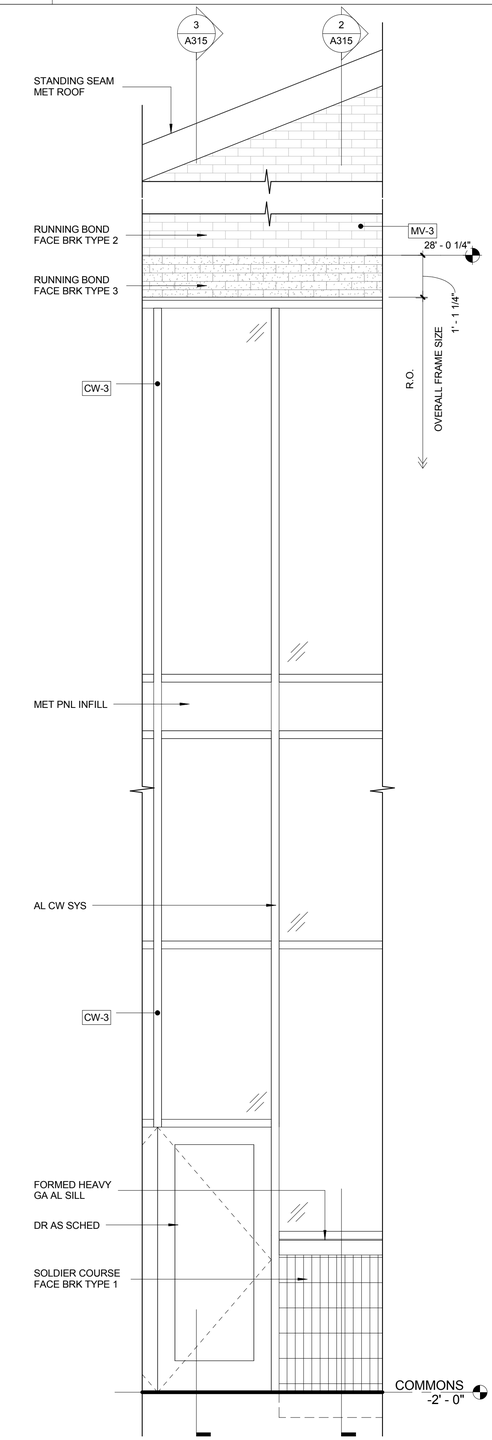

1 ENLARGED ELEV
SCALE: 1/2" = 1'-0"

0 1' 2' 4' 6'
SCALE AT FULL SIZE: 1/2" = 1'-0"

SYM	DESCRIPTION	DATE	APPR

NAVFAC

SEAL

EWING COLE
Federal Reserve Bank Building
100 North 6th Street
Philadelphia, PA 19106-1590
Tel: 215-923-2020 Fax: 215-574-0952

A/E INFO

APPROVED

FOR COMMANDER NAVFAC
ACTIVITY

SATISFACTORY TO DATE
Designer KBM Checker
PM/DM
BRANCH MANAGER
CHIEF ENG/ ARCH
FIRE PROTECTION

DEPARTMENT OF THE NAVY
DoDEA
NAVAL FACILITIES ENGINEERING COMMAND
NAVAL FACILITIES ENGINEERING COMMAND ~ WASHINGTON
MARINE CORPS BASE QUANTICO
MARINE CORPS BASE QUANTICO, VIRGINIA
QUANTICO, VA

REPLACE QUANTICO M/H SCHOOL

WALL SECTIONS

SCALE: As indicated
PROJECT NO.: P-021
CONSTR. CONTR. NO.
W91236-15-C-0023
NAVFAC DRAWING NO.
13090938
SHEET 184 OF 789
A315

DRAWFORM REVISION: 10 MARCH 2009

RTA SUBMISSION - 10/13/2016