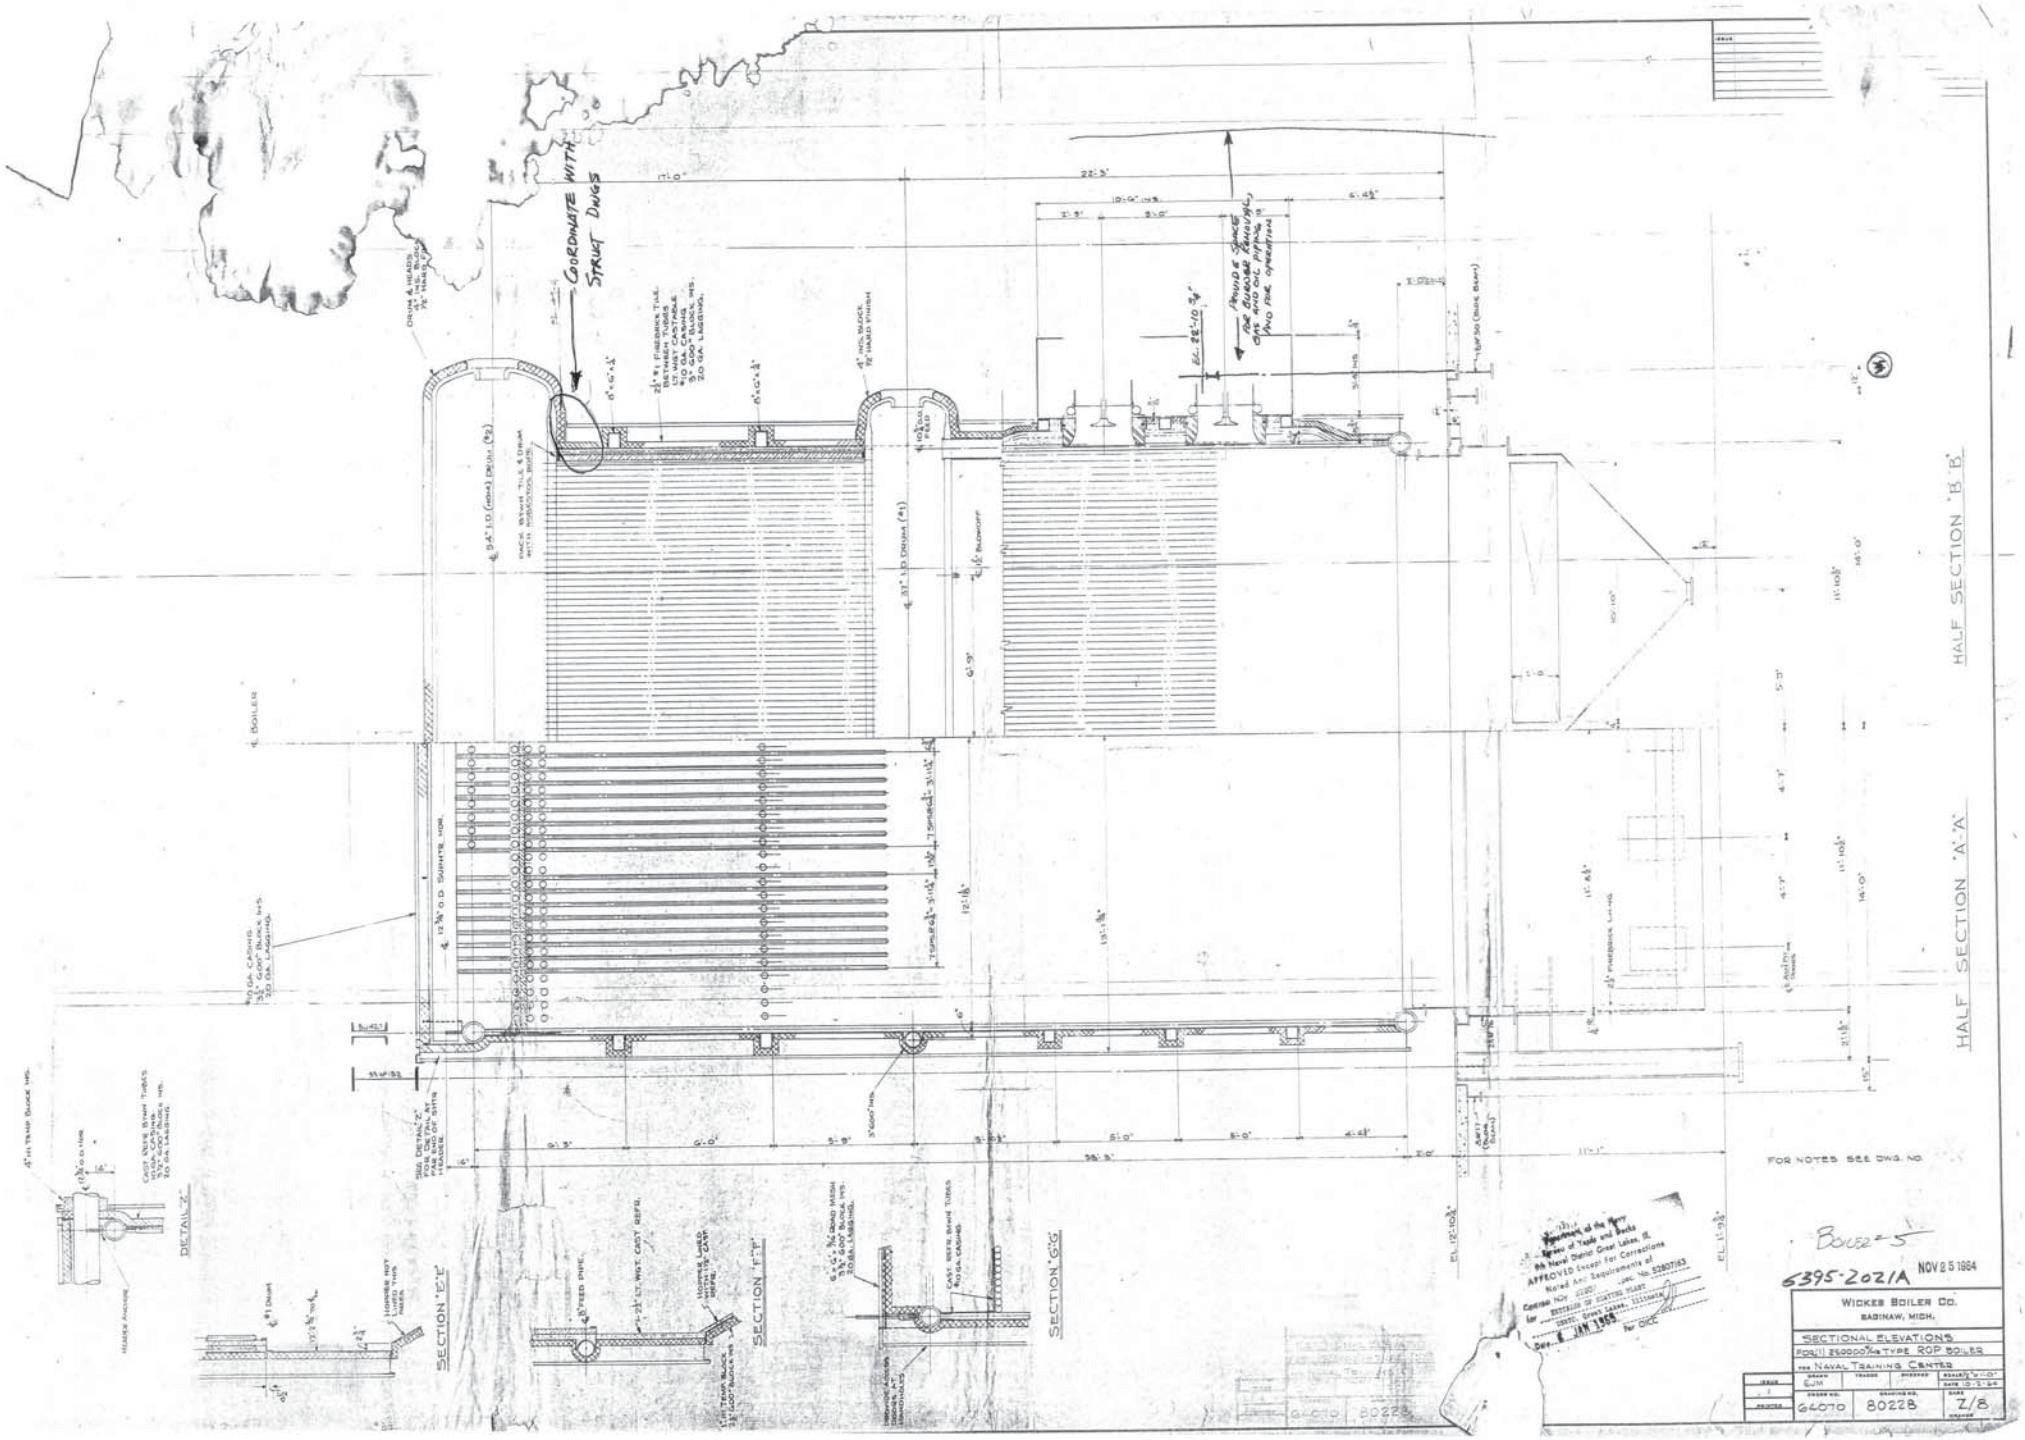
COORDINATE WITH STRUCT DWGS
HALF SECTION 'B-B'
HALF SECTION 'A-A'
SECTION 'E-E'
SECTION 'F-F'
SECTION 'G-G'
DETAIL 'Z'
FOR NOTES SEE DWG. NO.
Boiler #5
6395-2021A
NOV 25 1964
WICKES BOILER CO.
SAGINAW, MICH.
SECTIONAL ELEVATIONS
FOR (1) 250000#/HR TYPE ROP BOILER
FOR NAVAL TRAINING CENTER
64070
80228
Z/8