REVISION				
SYM	DESCRIPTION	PREP'D BY	DATE	APPROVED
(A)	ADDED LIMIT OF WORK LINE & EXIST FIRE HYD. DELETED 6' OF CURB	RFK	8/6/69	OCE

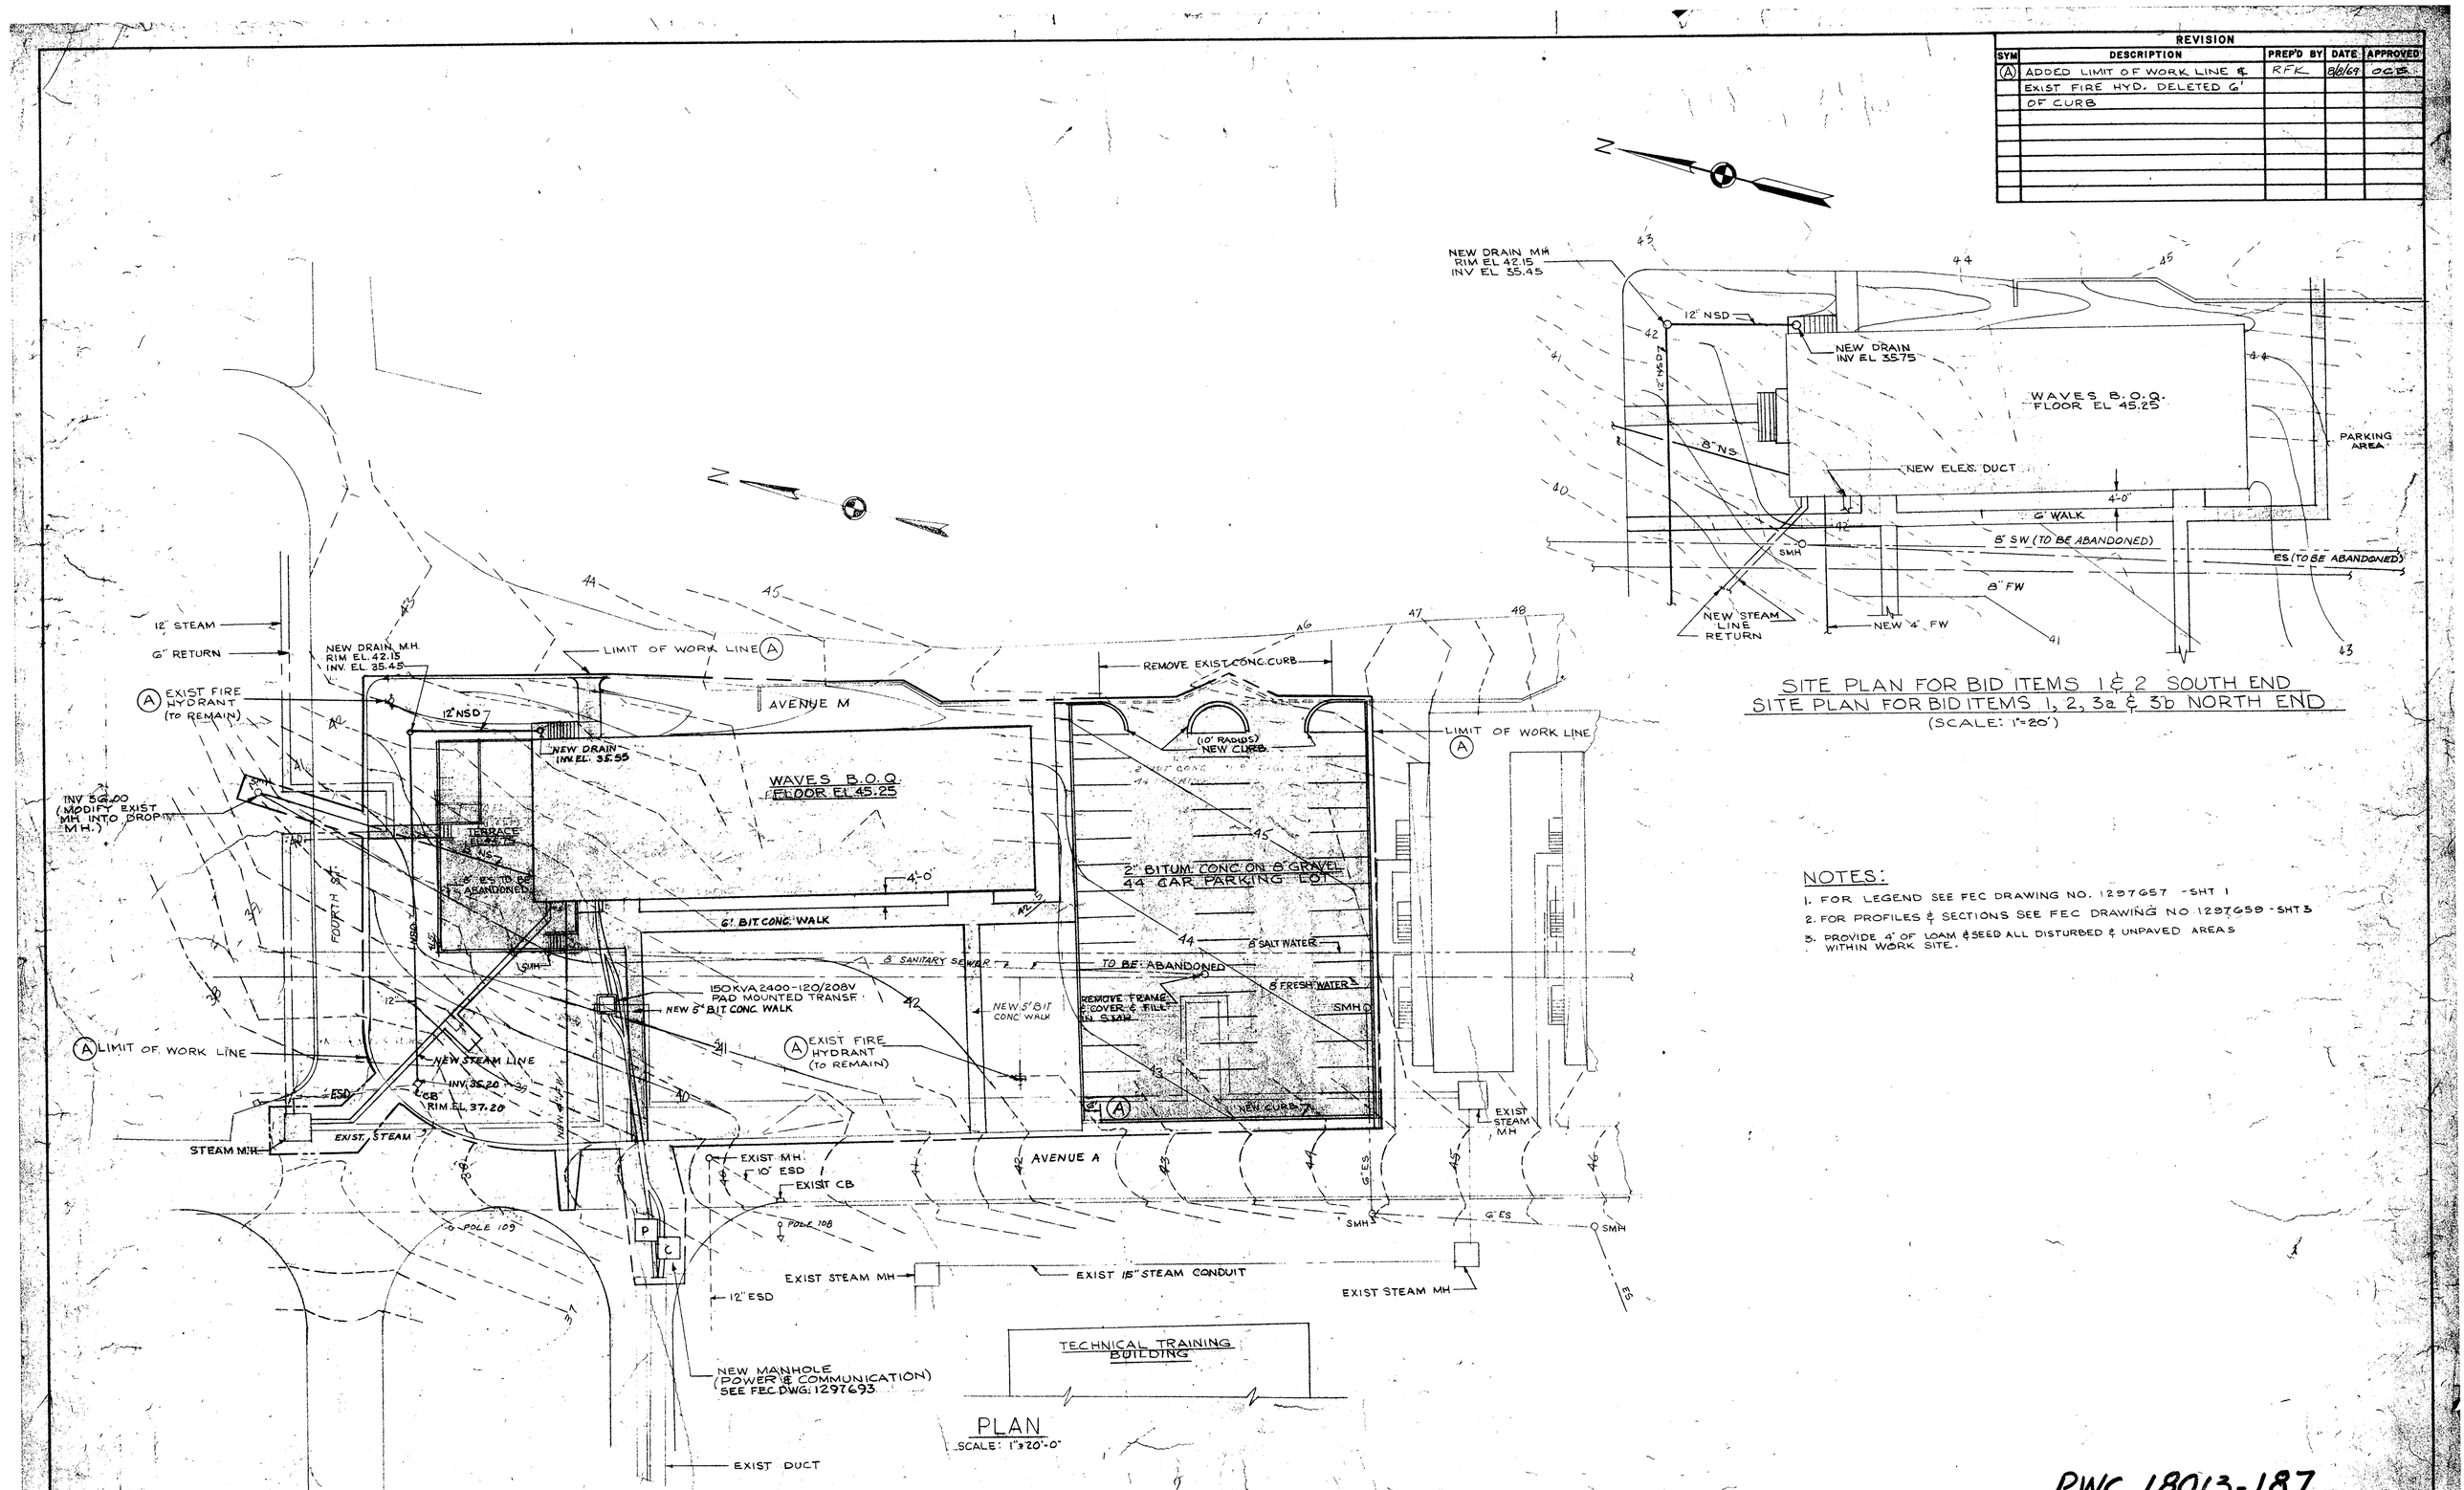

SITE PLAN FOR BID ITEMS 1 & 2 SOUTH END
SITE PLAN FOR BID ITEMS 1, 2, 3a & 3b NORTH END
(SCALE: 1" = 20')

PLAN
SCALE: 1" = 20'-0"

NOTES:

1. FOR LEGEND SEE FEC DRAWING NO. 1297657 - SHT 1
2. FOR PROFILES & SECTIONS SEE FEC DRAWING NO 1297659 - SHT 3
3. PROVIDE 4" OF LOAM & SEED ALL DISTURBED & UNPAVED AREAS WITHIN WORK SITE.

PWC 18013-187

CFD NO. NBN-245		DEPARTMENT OF THE NAVY NAVAL FACILITIES ENGINEERING COMMAND NORTHEAST DIVISION BOSTON, MASS.
DES SULLIVAN	FIRE PROT HOLBROOK	
DR KALIN	SAF ENGR HOLBROOK	NAVAL SCHOOL COMMAND NEWPORT, R.I.
CHK SULLIVAN	SAN ENGR	WAVES B.O.Q. SITE & UTILITY PLAN CIVIL
SUP		
PROJ ENGR	J. A. CIRILLO	
DIRECTOR		
APPROVED	DATE	CODE IDENT NO 80091 · SIZE F · FEC DRAWING NO. 1297658
CFD FOR COMMANDER NFEC		CONSTR. CONTR. NO. · SCALE GRAPHIC · SPEC 90S9G/GBNBY 90S9G · SHEET 2 OF 3