REVISION				
SYM	DESCRIPTION	PREP'D BY	DATE	APPROVED

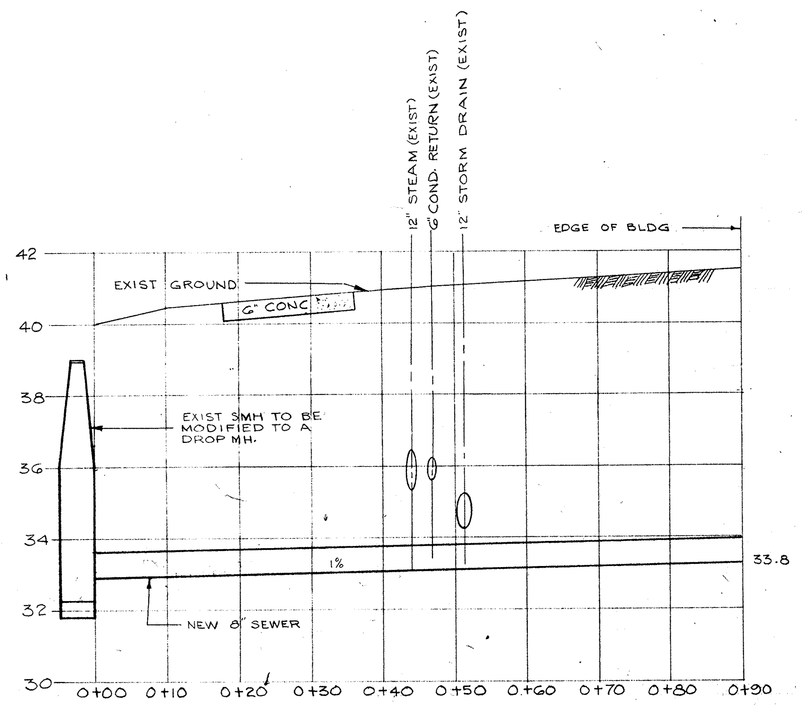

SANITARY SEWER PROFILE
SCALE: HOR 1"=10'
VER 1"=2'

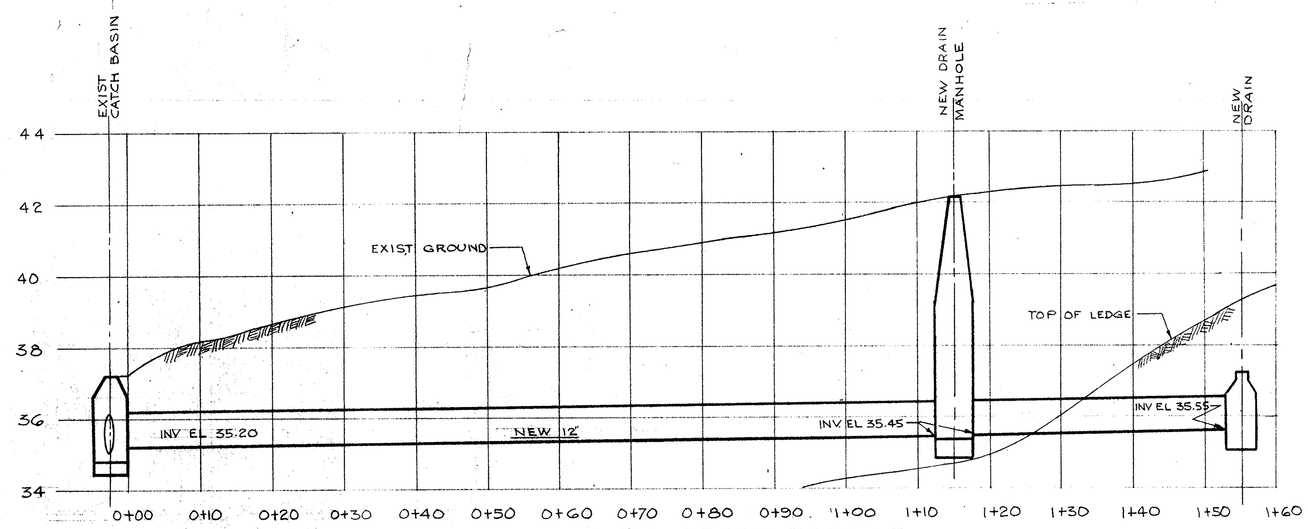

STORM DRAIN PROFILE
SCALE: HOR 1"=10'
VER 1"=2'

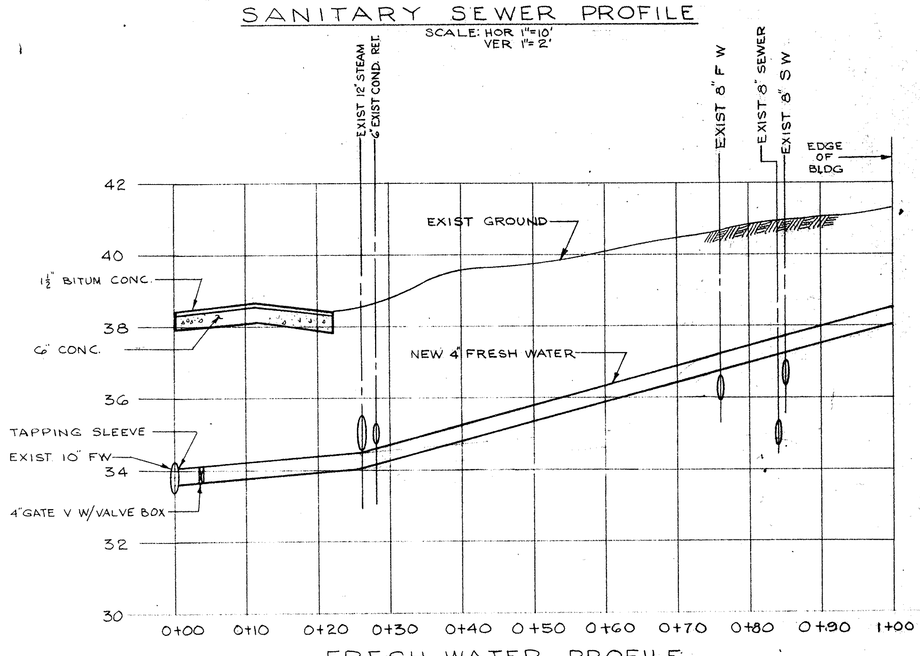

FRESH WATER PROFILE
SCALE: HOR 1"=10'
VER 1"=2'

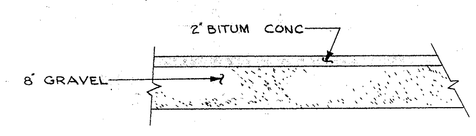

PAVING SECTION
(SCALE: NONE)

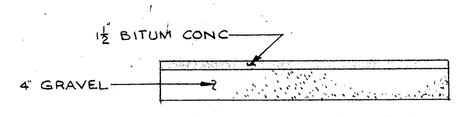

SIDEWALK SECTION
(SCALE: NONE)

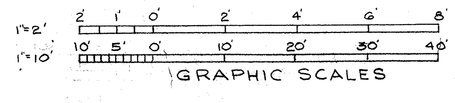

GRAPHIC SCALES

PWC Dwg. No. 18014-187

CFD NO. NBN 245	DEPARTMENT OF THE NAVY NAVAL FACILITIES ENGINEERING COMMAND NORTHEAST DIVISION BOSTON, MASS.
DES SULLIVAN / FIRE PROT HOLBROOK	
DR KALIN / SAF ENGR HOLBROOK	NAVAL SCHOOL COMMAND NEWPORT, R.I.
CHK SULLIVAN / SAN ENGR	WAVES B.O.Q. PROFILES & SECTIONS CIVIL C-3
SUP	
PROJ ENGR J.A. CIRILLO	
DIRECTOR O. Connell	
APPROVED / DATE 4/22/69 CFD FOR COMMANDER NAVFAC	CODE IDENT NO 80091 / SIZE F / FEC DRAWING NO. 1297659
	CONST CONTR NO: 62464-69-C-0108
	SCALE GRAPHIC / SPEC 90596/68 NBY 90596 / SHEET 3 OF 41