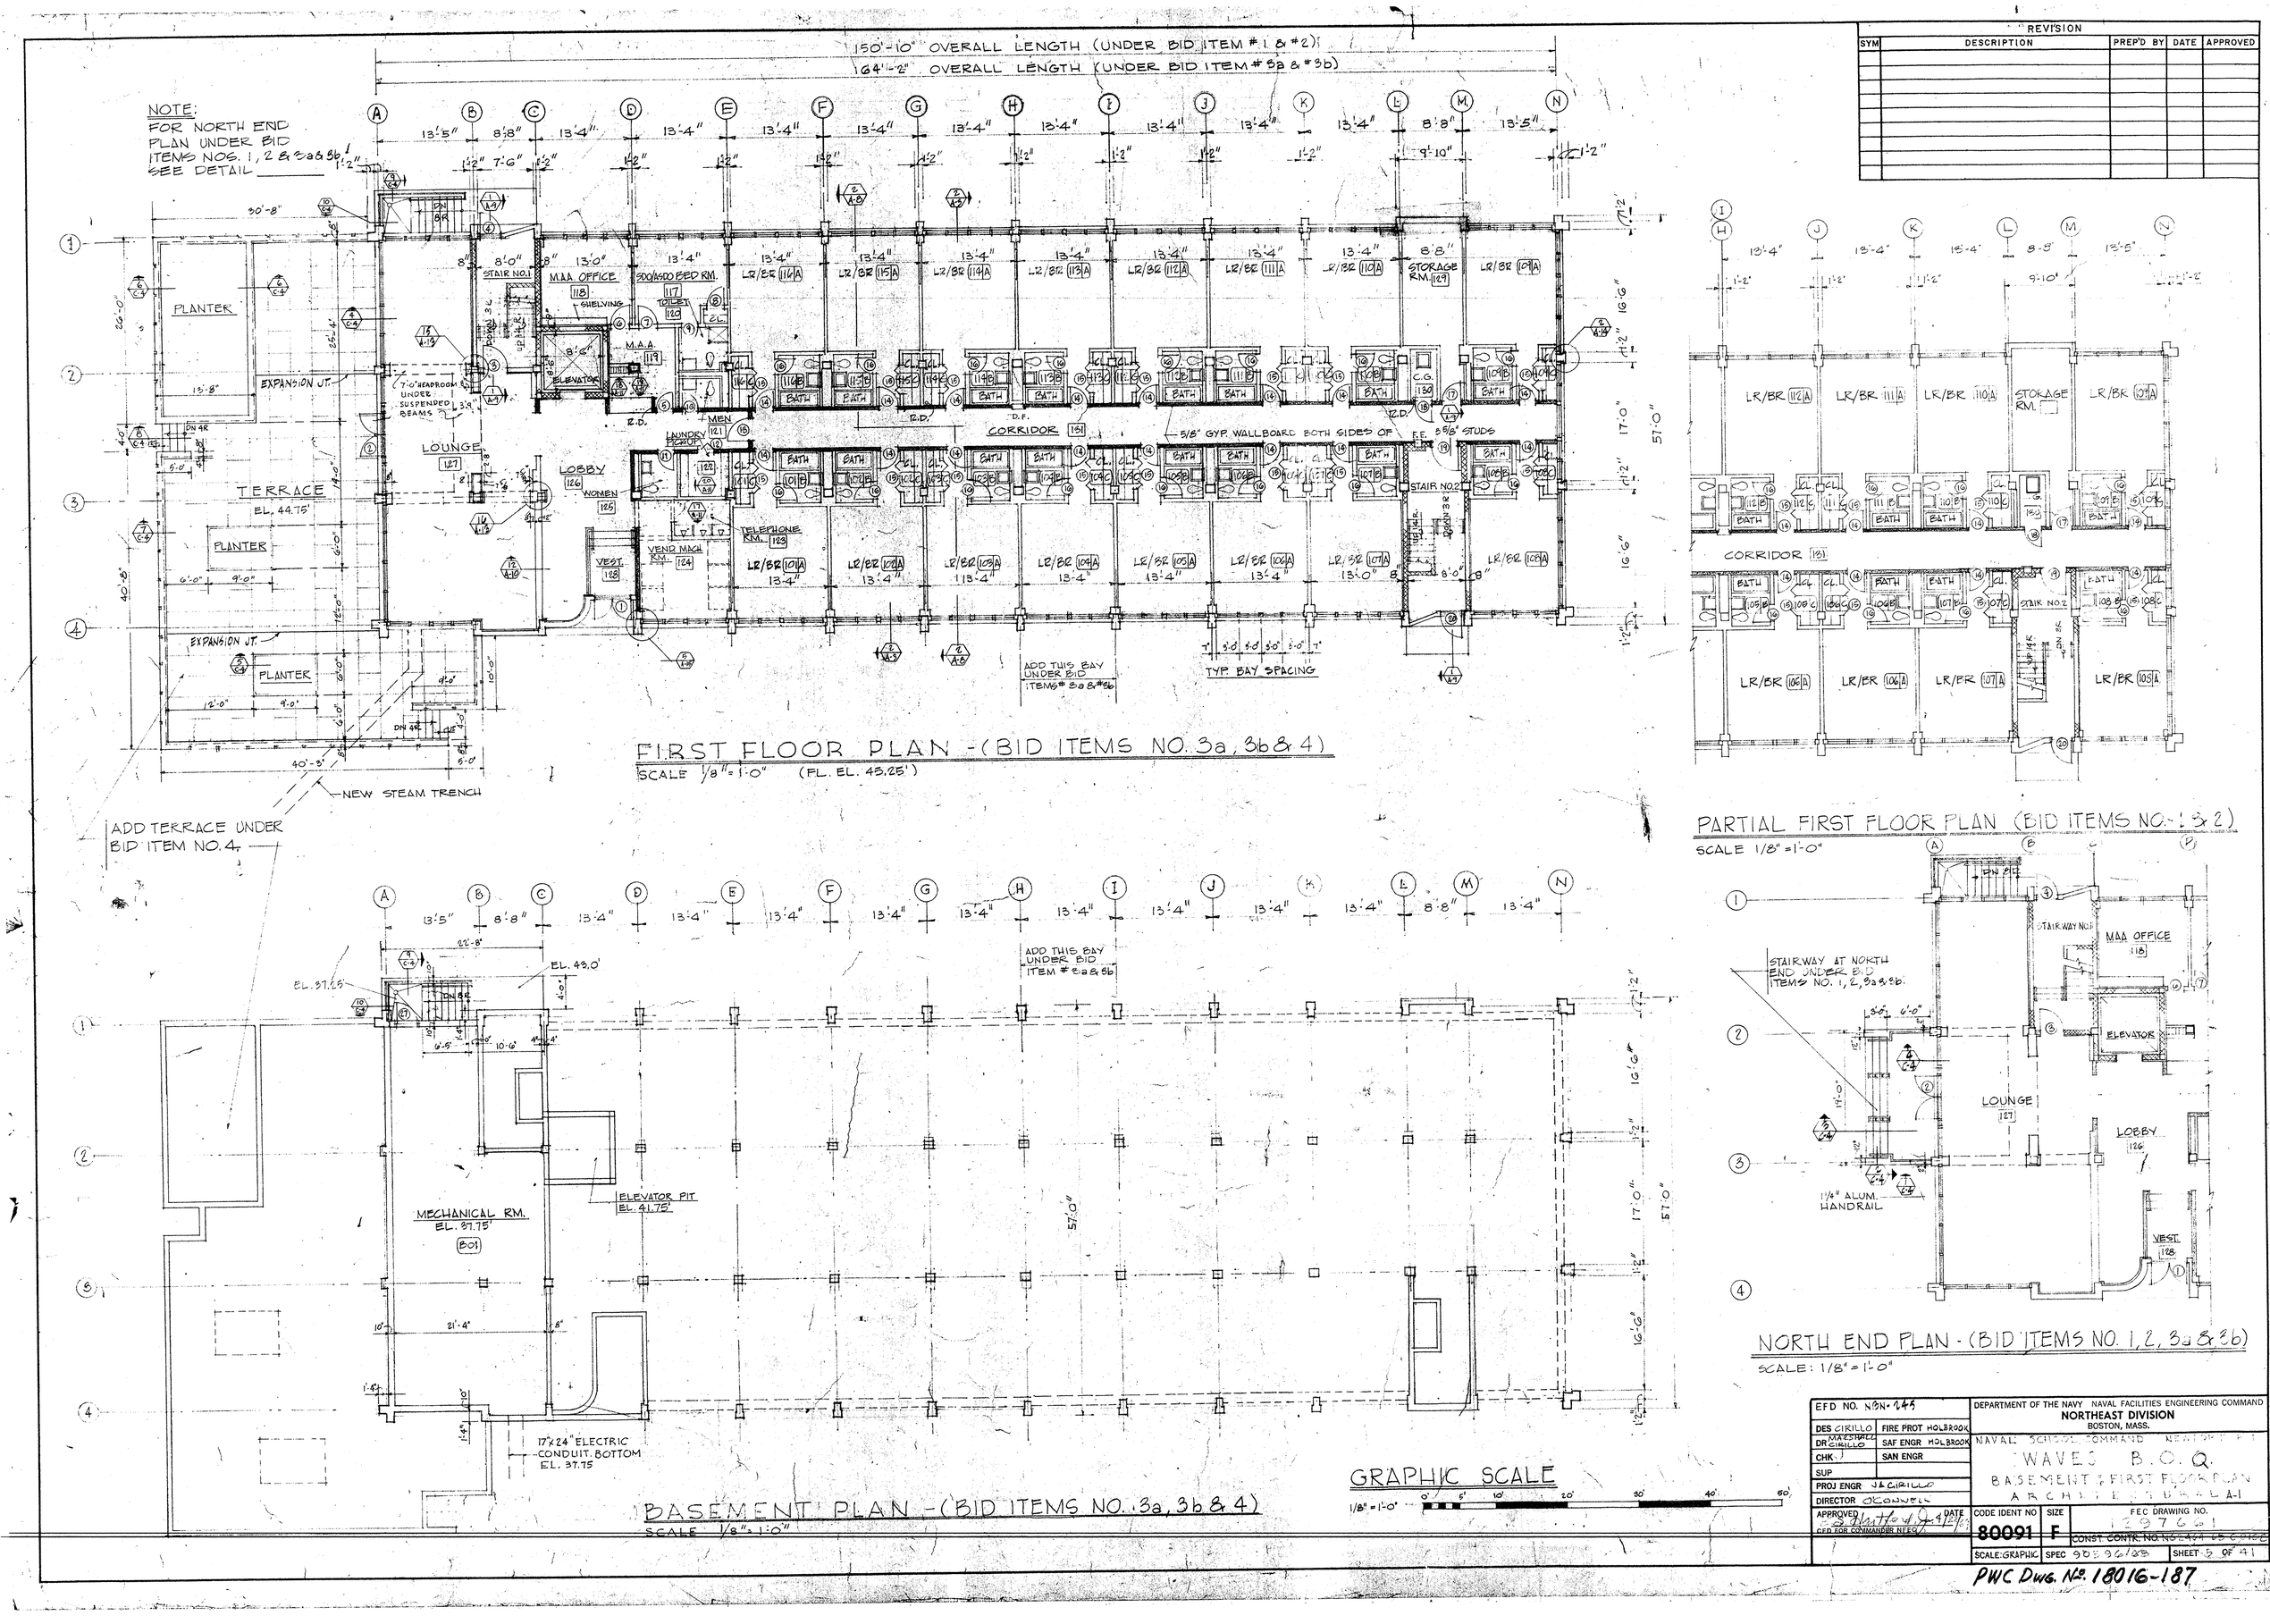

REVISION				
SYM	DESCRIPTION	PREP'D BY	DATE	APPROVED

EFD NO. NBN-245	DEPARTMENT OF THE NAVY NAVAL FACILITIES ENGINEERING COMMAND NORTHEAST DIVISION BOSTON, MASS.
DES CIRILLO / FIRE PROT HOLBROOK	NAVAL SCHOOL COMMAND NEWPORT, R.I.
DR MACSHALL CIRILLO / SAF ENGR HOLBROOK	WAVES B.O.Q.
CHK / SAN ENGR	BASEMENT & FIRST FLOOR PLAN
SUP	ARCHITECTURAL A-1
PROJ ENGR J.A. CIRILLO	
DIRECTOR O'CONNELL	
APPROVED / DATE	CODE IDENT NO 80091 / SIZE F / FEC DRAWING NO. 1297661
CFD FOR COMMANDER NEEC	CONST. CONTR. NO. N62464-65-C-1162
	SCALE: GRAPHIC / SPEC 90596/68 / SHEET 5 OF 41

PWC Dwg. No. 18016-187