REVISION				
SYM	DESCRIPTION	PREP'D BY	DATE	APPROVED

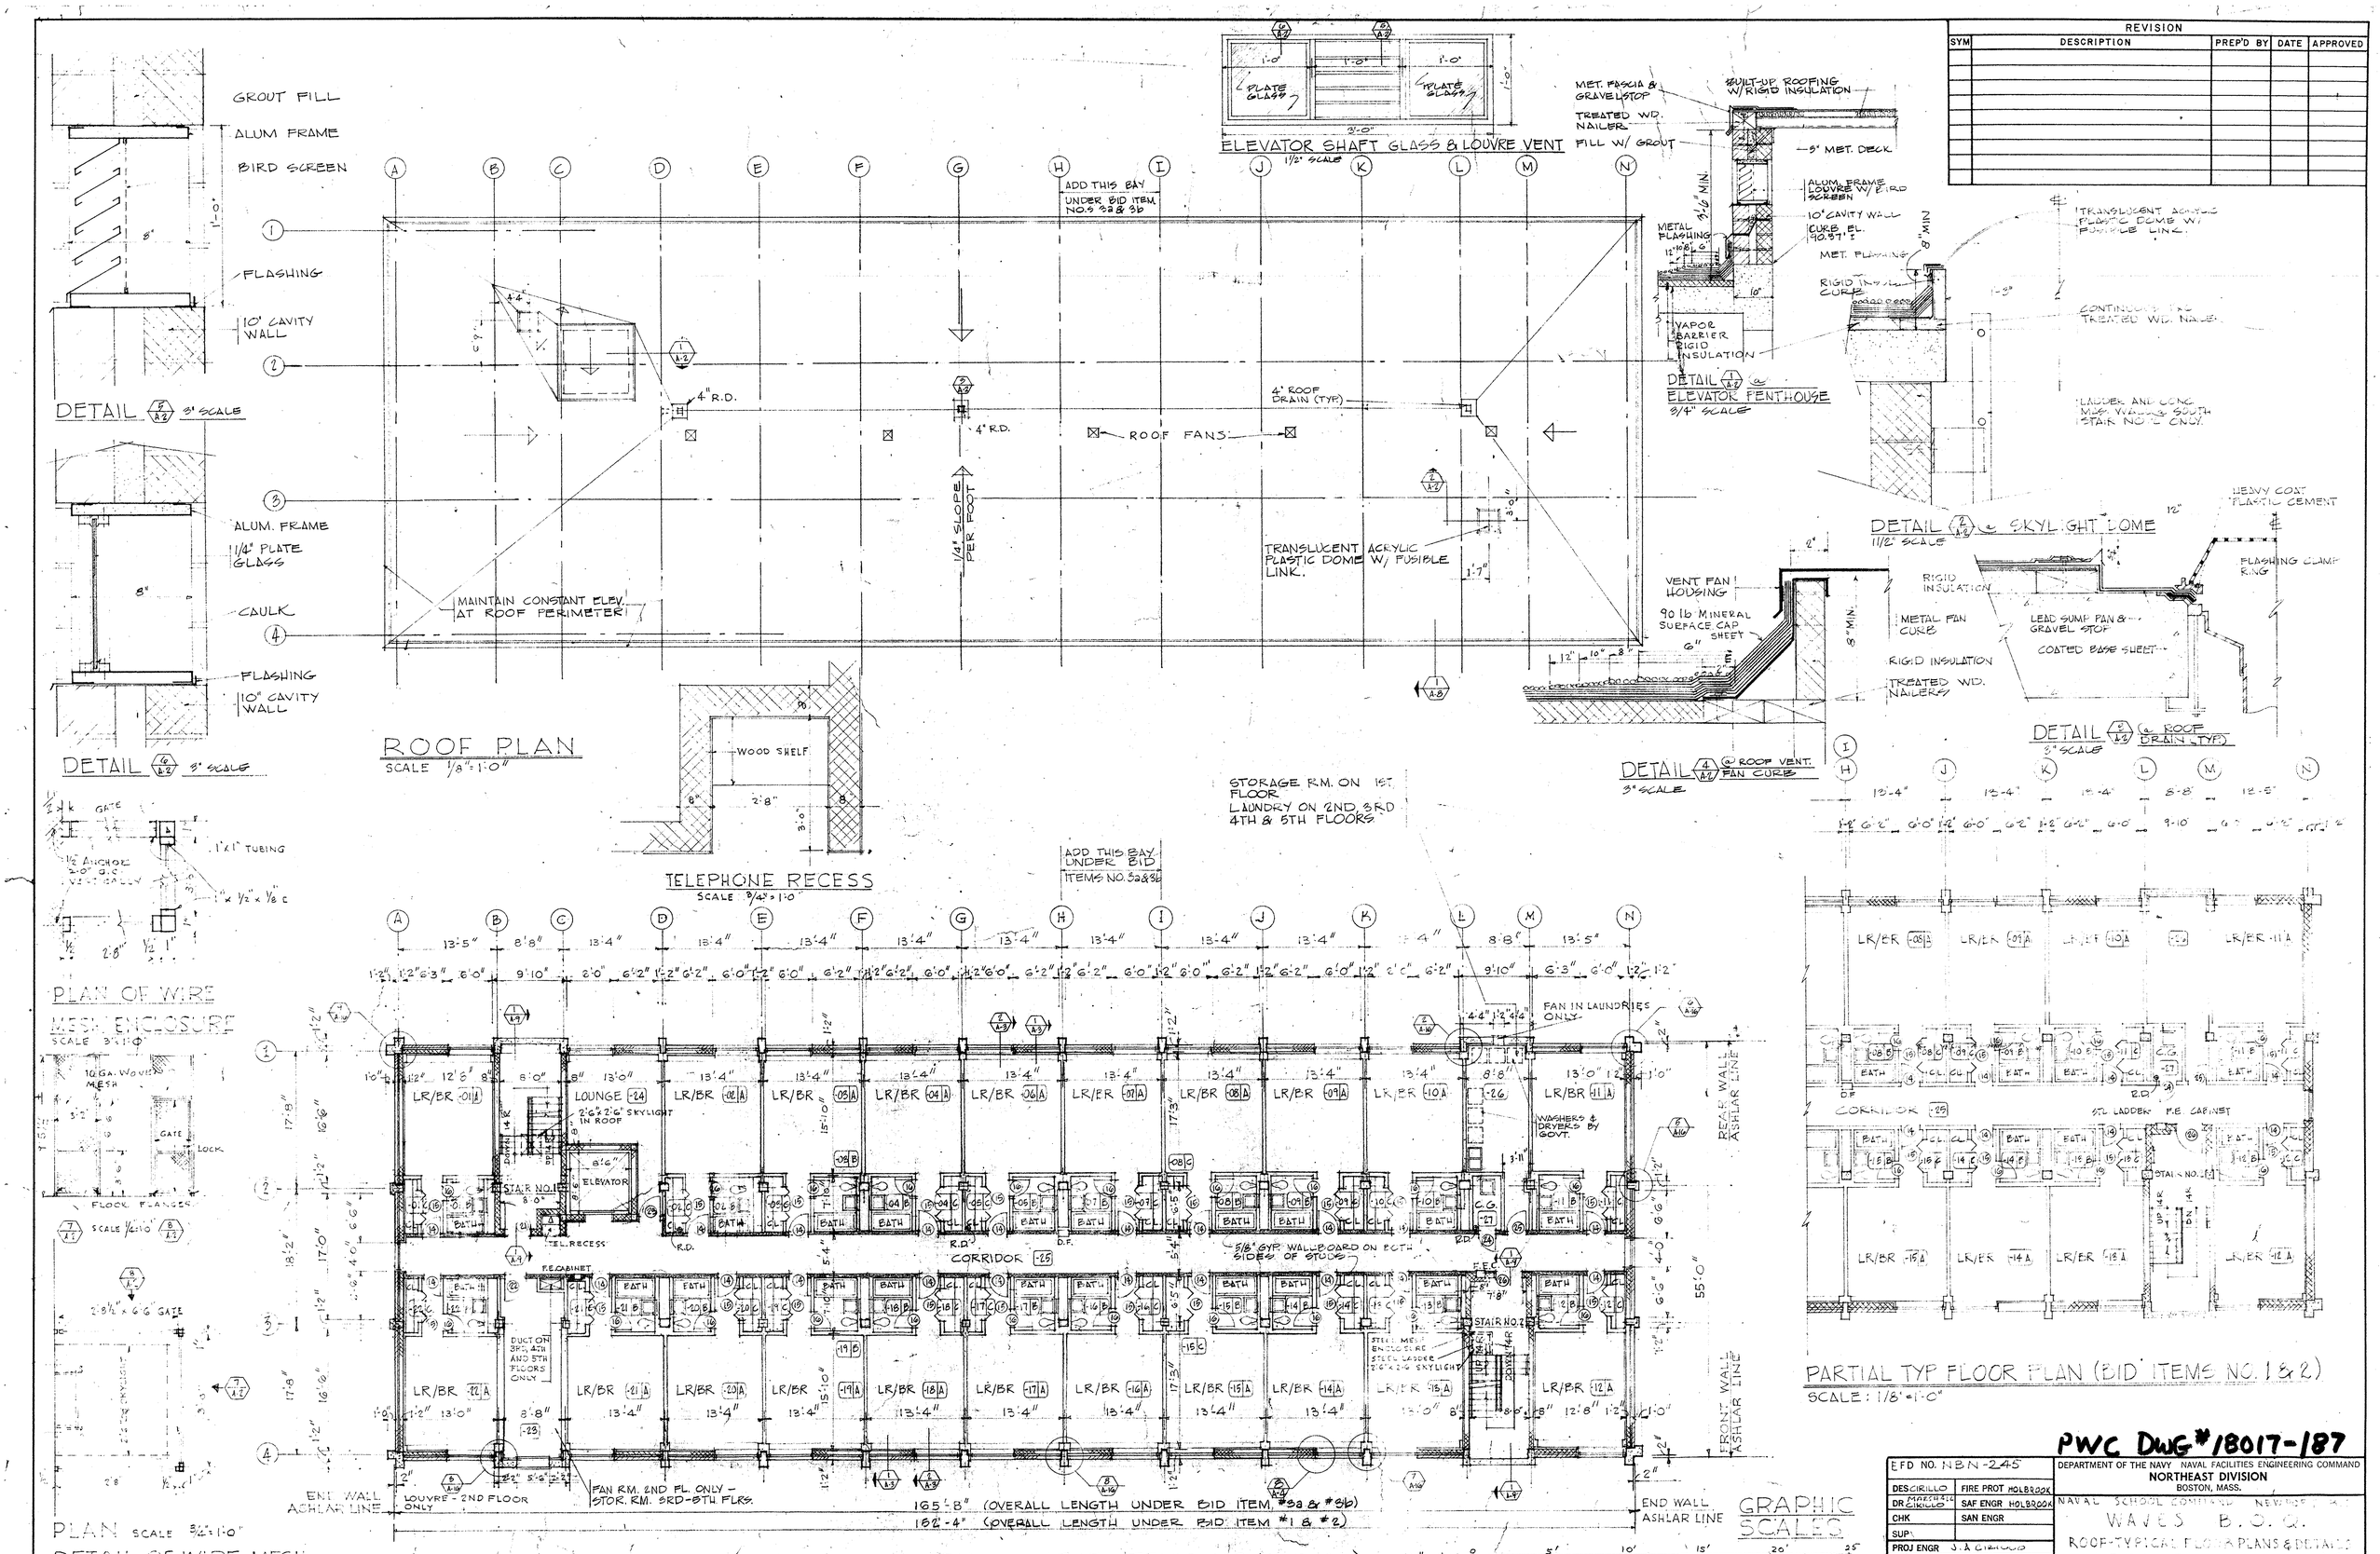

PWC DWG # 18017-187

EFD NO. NBN-245		DEPARTMENT OF THE NAVY NAVAL FACILITIES ENGINEERING COMMAND NORTHEAST DIVISION BOSTON, MASS.
DESCIRILLO	FIRE PROT HOLBROOK	NAVAL SCHOOL COMMAND NEWPORT, R.I.
DR MARCHALLO CIRILLO	SAF ENGR HOLBROOK	WAVES B.O.Q.
CHK	SAN ENGR	ROOF-TYPICAL FLOOR PLANS & DETAILS
SUP.		ARCHITECTURAL A-2
PROJ ENGR J.A. CIRILLO		
DIRECTOR		
APPROVED CFD FOR COMMANDER NFEC	DATE 9/22/61	CODE IDENT NO 80091 / SIZE F / FEC DRAWING NO. 1297682
		CONST. CONTR. NO. N62464-68-C-[illegible]
		SCALE: GRAPHIC / SPEC 90996/68 / SHEET 6 OF [illegible]

PWC DWG. No. 18017-1