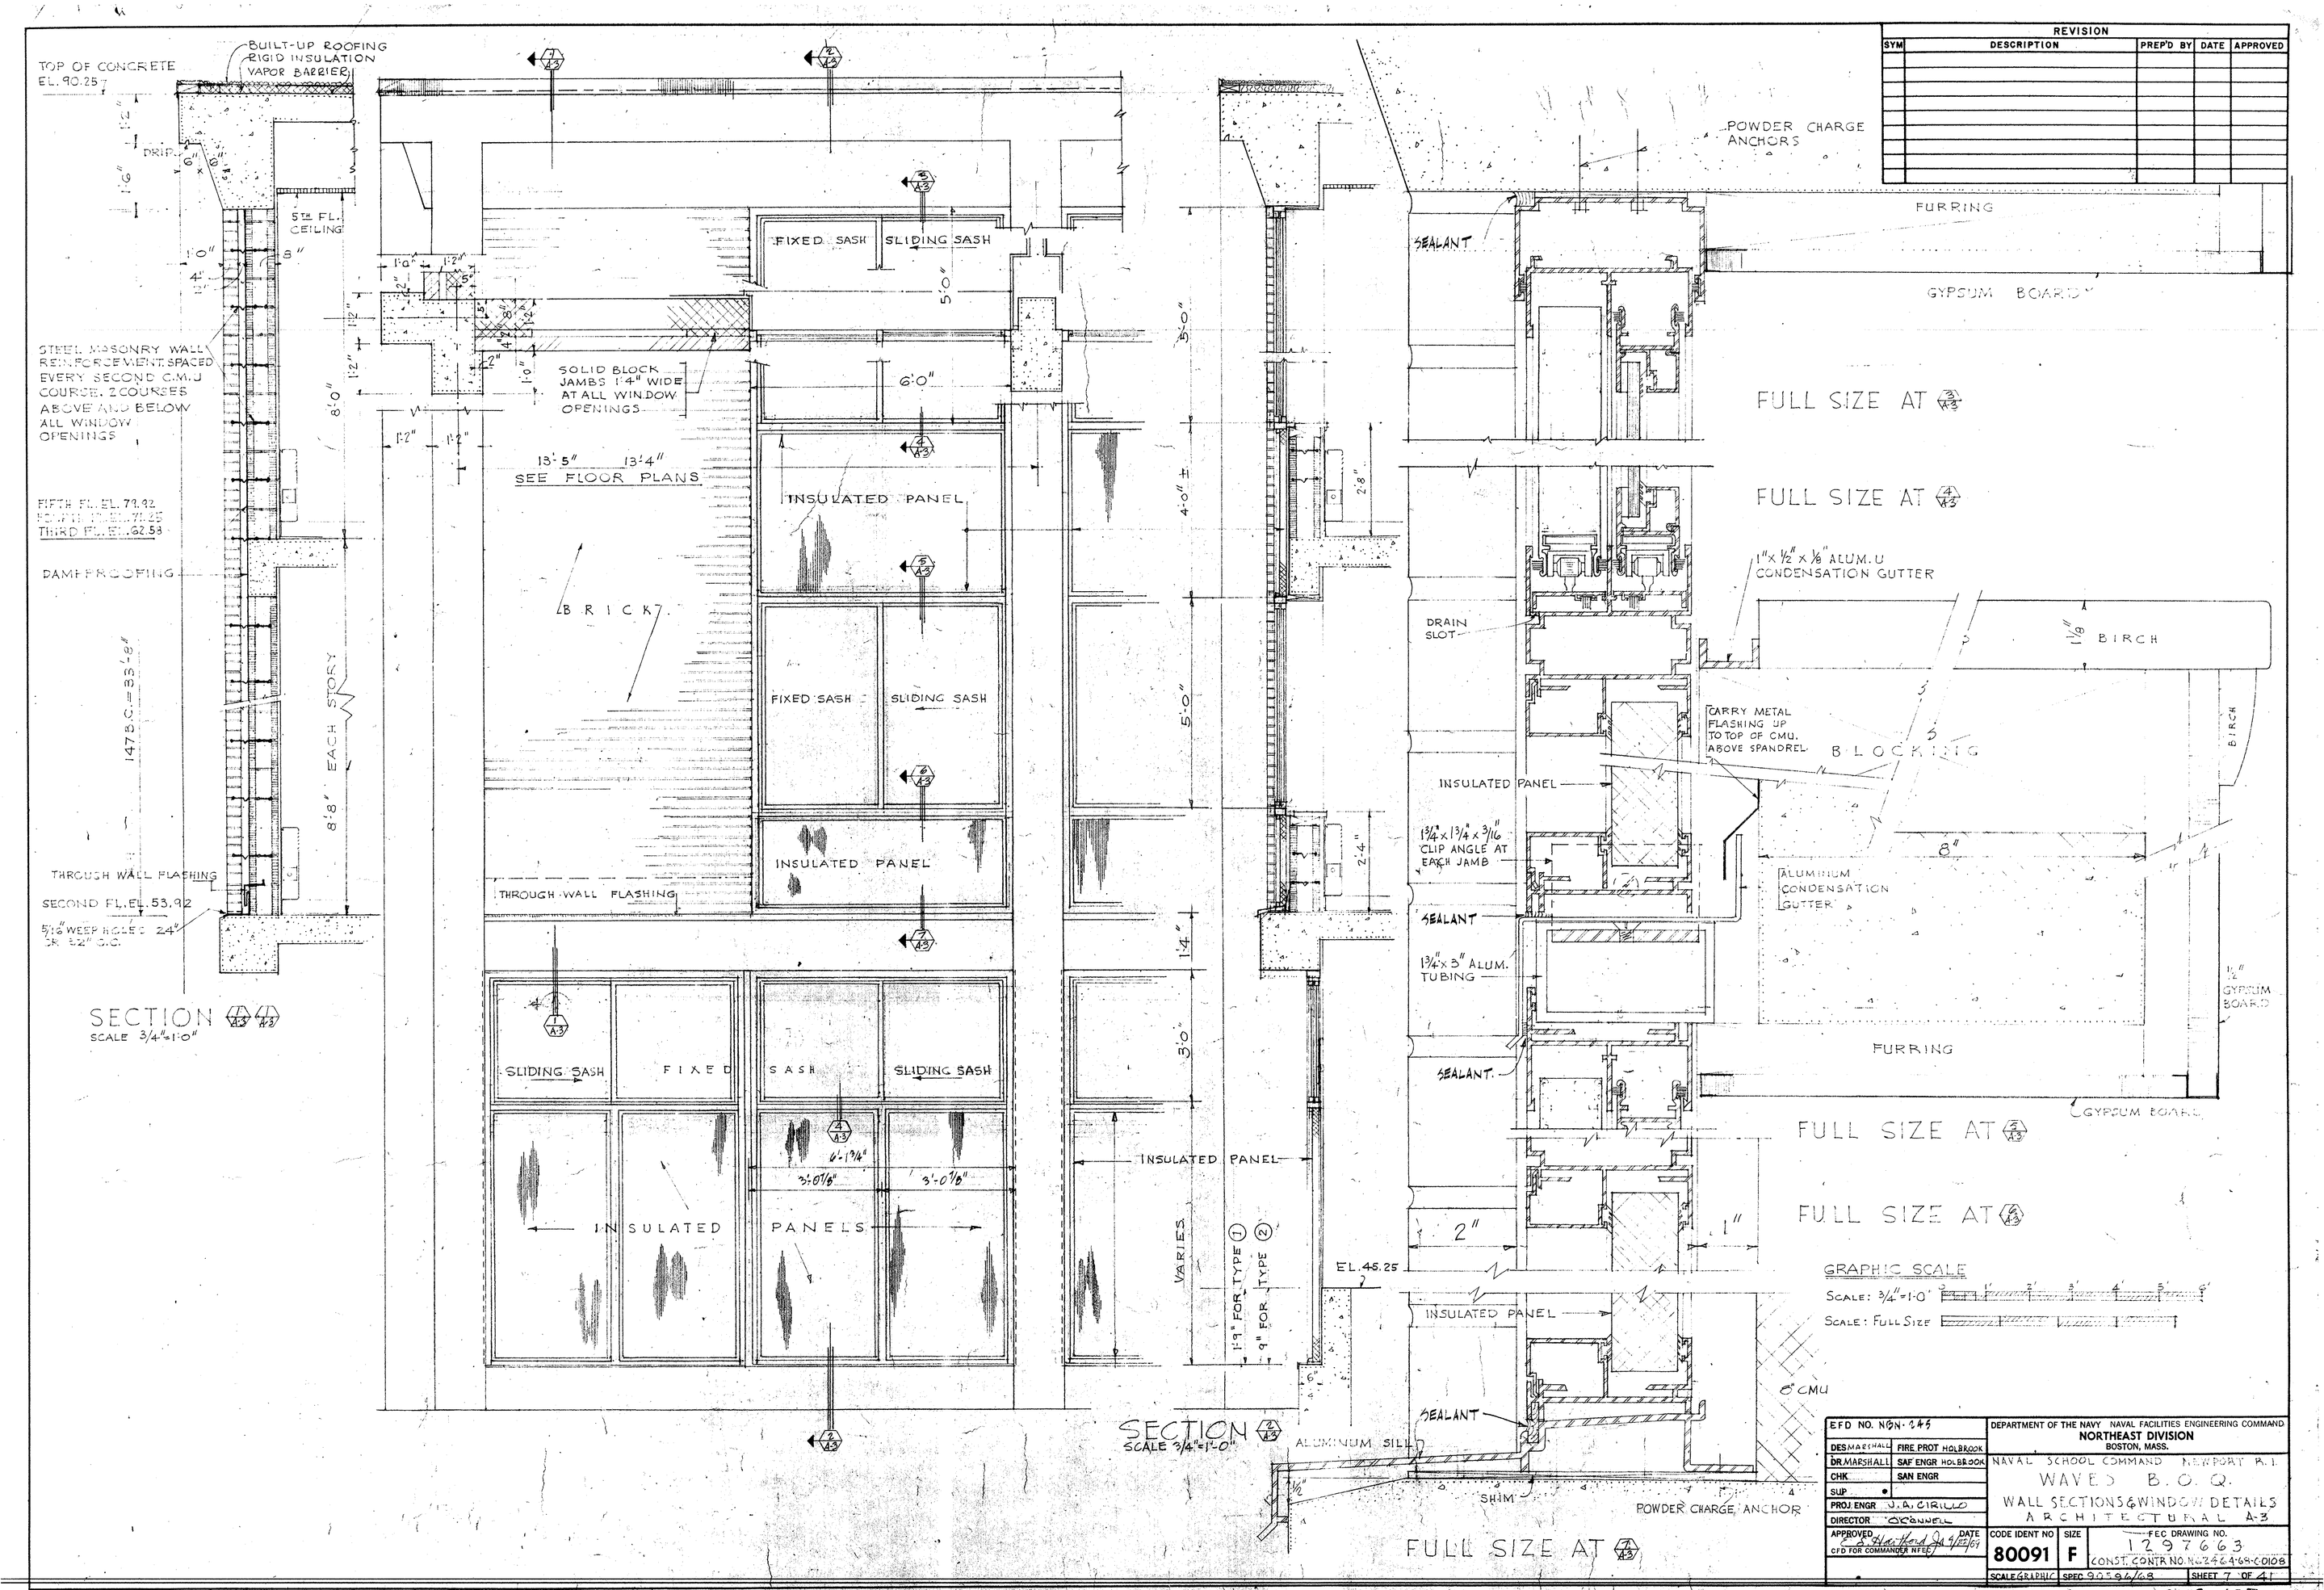

REVISION				
SYM	DESCRIPTION	PREP'D BY	DATE	APPROVED

EFD NO. NBN-245	DEPARTMENT OF THE NAVY NAVAL FACILITIES ENGINEERING COMMAND NORTHEAST DIVISION BOSTON, MASS.
DES MARSHALL / FIRE PROT HOLBROOK	NAVAL SCHOOL COMMAND NEWPORT R.I.
DR MARSHALL / SAF ENGR HOLBROOK	WAVES B.O.Q.
CHK / SAN ENGR	WALL SECTIONS & WINDOW DETAILS
SUP	ARCHITECTURAL A-3
PROJ ENGR J. A. CIRILLO	
DIRECTOR O'CONNELL	
APPROVED E. S. Hartford Jr. DATE 9/22/69 CFD FOR COMMANDER NFEC	CODE IDENT NO 80091 / SIZE F / FEC DRAWING NO. 1297663 CONST. CONTR NO. N62464-68-C-0108
	SCALE GRAPHIC / SPEC 90596/68 / SHEET 7 OF 41

PWC Dwg. No. 18018-187