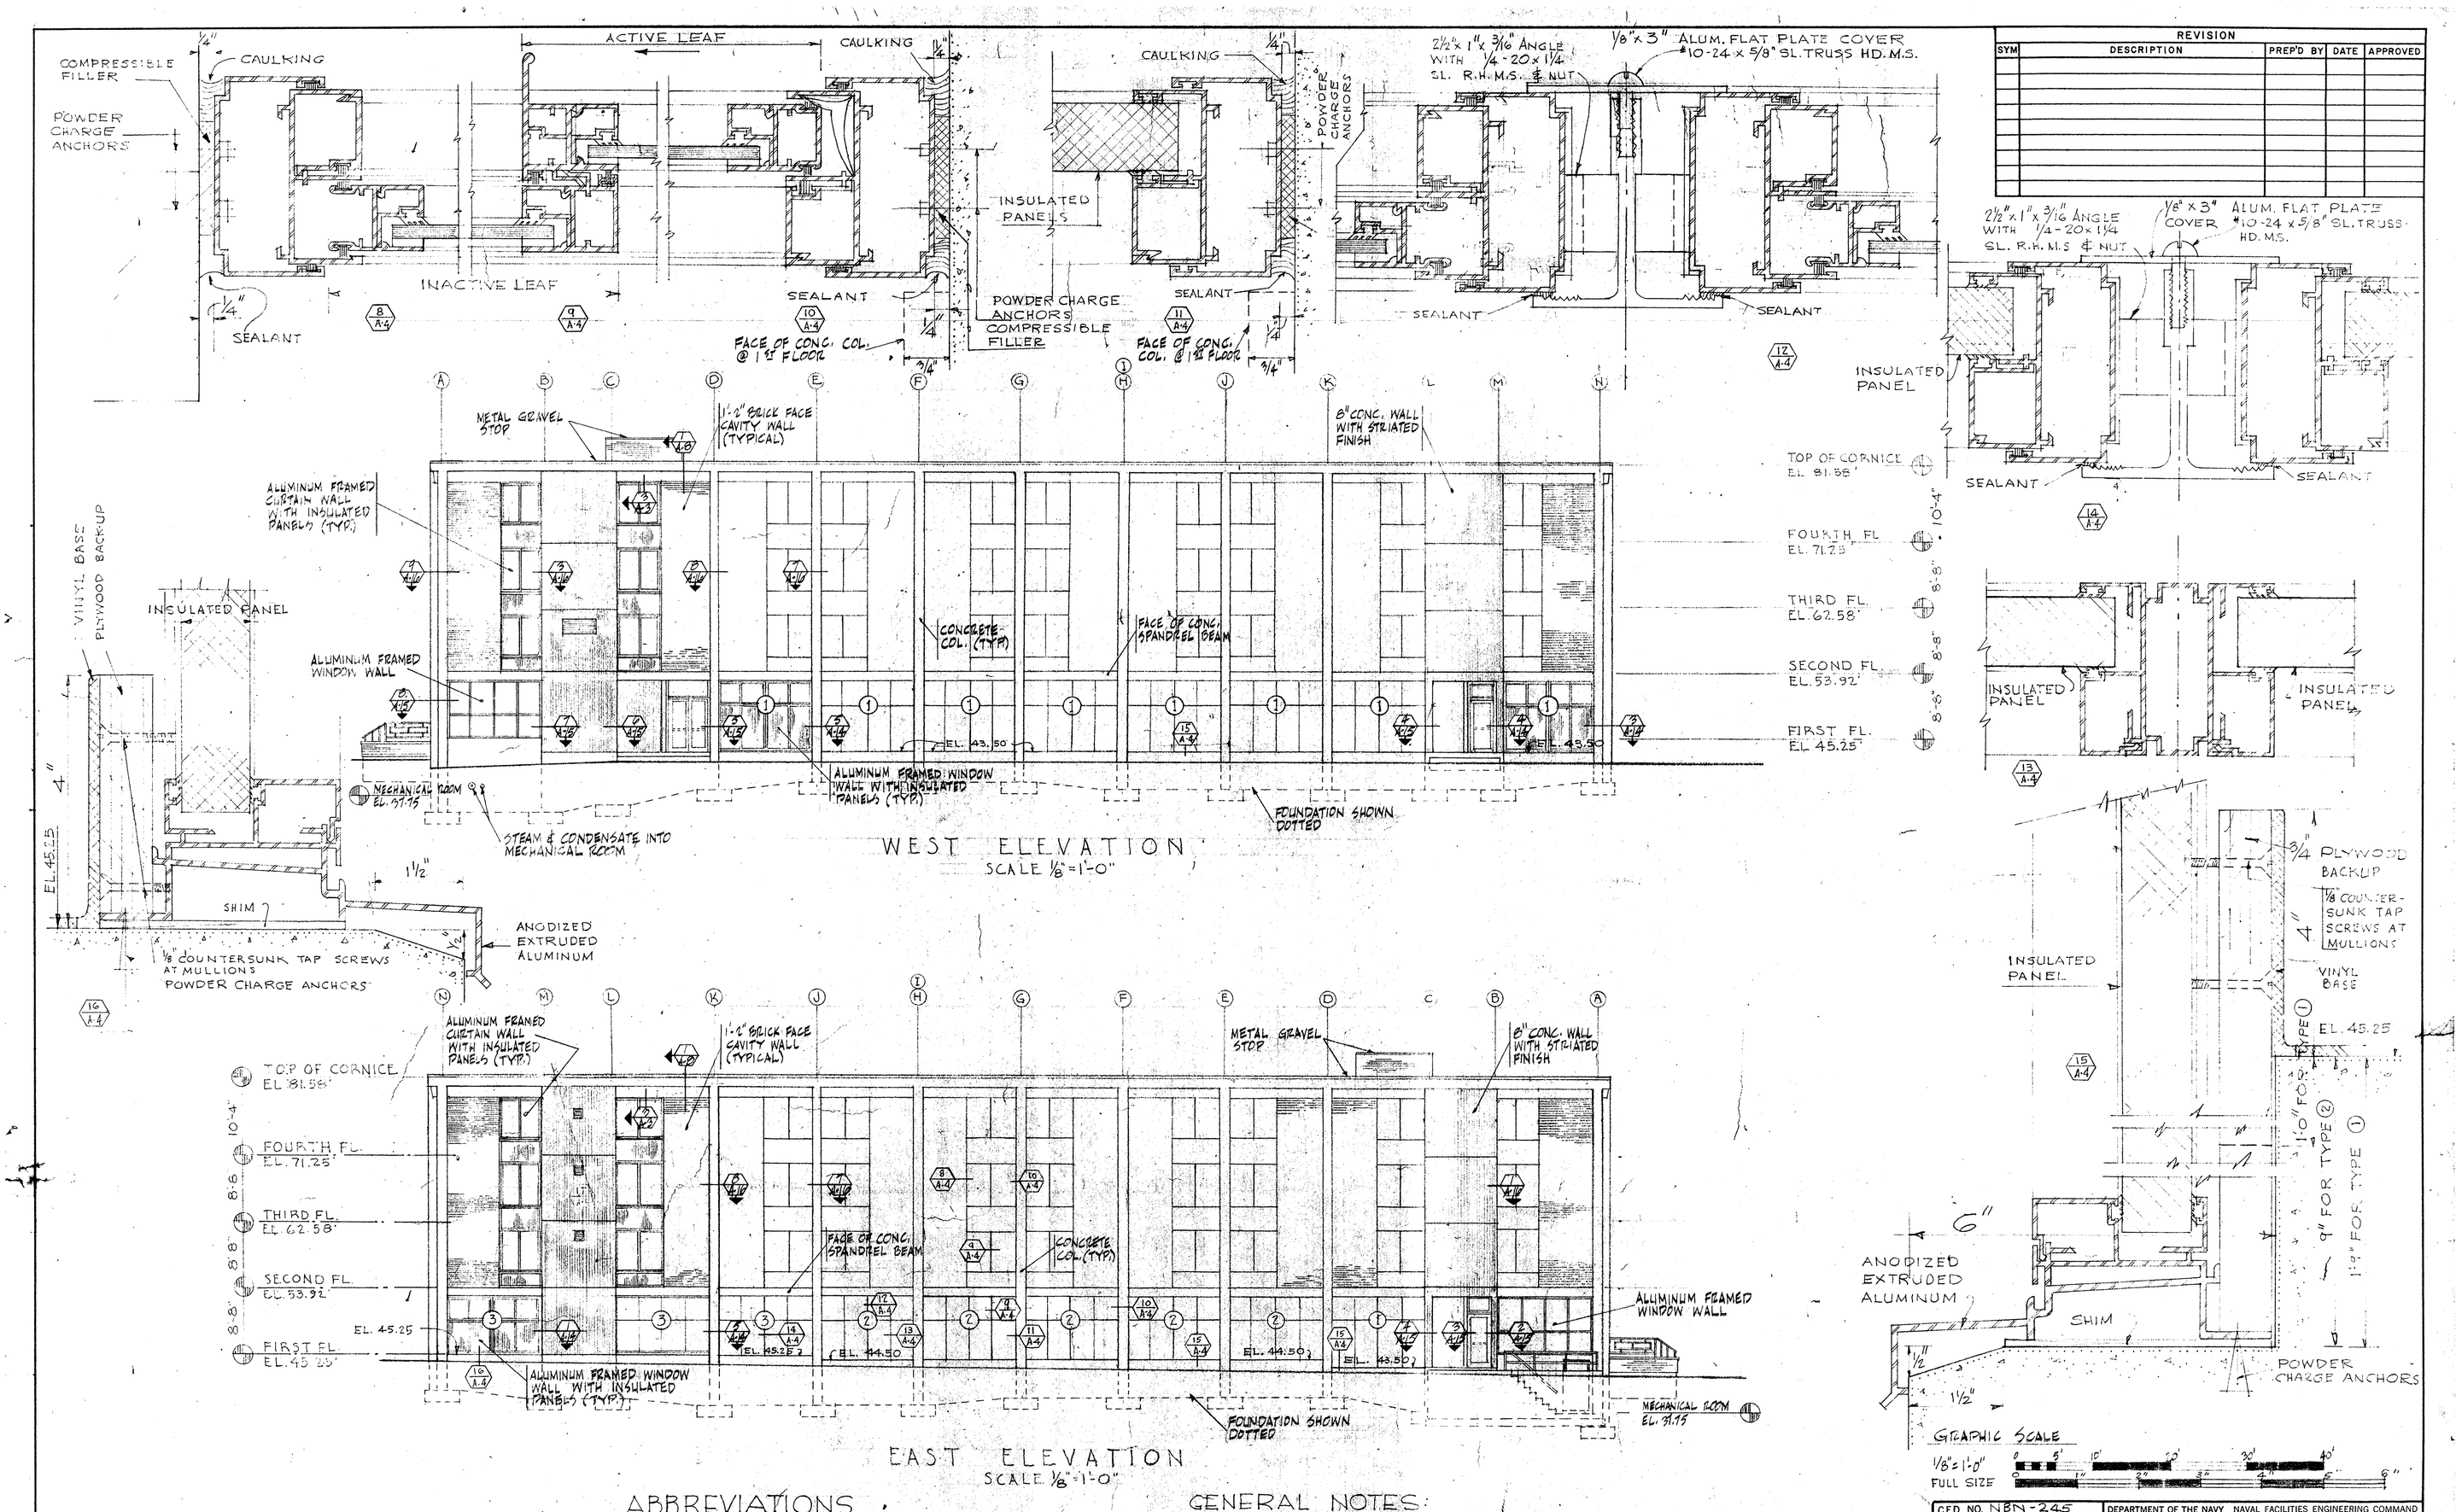

REVISION				
SYM	DESCRIPTION	PREP'D BY	DATE	APPROVED

ABBREVIATIONS

COL.	COLUMN
CONC.	CONCRETE
EL.	ELEVATIONS.
TYP.	TYPICAL

GENERAL NOTES:

1. FOR WINDOW DETAILS, SEE FEC DRAWINGS NO. 1,297,663 AND FEC DRAWING NO. 1,297,664.
2. FOR ELEVATIONS UNDER BID ITEM NO.2 SEE FEC. DRAWING NO. 1,297,665.
3. FOR ELEVATIONS UNDER BID ITEM NOS. 3a & 4 SEE FEC. DRAWING NO. 1,297,666.
4. FOR ELEVATIONS UNDER BID ITEM NO. 3b SEE FEC. DRAWING NO. 1,297,667.

CFD NO. NBN-245	DEPARTMENT OF THE NAVY NAVAL FACILITIES ENGINEERING COMMAND NORTHEAST DIVISION BOSTON, MASS.
DES CIRILLO / DR BRASSFIELD	FIRE PROT HOLBROOK / SAF ENGR HOLBROOK
CHK	SAN ENGR
SUP	
PROJ ENGR J.A. CIRILLO	NAVAL SCHOOL COMMAND NEWPORT, R.I.
DIRECTOR O'CONNELL	WAVES B.O.Q.
APPROVED C.B. Hufford 4/22/69 DATE FOR COMMANDER NAVFAC	ELEVATIONS-BID ITEM NO.1 ARCHITECTURAL A-4
CODE IDENT NO 80091	SIZE F / FEC DRAWING NO. 1297664
SCALEGRAPHIC	SPEC 90596/68 / CONST. CONTR. NO. N624 64-68-C0108 / SHEET 8 OF 41

PWC - Dwg. No. 18019-187