REVISION				
SYM	DESCRIPTION	PREP'D BY	DATE	APPROVED

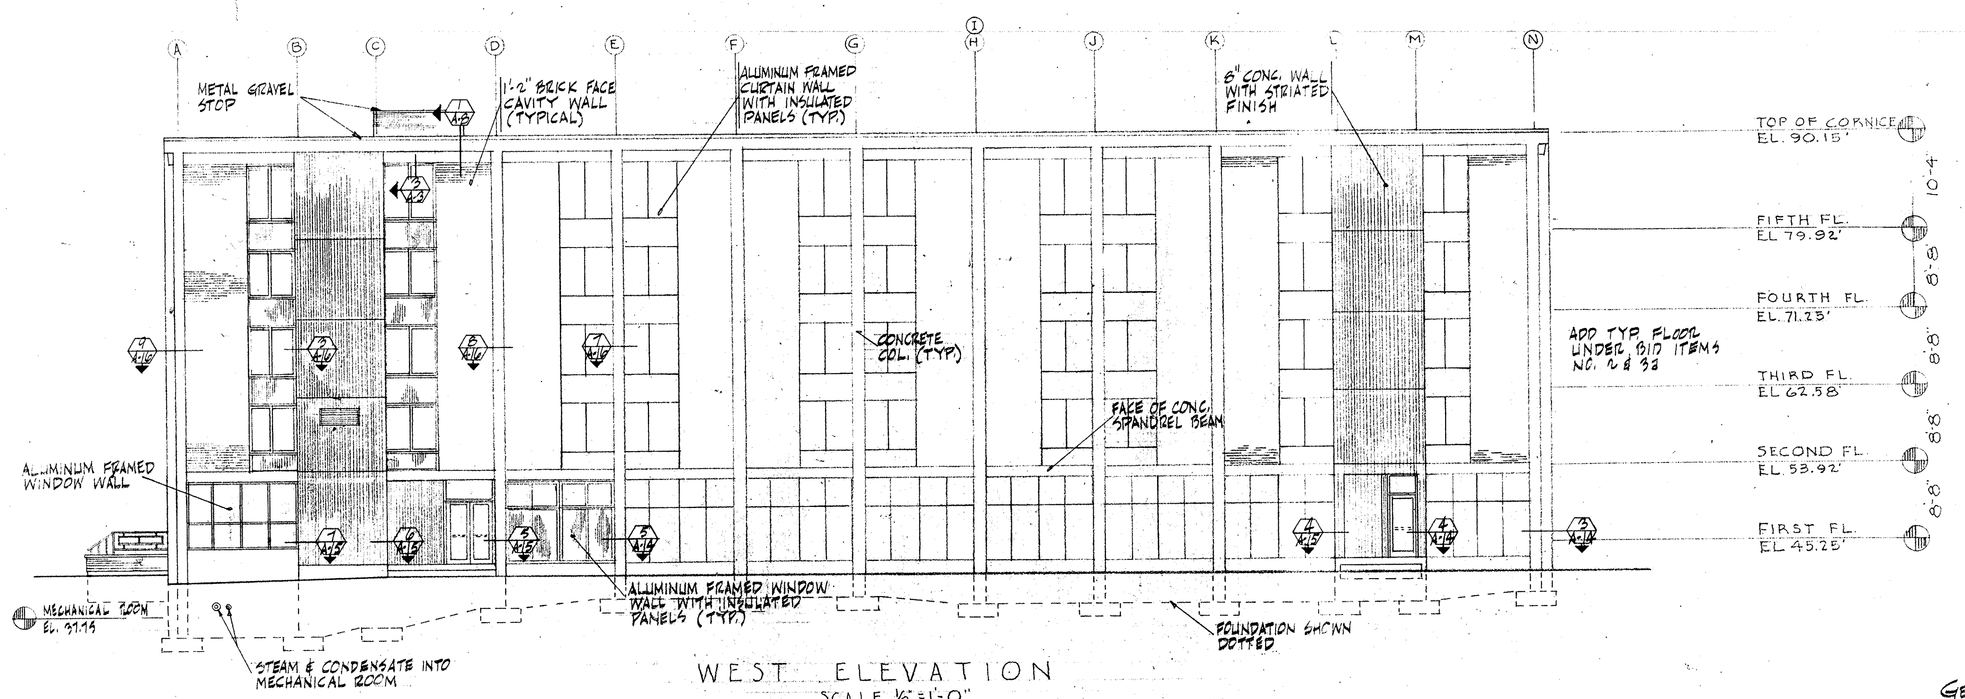

WEST ELEVATION
SCALE 1/8" = 1'-0"

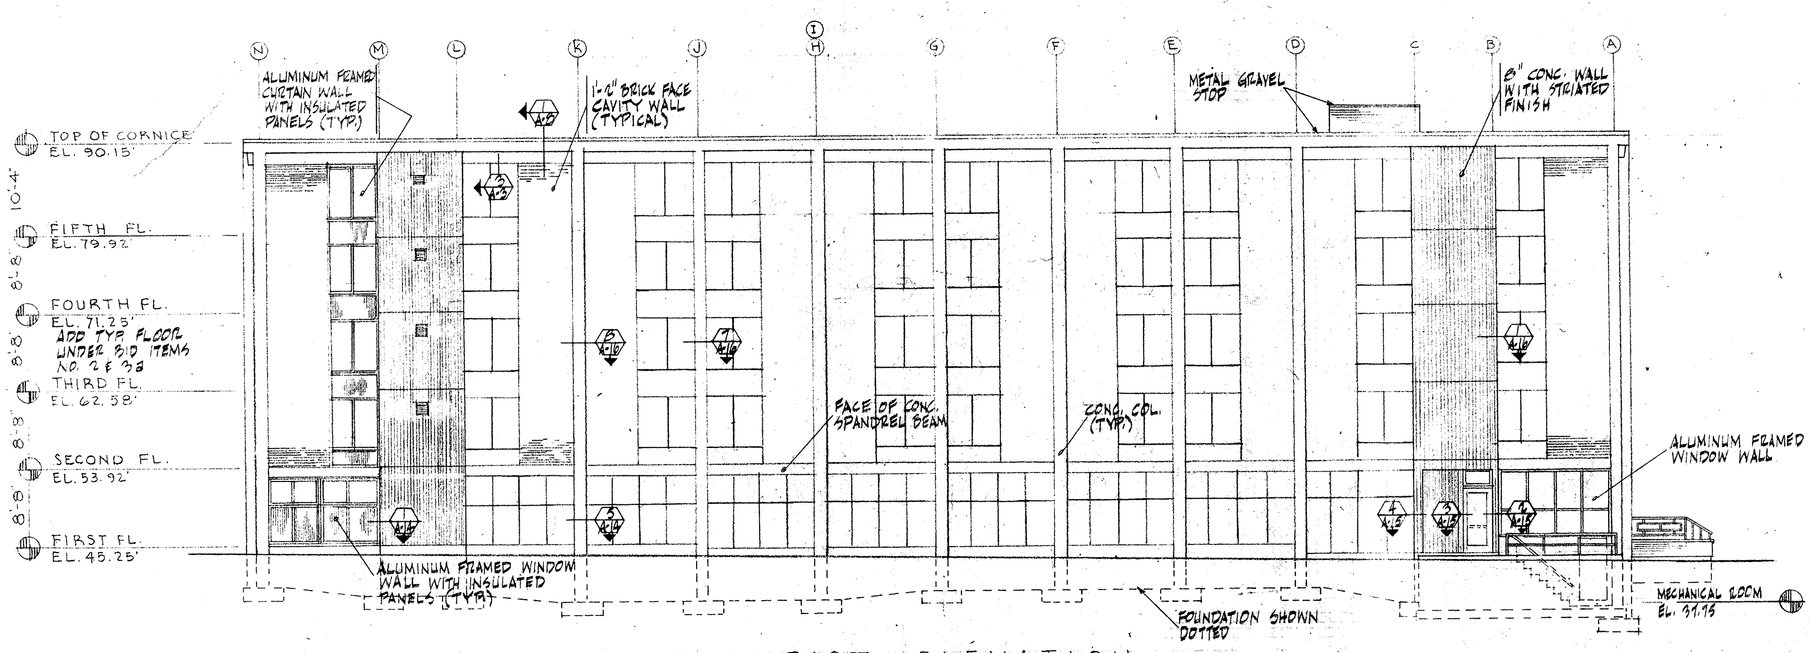

EAST ELEVATION
SCALE 1/8" = 1'-0"

General Notes

1. FOR WINDOW DETAILS, SEE FEC DRAWING NOS. 1297663 & 1297664.
2. FOR ELEVATIONS UNDER BID ITEM NO. 1 SEE FEC DRAWING NO. 1297664.
3. FOR ELEVATIONS UNDER BID ITEM NOS. 3a & 4 SEE FEC DRAWING NO. 1297666.
4. FOR ELEVATIONS UNDER BID ITEM NO. 3b SEE FEC DRAWING NO. 1297667.

Abbreviations

COL.	COLUMN
CONC	CONCRETE
EL.	ELEVATION
TYP.	TYPICAL

GRAPHIC SCALE
1/8" = 1'-0" 0 5' 10' 20' 30' 40'

EFD NO. NBN-645		DEPARTMENT OF THE NAVY NAVAL FACILITIES ENGINEERING COMMAND NORTHEAST DIVISION BOSTON, MASS.
DES CIRILLO	FIRE PROT HOLBROOK	
DR PAULSTONE	SAF ENGR HOLBROOK	NAVAL SCHOOL COMMAND - NEWPORT, R.I.
CHK	SAN ENGR	WAVES B.O.Q.
SUP		ELEVATIONS - BID ITEM NO 2
PROJ ENGR J.A. CIRILLO		ARCHITECTURAL A-5
DIRECTOR O'CONNELL		
APPROVED / DATE		CODE IDENT NO 80091 · SIZE F · FEC DRAWING NO. 1297665
CFD FOR COMMANDER NFEC		CONST. CONTR. NO N62464-68-C0108
		SCALE GRAPHIC · SPEC 90596/68 · SHEET 5 OF 41

PWC Dwg. No. 18020-187