REVISION				
SYM	DESCRIPTION	PREP'D BY	DATE	APPROVED

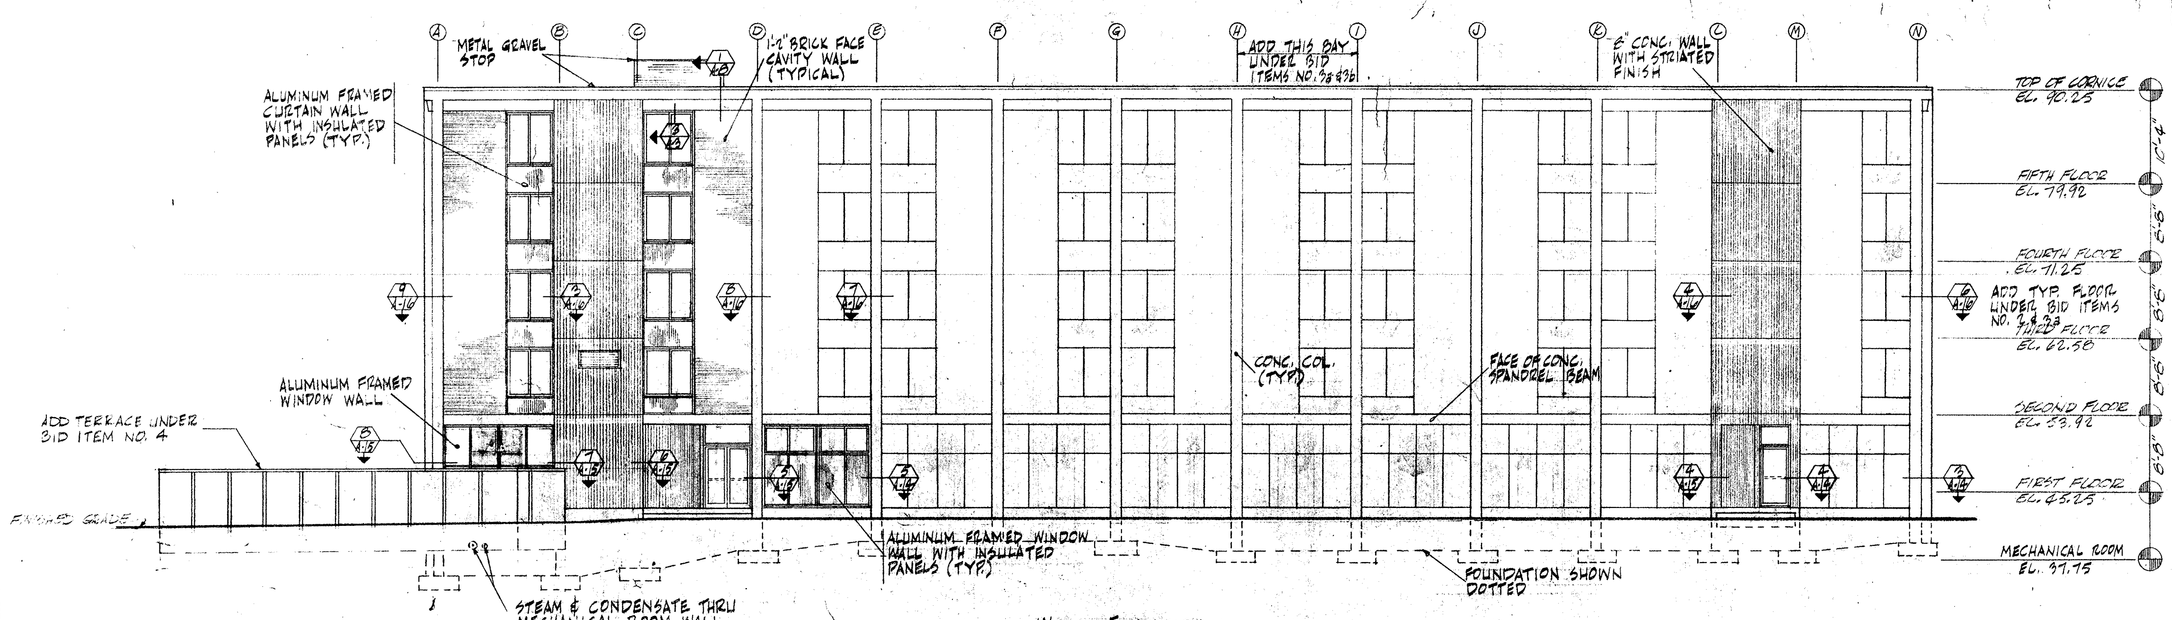

WEST ELEVATION
1/8" = 1'-0"

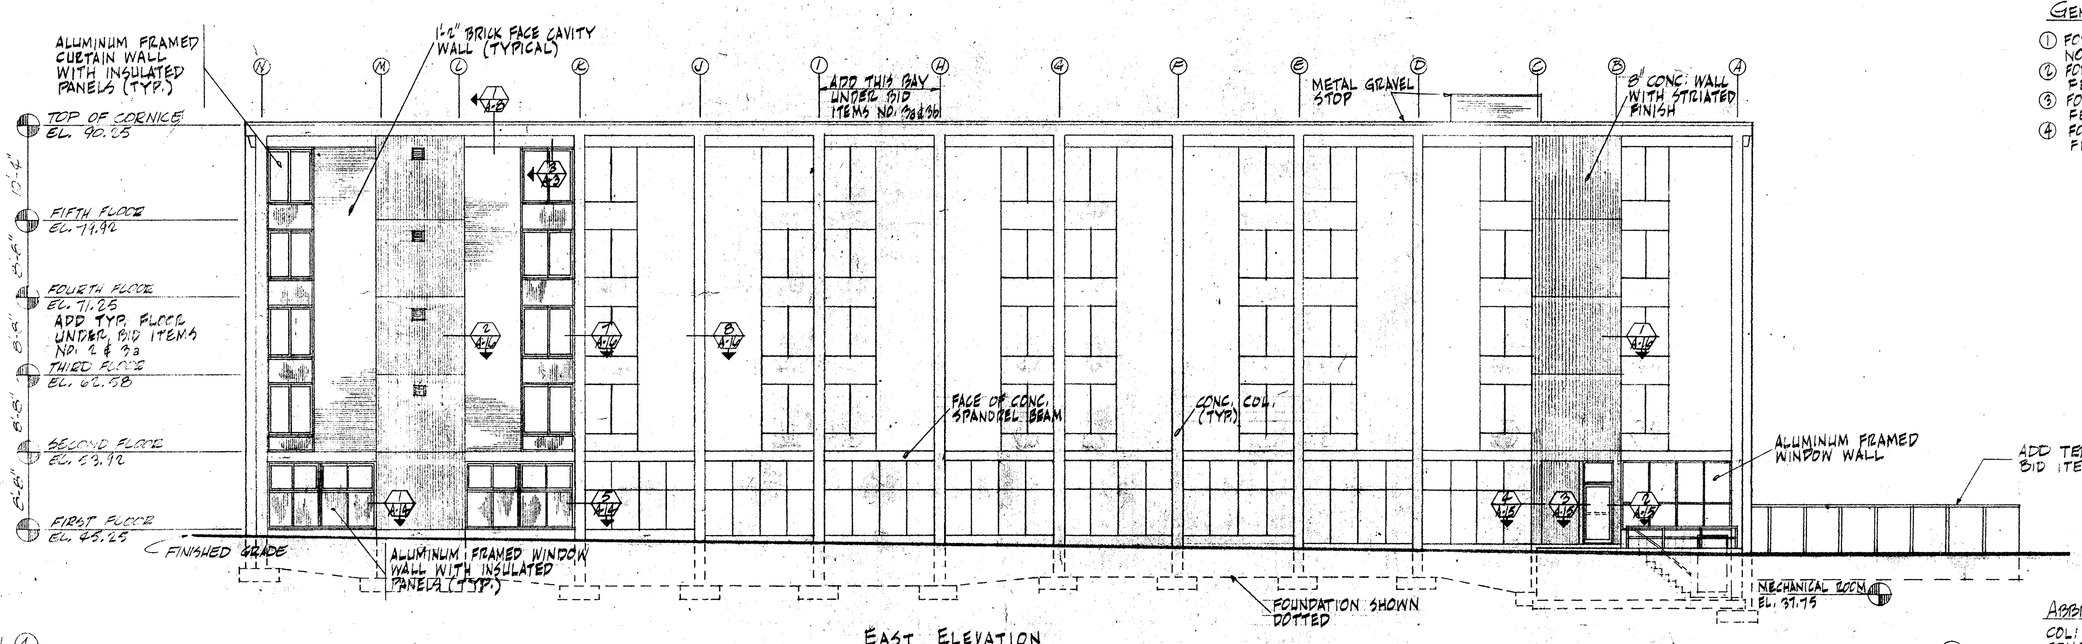

EAST ELEVATION
1/8" = 1'-0"

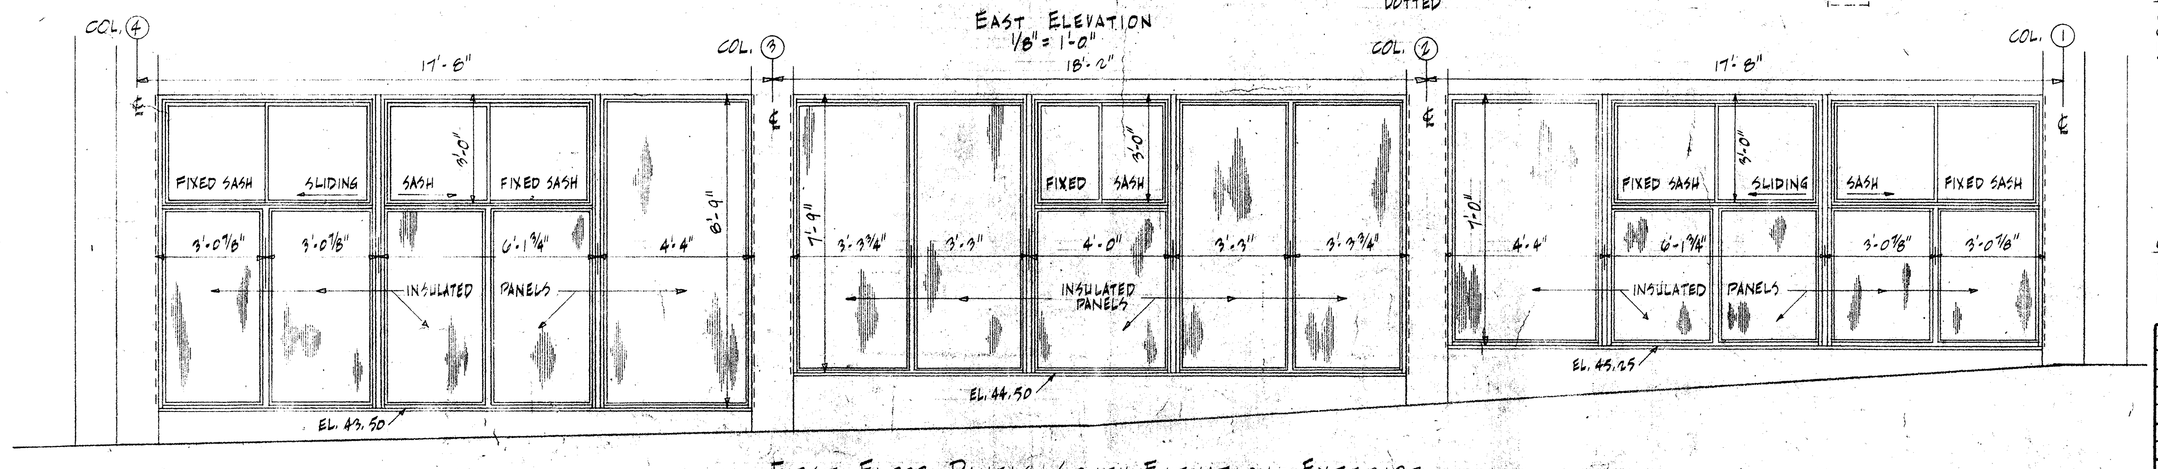

FIRST FLOOR PANELS - SOUTH ELEVATION - EXTERIOR
1/2" = 1'-0"

GENERAL NOTES

1. FOR WINDOW DETAILS SEE FEC DRAWING NOS. 1297663 & 1297664.
2. FOR ELEVATIONS UNDER BID ITEM NO. 1 SEE FEC DRAWING NO. 1297664.
3. FOR ELEVATIONS UNDER BID ITEM NO. 2 SEE FEC DRAWING NO. 1297665.
4. FOR ELEVATIONS UNDER BID ITEM NO. 3b SEE FEC DRAWING NO. 1297667.

ABBREVIATIONS

COL.	COLUMN
CONC.	CONCRETE
EL.	ELEVATION
TYP.	TYPICAL

GRAPHIC SCALE
1/8" = 1'-0" 0 5' 10' 20' 30' 40'
1/2" = 1'-0" 0 6" 1' 2' 3' 4' 5' 10'

EFD NO. NBN-245	DEPARTMENT OF THE NAVY NAVAL FACILITIES ENGINEERING COMMAND NORTHEAST DIVISION BOSTON, MASS.
DES CIRILLO / FIRE PROT HOLBROOK	
DR BRASSFIELD / SAF ENGR HOLBROOK	NAVAL SCHOOL COMMAND NEWPORT R.I.
CHK / SAN ENGR	WAVES B.O.Q.
SUP	ELEVATIONS - BID ITEM No. 3a & 4
PROJ ENGR J.A. CIRILLO	ARCHITECTURAL A-6
DIRECTOR O'CONNELL	
APPROVED E.S. Hartford Jr. 4/22/69 DATE	CODE IDENT NO 80091 / SIZE F / FEC DRAWING NO. 1297666
CFD FOR COMMANDER NEEC	CONST. CONTR. NO. N62464-68-C0108
	SCALE GRAPHIC / SPEC 90596/68 / SHEET 10 OF 41

PWC 18021-187