PWC Dwg. No. 18022-187

EFD NO. N6N-445	DEPARTMENT OF THE NAVY NAVAL FACILITIES ENGINEERING COMMAND NORTHEAST DIVISION BOSTON, MASS.
DES CIRILLO / DRESSAHFELIC / CAULSTONE / FIRE PROT HOLBROOK / SAF ENGR HOLBROOK	NAVAL SCHOOL COMMAND - NEWPORT, R.I.
CHK / SAN ENGR	WAVES B.O.Q.
SUP	ELEVATIONS - BID ITEM No.3b
PROJ ENGR J.A DIRILLO	ARCHITECTURAL A-7
DIRECTOR O COUNSELL	
APPROVED: C.C. Hall, 4/23/09 CFD FOR COMMANDER NFEC	CODE IDENT NO 80091 SIZE F FED DRAWING NO. 1297667 CONST. CONTR NO N62474-89-C-0108
	SCALE 1/8" SPEC 90596/09 SHEET 11 OF 41

GENERAL NOTES

① FOR WINDOW DETAILS SEE FEC DRAWING No's 1297009 & 1297004.
② FOR ELEVATIONS UNDER BID ITEM No. 1 SEE FEC DRAWING No. 1297004.
③ FOR ELEVATIONS UNDER BID ITEM No. 2 SEE FEC DRAWING No. 1297005.
④ FOR ELEVATIONS UNDER BID ITEM No's 3a & 4 SEE FEC DRAWING No. 1297006.

ABBREVIATIONS

COL. COLUMN
CONC. CONCRETE
EL. ELEVATION
TYP. TYPICAL

GRAPHIC SCALE

1/8"=1'-0"

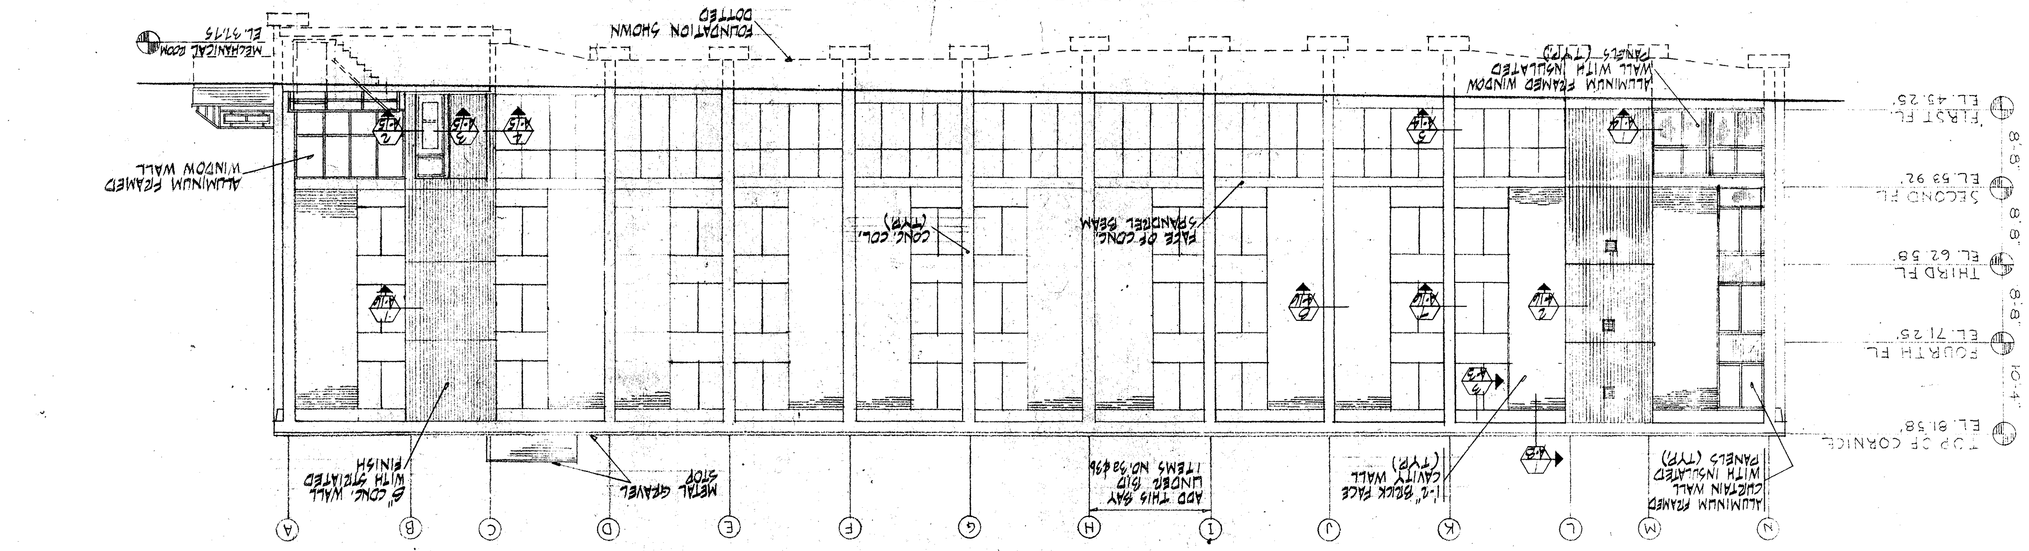

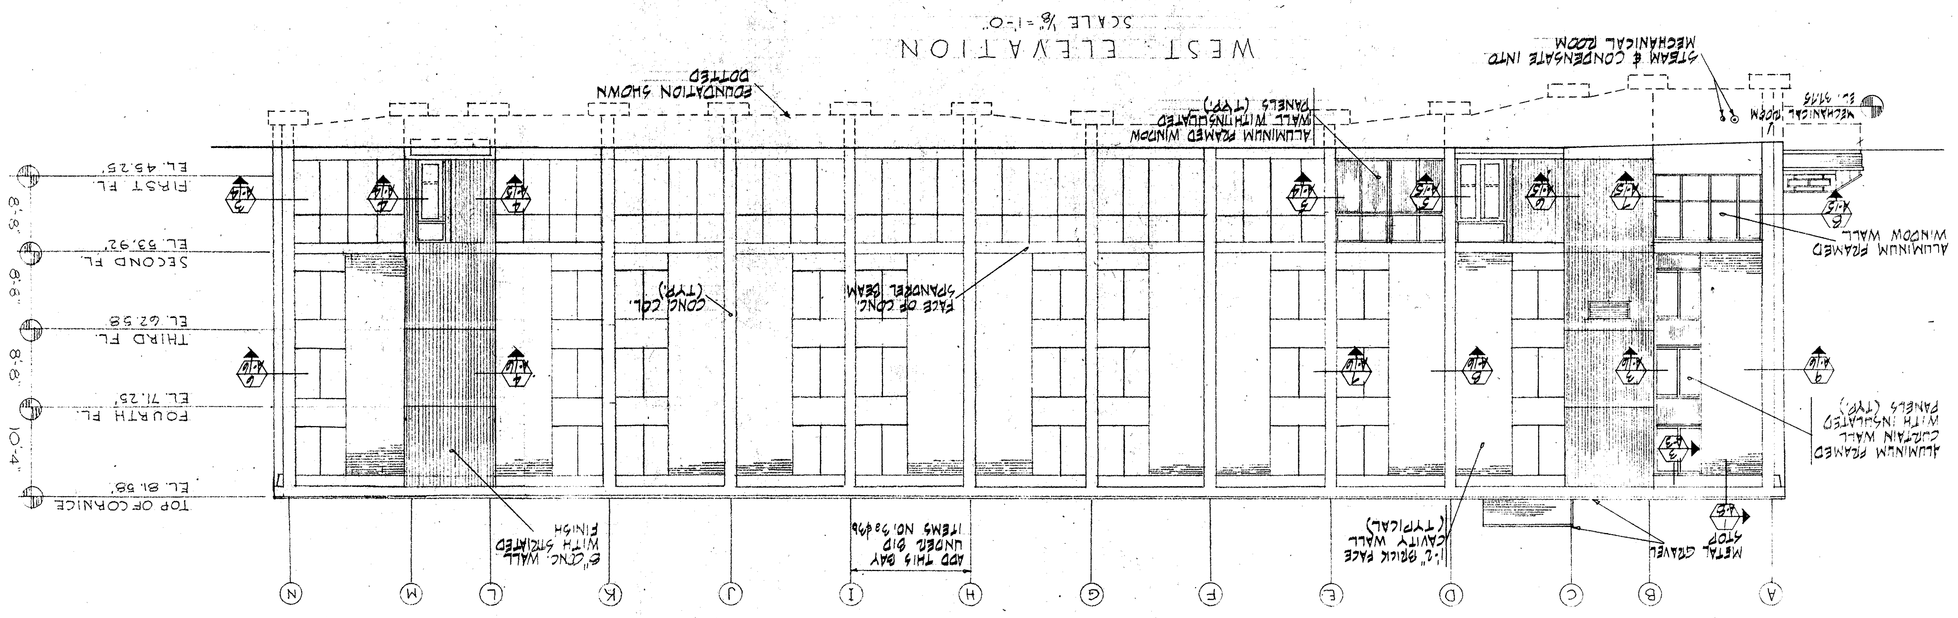

REVISION			
SYM	DESCRIPTION	PREP'D BY	DATE	APPROVED