REVISION				
SYM	DESCRIPTION	PREP'D BY	DATE	APPROVED

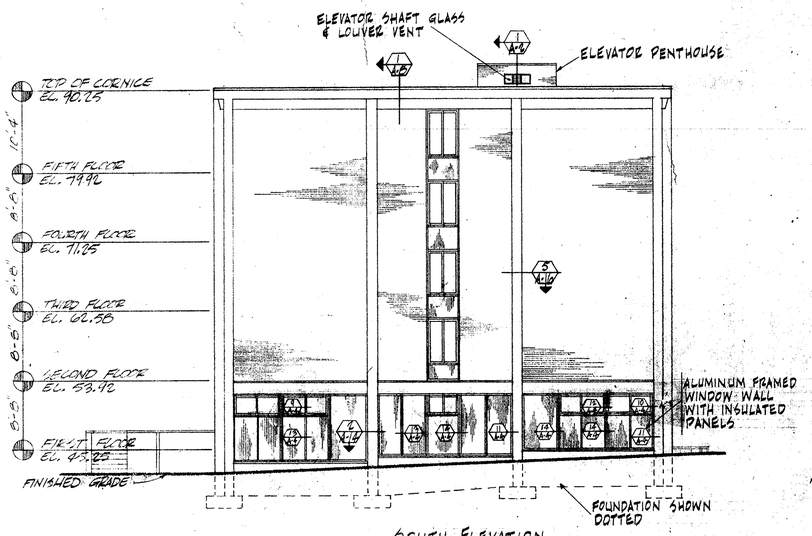

SOUTH ELEVATION
1/8"=1'-0"

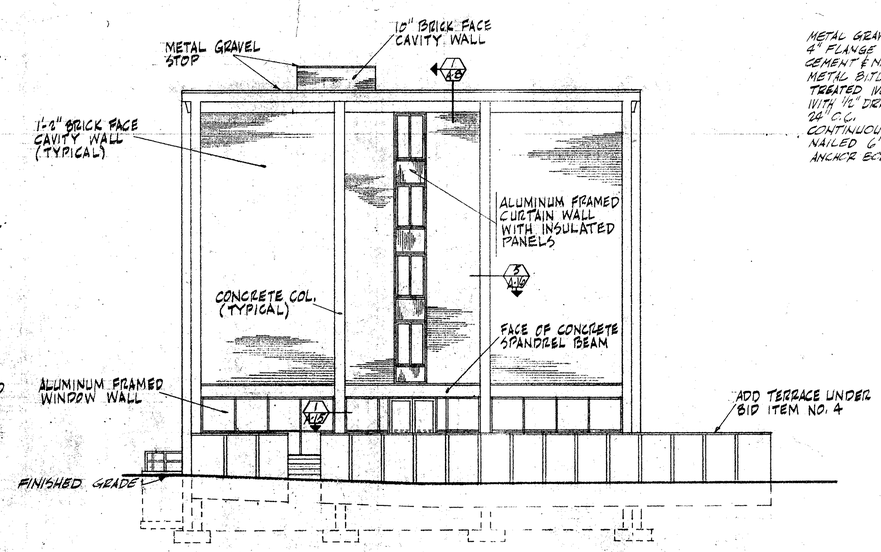

NORTH ELEVATION
1/8"=1'-0"

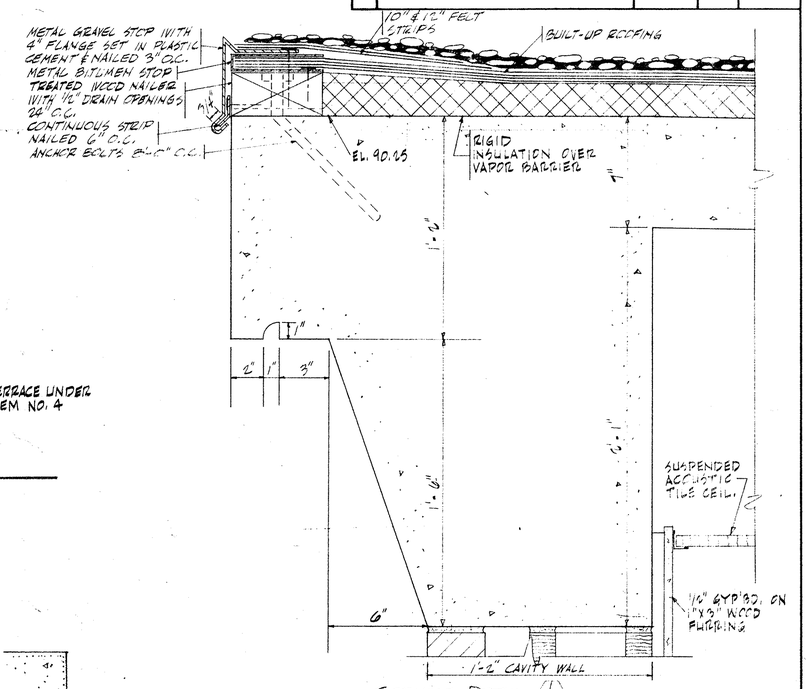

CORNICE DETAIL
SCALE: 3"=1'-0"

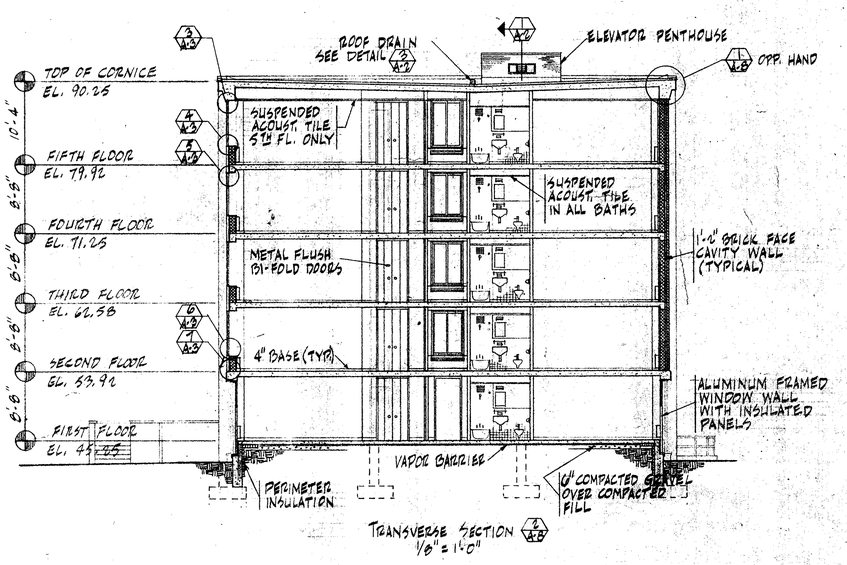

TRANSVERSE SECTION
1/8"=1'-0"

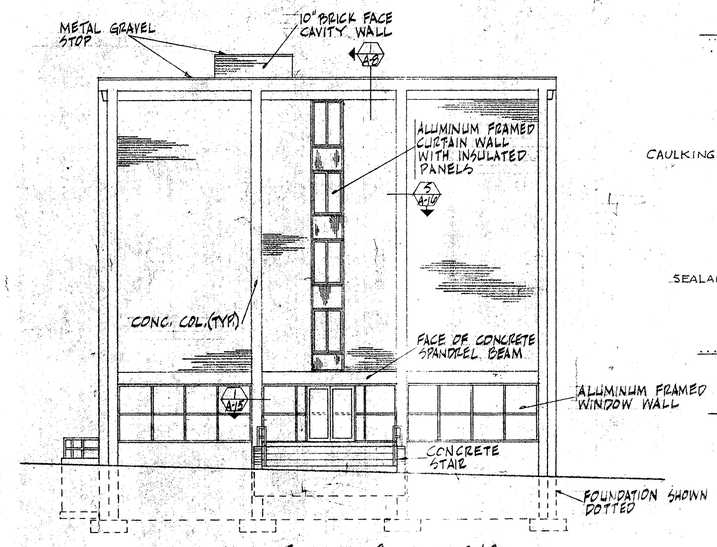

NORTH ELEVATION - BID ITEMS 2 & 3a
1/8"=1'-0"

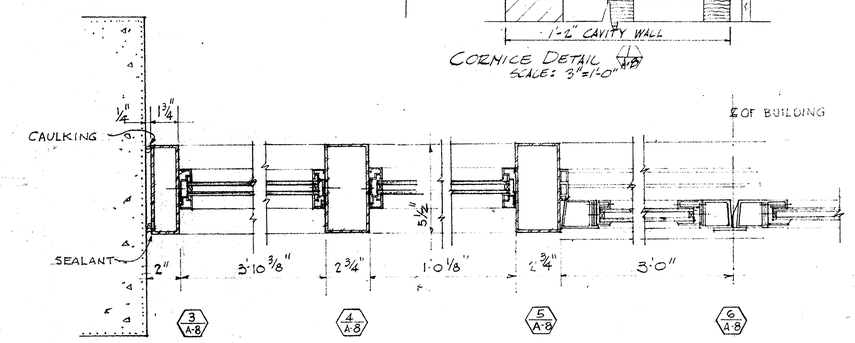

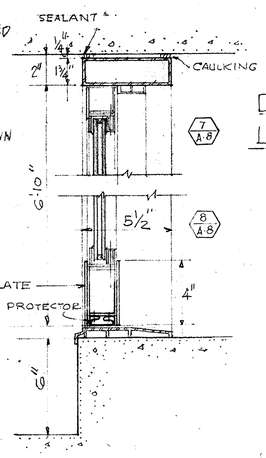

DETAILS OF GLASS PANELS
LOUNGE - EXTERIOR SCALE = 3"=1'-0"

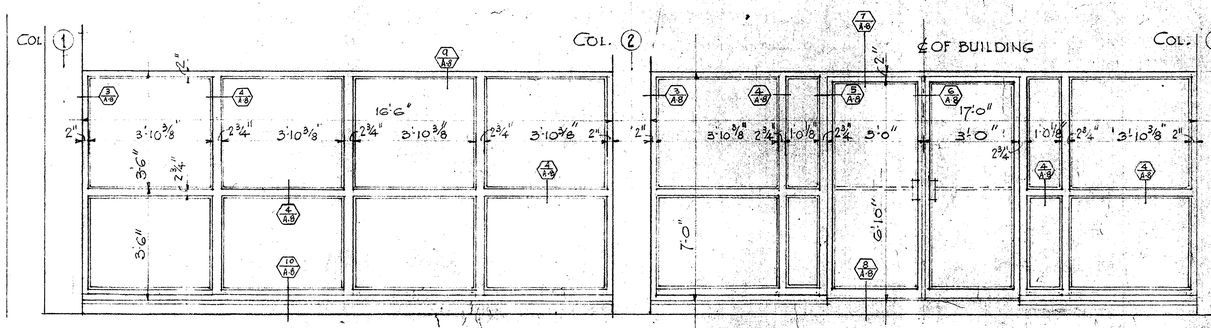

GLASS PANELS - LOUNGE (NORTH) ELEVATION - EXTERIOR SCALE 1/2"=1'-0"

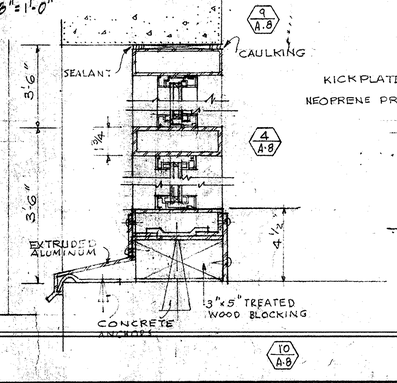

GRAPHIC SCALE
1/8"=1'-0"
3"=1'-0"
1/2"=1'-0"

EFD NO. N8N-245		DEPARTMENT OF THE NAVY NAVAL FACILITIES ENGINEERING COMMAND NORTHEAST DIVISION BOSTON, MASS.		
DES CIRILLO	FIRE PROT HOLBROOK	NAVAL SCHOOL COMMAND NEWPORT R.I.		
DR MARSHALL	SAF ENGR HOLBROOK	WAVES B.O.Q.		
CHK	SAN ENGR	END ELEVATIONS & DETAILS		
SUP		ARCHITECTURAL A-8		
PROJ ENGR J.A. CIRILLO				
DIRECTOR O'CONNELL				
APPROVED	DATE	CODE IDENT NO	SIZE	FEC DRAWING NO.
CFD FOR COMMANDER NEC		80091	F	1257258
		SCALE GRAPHIC	SPEC 90596/68	CONST. CONTR. NO. N62464-68-C0108
				SHEET 12 OF 41

PWC DWG. NO. 18023 → 187