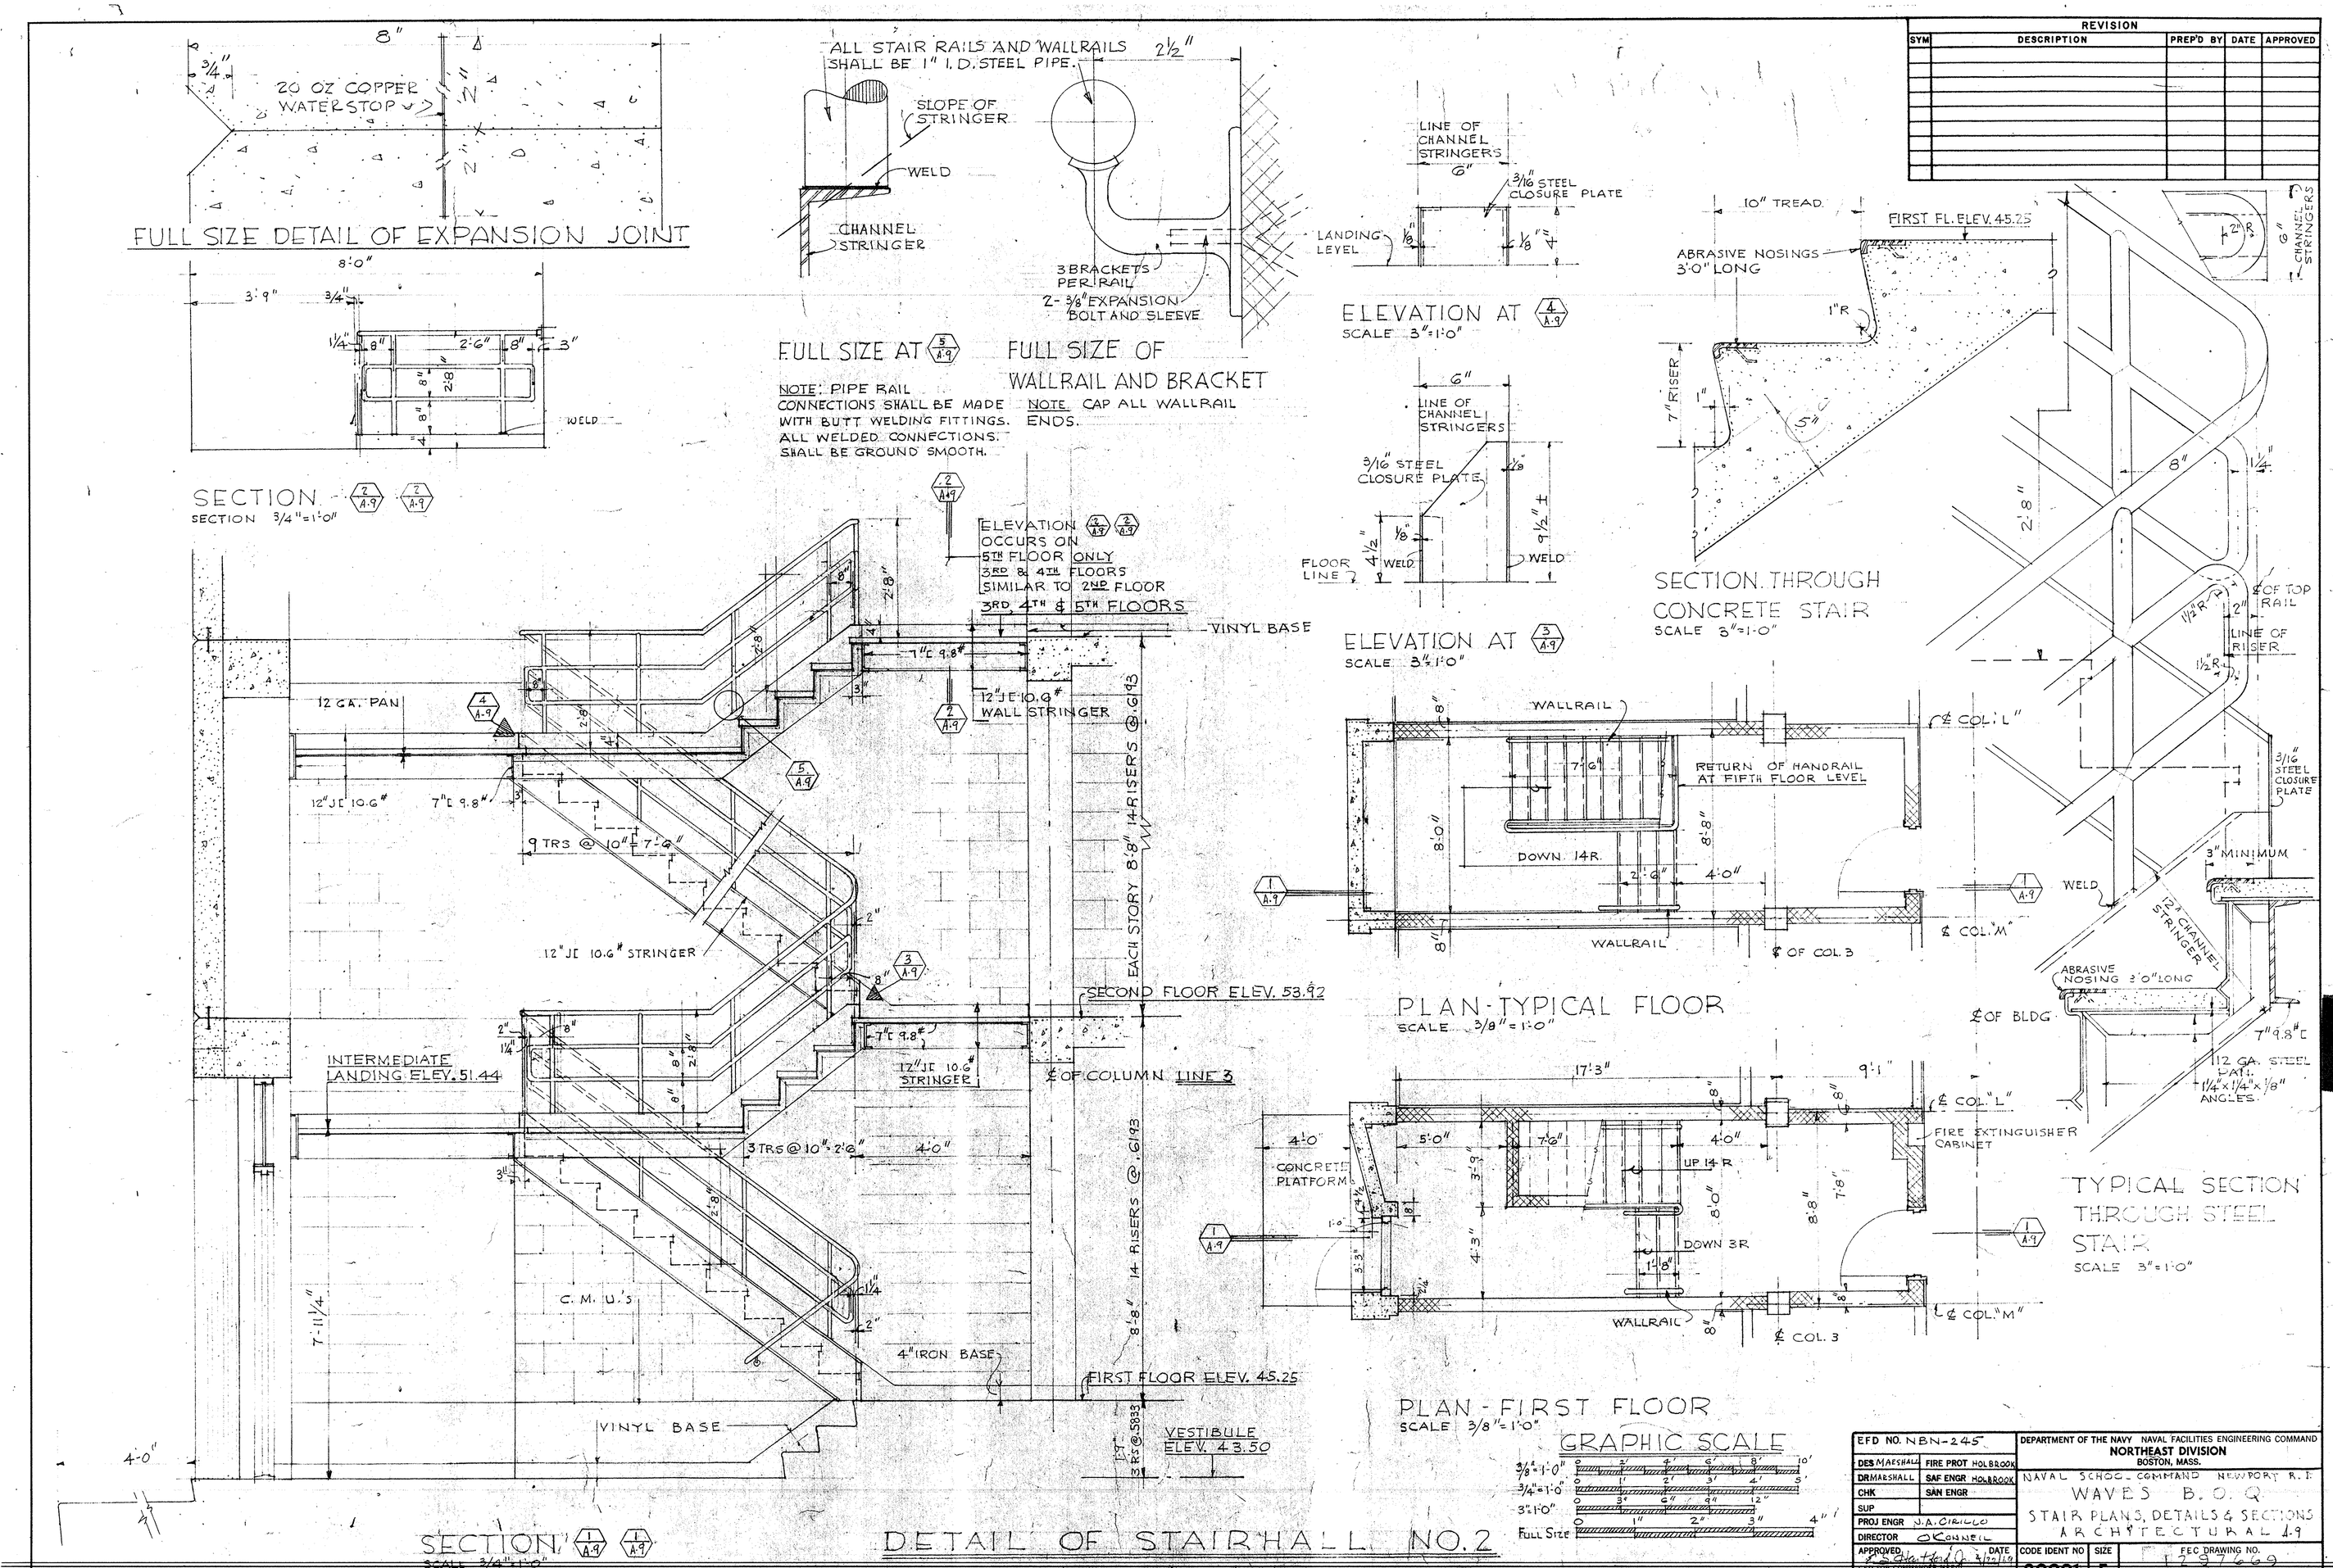

REVISION				
SYM	DESCRIPTION	PREP'D BY	DATE	APPROVED

EFD NO. NBN-245	DEPARTMENT OF THE NAVY NAVAL FACILITIES ENGINEERING COMMAND NORTHEAST DIVISION BOSTON, MASS.
DES MARSHALL / FIRE PROT HOLBROOK	NAVAL SCHOOL COMMAND NEWPORT R.I.
DR MARSHALL / SAF ENGR HOLBROOK	WAVES B.O.Q.
CHK / SAN ENGR	STAIR PLANS, DETAILS & SECTIONS
SUP	ARCHITECTURAL 4.9
PROJ ENGR J.A. CIRILLO	
DIRECTOR O'CONNELL	
APPROVED / DATE 4/22/69	CODE IDENT NO 80091 / SIZE F / FEC DRAWING NO. 1297669
CFD FOR COMMANDER NFEC	COUST CONTR NO. N62464-68-C0108
	SCALE GRAPHIC / SPEC 90596/68 / SHEET 13 OF 41

PWC DWG. No. 18024-187