REVISION				
SYM	DESCRIPTION	PREP'D BY	DATE	APPROVED
A	ADD KITCHEN UNIT IN LR/BR.	MARSHALL	9/16/69	ELECTRONIC SIGNATURE
B	REVISED KITCHEN UNIT IN LR/BR. - AMEND. #3.	CIRILLO	12/1/69	JAC

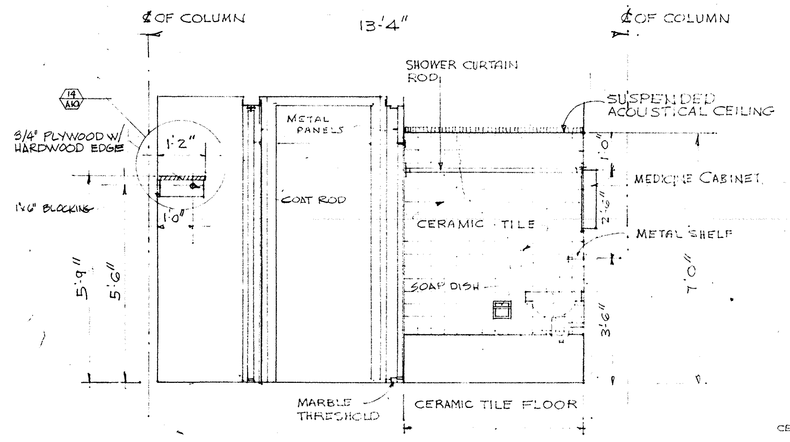

SECTION 1/A10
SCALE 1/2"=1'-0"

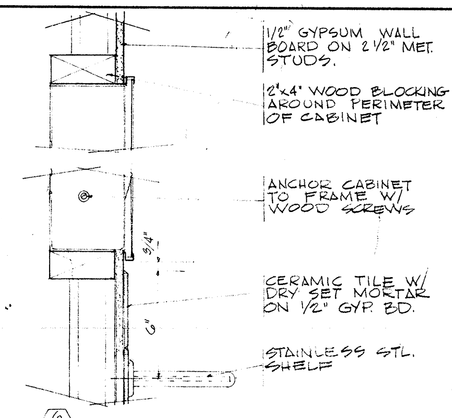

SECTION 6/A10 @ MEDICINE CABINET
3" SCALE

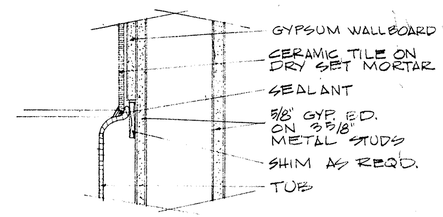

DETAIL 6/A10 TYPICAL JOINT @ BATHTUB
3" SCALE

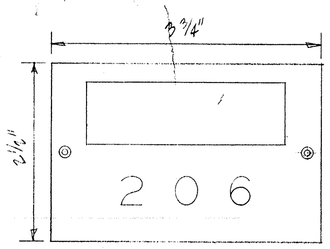

TYPICAL CAST ALUMINUM ROOM NUMBER & CARD HOLDER PLATE
FULL SIZE

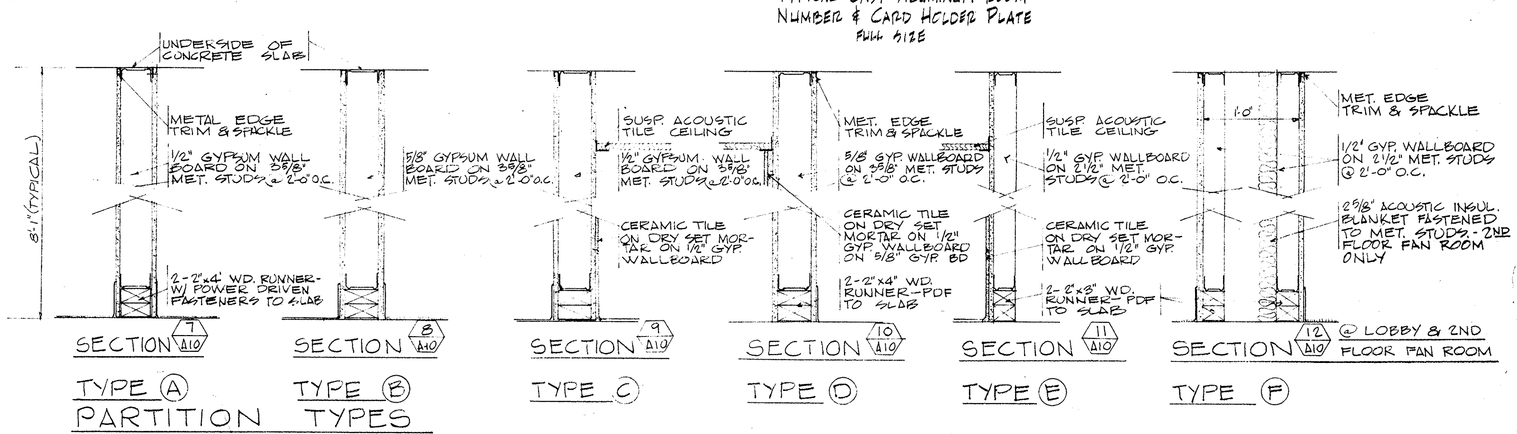

SECTION 7/A10 TYPE (A)
SECTION 8/A10 TYPE (B)
SECTION 9/A10 TYPE (C)
SECTION 10/A10 TYPE (D)
SECTION 11/A10 TYPE (E)
SECTION 12/A10 @ LOBBY & 2ND FLOOR FAN ROOM TYPE (F)

PARTITION TYPES
1/2" SCALE

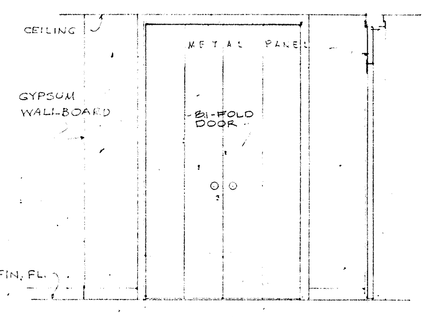

SECTION 4/A10
SCALE 1/2"=1'-0"

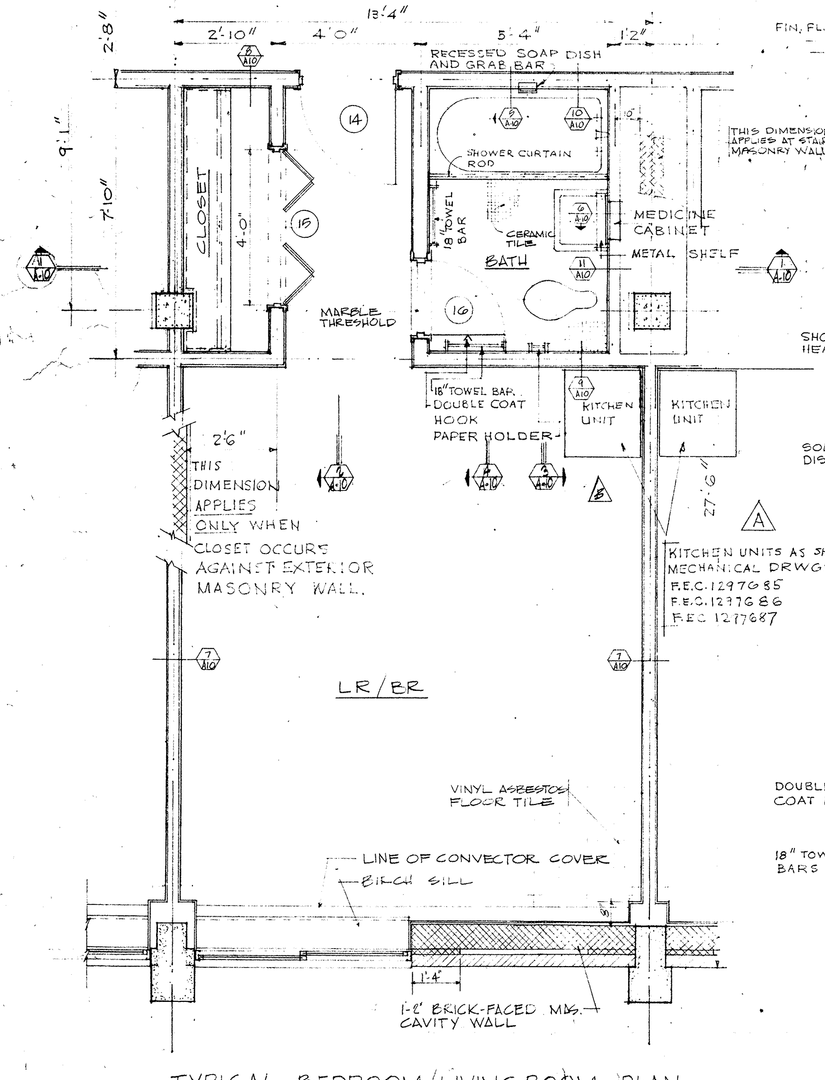

TYPICAL BEDROOM/LIVING ROOM PLAN
1/2" SCALE

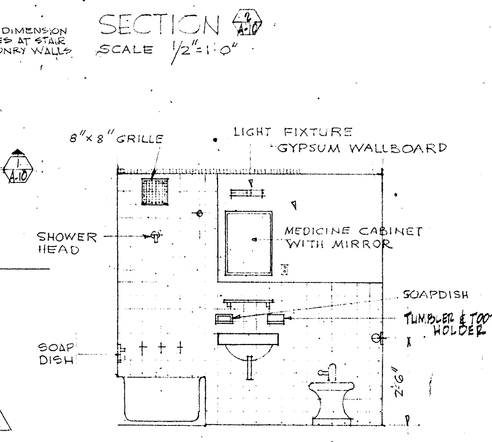

SECTION 5/A10
SCALE 1/2"=1'-0"

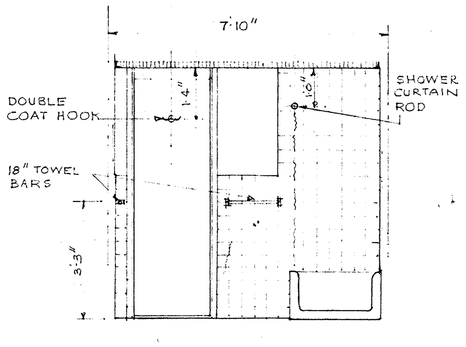

SECTION 4/A10
SCALE 1/2"=1'-0"

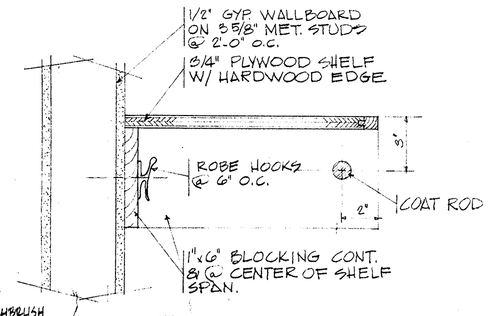

DETAIL 14/A10 @ CLOSET SHELF
3" SCALE

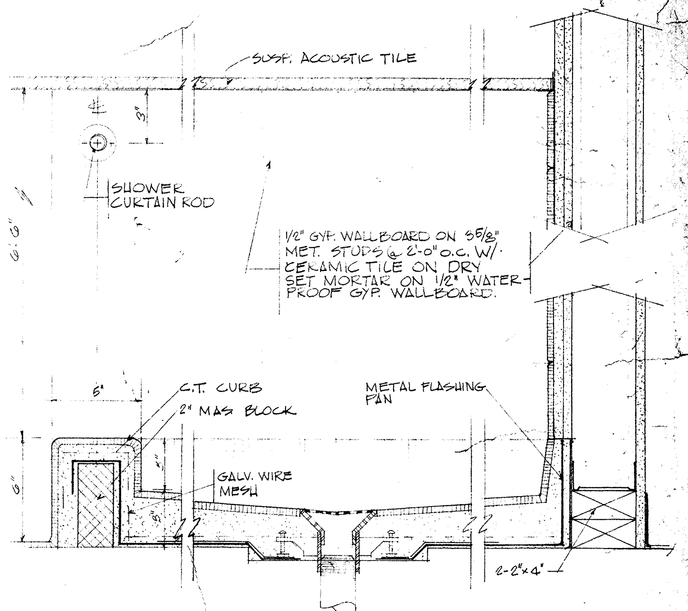

SECTION 13/A10 @ SDO/ASDO SHOWER
3" SCALE

GRAPHIC SCALE

1/2"=1'-0" 0' 1' 2' 3' 4' 5' 10'
1 1/2"=1'-0" 0' 6" 1' 2' 3'
3"=1'-0" 0' 3" 6" 9" 1'

PWC DWG. NO. 18025-187

EFD NO. NBN - 245	DEPARTMENT OF THE NAVY NAVAL FACILITIES ENGINEERING COMMAND NORTHEAST DIVISION BOSTON, MASS.
DESC CIRILLO / FIRE PROT HOLBROOK	NAVAL SCHOOL COMMAND NEWPORT R.I.
DR CIRILLO / SAF ENGR HOLBROOK	WAVES B.O.Q.
CHK / SAN ENGR	TYPICAL LIVING/BEDROOM FLOOR PLAN BATHROOM ELEVATIONS & DETAILS
SUP	ARCHITECTURAL A-10
PROJ ENGR J.A. CIRILLO	
DIRECTOR	
APPROVED / DATE CFD FOR COMMANDER NFEC	CODE IDENT NO 80091 / SIZE F / FEC DRAWING NO. 1297670
	CONST. CONTR. No. N62472-68-C-0108
SCALE: GRAPHIC	SPEC 90596/68 / SHEET 14 OF 41