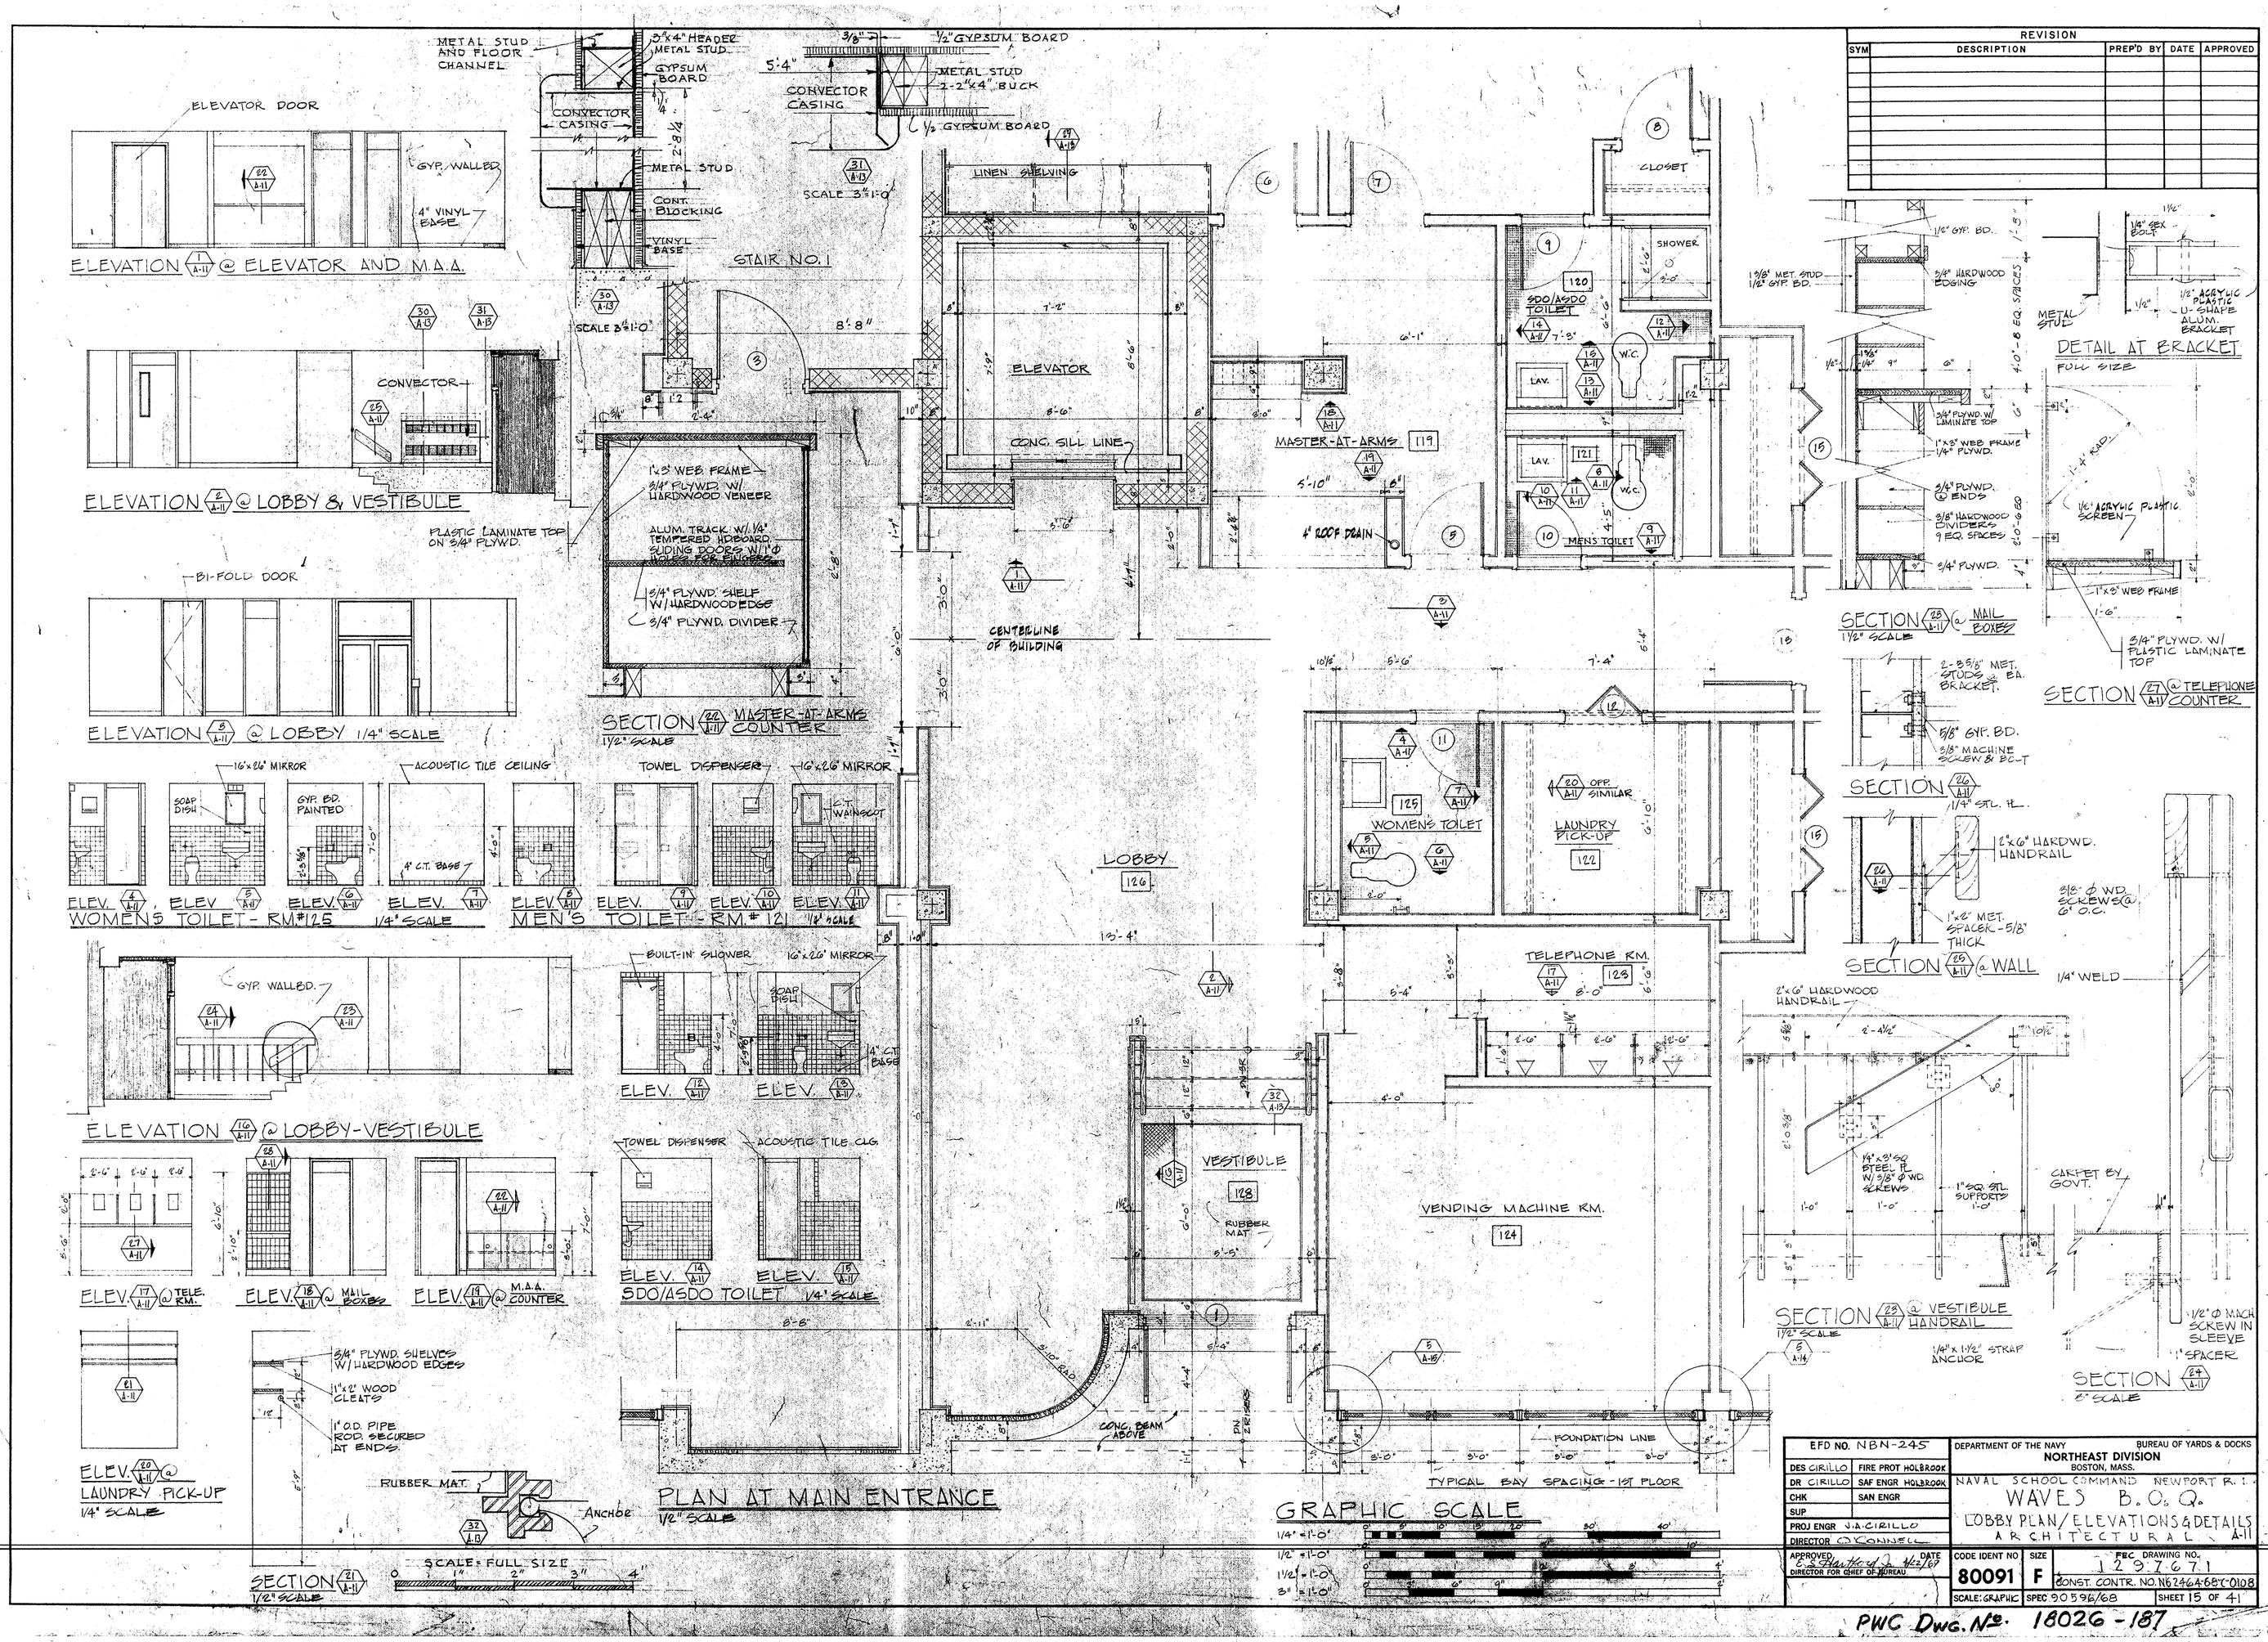

REVISION				
SYM	DESCRIPTION	PREP'D BY	DATE	APPROVED

EFD NO. NBN-245	DEPARTMENT OF THE NAVY — BUREAU OF YARDS & DOCKS — NORTHEAST DIVISION, BOSTON, MASS.
DES CIRILLO — FIRE PROT HOLBROOK	NAVAL SCHOOL COMMAND NEWPORT R.I.
DR CIRILLO — SAF ENGR HOLBROOK	WAVES B.O.Q.
CHK — SAN ENGR	LOBBY PLAN/ELEVATIONS & DETAILS
SUP	ARCHITECTURAL A-11
PROJ ENGR J.A. CIRILLO	
DIRECTOR O'CONNELL	
APPROVED E.S. Hartford Jr. 4/22/69 — DATE — DIRECTOR FOR CHIEF OF BUREAU	CODE IDENT NO 80091 — SIZE F — FEC DRAWING NO. 1297671 — CONST. CONTR. NO. N62464-68-C-0108
	SCALE: GRAPHIC — SPEC 90596/68 — SHEET 15 OF 41

PWC Dwg. No. 18026-187