REVISION				
SYM	DESCRIPTION	PREP'D BY	DATE	APPROVED

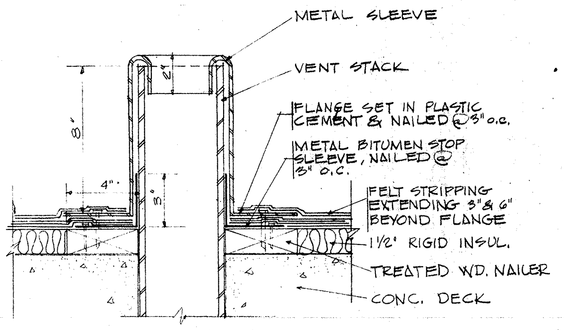

ROOF VENT STACK DETAIL (1/A13)
3" SCALE

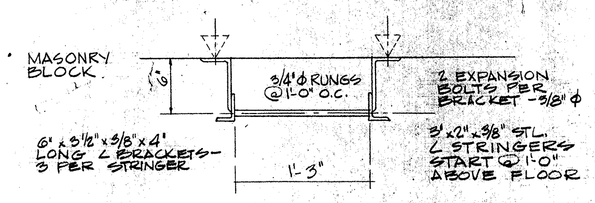

TYPICAL STEEL LADDER DETAIL (6/A13)
1½" SCALE

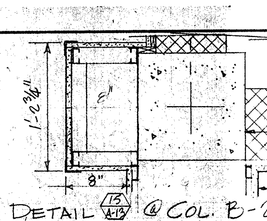

DETAIL (15/A13) @ COL. B-2 IN 1ST FLOOR LOUNGE
1½" SCALE

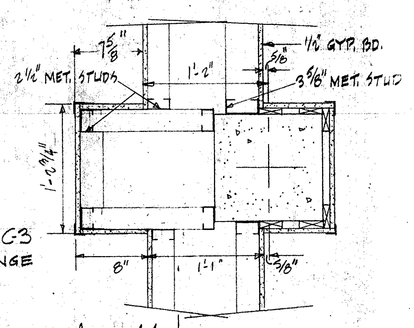

DETAIL (16/A13) @ COL. G-3 IN 1ST FLOOR LOUNGE
1½" SCALE

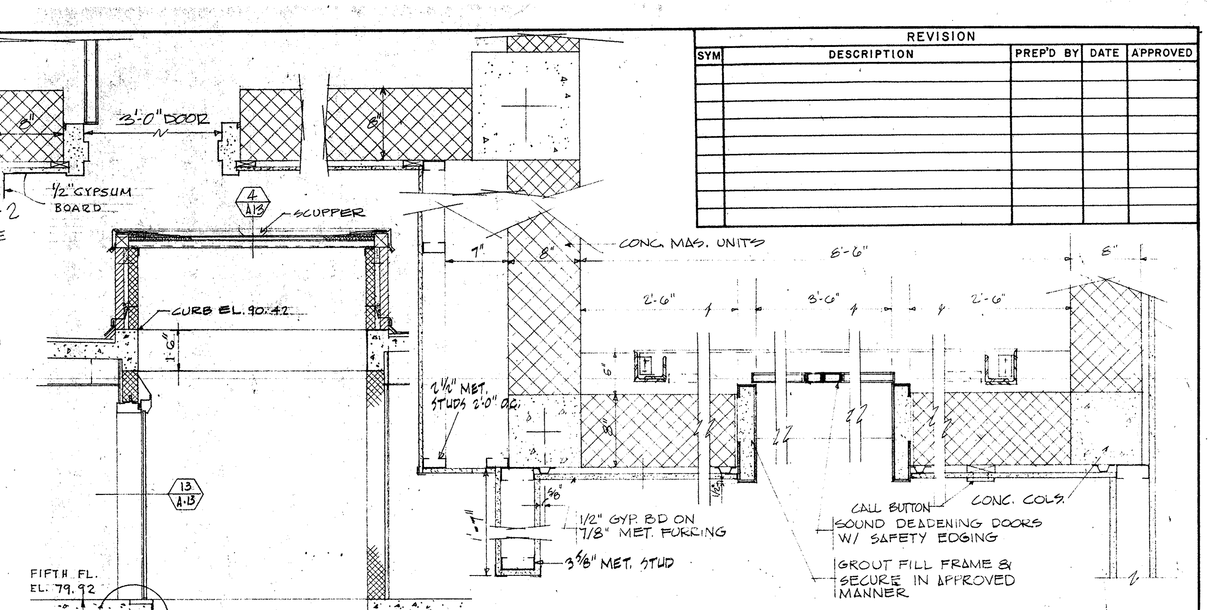

TYPICAL JAMB DETAIL (13/A13) @ ELEVATOR
1½" SCALE

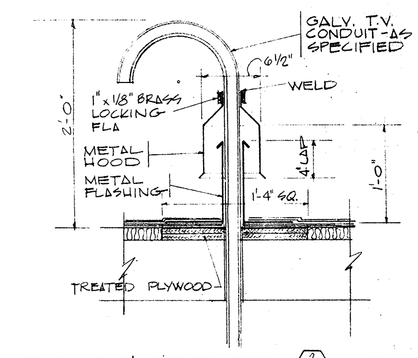

T.V. CONDUIT DETAIL (2/A13)
1½" SCALE

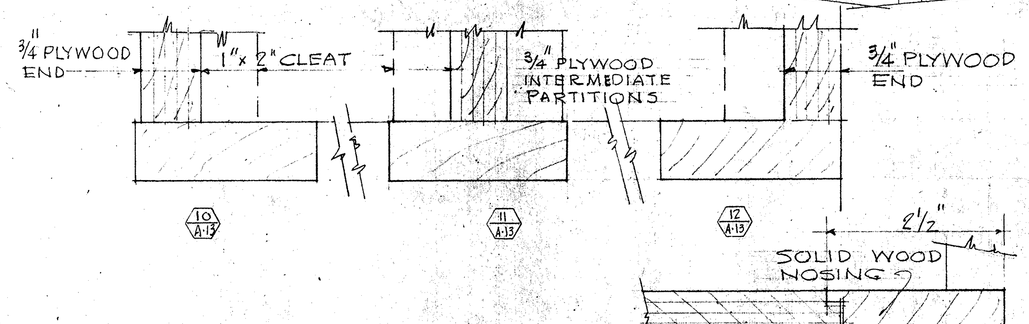

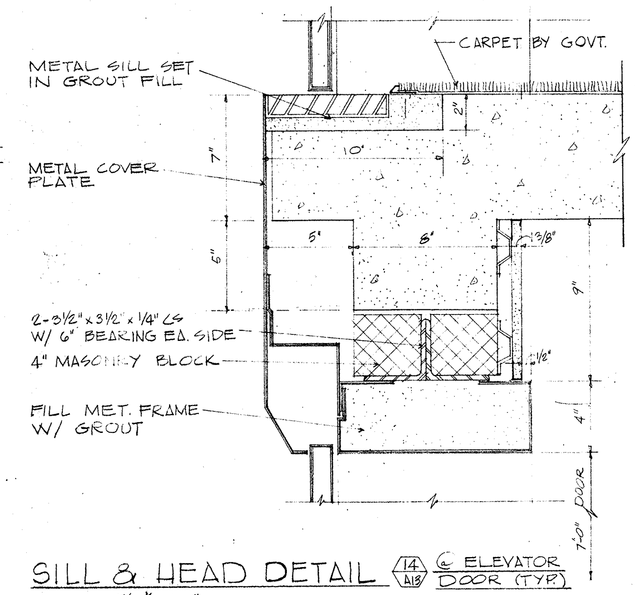

SILL & HEAD DETAIL (14/A13) @ ELEVATOR DOOR (TYP.)
SCALE 1½" = 1'-0"

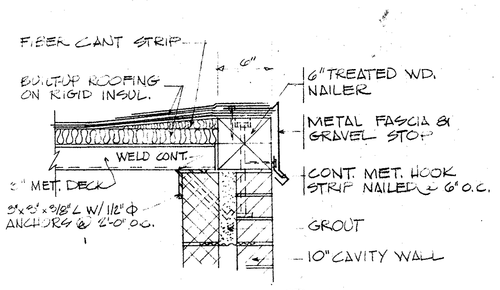

TYPICAL SECTION (5/A13) @ PENTHOUSE
1½" SCALE

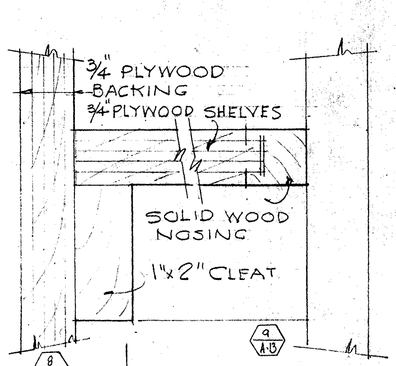

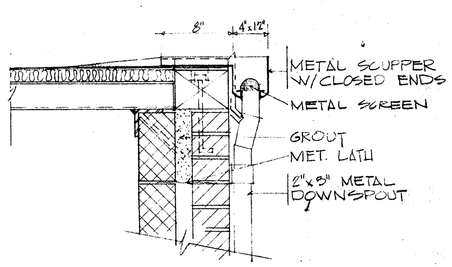

SECTION (4/A13) @ PENTHOUSE SCUPPER
1½" SCALE

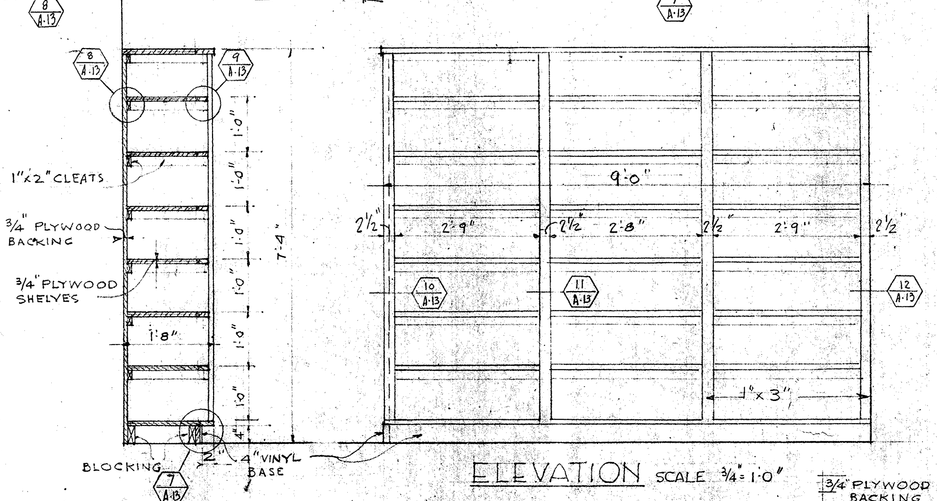

SECTION
SCALE: 3/4" = 1'-0"

ELEVATION SCALE 3/4" = 1'-0"

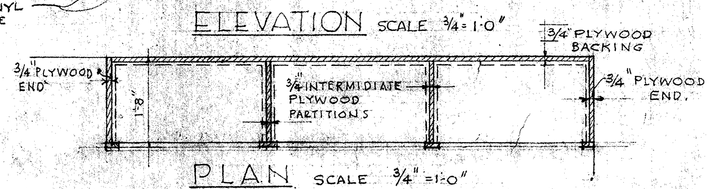

PLAN SCALE 3/4" = 1'-0"

DETAIL OF WOOD SHELVING - MAA OFFICE
FIRST FLOOR

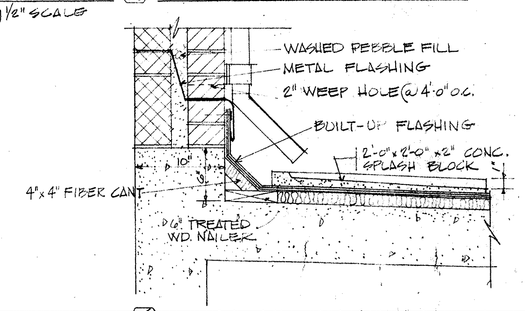

SECTION (4/A13) @ BASE FLASHING
1½" SCALE

SECTION (29/A13) @ ELEVATOR SHAFT
3/8" SCALE

GRAPHIC SCALES

SCALE: 3/8" = 1'-0"
SCALE: 3/4" = 1'-0"
SCALE: 1½" = 1'-0"
SCALE: FULL SIZE

SATISFACTORY TO		
DATE		

EFD NO.-NBN-245		DEPARTMENT OF THE NAVY NAVAL FACILITIES ENGINEERING COMMAND NORTHEAST DIVISION BOSTON, MASS.
DES G. CIRILLO	FIRE PROT HOLBROOK	
DR R. CIRILLO	SAF ENGR HOLBROOK	NAVAL SCHOOL COMMAND NEWPORT, R.I.
CHK	SAN ENGR	WAVES' B.O.Q.
SUP		ELEVATOR SECTION & M. SCELLANEOUS DET'LS.
PROJ ENGR J.A. CIRILLO		ARCHITECTURAL A-13
DIRECTOR O'COUNELL		
APPROVED E.S. Stafford Jr. 4/25/67 EFD FOR COMMANDER NAVFAC	DATE	CODE IDENT NO 80091 · SIZE F · FEC DRAWING NO. 1,297,673
		CONST. CONTR. NO. N62470-68-C-0108
		SCALE: GRAPHIC · SPEC 90596/68 · SHEET 17 OF 41

PWC Dwg No. 18028-187