REVISION				
SYM	DESCRIPTION	PREP'D BY	DATE	APPROVED

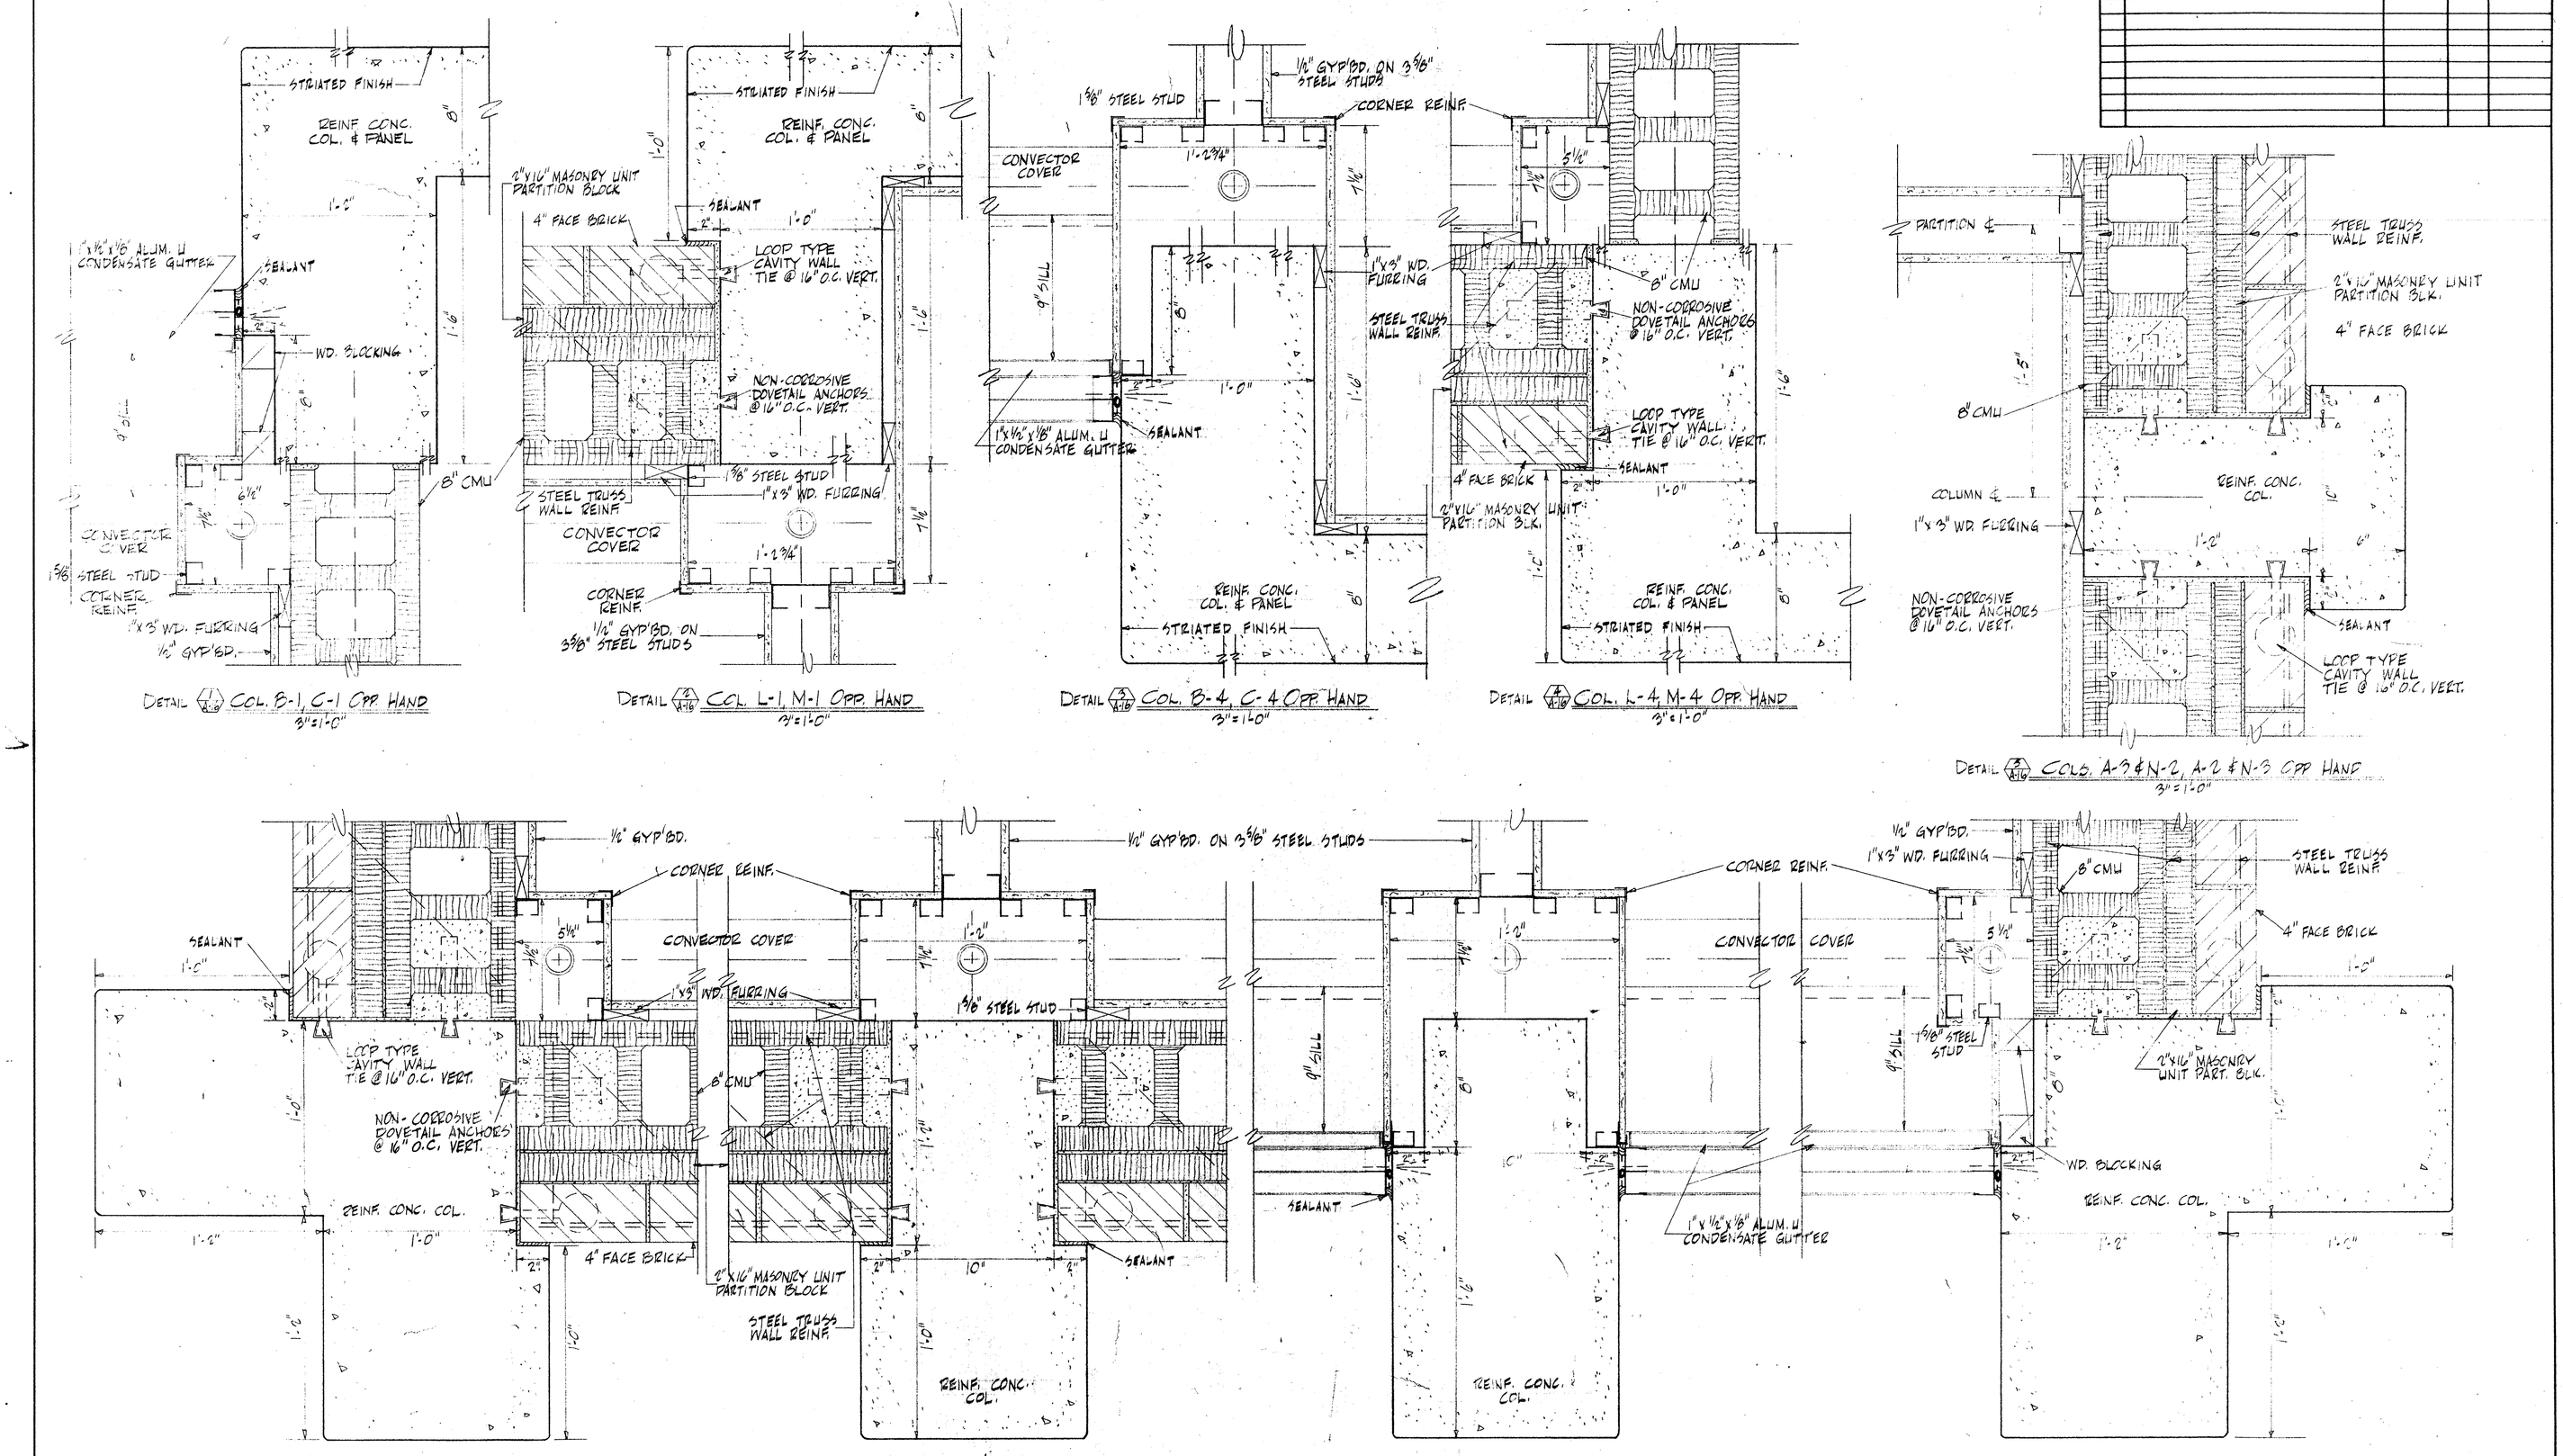

General Note

PROVIDE 2"x16" MASONRY UNIT PARTITION BLOCKS AT ALL WINDOW AND INSULATED PANEL JAMBS AND WHERE CAVITY WALLS ABUT CONCRETE COLUMNS.

Abbreviations

ALUM.	ALUMINUM	VERT.	VERTICALLY
BLK.	BLOCK	WD.	WOOD
COL.	COLUMN	CMU	CONCRETE MASONRY UNIT
CONC.	CONCRETE		
GYP'BD.	GYPSUM BOARD		
OPP.	OPPOSITE		
PART.	PARTITION		
REINF.	REINFORCED (OR REINFORCING)		

GRAPHIC SCALE 3"=1'-0"

EFD NO. N8N-245		DEPARTMENT OF THE NAVY NAVAL FACILITIES ENGINEERING COMMAND NORTHEAST DIVISION BOSTON, MASS.
DES MARCHAL	FIRE PROT HOLBROOK	NAVAL SCHOOL COMMAND NEWPORT, R.I.
DR/SGANSF.E.D	SAF ENGR HOLBROOK	WAVES B.O.Q.
CHK	SAN ENGR	SECOND-FIFTH FL. COLUMN DETAILS
SUP		ARCHITECTURAL
PROJ ENGR J.A. CIRILLO		
DIRECTOR G.C. CONNELL		
APPROVED B.S. Marshall Jr. 4/22/71 CFD FOR COMMANDER NAVFAC	DATE	CODE IDENT NO 80091 / SIZE F / FEC DRAWING NO. 1297676 / CONST. CONTR. No 62464-68-C-1038
		SCALE / SPEC 90596/68 / SHEET 20 OF 41

PWC DWG. No. 18031-187