REVISION				
SYM	DESCRIPTION	PREP'D BY	DATE	APPROVED

COLUMN AND FOOTING SCHEDULE

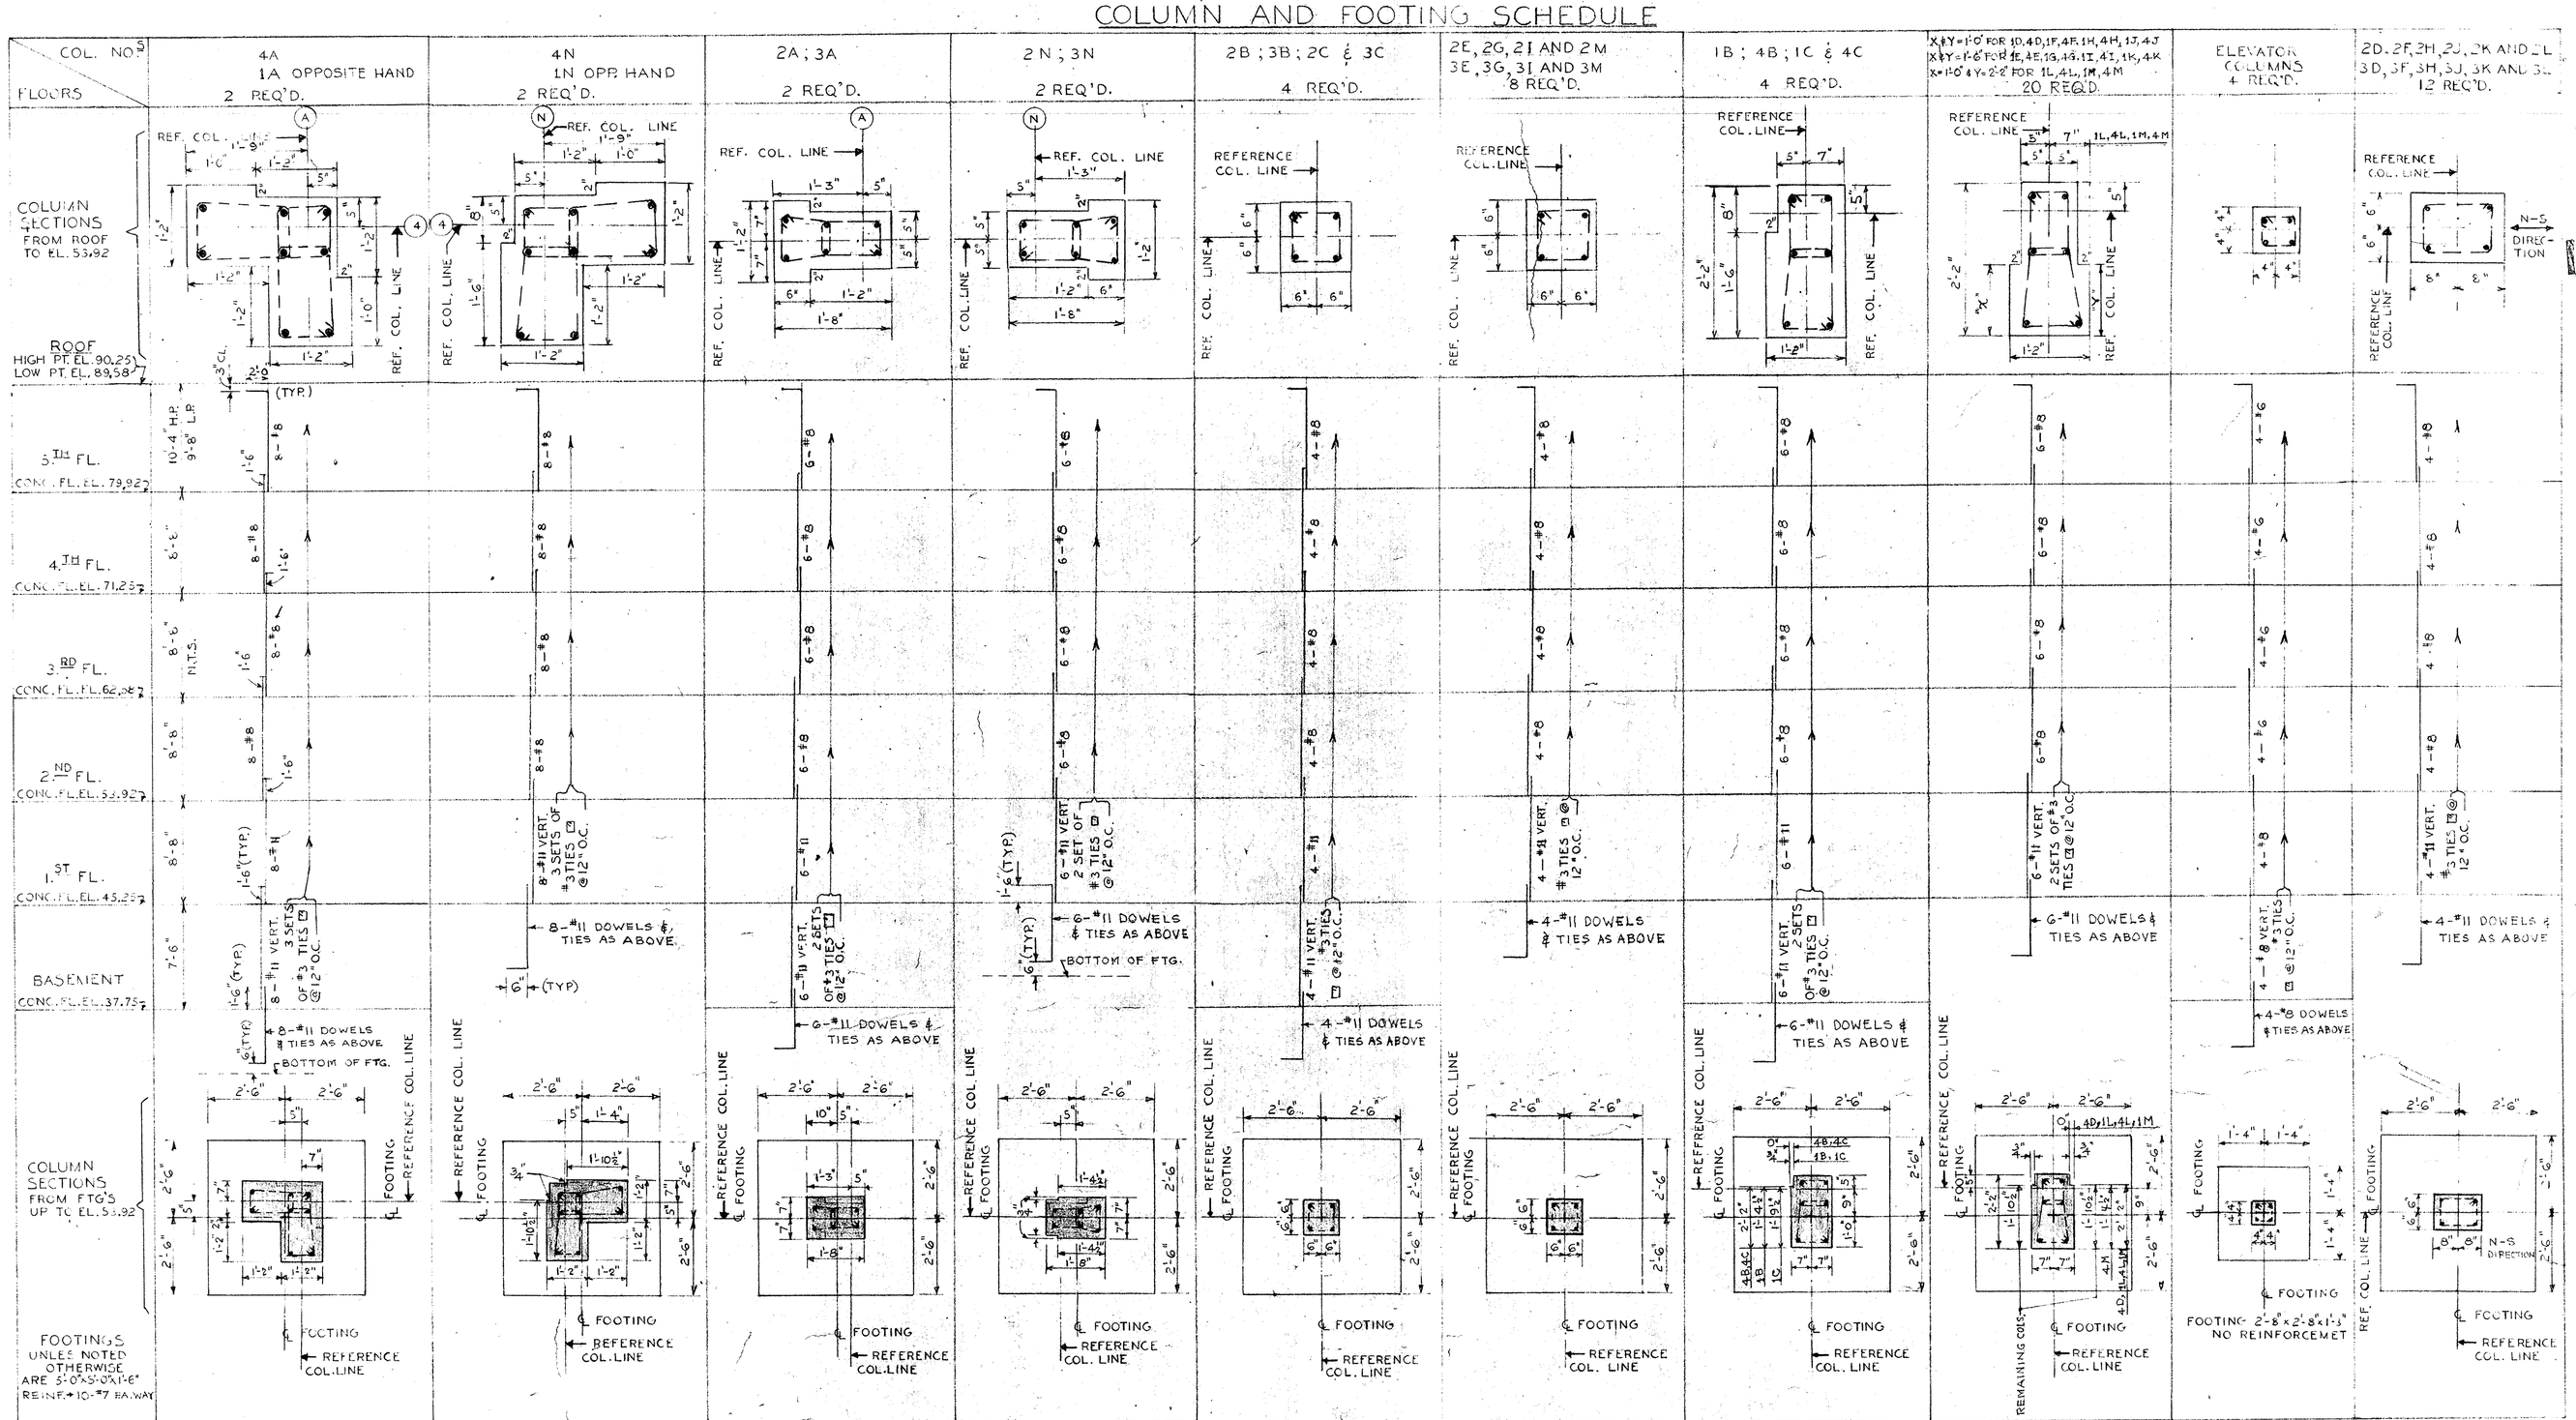

NOTES:

FOR ELEVATIONS OF BOTTOM OF FOOTINGS SEE FEC DWG. NO. 1,297,677.

FOR ORIENTATION OF EXTERIOR COLUMNS SEE FEC DWG. NO'S. 1,297,674; 1,297,675; 1,297,676 AND 1,297,677.

FOR TYPICAL COLUMN FOOTING DETAIL SEE FEC DW'G. NO. 1,297,684.

EFD NO. NBN-245	DEPARTMENT OF THE NAVY NAVAL FACILITIES ENGINEERING COMMAND NORTHEAST DIVISION BOSTON, MASS.
DES VIKSNINS / FIRE PROT HOLBROOK	
DR VIKSNINS / SAF ENGR HOLBROOK	NAVAL SCHOOL COMMAND NEWPORT, R.I.
CHK / SAN ENGR	WAVES BOQ
SUP SANTOS	COLUMN & FOOTING SCHEDULE
PROJ ENGR J.A. CIRILLO	STRUCTURAL S-4
DIRECTOR O'CONNELL	
APPROVED E.S. Hartford 4/22/69 DATE EFD FOR COMMANDER NFEC	CODE IDENT NO 80091 / SIZE F / FEC DRAWING NO. 1,297,680 CONSTR. CONTR. NO. N62464-68-C-0108
	SCALE — / SPEC 90596/68 / SHEET 24 OF 41

PWC DWG. No. 18035-187