REVISION				
SYM	DESCRIPTION	PREP'D BY	DATE	APPROVED

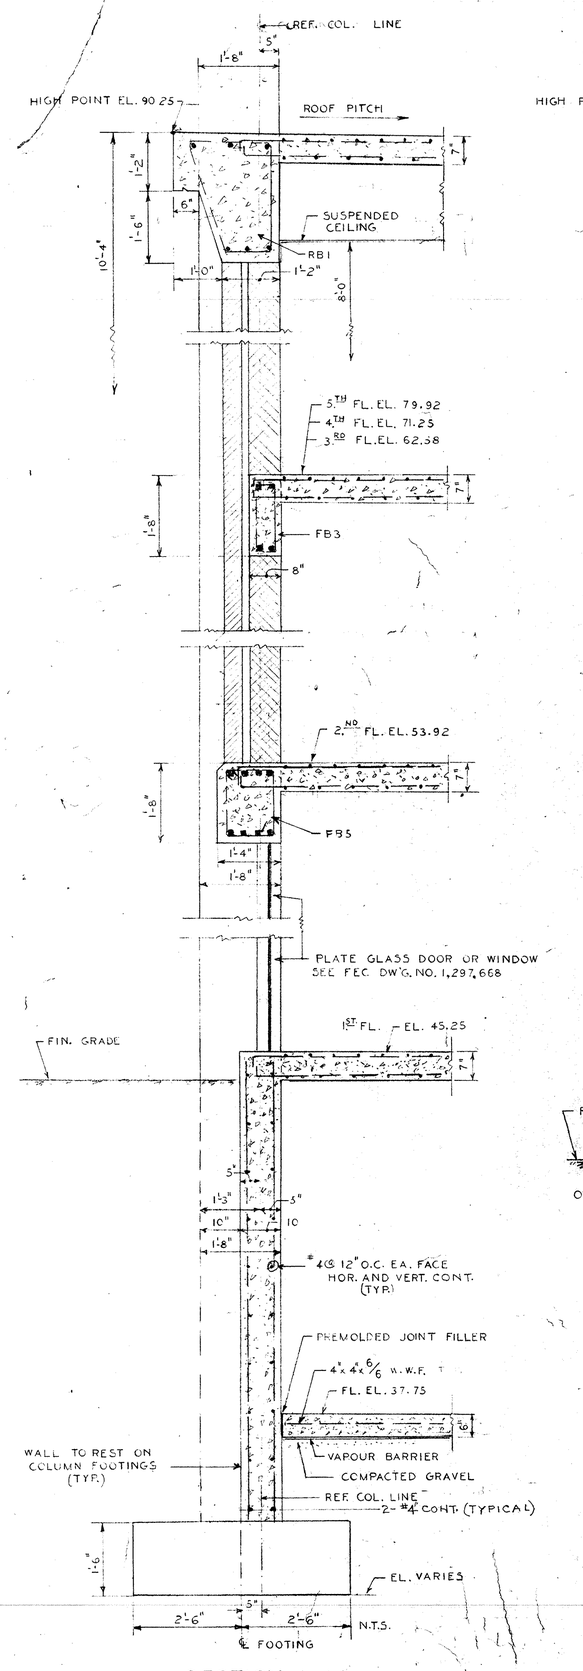

SECTION 1-1
SCALE: 3/4" = 1'-0"

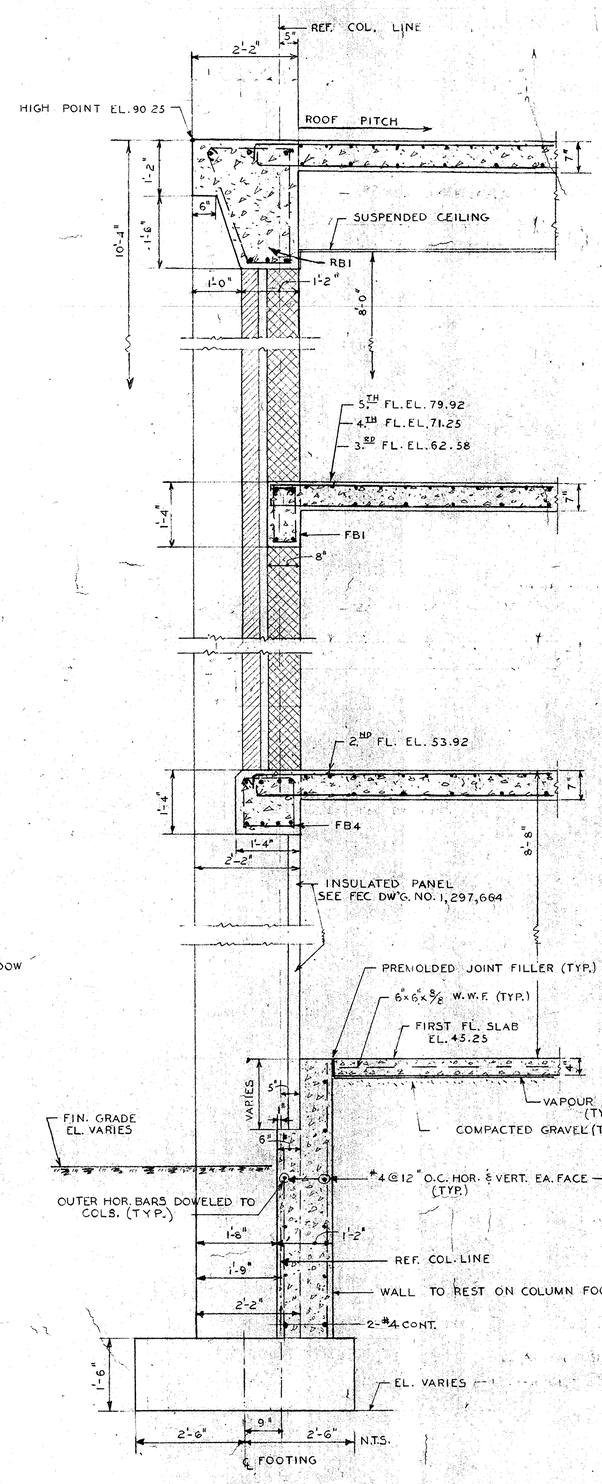

SECTION 2-2
SCALE: 3/4" = 1'-0"

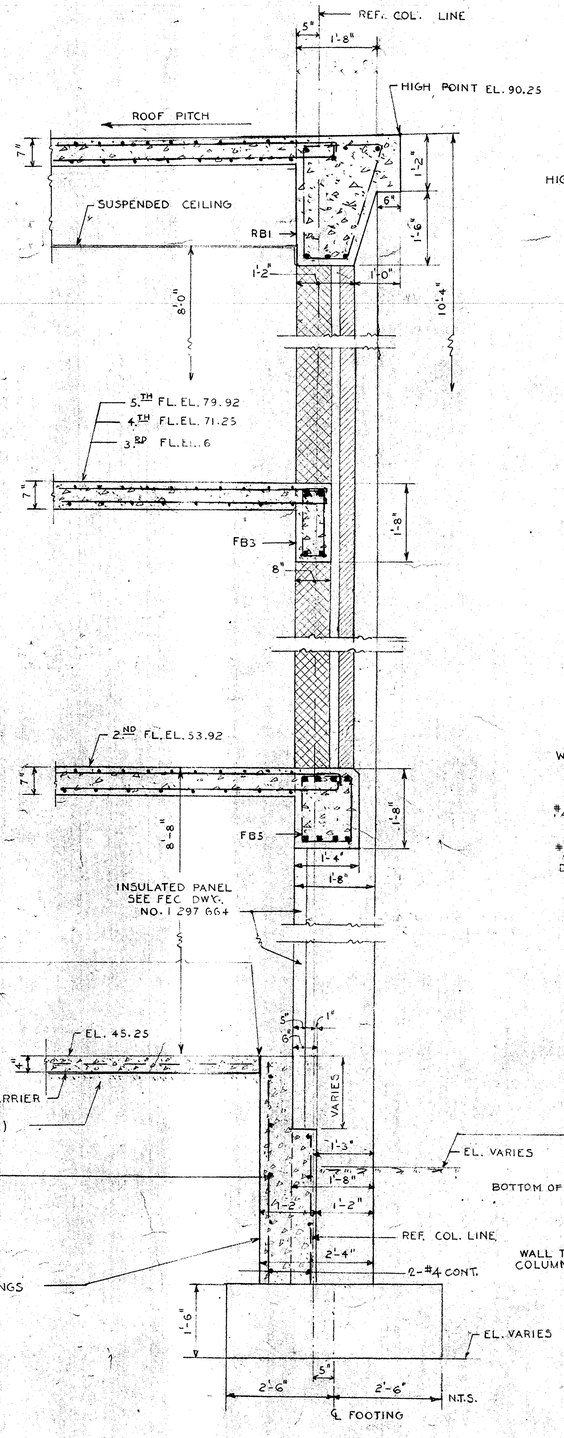

SECTION 3-3
SCALE: 3/4" = 1'-0"

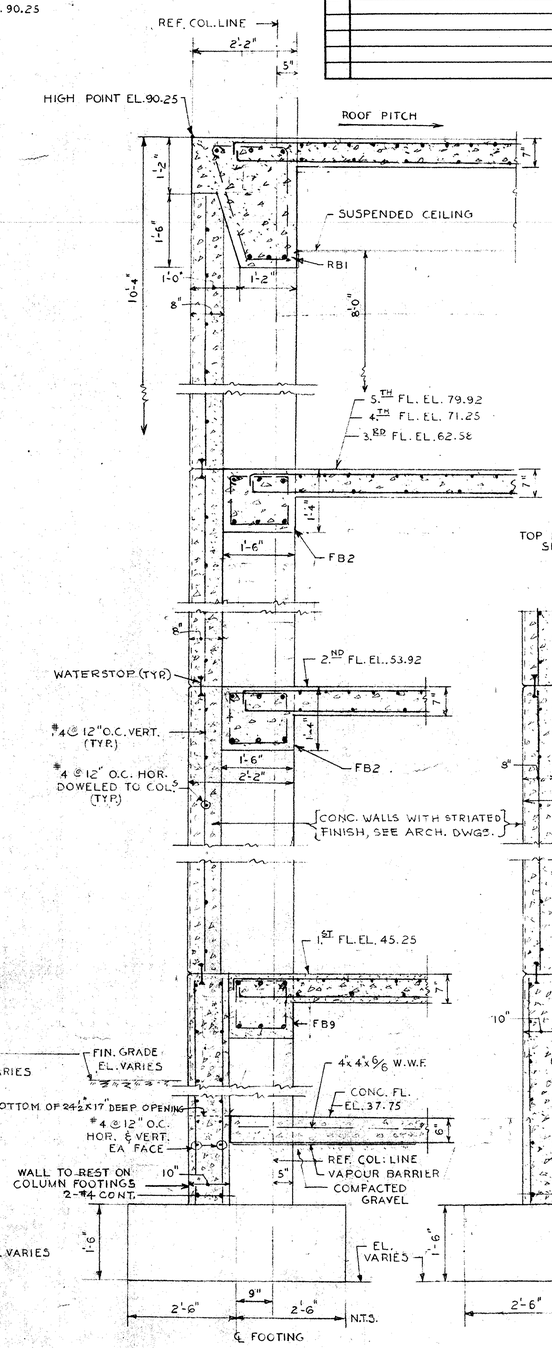

SECTION 4-4
SCALE: 3/4" = 1'-0"

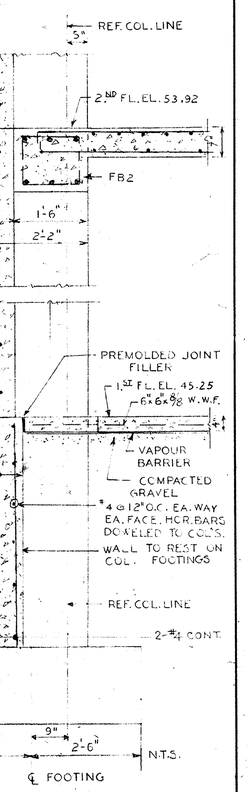

SECTION 8-8
SCALE: 3/4" = 1'-0"

NOTES:-
FOR LOCATION OF SECTIONS 1-1 ; 2-2 ; 3-3 ; 4-4 AND 8-8 SEE FEC DWG. NO. 1,297,677
FOR COL. & FTG. REINF. SEE FEC DWG. # 1,297,680.
FOR ELEV. OF BOTTOM OF FTGS SEE FEC DWG. # 1,297,677.

GRAPHIC SCALE
3/4" = 1'-0" 1' 0 1' 2' 3' 4'

EFD NO. NBN-245	DEPARTMENT OF THE NAVY NAVAL FACILITIES ENGINEERING COMMAND NORTHEAST DIVISION BOSTON, MASS.	
DES VIKSNINS / FIRE PROT HOLBROOK		
DR VIKSNINS / SAF ENGR HOLBROOK	NAVAL SCHOOL COMMAND	NEWPORT, R.I.
CHK / SAN ENGR	WAVES BOQ	
SUP SANTOS	SECTIONS	
PROJ ENGR J.A. GIRICO	STRUCTURAL	S-5
DIRECTOR O'CONNELL		
APPROVED / DATE 4/22/69 EFD FOR COMMANDER NAVFAC	CODE IDENT NO 80091 / SIZE F / FEC DRAWING NO. 1,297,681	
	SCALE GRAPHIC / SPEC 90596/68	SHEET 25 OF 41

PWC Dwg. No. 18036-187