REVISION				
SYM	DESCRIPTION	PREP'D BY	DATE	APPROVED

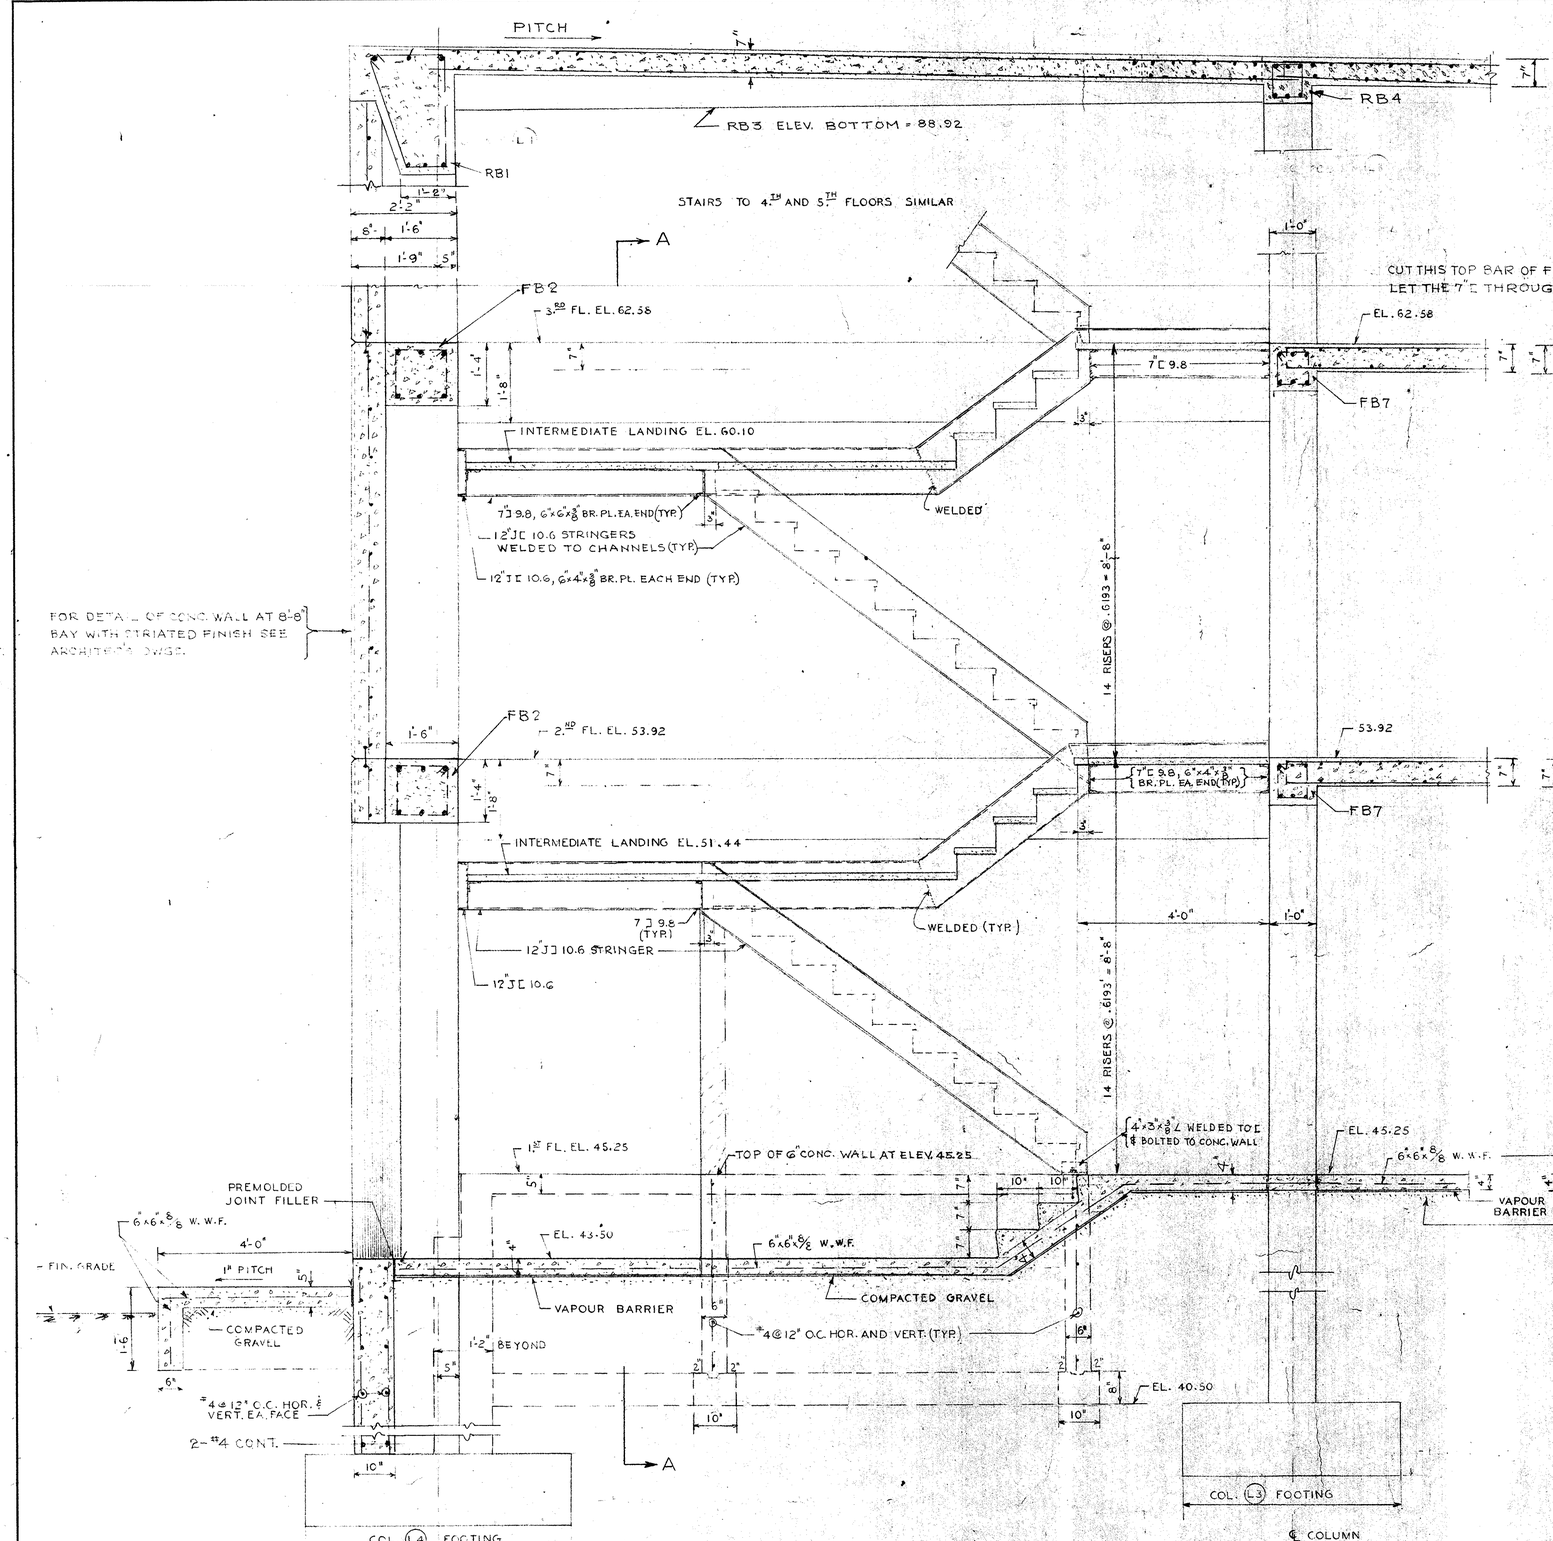

SECTION 7-7
SCALE: 3/4" = 1'-0"
(FOR LOCATION SEE FEC DWG. #1,297,677)

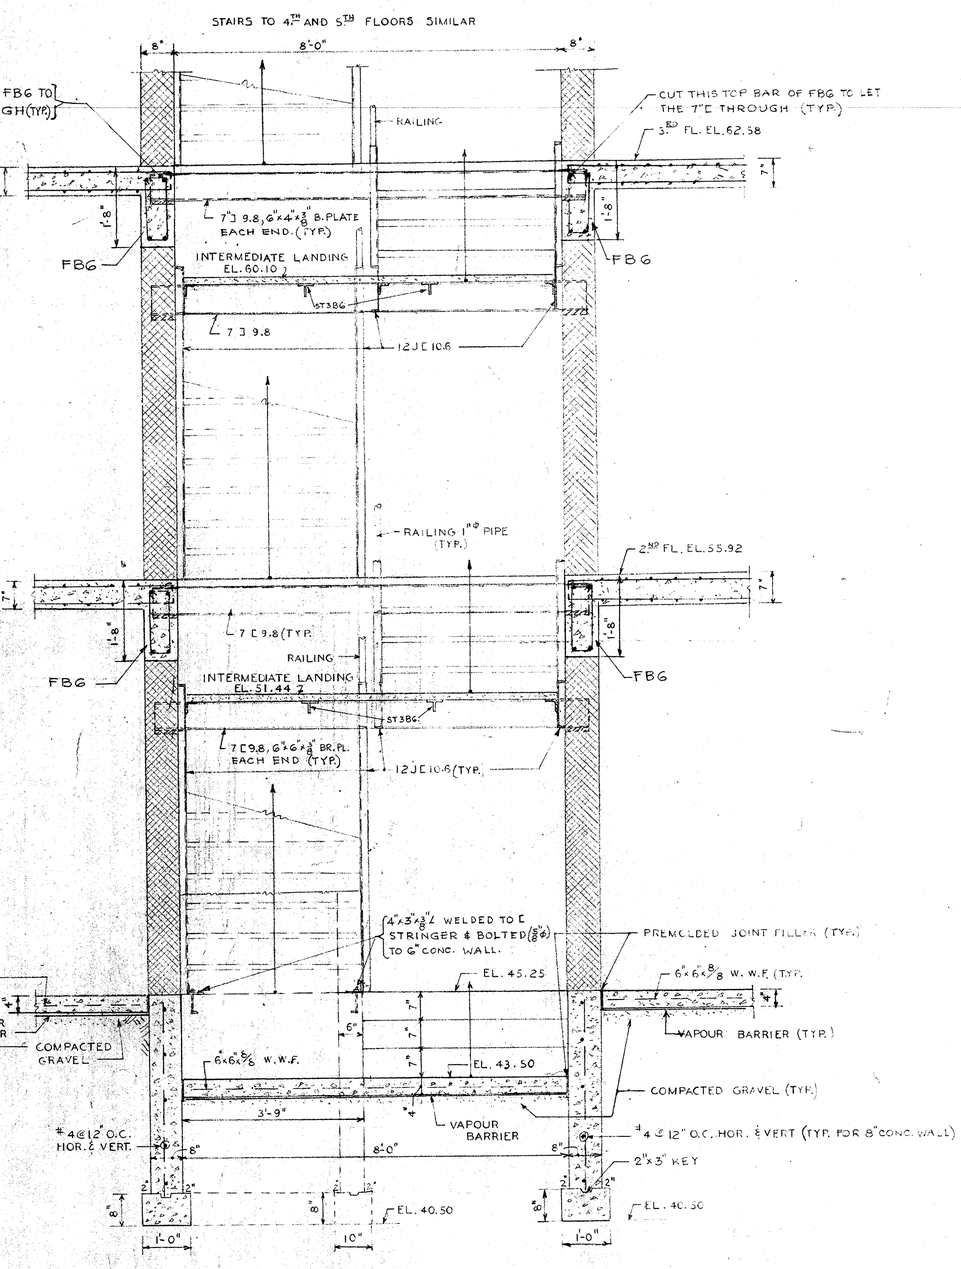

SECTION A-A
SCALE: 3/4" = 1'-0"

NOTES:
FOR STAIR DETAILS SEE FEC DWG. #1,297,699.
FOR PLAN OF STAIRS SEE FEC DWG. #1,297,683.
FOR COL. & FTG. REINF. SEE FEC DWGS. 1,297,680 & 1,297,684.
FOR ELEV. OF BOTTOM OF FTGS SEE FEC DWG. #1,297,677.

GRAPHIC SCALE
3/4" = 1'-0" 1' 0 1' 2' 3'

EFD NO. NBN-245		DEPARTMENT OF THE NAVY NAVAL FACILITIES ENGINEERING COMMAND NORTHEAST DIVISION BOSTON, MASS.
DES VIKSNINS	FIRE PROT HOLBROOK	NAVAL SCHOOL COMMAND NEWPORT, R.I.
DR VIKSNINS	SAF ENGR HOLBROOK	WAVES BOQ
CHK	SAN ENGR	STAIR DETAILS
SUP SANTOS		STRUCTURAL S-6
PROJ ENGR J.A. CIRILLO		
DIRECTOR O'CONNELL		
APPROVED DATE EFD FOR COMMANDER NAVFAC	CODE IDENT NO. 80091	SIZE F — FEC DRAWING NO. 1,297,682
	SCALE GRAPHIC	SPEC 90596/68 — CONSTR. CONTR. NO. N62464-68-C-0108 — SHEET 26 OF 41

PWC Dwg. No. 18037-187