REVISION				
SYM	DESCRIPTION	PREP'D BY	DATE	APPROVED

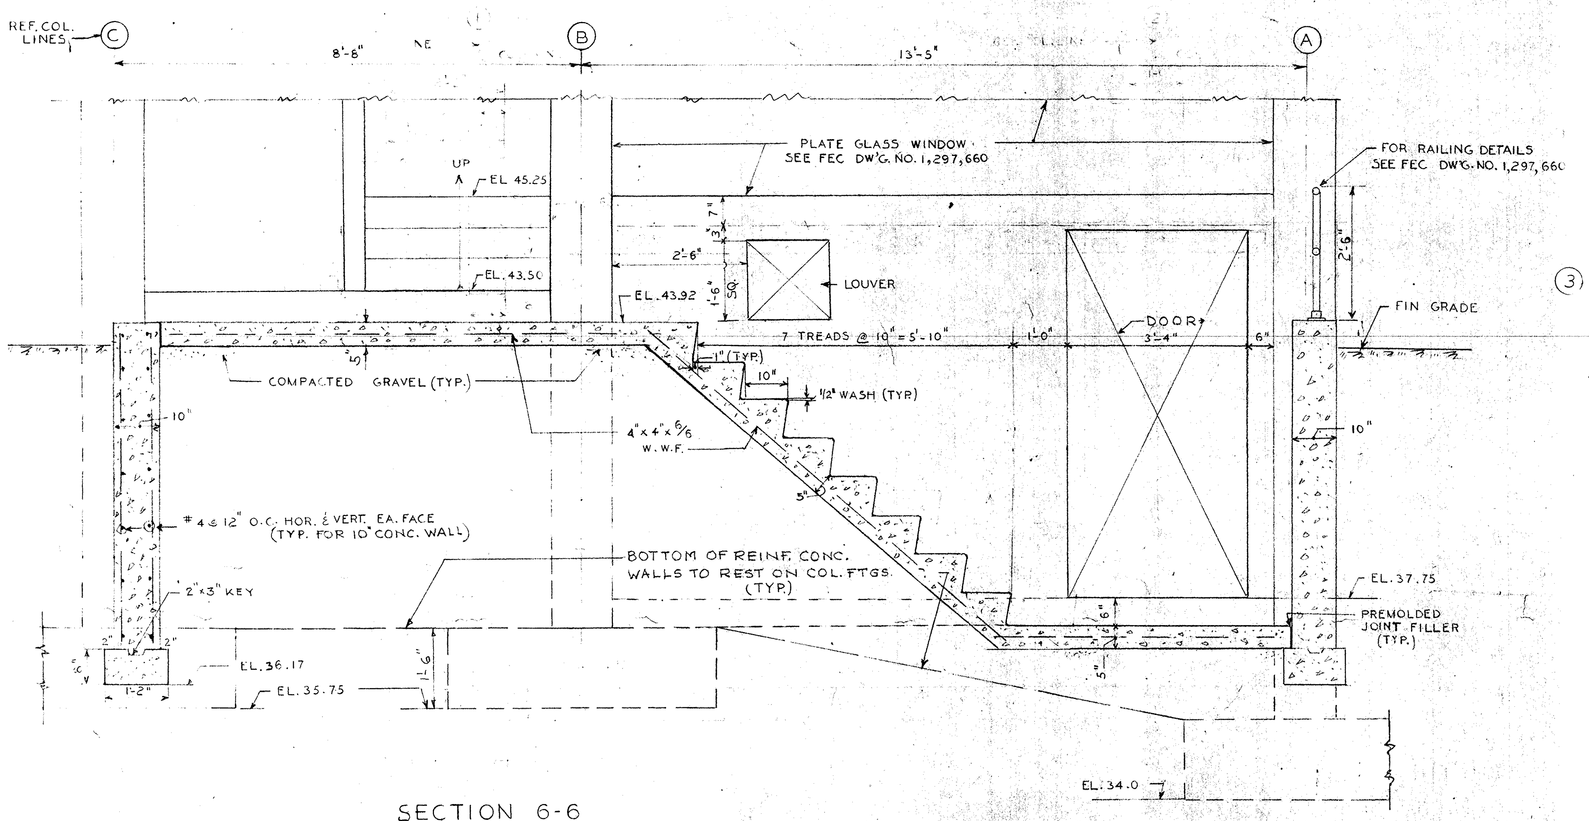

SECTION 6-6

SCALE: 3/4" = 1'-0"

FOR LOCATION OF SECTION 6-6 SEE FEC DWG. NO. 1,297,677

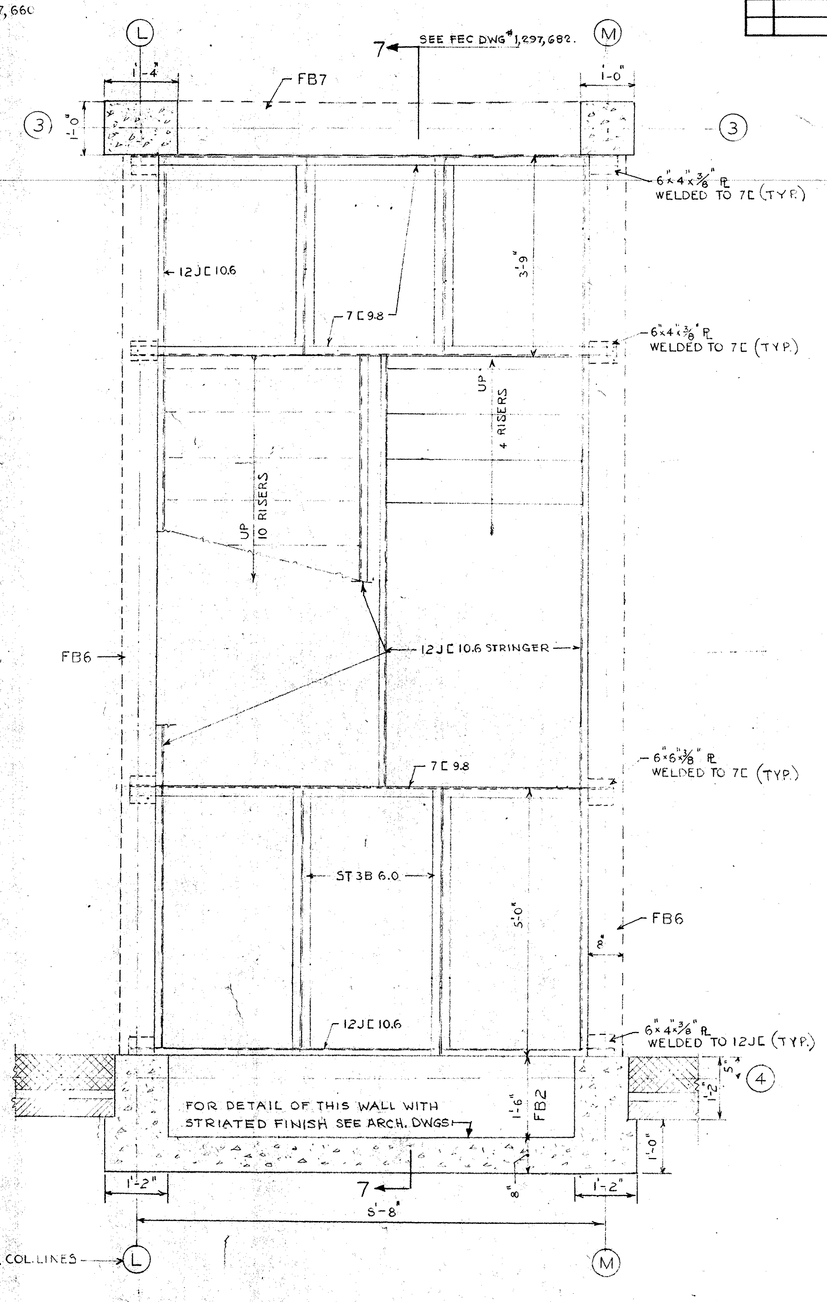

TYPICAL STAIR PLAN - (STAIR NO. 2)

SCALE: 3/4" = 1'-0"

FOR LOCATION OF SECTION 7-7 SEE FEC DWG. NO. 1,297,677

(STAIR NO. 1 SIMILAR)

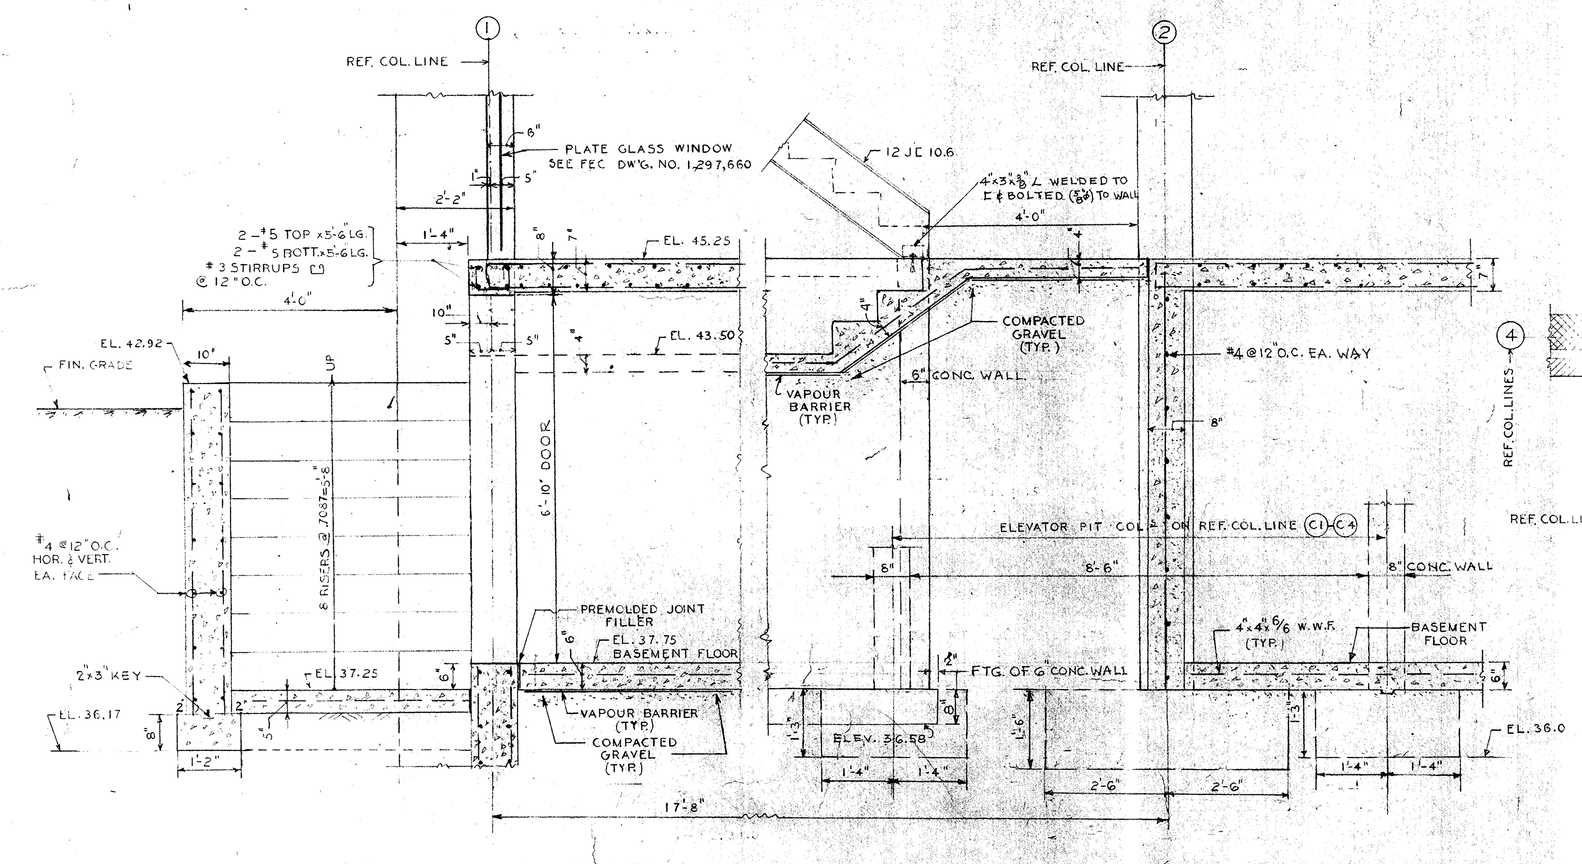

SECTION 5-5

SCALE: 3/4" = 1'-0"

FOR LOCATION OF SECTION 5-5 SEE FEC DWG. NO. 1,297,677

GRAPHIC SCALE

3/4" = 1'-0" 1' 0 1' 2' 3' 4' 5'

EFD NO. NBN-245		DEPARTMENT OF THE NAVY NAVAL FACILITIES ENGINEERING COMMAND NORTHEAST DIVISION BOSTON, MASS.
DES VIKSNINS	FIRE PROT HOLBROOK	
DR VIKSNINS	SAF ENGR HOLBROOK	NAVAL SCHOOL COMMAND NEWPORT, R.I.
CHK	SAN ENGR	WAVES BOQ SECTIONS AND DETAILS STRUCTURAL S-7
SUP SANTOS		
PROJ ENGR J.A. CIRILLO		
DIRECTOR O'CONNELL		
APPROVED F.S. Stafford Jr. 4/29/69 DATE		CODE IDENT NO 80091 / SIZE F / FEC DRAWING NO. 1,297,683
		CONSTR CONTR. NO. N62464-68-C-0108
SCALE GRAPHIC	SPEC 90596/68	SHEET 27 OF 41

PWC Dwg. No. 18038-187