REVISION				
SYM	DESCRIPTION	PREP'D BY	DATE	APPROVED

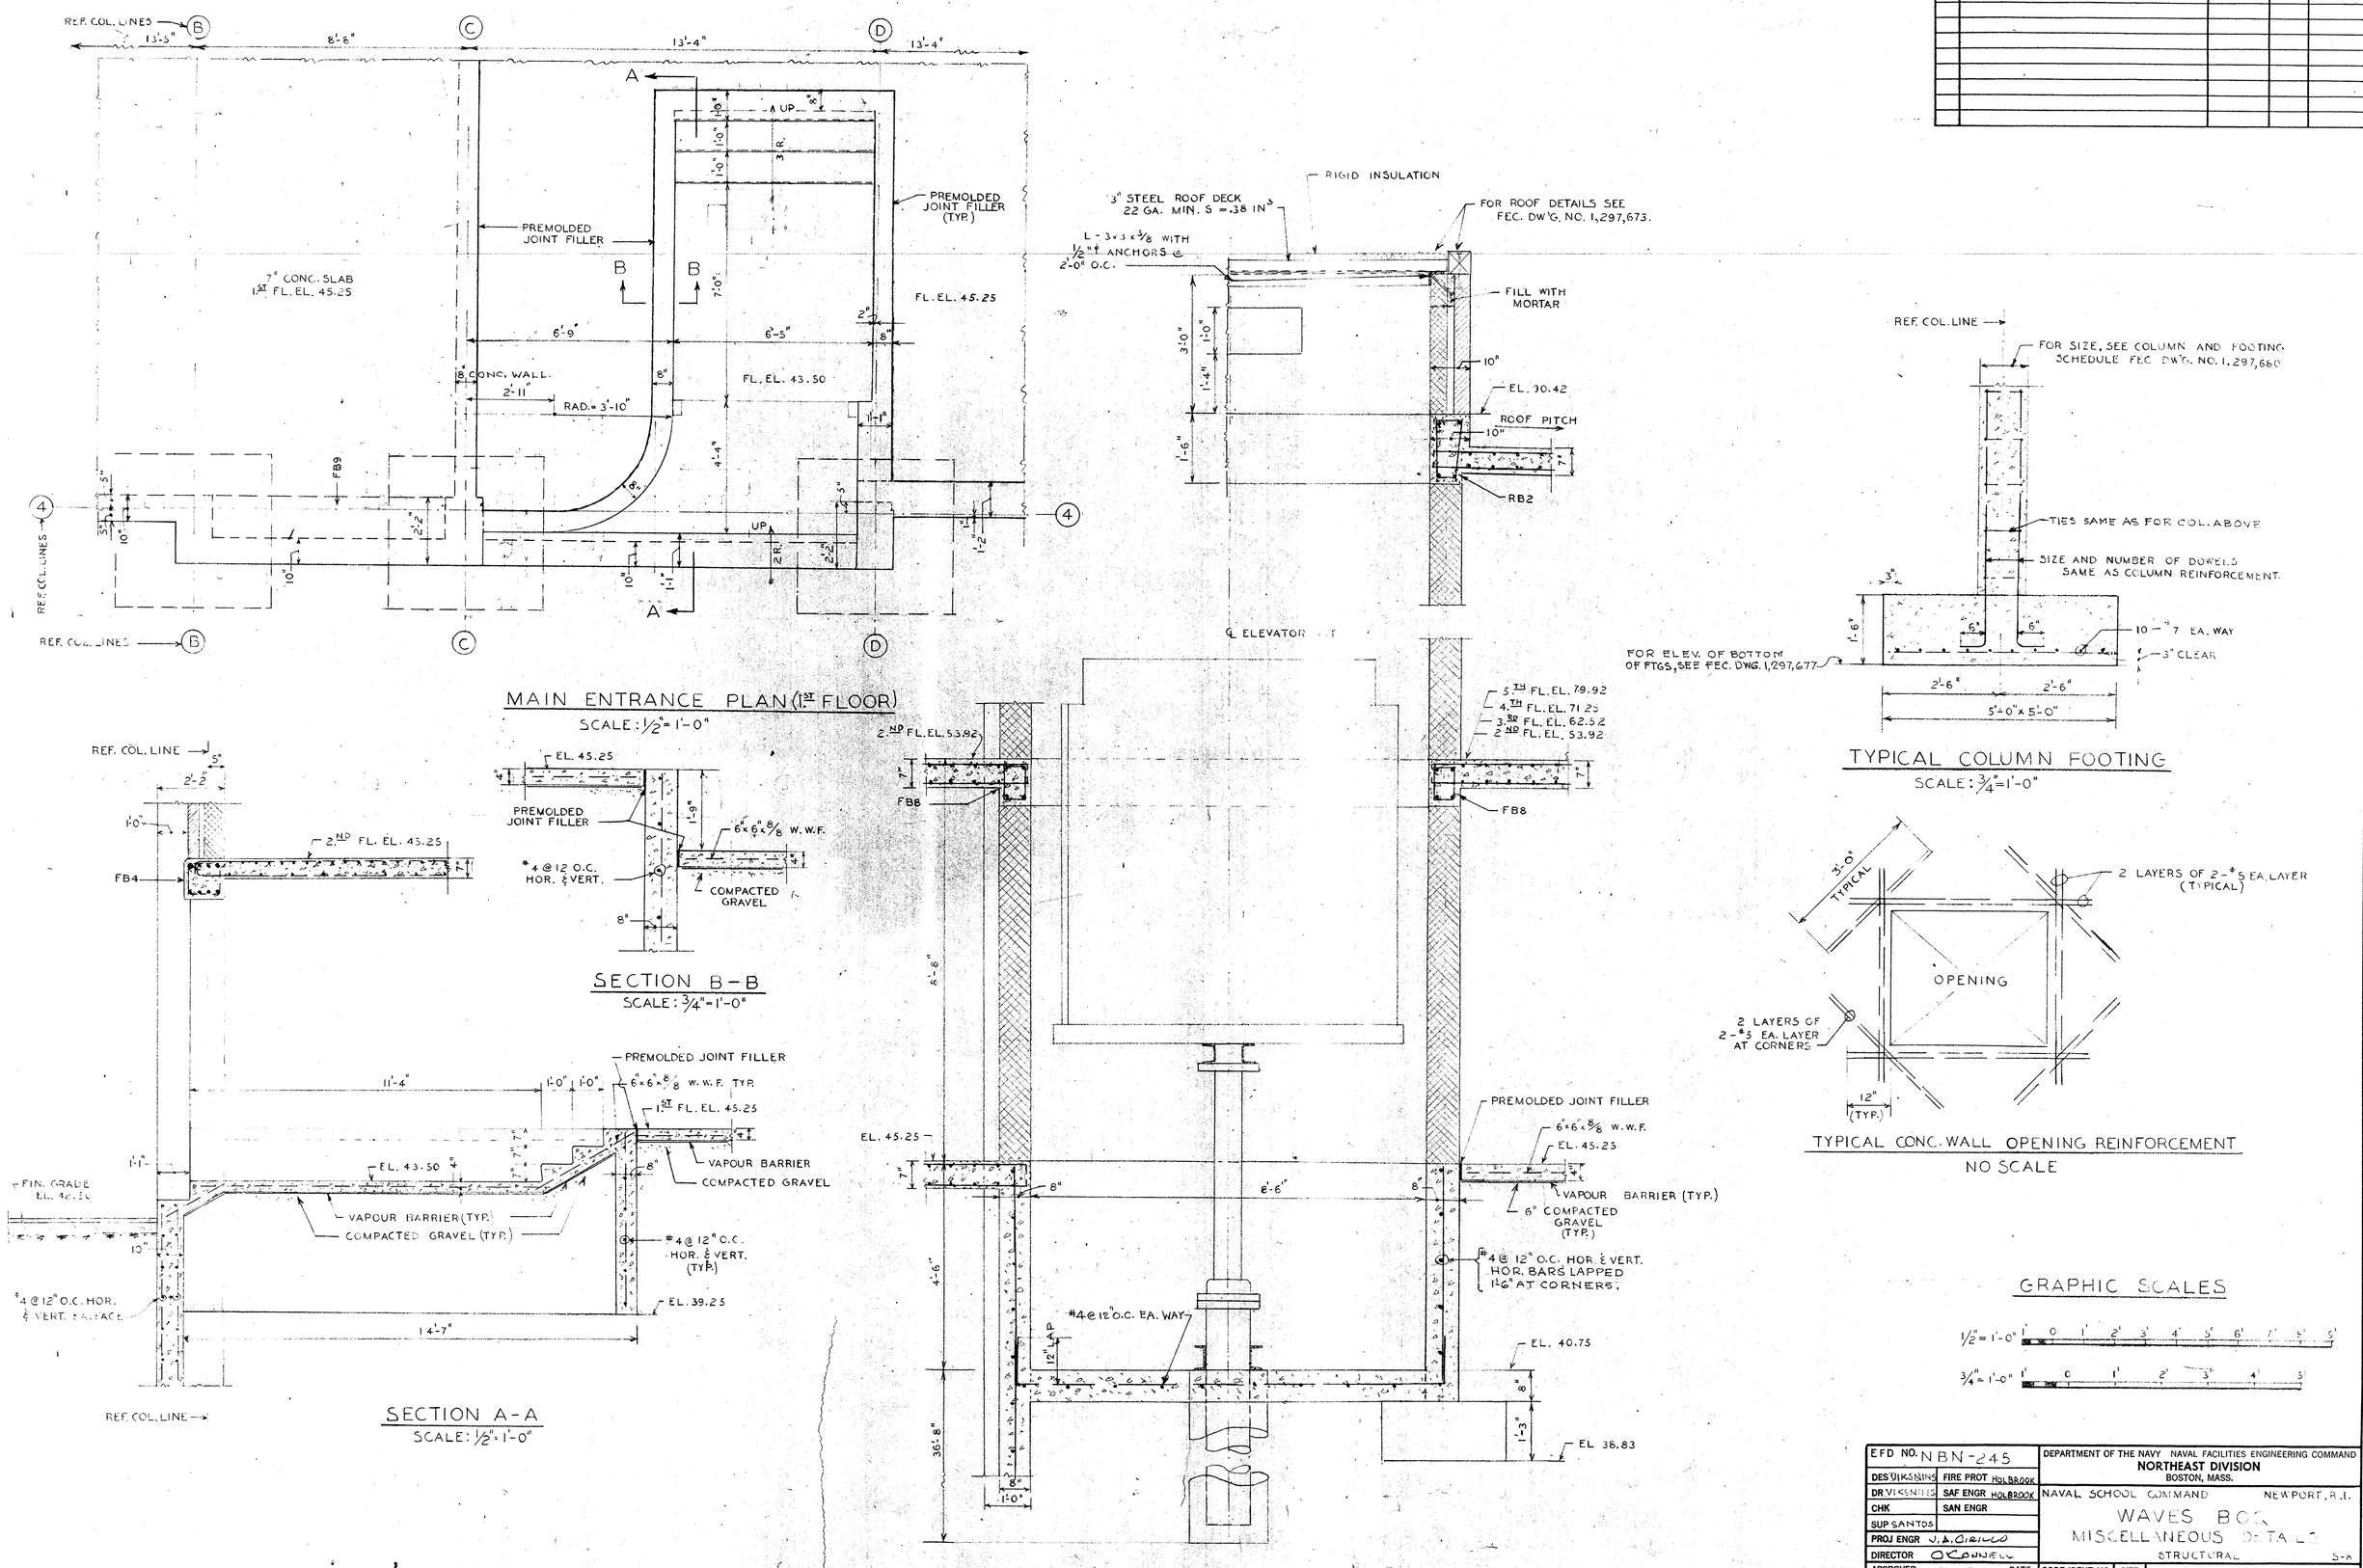

EFD NO. NBN-245		DEPARTMENT OF THE NAVY NAVAL FACILITIES ENGINEERING COMMAND NORTHEAST DIVISION BOSTON, MASS.
DES VIKSNINS	FIRE PROT HOLBROOK	
DR VIKSNINS	SAF ENGR HOLBROOK	NAVAL SCHOOL COMMAND NEWPORT, R.I.
CHK	SAN ENGR	WAVES BOQ
SUP SANTOS		MISCELLANEOUS DETAILS
PROJ ENGR J. A. CIRILLO		STRUCTURAL S-8
DIRECTOR O'CONNELL		
APPROVED E.S. Hartford Jr. 4/20/69 EFD FOR COMMANDER NEFC	DATE	CODE IDENT NO 80091 · SIZE F · FEC DRAWING NO. 1,297,681
		CONSTR. CONTR. NO. N62464-68-C-0108
		SCALE GRAPHIC · SPEC 90696/68 · SHEET 28 OF 41

PWC Dwg. No. 18039 - 187