REVISION				
SYM	DESCRIPTION	PREP'D BY	DATE	APPROVED
A	ADDED-NEW & FUTURE KITCHEN UNITS & GENERAL NOTES NOS. 4 & 5	SHANNON	9-15-69	EJM
B	ADDED NEW KITCHEN UNITS; DELETED NOTE, & NEW & FUTURE KITCHEN UNITS AMEND. NO. 3	SHANNON	12-1-69	

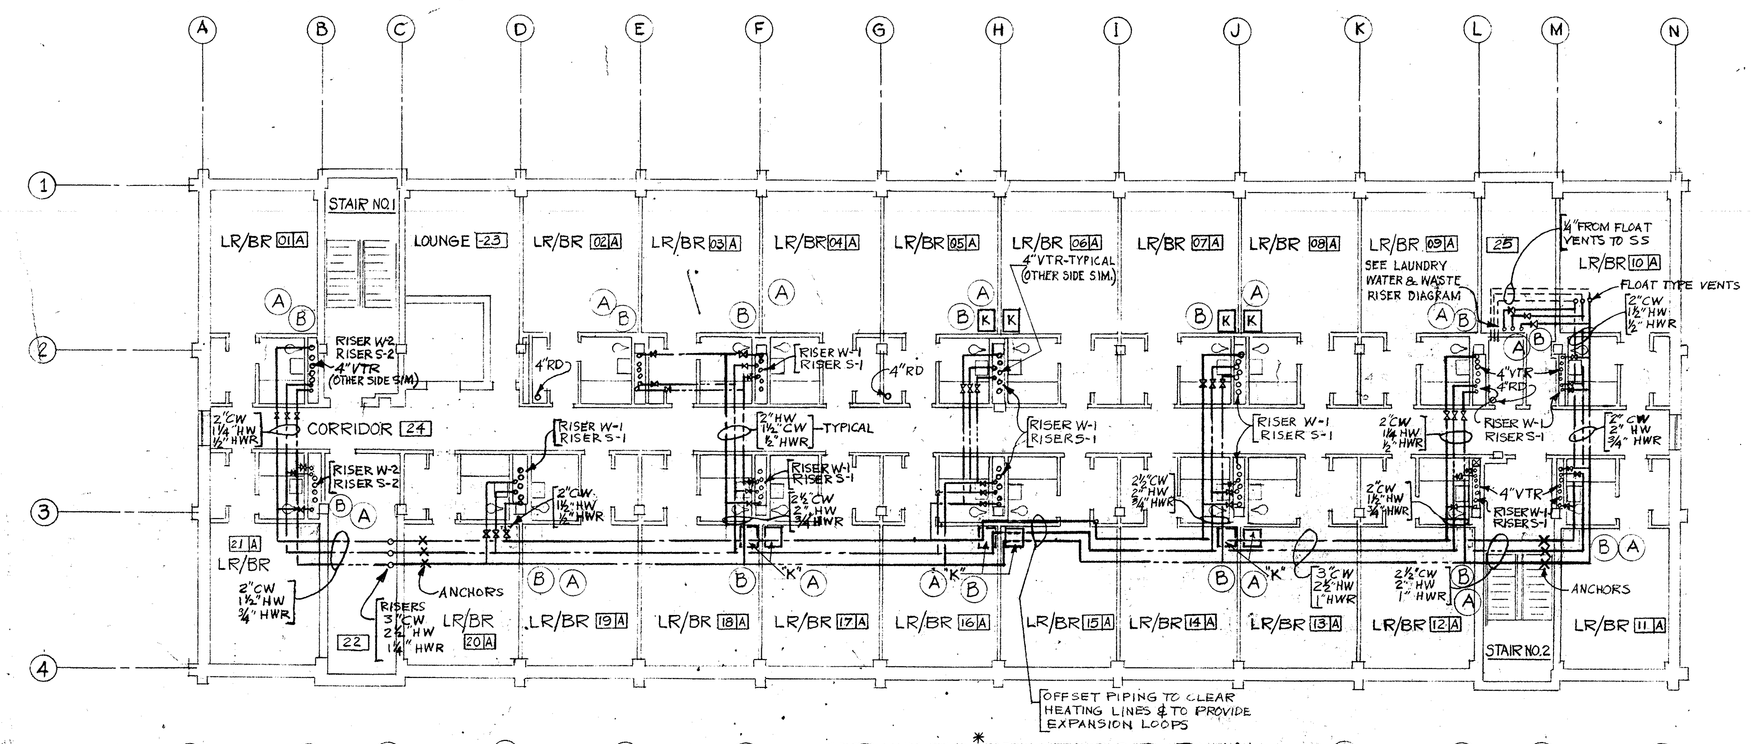

*5TH FLOOR PLAN

1/8" = 1'-0"

* FOR BID ITEM 3A; BECOMES "4TH FLOOR PLAN" FOR BID ITEM 3B

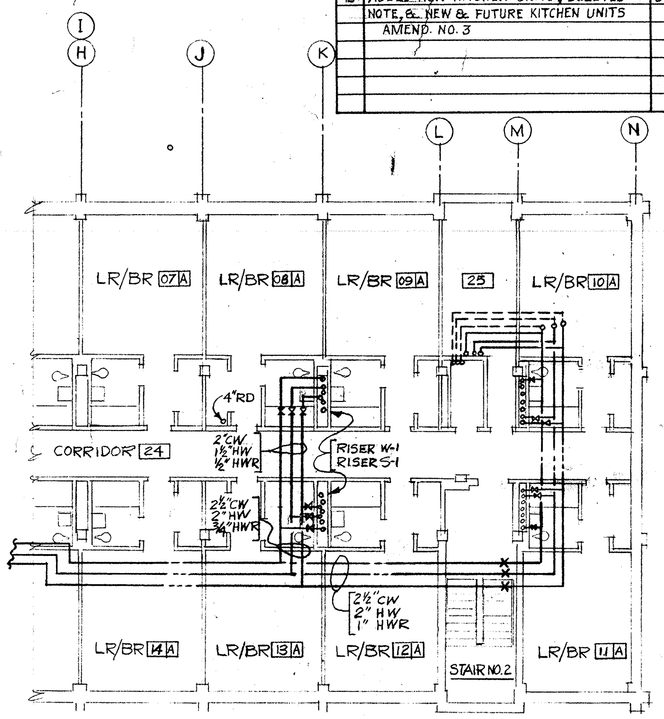

*PART 5TH FLOOR PLAN

1/8" = 1'-0"

* (FOR KITCHEN UNITS SEE "5TH FLOOR PLAN") (A)
FOR BID ITEM 2; (BECOMES PART 4TH FLOOR PLAN" FOR BID ITEM 1)

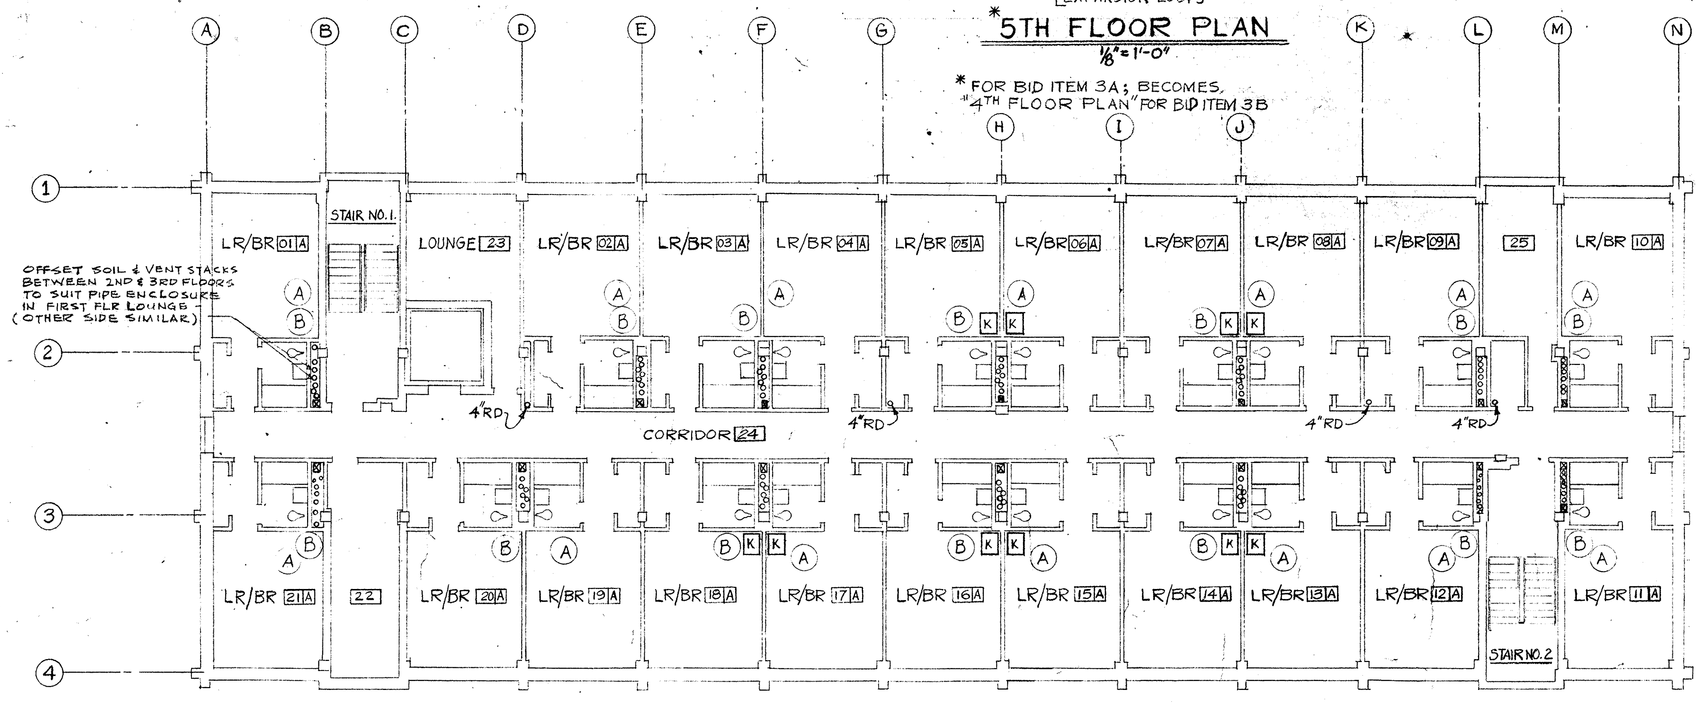

*SECOND THRU FOURTH FLOOR PLAN

1/8" = 1'-0"

* FOR BID ITEM 3A; BECOMES 2ND & 3RD FLOOR FOR BID ITEM 3B

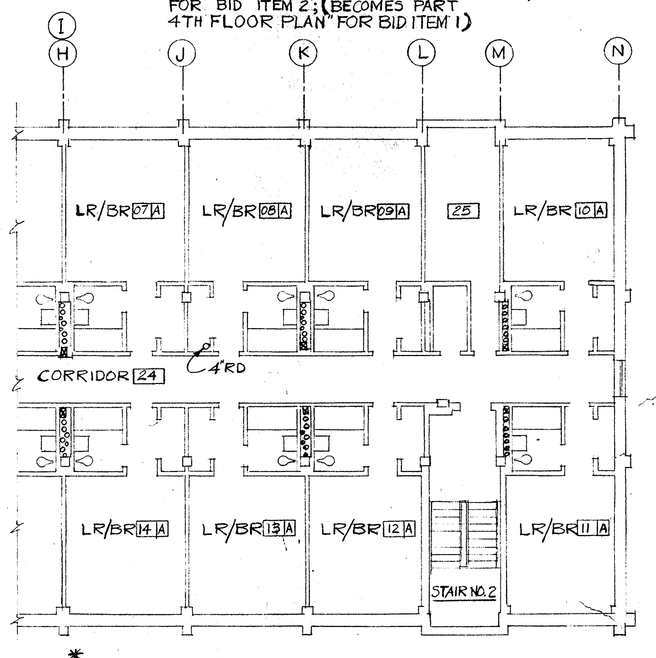

*SECOND THRU FOURTH FLOOR-PART PLAN

1/8" = 1'-0"

* FOR BID ITEM 2; (BECOMES 2ND & 3RD FLOOR FOR BID ITEM NO. 1.)
(A) (FOR KITCHEN UNITS SEE "SECOND THRU FOURTH FLOOR PLAN")

GENERAL NOTES

1. REFER TO DWG. NOS. 1,297,687 & 1,297,688 FOR RISER DIAGRAMS
2. REFER TO DWG. 1,297,687 FOR ENLARGE TOILET PLANS.
3. RISERS FOR INDIVIDUAL TOILETS MAY BE TO OPPOSITE HAND FROM ARRANGEMENT SHOWN ON RISER DIAGRAMS. PIPING ARRANGEMENT SHALL BE ADDITIONALLY MODIFIED TO SUIT INDIVIDUAL PIPE SPACE CONSTRUCTION.
4. (A) (B)
5. FOR "LEGEND"-KITCHEN UNITS SEE FEC DWG. NO. 1,297,685.

PWC DWG. NO. 18041-187

DIVISION NO.		DEPARTMENT OF THE NAVY BUREAU OF YARDS & DOCKS NORTHEAST DIVISION BOSTON, MASS.
DES HPM	FIRE PROT HOLBROOK	
DR BEA	SAF ENGR HOLBROOK	NAVAL SCHOOL COMMAND NEWPORT, R.I.
CHK	SAN ENGR	WAVES B.O.Q.
SUP EJM		SECOND THRU FIFTH FLOOR PLANS PLUMBING P.2
PROJ ENGR J.A. CIRILLO		
DIRECTOR O'CONNELL		
APPROVED E.A. Stanford Jr. 4/22/61 DIRECTOR FOR CHIEF OF BUREAU	DATE	CODE IDENT NO. 80091 · SIZE F · FEC DRAWING NO. 1,297,686 · CONST CONTR NO. NG 74248-C-0108 · SCALE GRAPHIC · SPEC 90596/68 · SHEET 30 OF 41

SATISFACTORY TO _____

DATE _____