REVISION				
SYM	DESCRIPTION	PREP'D BY	DATE	APPROVED

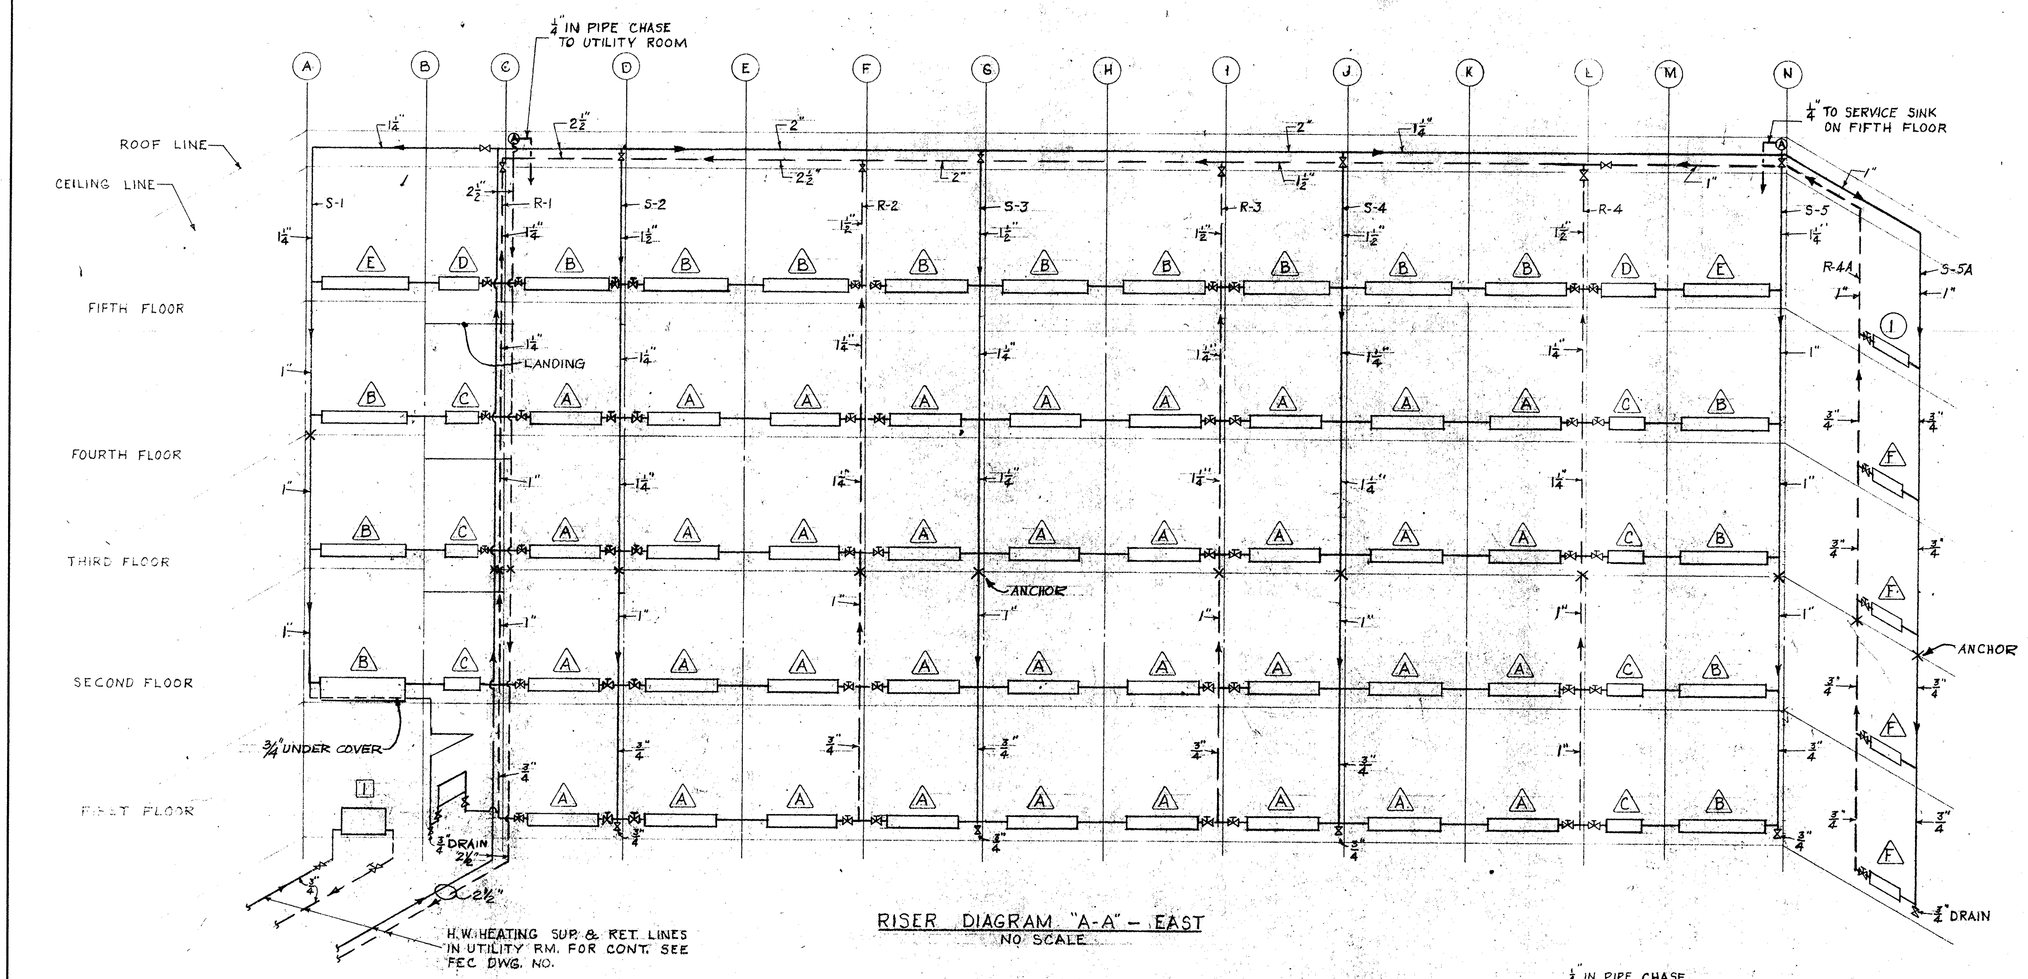

RISER DIAGRAM "A-A" - EAST
NO SCALE

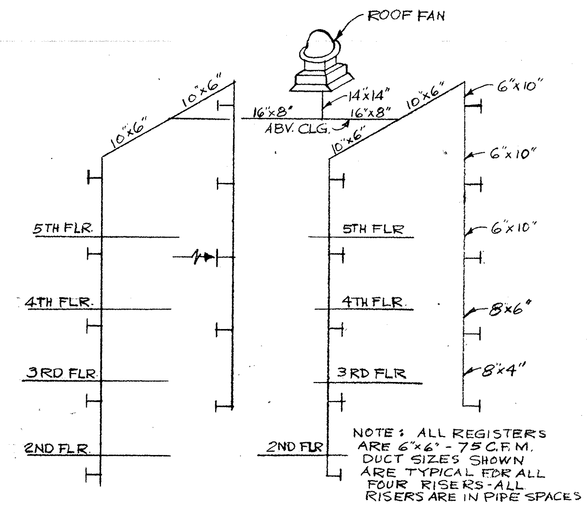

RISER DIAGRAM - EXH FAN EF-6
NO SCALE

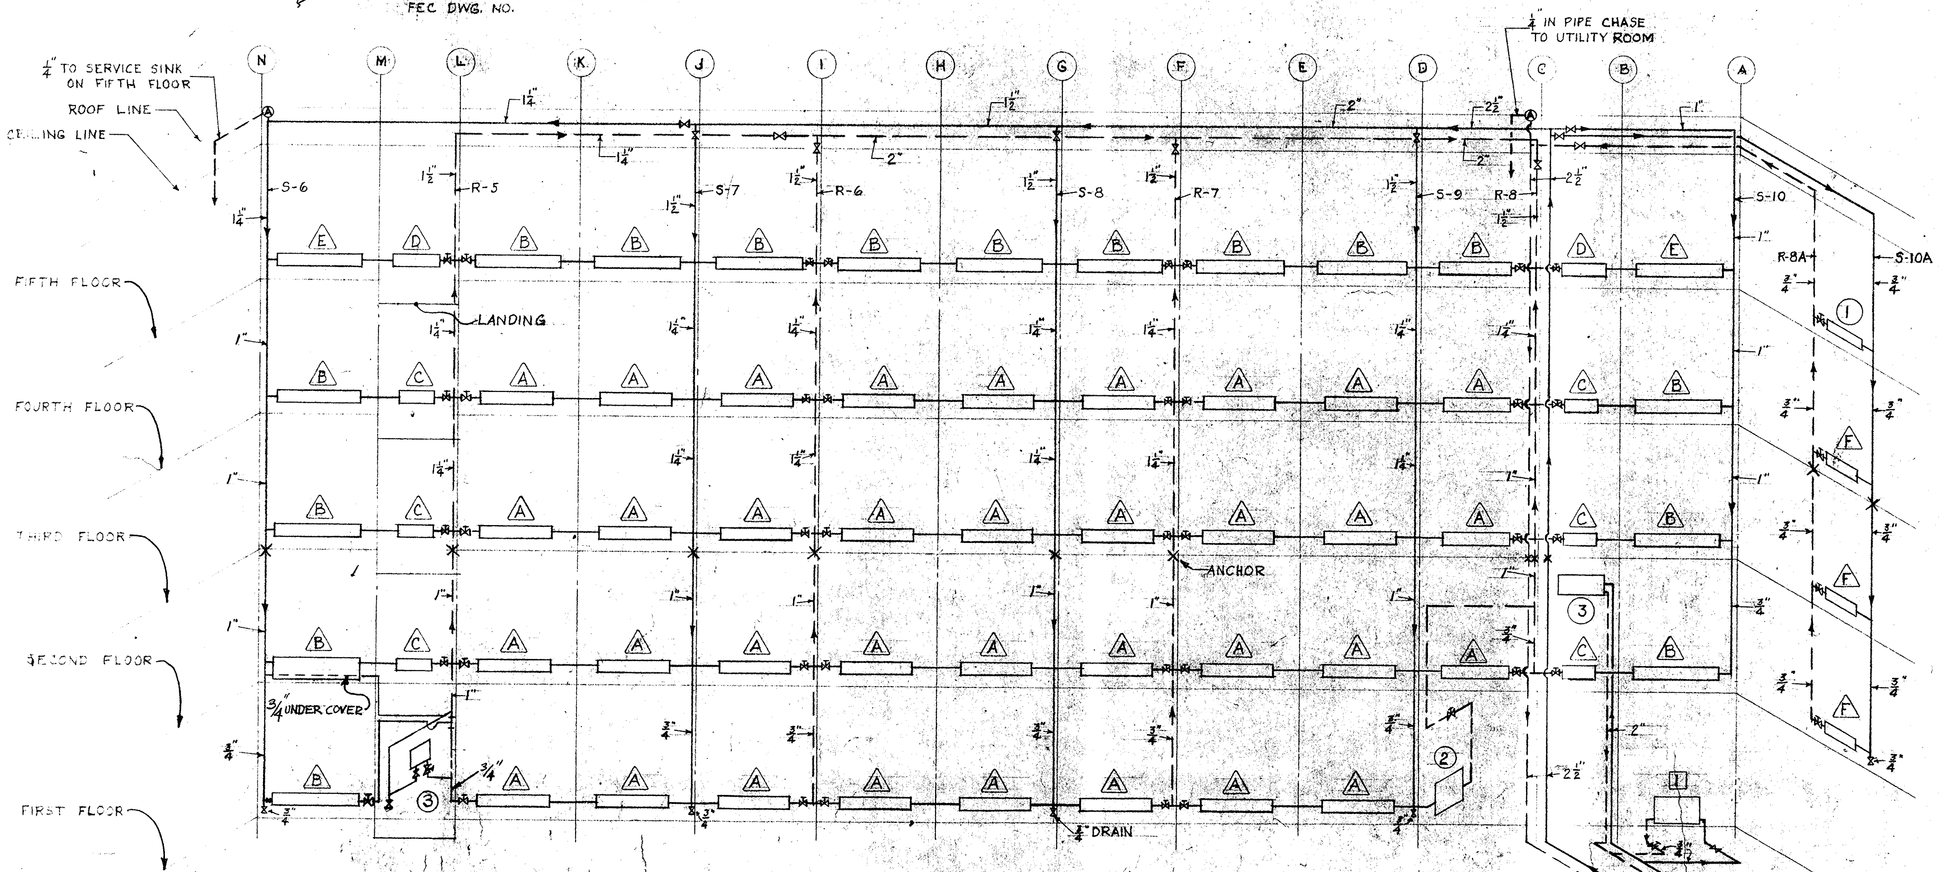

RISER DIAGRAM "B-B" - WEST
NO SCALE

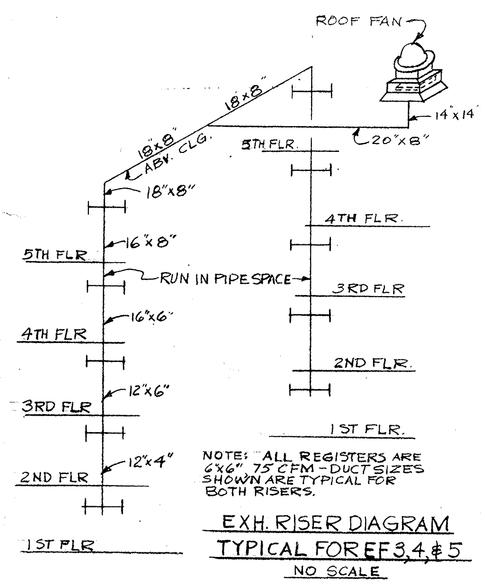

EXH. RISER DIAGRAM
TYPICAL FOR EF 3, 4 & 5
NO SCALE

NOTES:

FOR UTILITY ROOM & FIFTH FLOOR PLANS & LEGEND SEE F.E.C. DWG. NO. 1,297,690
FOR FIRST THRU FOURTH FLOOR PLANS SEE FEC DWG. NO. 1,297,689
FOR LEGEND SEE FEC DWG. NO. 1,297,691

CFD NO.		DEPARTMENT OF THE NAVY NAVAL FACILITIES ENGINEERING COMMAND NORTHEAST DIVISION BOSTON, MASS.
DES H.M.	FIRE PROT HOLBROOK	
DR W.S.	SAF ENGR HOLBROOK	NAVAL SCHOOL COMMAND NEWPORT, R.I.
CHK H.M.	SAN ENGR	WAVES B.O.Q.
SUP E.M		RISER DIAGRAMS
PROJ ENGR J.A. CIRILLO		HEATING HV-4
DIRECTOR O'CONNELL		
APPROVED 2.5 Hal Hendy 4/1/69 CFD FOR COMMANDER NIFEC	DATE	CODE IDENT NO 80091 / SIZE F / FEC DRAWING NO. 1,297,692 / CONST. CONTR. NO. N62474-69-C-0108
		SCALE GRAPHIC / SPEC 90596/68 / SHEET 36 OF 41

PWC DWG. No. 18047-187