REVISION				
SYM	DESCRIPTION	PREP'D BY	DATE	APPROVED

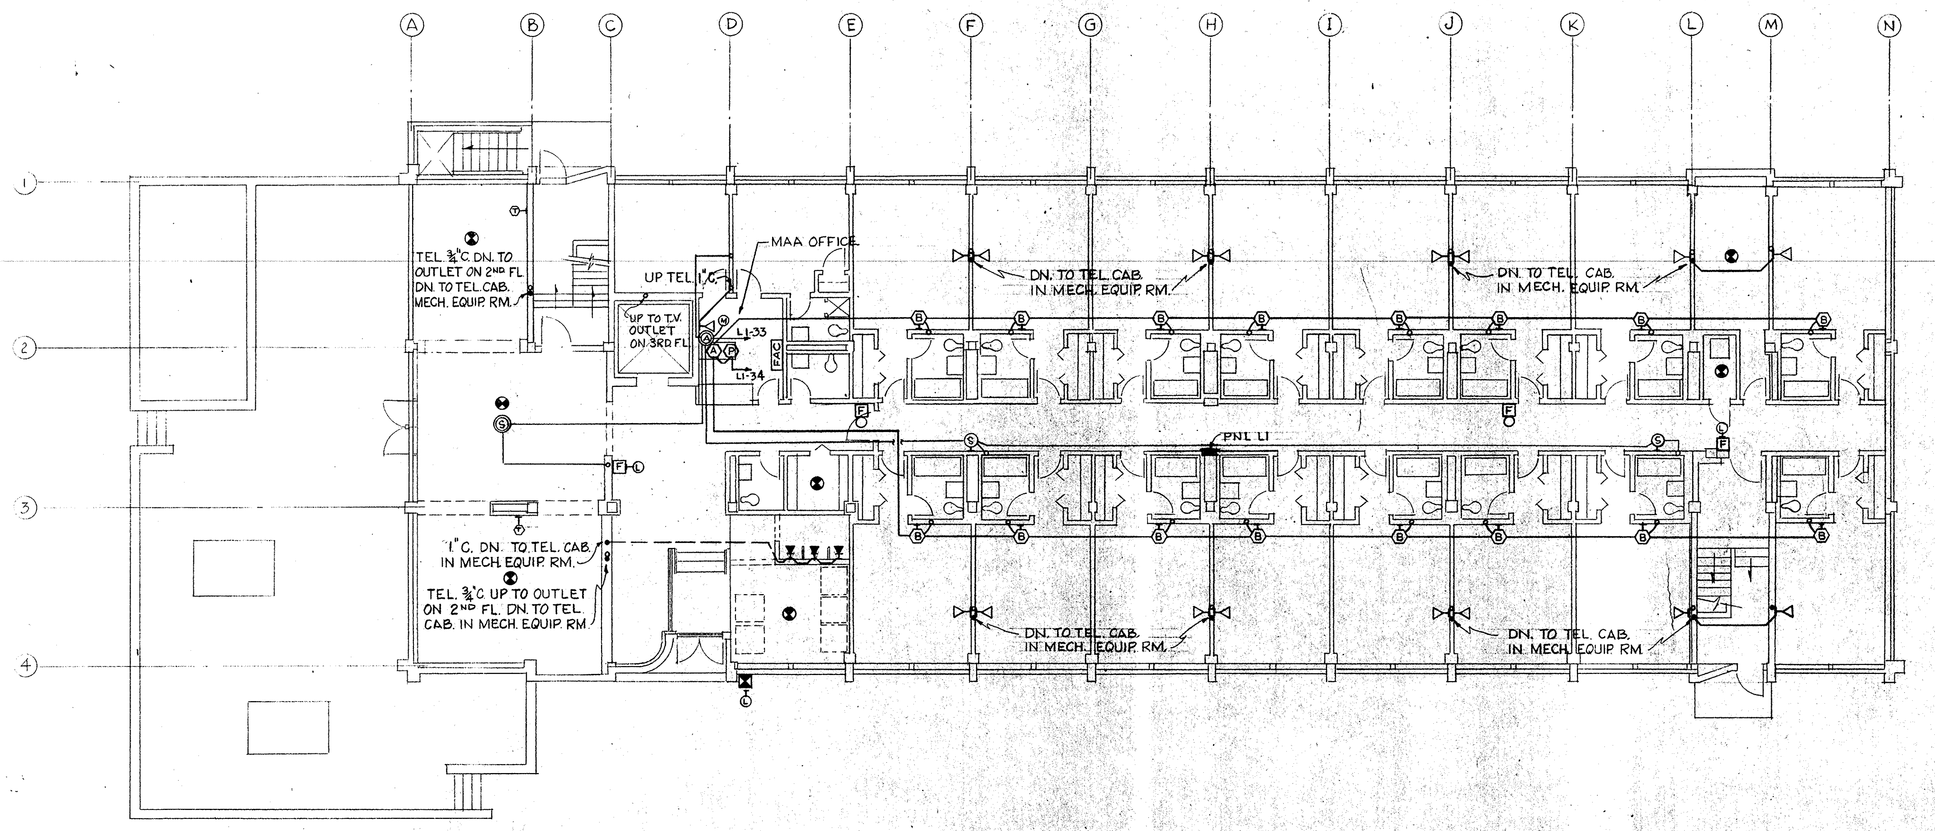

FIRST FLOOR PLAN

SCALE: ⅛"=1'-0"

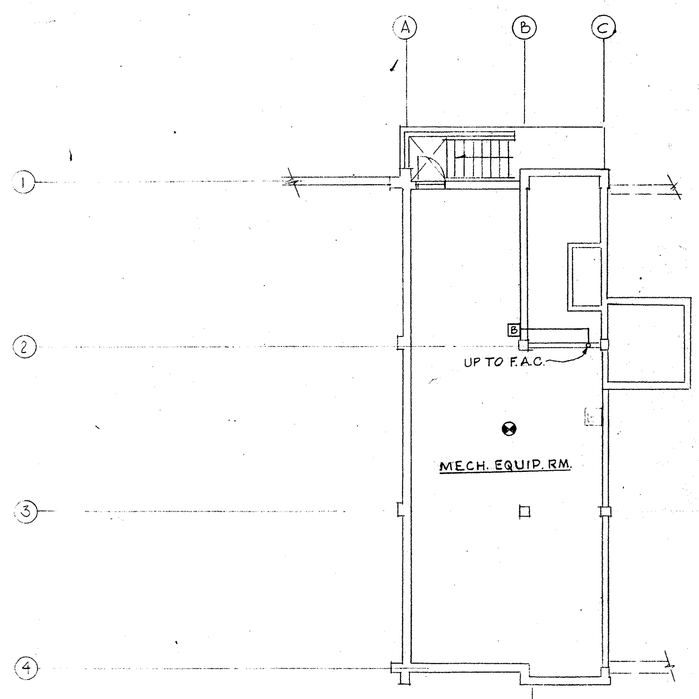

BASEMENT PLAN

SCALE: ⅛"=1'-0"

LEGEND

- FAC — FIRE ALARM CONTROL PANEL AND ANNUNCIATOR
- AUTOMATIC FIRE DETECTION (NUMBER OF DETECTORS AS REQ'D.)
- FIRE ALARM STATION WITH RED LIGHT OVER
- FIRE ALARM BELL
- FIRE ALARM MASTER BOX
- FIRE ALARM CONTROL PANEL
- ANNUNCIATOR (SIGNALLING SYSTEM)
- BUZZER & P.B. FLUSH MOUNTED @ 5'-0" UP
- POWER SUPPLY (ENCLOSED TYPE, TRANSFORMER) 115/24V. A.C
- TELEPHONE OUTLET (FOR FUTURE TELEPHONE-PRIVATE)
- TELEPHONE OUTLET (PUBLIC)
- SPEAKER OUTLET, WALL MOUNTED
- SPEAKER OUTLET, CEILING MOUNTED
- AMPLIFIER (SOUND SYSTEM) 50 WATTS
- MICROPHONE
- CONDUIT TURNING UP
- CONDUIT TURNING DOWN
- TELEVISION OUTLET
- AREA TO BE FIRE PROTECTED, NUMBER OF DETECTORS AS REQ'D

GRAPHIC SCALE

⅛"=1'-0" 0' 5' 10' 20' 30' 40'

EFD NO. NBN-245/E-3	DEPARTMENT OF THE NAVY NAVAL FACILITIES ENGINEERING COMMAND NORTHEAST DIVISION BOSTON, MASS.
DES PRINCE / FIRE PROT HOLBROOK	
DR MULCAHY / SAF ENGR HOLBROOK	NAVAL SCHOOL COMMAND, NEWPORT, R.I.
CHK / SAN ENGR	WAVES B.O.Q.
SUP	FIRST FLOOR - SYSTEMS PLAN
PROJ ENGR J.A. CIRILLO	ELECTRICAL E-3
DIRECTOR O'CONNELL	
APPROVED DATE CFD FOR COMMANDER NFEC	CODE IDENT NO 80091 / SIZE F / FEC DRAWING NO. 1297895
	CONST. CONTR. NO. N62466-68-C-0108
	SCALE GRAPHIC / SPEC 90596/68 / SHEET 39 OF 41

PWC Dwg. No. 18050-187