REVISION				
SYM	DESCRIPTION	PREP'D BY	DATE	APPROVED
A	ADDED KITCHEN UNITS & REVISED ELECT. REQ'MTS TO SUIT	PRINCE	9/10/69	[illegible]
B	REVISED KITCHEN UNITS, AMEND. #3	MULCAHY	12/1/69	[illegible]

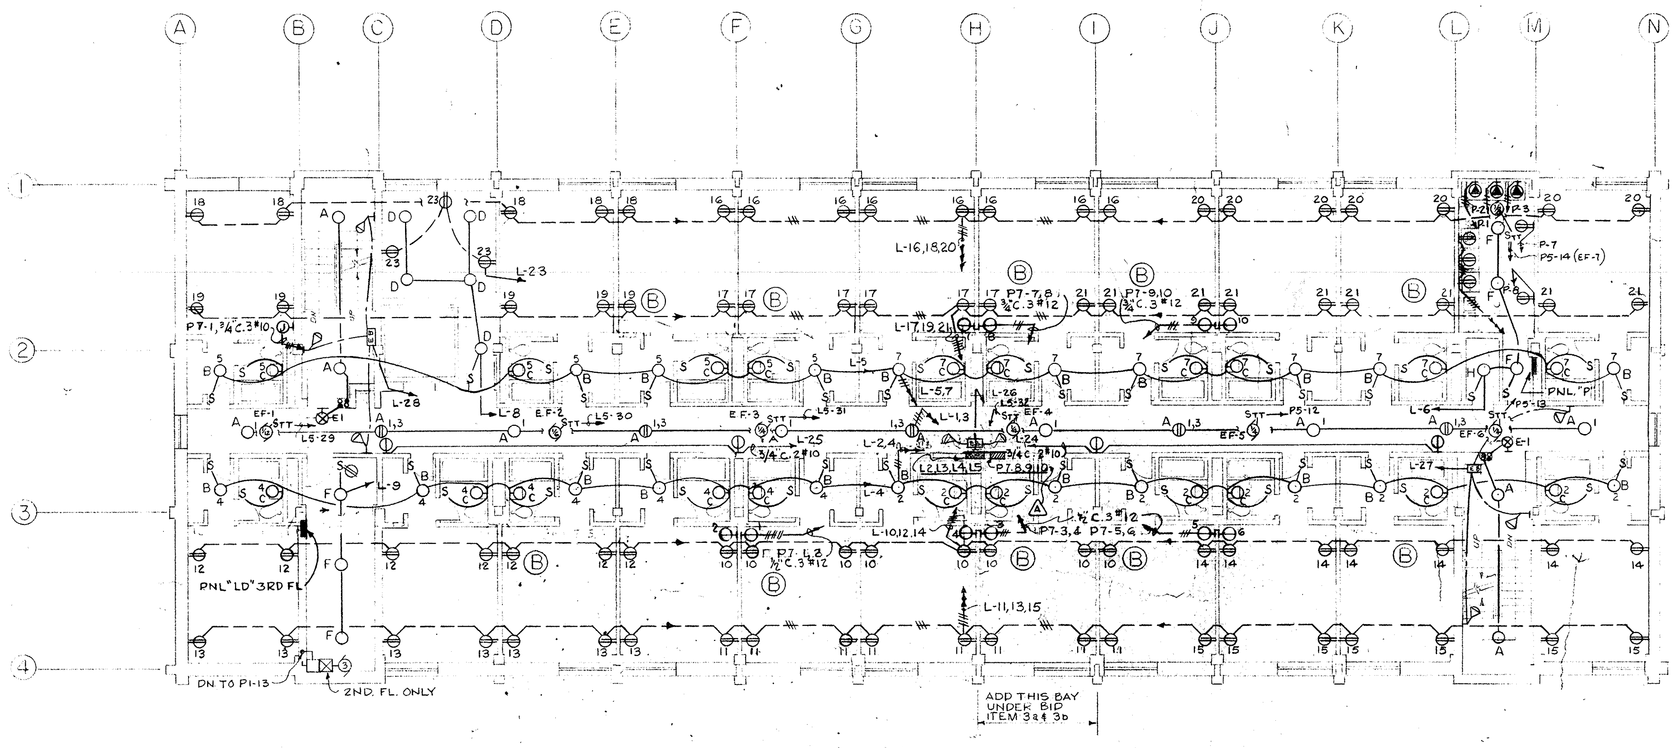

SECOND-THIRD; FOURTH-FIFTH FLOOR PLAN

SCALE: 1/8" = 1'-0"

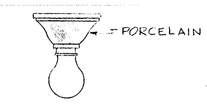

FIXTURE "H"
100W. I.F. LAMP

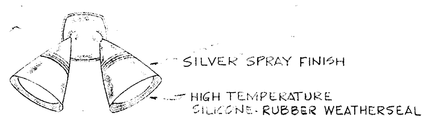

FIXTURE "J"
150 W. PAR 38/FL

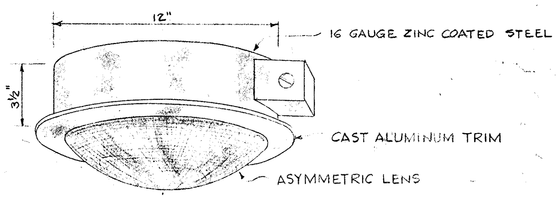

FIXTURE "K"
150 W. I.F. LAMP

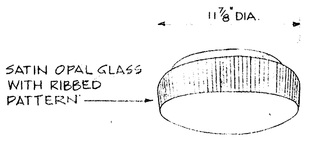

NOTE:
WHERE FIXTURE "A" IS INDICATED AS NIGHT LIGHT, WIRE FOR 2 CIRCUIT OPERATION

FIXTURE "A"
2-60 WATT I.F. LAMPS

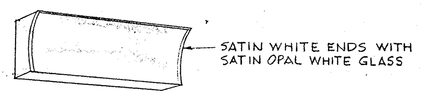

FIXTURE "C-1"
2-60W. I.F. LAMPS

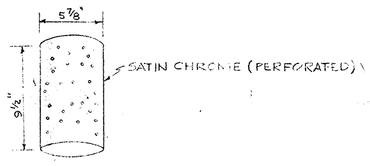

FIXTURE "D"
150W. R-40 LAMP

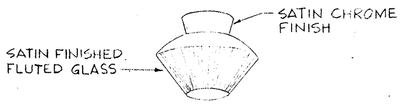

FIXTURE "B"
1-100 W. I.F. LAMP

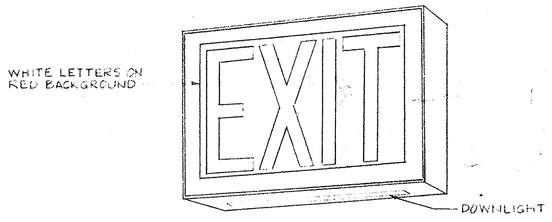

FIXTURE "E" & "E-1"
2-25W. I.F. LAMPS
FIXTURE E - BACK MOUNTED
FIXTURE E-1 - END MOUNTED

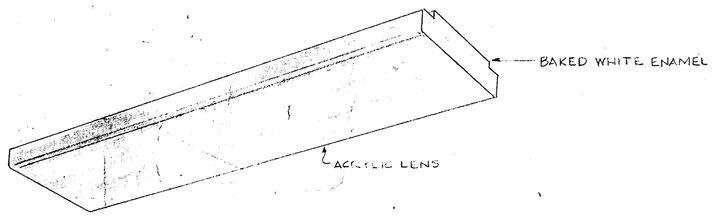

FIXTURE "G"
2-F40CW R.S.

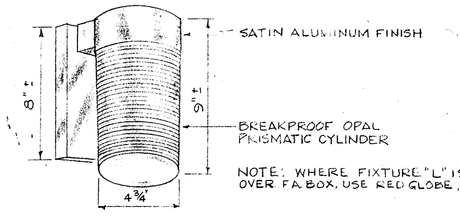

NOTE: WHERE FIXTURE "L" IS LOCATED OVER F.A. BOX, USE RED GLOBE, 25W LAMP

FIXTURE "L"
150 W. I.F. LAMP

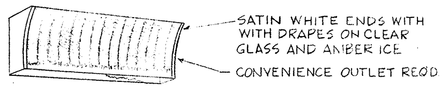

FIXTURE "C"
2-60W. I.F. LAMPS

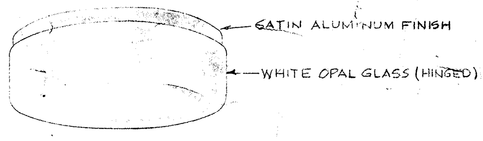

FIXTURE "F"
4-60W I.F. LAMPS

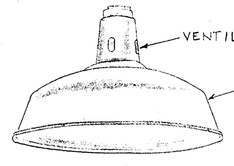

FIXTURE "M"
200W I.F. LAMP

GRAPHIC SCALE
1/8" = 1'-0" 0' 5' 10' 20' 30' 40'

PWC DWG. NO. 18051-187

EFD NO. NBN-245/E-4		DEPARTMENT OF THE NAVY NAVAL FACILITIES ENGINEERING COMMAND NORTHEAST DIVISION BOSTON, MASS.
DES PRINCE	FIRE PROT HOLBROOK	
DR MULCAHY	SAF ENGR HOLBROOK	NAVAL SCHOOL COMMAND, NEWPORT, R.I.
CHK	SAN ENGR	WAVES B.O.Q.
SUP		2ND., 3RD., 4TH. & 5TH. FLR. LTG. & POWER
PROJ ENGR J.A. CIRILLO		ELECTRICAL E-4
DIRECTOR O'Rourke		
APPROVED DATE	CODE IDENT NO	SIZE / FEC DRAWING NO.
CFD FOR COMMANDER NYEC	80091	F / 1297696
	SCALE GRAPHIC	SPEC 90596/68 / CONST. CONTR. NO. N62464-68-C-0108 / SHEET 40 OF 41