REVISION				
SYM	DESCRIPTION	PREP'D BY	DATE	APPROVED

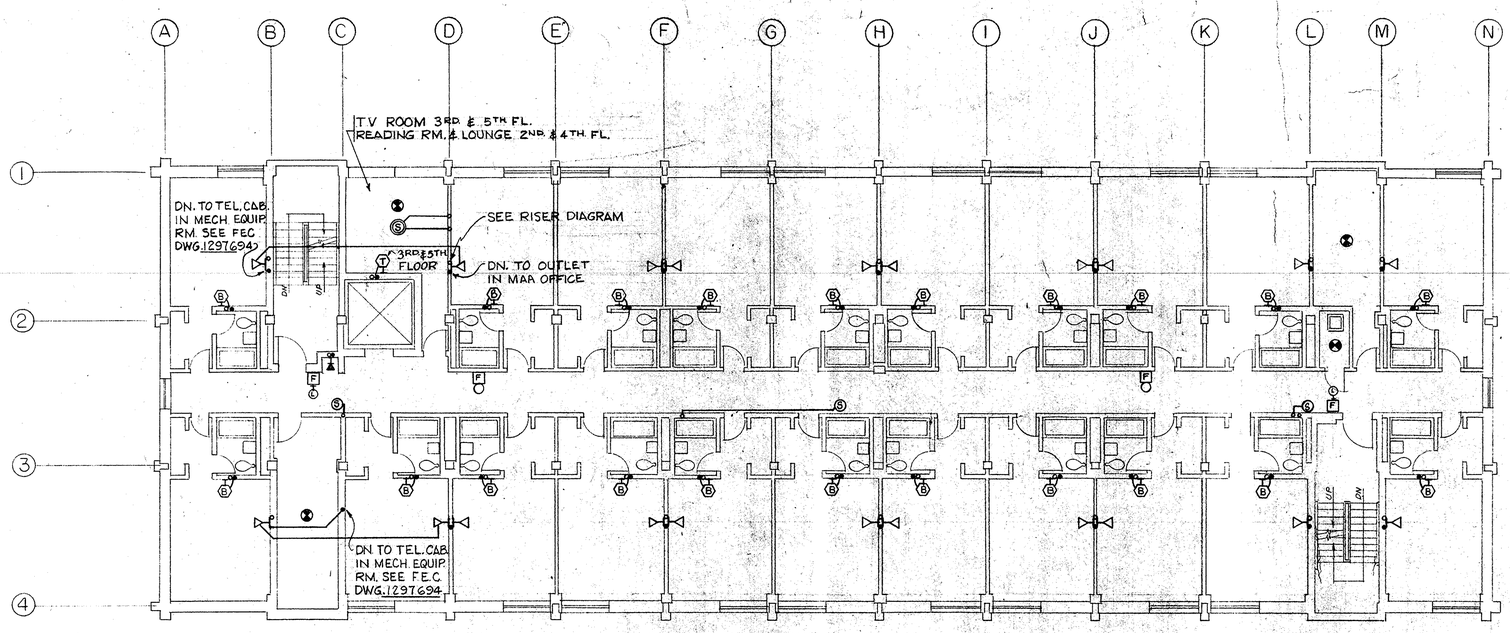

SECOND-THIRD-FOURTH-FIFTH FLOOR PLAN

SCALE: 1/8" = 1'-0"

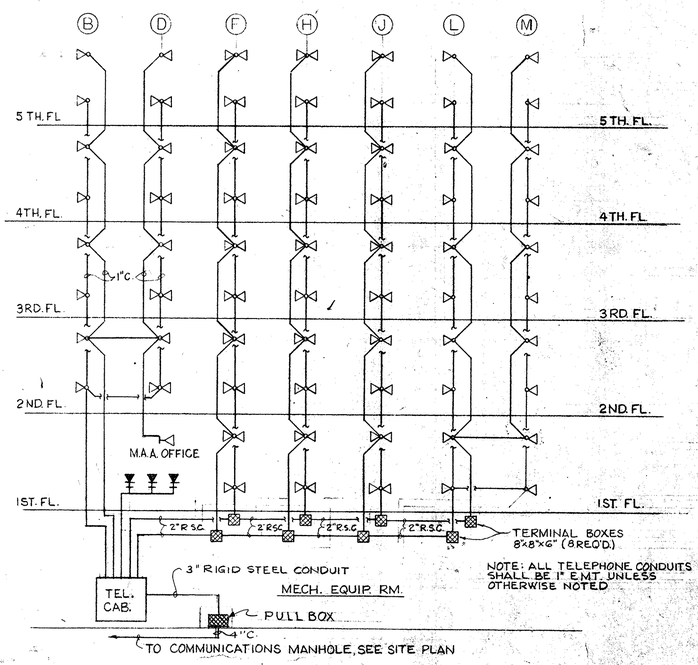

NOTE: ALL TELEPHONE CONDUITS SHALL BE 1" E.M.T. UNLESS OTHERWISE NOTED

TELEPHONE RISER DIAGRAM

NOT TO SCALE

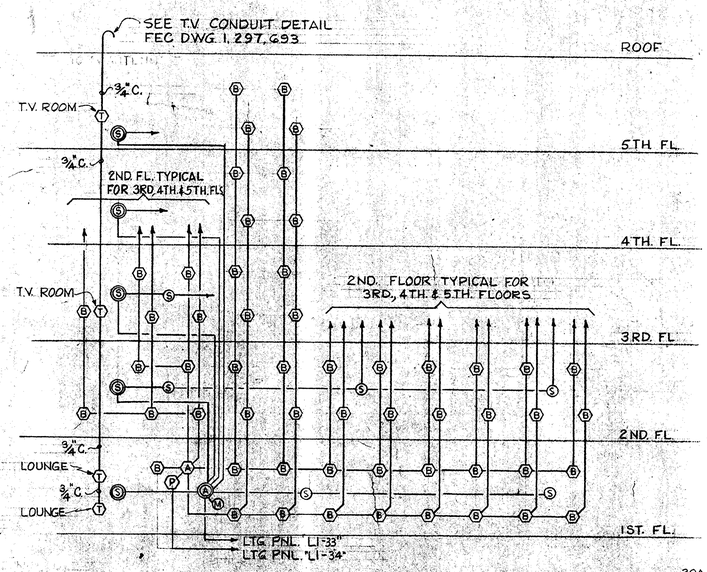

T.V. & SOUND SYSTEMS RISER DIAGRAM

NOT TO SCALE

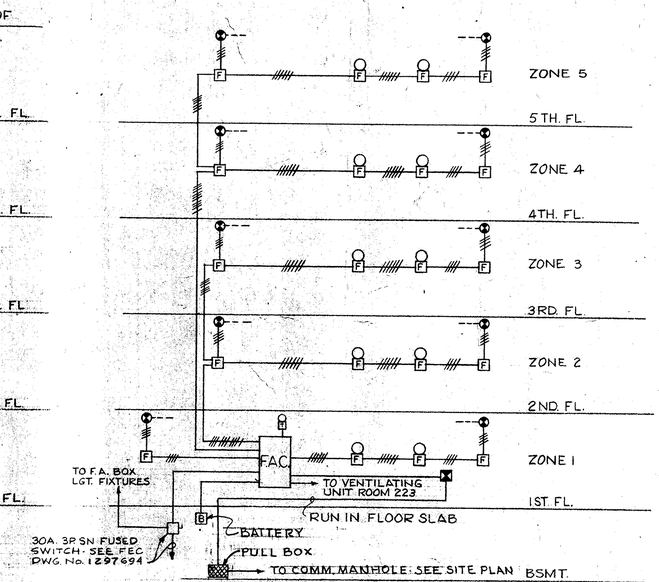

FIRE ALARM SYSTEM DIAGRAM

NOT TO SCALE

NOTE:
FOR LEGEND SEE FEC DWG No. 1297695

GRAPHIC SCALE

1/8" = 1'-0" 0' 5' 10' 20' 30' 40'

EFD NO. NBN-245/E-5		DEPARTMENT OF THE NAVY NAVAL FACILITIES ENGINEERING COMMAND NORTHEAST DIVISION BOSTON, MASS.
DES PRINCE	FIRE PROT HOLBROOK	
DR MULCAHY	SAF ENGR HOLBROOK	NAVAL SCHOOL COMMAND, NEWPORT, R.I.
CHK	SAN ENGR	WAVES B.O.O.
SUP		2ND., 3RD., 4TH. & 5TH. FLR.-SYSTEMS PLAN
PROJ ENGR J.A. CIRILLO		ELECTRICAL E-5
DIRECTOR O'CONNELL		
APPROVED E.S. Hartford Jr. 4/22/69 CFD FOR COMMANDER NFEC	DATE	CODE IDENT NO 80091 · SIZE F · FEC DRAWING NO. 1297697
		CONST. CONTR. NO. N62464-68-C-0108
		SCALE GRAPHIC · SPEC 90596/68 · SHEET 41 OF 41

PWC Dwg. No. 18052-187 BLDG 678 CP FINIS