SYM	ZONE	REVISION DESCRIPTION	DATE	APPROVED

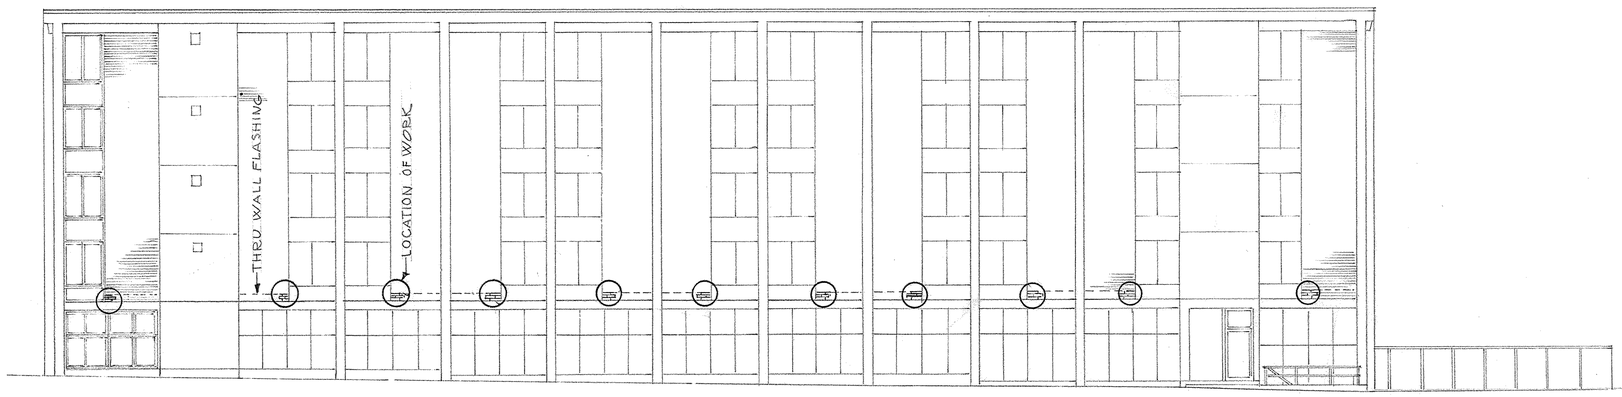

EAST ELEVATION
WEST ELEVATION (SIMILAR)

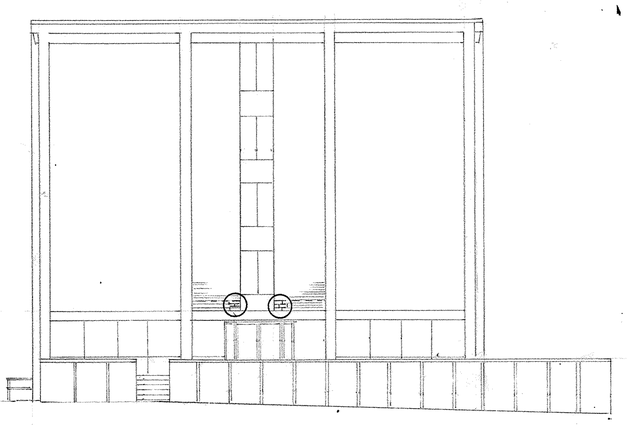

NORTH ELEVATION
SOUTH ELEVATION (SIMILAR)

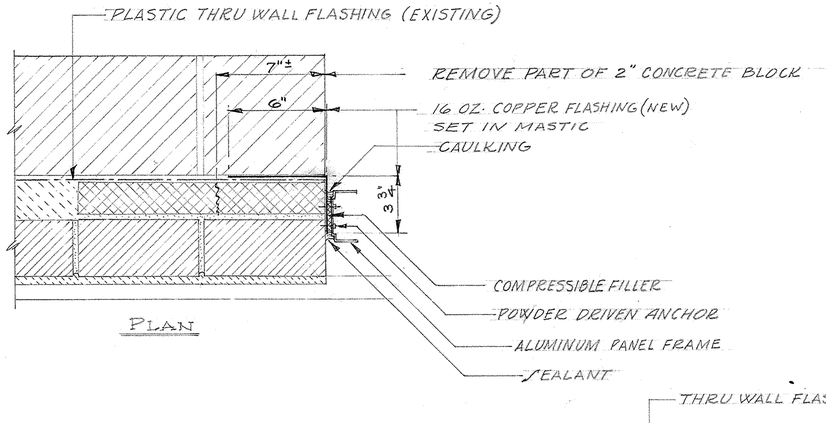

PLAN

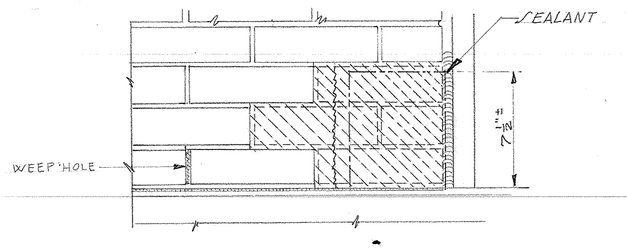

ELEVATION

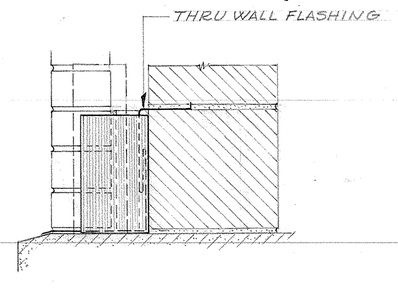

SECTION

SCALE 3"=1'-0"

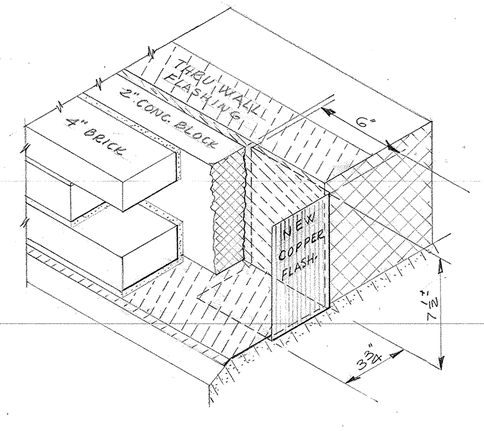

ISOMETRIC

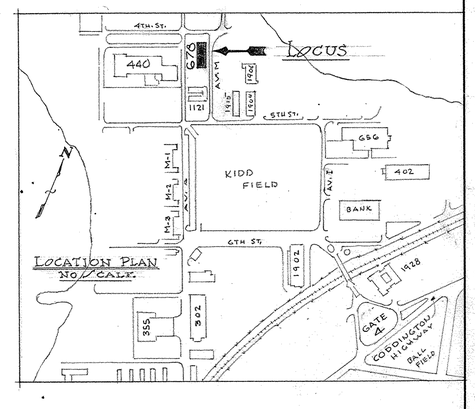

LOCATION PLAN
NO SCALE

LEGEND
○ DENOTES AREAS WHERE WORK IS TO BE ACCOMPLISHED. ALL ELEVATIONS

GRAPHIC SCALES

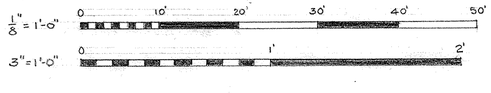

P.W.C. NO. 19113-198	DEPARTMENT OF THE NAVY — NAVAL FACILITIES ENGINEERING COMMAND — PUBLIC WORKS CENTER — U. S. NAVAL BASE — NEWPORT, R. I.
DES. J.P. WHITFORD 10/11/72	NAVAL OFFICERS TRAINING CENTER, NEWPORT, R.I.
DR. J.P.W. 10/11/72	WAVE B.O.Q.
DIV. DIR. Donald A. McHenry 10/18/72	BUILDING No 678 CODD PT.
DEPT. HEAD [signature]	MODIFY FLASHING
APPROVED [signature] DATE 10/27/72	ELEVATIONS & DETAILS
SATISFACTORY TO [signature]	SIZE F — CODE IDENT NO. 5118-485 — NAVFAC DRAWING NO. 2,002,672
DATE 27 Oct 72	CONSTR. CONTR. NO. N62472-C-1713
	SCALE: AS NOTED — SPEC. 73-C-1713 — SHEET 1 OF 1

K+E ALBANENE® MADE IN U.S.A. B.L.M. 1517