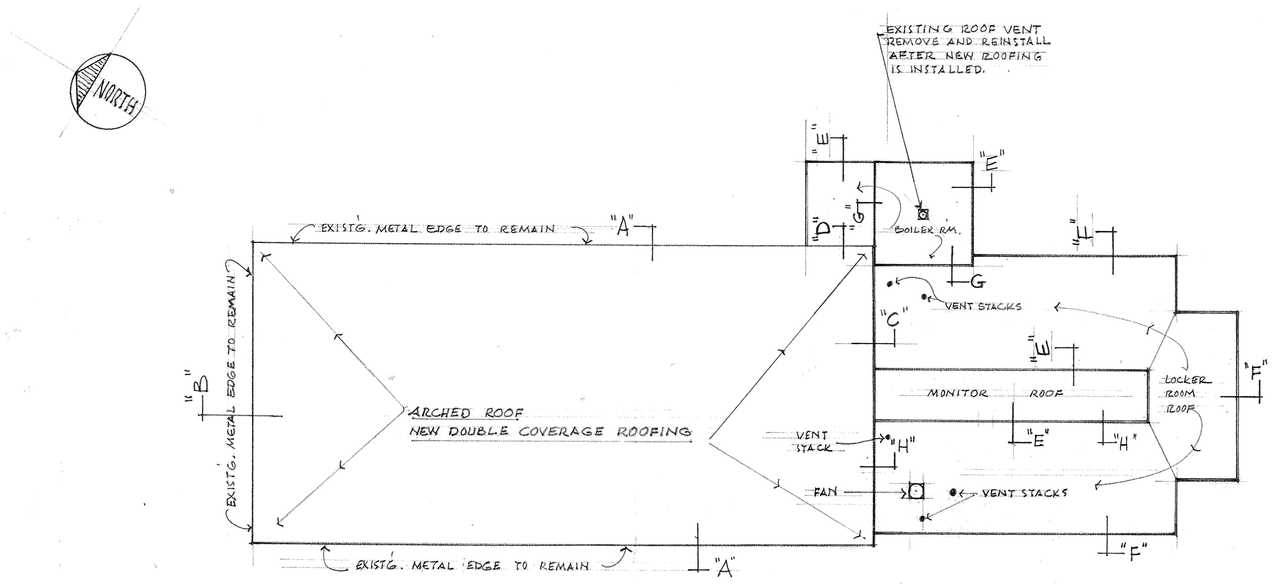

ROOF PLAN
SCALE: 1/16" = 1'-0"

BUILDING # 307 — CODDINGTON POINT

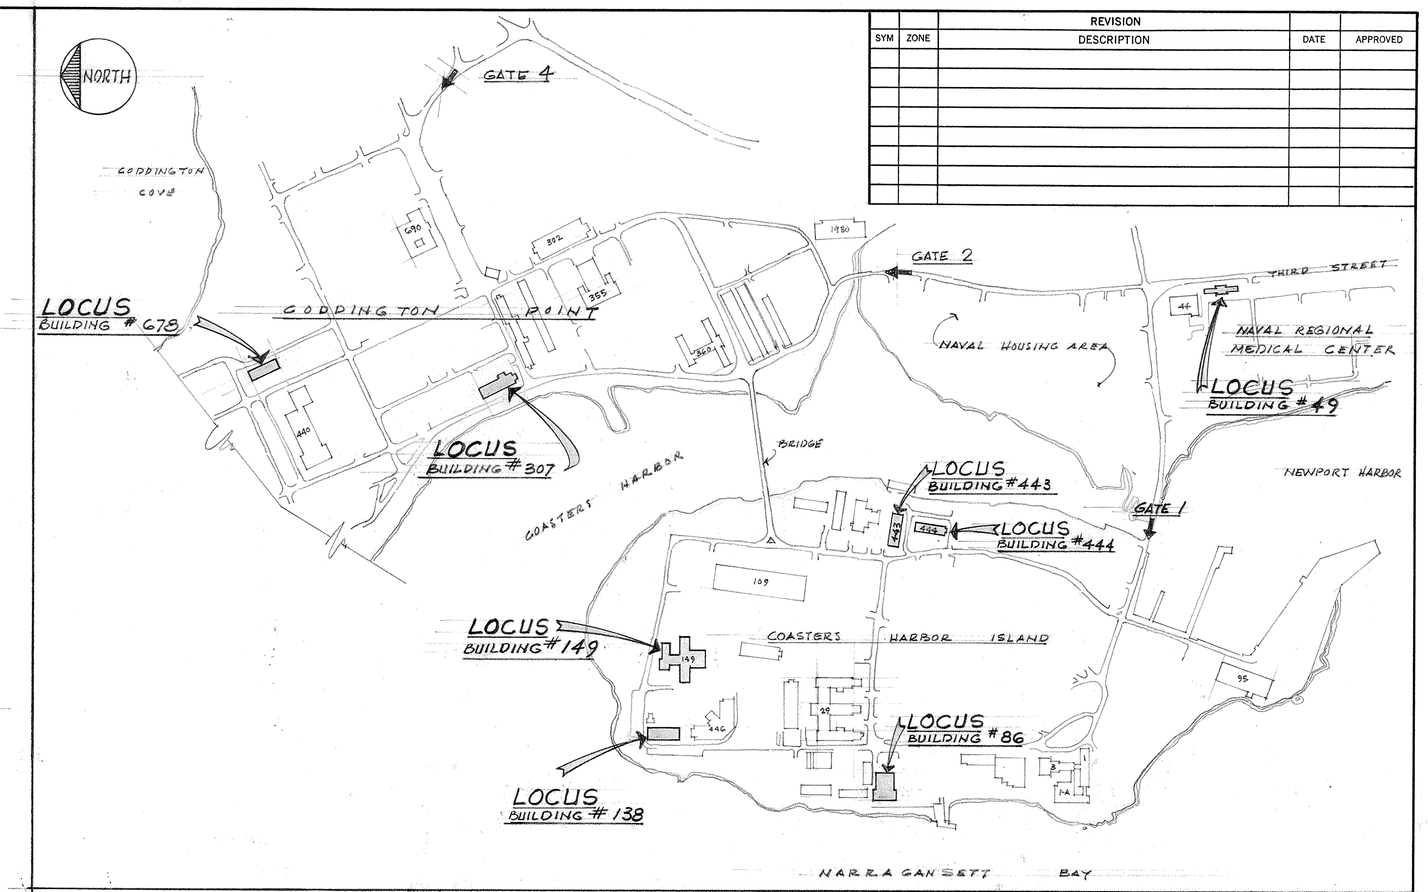

SYM	ZONE	REVISION DESCRIPTION	DATE	APPROVED

LOCATION PLAN
SCALE: 1" = 400'

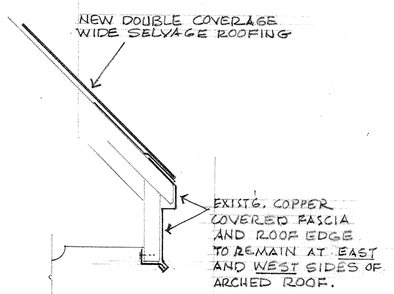

DETAIL "A"
SCALE: 1 1/2" = 1'-0"

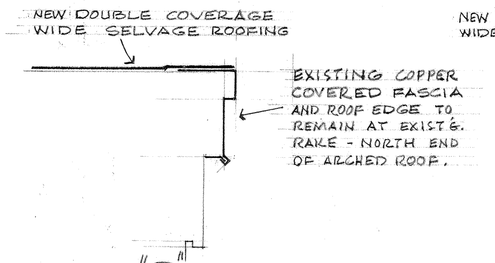

DETAIL "B"
SCALE: 1 1/2" = 1'-0"

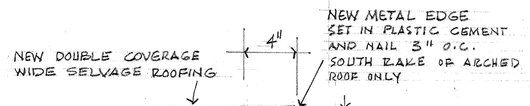

DETAIL "C"
SCALE: 1 1/2" = 1'-0"

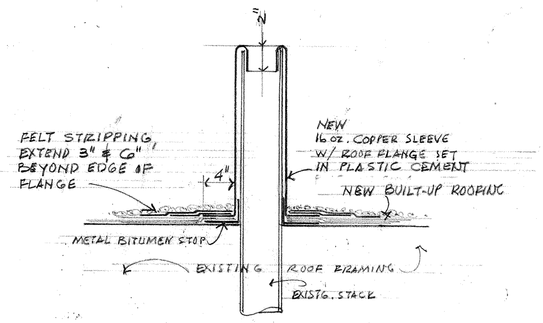

DETAIL @ VENT STACKS
SCALE: 1 1/2" = 1'-0"

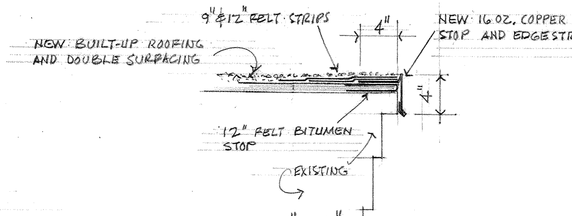

DETAIL "E"
SCALE: 1 1/2" = 1'-0"

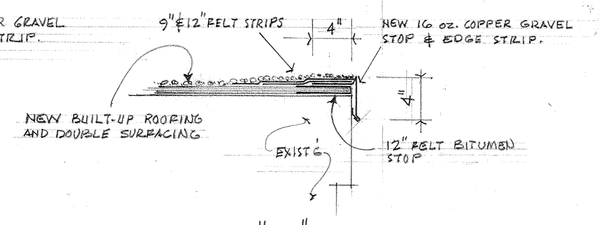

DETAIL "F"
SCALE: 1 1/2" = 1'-0"

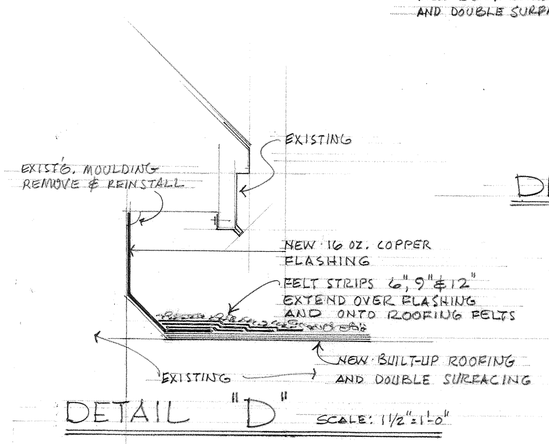

DETAIL "D"
SCALE: 1 1/2" = 1'-0"

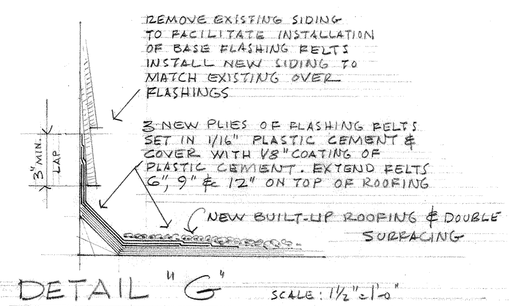

DETAIL "G"
SCALE: 1 1/2" = 1'-0"

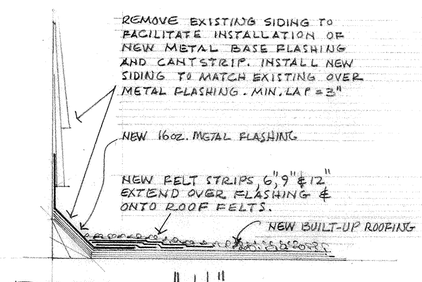

DETAIL "H"
SCALE: 1 1/2" = 1'-0"

NOTE!
ROOF FAN CURBS SHALL BE FLASHED SIMILAR TO DETAIL "H"

ARCHED ROOF:
REMOVE ALL EXISTING DOUBLE-COVERAGE ROOFING AND APPLY NEW DOUBLE-COVERAGE ROOFING AND FLASHING INDICATED.

FLAT ROOFS:
REMOVE ALL EXISTING BUILT-UP ROOFING, METAL FLASHING AND GRAVESTOPS. PROVIDE NEW METAL GRAVESTOPS & EDGESTRIPS AND NEW BUILT-UP ROOFING W/ DOUBLE SURFACING.

NETC DWG. NO. 20154-208	DEPARTMENT OF THE NAVY — NAVAL FACILITIES ENGINEERING COMMAND
DES.	NAVAL EDUCATION AND TRAINING CENTER NEWPORT, RHODE ISLAND
DR. LW CHAPLIN 12 MAY 1976	ROOFING VARIOUS BUILDINGS
DIV. DIR. Donald Quinn 13 May 76	BUILDING No. 307 CODDINGTON POINT
DEPT. HEAD 13 May 76	LOCATION PLAN & PLANS & DETAILS
APPROVED DATE 5/14/76	
SATISFACTORY TO	SIZE F · CODE IDENT NO. 80091 · NAVFAC DRAWING NO. 2022048
DATE	CONSTR. CONTR. NO. N62472-76-C-1778
	SCALE: AS NOTED · SPEC. 04-76-1778 · SHEET 1 OF 4