REVISION				
SYM	ZONE	DESCRIPTION	DATE	APPROVED

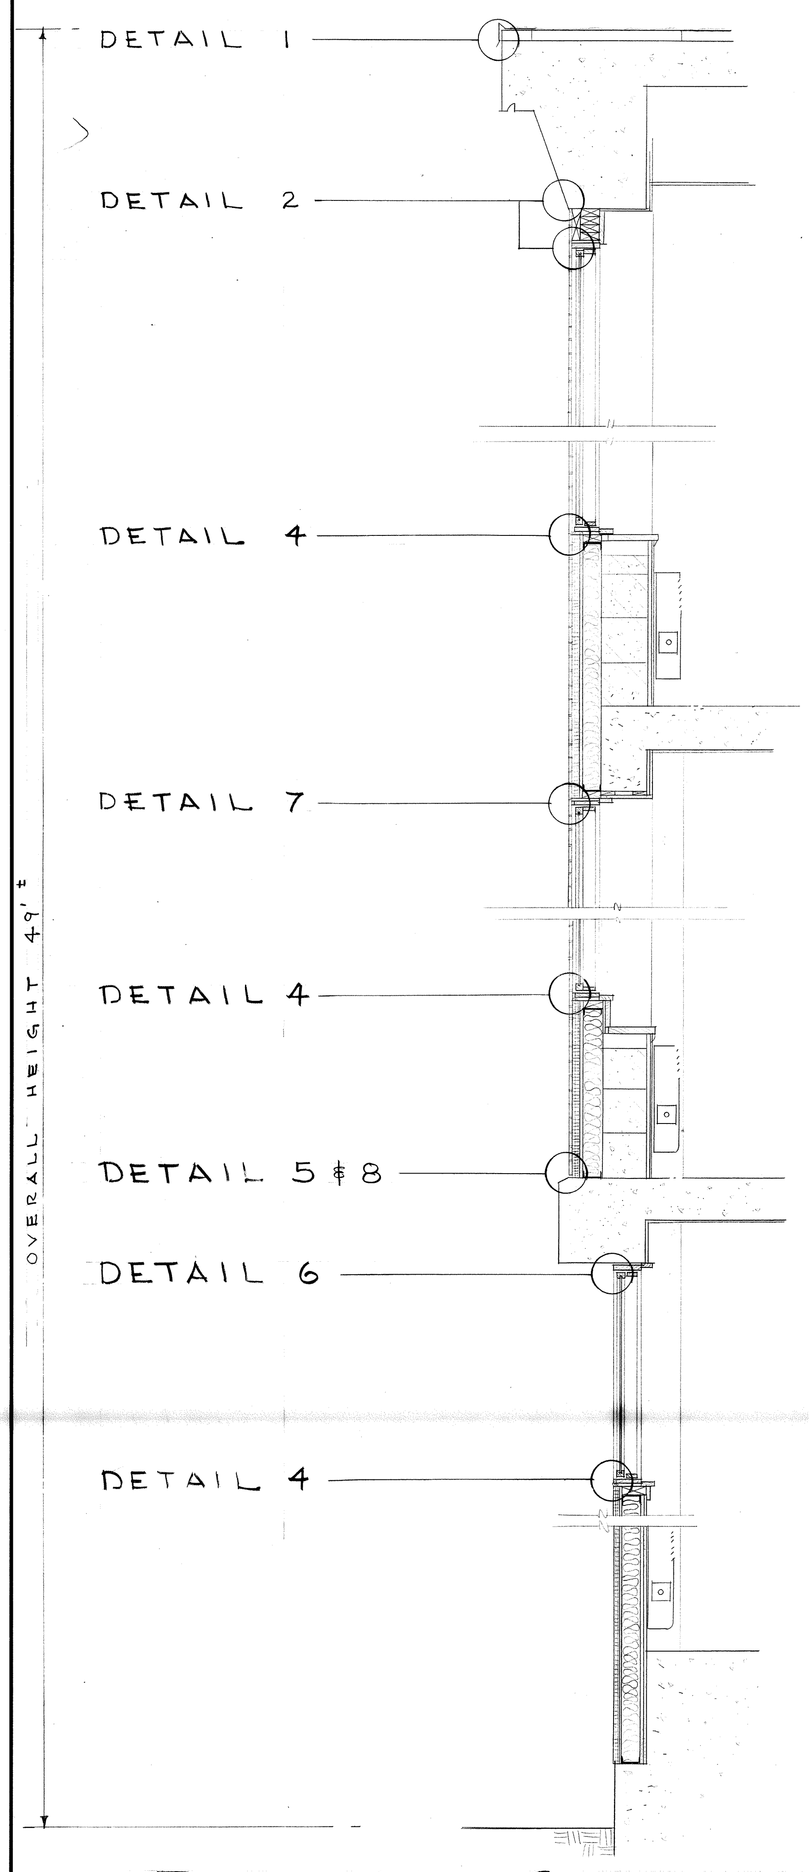

EXISTING WALL SECTION

SCALE 3/4" = 1'-0"

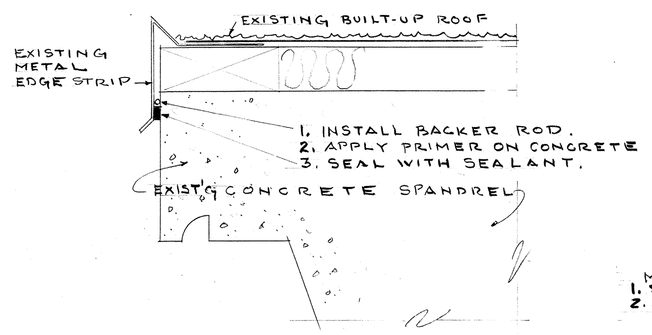

DETAIL 1

SCALE 3"=1'-0"

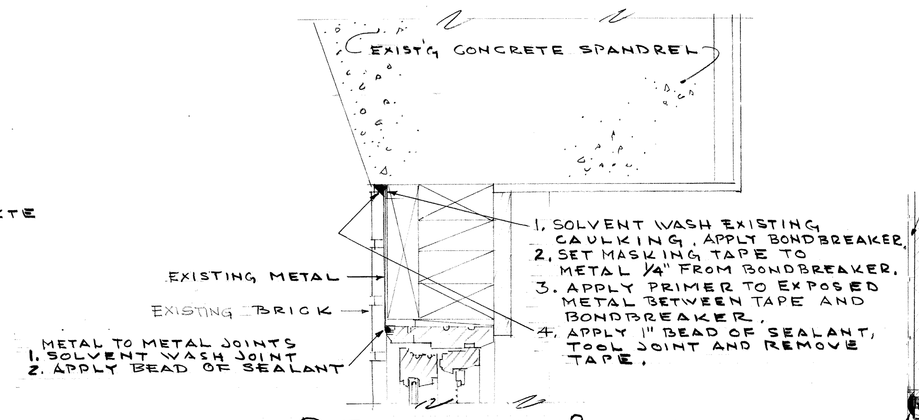

DETAIL 2

SCALE 3"=1'-0"

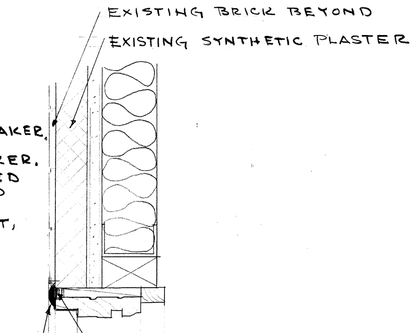

1. SOLVENT WASH EXISTING CAULKING AND METAL FRAME.
2. APPLY SEALANT TO EXISTING CAULKING TO FORM BONDBREAKER.
3. SET MASKING TAPE TO EITHER SIDE OF BONDBREAKER 1/4" LEAVING ADJACENT EXISTING SURFACES EXPOSED.
4. APPLY PRIMER TO EXPOSED SYNTHETIC PLASTER AND METAL.
5. APPLY 1" WIDE MOUNDED BEAD OF SEALANT, TOOL JOINT AND REMOVE TAPE. (SEE JOINT DETAIL BELOW)

DETAIL 7

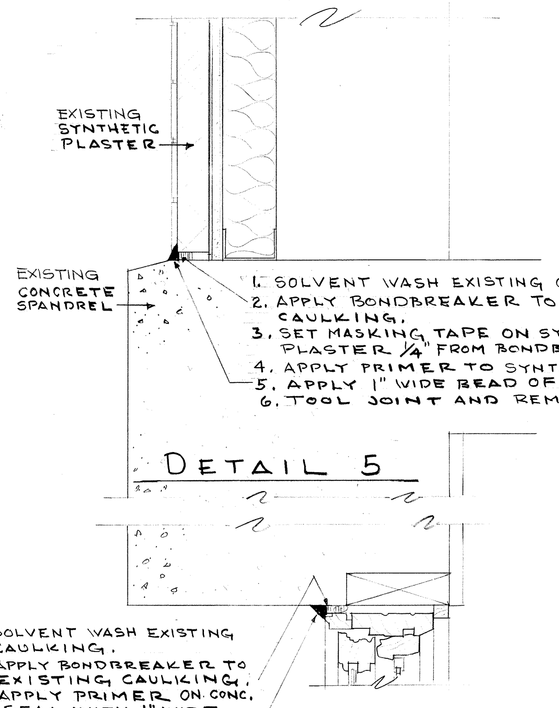

DETAIL 5

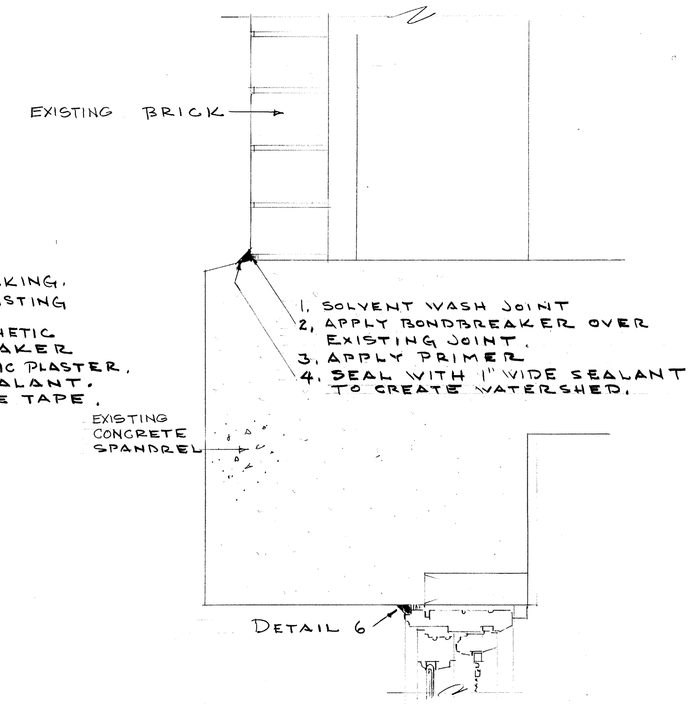

DETAIL 6

SCALE 3"=1'-0"

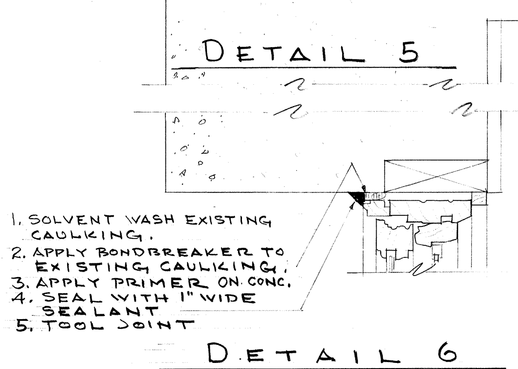

DETAIL 8

SCALE 3"=1'-0"

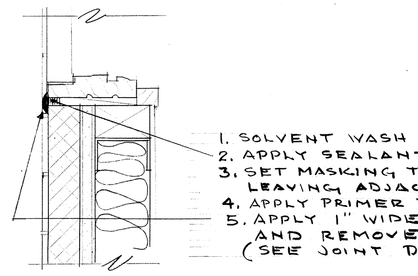

1. SOLVENT WASH EXISTING CAULKING AND METAL FRAME.
2. APPLY SEALANT TO EXISTING CAULKING TO FORM BONDBREAKER.
3. SET MASKING TAPE TO EITHER SIDE OF BONDBREAKER 1/4" LEAVING ADJACENT EXISTING SURFACES EXPOSED.
4. APPLY PRIMER TO EXPOSED SYNTHETIC PLASTER AND METAL.
5. APPLY 1" WIDE MOUNDED BEAD OF SEALANT, TOOL JOINT AND REMOVE TAPE. (SEE JOINT DETAIL BELOW)

DETAIL 4

SCALE 3"=1'-0"

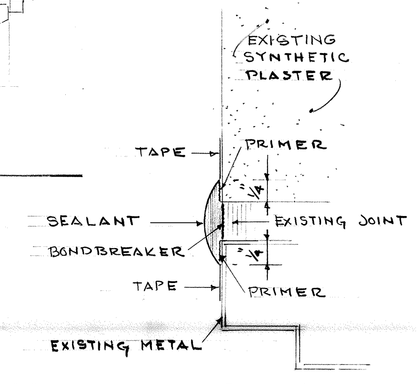

JOINT DETAIL

NO SCALE (FOR DET. 4 & 7)
FOR METAL LOUVERS AND VENTS IN CONCRETE ALSO.

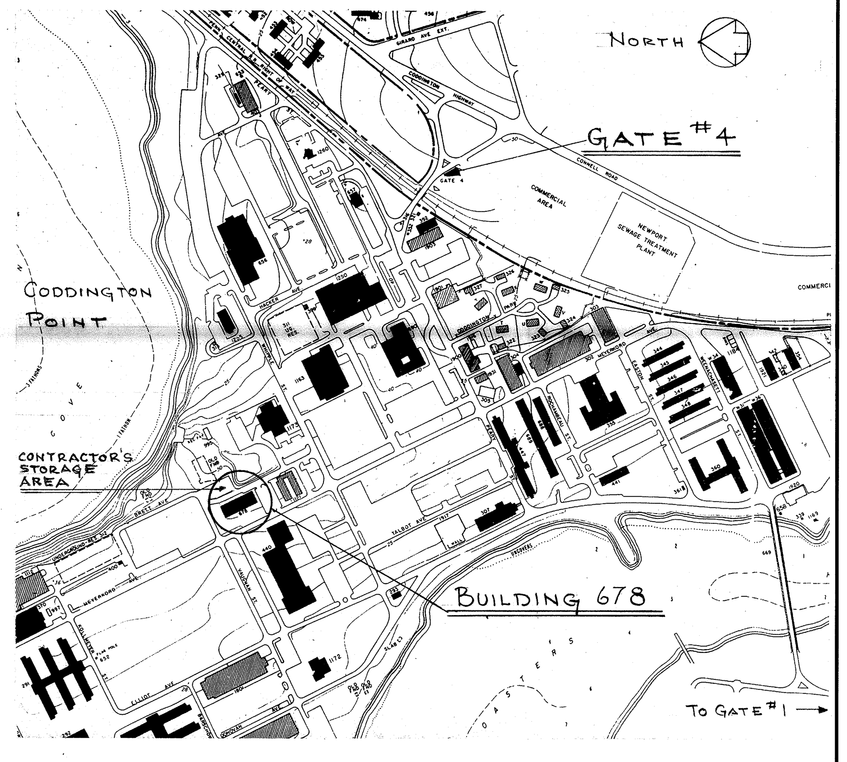

LOCATION PLAN

SCALE 1" = 400'

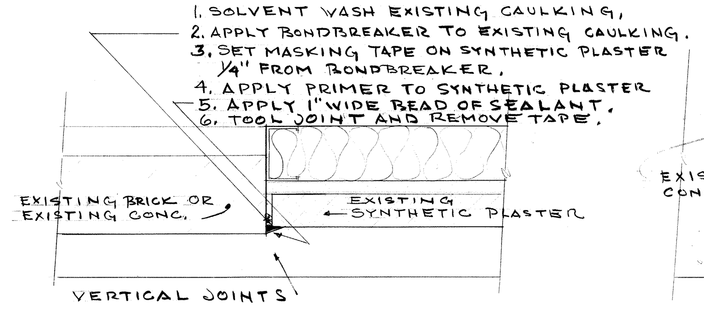

DETAIL 9

SCALE 3"=1'-0"

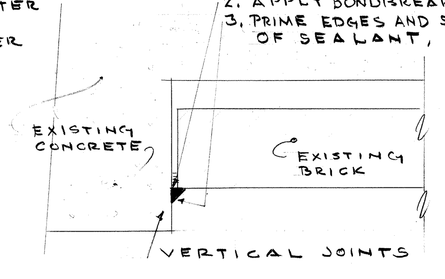

DETAIL 10

SCALE 3"=1'-0"

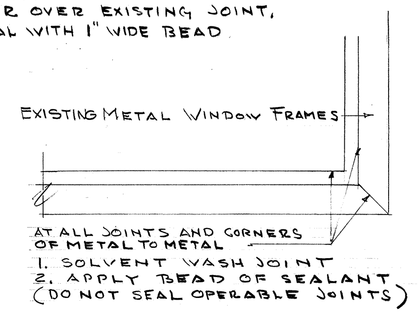

DETAIL 11

NO SCALE

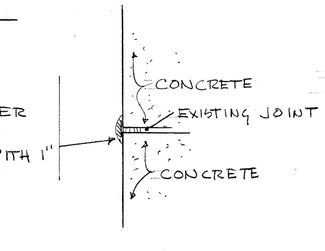

DETAIL 12

SCALE 3" = 1'-0"

GRAPHIC SCALES

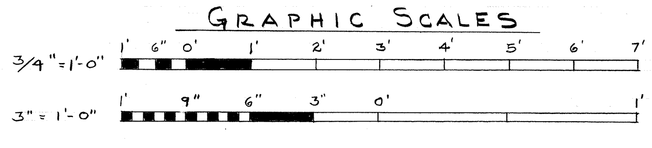

McLEISH & JOHNSON, ARCH. 5700 POST RD. E. GREENWICH RHODE ISLAND	NETC DWG. NO. / NETC SK. NO. 27809-271	DEPARTMENT OF THE NAVY — NAVAL FACILITIES ENGINEERING COMMAND
	DSGN.	NAVAL EDUCATION AND TRAINING CENTER NEWPORT, RHODE ISLAND
	DR.	EXTERIOR WATERPROOFING BLDG. No. 678 CP
	BR. 6/27/89	
	DI. 6/28/89	LOCATION PLAN & DETAILS
	APPROVED 6-29-89 DATE	
DWN. JD DATE 6-19-88	SATISFACTORY TO William J. Lehrne	SIZE F · CODE IDENT NO. 80091 · NAVFAC DRAWING NO. 2124901 · A-1
PARTNER	DATE 6/26/89	CONSTR. CONTR. NO. N62470-90-C-1654
		SCALE AS NOTED · SPEC. 04-90-1654 · SHEET 1 OF 2