REVISION				
SYM	ZONE	DESCRIPTION	DATE	APPROVED

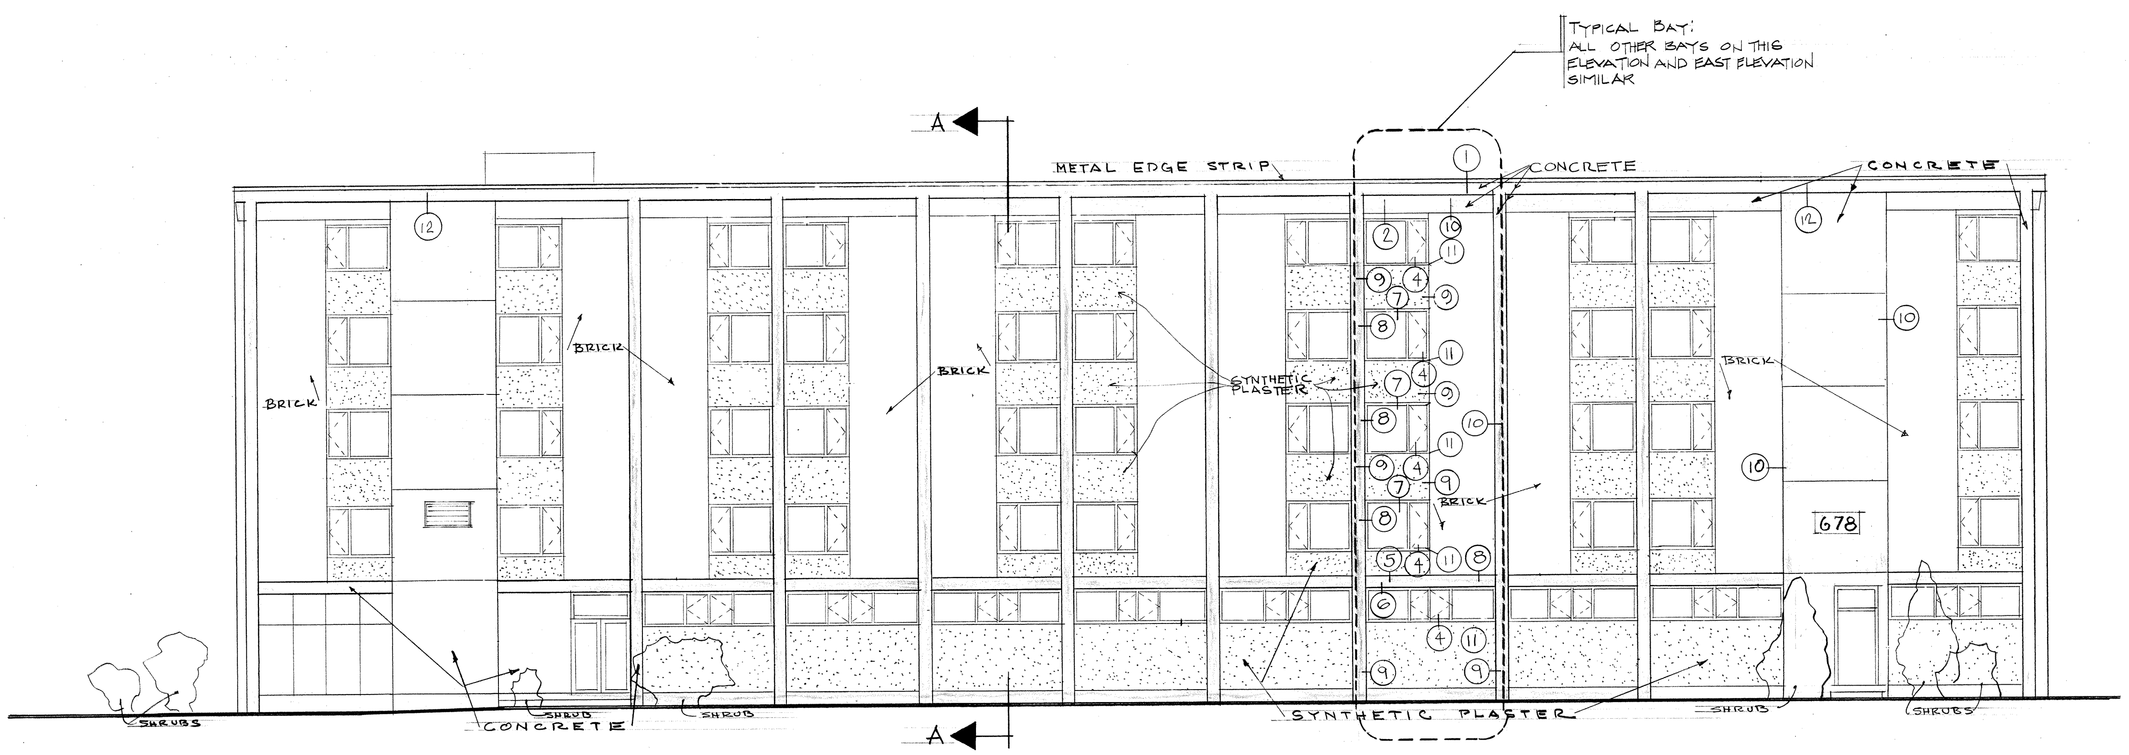

WEST ELEVATION

SCALE 1/8"=1'-0"

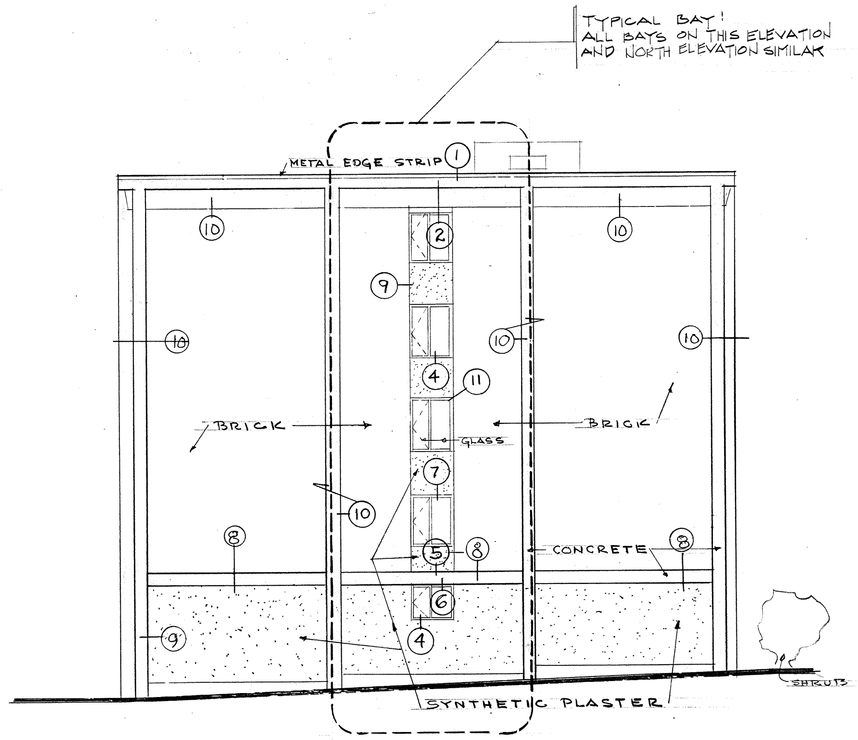

SOUTH ELEVATION

SCALE 1/8"=1'-0"

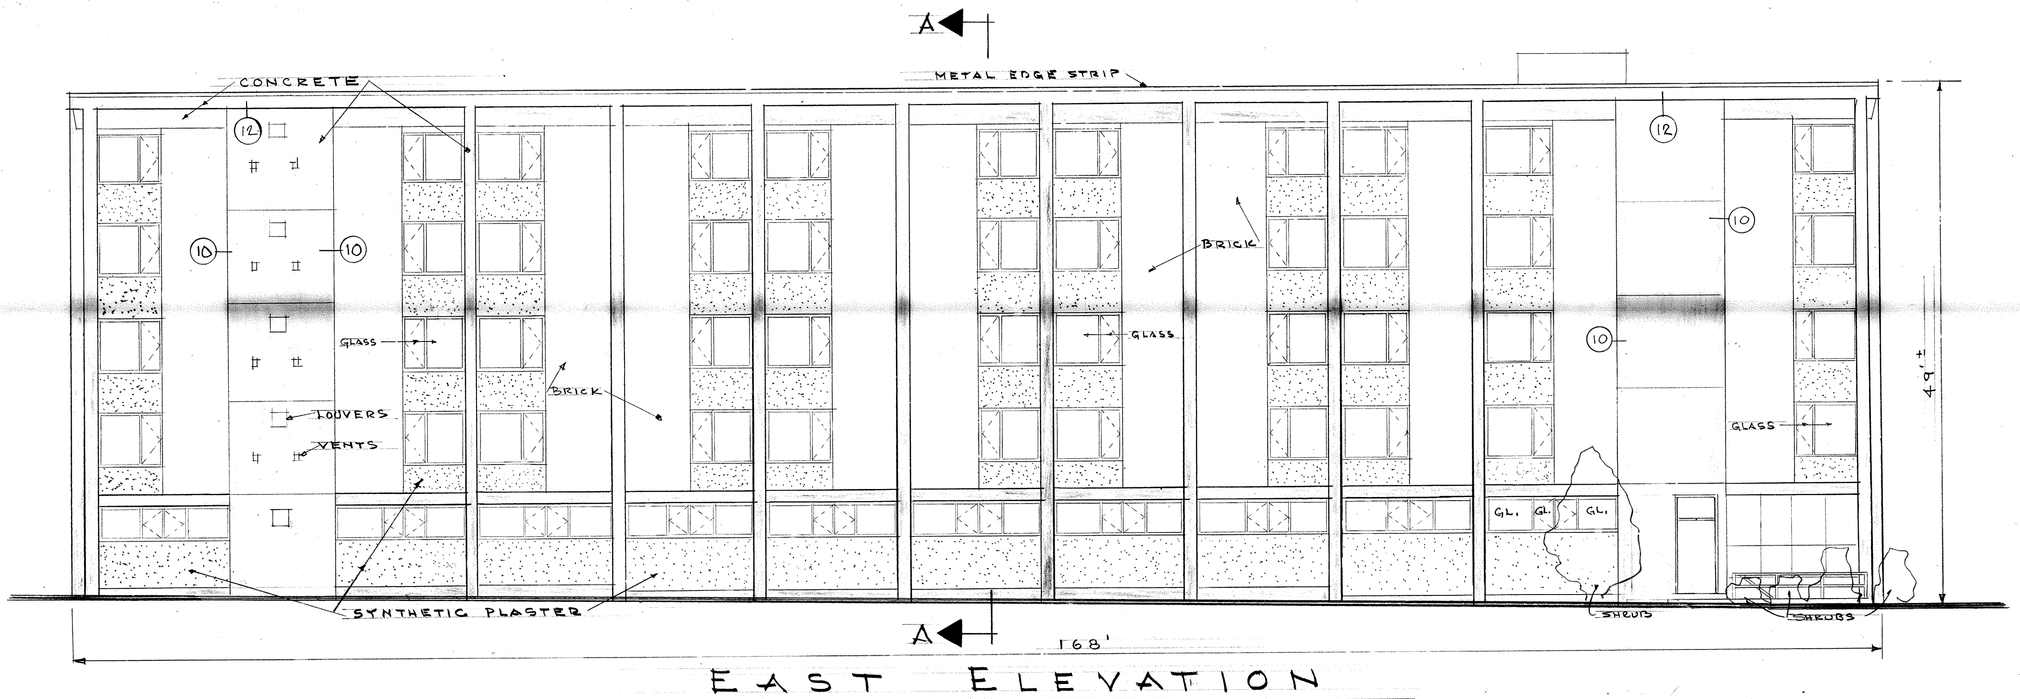

EAST ELEVATION

SCALE 1/8"=1'-0"

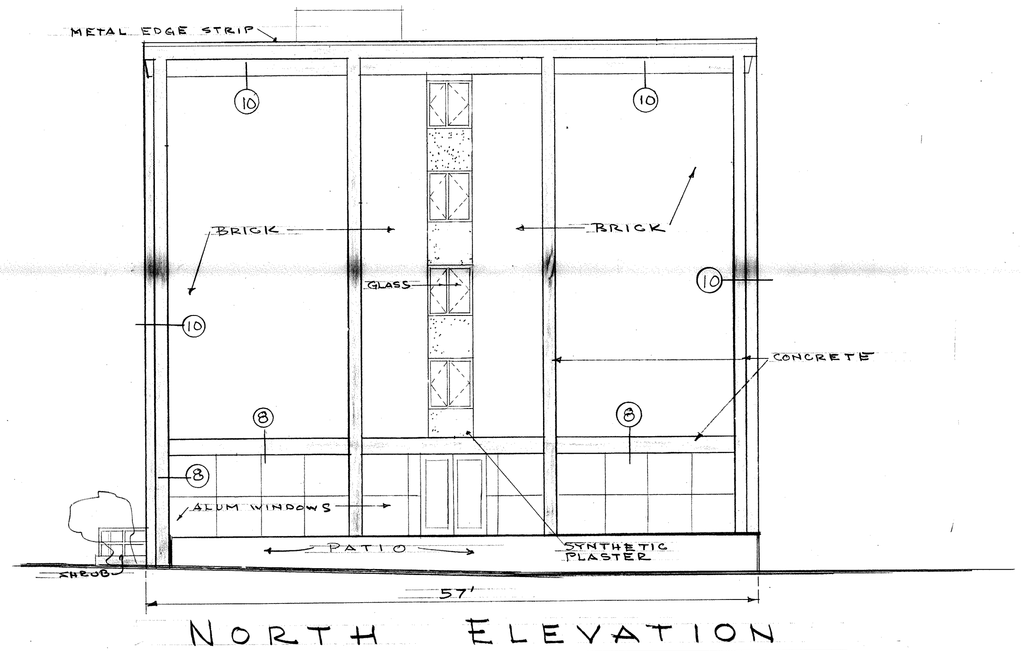

NORTH ELEVATION

SCALE 1/8"=1'-0"

GENERAL NOTES

1. PRESSURE WASH AND CHEMICALLY CLEAN ALL BRICK AND CONCRETE SURFACES.
2. REBUILED ALL EXTERIOR JOINTS, ALL ELEVATIONS, AS DETAILED ON SHEET A2 & A1.
3. INSTALL NEW SEALANT MATERIAL AS DETAILED ON SHEET A1.
4. APPLY WATER REPELLANT TO ALL BRICK, AND CONCRETE SURFACES AS SPECIFIED.
5. DETAIL SYMBOLS, (1) THRU (11), ON ELEVATIONS ARE SHOWN TO INDICATE TYPICAL CONDITIONS. ALL SIMILAR JOINTS THROUGHOUT BUILDING EXTERIOR ARE TO BE REPAIRED.
6. ON ALL ELEVATIONS AT VERTICAL CONCRETE COLUMNS, SAW CUT HORIZONTAL COVE JOINT AT EACH FLOOR LEVEL (5 PER COLUMN, 5 LINEAL FEET EACH CUT), REMOVING SEALANT AND CREATING JOINT 1/4" X 1/4". SOLVENT WASH, PRIME AND FILL WITH SEALANT.
7. ON ALL ELEVATIONS WHERE EXISTING SEALANT AT VERTICAL JOINTS AT MASONRY TO CONCRETE COLUMNS EXTENDS BEYOND WIDTH OF NEW SEALANT TO BE INSTALLED, EXISTING SEALANT SHALL BE SCRAPED FROM SURFACE BY RAZOR OR SHARPENED PUTTY KNIFE PRIOR TO INSTALLATION OF NEW SEALANT BEAD. FOR BIDDING PURPOSES ASSUME 50% OF VERTICAL JOINTS TO BE SCRAPED.
8. ON ALL ELEVATIONS SOUND OUT, CLEAN AND PATCH SPALLED AREAS ON CONCRETE COLUMNS AND SURFACES. FOR BIDDING PURPOSES ASSUME 50 SQ. FT. OF SPALLED AREAS.
9. NORTH ELEVATION, REMOVE (5) T.V. ANTENNA WIRE ANCHORS IN BRICK JOINTS AND (2) T.V. ANTENNA WIRE ANCHORS IN CONCRETE, AND PATCH HOLES.
10. EAST AND WEST ELEVATIONS OVER DOORS AT NORTH END OF BUILDING, SAW CUT CRACKS IN CONCRETE, SOLVENT WASH, PRIME AND FILL WITH SEALANT. FOR BIDDING PURPOSES ASSUME 20 LINEAL FEET.

GRAPHIC SCALE

1/8"=1'-0" 5' 0' 5' 10' 15' 20' 25' 30' 35' 40'

LEGEND

EXISTING CONCRETE

EXISTING SYNTHETIC PLASTER

EXISTING BRICK

HERBERT E. MCLEISH No. 520 REGISTERED ARCHITECT

McLEISH & JOHNSON, ARCH.
5700 POST RD. E. GREENWICH
RHODE ISLAND
DWN. JO DATE 6-19-88
PARTNER [signature] DATE 6/26/89

NETC DWG. NO.
NETC SK. NO. 27810-271
DSGN
DR.
BR. [signature] 6/27/89
DIR. [signature] 6/28/89
APPROVED [signature] 6-29-89 DATE

SATISFACTORY TO William J. Lebeau
DATE 6/26/89

DEPARTMENT OF THE NAVY — NAVAL FACILITIES ENGINEERING COMMAND

NAVAL EDUCATION AND TRAINING CENTER
NEWPORT, RHODE ISLAND

EXTERIOR WATERPROOFING
BLDG. No. 678 CP
EXTERIOR ELEVATIONS

SIZE	CODE IDENT NO.	NAVFAC DRAWING NO.	
F	80091	2124902	A-2
		CONSTR. CONTR. NO. N62472-90-C-1654	
SCALE: AS NOTED		SPEC. 04-90-1654	SHEET 2 OF 2