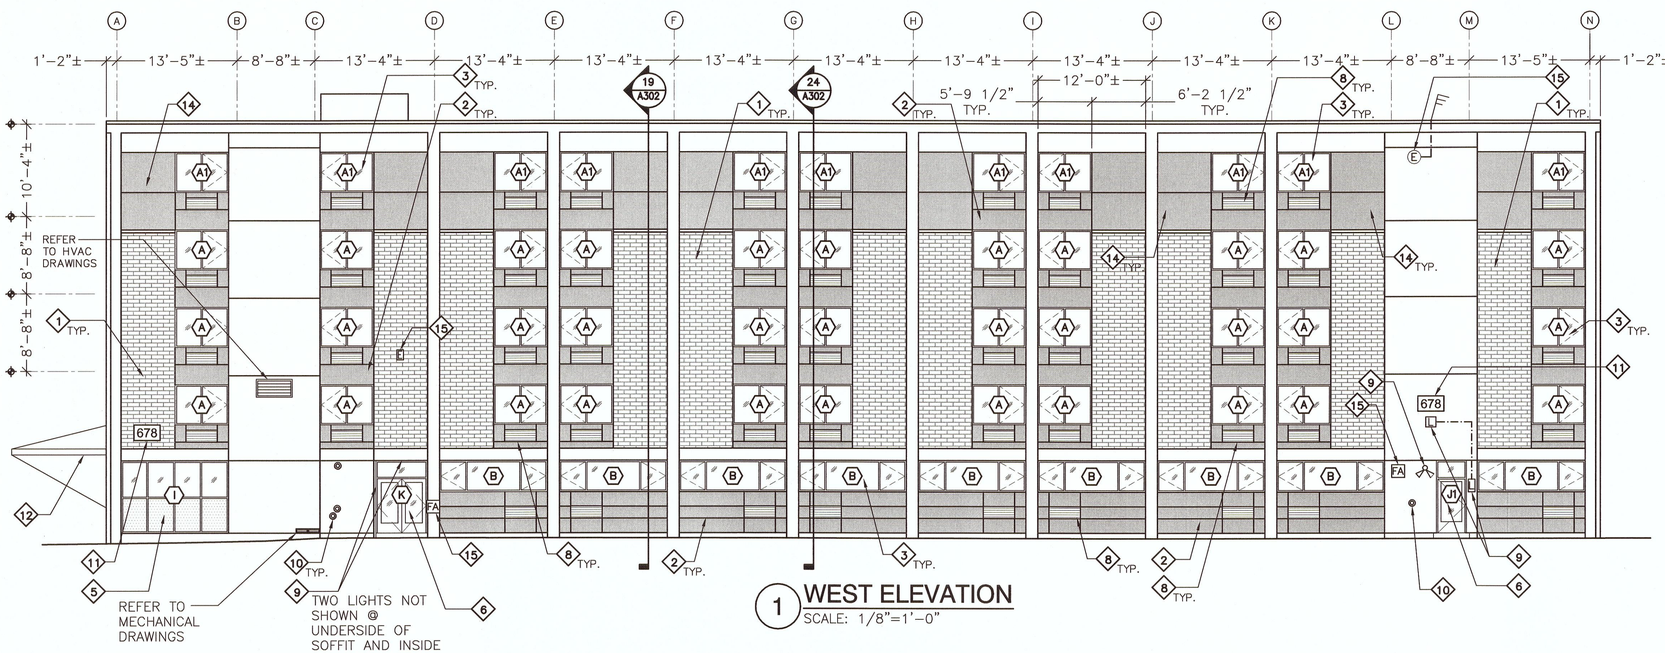

1 WEST ELEVATION
SCALE: 1/8"=1'-0"

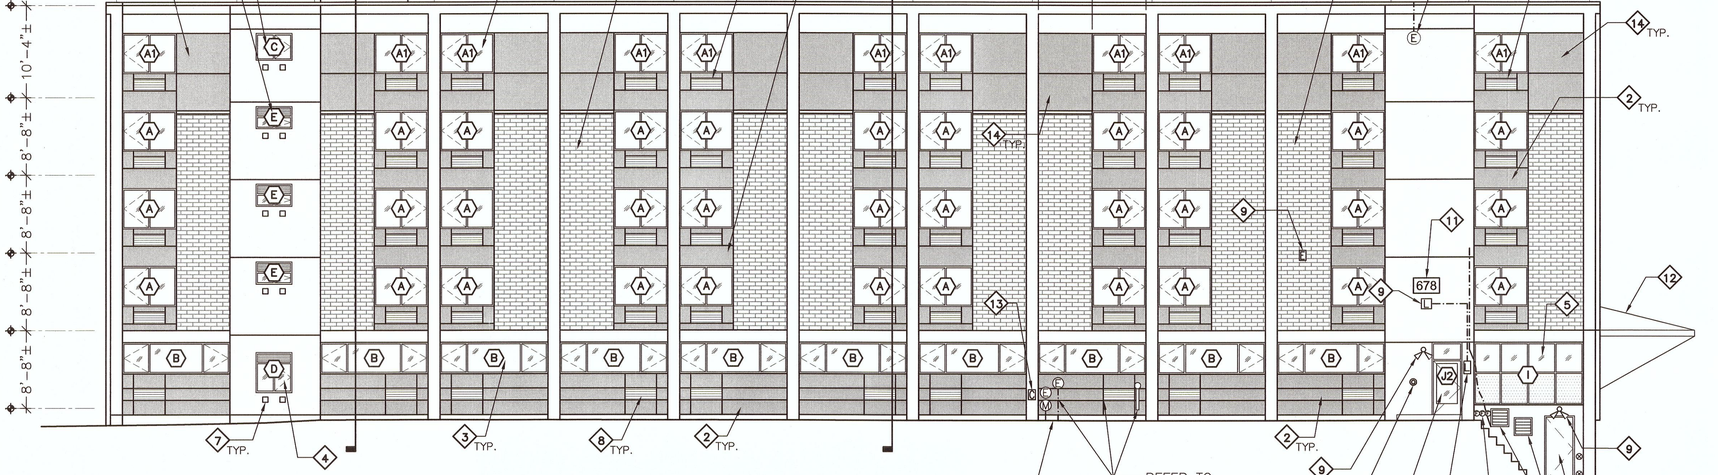

2 EAST ELEVATION
SCALE: 1/8"=1'-0"

NOTE: REFER TO THE FLOOR PLANS FOR WORK ASSOCIATED WITH THE INTERIOR OF THE FACILITY.

NOTE: REFER TO SHEET G102 FOR GENERAL NOTES & SYMBOLS.

GRAPHIC SCALE: 1/8"=1'-0"
0 4' 8' 16'

KEY PLAN

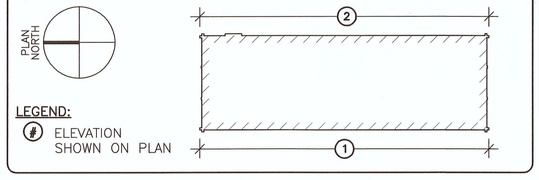

LEGEND:
(#) ELEVATION SHOWN ON PLAN

LEGEND

- BRICK MASONRY VENEER
- METAL PANEL RAINSCREEN
- EXPOSED CONCRETE TO RECEIVE COATING
- WALL-MOUNTED CONDUIT
- (E) ELECTRICAL BOX
- (FA) FIRE ALARM
- (L) LIGHT FIXTURES
- PACKAGED TERMINAL AIR CONDITIONER
- DRYER VENT CAP
- (C) CONTROL BOX
- FIRE SPRINKLER/ STAND PIPE
- ROOF-MOUNTED ANTENNA
- (E) ELECTRICAL PENETRATION
- (M) MECHANICAL PENETRATION
- FUEL OIL PIPE PENETRATION
- PIPE PENETRATION
- CONDENSATE PIPE
- EXISTING WALL-MOUNTED LOUVER

NOTE:
PENETRATION SIZES ARE SHOWN SCHEMATICALLY FOR REPRESENTATION PURPOSES ONLY

ELEVATION NOTES

1. INSTALL SPECIFIED MASONRY TIES, SPRAY POLYURETHANE FOAM INSULATION, AND NEW BRICK VENEER AS DETAILED. REPLACE INTERIOR SHEATHING/WALLBOARD LAYERS AT EXTERIOR WALLS.
2. INSTALL NEW METAL PANEL RAINSCREEN AND MOUNTING RAIL SYSTEMS, SPRAY POLYURETHANE FOAM INSULATION, METAL STUDS, AND INTERIOR GYPSUM SHEATHING/WALLBOARD LAYERS AT EXTERIOR WALLS.
3. INSTALL NEW ALUMINUM WINDOW ASSEMBLY, ASSOCIATED FLASHINGS, AND DESIGNATED INTERIOR TRIM. REINSTALL EXISTING INTERIOR BLINDS/SHADES UPON COMPLETION OF THE WORK.
4. INSTALL NEW ALUMINUM WINDOW WITH INTEGRAL LOUVER ASSEMBLY AND ASSOCIATED FLASHINGS. REINSTALL EXISTING INTERIOR BLINDS/SHADES UPON COMPLETION OF THE WORK. REFER TO THE HVAC DRAWINGS FOR THE SCOPE OF WORK ASSOCIATED WITH THE INTERIOR DUCTS.
5. INSTALL NEW ALUMINUM STOREFRONT (CURTAIN WALL) SYSTEM AND ASSOCIATED FLASHINGS. REINSTALL EXISTING INTERIOR BLINDS/SHADES UPON COMPLETION OF THE WORK.
6. INSTALL NEW EXTERIOR DOOR, FRAME, HARDWARE, THRESHOLD, AND TRANSOM.
7. INSTALL NEW DRYER VENT CAP. RECONNECT EXISTING INTERIOR VENT DUCTS.
8. INSTALL NEW PTAC UNIT AND ASSOCIATED FLASHINGS. REFER TO THE HVAC DRAWINGS FOR ADDITIONAL INFORMATION.
9. REINSTALL (AND RELOCATE WHERE NOTED) EXISTING EXTERIOR LIGHT FIXTURE OR EMERGENCY LIGHTING REMOTE HEAD LAMP. REFER TO THE ELECTRICAL DRAWINGS FOR ADDITIONAL INFORMATION.
10. REMOVE TEMPORARY PROTECTION FOR EXISTING STANDPIPE, PLACARD, OR FUEL OIL PIPING UPON COMPLETION OF THE WORK.
11. REINSTALL EXISTING BUILDING SIGN UPON COMPLETION OF THE WORK.
12. INSTALL NEW ENTRANCE CANOPY AND SUPPORTS AS DETAILED; REFER TO 5/A201.
13. REINSTALL EXISTING CONTROL BOX AND CONDUITS UPON COMPLETION OF THE WORK.
14. INSTALL NEW METAL PANEL RAINSCREEN AND MOUNTING RAIL SYSTEMS, SPRAY POLYURETHANE FOAM INSULATION, AND INTERIOR GYPSUM SHEATHING/WALLBOARD LAYERS AT EXTERIOR WALLS. PROVIDE CAST STONE BAND AS DETAILED TO SEPARATE BETWEEN METAL PANELS AND BRICK VENEER WALL AREAS.
15. REINSTALL EXISTING ELECTRICAL BOX OR FIRE ALARM COMPONENT. REFER TO THE ELECTRICAL DRAWINGS.

NAVFAC

JON F. LINDBERG
No. 6325
REGISTERED PROFESSIONAL ENGINEER
SEAL

GALE
Gale Associates, Inc.
Engineers Planners
163 LIBBEY PARKWAY
WEYMOUTH, MA 02189
P 781.335.6465
F 781.335.6467 www.gainc.com
Boston Baltimore Orlando San Francisco

GALE JN 824502 A/E INFO
APPROVED
FOR COMMANDER NAVFAC
ACTIVITY
SATISFACTORY TO DATE MARCH 2013
DES BNH/HGM DRW HGM CHK BNH
<<PM/DM>>
BRANCH MANAGER
CHIEF ENG/ARCH
<<DO>>

DEPARTMENT OF THE NAVY
NAVAL FACILITIES ENGINEERING COMMAND
NAVAL STATION NEWPORT, RI
NAVAL FACILITIES ENGINEERING COMMAND NEWPORT, RI
NAVAL STATION NEWPORT, RI
EXTERIOR REPAIRS BUILDING 678
CODDINGTON POINT
EAST & WEST ELEVATIONS

SCALE: 1/8"=1'-0"
EPROJECT NO.: 1116160
CONSTR. CONTR. NO. N40085-11-D-7207-0502
NAVFAC DRAWING NO. 12642087
SHEET 26 OF 66
A200
DRAWFORM REVISION: 10 MARCH 2009

APPR | DATE | DESCRIPTION | SYM

FILE NAME: H:\824502\dwgs\824502 A200's.dwg LAYOUT NAME: A200 PLOTTED: Tuesday, April 16, 2013 - 8:47pm USER: cab

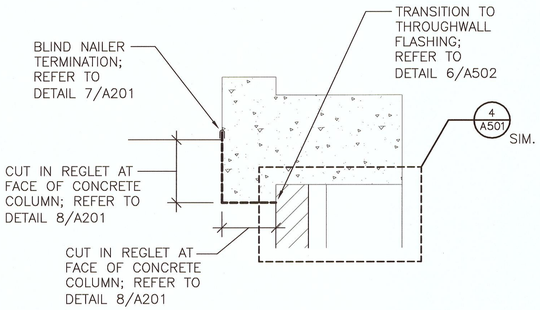

6 CANOPY REGLET FLASHING @ COLUMNS

SCALE: 1–1/2"=1'–0"

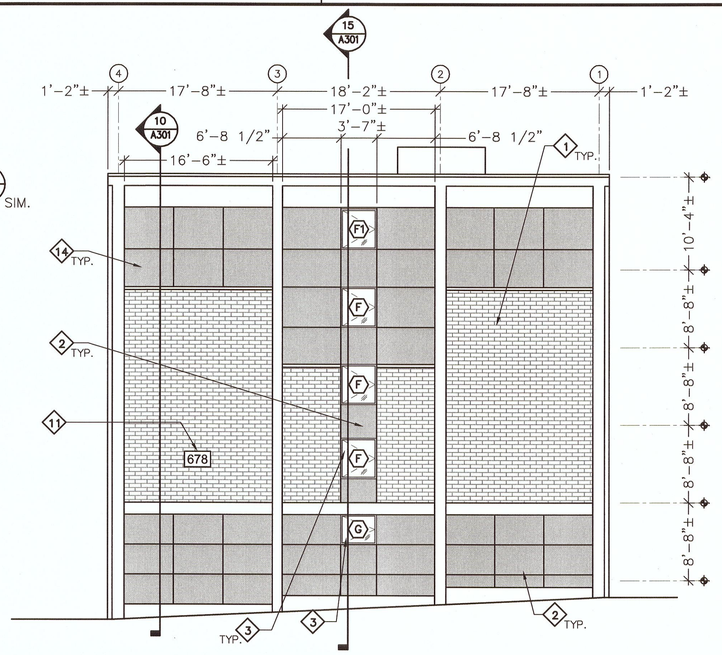

3 SOUTH ENDWALL ELEVATION

SCALE: 1/8"=1'–0"

NOTE: REFER TO THE FLOOR PLANS FOR WORK ASSOCIATED WITH THE INTERIOR OF THE FACILITY.

LEGEND

- BRICK MASONRY VENEER
- METAL PANEL RAINSCREEN
- EXPOSED CONCRETE TO RECEIVE COATING
- WALL–MOUNTED CONDUIT
- E ELECTRICAL BOX
- FA FIRE ALARM
- L LIGHT FIXTURES
- PACKAGED TERMINAL AIR CONDITIONER
- DRYER VENT CAP
- C CONTROL BOX
- FIRE SPRINKLER/ STAND PIPE
- ROOF–MOUNTED ANTENNA
- E ELECTRICAL PENETRATION
- M MECHANICAL PENETRATION
- F FUEL OIL PIPE PENETRATION
- PIPE PENETRATION
- CONDENSATE PIPE
- EXISTING WALL–MOUNTED LOUVER

NOTE: PENETRATION SIZES ARE SHOWN SCHEMATICALLY FOR REPRESENTATION PURPOSES ONLY

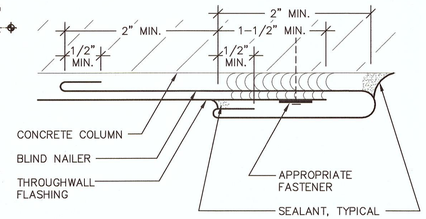

7 BLIND NAILER

SCALE: NOT TO SCALE

ELEVATION NOTES

1. INSTALL SPECIFIED MASONRY TIES, SPRAY POLYURETHANE FOAM INSULATION, AND NEW BRICK VENEER AS DETAILED. REPLACE INTERIOR SHEATHING/WALLBOARD LAYERS AT EXTERIOR WALLS.
2. INSTALL NEW METAL PANEL RAINSCREEN AND MOUNTING RAIL SYSTEMS, SPRAY POLYURETHANE FOAM INSULATION, METAL STUDS, AND INTERIOR GYPSUM SHEATHING/WALLBOARD LAYERS AT EXTERIOR WALLS.
3. INSTALL NEW ALUMINUM WINDOW ASSEMBLY, ASSOCIATED FLASHINGS, AND DESIGNATED INTERIOR TRIM. REINSTALL EXISTING INTERIOR BLINDS/SHADES UPON COMPLETION OF THE WORK.
4. INSTALL NEW ALUMINUM WINDOW WITH INTEGRAL LOUVER ASSEMBLY AND ASSOCIATED FLASHINGS. REINSTALL EXISTING INTERIOR BLINDS/SHADES UPON COMPLETION OF THE WORK. REFER TO THE HVAC DRAWINGS FOR THE SCOPE OF WORK ASSOCIATED WITH THE INTERIOR DUCTS.
5. INSTALL NEW ALUMINUM STOREFRONT (CURTAIN WALL) SYSTEM AND ASSOCIATED FLASHINGS. REINSTALL EXISTING INTERIOR BLINDS/SHADES UPON COMPLETION OF THE WORK.
6. INSTALL NEW EXTERIOR DOOR, FRAME, HARDWARE, THRESHOLD, AND TRANSOM.
7. INSTALL NEW DRYER VENT CAP. RECONNECT EXISTING INTERIOR VENT DUCTS.
8. INSTALL NEW PTAC UNIT AND ASSOCIATED FLASHINGS. REFER TO THE HVAC DRAWINGS FOR ADDITIONAL INFORMATION.
9. REINSTALL (AND RELOCATE WHERE NOTED) EXISTING EXTERIOR LIGHT FIXTURE OR EMERGENCY LIGHTING REMOTE HEAD LAMP. REFER TO THE ELECTRICAL DRAWINGS FOR ADDITIONAL INFORMATION.
10. REMOVE TEMPORARY PROTECTION FOR EXISTING STANDPIPE, PLACARD, OR FUEL OIL PIPING UPON COMPLETION OF THE WORK.
11. REINSTALL EXISTING BUILDING SIGN UPON COMPLETION OF THE WORK.
12. INSTALL NEW ENTRANCE CANOPY AND SUPPORTS AS DETAILED; REFER TO 5/A201.
13. REINSTALL EXISTING CONTROL BOX AND CONDUITS UPON COMPLETION OF THE WORK.
14. INSTALL NEW METAL PANEL RAINSCREEN AND MOUNTING RAIL SYSTEMS, SPRAY POLYURETHANE FOAM INSULATION, AND INTERIOR GYPSUM SHEATHING/WALLBOARD LAYERS AT EXTERIOR WALLS. PROVIDE CAST STONE BAND AS DETAILED TO SEPARATE BETWEEN METAL PANELS AND BRICK VENEER WALL AREAS.
15. REINSTALL EXISTING ELECTRICAL BOX OR FIRE ALARM COMPONENT. REFER TO THE ELECTRICAL DRAWINGS.

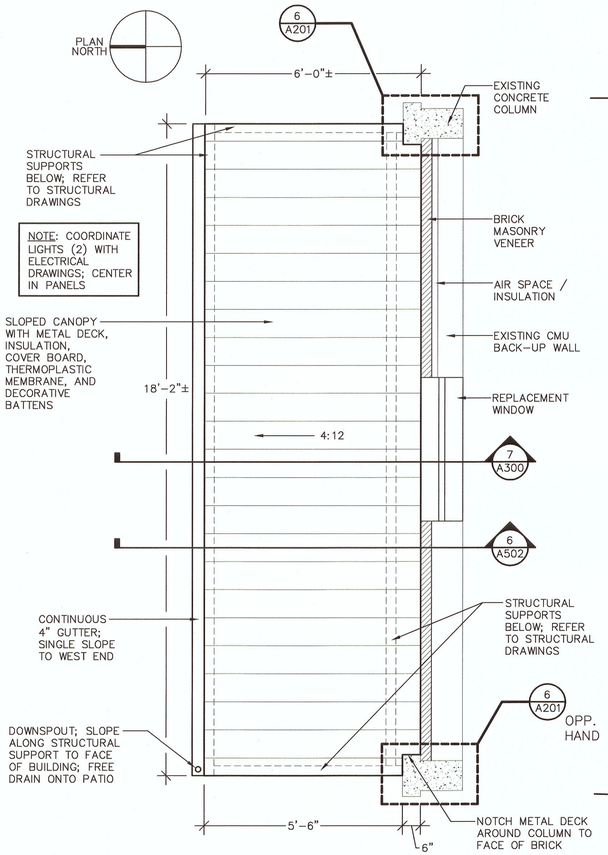

5 NORTH CANOPY PLAN

SCALE: 1/2"=1'–0"

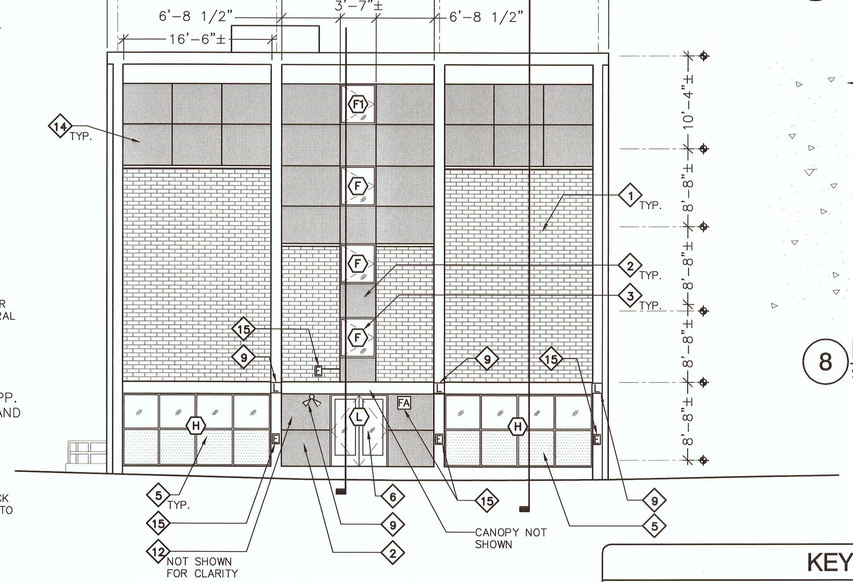

4 NORTH ENDWALL ELEVATION

SCALE: 1/8"=1'–0"

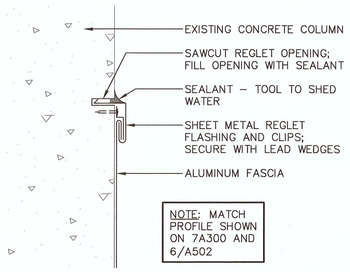

8 REGLET FLASHING

SCALE: 3"=1'–0"

KEY PLAN

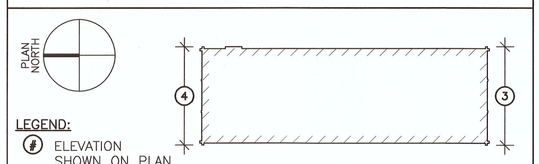

NOTE: REFER TO SHEET G102 FOR GENERAL NOTES & SYMBOLS.

GRAPHIC SCALE: 1/2"=1'–0"
0 1' 2' 4'

GRAPHIC SCALE: 1–1/2"=1'–0"
0 3" 6" 12" 18"

GRAPHIC SCALE: 1/8"=1'–0"
0 4' 8' 16'

GRAPHIC SCALE: 3"=1'–0"
0 3" 6" 9"

NAVFAC

JON F. LINDBERG No. 6325 REGISTERED PROFESSIONAL ENGINEER SEAL

GALE
Gale Associates, Inc.
Engineers Planners
163 LIBBEY PARKWAY
WEYMOUTH, MA 02189
P 781.335.6465
F 781.335.6467 www.gainc.com
Boston Baltimore Orlando San Francisco

GALE JN 824502 A/E INFO

APPROVED

FOR COMMANDER NAVFAC

ACTIVITY

SATISFACTORY TO DATE MARCH 2013

DES BHN/HGH	DRW HGH	CHK BHN

<<QA/DNO>>

BRANCH MANAGER

CHIEF ENG/ARCH

<<OIC>>

DEPARTMENT OF THE NAVY
NAVAL FACILITIES ENGINEERING COMMAND
NEWPORT, RI
NAVAL STATION
NEWPORT, RI

EXTERIOR REPAIRS BUILDING 678
CODDINGTON POINT

NORTH & SOUTH ELEVATIONS

SCALE: 1/8"=1'–0"
EPROJECT NO.: 1116160
CONSTR. CONTR. NO. N40085–11–D–7207–0502
NAVFAC DRAWING NO. 12642088
SHEET 27 OF 66

A201

DRAWFORM REVISION: 10 MARCH 2009

APPR | DATE | DESCRIPTION | SYM

FILE NAME: H:\824502\dwgs\824502 A200's.dwg LAYOUT NAME: A201 PLOTTED: Tuesday, April 16, 2013 - 8:47am USER: cob

NOTE: EXISTING INTERIOR WINDOW TREATMENTS ARE NOT SHOWN FOR CLARITY. CONTRACTOR IS RESPONSIBLE FOR REINSTALLING ALL BLINDS/SHADES AND MOUNTING HARDWARE UPON COMPLETION OF THE WORK.

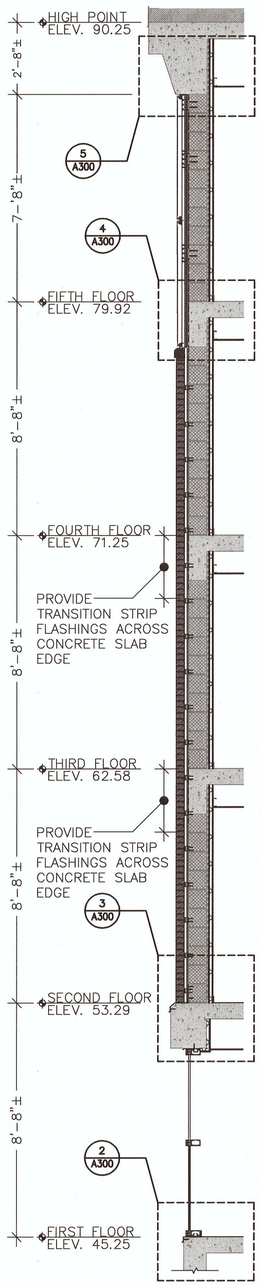

1 STOREFRONT / BRICK WALL SECTION
SCALE: 3/8"=1'-0"

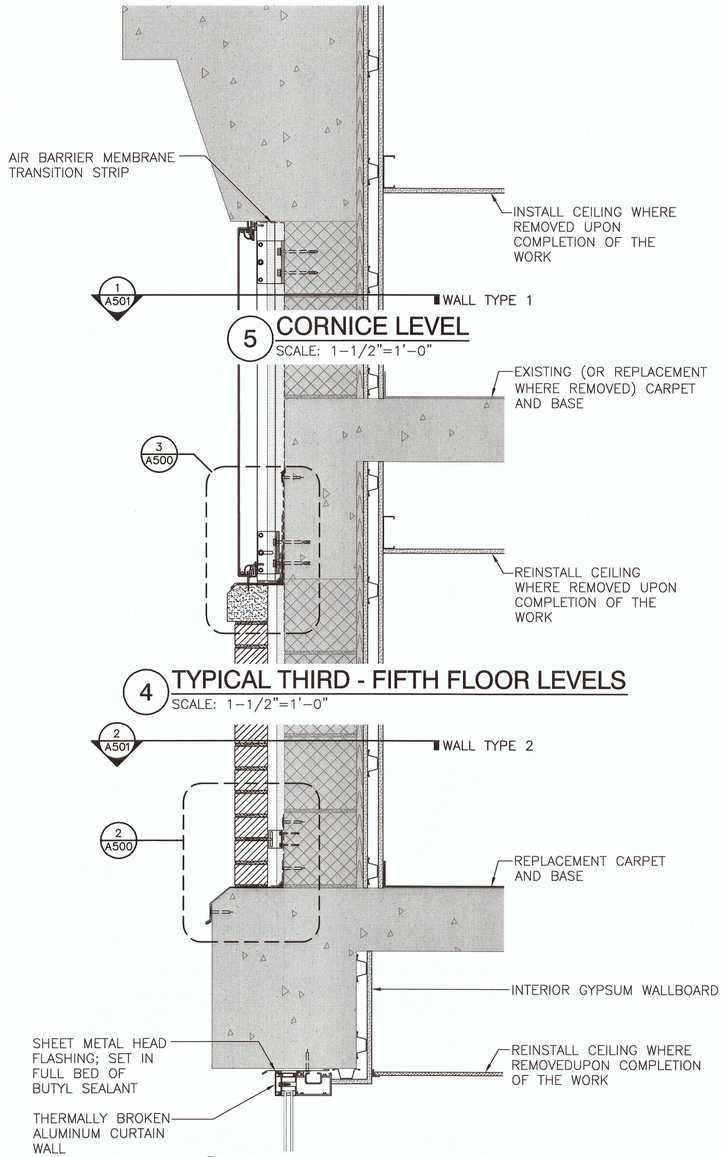

5 CORNICE LEVEL
SCALE: 1-1/2"=1'-0"

4 TYPICAL THIRD - FIFTH FLOOR LEVELS
SCALE: 1-1/2"=1'-0"

3 SECOND FLOOR LEVEL
SCALE: 1-1/2"=1'-0"

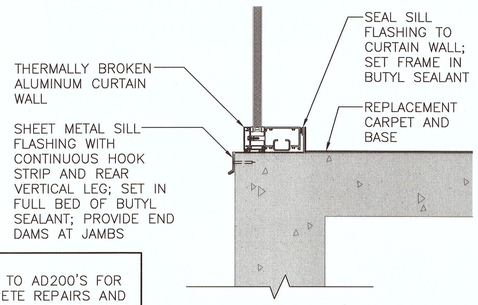

NOTE:
REFER TO AD200'S FOR CONCRETE REPAIRS AND COATING SCOPE OF WORK TO BE PERFORMED PRIOR TO THE WORK SHOWN HEREIN

2 FIRST FLOOR LEVEL
SCALE: 1-1/2"=1'-0"

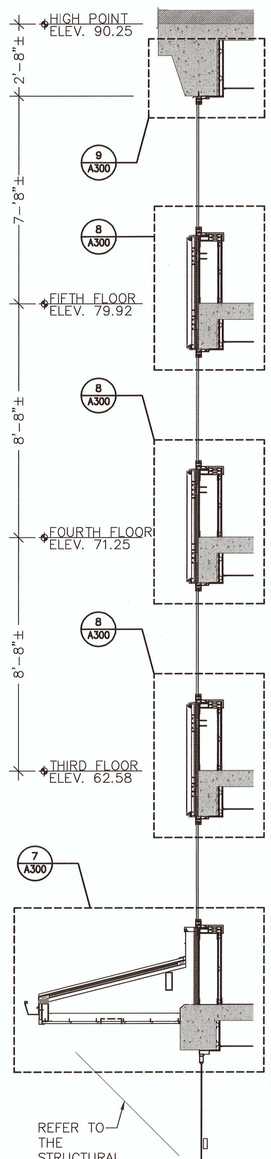

6 DOORS / EIFS / WINDOWS WALL SECTION
SCALE: 3/8"=1'-0"

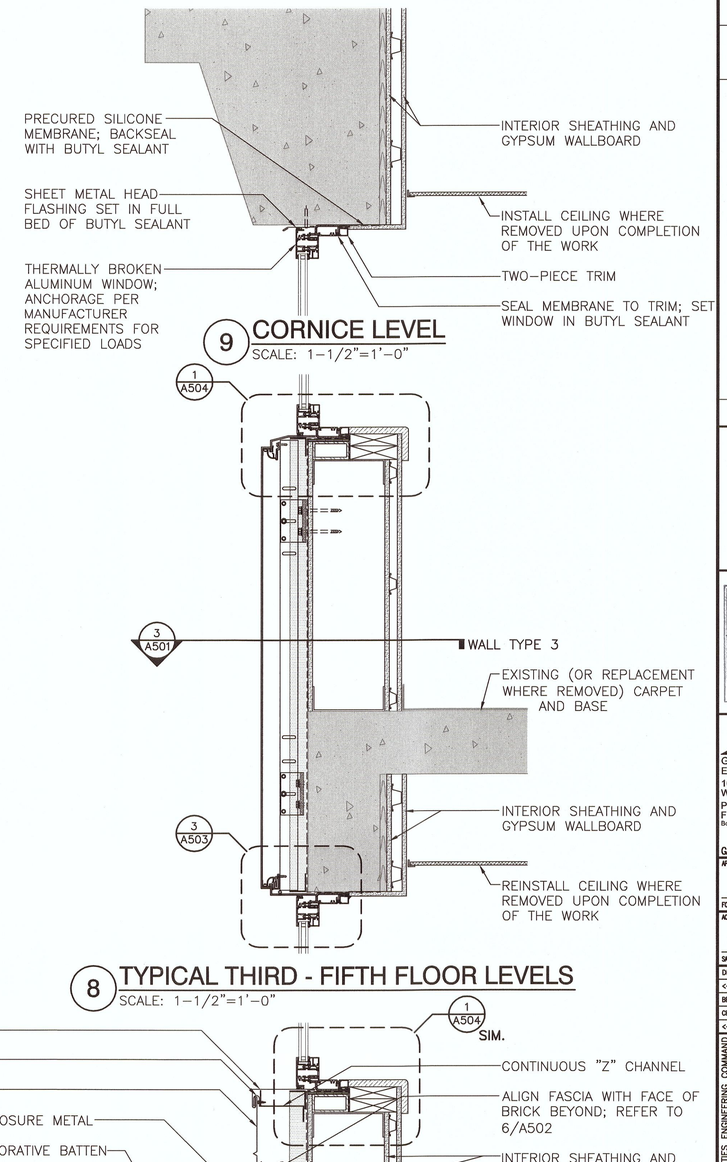

9 CORNICE LEVEL
SCALE: 1-1/2"=1'-0"

8 TYPICAL THIRD - FIFTH FLOOR LEVELS
SCALE: 1-1/2"=1'-0"

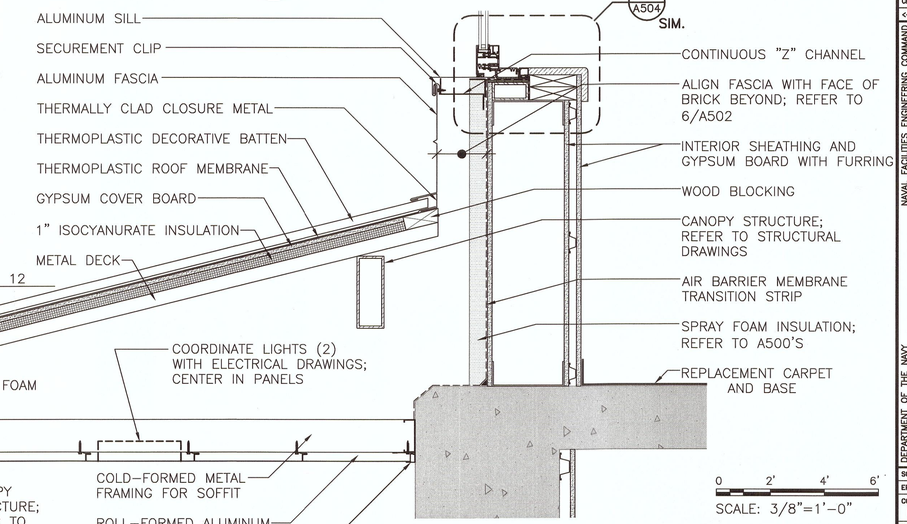

7 SECOND FLOOR LEVEL
SCALE: 1-1/2"=1'-0"

0 2' 4' 6'
SCALE: 3/8"=1'-0"

0 3" 6" 12" 18"
SCALE: 1-1/2"=1'-0"

APPR	
DATE	
DESCRIPTION	SYM

NAVFAC

JON F. LINDBERG
No. 6325
REGISTERED PROFESSIONAL ENGINEER
SEAL

GALE
Gale Associates, Inc.
Engineers Planners
163 LIBBEY PARKWAY
WEYMOUTH, MA 02189
P 781.335.6465
F 781.335.6467 www.galeinc.com
Boston Baltimore Orlando San Francisco

GALE JN 824502 A/E INFO

APPROVED

FOR COMMANDER NAVFAC

ACTIVITY

SATISFACTORY TO DATE MARCH 2013

DES BHN/HGM	DRW HGM	CHK BHN

<<PM/DM>>

BRANCH MANAGER

CHIEF ENG/ARCH

<<OOO>>

DEPARTMENT OF THE NAVY
NAVAL FACILITIES ENGINEERING COMMAND
NAVAL STATION NEWPORT, RI
NAVAL STATION NEWPORT, RI

EXTERIOR REPAIRS BUILDING 678
CODDINGTON POINT

WALL SECTIONS AND DETAILS-NORTH

SCALE:	AS NOTED
EPROJECT NO.:	1116160
CONSTR. CONTR. NO.	N40085-11-D-7207-0502
NAVFAC DRAWING NO.	12642089
SHEET	28 OF 66

A300

DRAWFORM REVISION: 10 MARCH 2009

FILE NAME: H:\824502\dwgs\824502 A300's.dwg LAYOUT NAME: A300 PLOTTED: Tuesday, April 16, 2013 - 8:48am USER: cob

NOTE: EXISTING INTERIOR WINDOW TREATMENTS ARE NOT SHOWN FOR CLARITY. CONTRACTOR IS RESPONSIBLE FOR REINSTALLING ALL BLINDS/SHADES AND MOUNTING HARDWARE UPON COMPLETION OF THE WORK.

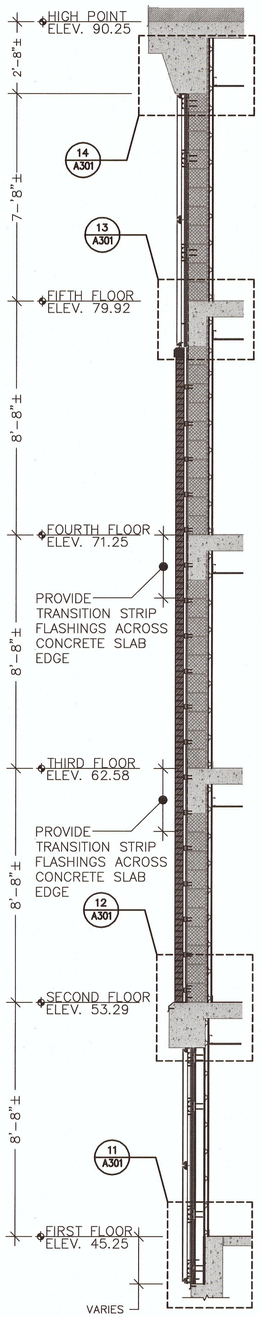

10 EIFS / BRICK WALL SECTION
SCALE: 3/8"=1'-0"

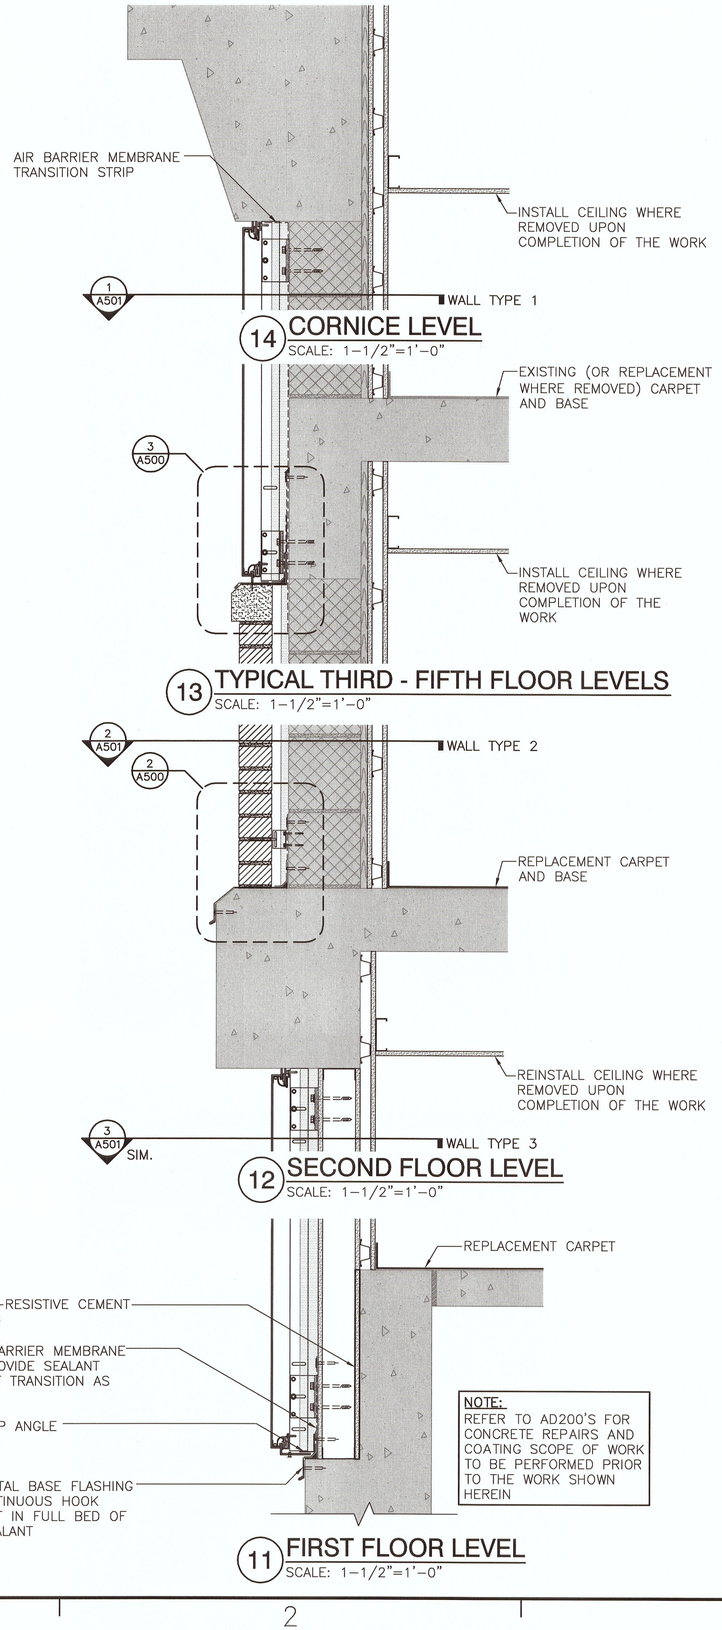

14 CORNICE LEVEL
SCALE: 1-1/2"=1'-0"

13 TYPICAL THIRD - FIFTH FLOOR LEVELS
SCALE: 1-1/2"=1'-0"

12 SECOND FLOOR LEVEL
SCALE: 1-1/2"=1'-0"

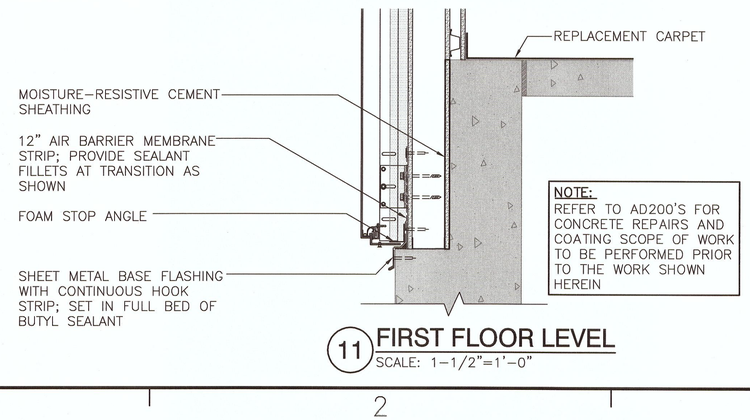

11 FIRST FLOOR LEVEL
SCALE: 1-1/2"=1'-0"

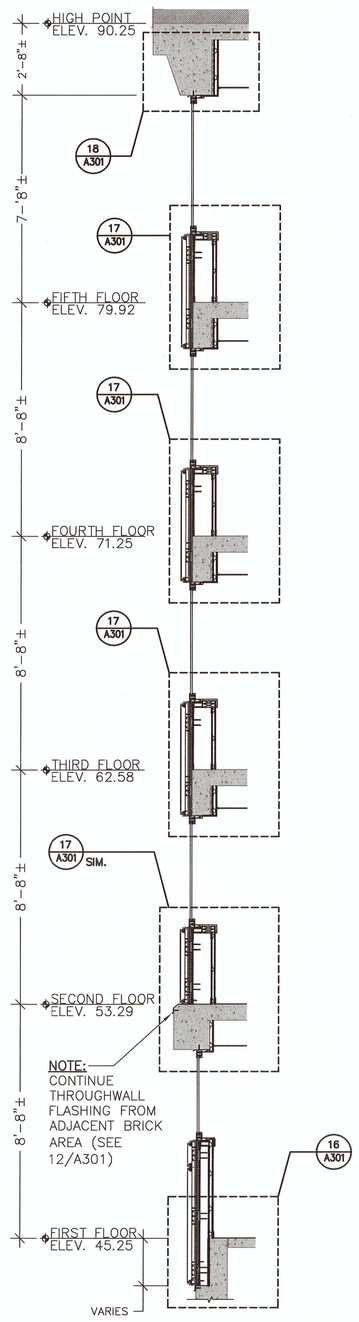

15 EIFS / WINDOWS WALL SECTION
SCALE: 3/8"=1'-0"

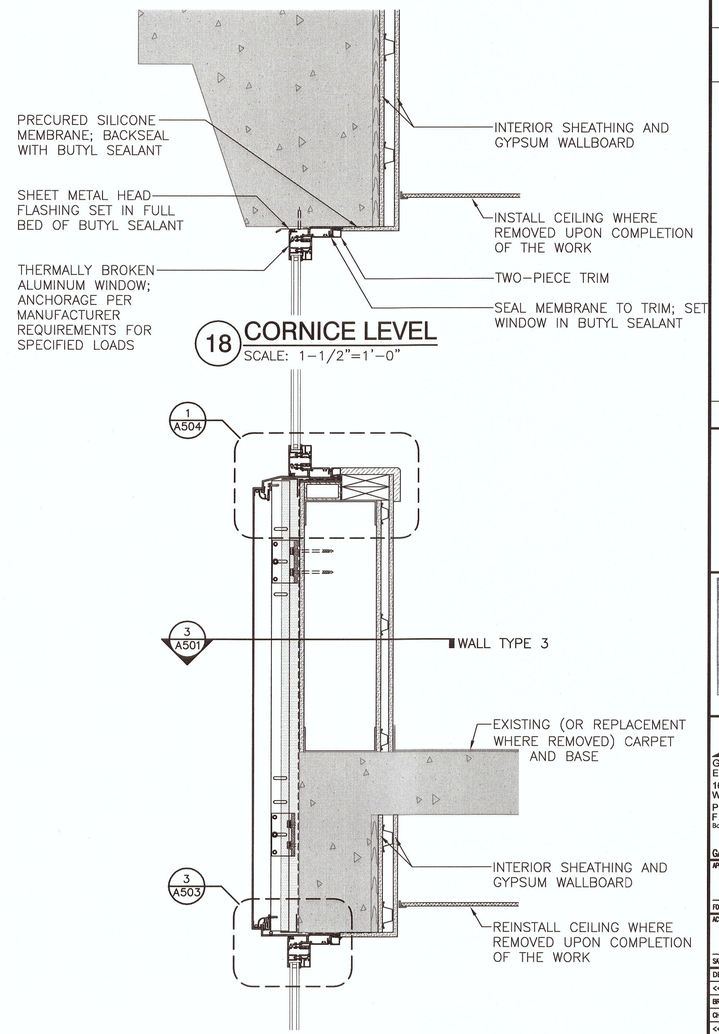

18 CORNICE LEVEL
SCALE: 1-1/2"=1'-0"

17 TYPICAL THIRD - FIFTH FLOOR LEVELS
SCALE: 1-1/2"=1'-0"

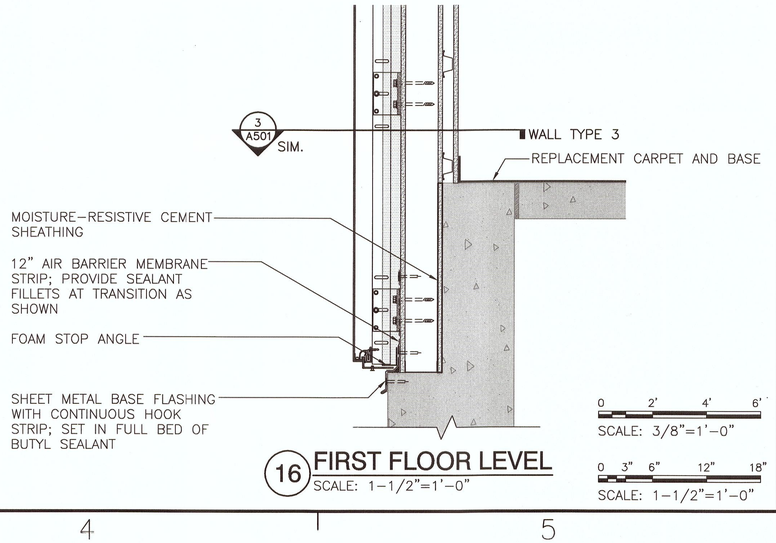

16 FIRST FLOOR LEVEL
SCALE: 1-1/2"=1'-0"

0 2' 4' 6'
SCALE: 3/8"=1'-0"

0 3" 6" 12" 18"
SCALE: 1-1/2"=1'-0"

APPR	DATE	DESCRIPTION	STM

NAVFAC

JON F. LINDBERG No. 6325 REGISTERED PROFESSIONAL ENGINEER SEAL

GALE
Gale Associates, Inc.
Engineers Planners
163 LIBBEY PARKWAY
WEYMOUTH, MA 02189
P 781.335.6465
F 781.335.6467 www.gainc.com
Boston Baltimore Orlando San Francisco

GALE JN 824502 A/E INFO

APPROVED

FOR COMMANDER NAVFAC

ACTIVITY

SATISFACTORY TO DATE MARCH 2013

DES BMN/HGM	DRW HGM	CHK BMN

<<PM/DM>>

BRANCH MANAGER

CHIEF ENG/ARCH

<<>>>

DEPARTMENT OF THE NAVY
NAVAL FACILITIES ENGINEERING COMMAND
NAVAL STATION NEWPORT, RI

EXTERIOR REPAIRS BUILDING 678
CODDINGTON POINT

WALL SECTIONS AND DETAILS-SOUTH

SCALE: AS NOTED
EPROJECT NO.: 1116160
CONSTR. CONTR. NO. N40085-11-D-7207-0502
NAVFAC DRAWING NO. 12642090
SHEET 29 OF 66

A301

DRAWFORM REVISION: 10 MARCH 2009

FILE NAME: H:\824502\design\824502 A300's.dwg LAYOUT NAME: A301 PLOTTED: Tuesday, April 16, 2013 - 8:48am USER: cob

NOTE: EXISTING INTERIOR WINDOW TREATMENTS ARE NOT SHOWN FOR CLARITY. CONTRACTOR IS RESPONSIBLE FOR REINSTALLING ALL BLINDS/SHADES AND MOUNTING HARDWARE UPON COMPLETION OF THE WORK.

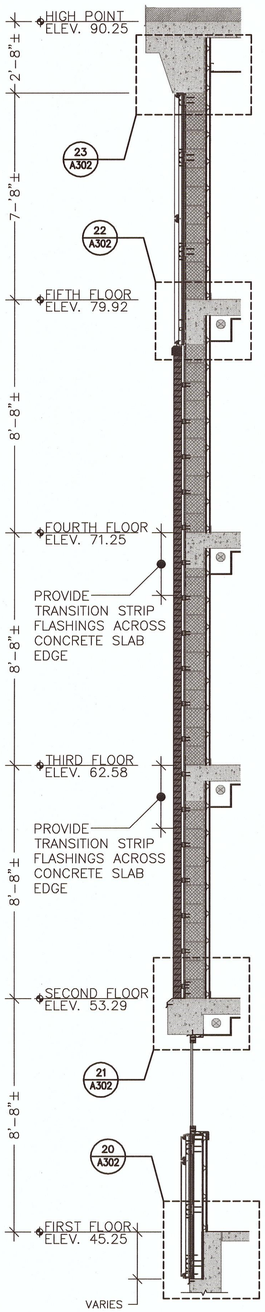

19 METAL PANEL / BRICK WALL SECTION
SCALE: 3/8"=1'-0"

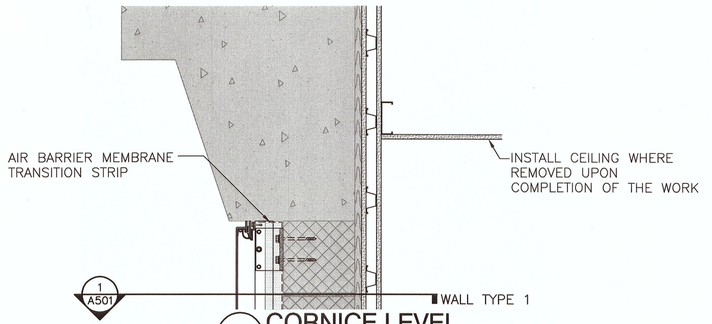

23 CORNICE LEVEL
SCALE: 1-1/2"=1'-0"

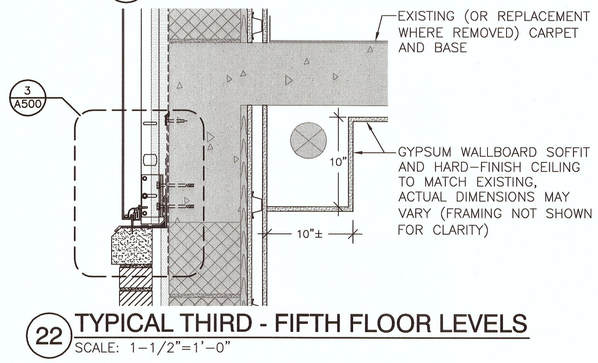

22 TYPICAL THIRD - FIFTH FLOOR LEVELS
SCALE: 1-1/2"=1'-0"

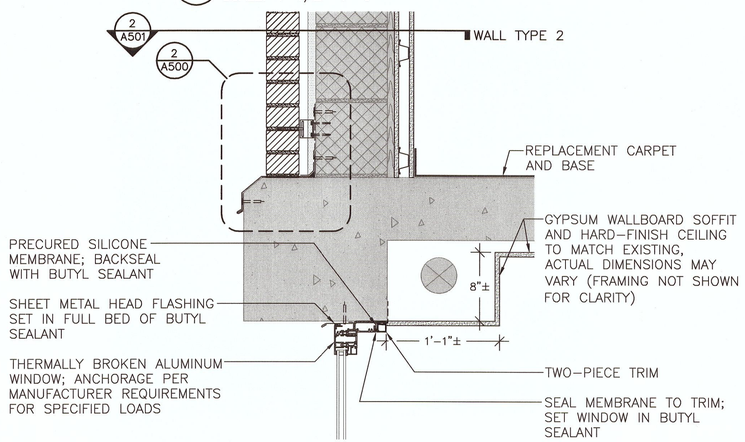

21 SECOND FLOOR LEVEL
SCALE: 1-1/2"=1'-0"

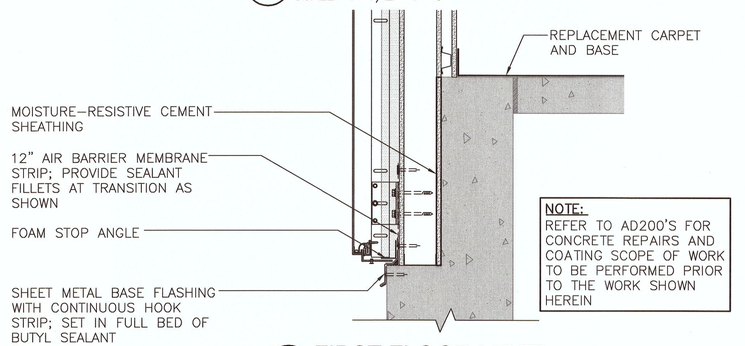

20 FIRST FLOOR LEVEL
SCALE: 1-1/2"=1'-0"

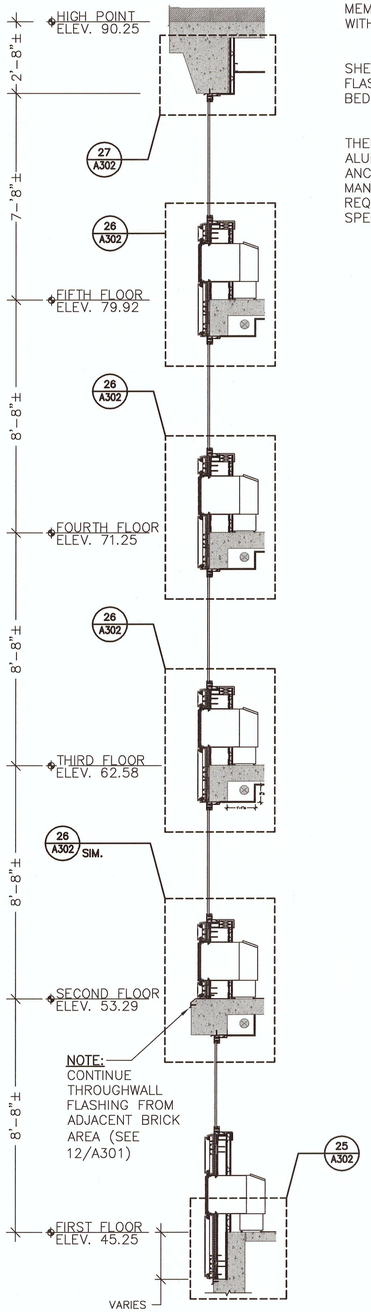

24 METAL PANEL / PTAC UNITS / WINDOWS WALL SECTION
SCALE: 3/8"=1'-0"

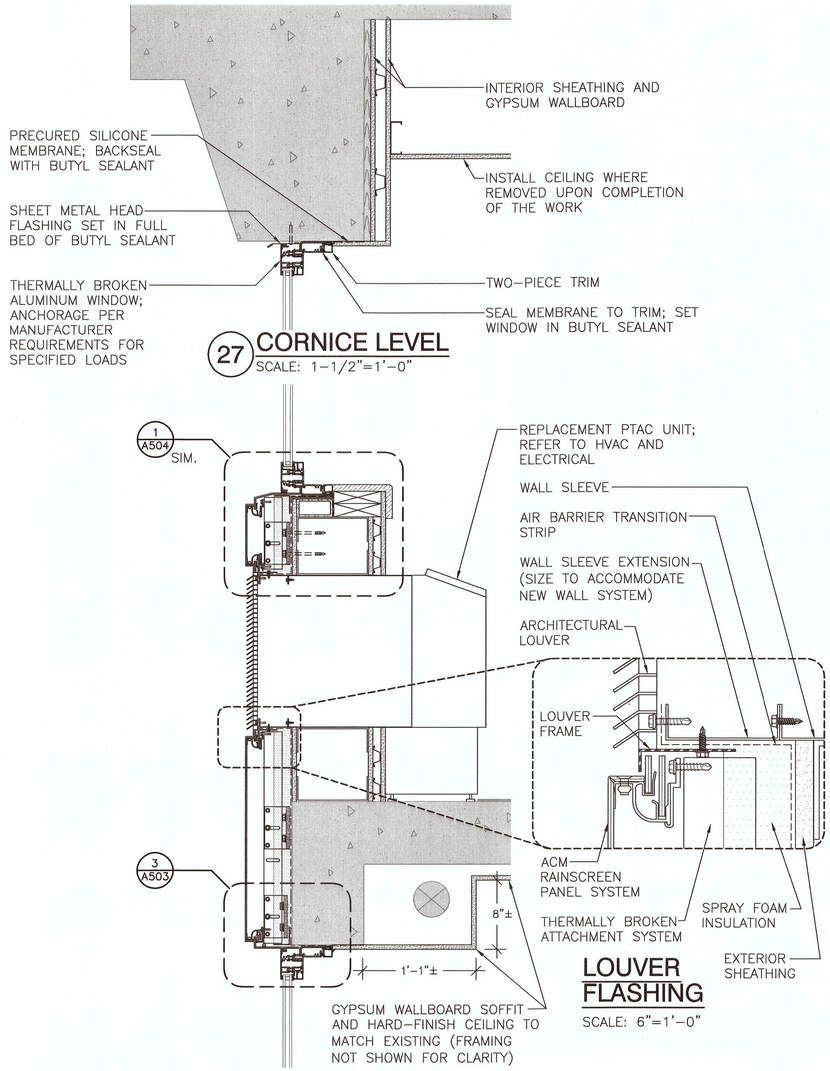

27 CORNICE LEVEL
SCALE: 1-1/2"=1'-0"

LOUVER FLASHING
SCALE: 6"=1'-0"

26 TYPICAL THIRD - FIFTH FLOOR LEVELS
SCALE: 1-1/2"=1'-0"

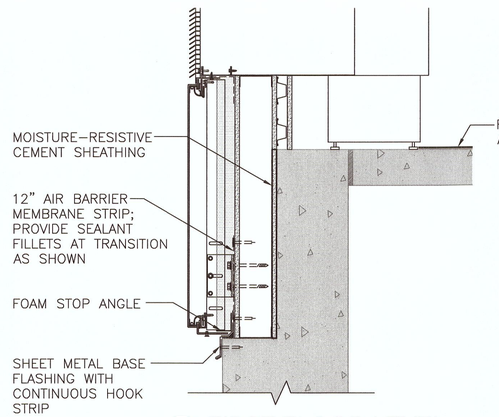

25 FIRST FLOOR LEVEL
SCALE: 1-1/2"=1'-0"

0 2' 4' 6'
SCALE: 3/8"=1'-0"

0 3" 6" 12" 18"
SCALE: 1-1/2"=1'-0"

0 1" 2" 3" 4"
SCALE: 6"=1'-0"

APPR	DATE	DESCRIPTION	STM

NAVFAC

JGN F. LINDBERG No. 6325 REGISTERED PROFESSIONAL ENGINEER SEAL

GALE
Gale Associates, Inc.
Engineers Planners
169 LIBBEY PARKWAY
WEYMOUTH, MA 02189
P 781.335.6465
F 781.335.6467 www.gainc.com
Boston Baltimore Orlando San Francisco

GALE JN 824502 A/E INFO
APPROVED
FOR COMMANDER NAVFAC
ACTIVITY
SATISFACTORY TO DATE MARCH 2013
DES BHN/HGM DRW HGM CHK BHN
<<PM/DMD>>
BRANCH MANAGER
CHIEF ENG/ARCH
<<XXX>>

DEPARTMENT OF THE NAVY
NAVAL FACILITIES ENGINEERING COMMAND NEWPORT, RI
NAVAL STATION NEWPORT, RI

EXTERIOR REPAIRS BUILDING 678
CODDINGTON POINT

WALL SECTIONS AND DETAILS-EAST/WEST

SCALE: AS NOTED
EPROJECT NO.: 1116160
CONSTR. CONTR. NO. N40085-11-D-7207-0502
NAVFAC DRAWING NO. 12642091
SHEET 30 OF 66

A302

DRAWFORM REVISION: 10 MARCH 2008

FILE NAME: H:\824500\dwg\824502 A300's.dwg LAYOUT NAME: A302 PLOTTED: Tuesday, April 16, 2013 - 8:46am USER: cob