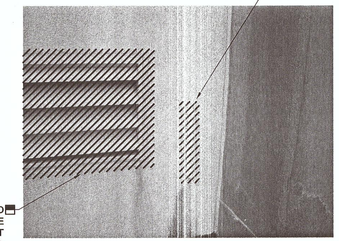

PHOTOGRAPH NO.1

EXISTING 42"x18" INTAKE LOUVER SHALL BE REMOVED, TEMPORARILY STORED, AND REINSTALLED. CONDENSATE PIPING SHALL BE REMOVED.

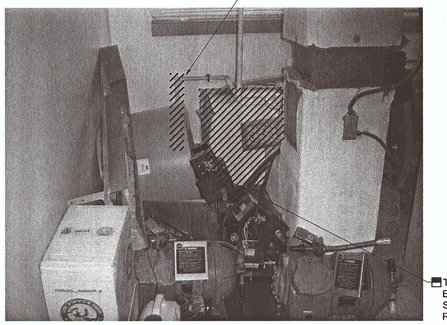

PHOTOGRAPH NO.2

DISCONNECT LOUVER FROM ASSOCIATED DUCTWORK AS REQUIRED. DUCT SECTION SHALL BE REMOVED, TEMPORARILY STORED, AND REINSTALLED. PROVIDE TOUCH UP PAINTING FOR LOUVER TO MATCH EXISTING. REMOVE CONDENSATE PIPING AS REQUIRED FOR ARCHITECTURAL WORK.

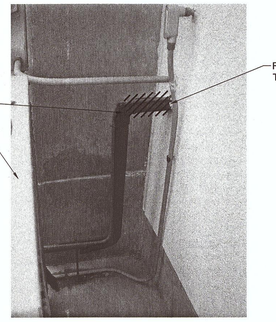

PHOTOGRAPH NO.3

SEE DEMO NOTE 11. ALL REFRIGERANT SHALL BE CAPTURED AND RE-USED.

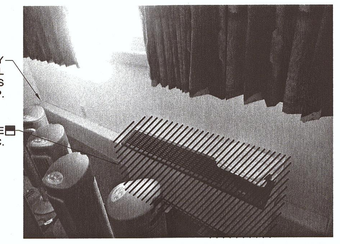

PHOTOGRAPH NO.4

REMOVE EXISTING PTAC AND ASSOCIATED LOUVER. SEE DEMOLITION WORK NOTE 4. REMOVE, TEMPORARILY STORE, AND REINSTALL PIPE COVER. PROVIDE NEW PIPE COVER TO REPLACE ANY DAMAGED SECTIONS, ANY NEW PIPE COVER SHALL MATCH EXISTING (STYLE, FINISH, AND COLOR).

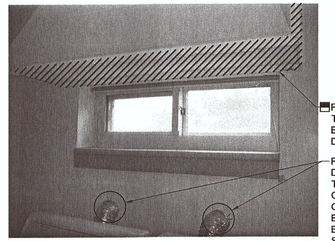

PHOTOGRAPH NO.5

DRYER EXHAUST DUCT SHALL BE REMOVED, TEMPORARILY STORED, AND REINSTALLED. TYPICAL FOR 2 ON EACH FLOOR. EXHAUST DUCT SECTION SHALL BE REMOVED, TEMPORARILY STORED, AND REINSTALLED. PROVIDE TOUCH UP PAINTING TO MATCH EXISTING. TYPICAL FOR EACH FLOOR.

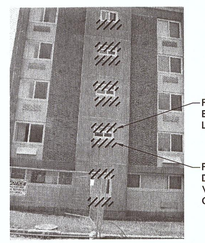

PHOTOGRAPH NO.6

DRYER EXHAUST VENT TERMINATION CAPS SHALL BE REMOVED AND REPLACED. TYPICAL FOR 2 ON EACH FLOOR. EXHAUST LOUVER SHALL BE REMOVED. TYPICAL FOR EACH FLOOR.

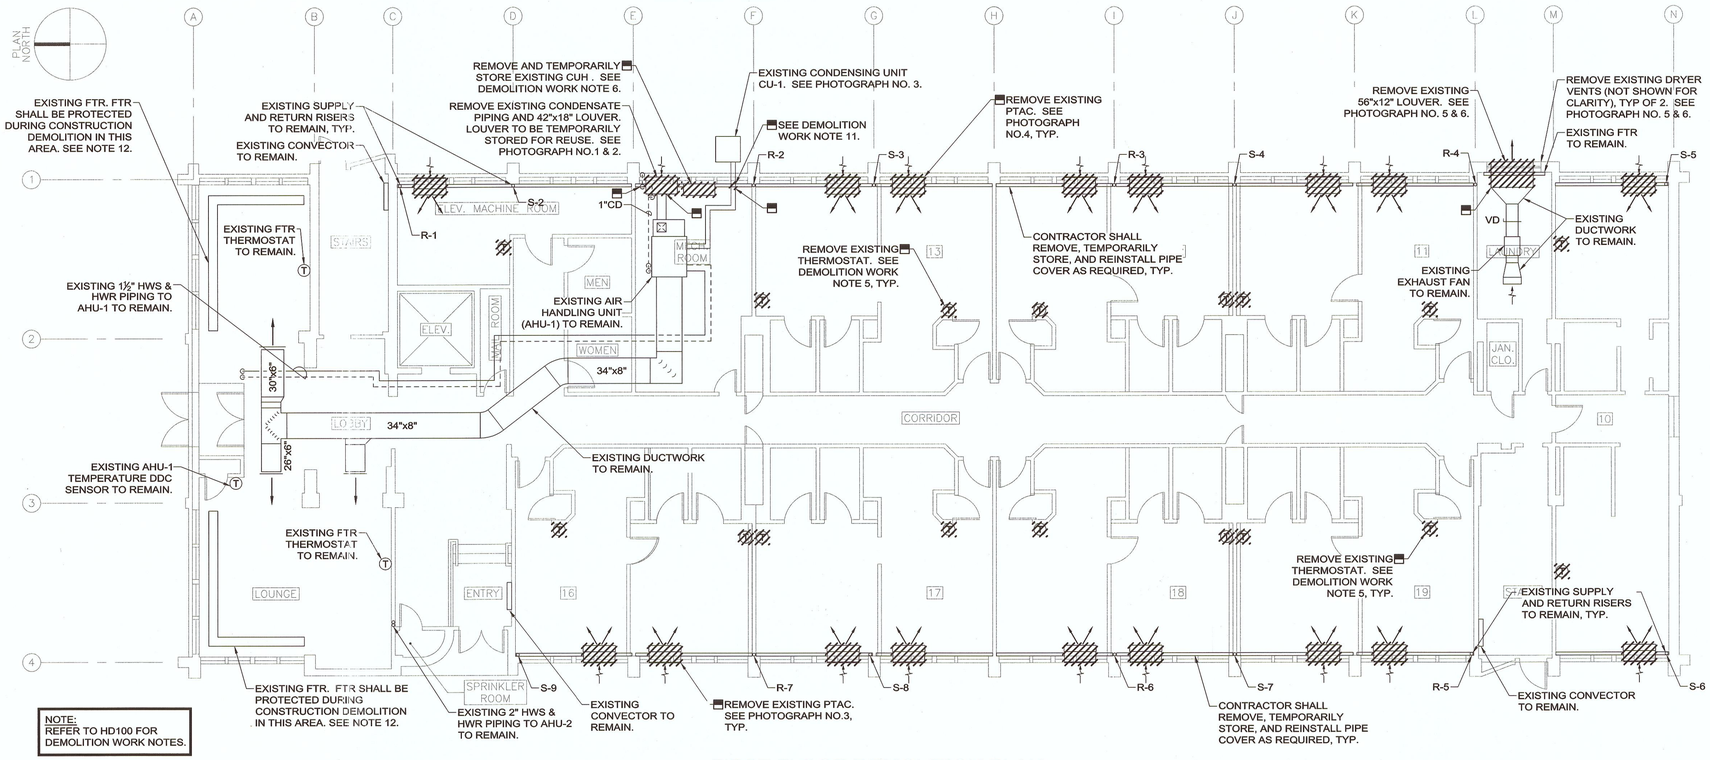

NOTE:
REFER TO HD100 FOR DEMOLITION WORK NOTES.

FIRST FLOOR DEMOLITION PLAN

RDK ENGINEERS
Andover, MA - Boston, MA - Amherst, MA
Durham, NC - Charlotte, NC

RDK Engineers
200 Brickstone Square
Andover, MA 01810-1488

T. 978-296-6200

GALE
Gale Associates, Inc.
Engineers Planners
163 LIBBEY PARKWAY
WEYMOUTH, MA 02189
P 781.335.6465
F 781.335.6467 www.gainc.com
Boston Baltimore Orlando San Francisco

GALE JN 824502 A/E INFO

APPROVED

FOR COMMANDER NAVFAC

ACTIVITY

SATISFACTORY TO DATE APRIL 12, 2013

DES	DM	DRW	DM	CHK	GM

<<PM/DM>>

BRANCH MANAGER

CHIEF ENG/ARCH

<<CCC>>

DEPARTMENT OF THE NAVY
NAVAL FACILITIES ENGINEERING COMMAND
NAVAL STATION NEWPORT, RI
NAVAL FACILITIES ENGINEERING COMMAND
NAVAL STATION NEWPORT, RI
EXTERIOR REPAIRS BUILDING 678
CODDINGTON POINT
HVAC FIRST FLOOR DEMOLITION PLAN

SCALE: 1/8"=1'-0"
EPROJECT NO.: 1116160
CONSTR. CONTR. NO. N40085-11-D-7207-0502
NAVFAC DRAWING NO. 12642102
SHEET 41 OF 66
HD101

DRAWFORM REVISION: 10 MARCH 2009

GREGORY J. TITTERINGTON
No. 5870
REGISTERED PROFESSIONAL ENGINEER
SEAL

NAVFAC

APP'D | DATE | DESCRIPTION | NO.

FILE NAME: J:\2011\20110571 - Newport Naval Station Bldg 678 Electrical\Hvac\Plot Sheets\20110571 - HD101 HVAC FIRST FLOOR DEMOLITION PLAN.dwg LAYOUT NAME: Work PLOTTED: Tuesday, April 09, 2013 - 3:48pm USER: fdeoza

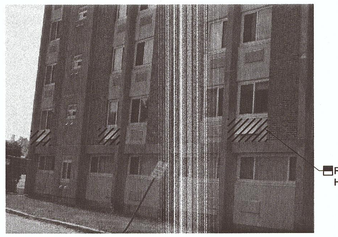

REMOVE EXISTING HOOD, TYP OF 4.

PHOTOGRAPH NO.1

EXISTING HOODS SHALL BE REMOVED.
TYPICAL OF 4 (3 SHOWN).

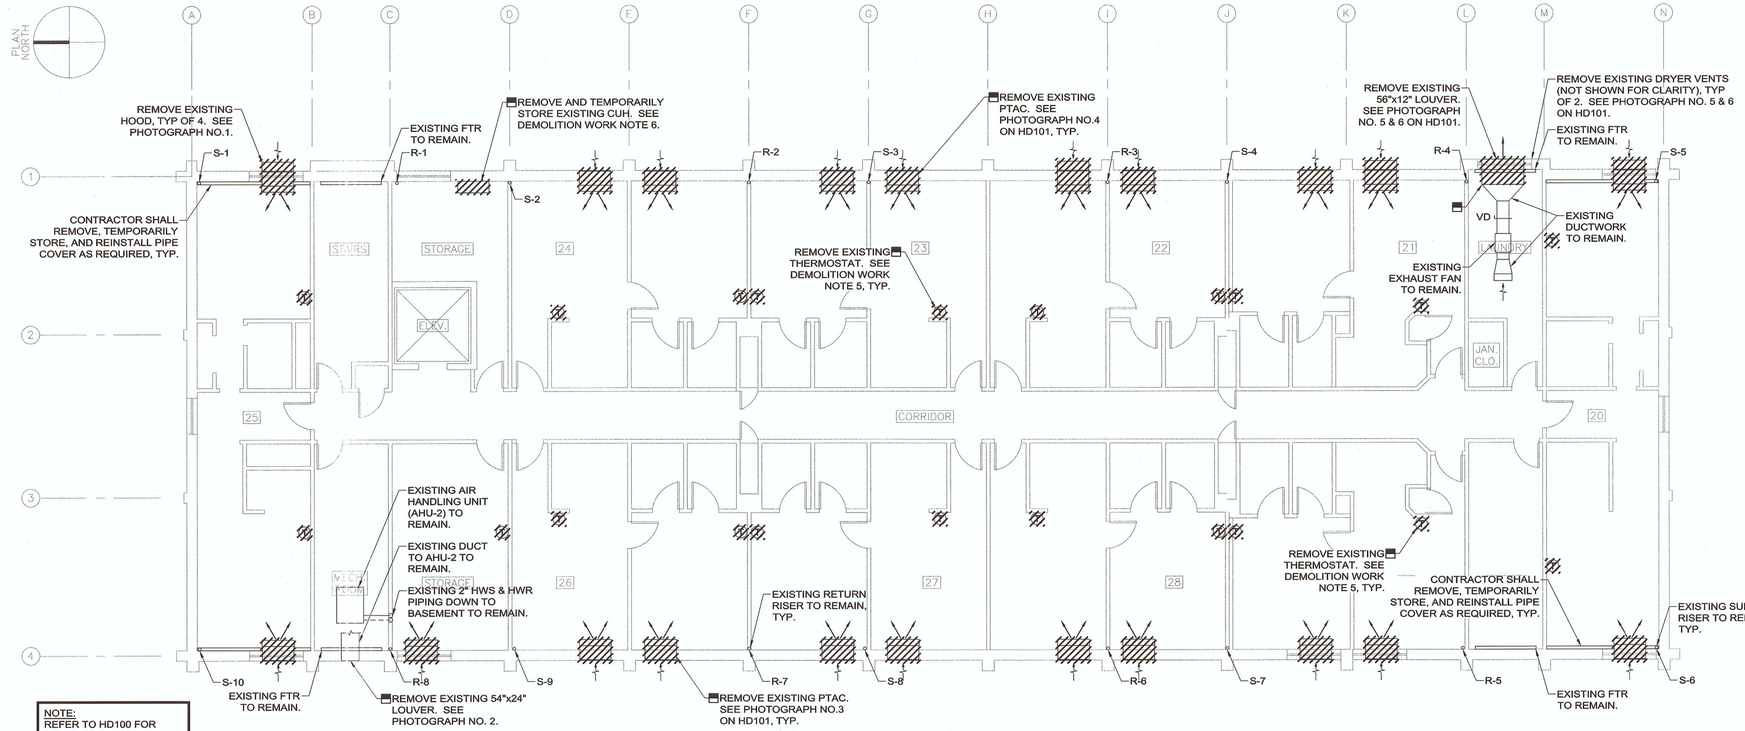

NOTE:
REFER TO HD100 FOR DEMOLITION WORK NOTES.

SECOND FLOOR DEMOLITION PLAN

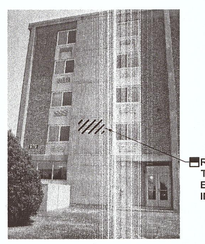

REMOVE AND TEMPORARILY STORE EXISTING 54"x24" INTAKE LOUVER.

PHOTOGRAPH NO.2

EXISTING 54"x24" INTAKE LOUVER FOR AHU-2 SHALL BE REMOVED, TEMPORARILY STORED, AND REINSTALLED. SEAL EXISTING INTAKE LOUVER WATERTIGHT WHEN RE-INSTALLED IN NEW WALL.

RDK ENGINEERS
Andover, MA - Boston, MA - Amherst, MA
Durham, NC - Charlotte, NC

RDK Engineers
200 Brickstone Square
Andover, MA 01810-1488

T. 978-296-6200

APPR | DATE | DESCRIPTION | NAS

NAVFAC

GREGORY J. TITTERINGTON
No. 5870
REGISTERED PROFESSIONAL ENGINEER
SEAL

GALE
Gale Associates, Inc.
Engineers Planners
163 LIBBEY PARKWAY
WEYMOUTH, MA 02189
P 781.335.6465
F 781.335.6467 www.gainc.com
Boston Baltimore Orlando San Francisco

GALE JN 824502 A/E INFO

APPROVED

FOR COMMANDER NAVFAC

ACTIVITY

SATISFACTORY TO DATE APRIL 12, 2013

DES	HH	DRW	DM	CHK	BO

<<PM/DM>>

BRANCH MANAGER

CHIEF ENG/ARCH

<<OIC>>

DEPARTMENT OF THE NAVY
NAVAL FACILITIES ENGINEERING COMMAND
NAVAL STATION NEWPORT, RI

NAVAL STATION NEWPORT, RI
EXTERIOR REPAIRS BUILDING 678
CODDINGTON POINT

HVAC SECOND FLOOR DEMOLITION PLAN

SCALE: 1/8"=1'-0"
EPROJECT NO.: 1116160
CONSTR. CONTR. NO.: N40085-11-D-7207-0502
NAVFAC DRAWING NO.: 12642103
SHEET 42 OF 66

HD102

DRAWFORM REVISION: 10 MARCH 2009

FILE NAME: J:\2011\20110571 - Newport Naval Station Bldg 678 Electrical\Hvac\Plot Sheets\20110571 - HD102 HVAC SECOND FLOOR DEMOLITION PLAN.dwg LAYOUT NAME: Work PLOTTED: Tuesday, April 09, 2013 - 3:48pm USER: fdezza

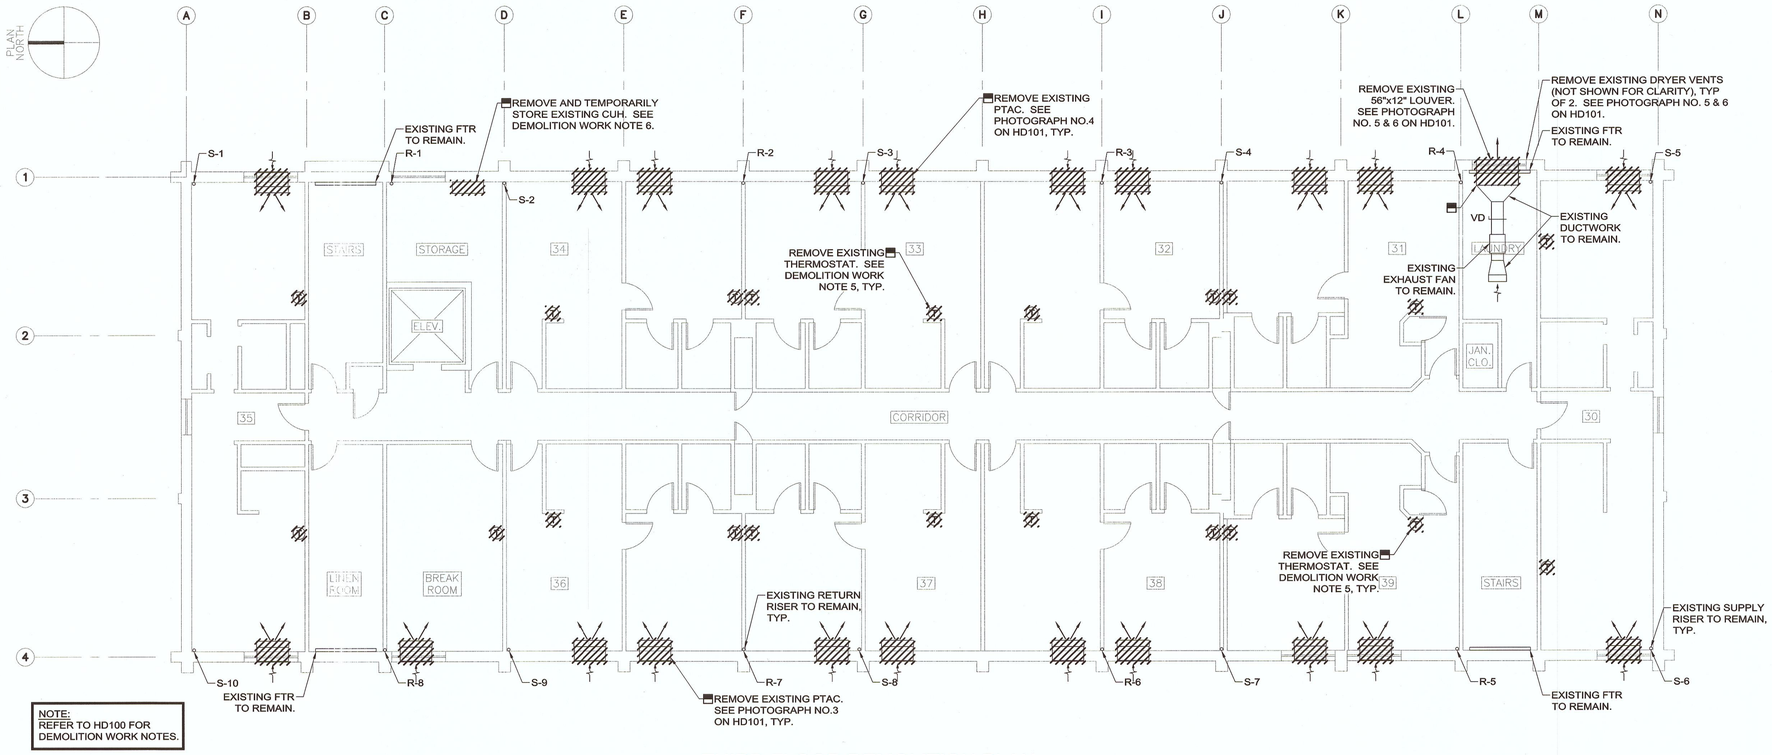

NOTE:
REFER TO HD100 FOR DEMOLITION WORK NOTES.

THIRD FLOOR DEMOLITION PLAN

RDK ENGINEERS
Andover, MA - Boston, MA - Amherst, MA
Durham, NC - Charlotte, NC

RDK Engineers
200 Brickstone Square
Andover, MA 01810-1488

T. 978-296-6200

APPR	DATE	DESCRIPTION	NUS

NAVFAC

GREGORY J. TITTERINGTON
No. 5870
REGISTERED PROFESSIONAL ENGINEER
SEAL

GALE
Gale Associates, Inc.
Engineers Planners
163 LIBBEY PARKWAY
WEYMOUTH, MA 02189
P 781.335.6465
F 781.335.6467 www.gainc.com
Boston Baltimore Orlando San Francisco

GALE JN 824502 A/E INFO

APPROVED

FOR COMMANDER NAVFAC

ACTIVITY

SATISFACTORY TO DATE APRIL 12, 2013

DES	HH	DRW	DM	CHK	BO

<<PM/DM>>

BRANCH MANAGER

CHIEF ENG/ARCH

<<>>>

DEPARTMENT OF THE NAVY
NAVAL FACILITIES ENGINEERING COMMAND
NAVAL STATION NEWPORT, RI

NAVAL STATION NEWPORT, RI
EXTERIOR REPAIRS BUILDING 678 CODDINGTON POINT
HVAC THIRD FLOOR DEMOLITION PLAN

SCALE: 1/8"=1'-0"
EPROJECT NO.: 1116160
CONSTR. CONTR. NO.: N40085-11-D-7207-0502
NAVFAC DRAWING NO.: 12642104
SHEET 43 OF 66

HD103

DRAWFORM REVISION 10 MARCH 2009

FILE NAME: J:\2011\20110571 - Newport Naval Station Bldg 678 Electrical\Hvac\Plot Sheets\20110571 - HD103 HVAC THIRD FLOOR DEMOLITION PLAN.dwg LAYOUT NAME: Work PLOTTED: Tuesday, April 09, 2013 - 2:16pm USER: dfranzek

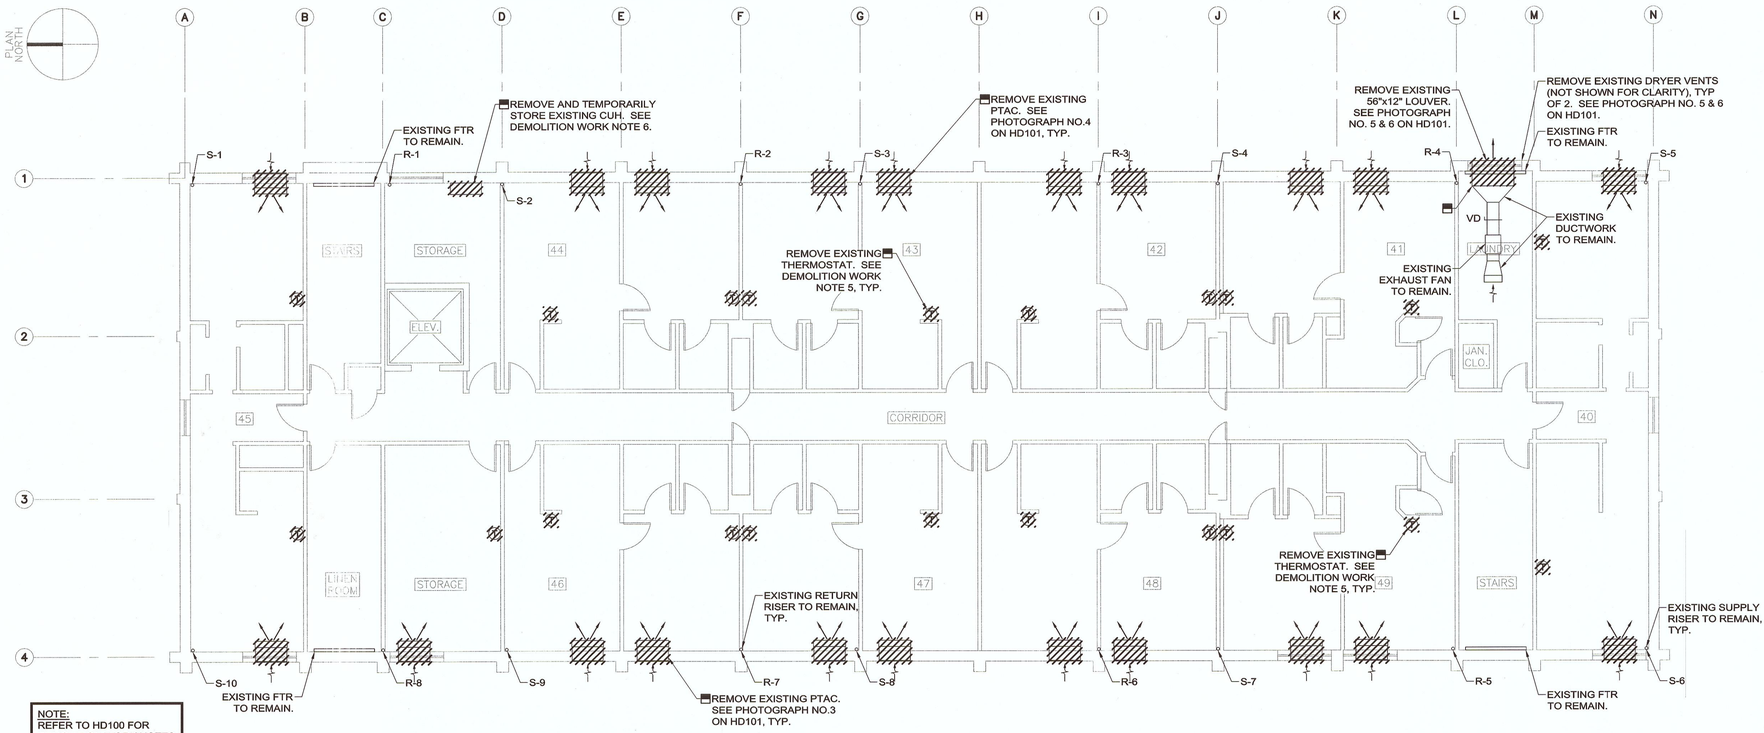

NOTE:
REFER TO HD100 FOR DEMOLITION WORK NOTES.

FOURTH FLOOR DEMOLITION PLAN

MARK	DESCRIPTION	DATE	APPR

NAVFAC

GREGORY J. TITTERINGTON
No. 5870
REGISTERED PROFESSIONAL ENGINEER
SEAL

GALE
Gale Associates, Inc.
Engineers Planners
163 LIBBEY PARKWAY
WEYMOUTH, MA 02189
P 781.335.6465
F 781.335.6467 www.gainc.com
Boston Baltimore Orlando San Francisco

GALE JN 824502 A/E INFO

APPROVED

FOR COMMANDER NAVFAC

ACTIVITY

SATISFACTORY TO DATE APRIL 12, 2013

DES	HH	DRW	HH	CHK	BD

<CPM/DM>>

BRANCH MANAGER

CHIEF ENG/ARCH

<<XX>>

DEPARTMENT OF THE NAVY
NAVAL FACILITIES ENGINEERING COMMAND
NAVAL STATION NEWPORT, RI

EXTERIOR REPAIRS BUILDING 678
CODDINGTON POINT

HVAC FOURTH FLOOR DEMOLITION PLAN

SCALE: 1/8"=1'-0"

EPROJECT NO.: 1116160

CONSTR. CONTR. NO. N40085-11-D-7207-0502

NAVFAC DRAWING NO. 12642105

SHEET 44 OF 66

HD104

DRAWFORM REVISION: 10 MARCH 2009

RDK ENGINEERS
Andover, MA - Boston, MA - Amherst, MA
Durham, NC - Charlotte, NC

RDK Engineers
200 Brickstone Square
Andover, MA 01810-1488

T. 978-296-6200

FILE NAME: J:\2011\20110571 - Newport Naval Station Bldg 678 Electrical\hvac\Plot Sheets\20110571 - HD104 HVAC FOURTH FLOOR DEMOLITION PLAN.dwg LAYOUT NAME: Work PLOTTED: Tuesday, April 09, 2013 - 2:16pm USER: dfronzek

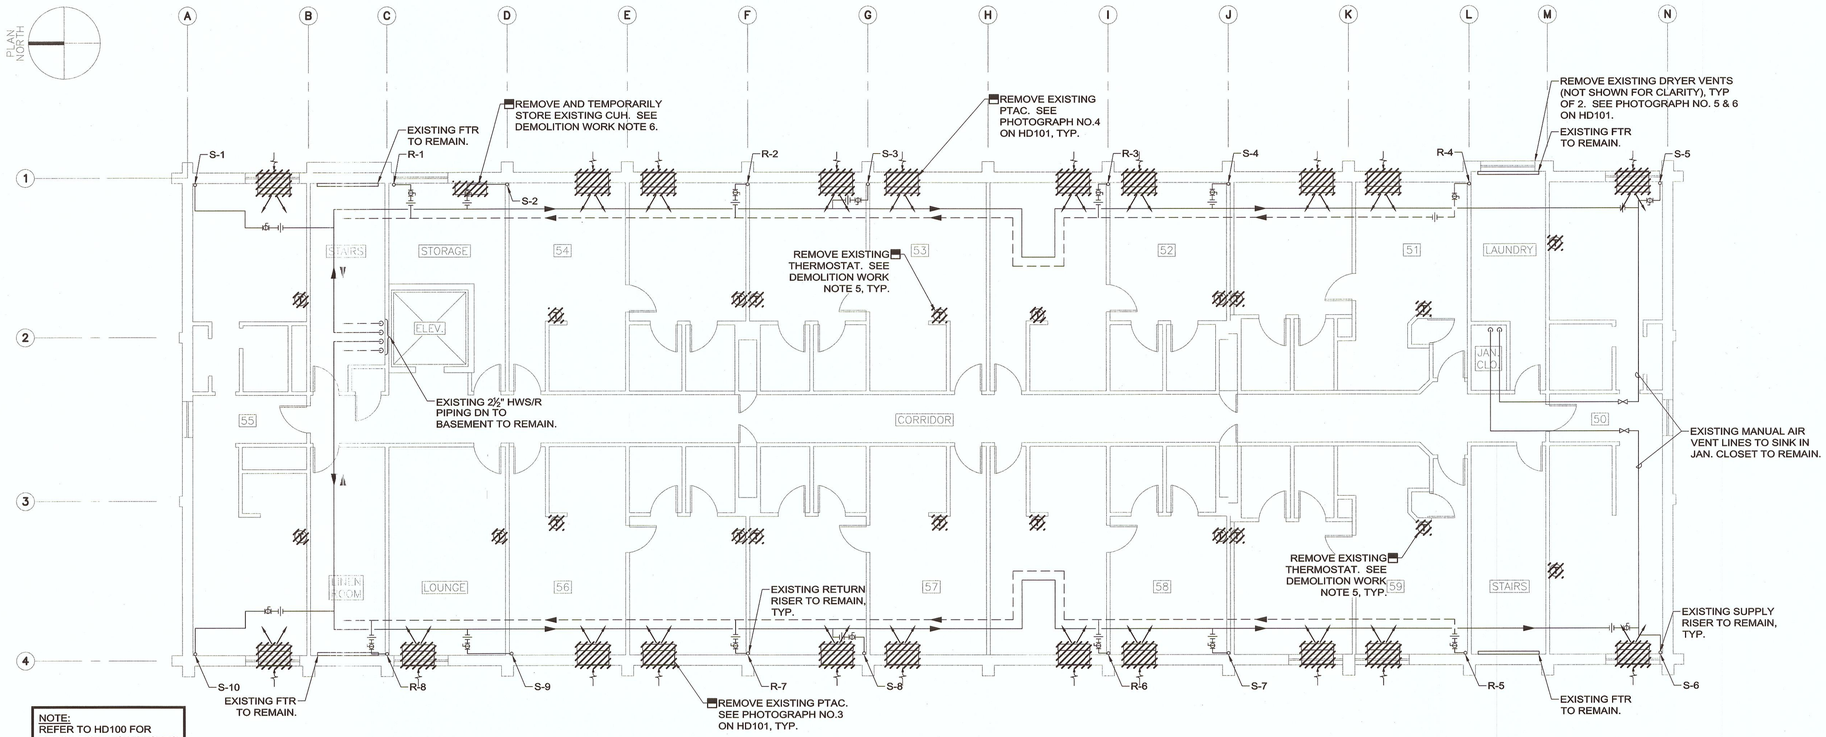

NOTE:
REFER TO HD100 FOR DEMOLITION WORK NOTES.

FIFTH FLOOR DEMOLITION PLAN

NO.	DESCRIPTION	DATE	APPR

NAVFAC

GREGORY J. TITTERINGTON
No. 5870
REGISTERED PROFESSIONAL ENGINEER
SEAL

GALE
Gale Associates, Inc.
Engineers Planners
163 LIBBEY PARKWAY
WEYMOUTH, MA 02189
P 781.335.6465
F 781.335.6467 www.gainc.com
Boston Baltimore Orlando San Francisco

GALE JN 824502 A/E INFO

APPROVED

FOR COMMANDER NAVFAC

ACTIVITY

SATISFACTORY TO DATE APRIL 12, 2013

DES	HH	DRW	HH	CHK	BO

<<PM/DM>>

BRANCH MANAGER

CHIEF ENG/ARCH

<<OOO>>

DEPARTMENT OF THE NAVY
NAVAL FACILITIES ENGINEERING COMMAND
NAVAL STATION NEWPORT, RI
NAVAL STATION NEWPORT, RI
EXTERIOR REPAIRS BUILDING 678
CODDINGTON POINT
HVAC FIFTH FLOOR DEMOLITION PLAN

SCALE: 1/8"=1'-0"

EPROJECT NO.: 1116160

CONSTR. CONTR. NO.
N40085-11-D-7207-0502

NAVFAC DRAWING NO.
12642106

SHEET 45 OF 66

HD105

DRAWFORM REVISION: 10 MARCH 2009

RDK ENGINEERS
Andover, MA - Boston, MA - Amherst, MA
Durham, NC - Charlotte, NC
RDK Engineers
200 Brickstone Square
Andover, MA 01810-1488
T. 978-296-6200

FILE NAME: J:\2011\20110571 - Newport Naval Station Bldg 678 Electrical\Hvac\Plot Sheets\20110571 - HD105 HVAC FIFTH FLOOR DEMOLITION PLAN.dwg LAYOUT NAME: Work PLOTTED: Tuesday, April 09, 2013 - 2:16pm USER: dfronzek