REVISION				
SYM	ZONE	DESCRIPTION	DATE	APPROVED

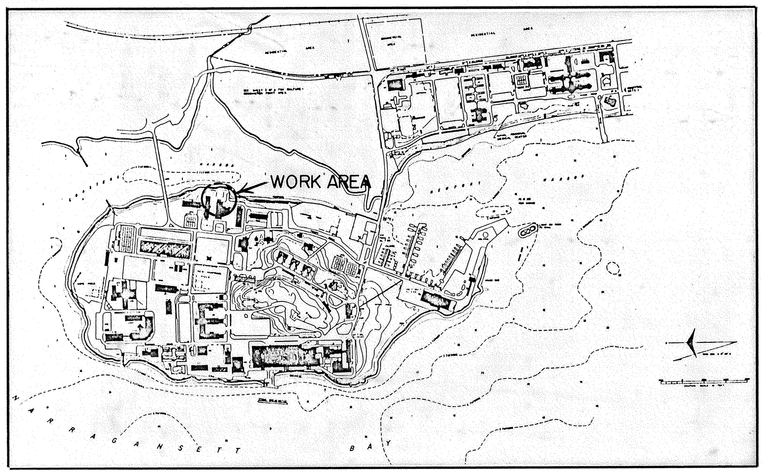

LOCATION MAP

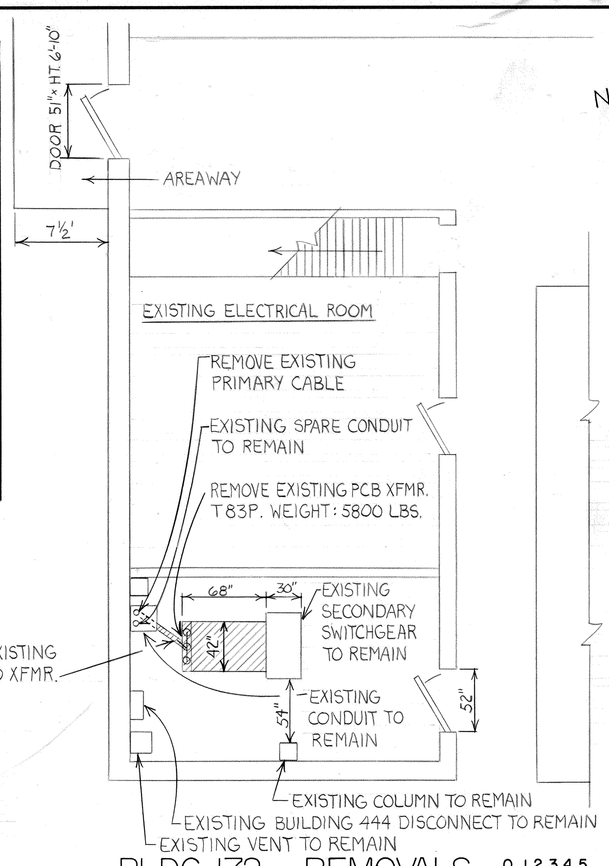

BLDG. 172 — REMOVALS

SCALE: 3/16" = 1'-0"

0 1 2 3 4 5 GRAPHIC SCALE IN FEET

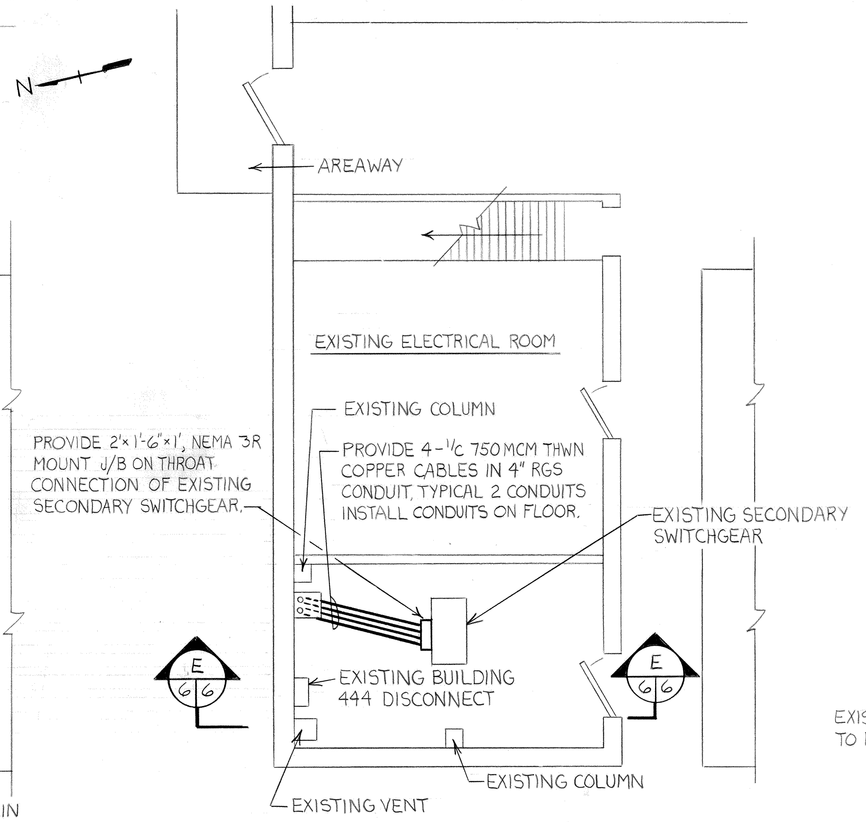

BLDG. 172 — CONDUIT INSTALLATION

SCALE: 3/16" = 1'-0"

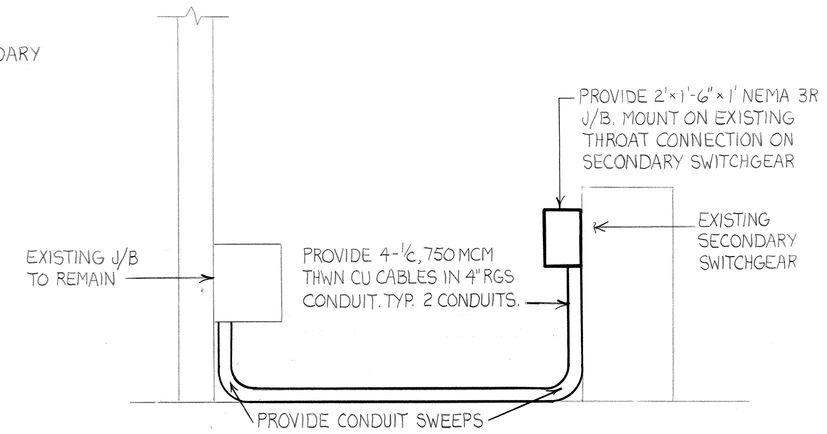

SECTION

NO SCALE

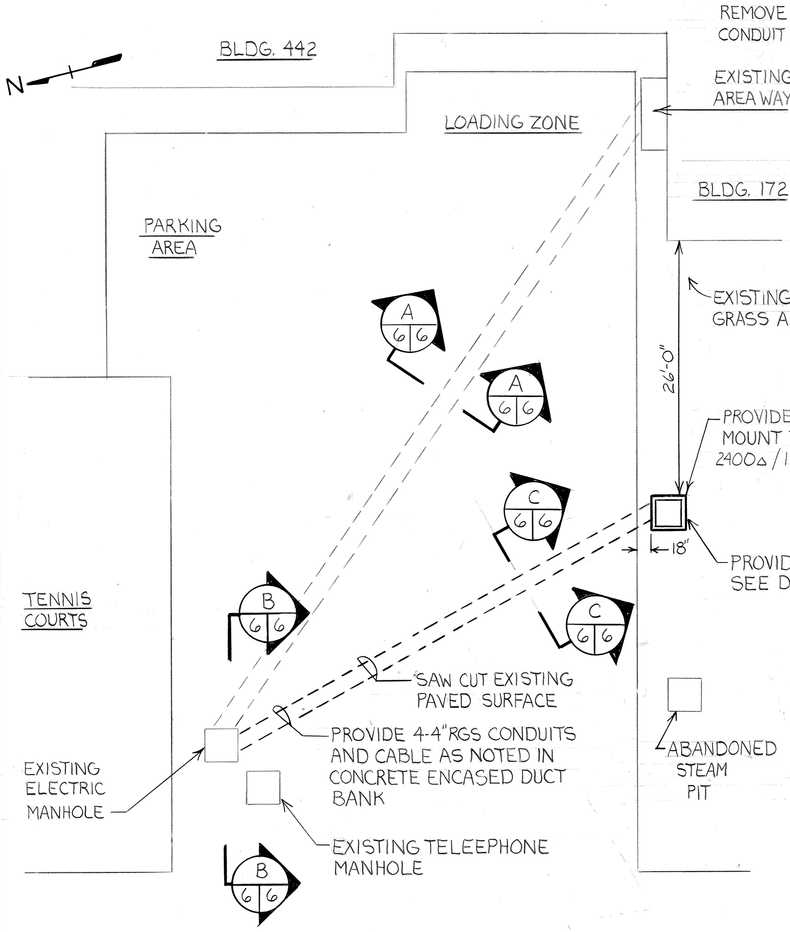

BLDG. 172 — TRANSFORMER LOCATION

NO SCALE

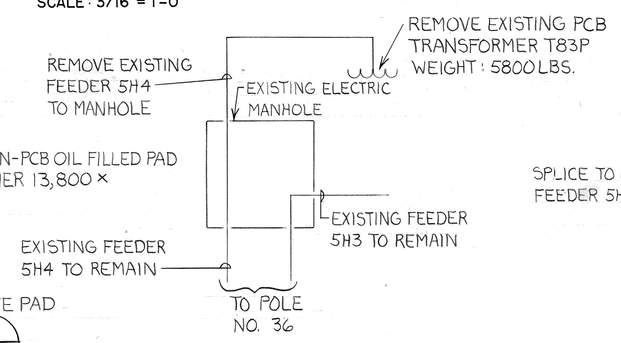

EXISTING SINGLE LINE DIAGRAM

NO SCALE

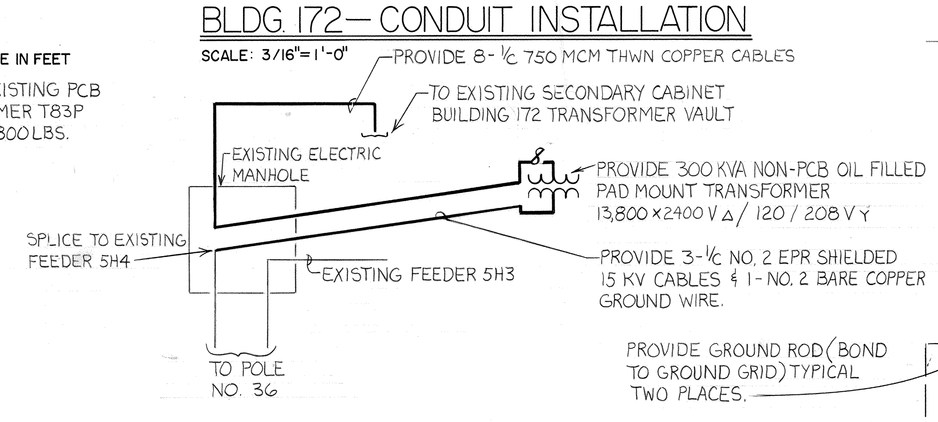

NEW SINGLE LINE DIAGRAM NO SCALE

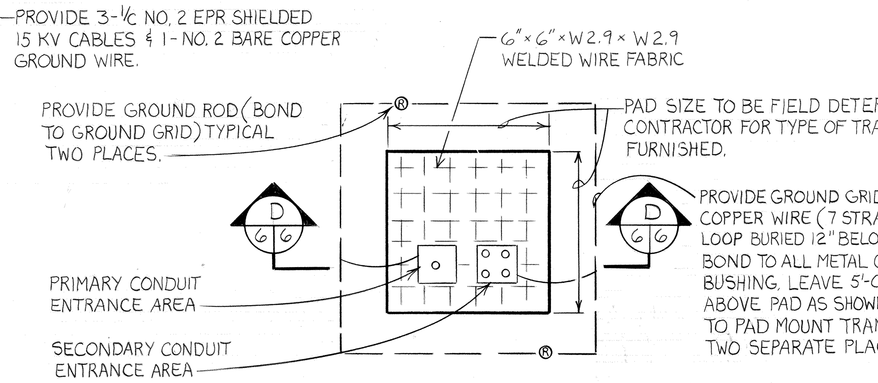

TRANSFORMER PAD PLAN DETAIL 1

NO SCALE

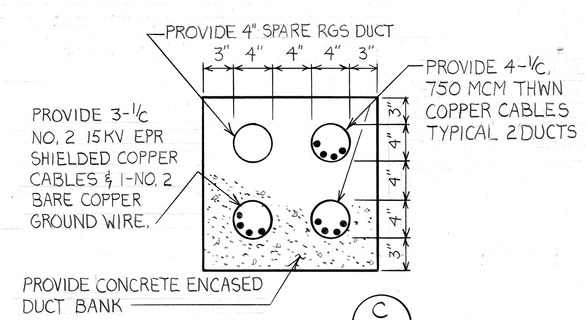

SECTION C

NO SCALE

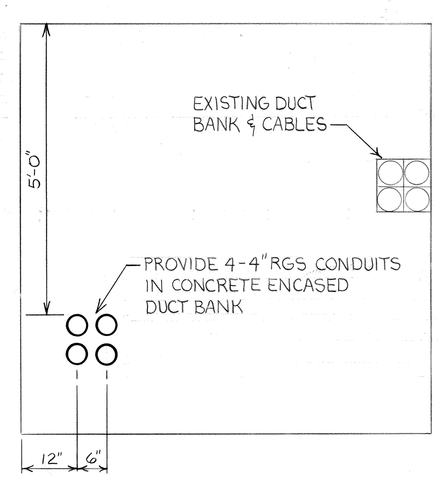

SECTION B

EXISTING ELECTRIC MANHOLE SOUTH WALL NO SCALE

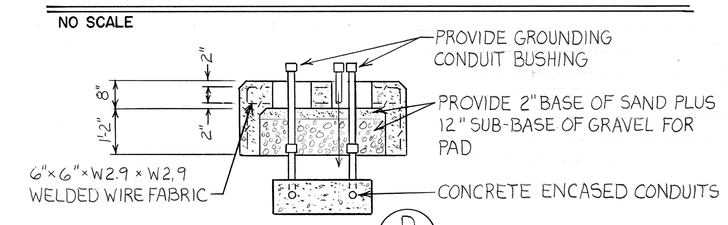

SECTION A

NO SCALE

SECTION D

NO SCALE

REGISTERED PROFESSIONAL ENGINEER NORMAN P. BARON No. 32519-E

UTILITY ENGINEERS INC.
1460 WYOMING AVENUE
FORTY FORT, PA. 18704

NETC DWG. NO. 25376-251
NETC SK. NO.
DSGN J.J.H.
DR. G.W.C.
BR. J. Brown P.E.
DIR. R.B.C. P.E. 5/22/85
APPRDVDD N.P. Baron 5/23/85 DATE

SATISFACTORY TO
DATE

DEPARTMENT OF THE NAVY — NAVAL FACILITIES ENGINEERING COMMAND

NAVAL EDUCATION AND TRAINING CENTER
NEWPORT, RHODE ISLAND

REPLACE PCB TRANSFORMERS

BLDG. 172
COASTERS HARBOR ISLAND

SIZE	CODE IDENT NO.	NAVFAC DRAWING NO.
F	80091	2089143
		CONSTR. CONTR. NO. N6242-85-C-1716
SCALE: NOTED		SPEC. 04-85-1716 SHEET 6 OF 17