FY 2016 P-518
MH-60 AVET TRAINING FACILITY

ADDITION TO BLDG. SP-250
NAVAL STATION NORFOLK - NORFOLK, VIRGINIA

NAVAL FACILITIES ENGINEERING COMMAND MID-ATLANTIC

HAMPTON ROADS INTEGRATED PROJECT TEAM
CAPITAL IMPROVEMENTS NUCLEUS
NORFOLK, VIRGINIA

SAT-TO FROM CUSTOMER
RECEIVED 10/15/2015

APPR	DATE	DESCRIPTION	SYM

SEAL

A/E INFO

APPROVED
FOR COMMANDER NAVFAC 19 NOV 2015

ACTIVITY
CURTIS BIRCH
SATISFACTORY TO DATE 10/15/15

DES	LAS	DRW	LAS	CHK	TLD

PM/DM M. PERRY/L. SANDERS
BRANCH MANAGER TLD
CHIEF ENG/ARCH RLW
FIRE PROTECTION

DEPARTMENT OF THE NAVY
NAVAL FACILITIES ENGINEERING COMMAND - MIDATLANTIC
HAMPTON ROADS IPT
NAVAL FACILITIES ENGINEERING COMMAND
NAVAL STATION – NORFOLK, VIRGINIA
NAVAL STATION NORFOLK
NORFOLK, VIRGINIA

FY 2016 P-518
MH-60 AVET TRAINING FACILITY

COVER SHEET

SCALE: AS NOTED
EPROJECT NO.: 1291639
CONSTR. CONTR. NO.
NAVFAC DRAWING NO.
12701597
SHEET 1 OF 109

G-001

DRAWFORM REVISION: 10 MARCH 2009

FILE NAME: P:\VA\NorolStationNorfolk\MLCON\2016_1291639_P-518_DBB_MH-60 AVET Training Facility\BJDesign\Drawings\Sheet Files\01_General\G-001.dwg LAYOUT NAME: G-001 PLOTTED: Friday, November 06, 2015 - 10:59am USER: louis.sanders

VICINITY MAP

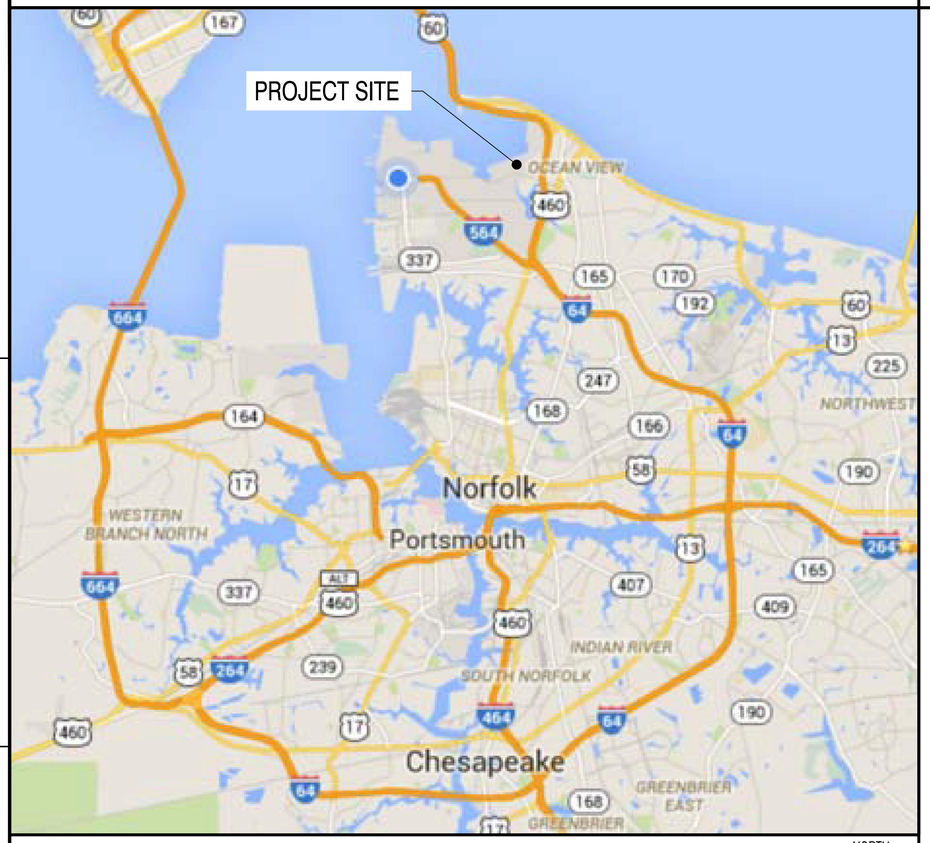

NORTH

LOCATION MAP

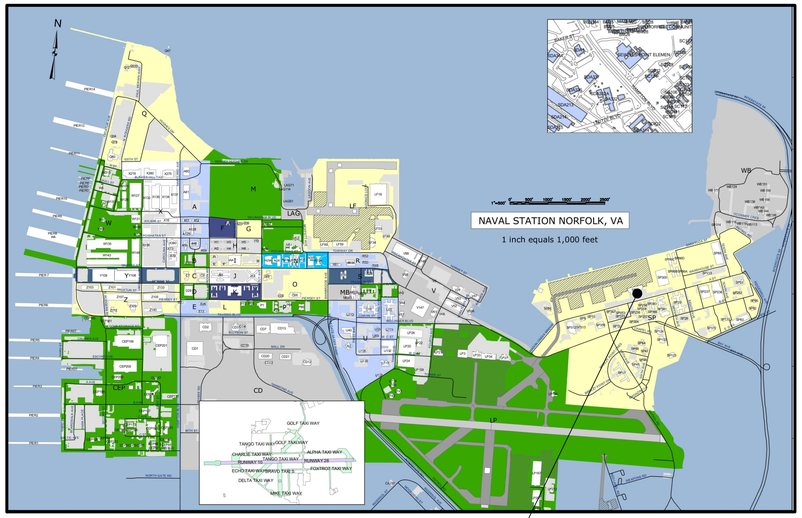

NORTH

GENERAL NOTES

1. THIS PROJECT HAS BEEN DESIGNED FOR, AND SHALL BE DEVELOPED FOR A SUSTAINABLE RATING OF SILVER IN ACCORDANCE WITH LEED VERSION 2.2.

GENERAL SYMBOLS

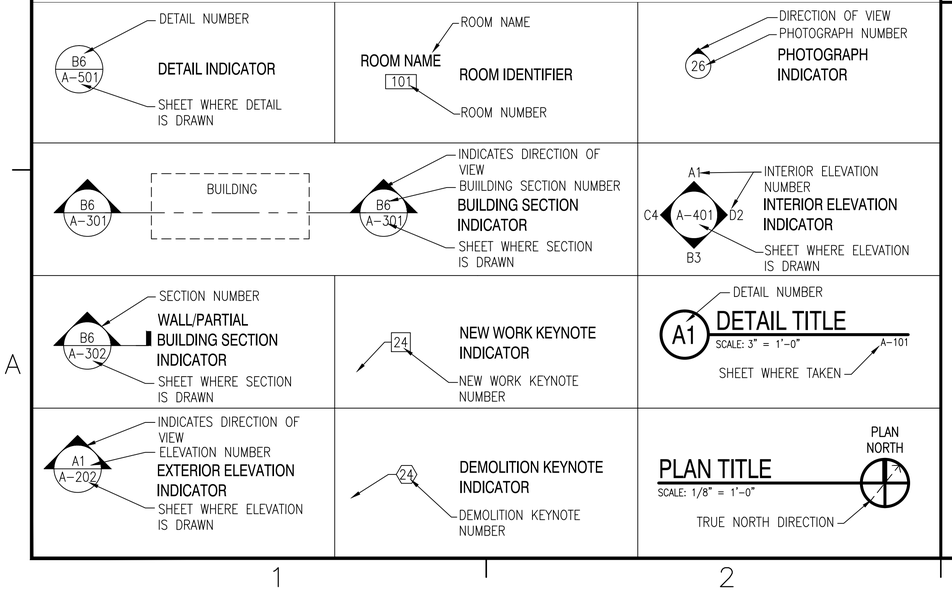

GOVERNING REGULATIONS

BUILDING CODES
UNIFIED FACILITIES CRITERIA (UFC) 1-200-01 DESIGN: GENERAL BUILDING REQUIREMENTS

ACCESSIBILITY CODE
UNIFORM ACCESSIBILITY STANDARDS (UFAS)
AMERICANS WITH DISABILITIES ACT ACCESSIBILITY GUIDELINES FOR BUILDINGS AND FACILITIES (ADAAG).

INTERNATIONAL BUILDNG CODE (IBC)

MECHANICAL CODE
INTERNATIONAL MECHANICAL CODE (IMC)

ELECTRICAL CODE
NFPA 70, NATIONAL ELECTRIC CODE

PLUMBING CODE
INTERNATIONAL PLUMBING CODE (IPC)

FIRE PREVENTION & LIFE SAFETY CODES
UNIFIED FACILITIES CRITERIA (UFC) 3-600-01 DESIGN: FIRE PROTECTION ENGINEERING FOR FACILITIES

NFPA 101, LIFE SAFETY CODE

SYM	DESCRIPTION	DATE	APPR

NAVFAC

SEAL

A/E INFO

APPROVED

FOR COMMANDER NAVFAC

ACTIVITY

SATISFACTORY TO DATE

DES	LAS	DRW	LAS
CHK	TLD		

PM/DM	M. PERRY/L. SANDERS
BRANCH MANAGER	TLD
CHIEF ENG/ARCH	RLV
FIRE PROTECTION	

DEPARTMENT OF THE NAVY
NAVAL FACILITIES ENGINEERING COMMAND - MIDATLANTIC
HAMPTON ROADS IPT
NAVAL STATION NORFOLK
NAVAL FACILITIES ENGINEERING COMMAND
NAVAL STATION - NORFOLK, VIRGINIA
NORFOLK, VIRGINIA

FY 2016 P-518
MH-60 AVET TRAINING FACILITY

GENERAL INFORMATION

SCALE:	AS NOTED
EPROJECT NO.:	1291639
CONSTR. CONTR. NO.	
NAVFAC DRAWING NO.	12701598
SHEET	2 OF 109

G-002

DRAWFORM REVISION: 10 MARCH 2009

FILE NAME: P:\VA\NavalStationNorfolk\MILCON\2016_1291639_P-518_DBB_MH-60 AVET Training Facility\B_Design\Drawings\Sheet Files\01_General\G-002.dwg LAYOUT NAME: G-002 PLOTTED: Thursday, September 24, 2015 - 2:09pm USER: louis.sanders
FILE NAME: P:\VA\NavalStationNorfolk\MILCON\2016_1291639_P-518_DBB_MH-60 AVET Training Facility\B_Design\Drawings\Sheet Files\01_General\G-002.dwg LAYOUT NAME: G-002 PLOTTED: Thursday, September 24, 2015 - 2:09pm USER: louis.sanders

INDEX OF DRAWINGS

GENERAL

SHEET NO.		NAVFAC DWG. NO.	SHEET TITLE
1	G-001	12701597	COVER SHEET
2	G-002	12701598	GENERAL INFORMATION
3	G-003	12701599	INDEX OF DRAWINGS

GEOTECHNICAL

4	B-100	12701600	FIELD EXPLORATION LOCATION PLAN
5	B-101	12701601	NOTES AND LEGENDS
6	B-102	12701602	TEST BORING RECORDS
7	B-103	12701603	TEST BORING RECORDS
8	B-104	12701604	SOUNDING AND PAVEMENT CORE RECORDS
9	B-105	12701605	LABORATORY TEST RESULTS

CIVIL

10	C-001	12701606	GENERAL NOTES, LEGEND AND ABBREVIATION
11	CE101	12701607	EXISTING SITE CONDITION
12	CE102	12701608	EXISTING SITE CONDITION
13	CE103	12701609	EXISTING SITE CONDITION
14	CE104	12701610	EXISTING SITE CONDITION
15	CE110	12701611	EROSION & SEDIMENT CONTROL PLAN PHASE I (PRE-DEVELOPMENT)
16	CE111	12701612	EROSION & SEDIMENT CONTROL PLAN PHASE I (PRE-DEVELOPMENT)
17	CE112	12701613	EROSION & SEDIMENT CONTROL PLAN PHASE II (CONSTRUCTION)
18	CE113	12701614	EROSION & SEDIMENT CONTROL PLAN PHASE II (CONSTRUCTION)
19	CE501	12701615	EROSION & SEDIMENT CONTROL NOTES
20	CE502	12701616	EROSION & SEDIMENT CONTROL NOTES
21	CE503	12701617	EROSION & SEDIMENT CONTROL DETAILS
22	CD101	12701618	DEMOLITION PLAN
23	CD102	12701619	DEMOLITION PLAN
24	CS101	12701620	SITE PLAN LAYOUT
25	CS102	12701621	SITE PLAN LAYOUT
26	CG101	12701622	GRADING PLAN
27	CU101	12701623	UTILITY LAYOUT PLAN
28	CU102	12701624	UTILITY LAYOUT PLAN
29	CU201	12701625	UTILITY PROFILE
30	CU202	12701626	UTILITY PROFILE
31	C-501	12701627	CIVIL DETAILS
32	C-502	12701628	CIVIL DETAILS
33	C-503	12701629	CIVIL DETAILS
34	C-504	12701630	CIVIL DETAILS
35	C-505	12701631	CIVIL DETAILS
36	C-506	12701632	CIVIL DETAILS

LANDSCAPE

37	LP100	12701633	LANDSCAPE PLANTING PLAN
38	LP501	12701634	PLANT MATERIAL SCHEDULE, DETAILS AND NOTES

STRUCTURAL

SHEET NO.		NAVFAC DWG. NO.	SHEET TITLE
39	S-001	12701635	GENERAL NOTES & ABBREVIATIONS
40	S-002	12701636	GENERAL NOTES & LEGENDS
41	SB101	12701637	FOUNDATION PLAN
42	SB301	12701638	FOUNDATION SECTIONS
43	SB501	12701639	TYPICAL FOUNDATION DETAILS
44	SB502	12701640	TYPICAL FOUNDATION DETAILS
45	SF101	12701641	LOW ROOF FRAMING PLAN
46	SF102	12701642	HIGH ROOF FRAMING PLAN
47	SF201	12701643	BRACED FRAME ELEVATIONS
48	SF202	12701644	BRACED FRAME ELEVATIONS & DETAILS
49	SF301	12701645	FRAMING SECTIONS
50	SF302	12701646	FRAMING SECTIONS
51	SF501	12701647	TYPICAL FRAMING DETAILS
52	SF502	12701648	TYPICAL FRAMING DETAILS
53	SF601	12701649	SCHEDULES

ARCHITECTURAL

54	A-001	12701650	SYMBOLS, LEGENDS, ABBREVIATIONS & NOTES
55	A-101	12701651	OVERALL FLOOR PLAN
56	A-102	12701652	BUILDING ADDITION FLOOR PLAN
57	A-103	12701653	REFLECTED CEILING PLAN
58	A-104	12701654	ROOF PLAN
59	A-201	12701655	BUILDING ELEVATIONS
60	A-301	12701656	BUILDING SECTIONS
61	A-302	12701657	WALL SECTIONS
62	A-401	12701658	ENLARGED PLAN AND ELEVATIONS
63	A-601	12701659	DOOR SCHEDULE

LIFE SAFETY/FIRE PROTECTION

64	LS001	12701660	LIFE SAFETY/BUILDING CODE ANALYSIS
65	LS101	12701661	BUILDING ADDITION FLOOR PLAN
66	F-001	12701662	LEGEND AND NOTES
67	F-002	12701663	DIAGRAMS AND NOTES
68	F-101	12701664	BUILDING ADDITION FLOOR PLAN

INTERIORS

69	I-101	12701665	FURNITURE PLAN & SCHEDULE
70	I-201	12701666	FINISH PLAN
71	I-601	12701667	FINISH SCHEDULE & LEGEND
72	I-701	12701668	SIGNAGE PLAN AND DETAILS

PLUMBING

SHEET NO.		NAVFAC DWG. NO.	SHEET TITLE
73	P-001	12701669	LEGEND, ABBREVIATIONS & GENERAL NOTES
74	P-101	12701670	PLUMBING FLOOR PLAN
75	P-102	12701671	ENLARGED FLOOR PLANS
76	P-501	12701672	DETAILS
77	P-601	12701673	SCHEDULES
78	P-602	12701674	ISOMETRICS

MECHANICAL

79	M-001	12701675	LEGEND, ABBREVIATIONS & GENERAL NOTES
80	M-101	12701676	MECHANICAL FLOOR PLAN – DEMOLITION AND EQUIPMENT
81	MH101	12701677	MECHANICAL FLOOR PLAN – DUCTWORK
82	MP101	12701678	MECHANICAL FLOOR PLAN – PIPING
83	M-301	12701679	SECTIONS
84	M-401	12701680	ENLARGED PLANS
85	M-501	12701681	DETAILS
86	M-502	12701682	DETAILS
87	M-601	12701683	SCHEDULES
88	M-602	12701684	FLOW DIAGRAMS
89	M-701	12701685	FLOW DIAGRAMS
90	M-801	12701686	CONTROLS
91	M-802	12701687	CONTROLS

ELECTRICAL

92	E-001	12701689	LEGENDS AND ABBREVIATIONS
93	ED101	12701690	ELECTRICAL DEMOLITION PLAN
94	ES101	12701691	ELECTRICAL SITE PLAN
95	E-101	12701692	BUILDING ADDITION LIGHTING PLAN
96	E-102	12701693	BUILDING ADDITION POWER PLAN
97	E-103	12701694	BUILDING ADDITION MECHANICAL EQUIPMENT PLAN
98	E-104	12701695	BUILDING ADDITION COMMUNICATION AND SECURITY PLAN
99	E-105	12701696	BUILDING ADDITION COMMUNICATION AND SECURITY PLAN
100	E-106	12701697	BUILDING ADDITION GROUNDING PLAN
101	E-107	12701698	BUILDING ADDITION LIGHTNING PROTECTION PLAN
102	E-401	12701699	ENLARGED PLANS AND DETAILS
103	E-402	12701700	ENLARGED PLANS AND DETAILS
104	E-403	12701701	LIGHTNING PROTECTION DETAILS
105	E-601	12701702	POWER ONELINE/RISER DIAGRAM
106	E-602	12701703	TELECOMMUNICATIONS AND SECURITY RISER DIAGRAMS
107	E-603	12701704	PANELBOARDS SCHEDULES
108	E-604	12701705	PANELBOARDS SCHEDULES
109	E-701	12701706	LIGHTING FIXTURE SCHEDULE AND LIGHTING DETAILS

APPR	DATE	DESCRIPTION	SYM

NAVFAC

SEAL

A/E INFO

APPROVED

FOR COMMANDER NAVFAC

ACTIVITY

SATISFACTORY TO DATE

DES	LAS	DRW	LAS	CHK	TLD

PM/DM M. PERRY/L. SANDERS

BRANCH MANAGER TLD

CHIEF ENG/ARCH KW

FIRE PROTECTION

DEPARTMENT OF THE NAVY
NAVAL FACILITIES ENGINEERING COMMAND
HAMPTON ROADS IPT
NAVAL FACILITIES ENGINEERING COMMAND - MIDATLANTIC
NAVAL STATION – NORFOLK, VIRGINIA
NAVAL STATION NORFOLK
NORFOLK, VIRGINIA

FY 2016 P-518
MH-60 AVET TRAINING FACILITY

INDEX OF DRAWINGS

SCALE: AS NOTED

EPROJECT NO.: 1291639

CONSTR. CONTR. NO.

NAVFAC DRAWING NO.
12701599

SHEET 3 OF 109

G-003

DRAWFORM REVISION: 10 MARCH 2009

FILE NAME: P:\VA\NewolStationNorfolk\MILCON\2016_1291639_P-518_DBB_MH-60 AVET Training Facility\B_Design\Drawings\Sheet Files\01_General\G-002.dwg LAYOUT NAME: G-003 PLOTTED: Thursday, September 24, 2015 – 3:11pm USER: louis.sanders
FILE NAME: P:\VA\NewolStationNorfolk\MILCON\2016_1291639_P-518_DBB_MH-60 AVET Training Facility\B_Design\Drawings\Sheet Files\01_General\G-002.dwg LAYOUT NAME: G-003 PLOTTED: Thursday, September 24, 2015 – 3:11pm USER: louis.sanders