LEGEND

OCCUPANT LOAD LEGEND

BUSINESS AREAS	1 PERSON / 100 SF GROSS
EDUCATIONAL	1 PERSON / 20 SF NET
STORAGE	1 PERSON / 500 SF GROSS
ASSEMBLY W/O FIXED SEATING	1 PERSON / 15 SF NET

DOOR EGRESS TAG

222 — OCCUPANTS SERVED
22 — EXIT CAPACITY
36" — CLEAR WIDTH
22" — REQUIRED WIDTH

STAIR EGRESS TAG

44 — OCCUPANTS SERVED
44 — EXIT CAPACITY
44" — CLEAR WIDTH
44" — REQUIRED WIDTH

ROOM OCCUPANCY TAG

NAME — ROOM NAME
XX — NUMBER OF OCCUPANTS
111SF — AREA

EGRESS PATH

CP:666'100' — TRAVEL DISTANCE; COMMON PATH OF TRAVEL
CP — COMMON PATH TERMINATION POINT
EGRESS PATH — EXIT DOOR

DEAD END CORRIDOR

100' — DEAD END DISTANCE; TERMINATION OF DEAD END CORRIDOR

FIRE AND SMOKE RESISTIVE CONSTRUCTION

1 HR FIRE BARRIER

PORTABLE FIRE EXTINGUISHERS

EXTINGUISHER TYPE
FE:SR — EXTINGUISHER MOUNTING

-FE: FIRE EXTINGUISHER
-SR: SEMI-RECESSED CABINET
-BR: BRACKET MOUNTED
-SM: SURFACE MOUNT CABINET
-FR: FULLY RECESSED CABINET

CLEAN AGENT
2A:10B:C

GENERAL NOTES

1. RE: SHEET A-001 FOR ARCHITECTURAL MATERIAL, LEGEND,AND ABBREVIATIONS.
2. RE: SHEET A-002 FOR ARCHITECTURAL GENERAL NOTES.
3. REFER TO G-010 FOR LIFE SAFETY NARRATIVE AND BUILDING CODE ANALYSIS.
4. REFER TO THE ELECTRICAL LIGHTING PLANS FOR LOCATION OF EXIT SIGNS AND EMERGENCY LIGHTING.
5. REFER TO THE FIRE SUPPRESSION AND ALARM PLANS FOR LOCATION OF FIRE PROTECTION DEVICES.
6. FINAL LOCATIONS OF FIRE EXTINGUISHERS SHALL BE APPROVED BY THE AHJ PRIOR TO INSTALLATION.

KEYPLAN

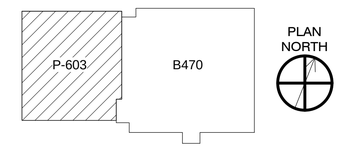

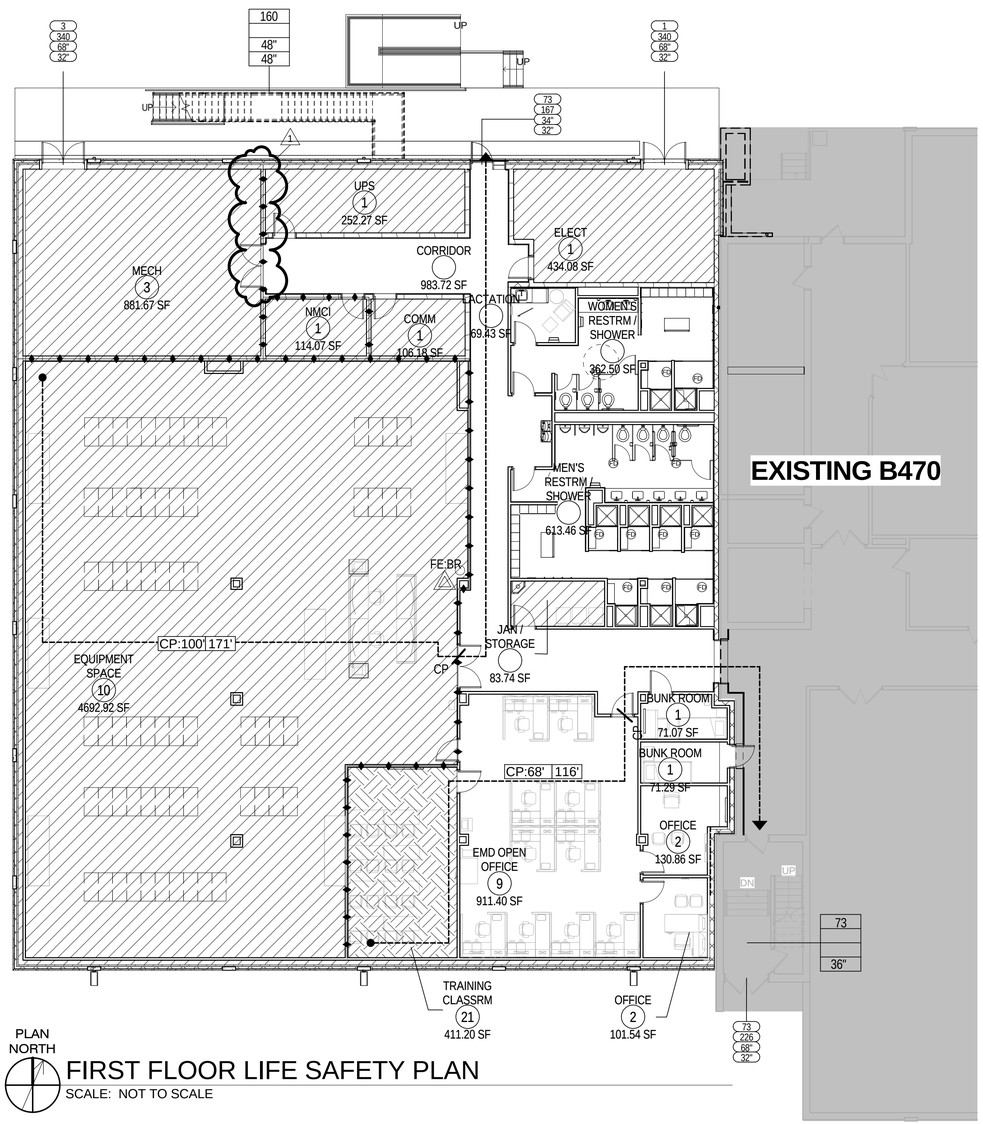

FIRST FLOOR LIFE SAFETY PLAN

SCALE: NOT TO SCALE

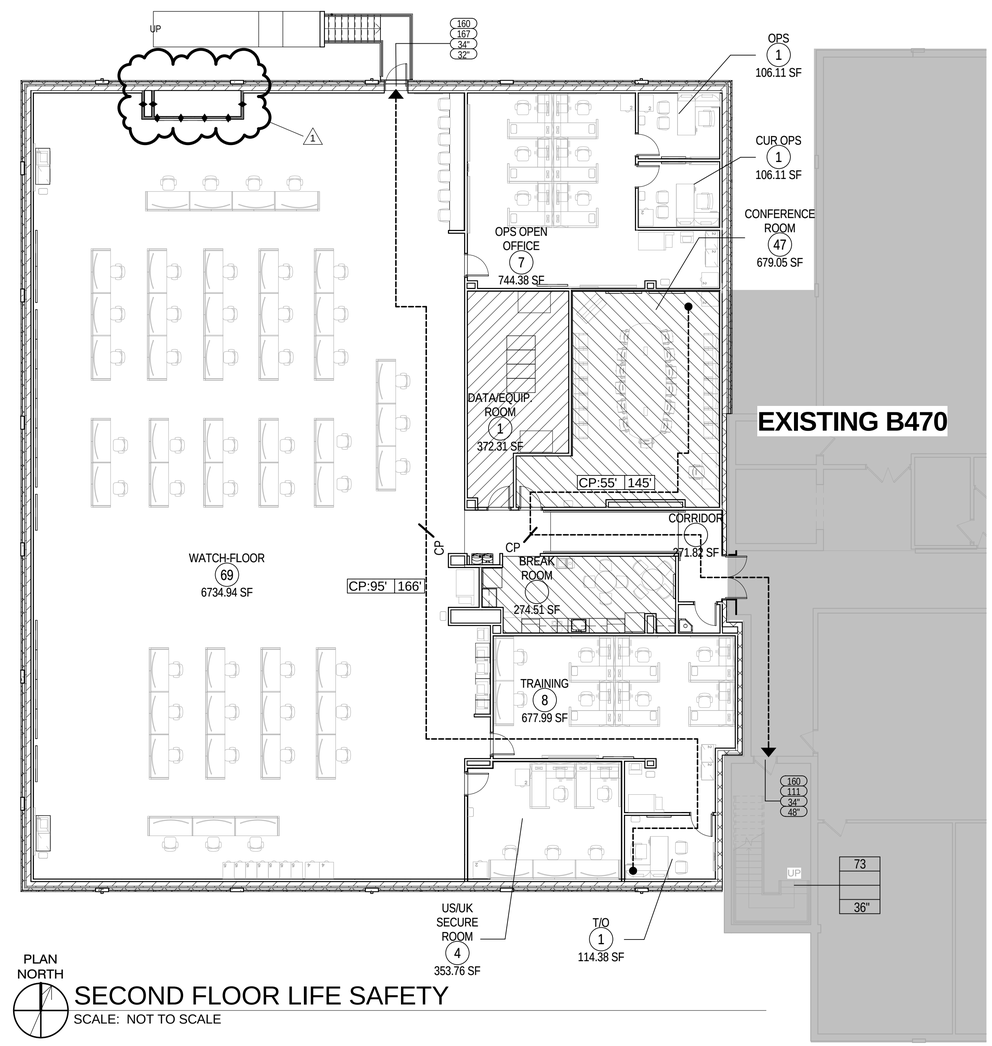

SECOND FLOOR LIFE SAFETY

SCALE: NOT TO SCALE

SYM	DESCRIPTION	DATE	APPR
1	AMENDMENT CHANGES	3/18/16	JMD

NAVFAC

COMMONWEALTH OF VIRGINIA
JAMIE M. DUBBE
Lic. No.014772
3-18-2016
ARCHITECT
SEAL

BURNS McDONNELL
1305 EXECUTIVE BLVD.
SUITE 160
CHESAPEAKE, VA 23320
757-548-2056

A/E INFO

APPROVED
FOR COMMANDER NAVFAC / B.L.T.L.
ACTIVITY
SATISFACTORY TO DATE

DES	JMD	DRW	ABC	CHK	EV

PROJECT MANAGER
IPT TECH. BRANCH HEAD
CHIEF ENG/ARCH

DEPARTMENT OF THE NAVY
NAVAL FACILITIES ENGINEERING COMMAND
NAVAL FACILITIES ENGINEERING COMMAND – MIDLANT
NAVAL STATION NORFOLK
IPT-HAMPTON ROADS
NAS OCEANA-DAM NECK ANNEX
VIRGINIA BEACH, VIRGNIA

P-603 MARITIME SURVEILLANCE SYSTEM FACILTY

P-603 - LIFE SAFETY PLANS

SCALE: AS NOTED
EPROJECT NO. 1344924
CONSTR. CONTR. NO. N40085-16-R-6119
NAVFAC DRAWING NO. 12712770
SHEET 4 OF 296

G-011

DRAWFORM REVISION: 10 MAY 2014

FILE NAME: C:\Revit_Projects\82327_A_603_Central_jmdubbe.rvt
REVDATE: 3/24/2016 11:38:38 AM

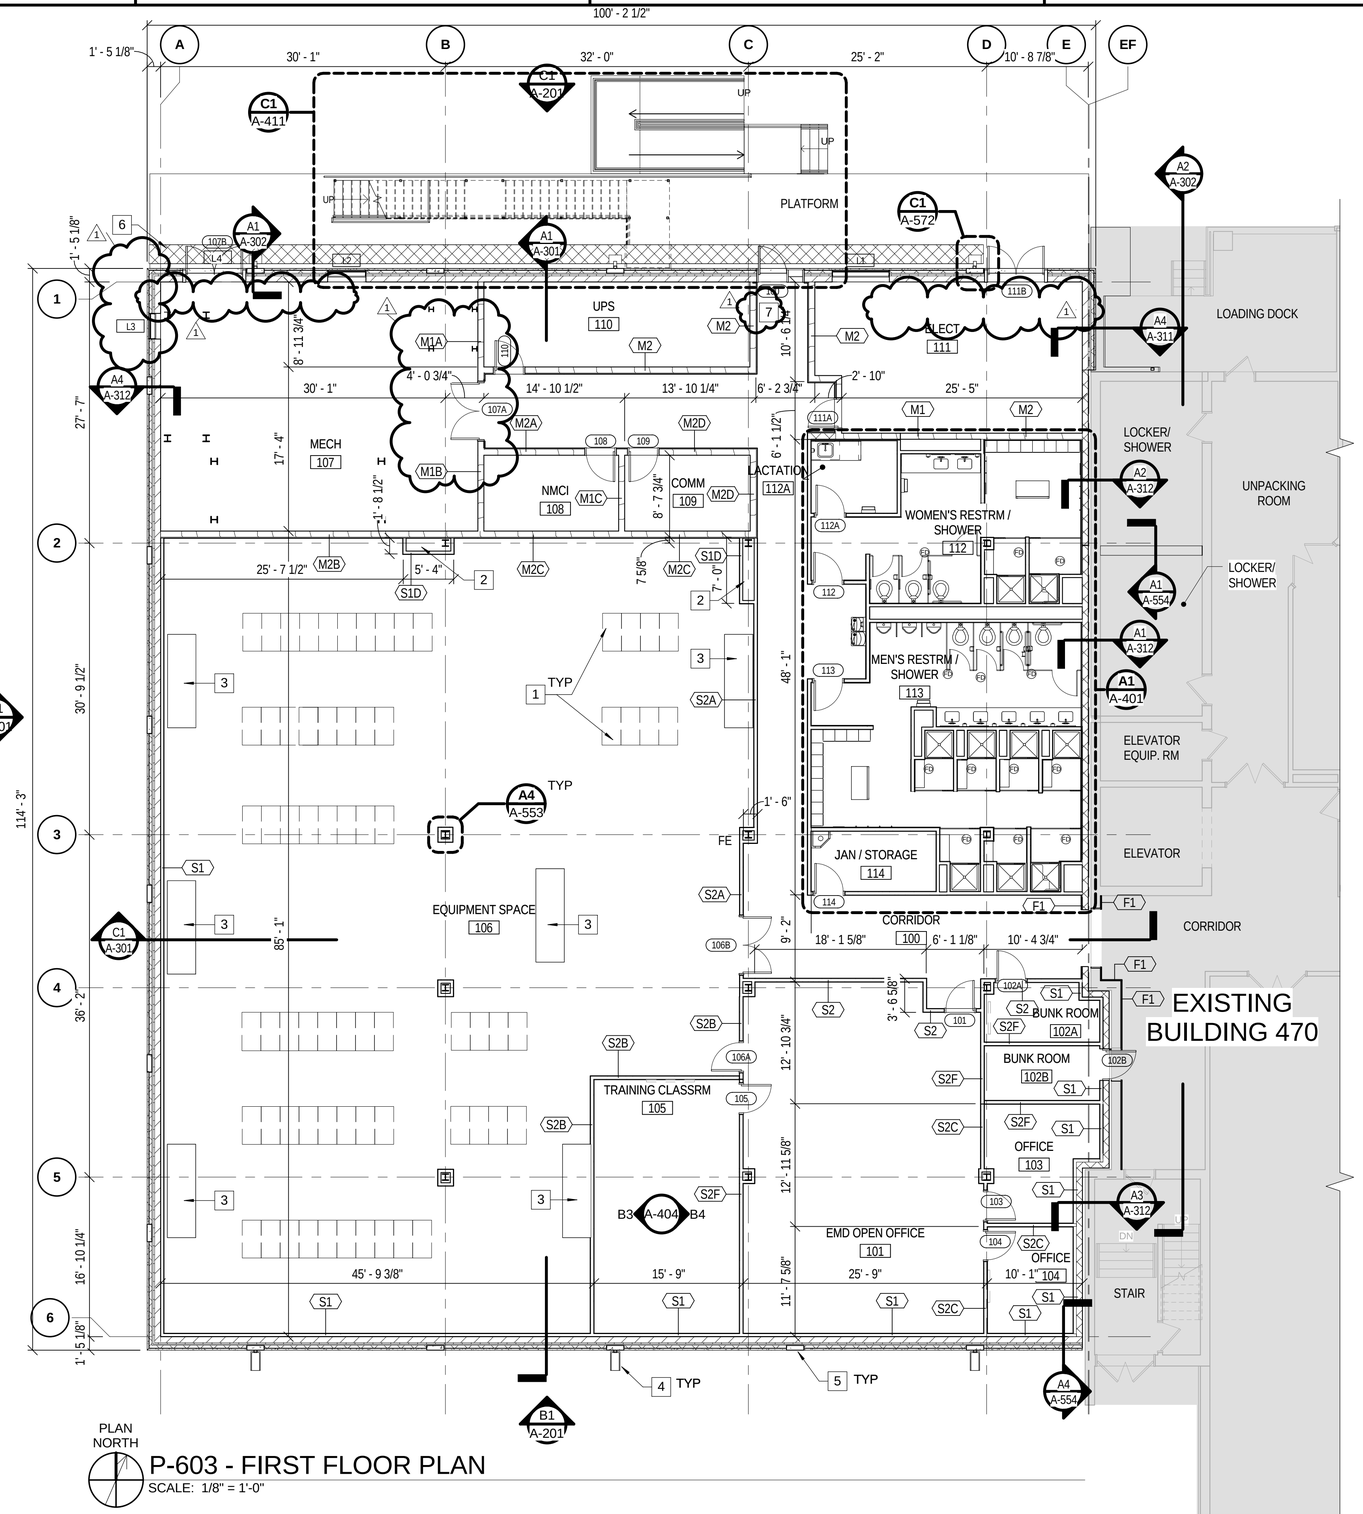

PLAN NORTH

P-603 - FIRST FLOOR PLAN

SCALE: 1/8" = 1'-0"

GENERAL NOTES

1. RE: SHEET A-001 FOR ARCHITECTURAL MATERIAL LEGEND,AND ABBREVIATIONS.
2. RE: SHEET A-002 FOR ARCHITECTURAL GENERAL NOTES
3. RE: SHEET A-601 FOR ROOM FINISH INFORMATION - FINISH SCHEDULE AND MATERIAL LEGEND.
4. ALL EXTERIOR DIMENSIONS ARE TO OUTSIDE FACE OF PRECAST OR CONCRETE, UNLESS NOTED OTHERWISE.
5. ALL INTERIOR DIMENSIONS ARE FROM FACE OF METAL STUD OR CMU TO FACE OF METAL STUD OR CMU, UNLESS NOTED OTHERWISE.
6. THE FIRST FLOOR FINISHED FLOOR ELEVATION IS 100'-0", UNLESS NOTED OTHERWISE.
7. REFERENCE LIFE SAFETY DRAWINGS FOR FIRE RATED WALL LOCATIONS. ALL FIRE RATED WALLS AND SMOKE PARTITIONS ARE CONTINUOUS ACROSS ALL DOOR OPENINGS.
8. SEE A-501 AND A-502 FOR PARTITION TYPES REFERENCED ON THIS PLAN.

WORK NOTES

1. GFGI RACKS
2. MECHANICAL CHASE
3. MECHANICAL CRACS, RE: MECH DWGS
4. CONCRETE SPLASHBLOCKS, RE: B1/A-572 & CIVIL DWGS
5. EXTERIOR VERTICAL PRECAST SHAPE
6. COVERED DRAINAGE TRENCH AT CONCRETE PLATFORM, RE: STRUCTURAL
7. PROVIDE A ROLL-UP MAT SYSTEM COMPRISING A SCRAPER SURFACE, AND ABSORPTION SURFACE AND A FINISHING SURFACE IN THAT ORDER IN THE DIRECTION OF TRAVEL ENTERING THE BUILDING ACCORDING TO ASHRAE 189.1-2011. TO BE A MIN. OF 10 FT. LONG.

KEYPLAN

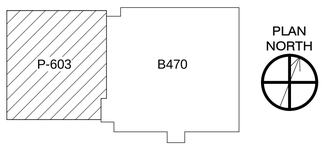

GRAPHIC SCALE:

1/8" =1'-0" 0' 4' 8' 16'

SYM	DESCRIPTION	DATE	APPR
1	AMENDMENT CHANGES	3/18/16	JMD

NAVFAC

COMMONWEALTH OF VIRGINIA
JAMIE M. DUBBE
Lic. No.014772
3-18-2016
ARCHITECT
SEAL

BURNS McDONNELL
1305 EXECUTIVE BLVD.
SUITE 160
CHESAPEAKE, VA 23320
757-548-2056
A/E INFO

APPROVED
FOR COMMANDER NAVFAC / B.L.T.L.
ACTIVITY
SATISFACTORY TO DATE
DES JMD DRW ABC CHK EV
PROJECT MANAGER
IPT TECH. BRANCH HEAD
CHIEF ENG/ARCH

DEPARTMENT OF THE NAVY
NAVAL FACILITIES ENGINEERING COMMAND
NAVAL FACILITIES ENGINEERING COMMAND – MIDLANT
IPT-HAMPTON ROADS
NAVAL STATION, NORFOLK
NAS OCEANA-DAM NECK ANNEX
VIRGINIA BEACH, VIRGINIA
P-603 MARITIME SURVEILLANCE SYSTEM FACILTY
P-603 - FIRST FLOOR PLAN

SCALE: AS NOTED
EPROJECT NO. 1344924
CONSTR. CONTR. NO. N40085-16-R-6119
NAVFAC DRAWING NO. 12712833
SHEET 67 OF 296
A-101

DRAWFORM REVISION: 10 MAY 2014

FILE NAME: C:\Revit_Projects\82327-P603MSSFac\Models\Arch\82327_A_603_morscheln.rvt
REV/DATE: 3/25/2016 8:06:53 AM

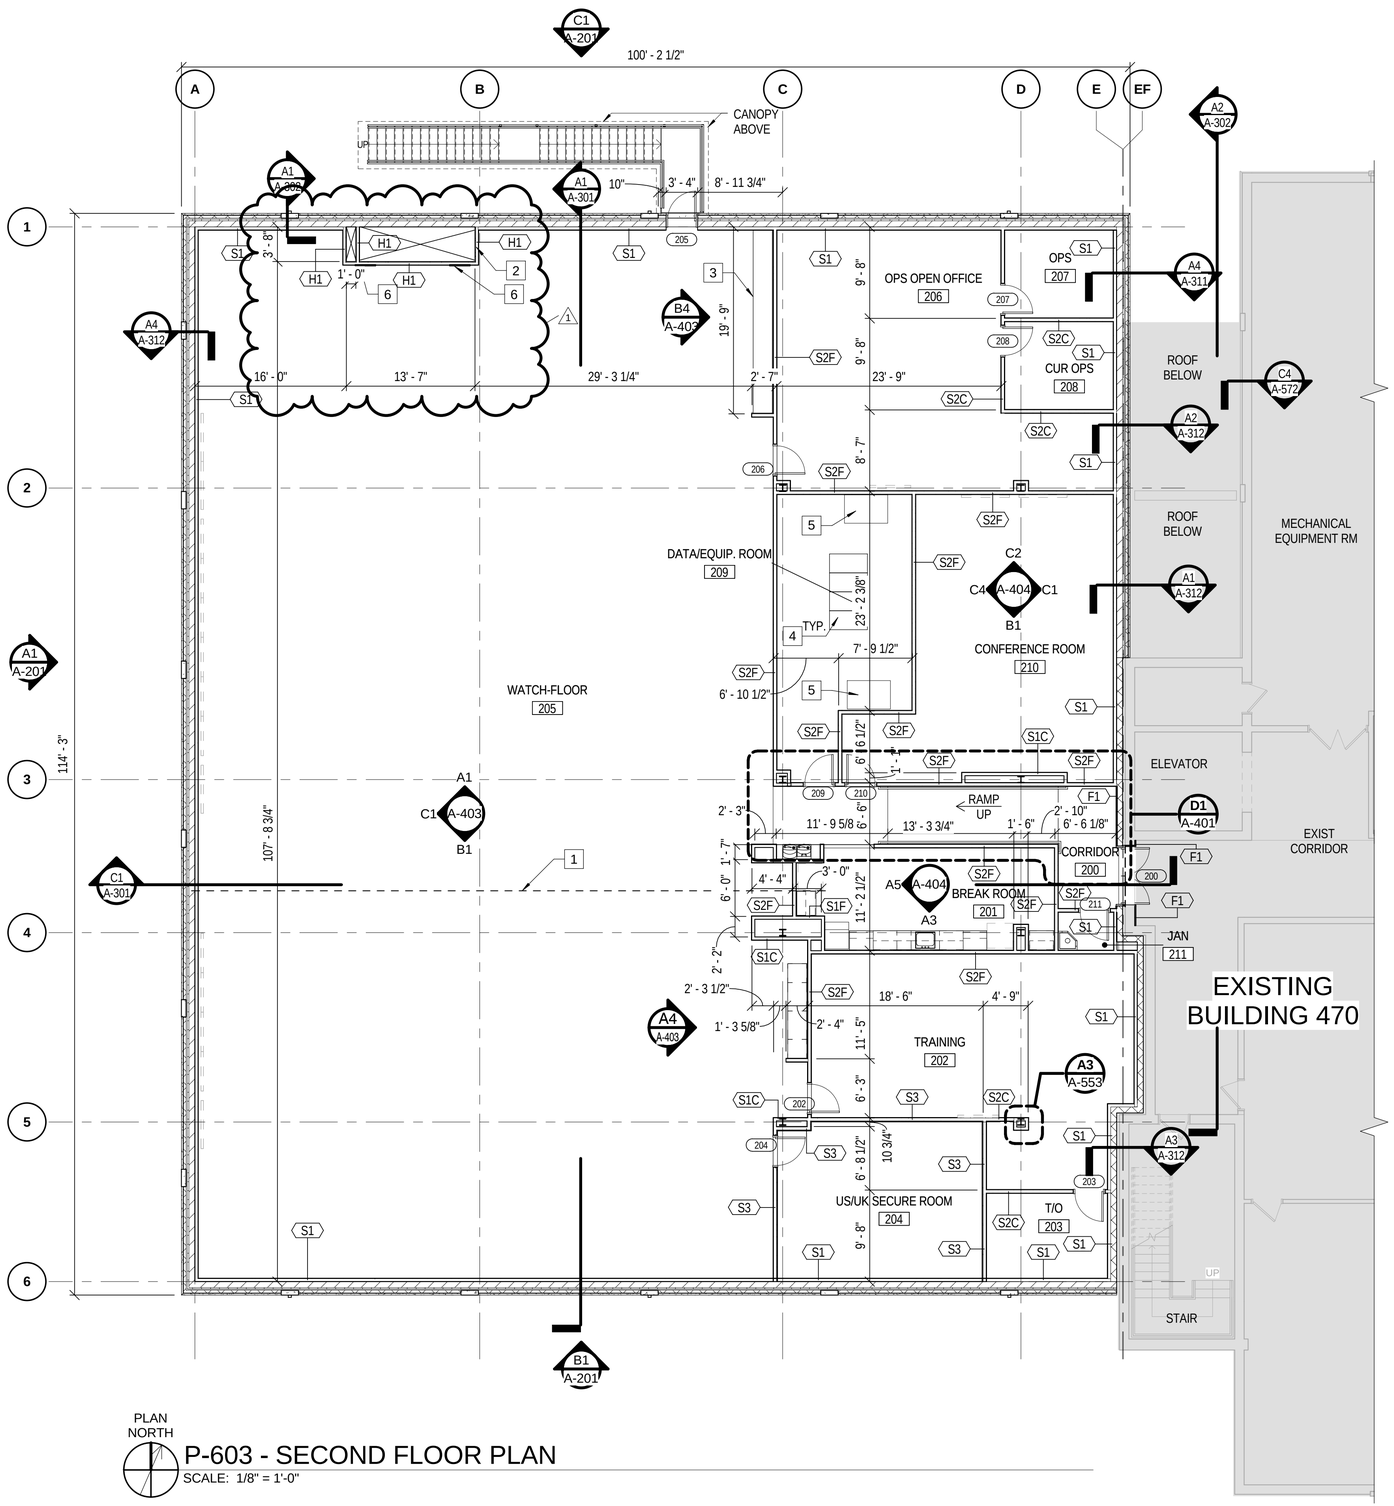

PLAN NORTH

P-603 - SECOND FLOOR PLAN

SCALE: 1/8" = 1'-0"

GENERAL NOTES

1. RE: SHEET A-001 FOR ARCHITECTURAL MATERIAL LEGEND,AND ABBREVIATIONS.
2. RE: SHEET A-002 FOR ARCHITECTURAL GENERAL NOTES
3. RE: SHEET A-601 FOR ROOM FINISH INFORMATION - FINISH SCHEDULE AND MATERIAL LEGEND.
4. ALL EXTERIOR DIMENSIONS ARE TO OUTSIDE FACE OF PRECAST OR CONCRETE, UNLESS NOTED OTHERWISE.
5. ALL INTERIOR DIMENSIONS ARE FROM FACE OF METAL STUD OR CMU TO FACE OF METAL STUD OR CMU, UNLESS NOTED OTHERWISE.
6. THE FIRST FLOOR FINISHED FLOOR ELEVATION IS 100'-0", UNLESS NOTED OTHERWISE.
7. REFERENCE LIFE SAFETY DRAWINGS FOR FIRE RATED WALL LOCATIONS. ALL FIRE RATED WALLS AND SMOKE PARTITIONS ARE CONTINUOUS ACROSS ALL DOOR OPENINGS.
8. SEE A-501 AND A-502 FOR PARTITION TYPES REFERENCED ON THIS PLAN.

WORK NOTES

1. FUTURE FOLDING PARTITION
2. MECHANICAL CHASE
3. COUNTER
4. GFGI RACKS
5. MECHANICAL CRACS, RE: MECH DWGS
6. ACCESS PANEL

KEYPLAN

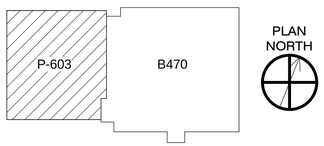

GRAPHIC SCALE:

1/8" =1'-0" 0' 4' 8' 16'

SYM	DESCRIPTION	DATE	APPR
1	AMENDMENT CHANGES	3/18/16	JMD

NAVFAC

COMMONWEALTH OF VIRGINIA
JAMIE M. DUBBE
Lic. No.014772
3-18-2016
ARCHITECT
SEAL

BURNS McDONNELL
1305 EXECUTIVE BLVD.
SUITE 160
CHESAPEAKE, VA 23320
757-548-2056
A/E INFO

APPROVED
FOR COMMANDER NAVFAC / B.L.T.L.
ACTIVITY
SATISFACTORY TO DATE
DES JMD DRW ABC CHK EV
PROJECT MANAGER
IPT TECH. BRANCH HEAD
CHIEF ENG/ARCH

DEPARTMENT OF THE NAVY
NAVAL FACILITIES ENGINEERING COMMAND
IPT-HAMPTON ROADS
NAVAL FACILITIES ENGINEERING COMMAND – MIDLANT
NAVAL STATION NORFOLK
NAS OCEANA-DAM NECK ANNEX
VIRGINIA BEACH, VIRGNIA
P-603 MARITIME SURVEILLANCE SYSTEM FACILTY
P-603 - SECOND FLOOR PLAN

SCALE:	AS NOTED
EPROJECT NO.	1344924
CONSTR. CONTR. NO.	N40085-16-R-6119
NAVFAC DRAWING NO.	12712834
SHEET	68 OF 296

A-102

DRAWFORM REVISION: 10 MAY 2014

FILE NAME: C:\Revit_Projects\82327 A_603_Central_jmdubbe.rvt
REV/DATE: 3/24/2016 11:38:10 AM

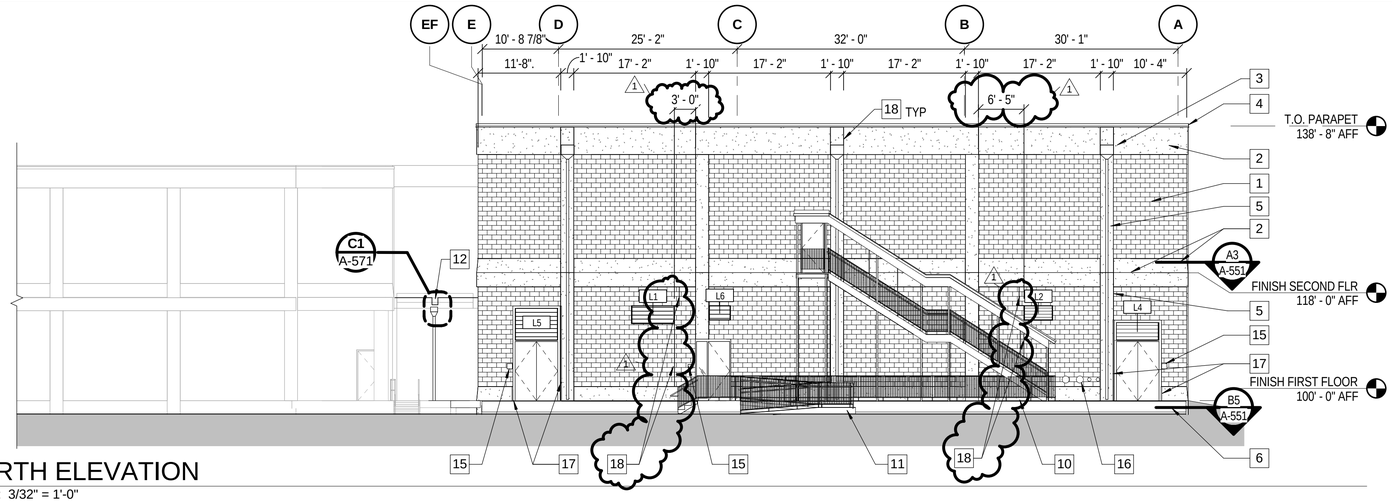

C1 A-101 NORTH ELEVATION
SCALE: 3/32" = 1'-0"

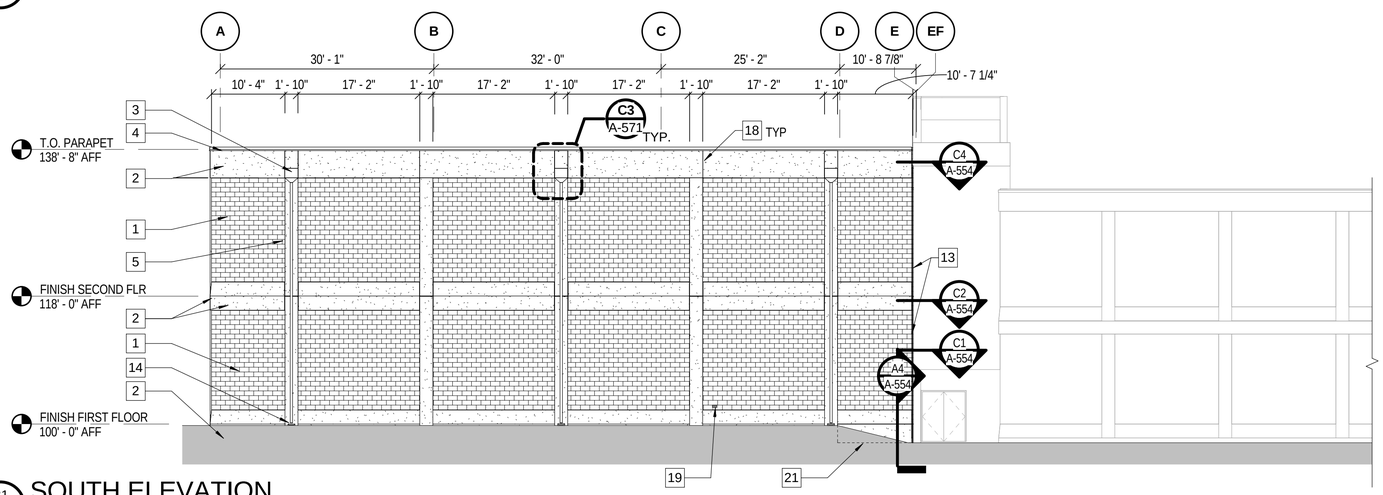

B1 A-101 SOUTH ELEVATION
SCALE: 3/32" = 1'-0"

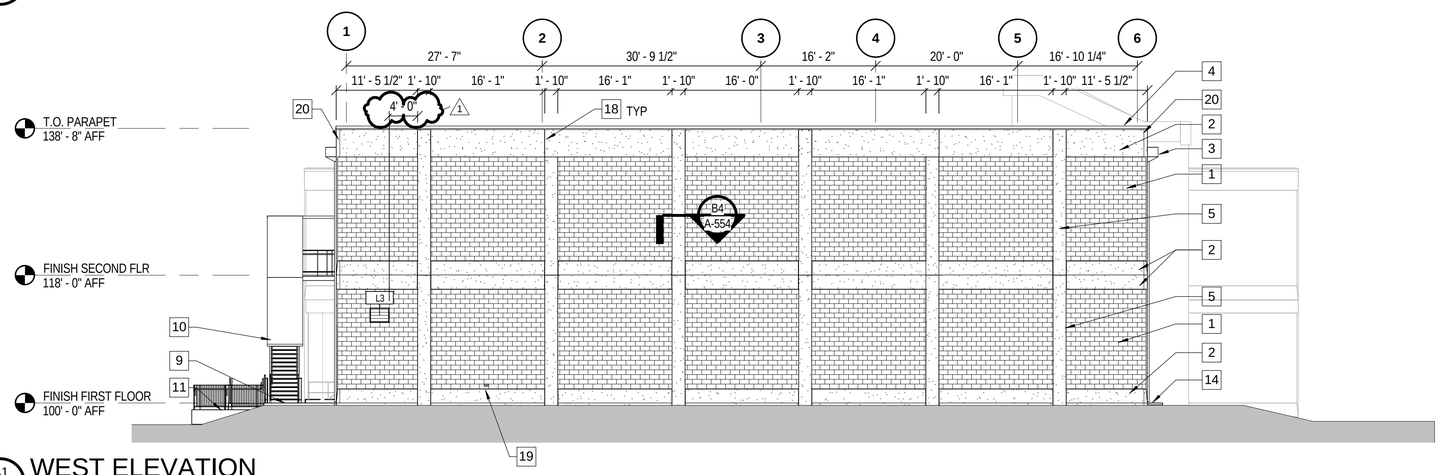

A1 A-101 WEST ELEVATION
SCALE: 3/32" = 1'-0"

GENERAL NOTES

1. RE: SHEET A-001 FOR ARCHITECTURAL MATERIAL LEGEND AND ABBREVIATIONS.
2. RE: SHEET A-002 FOR ARCHITECTURAL GENERAL NOTES.
3. ALL MASONRY VENEER CUTS TO BE AT PILASTERS, U.O.N.
4. ALL JOINTS BETWEEN PRECAST AND AROUND PRECAST TO BE 1/2". SEE TYPICAL DETAIL A5/A-551.
5. DIMS TO OUTSIDE FACE OF PRECAST, U.O.N.

X WORK NOTES

1. 4" DEEP SPLIT FACE CMU
2. 6" DEEP PRECAST HORIZ SHAPE
3. COPPER SCUPPERS AND DOWNSPOUTS
4. COPPER COPING
5. 6" DEEP PRECAST VERT SHAPE, SEE WALL SECTIONS FOR SPECIFIC SHAPE REFERENCE.
6. CONCRETE PLATFORM.
7. CONCRETE FOUNDATION WALL.
8. CONCRETE LANDING STAIRS, MTL RAILINGS AND GUARDRAIL.
9. CONCRETE PLATFORM.
10. METAL STAIRS, LANDING, HANDRAIL AND GUARDRAIL.
11. CONCRETE RAMP AND STAIRS, METAL HANDRAIL AND GUARDRAIL
12. REMOVE TOP PORTION OF PARAPET TO ACCOMMODATE NEW 10" WIDE (WEIR LENGTH) SCUPPER WITH FASCIA CAP & COPING.
13. CUT MASONRY VENEER AT CONNECTION WITH B470.
14. CONCRETE SPLASH BLOCK, SEE DETAIL B1/A-572 AND CIVIL DWGS
15. BUILDING SIGNAGE, RE; INTERIORS
16. PIPES THROUGH EXTERIOR WALL, SEE DETAIL B4/A-522 AND MECHANICAL DWGS
17. 1.25" CHAMFER PRECAST EDGES AT DOOR JAMBS.
18. 1/2" PRECAST CONTROL JOINT.
19. WALL HYDRANT, RE: PLUMB DWGS. MOUNT AT 32" ABOVE FINISH FLR AND 16" AWAY FROM PRECAST PILASTER OR CENTERED BETWEEN PRECAST PILASTERS.
20. PRECAST CORNER JOINT, RE: A3/A-551.
21. PRECAST SHAPE PP1 CONTINUES TO PILASTER

GRAPHIC SCALE:
3/32" =1'-0"
0' 6' 12' 24'

SYM	DESCRIPTION	DATE	APPR
1	AMENDMENT CHANGES	3/18/16	JMD

NAVFAC

COMMONWEALTH OF VIRGINIA
JAMIE M. DUBBE
Lic. No. 014772
3-18-2016
ARCHITECT
SEAL

BURNS McDONNELL
1305 EXECUTIVE BLVD.
SUITE 160
CHESAPEAKE, VA 23320
757-548-2056
A/E INFO

APPROVED
FOR COMMANDER NAVFAC / B.L.T.L.
ACTIVITY
SATISFACTORY TO DATE
DES JMD | DRW ABC | CHK EV
PROJECT MANAGER
IPT TECH. BRANCH HEAD
CHIEF ENG/ARCH

DEPARTMENT OF THE NAVY
NAVAL FACILITIES ENGINEERING COMMAND
NAVAL FACILITIES ENGINEERING COMMAND – MIDLANT
NAVAL STATION NORFOLK
IPT-HAMPTON ROADS
NAS OCEANA-DAM NECK ANNEX
VIRGINIA BEACH, VIRGNIA
P-603 MARITIME SURVEILLANCE SYSTEM FACILTY
P-603 - EXTERIOR BUILDING ELEVATIONS

SCALE: AS NOTED
EPROJECT NO. 1344924
CONSTR. CONTR. NO. N40085-16-R-6119
NAVFAC DRAWING NO. 12712841
SHEET 75 OF 296
A-201

DRAWFORM REVISION: 10 MAY 2014

FILE NAME: C:\Revit_Projects\82327-P603MSSFacilModels\Arch\82327_A_603_crharris.rvt
REVDATE: 3/18/2016 8:57:31 AM

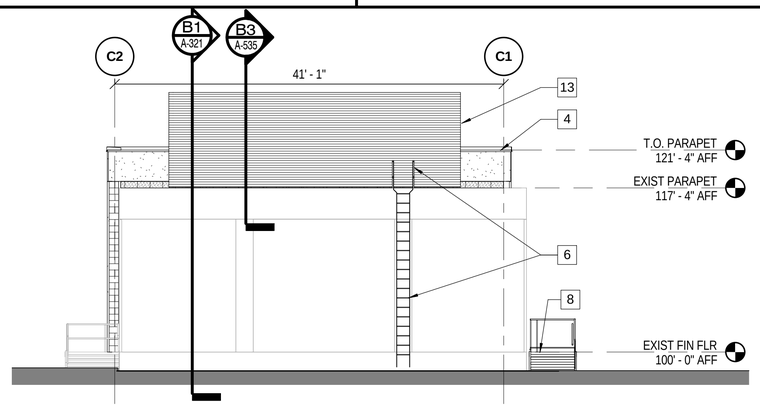

C1 A-130 EAST ELEVATION
SCALE: 1/8" = 1'-0"

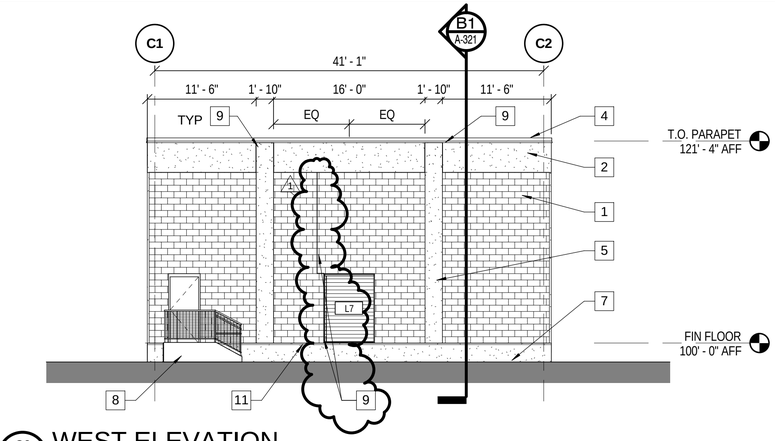

C3 A-130 WEST ELEVATION
SCALE: 1/8" = 1'-0"

GENERAL NOTES

1. RE: SHEET A-001 FOR ARCHITECTURAL MATERIAL LEGEND,AND ABBREVIATIONS.
2. RE: SHEET A-002 FOR ARCHITECTURAL GENERAL NOTES.
3. EXTERIOR PLATFORM NOT SHOWING FOR CLARITY, SEE STRUCTURAL.
4. ALL JOINTS BETWEEN PRECAST AND AROUND PRECAST TO BE 1/2". SEE TYPICAL DETAIL A5/A-551.
5. ALL DIMS TO CENTER OF COLUMN LINE OR EDGE OF PRECAST, U.O.N.

X WORK NOTES

1. 4" DEEP SPLIT FACE CMU
2. 6" DEEP PRECAST HORIZ SHAPE, SEE WALL SECTIONS FOR SPECIFIC SHAPE REFERENCE
3. COPPER SCUPPERS AND DOWNSPOUTS
4. COPPER COPING
5. 6" DEEP PRECAST VERT SHAPE
6. METAL LADDER
7. CONCRETE FOUNDATION WALL.
8. CONCRETE LANDING STAIRS, MTL RAILINGS AND GUARDRAILS.
9. CONTROL JOINT
10. SPLASH BLOCK, SEE DETAIL B1/A-572 AND CIVIL DWGS.
11. CHAMFERED EDGE OF CONCRETE FOUNDATION WALL, RE: STRUCT.
12. CONTINUOUS BLACK LAMINATED RUBBER DOCK BUMPER. RE: DETAIL A4/A-581
13. ALUM ROOF SCREEN - COLOR TO MATCH EXISTING.
14. EXISTING METAL LADDER TO BE REINSTALLED CENTERED ON EXISTING PILASTER

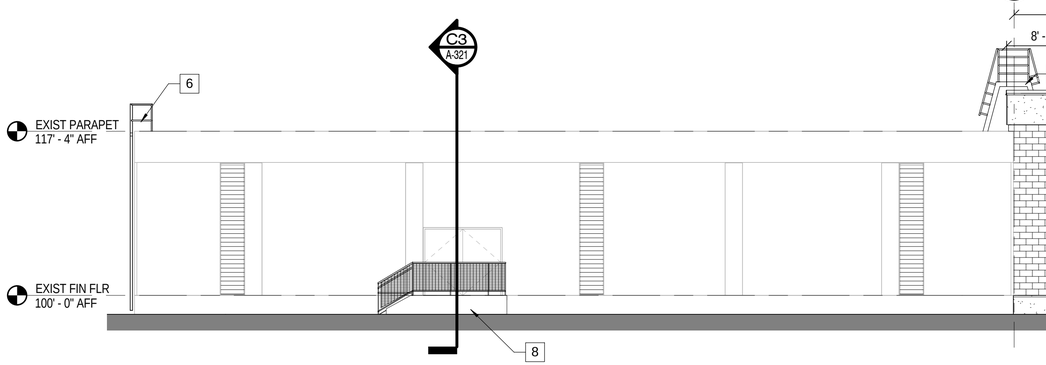

B1 A-130 NORTH ELEVATION
SCALE: 1/8" = 1'-0"

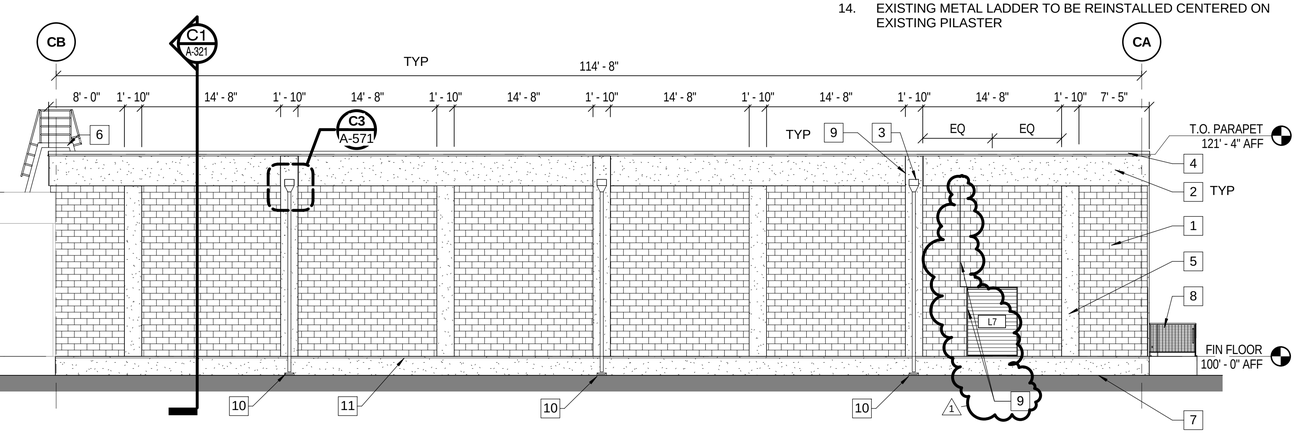

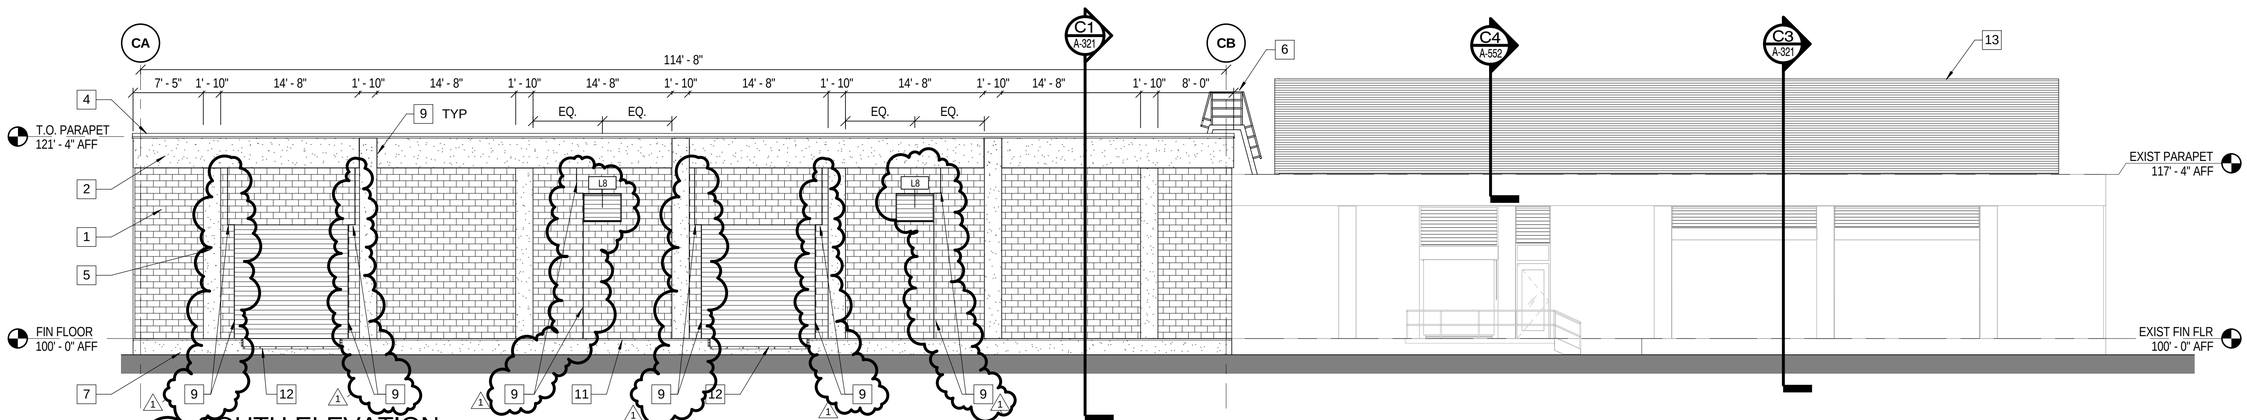

A1 A-130 SOUTH ELEVATION
SCALE: 1/8" = 1'-0"

GRAPHIC SCALE:
1/8" =1'-0"
0' 4' 8' 16'

SYM	DESCRIPTION	DATE	APPR
1	AMENDMENT CHANGES	3/18/16	JMD

NAVFAC

COMMONWEALTH OF VIRGINIA
JAMIE M. DUBBE
Lic. No.014772
3-18-2016
ARCHITECT
SEAL

BURNS McDONNELL
1305 EXECUTIVE BLVD.
SUITE 160
CHESAPEAKE, VA 23320
757-548-2056

A/E INFO

APPROVED
FOR COMMANDER NAVFAC / B.L.T.L.
ACTIVITY
SATISFACTORY TO DATE

DES JMD	DRW ABC	CHK EV

PROJECT MANAGER
IPT TECH. BRANCH HEAD
CHIEF ENG/ARCH

DEPARTMENT OF THE NAVY
NAVAL FACILITIES ENGINEERING COMMAND
NAVAL FACILITIES ENGINEERING COMMAND – MIDLANT
NAVAL STATION NORFOLK
IPT-HAMPTON ROADS
NAS OCEANA-DAM NECK ANNEX
VIRGINIA BEACH, VIRGINIA
P-603 MARITIME SURVEILLANCE SYSTEM FACILTY
B469 - EXTERIOR BUILDING ELEVATIONS

SCALE:	AS NOTED
EPROJECT NO.	1344924
CONSTR. CONTR. NO.	N40085-16-R-6119
NAVFAC DRAWING NO.	12712842
SHEET	76 OF 296

A-211

DRAWFORM REVISION: 10 MAY 2014

FILE NAME: C:\Revit_Projects\82327-P603\MSSFac\Models\Arch\82327_A_CUP_crharris.rvt
REVDATE: 3/18/2016 10:41:07 AM

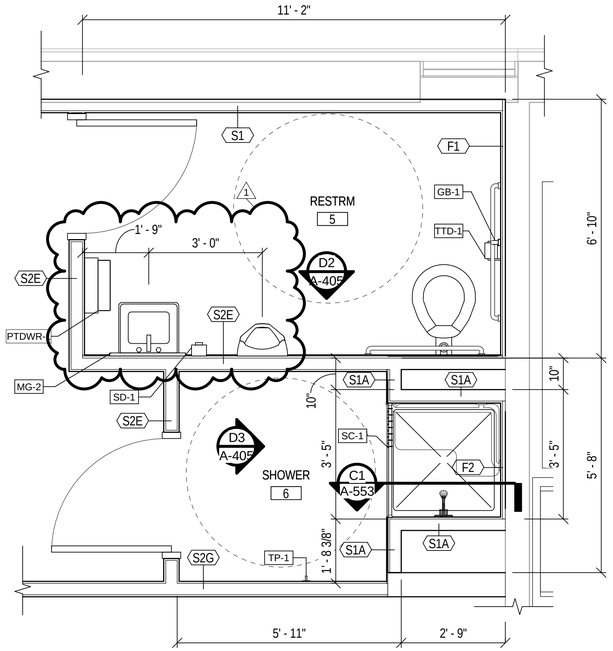

B1 A-130 ENLARGED PLAN - NEW BATHROOM
SCALE: 1/2" = 1'-0"

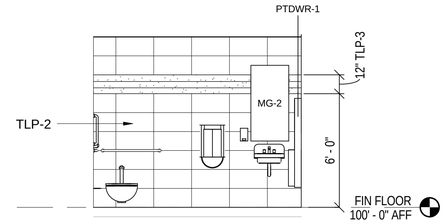

D2 A-405 RESTROOM ELEVATION
SCALE: 1/4" = 1'-0"

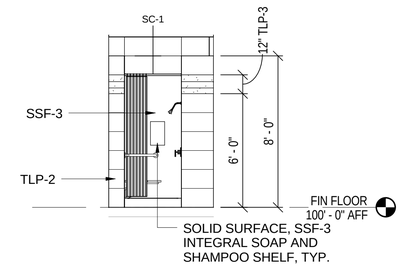

D3 A-405 SHOWER ELEVATION
SCALE: 1/4" = 1'-0"

GENERAL NOTES

1. REFERENCE A-001 FOR ABBREVIATIONS AND SYMBOLS.
2. REFERENCE I-601 & I-101 FINISH SCHEDULE AND FINISH LEGEND/PLAN.
3. BATHROOM DIMENSIONS ARE FROM FACE OF WALL FINISH TO CENTERLINE OF FIXTURE. ALL OTHER DIMENSIONS ARE TO FACE OF STUD, FACE OF CMU WALL OR CENTER OF COLUMN LINE UNLESS OTHERWISE NOTED.
4. PROVIDE FIRE-RETARDANT WOOD BLOCKING AT ALL LOCATIONS OF WALL HUNG PARTITIONS, GRAB BARS, AND ACCESSORIES.
5. RE: PLUMBING DRAWINGS FOR FLOOR DRAIN LOCATIONS. CONTRACTOR TO COORDINATE FLOOR DRAIN LOCATIONS SO THAT THEY COINCIDE WITH 2 CORNER JOINTS ON TILE PATTERN.
6. VERIFY LOCATIONS/CLEARANCES FOR C.F.C.I. TOILET ACCESSORIES ONCE PRODUCT IS IDENTIFIED.
7. SEE A-501 AND A-502 FOR PARTITION TYPES REFERENCED ON THIS PLAN

TOILET ACCESSORIES LEGEND

TAG NO.	ACCESSORY
GB-1	GRAB BARS HORIZONTAL & VERTICAL
MG-1	MIRROR - SURFACE MOUNTED, 24" x 36"
MG-2	MIRROR - SURFACE MOUNTED, 24" x 48"
PTDWR-1	PAPER TOWEL WITH WASTE DISPOSAL
SND-1	SANITARY NAPKIN DISPOSER - C.F.C.I.
SC-1	SHOWER CURTAIN & ROD
SD-1	SOAP DISPENSER - C.F.C.I.
TP-1	TOWEL PIN
TTD-1	TOILET TISSUE DISPENSER - C.F.C.I.
FSS-1	ADA SHOWER SEAT
MH-1	36" MOP & BROOM HOLDER W/ UTILITY SHELF

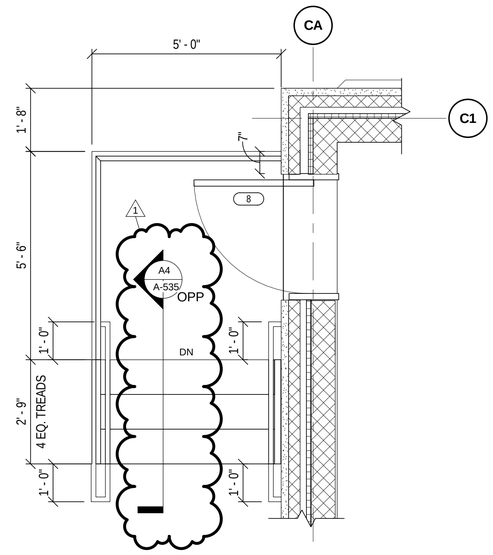

B2 A-130 ENLARGED STAIR PLAN
SCALE: 1/2" = 1'-0"

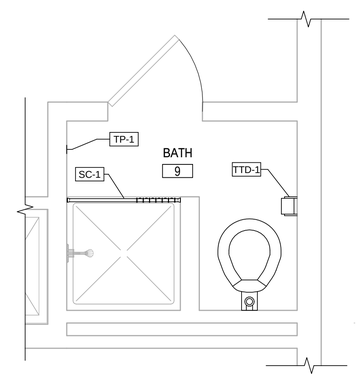

B3 A-130 ENLARGED PLAN - EXISTING BATHROOM
SCALE: 1/2" = 1'-0"

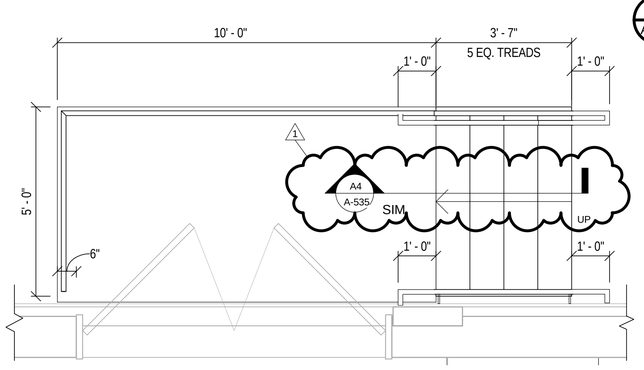

A1 A-130 ENLARGED STAIR PLAN
SCALE: 1/2" = 1'-0"

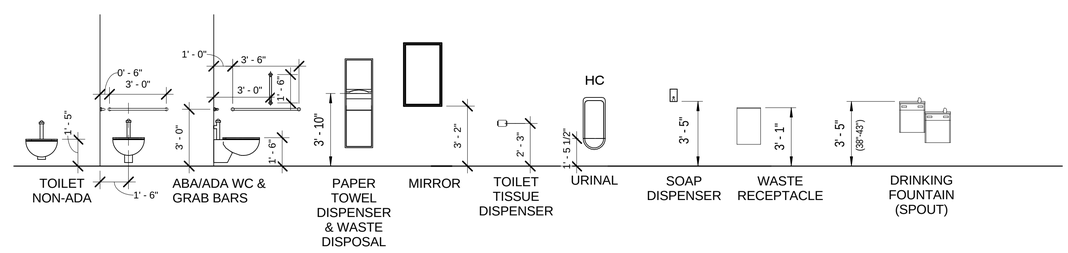

TYPICAL MOUNTING HEIGHTS
SCALE: 1/4" = 1'-0"

GRAPHIC SCALE:
1/4" =1'-0" 0' 2' 4' 8'
1/2" =1'-0" 0' 1' 2' 4'

SYM	DESCRIPTION	DATE	APPR
1	AMENDMENT CHANGES	3/18/16	JMD

NAVFAC

COMMONWEALTH OF VIRGINIA
JAMIE M. DUBBE
Lic. No. 014772
3-18-2016
ARCHITECT
SEAL

BURNS McDONNELL
1305 EXECUTIVE BLVD.
SUITE 160
CHESAPEAKE, VA 23320
757-548-2056
A/E INFO

APPROVED
FOR COMMANDER NAVFAC / B.L.T.L.
ACTIVITY
SATISFACTORY TO DATE
DES JMD | DRW CRH | CHK EV
PROJECT MANAGER
IPT TECH. BRANCH HEAD
CHIEF ENG/ARCH

DEPARTMENT OF THE NAVY
NAVAL FACILITIES ENGINEERING COMMAND
NAVAL FACILITIES ENGINEERING COMMAND – MIDLANT
IPT-HAMPTON ROADS
NAVAL STATION NORFOLK
NAS OCEANA-DAM NECK ANNEX
VIRGINIA BEACH, VIRGINIA
P-603 MARITIME SURVEILLANCE SYSTEM FACILTY
B469 - ENLARGED PLANS AND ELEVATIONS

SCALE: AS NOTED
EPROJECT NO. 1344924
CONSTR. CONTR. NO. N40085-16-R-6119
NAVFAC DRAWING NO. 12712853
SHEET 87 OF 296
A-405

DRAWFORM REVISION: 10 MAY 2014

FILE NAME: C:\Revit_Projects\82327-P603MSSFac\Models\Arch\82327_A_CUP_charris.rvt
REVDATE: 3/17/2016 2:34:15 PM

PARTITION TYPE S1

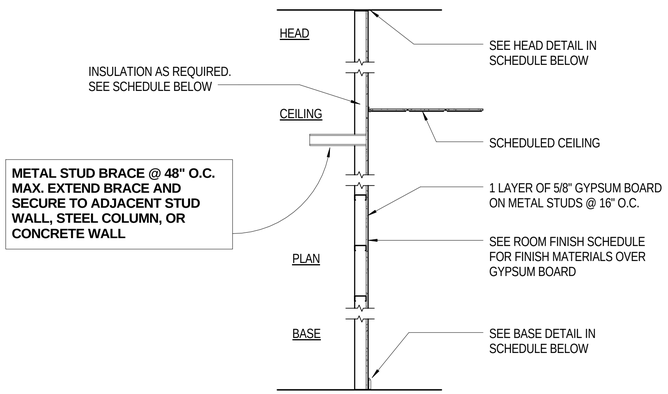

TYPE	STC	FIRE RATING	UL DESIGN NO	HEAD DETAIL	BASE DETAIL	TYPE COMMENTS
S1	-	-	-	B1/A-511	C2/A-512	3 5/8" METAL STUDS, 5/8" GWB, STOP ABOVE CEILING, TYP. EXT WALL FURRING
S1A	-	-	-	B4/A-511	C1/A-512	3 5/8" METAL STUDS, WET WALL, STOP ABOVE CEILING. SEE PARITION TYPE GENERAL NOTE 9.
S1B	-	-	-	C1/A-511	C1/A-512	3 5/8" METAL STUDS W/ INSULATION, WET WALL, FULL HEIGHT. SEE PARITION TYPE GENERAL NOTE 9.
S1C	-	-	-	B4/A-511	B3/A-512	3 5/8" METAL STUDS, 5/8" GWB, AT ACCESS FLR, STOP ABV CEILING
S1D	-	-	-	B4/A-511	A2/A-512	3 5/8" METAL STUDS, 5/8" GWB, THROUGH ACCESS FLOOR
S1F	-	-	-	C1/A-511	A3/A-512	3 5/8" METAL STUDS W/ INSULATION, FULL HEIGHT, THROUGH ACCESS FLR

PARTITION TYPE S2

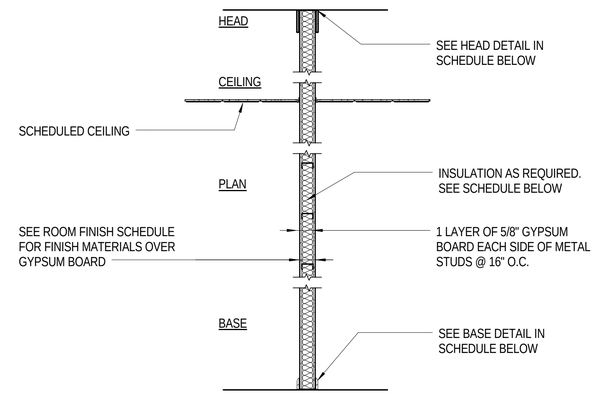

TYPE	STC	FIRE RATING	UL DESIGN NO	HEAD DETAIL	BASE DETAIL	TYPE COMMENTS
S2	-	-	-	C1/A-511	B1/A-512	3 5/8" METAL STUDS, 5/8" GWB, W/ INSULATION. FULL HEIGHT
S2A	-	60 MIN	U465	C2/A-511	B1/A-512	3 5/8" METAL STUDS, 5/8" TYPE X W/ INSULATION
S2B	-	60 MIN	U465	C2/A-511	A3/A-512	3 5/8" METAL STUDS, 5/8" TYPE X W/ INSULATION THROUGH ACCESS FLR
S2C	-	-	-	C1/A-511	B3/A-512	3 5/8" METAL STUBS, 5/8" GWB W/ INSULATION STOP AT ACCESS FLR
S2D	-	-	-	B4/A-511	A1/A-512	3 5/8" METAL STUDS, WET WALL, STOPS ABOVE CEILING. SEE PARTITION TYPE GENERAL NOTE 9.
S2E	-	-	-	C1/A-511	A1/A-512	3 5/8" METAL STUDS W/ INSULATION. WET WALL, FULL HEIGHT. SEE PARTITION TYPE GENERAL NOTE 9.
S2F	-	-	-	C1/A-511	A3/A-512	3 5/8" METAL STUDS, 5/8" GWB W/ INSULATION FULL HEIGHT, THROUGH ACCESS FLR
S2G	-	60 MIN	U465	C2/A-511	A1/ A-512	3 5/8" METAL STUDS, 5/8" TYPE X W/ INSULATION, FULL HEIGHT
S2H	-	-	-	C2/A-511	A1/ A-512	3 5/8" METAL STUDS, 5/8" GWB W/ INSULATION. FULL HEIGHT

PARTITION TYPE S3

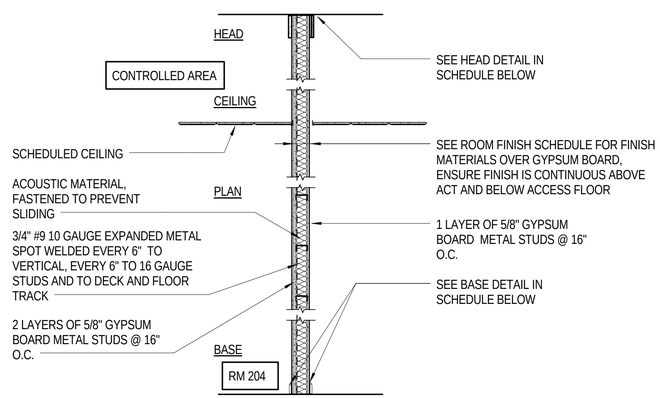

TYPE	STC	FIRE RATING	UL DESIGN NO	HEAD DETAIL	BASE DETAIL	TYPE COMMENTS
S3	STC-45	-	-	C3/A-511	C4/A-512	3 5/8" METAL STUDS WITH BLANKET INSULATION.

PARTITION TYPES GENERAL NOTES:

1. WHERE STRUCTURAL MEMBERS PENETRATE FIRE-RATED GYPSUM BOARD WALLS, TAPE & SEAL WITH FIRE STOPPING SEALANT. WHERE STRUCTURAL MEMBERS PENETRATE FIRE-RATED CMU OR CONCRETE WALLS, SEAL WITH FIRE STOPPING SEALANT.
2. PROVIDE MINIMUM 20 GAUGE METAL BACKING AS REQUIRED FOR INSTALLATION OF EXTINGUISHER CABINETS, MESSAGE BOARDS, TOILET ACCESSORIES, TOILET PARTITIONS, WALL AND BASE CABINETS, ACCESS PANELS, ELECTRICAL AND FIRE PROTECTION SYSTEM PANELS, UNLESS NOTED OTHERWISE.
3. ALL METAL STUDS AND BRACING SHALL BE 20 GAUGE UNLESS NOTED OTHERWISE.
4. REFERENCE DRAWINGS A-101 THRU A-102 AND DRAWING A-130 FOR PARTITION TYPE LOCATIONS.
5. PROVIDE METAL STUD DIAGONAL BRACING @ 4'-0" O.C. (ALTERNATE DIRECTIONS) TO UNDERSIDE OF METAL DECK FOR ALL WALLS GREATER THAN 11'-6" IN HEIGHT.
6. ALL PARTITIONS DESIGNATED AS STC-45 (MINIMUM) SHALL BE SUBJECT TO TESTING TO DETERMINE STC VALUES STC (SOUND TRANSMISSION CLASS) VALUES ARE BASED ON PERFORMANCE OF SPEECH FREQUENCIES FROM 125-4000 Hz.
7. SEE DRAWING A-521 AND A-522 FOR TYPICAL PENETRATION DETAILS THROUGH FIRE-RATED PARTITIONS.
8. NOT USED.
9. PROVIDE CEMENTITIOUS BACKER UNITS (AT SHOWER WALLS) OR WATER RESISTANT GYPSUM BOARD (AT ALL REMAINING TOILET OR RESTROOM WALLS) ON WET SIDE WALL.

1

PARTITION TYPE SYMBOL LEGEND:

INDICATES TYPE OF PARTITION STRUCTURE:
F = FURRING METAL STUD
S = METAL STUD
H = C-H METAL STUD
M = MASONRY

INDICATES VARIATION OF PARTITION WITH THE SAME STRUCTURE, AND STRUCTURE THICKNESS

PARTITION TYPE SYMBOL — S1A

INDICATES NUMBER OF LAYERS OF GYPSUM BOARD OR TYPE OF CMU FINISH

SYM	DESCRIPTION	DATE	APPR
1	AMENDMENT CHANGES	3/18/16	JMD

NAVFAC

COMMONWEALTH OF VIRGINIA
JAMIE M. DUBBE
Lic. No. 014772
3-18-2016
ARCHITECT
SEAL

BURNS McDONNELL
1305 EXECUTIVE BLVD.
SUITE 160
CHESAPEAKE, VA 23320
757-548-2056

A/E INFO.

APPROVED
FOR COMMANDER NAVFAC / B.L.T.L.
ACTIVITY
SATISFACTORY TO DATE

DES JMD	DRW CRH	CHK EV

PROJECT MANAGER
IPT TECH. BRANCH HEAD
CHIEF ENG/ARCH

DEPARTMENT OF THE NAVY
NAVAL FACILITIES ENGINEERING COMMAND
IPT-HAMPTON ROADS
NAVAL FACILITIES ENGINEERING COMMAND – MIDLANT
NAVAL STATION NORFOLK
NAS OCEANA-DAM NECK ANNEX
VIRGINIA BEACH, VIRGINIA
P-603 MARITIME SURVEILLANCE SYSTEM FACILTY
P-603 - PARTITION TYPES

SCALE: AS NOTED
EPROJECT NO. 1344924
CONSTR. CONTR. NO. N40085-16-R-6119
NAVFAC DRAWING NO. 12712856
SHEET 90 OF 296
A-501

DRAWFORM REVISION: 10 MAY 2014

FILE NAME: C:\Revit_Projects\82327-P603MSSFacilModels\Arch\82327_A_603_charris.rvt
REV/DATE: 3/17/2016 5:57:09 PM

PARTITION TYPE F1

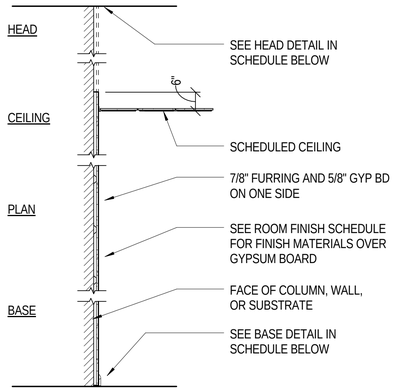

TYPE	STC	FIRE RATING	UL DESIGN NO	HEAD DETAIL	BASE DETAIL	TYPE COMMENTS
F1	-	-	-	B1/A-511	C3/A-512	7/8" FURRING STRIPS AT 24" O.C. HORIZONTALLY
F2	-	-	-	B1/A-511	C3/A-512	WET WALLS. SEE GENERAL NOTE 9.

PARTITION TYPE M1

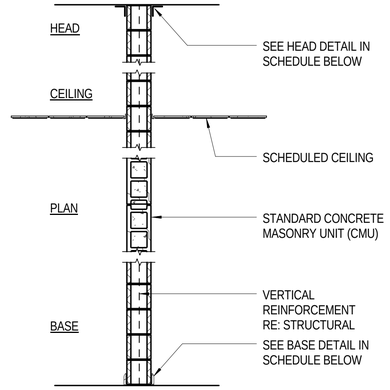

TYPE	STC	FIRE RATING	UL DESIGN NO	HEAD DETAIL	BASE DETAIL	TYPE COMMENTS
M1	-	-	-	B2/A-511	C4/A-513	
M1A	-	60 MIN	U905	B2/A-511	C4/A-513	
M1B	-	60 MIN	U905	B2/A-511	B2/A-513	
M1C	-	60 MIN	U905	B2/A-511	B3/A-513	

PARTITION TYPE H1

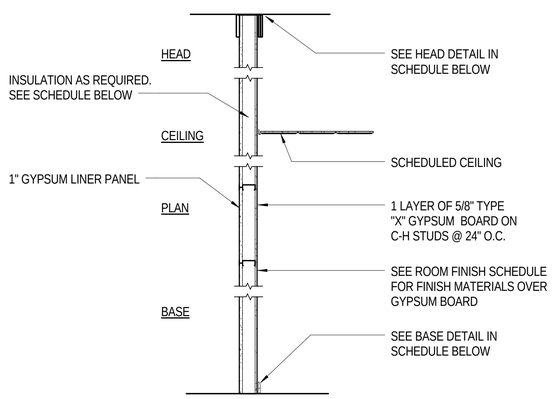

TYPE	STC	FIRE RATING	UL DESIGN NO	HEAD DETAIL	BASE DETAIL	TYPE COMMENTS
H1	-	60 MIN	U499	C4/A-511	B2/A-512	4" C-H STUDS

PARTITION TYPE M2

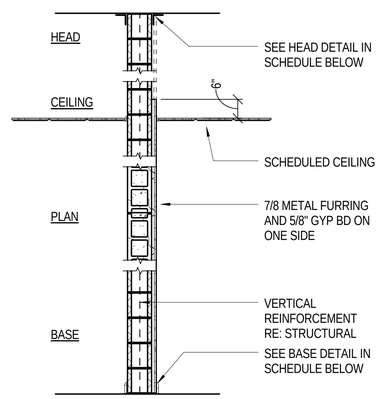

TYPE	STC	FIRE RATING	UL DESIGN NO	HEAD DETAIL	BASE DETAIL	TYPE COMMENTS
M2	-	-	-	B2/A-511	C1/A-513	
M2A	-	60 MIN	U905	B2/A-511	C2/A-513	
M2B	-	60 MIN	U905	B2/A-511	C3/A-513	
M2C	-	60 MIN	U905	B2/A-511	B1/A-513	
M2D	-	-	-	B2/A-511	C2/A-513	

PARTITION TYPES GENERAL NOTES:

1. WHERE STRUCTURAL MEMBERS PENETRATE FIRE-RATED GYPSUM BOARD WALLS, TAPE & SEAL WITH FIRE STOPPING SEALANT. WHERE STRUCTURAL MEMBERS PENETRATE FIRE-RATED CMU OR CONCRETE WALLS, SEAL WITH FIRE STOPPING SEALANT.
2. PROVIDE MINIMUM 20 GAUGE METAL BACKING AS REQUIRED FOR INSTALLATION OF EXTINGUISHER CABINETS, MESSAGE BOARDS, TOILET ACCESSORIES, TOILET PARTITIONS, WALL AND BASE CABINETS, ACCESS PANELS, ELECTRICAL AND FIRE PROTECTION SYSTEM PANELS, UNLESS NOTED OTHERWISE.
3. ALL METAL STUDS AND BRACING SHALL BE 20 GAUGE UNLESS NOTED OTHERWISE.
4. REFERENCE DRAWINGS A-101 THRU A-102 AND DRAWING A-130 FOR PARTITION TYPE LOCATIONS.
5. PROVIDE METAL STUD DIAGONAL BRACING @ 4'-0" O.C. (ALTERNATE DIRECTIONS) TO UNDERSIDE OF METAL DECK FOR ALL WALLS GREATER THAN 11'-6" IN HEIGHT.
6. ALL PARTITIONS DESIGNATED AS STC-45 (MINIMUM) SHALL BE SUBJECT TO TESTING TO DETERMINE STC VALUES STC (SOUND TRANSMISSION CLASS) VALUES ARE BASED ON PERFORMANCE OF SPEECH FREQUENCIES FROM 125-4000 Hz.
7. SEE DRAWING A-521 AND A-522 FOR TYPICAL PENETRATION DETAILS THROUGH FIRE RATED PARTITIONS.
8. NOT USED.
9. PROVIDE CEMENTITIOUS BACKER UNITS (AT SHOWER WALLS) OR WATER RESISTANT GYPSUM BOARD (AT ALL REMAINING TOILET OR RESTROOM WALLS) ON WET SIDE WALL.

1

PARTITION TYPE SYMBOL LEGEND:

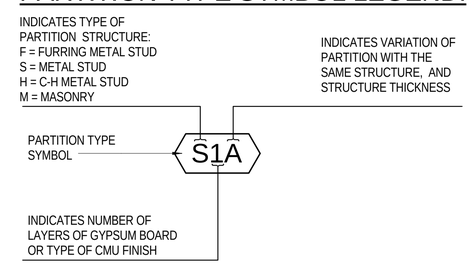

SYM	DESCRIPTION	DATE	APPR
1	AMENDMENT CHANGES	3/18/16	JMD

NAVFAC

COMMONWEALTH OF VIRGINIA
JAMIE M. DUBBE
Lic. No.014772
3-18-2016
ARCHITECT
SEAL

BURNS McDONNELL
1305 EXECUTIVE BLVD.
SUITE 160
CHESAPEAKE, VA 23320
757-548-2056

A/E INFO

APPROVED
FOR COMMANDER NAVFAC / B.L.T.L.
ACTIVITY
SATISFACTORY TO DATE
DES JMD | DRW CRH | CHK EV
PROJECT MANAGER
IPT TECH. BRANCH HEAD
CHIEF ENG/ARCH

DEPARTMENT OF THE NAVY
NAVAL FACILITIES ENGINEERING COMMAND
IPT-HAMPTON ROADS
NAVAL FACILITIES ENGINEERING COMMAND – MIDLANT
NAVAL STATION NORFOLK
NAS OCEANA-DAM NECK ANNEX
VIRGINIA BEACH, VIRGNIA
P-603 MARITIME SURVEILLANCE SYSTEM FACILTY
P-603 - PARTITION TYPES

SCALE: AS NOTED
EPROJECT NO. 1344924
CONSTR. CONTR. NO. N40085-16-R-6119
NAVFAC DRAWING NO. 12712857
SHEET 91 OF 296
A-502

DRAWFORM REVISION: 10 MAY 2014

FILE NAME: C:\Revit_Projects\82327-P603MSSFacilModels\Archi\82327_A_603_crharris.rvt
REVDATE: 3/17/2016 5:57:11 PM

DOOR SCHEDULE

DOOR NUMBER	DOOR SIZE			TYPE	MATERIAL	FINISH	FRAME TYPE	FRAME MATERIAL	FRAME FINISH	ASSEMBLY RATING	DETAIL HEAD	DETAIL JAMB	DETAIL SILL	HARDWARE SET	REMARKS
		WIDTH	HEIGHT												
100	-	3' - 0"	8' - 4"	F-BLR	HM	PTD	3.2	HM	PTD	-	C1 & C2 / A-581	A1 / A-581	B2 & C3 / A-581	4	1, 2, 3, 5
101	-	3' - 0"	7' - 0"	F	WD	-	1.1	HM	PTD	-	D4 / A-582	C4 / A-582	A4 / A-582	20	3, 5
102A	-	3' - 0"	7' - 0"	F	WD	-	1.1	HM	PTD	-	D4 / A-582	C4 / A-582	A4 / A-582	10	
102B	-	3' - 0"	7' - 0"	F	WD	-	1.1	HM	PTD	-	D2 / A-582	C2 / A-582	B2 / A-582	10	
103	-	3' - 0"	7' - 0"	F	WD	-	1.1	HM	PTD	-	D4 / A-582	C4 / A-582	C1 / A-583	12	
104	-	3' - 0"	7' - 0"	F	WD	-	1.1	HM	PTD	-	D4 / A-582	C4 / A-582	C1 / A-583	10	
105	-	3' - 0"	7' - 0"	F	WD	-	1.1	HM	PTD	-	D4 / A-582	C4 / A-582	C1 / A-583	16	4
106A	-	3' - 0"	7' - 0"	F	WD	-	1.1	HM	PTD	45 MIN	D4 / A-582	C4 / A-582	A3 / A-582	12	
106B	PR.	3' - 0"	8' - 4"	F	WD	-	1.1	HM	PTD	45 MIN	D4 / A-582	C4 / A-582	A3 / A-582	18	3, 5
107A	PR.	3' - 0"	8' - 4"	F	WD	-	1.2	HM	PTD	45 MIN	D1 / A-582	C1 / A-582	A1 / A-582	7	2
107B	PR.	3' - 0"	8' - 4"	F-BLR	HM	PTD	4.2	HM	PTD		B2 / A-583	B1 / A-581	B2 / A-581	2	1, 2, 6
108	-	3' - 0"	8' - 4"	F	WD	-	1.2	HM	PTD	45 MIN	D1 / A-582	C1 / A-582	C3 / A-583	22	3, 5, 2
109	-	3' - 0"	8' - 4"	F	WD	-	1.2	HM	PTD	-	D1 / A-582	C1 / A-582	C3 / A-583	8	2
110	-	3' - 0"	8' - 4"	F	WD	-	1.2	HM	PTD	-	D1 / A-582	C1 / A-582	A1 / A-582	8	2
111A	-	3' - 0"	8' - 4"	F	WD	-	1.2	HM	PTD	-	D1 / A-582	C1 / A582	A1 / A-582	5	2
111B	PR.	3' - 0"	8' - 4"	F-BLR	HM	PTD	4.2	HM	PTD	-	B2 / A-583	B1 / A-581	B2 / A-581	2	1, 2, 6
112	-	3' - 0"	7' - 0"	F	WD	-	1.1	HM	PTD	-	D4 / A-582	C4 / A-582	A1 / A-582	15	
112A	-	3' - 0"	7' - 0"	F	WD	-	1.1	HM	PTD	-	D4 / A-582	C4 / A-582	A1 / A-582	14	
113	-	3' - 0"	7' - 0"	F	WD	-	1.1	HM	PTD	-	D4 / A-582	C4 / A-582	A1 / A-582	15	
114	-	3' - 0"	7' - 0"	F	WD	-	1.1	HM	PTD	-	D4 / A-582	C4 / A-582	A1 / A-582	9	
200	PR.	3' - 0"	7' - 0"	F	WD	-	1.2	HM	PTD	-	D2 / A-582	C2 / A-582	B2 / A-582	19	3, 5
202	-	3' - 0"	7' - 0"	F	WD	-	1.1	HM	PTD	-	D4 / A-582	C4 / A-582	C1 / A-583	21	3, 4, 5
203	-	3' - 0"	7' - 0"	F	WD	-	1.1	HM	PTD	-	D4 / A-582	C4 / A-582	C1 / A-583	11	
204	-	3' - 0"	7' - 0"	F	WD	-	1.1	HM	PTD	-	D3 / A-582	C3 / A-582	C2 / A-583	21	3, 4, 5, 7
205	-	3' - 0"	7' - 0"	F-BLR	HM	PTD	1.2	HM	PTD	-	C3 / A-535	B4 / A-581	B1 / A-583	3	1, 2, 6
206	-	3' - 0"	7' - 0"	F	WD	-	1.1	HM	PTD	-	D4 / A-582	C4 / A-582	C1 / A-583	21	3, 4, 5
207	-	3' - 0"	7' - 0"	F	WD	-	1.1	HM	PTD	-	D4 / A-582	C4 / A-582	C1 / A-583	10	
208	-	3' - 0"	7' - 0"	F	WD	-	1.1	HM	PTD	-	D4 / A-582	C4 / A-582	C1 / A-583	10	
209	-	3' - 0"	7' - 0"	F	WD	-	1.1	HM	PTD	-	D4 / A-582	C4 / A-582	C1 / A-583	9	
210	-	3' - 0"	7' - 0"	F	WD	-	1.1	HM	PTD	-	D4 / A-582	C4 / A-582	C1 / A-583	21	3, 4, 5
211	-	3' - 0"	7' - 0"	F	WD	-	1.1	HM	PTD	-	D4 / A-582	C4 / A-582	A1 / A-582	9	

GENERAL NOTES:

1. SEE A-602 FOR DOOR TYPES, FRAMES TYPES AND GLASS TYPES.
2. MAINTAIN 12" CLEAR ON PULL SIDE OF DOOR OPENINGS FOR ADA ACCESSIBILITY, U.N.O.
3. MAINTAIN 18" CLEAR ON PUSH SIDE OF DOOR OPENINGS FOR ADA ACCESSBIBILITY, U.N.O.
4. HINGE SIDE OF ALL INTERIOR DOOR OPENINGS ARE TO BE A MIN 4" FROM ADJACENT PARTITION, U.N.O.
5. DOORS TO BE PROVIDED WITH A 3/4" UNDERCUT, U.N.O.
6. ALL EXTERIOR DOORS TO BE INSULATED.
7. SEE DOOR HARDWARE SCHEDULE WITHIN THE DOOR HARDWARE SPECIFICATION FOR HARDWARE SET LISTINGS.

DOOR REMARKS:

1. DOOR, FRAME, HARDWARE, GLAZING AND ATTACHMENT DESIGNED IN ACCORDANCE WITH UFC 4-010-01 BLAST PERFORMANCE CRITERIA, REFER TO SPECIFICATION SECTIONS 08 11 13, SECTION 08 71 00 AND SECTION 08 81 00.
2. DOOR FRAME TO BE GROUTED.
3. DOOR TO HAVE CARD READER
4. DOOR TO BE PROVIDED WITH ACOUSTICAL SEALS AND INSULATED FRAME.
5. DOOR TO HAVE CX10 LOCK
6. DOOR TO BE EXIT ONLY
7. DOOR ASSEMBLY TO MEET STC 45. VENEER TO MATCH TYPICAL INTERIOR DOOR FINISH.

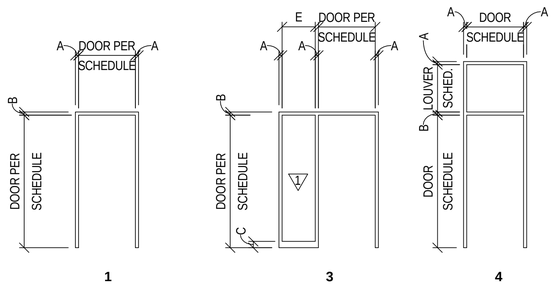

1 3 4

(DOOR FRAME)		
TYPE	A	B
1.1	2"	2"
1.2	2"	4"

(FRAME WITH SIDELITE)						
					SIDELITE	
TYPE	A	B	C	E	TYPE	G
3.2	2"	4"	4"	18"	GL	1

(FRAME WITH LOUVER)					
				TRANSOM	
TYPE	A	B	D	TYPE	G
4.2	4"	2"			

FRAME TYPES

SCALE: 1/4" = 1'-0"

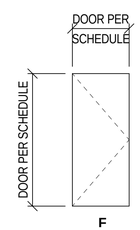

F

(FLUSH PANEL)	
TYPE	DESCRIPTION
F-IN	FLUSH PANEL INSULATED
F-BLR	BLAST RESISTANT
F	FLUSH PANEL

DOOR TYPES

SCALE: 1/4" = 1'-0"

1 INSULATED TEMPERED SECURITY LAMINATED, TINTED LOW E

GLASS TYPES

SCALE: NOT TO SCALE

LOUVER SCHEDULE

QUANTITY	TYPE	SIZE WIDTH	SIZE HEIGHT	HEAD HEIGHT	SILL HEIGHT	DETAILS HEAD	DETAILS JAMB	DETAILS SILL	REMARKS
1	L1	6' - 0"	2' - 6"	13' - 4"	10' - 10"	C2/A-661	B2/A-661	C2/A-661	1
1	L2	4' - 0"	2' - 0"	13' - 4"	11' - 4"	C2/A-661	B2/A-661	C2/A-661	1
1	L3	2' - 8"	2' - 0"	13' - 4"	11' - 4"	C2/A-661	B2/A-661	C2/A-661	1
1	L4	6' - 0"	2' - 6"	11' - 0"	8' - 6"	B2/A-583	C2/A-661	B2/A-583	1,2
1	L5	6' - 0"	4' - 6"	13' - 0"	8' - 6"	B2/A-583	C2/A-661	B2/A-583	1,2
1	L6	3' - 0"	2' - 0"	13' - 4"	11' - 4"	C2/A-661	B2/A-661	C2/A-661	1

LOUVER REMARKS:
1. LOUVERS TO BE PREFINISHED ALUM STORMPROOF TYPE
2. LOUVER TO BE INCORPORATED INTO DOOR FRAME AS TRANSOM

NOTE: SEE A-661 FOR B469 LOUVER SCHEDULE

GRAPHIC SCALE:

1/4" =1'-0" 0' 2' 4' 8'

SYM	DESCRIPTION	DATE	APPR
1	AMENDMENT CHANGES	3/18/16	JMD

NAVFAC

COMMONWEALTH OF VIRGINIA
JAMIE M. DUBBE
Lic. No.014772
3-18-2016
ARCHITECT
SEAL

BURNS McDONNELL
1305 EXECUTIVE BLVD.
SUITE 160
CHESAPEAKE, VA 23320
757-548-2056
A/E INFO

APPROVED
FOR COMMANDER NAVFAC / B.L.T.L.
ACTIVITY
SATISFACTORY TO DATE
DES JMD | DRW CRH | CHK ERA
PROJECT MANAGER
IPT TECH. BRANCH HEAD
CHIEF ENG/ARCH

DEPARTMENT OF THE NAVY
NAVAL FACILITIES ENGINEERING COMMAND
NAVAL FACILITIES ENGINEERING COMMAND – MIDLANT
IPT-HAMPTON ROADS
NAVAL STATION NORFOLK
NAS OCEANA-DAM NECK ANNEX
VIRGINIA BEACH, VIRGNIA
P-603 MARITIME SURVEILLANCE SYSTEM FACILTY
P-603 - DOOR & LOUVER SCHEDULE, DOOR & FRAME TYPES

SCALE: AS NOTED
EPROJECT NO. 1344924
CONSTR. CONTR. NO. N40085-16-R-6119
NAVFAC DRAWING NO. 12712882
SHEET 116 OF 296
A-602

DRAWFORM REVISION: 10 MAY 2014

FILE NAME: C:\Revit_Projects\82327-P603MSSFacilModels\Arch\82327_A_603_crharris.rvt
REV/DATE: 3/18/2016 8:57:40 AM

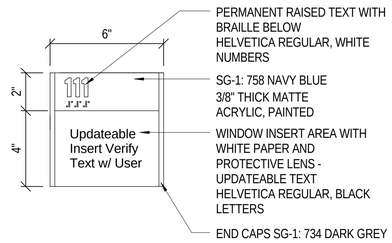

SIGN TYPE A - ROOM IDENTIFICATION SIGN

SCALE: 3" = 1'-0"

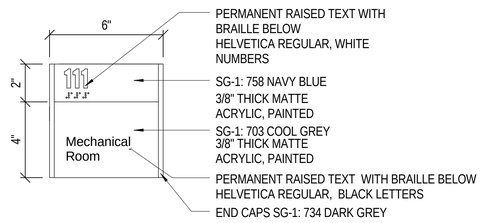

SIGN TYPE B - PERMANENT ROOM IDENTIFICATION SIGN

SCALE: 3" = 1'-0"

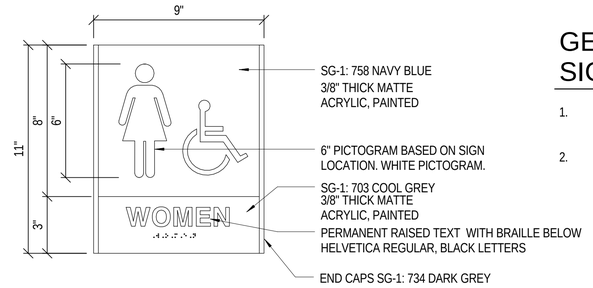

SIGN TYPE C - RESTROOM ACCESSIBLE - NO RM NUMBER

SCALE: 3" = 1'-0"

GENERAL NOTES: SIGNAGE DETAILS

1. REFER TO SPECIFICATION SECTION 10 14 00 20 INTERIOR SIGNAGE FOR BASIS OF DESIGN OR EQUIVALENT MANUFACTURER, PRODUCT, STYLE AND COLOR.
2. REFER TO STRUCTURAL INTERIOR DESIGN (SID) BINDER FOR ADDITIONAL INFORMATION.

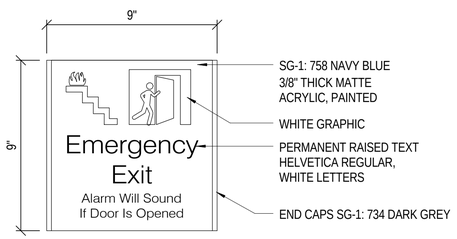

SIGN TYPE D - LIFE SAFETY DOOR SIGN

SCALE: 3" = 1'-0"

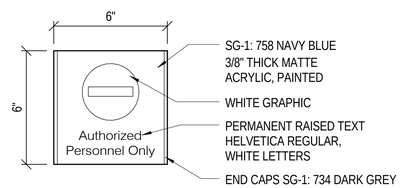

TYPE E - AUTHORIZED PERSONNEL ONLY

SCALE: 3" = 1'-0"

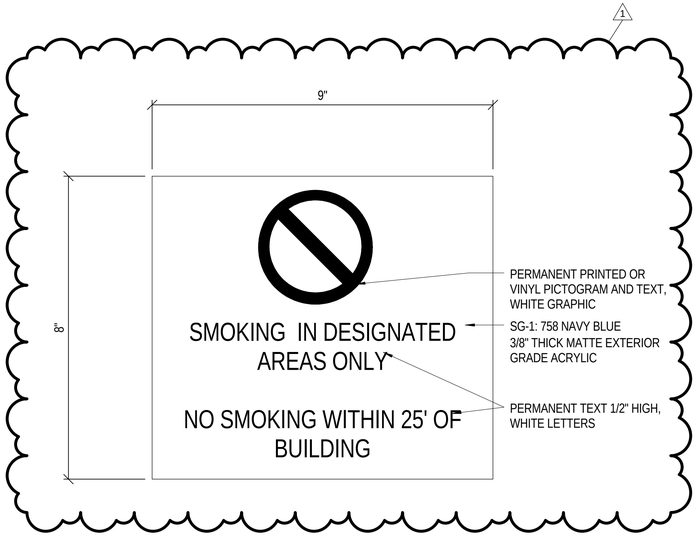

SIGN TYPE F - EXTERIOR

SCALE: 6" = 1'-0"

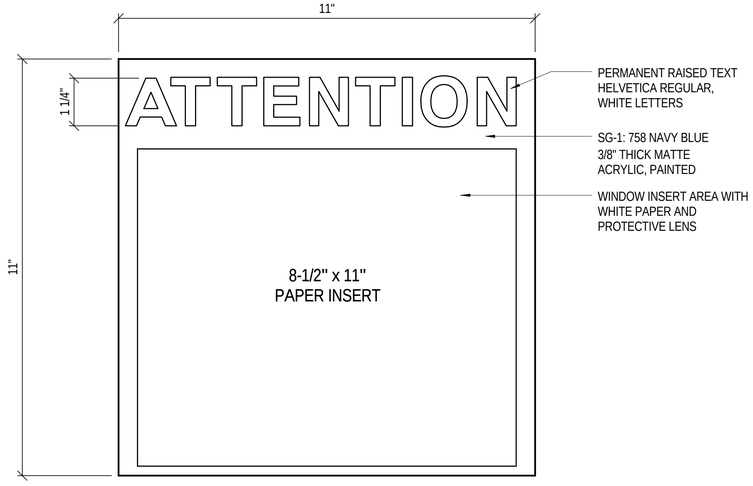

SIGN TYPE G - ENTRY ATTENTION

SCALE: 6" = 1'-0"

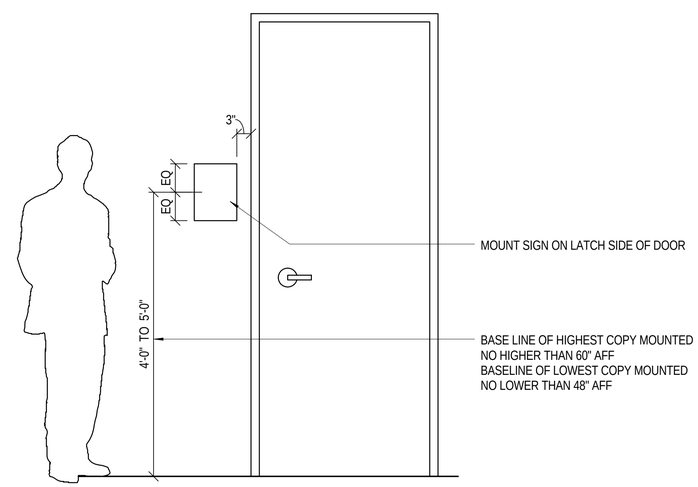

TYPICAL INTERIOR SIGN INSTALLATION

SCALE: NOT TO SCALE

GRAPHIC SCALE:

6" = 1'-0" 0" 1 1/2" 3" 6"

3" =1'-0" 0' 3" 6" 9"

SYM	DESCRIPTION	DATE	APPR
1	AMENDMENT CHANGES	3/18/16	JMD

NAVFAC

COMMONWEALTH OF VIRGINIA
JANIE M. DUBBE
Lic. No.014772
3-18-2016
ARCHITECT
SEAL

BURNS McDONNELL
1305 EXECUTIVE BLVD.
SUITE 160
CHESAPEAKE, VA 23320
757-548-2056
A/E INFO

APPROVED
FOR COMMANDER NAVFAC / B.L.T.L.
ACTIVITY
SATISFACTORY TO DATE
DES MCO | DRW MCO | CHK ERA
PROJECT MANAGER
IPT TECH. BRANCH HEAD
CHIEF ENG/ARCH

DEPARTMENT OF THE NAVY
NAVAL FACILITIES ENGINEERING COMMAND
NAVAL FACILITIES ENGINEERING COMMAND – MIDLANT
IPT-HAMPTON ROADS
NAVAL STATION NORFOLK
NAS OCEANA-DAM NECK ANNEX
VIRGINIA BEACH, VIRGINIA
P-603 MARITIME SURVEILLANCE SYSTEM FACILTY
P-603 AND B469 - SIGNAGE DETAILS

SCALE: AS NOTED
EPROJECT NO. 1344924
CONSTR. CONTR. NO. N40085-16-R-6119
NAVFAC DRAWING NO. 12712890
SHEET 124 OF 296
A-712

DRAWFORM REVISION: 10 MAY 2014

FILE NAME: C:\Revit_Projects\82327-P603MSSFac\Models\Arch\82327_A_603_morschein.rvt
REV/DATE: 3/24/2016 9:41:37 AM