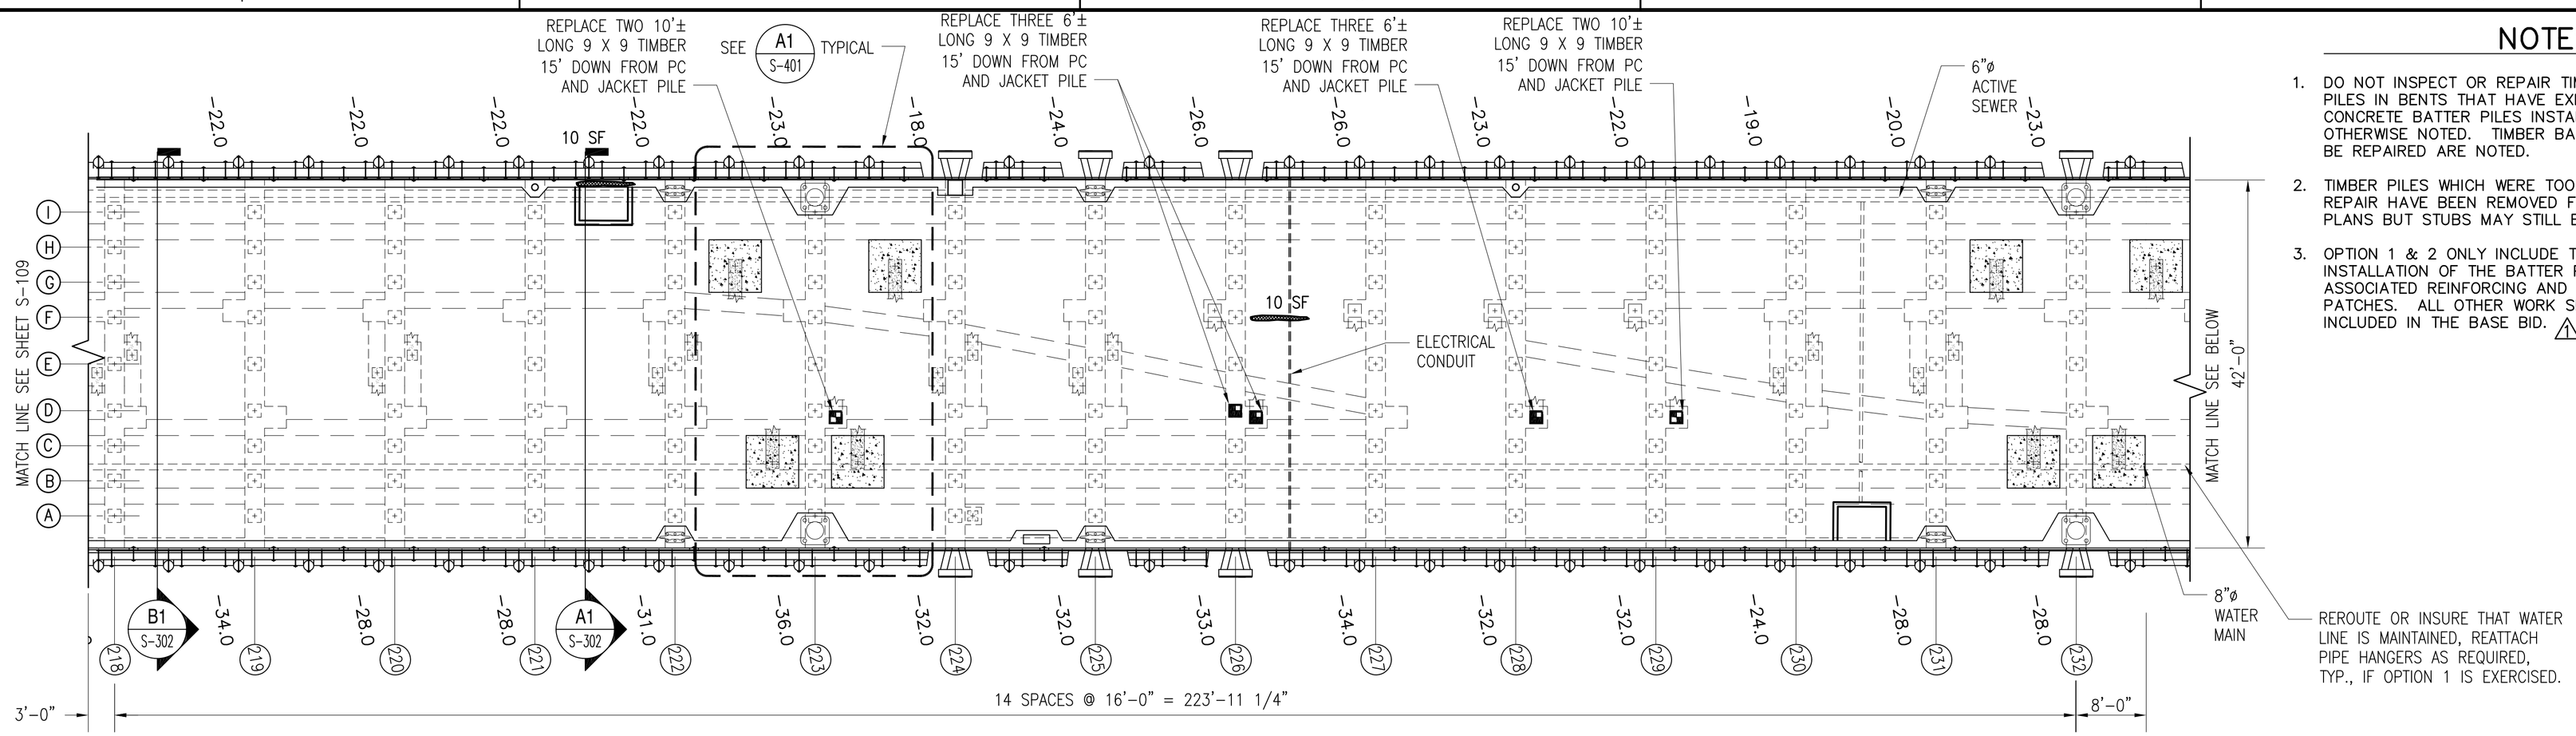

PARTIAL PLAN

SCALE: 3/32 = 1'-0"

NOTES

1. DO NOT INSPECT OR REPAIR TIMBER BATTER PILES IN BENTS THAT HAVE EXISTING CONCRETE BATTER PILES INSTALLED, UNLESS OTHERWISE NOTED. TIMBER BATTER PILES TO BE REPAIRED ARE NOTED.
2. TIMBER PILES WHICH WERE TOO DAMAGED TO REPAIR HAVE BEEN REMOVED FROM THE PLANS BUT STUBS MAY STILL BE IN PLACE
3. OPTION 1 & 2 ONLY INCLUDE THE INSTALLATION OF THE BATTER PILES, ASSOCIATED REINFORCING AND CONCRETE PATCHES. ALL OTHER WORK SHOWN IS INCLUDED IN THE BASE BID. △1

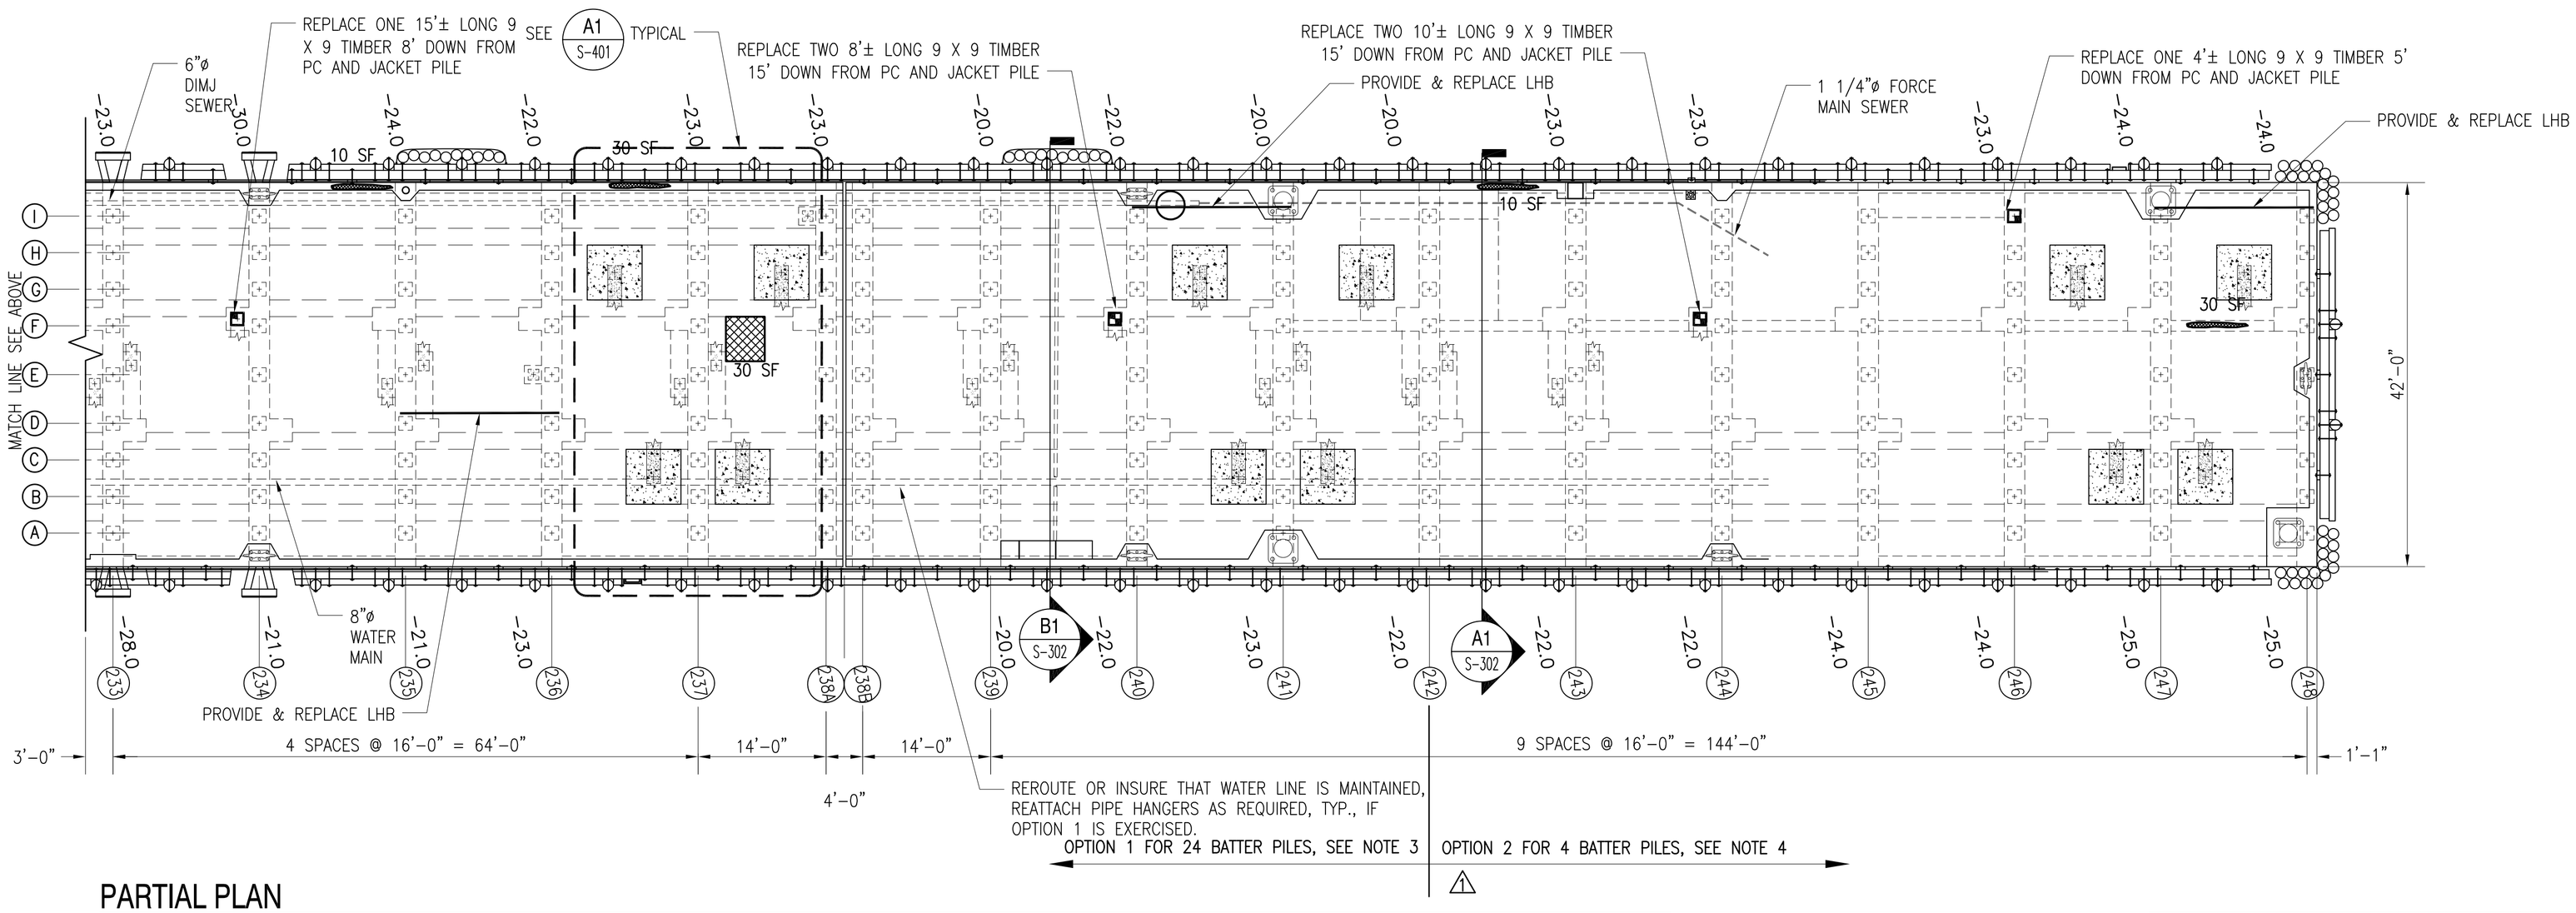

PARTIAL PLAN

SCALE: 3/32 = 1'-0"

GRAPHIC SCALE

3/32"=1'-0" 0' 10' 20' 30' 40'

SYM	DESCRIPTION	DATE	APPR
△1	ADDED AMENDMENT 2	8/10/16	

NAVFAC

SEAL

A/E INFO

APPROVED

FOR COMMANDER NAVFAC

ACTIVITY SAT-TO PWD, YORKTOWN CDR FICHTER

SATISFACTORY TO 06/03/16

DES DBC DRW DBC CHK RCK

PM/DM JTL/DBC

BRANCH MANAGER

DESIGN DIRECTOR R.B. FITCH, III P.E.

FIRE PROTECTION

DEPARTMENT OF THE NAVY
NAVAL FACILITIES ENGINEERING COMMAND
ATLANTIC CAPITAL IMPROVEMENTS
NAVAL FACILITIES ENGINEERING COMMAND ATLANTIC
NORFOLK, VIRGINIA
CHEATHAM ANNEX
YORKTOWN, VIRGINIA

PIER CAD-A STRUCTURAL REPAIRS

PIER PARTIAL UNDER DECK REPAIR PLAN

SCALE: AS NOTED

EPROJECT NO.: 1371961

CONSTR. CONTR. NO. N40085-16-R-6158

NAVFAC DRAWING NO. 12718954

SHEET 16 OF 30

S-110

DRAWFORM REVISION: 10 MAY 2014

FILE NAME: C:\Users\dennis.b.clark\local settings\temp\AcPublish_9840\CAD-A BATTER PILE DESIGN AMENDED.dwg LAYOUT NAME: S-110 PLOTTED: Wednesday, August 10, 2016 - 8:45am USER: dennis.b.clark