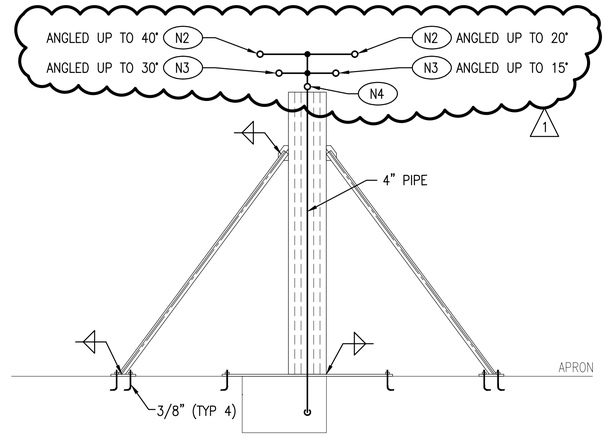

SECTION
SCALE: 1/4"=1'-0"
P-541 C2

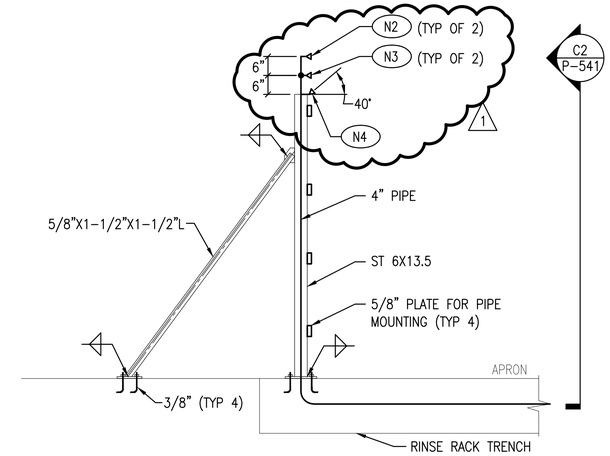

TAIL WASH PIPING DETAIL
SCALE: 1/4"=1'-0"
P-145 C4

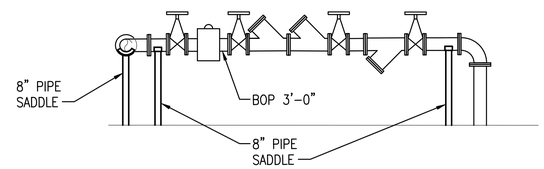

RINSE PIPING SUPPORT DETAIL
SCALE: NONE
P-146 B2

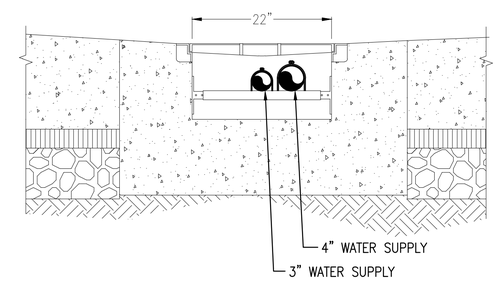

RINSE RACK TRENCH PIPING SECTION
SCALE: NONE
PS145 B4

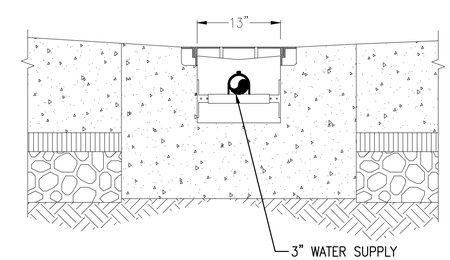

RINSE RACK TRENCH PIPING SECTION
SCALE: NONE
PS145 A4

SYM	DESCRIPTION	DATE	APPR
1	AMENDMENT 005	3/27/15	

NAVFAC

LARRY D. SWARTZ — STATE OF WASHINGTON — 27501 — REGISTERED PROFESSIONAL ENGINEER
2-18-15
SEAL

notkin
mechanical engineers
www.notkin.com
telephone: 206.448.1911
facsimile: 206.448.9485
2301 5th Avenue, Suite 401
Seattle, WA 98121

Contact: Larry Swartz, P.E.
notkin#: 214024
A/E INFO

APPROVED
FOR COMMANDER NAVFAC

ACTIVITY: NAS WHIDBEY ISLAND

SATISFACTORY TO DATE

DES: BCD | DRW: JML | CHK: LDS

<<PM/DM>> JOSEPH KISIDAY

BRANCH MANAGER

CHIEF ENG/ARCH

<<XX>>

DEPARTMENT OF THE NAVY
NAVAL FACILITIES ENGINEERING COMMAND
NAVAL AIR STATION WHIDBEY ISLAND

NAVAL FACILITIES ENGINEERING COMMAND ~ NORTHWEST
AULT FIELD - OAK HARBOR, WA

NAVAL AIR STATION WHIDBEY ISLAND
OAK HARBOR, WA

FY-15 MCON PROJECT P-259 P-8A AIRCRAFT APRON EXPANSION - PART A

PLUMBING DETAILS

SCALE: AS NOTED

EPROJECT NO.:

CONSTR. CONTR. NO.: N44255-15-C-6003

NAVFAC DRAWING NO.: 16030454

SHEET 200 OF 302

P-541

DRAWFORM REVISION: 10 MARCH 2009

L:\PROJECTS\214024 - Navy - 11DD08 - NASWI P232 Hangar\Drawings\Part A\P-541.dwg, 3/26/2015 3:27:41 PM, pnb