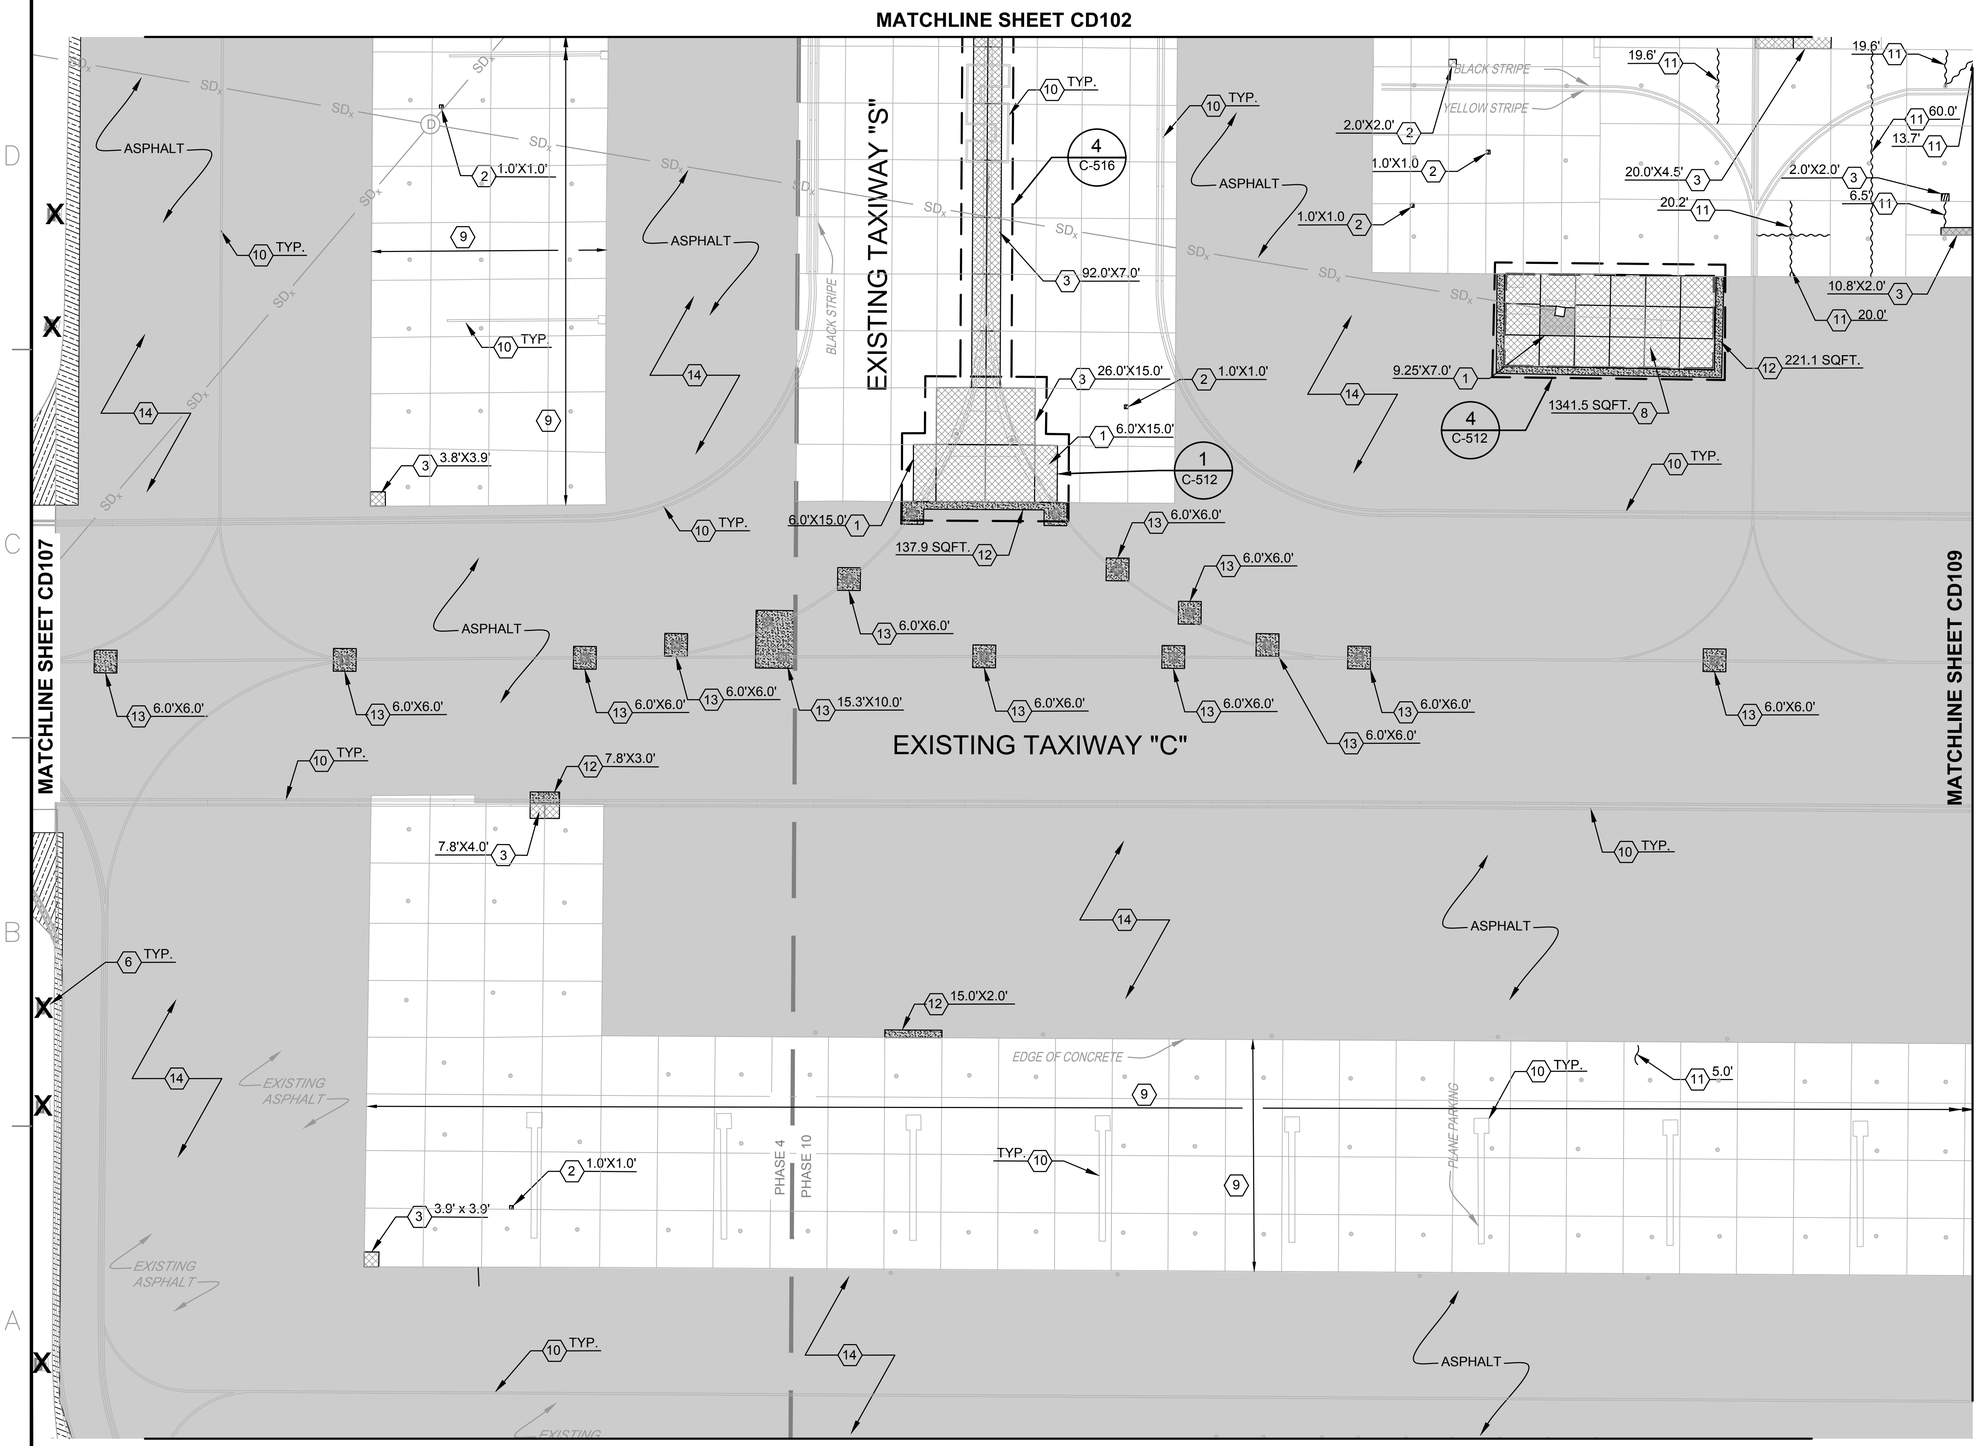

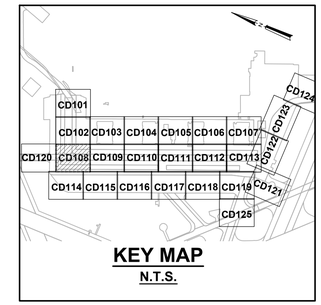

KEY MAP
N.T.S.

SCALE: 1"=20' (20 0 20 40 FEET)

DEMOLITION KEY NOTES:

1. REMOVE AND REPLACE WITH REINFORCED CONCRETE PAVEMENT. T=9". REFER TO SHEET C-504
2. SPALL REPAIR REFER TO SHEET C-503, DET. 2
3. REMOVE AND REPLACE WITH NON-REINFORCED CONCRETE PAVEMENT. T=9". REFER TO SHEET C-503, DET. 3 OR 4, AND C-504, DET. 3
6. REMOVE EXISTING TAXIWAY LIGHT PER ELECTRICAL DEMOLITION PLANS.
9. REMOVE AND REPLACE SEALS* PER SPEC. 32 01 19.61. SEE SHT. C-505, DET 10
10. REMOVE EXISTING STRIPING IAW SPECIFICATION SECTION 32 01 11.51.
11. CRACK REPAIR REFER TO SHEET C-505, DET. 4
12. ASPHALT PAVEMENT REPAIR REFER TO SHEET C-504, DET. 4
13. TYPICAL TAXIWAY LIGHT REMOVAL REFER TO SHEET C-507, DET. 3
14. APPLY TWO APPLICATIONS OF EMULSIFIED SEALER TO EXIST. ASPH. IAW SPEC. SEC. 32 01 13.00 20

*REMOVE AND REPLACE ALL CONCRETE JOINT SEALS WITHIN PROJECT LIMITS

SYM	DESCRIPTION	DATE	APPR
0	ISSUED FOR BID	8 JUN 15	

NAVFAC

REGISTERED PROFESSIONAL ENGINEER JOHN B. BEAN 19302 OKLAHOMA 08 JUNE 2015

SEAL

leidos
LEIDOS ENGINEERING, LLC
ONE WEST 3RD ST.
TULSA, OK 74103

DELTA AIRPORT CONSULTANTS, INC.
9711 Farrar Court, Suite 100
Richmond, Virginia 23236
phone: (804) 275-8301 • fax: (804) 275-8371
www.deltaairport.com

Delta Project No. 14072 A/E INFO

APPROVED

FOR COMMANDER NAVFAC

ACTIVITY

SATISFACTORY TO DATE

DES CLM | DRW GLH | CHK HWM

PM / DM

BRANCH MANAGER

CHIEF ENG / ARCH

FIRE PROTECTION

DEPARTMENT OF THE NAVY
NAVAL FACILITIES ENGINEERING COMMAND
NAVAL FACILITIES ENGINEERING COMMAND SOUTHEAST
CIBL CORE
NAS CORPUS CHRISTI
NAVAL AIR STATION JACKSONVILLE
CORPUS CHRISTI, TEXAS

NAS CORPUS CHRISTI AIRFIELD REPAIRS
MAIN PARKING APRON
PAVEMENT REPAIR - DEMOLITION PLAN SHEET 8 OF 25

SCALE: AS NOTED

EPROJECT NO.:

CONSTR. CONTR. NO.

NAVFAC DRAWING NO. 15095329

SHEET 16 OF 117

CD108

DRAWFORM REVISION: 5 APRIL 2012

FILE NAME: P:\EGI\1641-OKC\AE\205113480_NAS_Corpus_Christi_Airfield_Repair\20_DESIGN\40_CAD\C\134800-05X-CD108.dwg LAYOUT NAME: PAVEMENT REPAIR - DEMOLITION PLAN SHEET 8 OF 25 PLOTTED: Tuesday, June 09, 2015 - 12:35pm USER: jacksonjm2

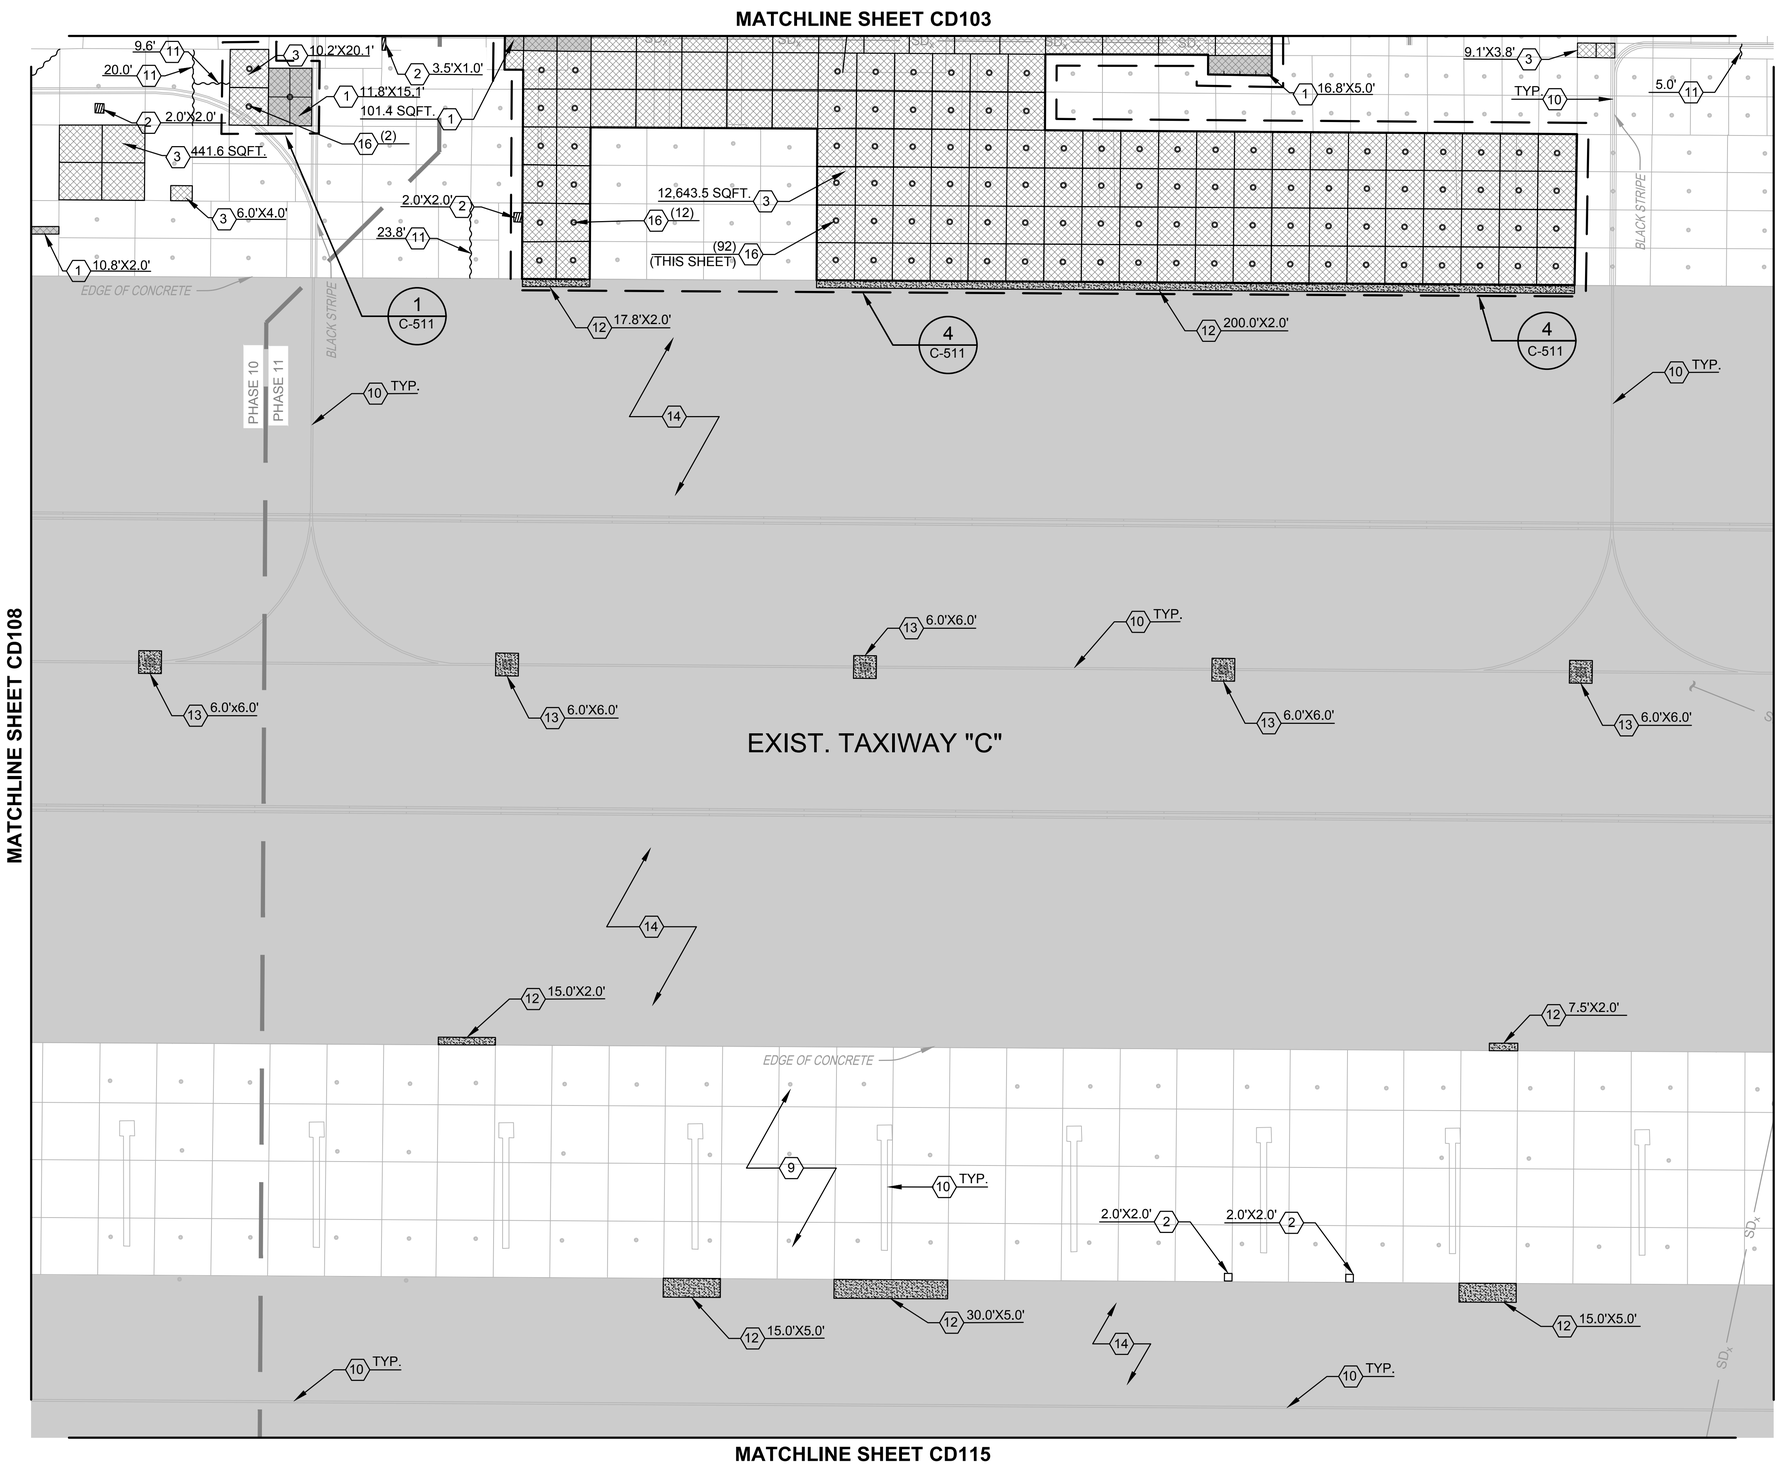

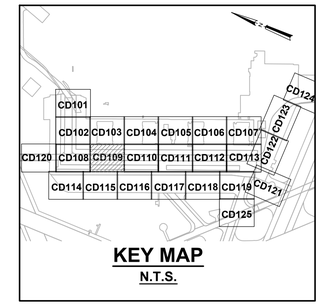

KEY MAP
N.T.S.

SCALE: 1"=20' (20 0 20 40 FEET)

DEMOLITION KEY NOTES:

1. REMOVE AND REPLACE WITH REINFORCED CONCRETE PAVEMENT. T=9". REFER TO SHEET C-504
2. SPALL REPAIR REFER TO SHEET C-503, DET. 2
3. REMOVE AND REPLACE WITH NON-REINFORCED CONCRETE PAVEMENT. T=9". REFER TO SHEET C-503, DET. 3 OR 4, AND C-504, DET. 3
9. REMOVE AND REPLACE SEALS* PER SPEC. 32 01 19.61. SEE SHT. C-505, DET 10
10. REMOVE EXISTING STRIPING IAW SPECIFICATION SECTION 32 01 11.51.
11. CRACK REPAIR REFER TO SHEET C-505, DET. 4
12. ASPHALT PAVEMENT REPAIR REFER TO SHEET C-504, DET. 4
13. TYPICAL TAXIWAY LIGHT REMOVAL REFER TO SHEET C-507, DET. 3
14. APPLY TWO APPLICATIONS OF EMULSIFIED SEALER TO EXIST. ASPH. IAW SPEC. SEC. 32 01 13.00 20
16. CONSTRUCT NEW MOORING EYE/TIE-DOWN IN NEW CONCRETE

*REMOVE AND REPLACE ALL CONCRETE JOINT SEALS WITHIN PROJECT LIMITS

SYM	DESCRIPTION	DATE	APPR
0	ISSUED FOR BID	8 JUN 15	

NAVFAC

REGISTERED PROFESSIONAL ENGINEER JOHN B. BEAN 19302 OKLAHOMA 30 JUNE 2015

SEAL

leidos
LEIDOS ENGINEERING, LLC
ONE WEST 3RD ST.
TULSA, OK 74103

DELTA AIRPORT CONSULTANTS, INC.
9711 Farrar Court, Suite 100
Richmond, Virginia 23236
phone: (804) 275-8301 • fax: (804) 275-8371
www.deltaairport.com
Delta Project No. 14072 A/E INFO

APPROVED
FOR COMMANDER NAVFAC
ACTIVITY
SATISFACTORY TO DATE
DES CLM DRW GLH CHK HWM
PM / DM
BRANCH MANAGER
CHIEF ENG / ARCH
FIRE PROTECTION

DEPARTMENT OF THE NAVY
NAVAL FACILITIES ENGINEERING COMMAND
CIBL CORE
NAVAL FACILITIES ENGINEERING COMMAND SOUTHEAST
NAS CORPUS CHRISTI
NAVAL AIR STATION JACKSONVILLE
CORPUS CHRISTI, TEXAS
NAS CORPUS CHRISTI AIRFIELD REPAIRS
MAIN PARKING APRON
PAVEMENT REPAIR - DEMOLITION PLAN SHEET 9 OF 25

SCALE: AS NOTED
EPROJECT NO.:
CONSTR. CONTR. NO.
NAVFAC DRAWING NO. 15095330
SHEET 17 OF 117
CD109
DRAWFORM REVISION: 5 APRIL 2012

FILE NAME: P:\EC\1641-OKC\AE\2051134800_NAS_Corpus_Christi_Airfield_Repair\20_DESIGN\40_CAD\C\134800-05X-CD109.dwg LAYOUT NAME: PAVEMENT REPAIR - DEMOLITION PLAN SHEET 9 OF 25 PLOTTED: Tuesday, June 09, 2015 - 12:36pm USER: jacksonjm2

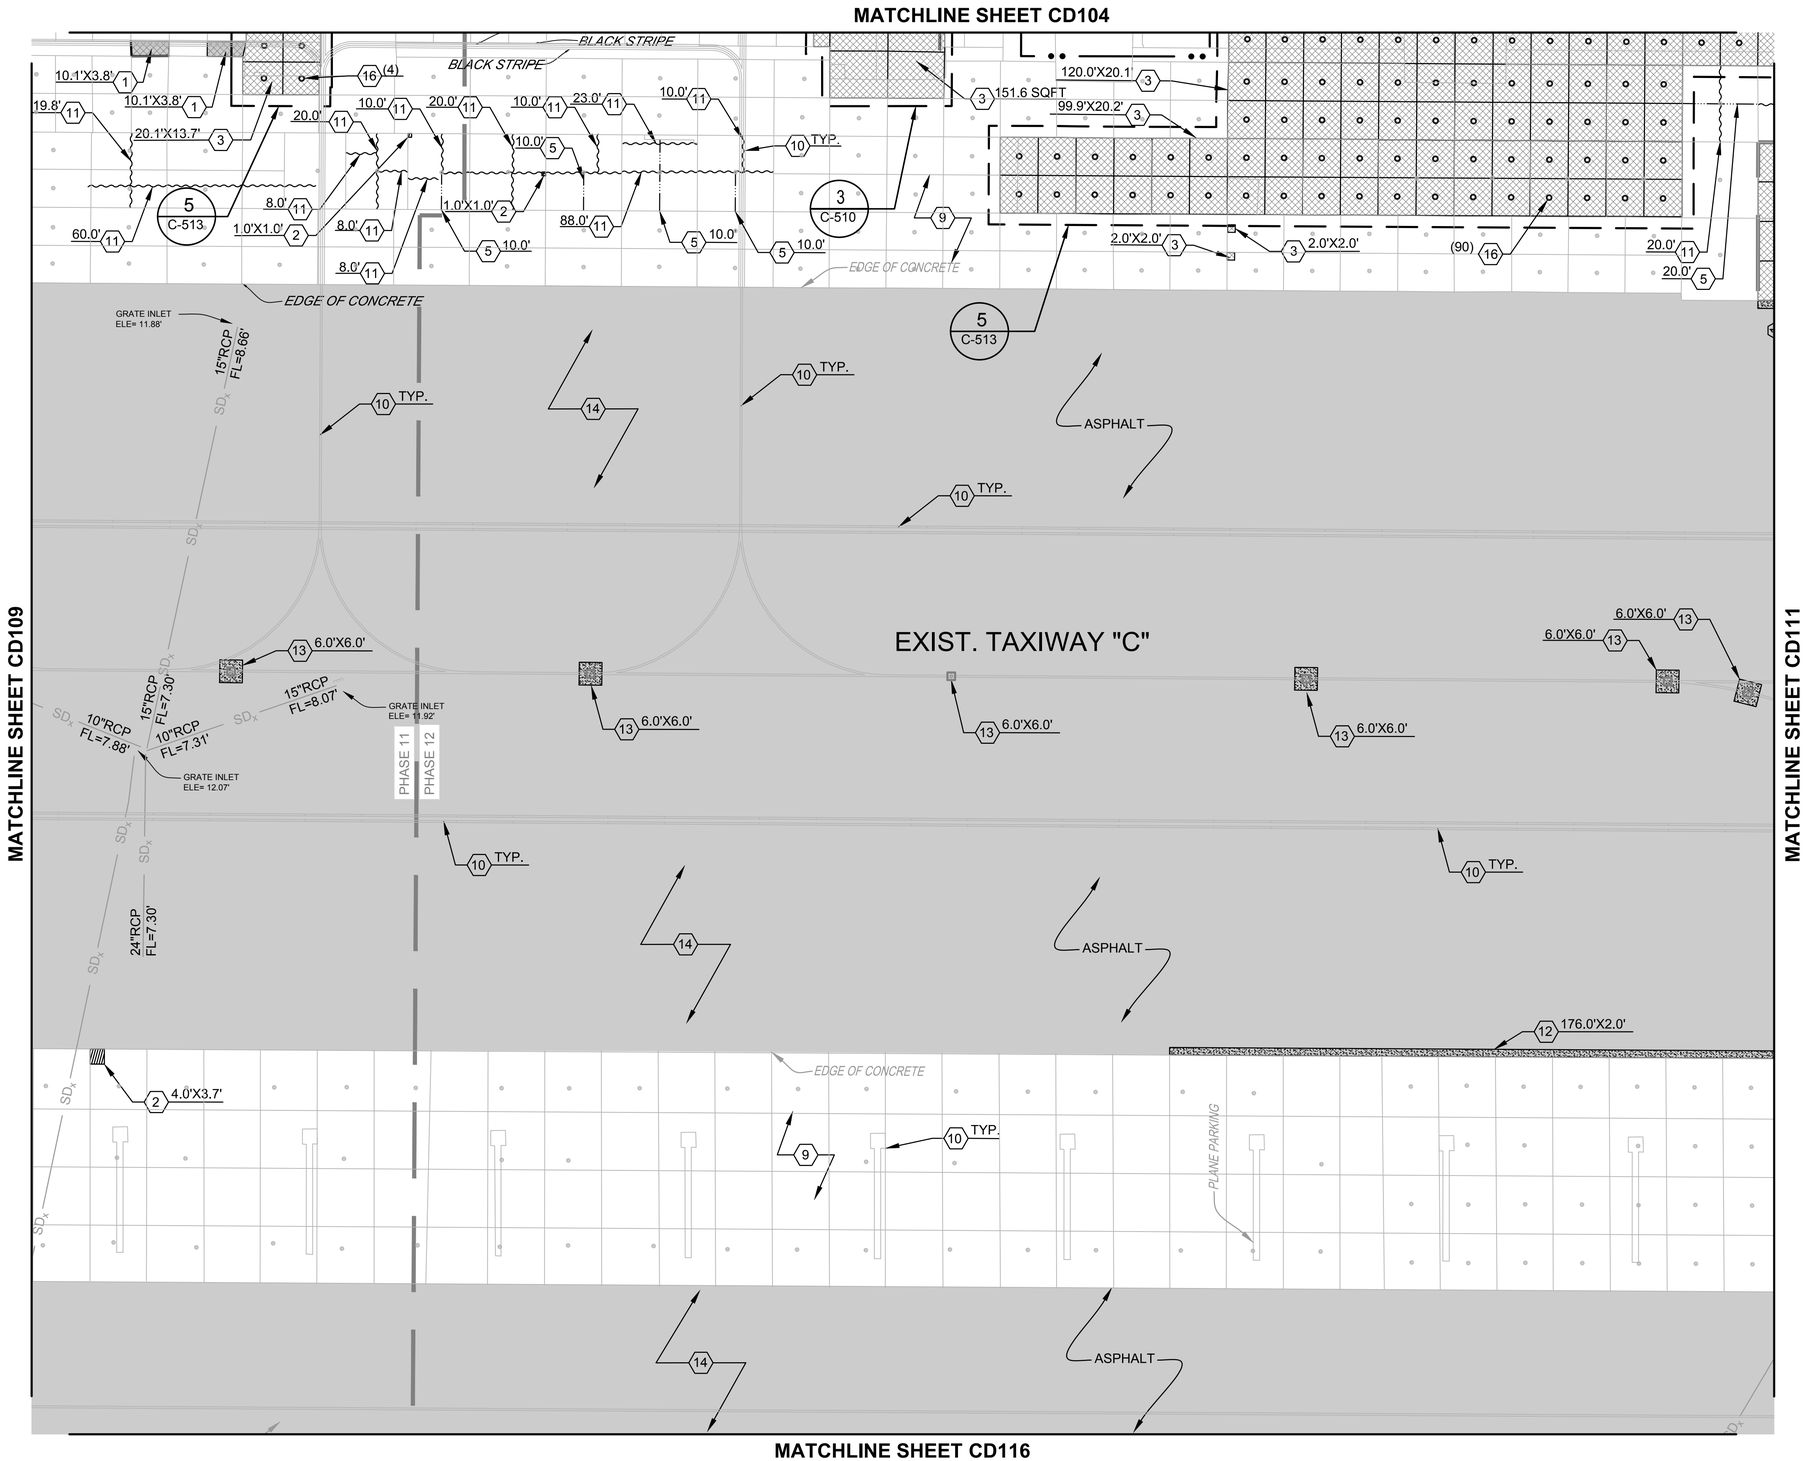

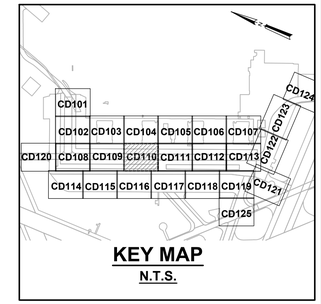

KEY MAP
N.T.S.

SCALE: 1"=20' (20 0 20 40 FEET)

DEMOLITION KEY NOTES:

1. REMOVE AND REPLACE WITH REINFORCED CONCRETE PAVEMENT. T=9". REFER TO SHEET C-504
2. SPALL REPAIR REFER TO SHEET C-503, DET. 2
3. REMOVE AND REPLACE WITH NON-REINFORCED CONCRETE PAVEMENT. T=9". REFER TO SHEET C-503, DET. 3 OR 4, AND C-504, DET. 3
5. CONSTRUCT CONTRACTION JOINT IN EXISTING CONCRETE.
9. REMOVE AND REPLACE SEALS* PER SPEC. 32 01 19.61. SEE SHT. C-505, DET 10
10. REMOVE EXISTING STRIPING IAW SPECIFICATION SECTION 32 01 11.51.
11. CRACK REPAIR REFER TO SHEET C-505, DET. 4
12. ASPHALT PAVEMENT REPAIR REFER TO SHEET C-504, DET. 4
13. TYPICAL TAXIWAY LIGHT REMOVAL REFER TO SHEET C-507, DET. 3
14. APPLY TWO APPLICATIONS OF EMULSIFIED SEALER TO EXIST. ASPH. IAW SPEC. SEC. 32 01 13.00 20
16. CONSTRUCT NEW MOORING EYE/TIE-DOWN IN NEW CONCRETE

*REMOVE AND REPLACE ALL CONCRETE JOINT SEALS WITHIN PROJECT LIMITS

SYM	DESCRIPTION	DATE	APPR.
0	ISSUED FOR BID	8 JUN 15	

NAVFAC

REGISTERED PROFESSIONAL ENGINEER JOHN B. BEAN 19302 OKLAHOMA 08 JUNE 2015 SEAL

leidos
LEIDOS ENGINEERING, LLC
ONE WEST 3RD ST.
TULSA, OK 74103

DELTA AIRPORT CONSULTANTS, INC.
9711 Farrar Court, Suite 100
Richmond, Virginia 23236
phone: (804) 275-8301 x fax: (804) 275-8371
www.deltaairport.com
Delta Project No. 14072 A/E INFO

APPROVED
FOR COMMANDER NAVFAC
ACTIVITY
SATISFACTORY TO DATE
DES CLM DRW GLH CHK HWM
PM / DM
BRANCH MANAGER
CHIEF ENG / ARCH
FIRE PROTECTION

DEPARTMENT OF THE NAVY
NAVAL FACILITIES ENGINEERING COMMAND
CIBL CORE
NAVAL FACILITIES ENGINEERING COMMAND SOUTHEAST
NAVAL AIR STATION JACKSONVILLE
NAS CORPUS CHRISTI
CORPUS CHRISTI, TEXAS
NAS CORPUS CHRISTI AIRFIELD REPAIRS
MAIN PARKING APRON
PAVEMENT REPAIR - DEMOLITION PLAN SHEET 10 OF 25

SCALE: AS NOTED
EPROJECT NO.:
CONSTR. CONTR. NO.
NAVFAC DRAWING NO. 15095331
SHEET 18 OF 117

CD110

DRAWFORM REVISION: 5 APRIL 2012

FILE NAME: P:\EGC\1641-OKC\AE\205113480_NAS_Corpus_Christi_Airfield_Repair\20_DESIGN\40_CAD\C\134800-05X-CD110.dwg LAYOUT NAME: PAVEMENT REPAIR - DEMOLITION PLAN SHEET 10 OF 25 PLOTTED: Tuesday, June 09, 2015 - 12:37pm USER: jacksonjm2

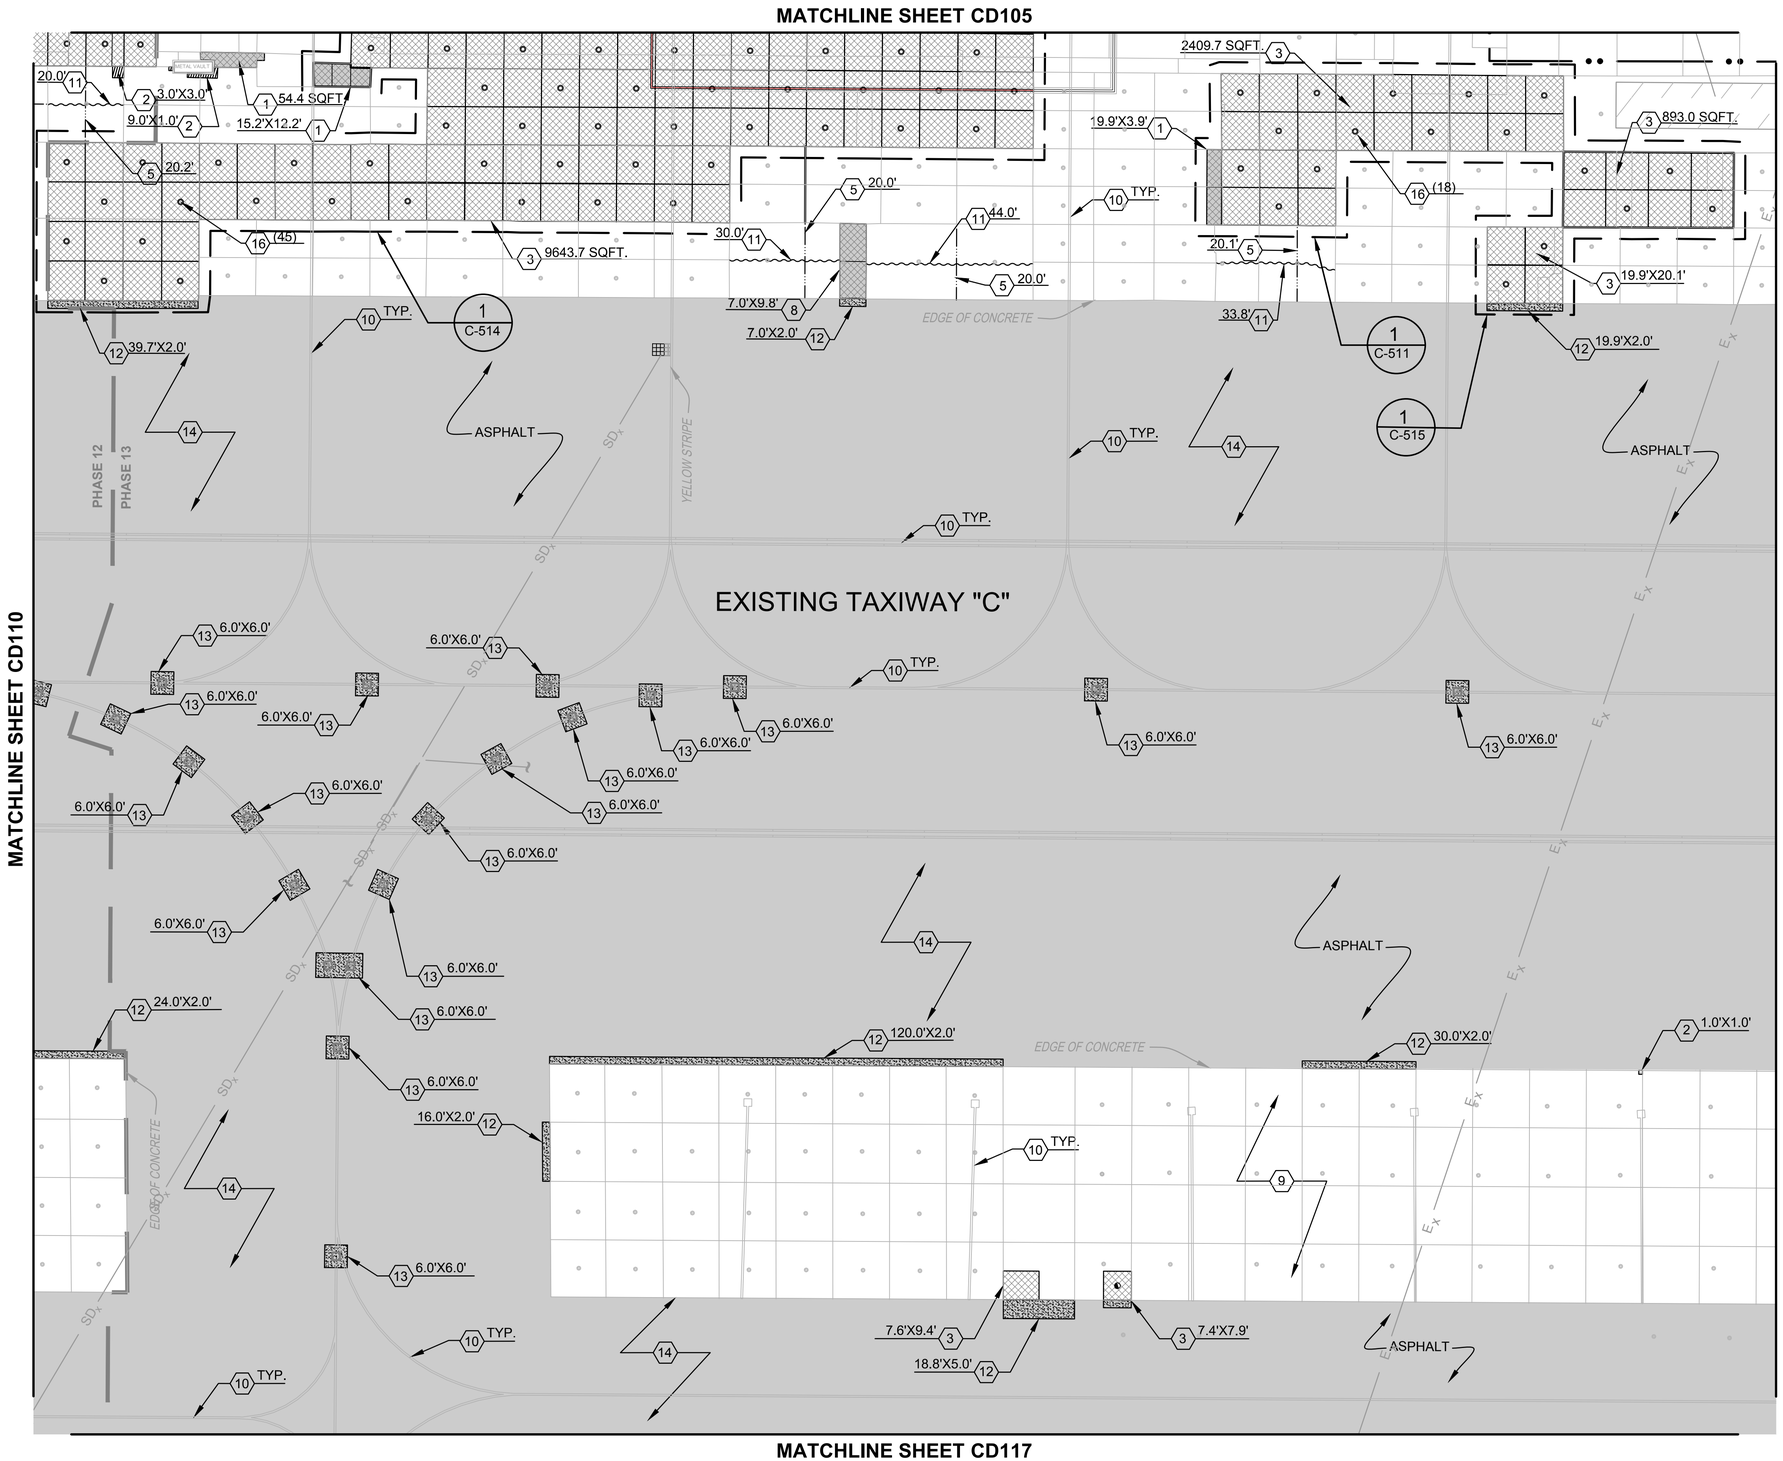

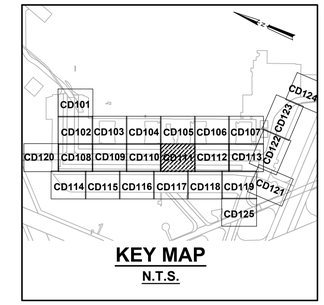

KEY MAP
N.T.S.

SCALE: 1"=20' (20 0 20 40 FEET)

DEMOLITION KEY NOTES:

1. REMOVE AND REPLACE WITH REINFORCED CONCRETE PAVEMENT. T=9". REFER TO SHEET C-504
2. SPALL REPAIR REFER TO SHEET C-503, DET. 2
3. REMOVE AND REPLACE WITH NON-REINFORCED CONCRETE PAVEMENT. T=9". REFER TO SHEET C-503, DET. 3 OR 4, AND C-504, DET. 3
5. CONSTRUCT CONTRACTION JOINT IN EXISTING CONCRETE.
8. REMOVE AND REPLACE CONCRETE PAVEMENT. T=12". REFER TO SHEET C-504, DET. 3
9. REMOVE AND REPLACE SEALS* PER SPEC. 32 01 19.61. SEE SHT. C-505, DET 10
10. REMOVE EXISTING STRIPING IAW SPECIFICATION SECTION 32 01 11.51.
11. CRACK REPAIR REFER TO SHEET C-505, DET. 4
12. ASPHALT PAVEMENT REPAIR REFER TO SHEET C-504, DET. 4
13. TYPICAL TAXIWAY LIGHT REMOVAL REFER TO SHEET C-507, DET. 3
14. APPLY TWO APPLICATIONS OF EMULSIFIED SEALER TO EXIST. ASPH. IAW SPEC. SEC. 32 01 13.00 20
16. CONSTRUCT NEW MOORING EYE/TIE-DOWN IN NEW CONCRETE

*REMOVE AND REPLACE ALL CONCRETE JOINT SEALS WITHIN PROJECT LIMITS

SYM	DESCRIPTION	DATE	APPR.
0	ISSUED FOR BID	8 JUN 15	

NAVFAC

REGISTERED PROFESSIONAL ENGINEER JOHN B. BEAN 19302 OKLAHOMA 08 JUNE 2015 SEAL

leidos
LEIDOS ENGINEERING, LLC
ONE WEST 3RD ST.
TULSA, OK 74103

DELTA AIRPORT CONSULTANTS, INC.
9711 Farrar Court, Suite 100
Richmond, Virginia 23236
phone: (804) 275-8301 x fax: (804) 275-8371
www.deltaairport.com
Delta Project No. 14072 A/E INFO

APPROVED
FOR COMMANDER NAVFAC
ACTIVITY
SATISFACTORY TO DATE
DES CLM DRW GLH CHK HWM
PM / DM
BRANCH MANAGER
CHIEF ENG / ARCH
FIRE PROTECTION

DEPARTMENT OF THE NAVY
NAVAL FACILITIES ENGINEERING COMMAND
CIBIL CORE
NAVAL FACILITIES ENGINEERING COMMAND SOUTHEAST
NAS CORPUS CHRISTI
NAVAL AIR STATION JACKSONVILLE
CORPUS CHRISTI, TEXAS
NAS CORPUS CHRISTI AIRFIELD REPAIRS
MAIN PARKING APRON
PAVEMENT REPAIR - DEMOLITION PLAN SHEET 11 OF 25

SCALE: AS NOTED
EPROJECT NO.:
CONSTR. CONTR. NO.
NAVFAC DRAWING NO. 15095332
SHEET 19 OF 117
CD111
DRAWFORM REVISION: 5 APRIL 2012

FILE NAME: P:\EGI\1641-0XC\AE\205113480_NAS_Corpus_Christi_Airfield_Repair\20_DESIGN\40_CAD\C\134800-05X-CD111.dwg LAYOUT NAME: PAVEMENT REPAIR - DEMOLITION PLAN SHEET 11 OF 25 PLOTTED: Tuesday, June 09, 2015 - 12:39pm USER: jacksonjm2

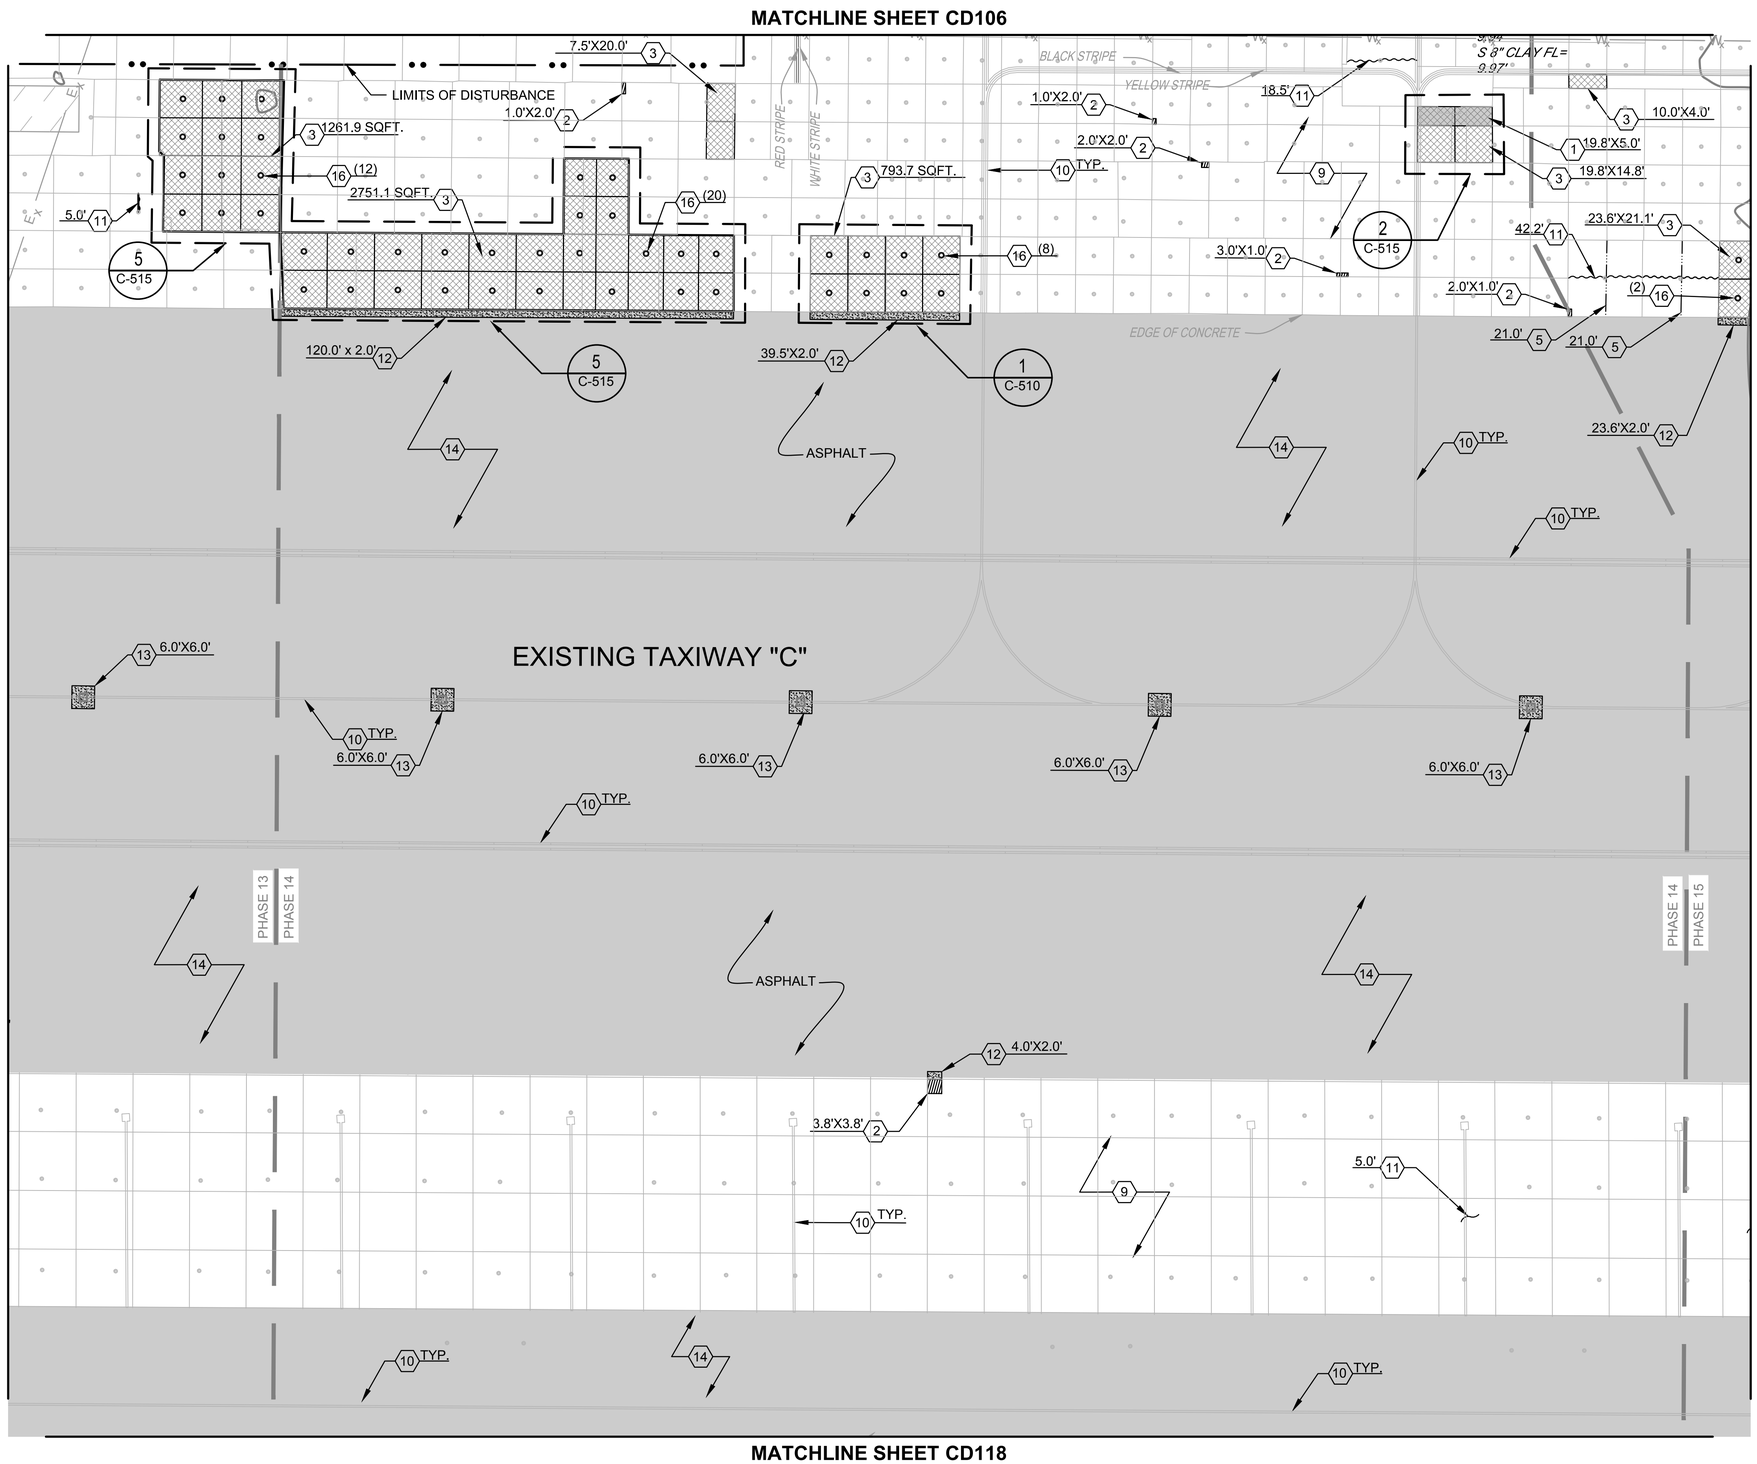

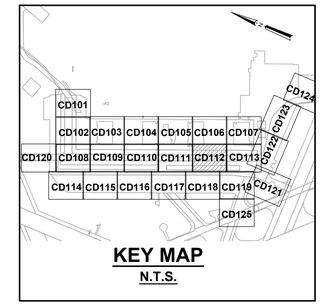

KEY MAP
N.T.S.

SCALE: 1"=20' (20 0 20 40 FEET)

DEMOLITION KEY NOTES:

1. REMOVE AND REPLACE WITH REINFORCED CONCRETE PAVEMENT. T=9". REFER TO SHEET C-504
2. SPALL REPAIR REFER TO SHEET C-503, DET. 2
3. REMOVE AND REPLACE WITH NON-REINFORCED CONCRETE PAVEMENT. T=9". REFER TO SHEET C-503, DET. 3 OR 4, AND C-504, DET. 3
5. CONSTRUCT CONTRACTION JOINT IN EXISTING CONCRETE.
9. REMOVE AND REPLACE SEALS* PER SPEC. 32 01 19.61. SEE SHT. C-505, DET 10
10. REMOVE EXISTING STRIPING IAW SPECIFICATION SECTION 32 01 11.51.
11. CRACK REPAIR REFER TO SHEET C-505, DET. 4
12. ASPHALT PAVEMENT REPAIR REFER TO SHEET C-504, DET. 4
13. TYPICAL TAXIWAY LIGHT REMOVAL REFER TO SHEET C-507, DET. 3
14. APPLY TWO APPLICATIONS OF EMULSIFIED SEALER TO EXIST. ASPH. IAW SPEC. SEC. 32 01 13.00 20
15. SAWCUT AND REMOVE EXISTING ASPHALT PVM'T (DEPTH UNKNOWN)

*REMOVE AND REPLACE ALL CONCRETE JOINT SEALS WITHIN PROJECT LIMITS

SYM	DESCRIPTION	DATE	APPR
0	ISSUED FOR BID	8 JUN 15	

NAVFAC

REGISTERED PROFESSIONAL ENGINEER JOHN B. BEAN 19302 OKLAHOMA 08 JUNE 2015
SEAL

leidos
LEIDOS ENGINEERING, LLC
ONE WEST 3RD ST.
TULSA, OK 74103

DELTA AIRPORT CONSULTANTS, INC.
9711 Farrar Court, Suite 100
Richmond, Virginia 23236
phone: (804) 275-8301 • fax: (804) 275-8371
www.deltaairport.com
Delta Project No. 14072 A/E INFO

APPROVED
FOR COMMANDER NAVFAC
ACTIVITY
SATISFACTORY TO DATE
DES CLM DRW GLH CHK HWM
PM / DM
BRANCH MANAGER
CHIEF ENG / ARCH
FIRE PROTECTION

DEPARTMENT OF THE NAVY
NAVAL FACILITIES ENGINEERING COMMAND
CIBIL CORE
NAS CORPUS CHRISTI
NAVAL FACILITIES ENGINEERING COMMAND SOUTHEAST
NAVAL AIR STATION JACKSONVILLE
CORPUS CHRISTI, TEXAS

NAS CORPUS CHRISTI AIRFIELD REPAIRS
MAIN PARKING APRON
PAVEMENT REPAIR - DEMOLITION PLAN SHEET 12 OF 25

SCALE: AS NOTED
EPROJECT NO.:
CONSTR. CONTR. NO.
NAVFAC DRAWING NO. 15095333
SHEET 20 OF 117

CD112

DRAWFORM REVISION: 5 APRIL 2012

FILE NAME: P:\EC\1641-OKC\AE\2051134800_NAS_Corpus_Christi_Airfield_Repair\20_DESIGN\40_CAD\C\134800-05X-CD112.dwg LAYOUT NAME: PAVEMENT REPAIR - DEMOLITION PLAN SHEET 12 OF 25 PLOTTED: Tuesday, June 09, 2015 - 12:49pm USER: jcksonjm2

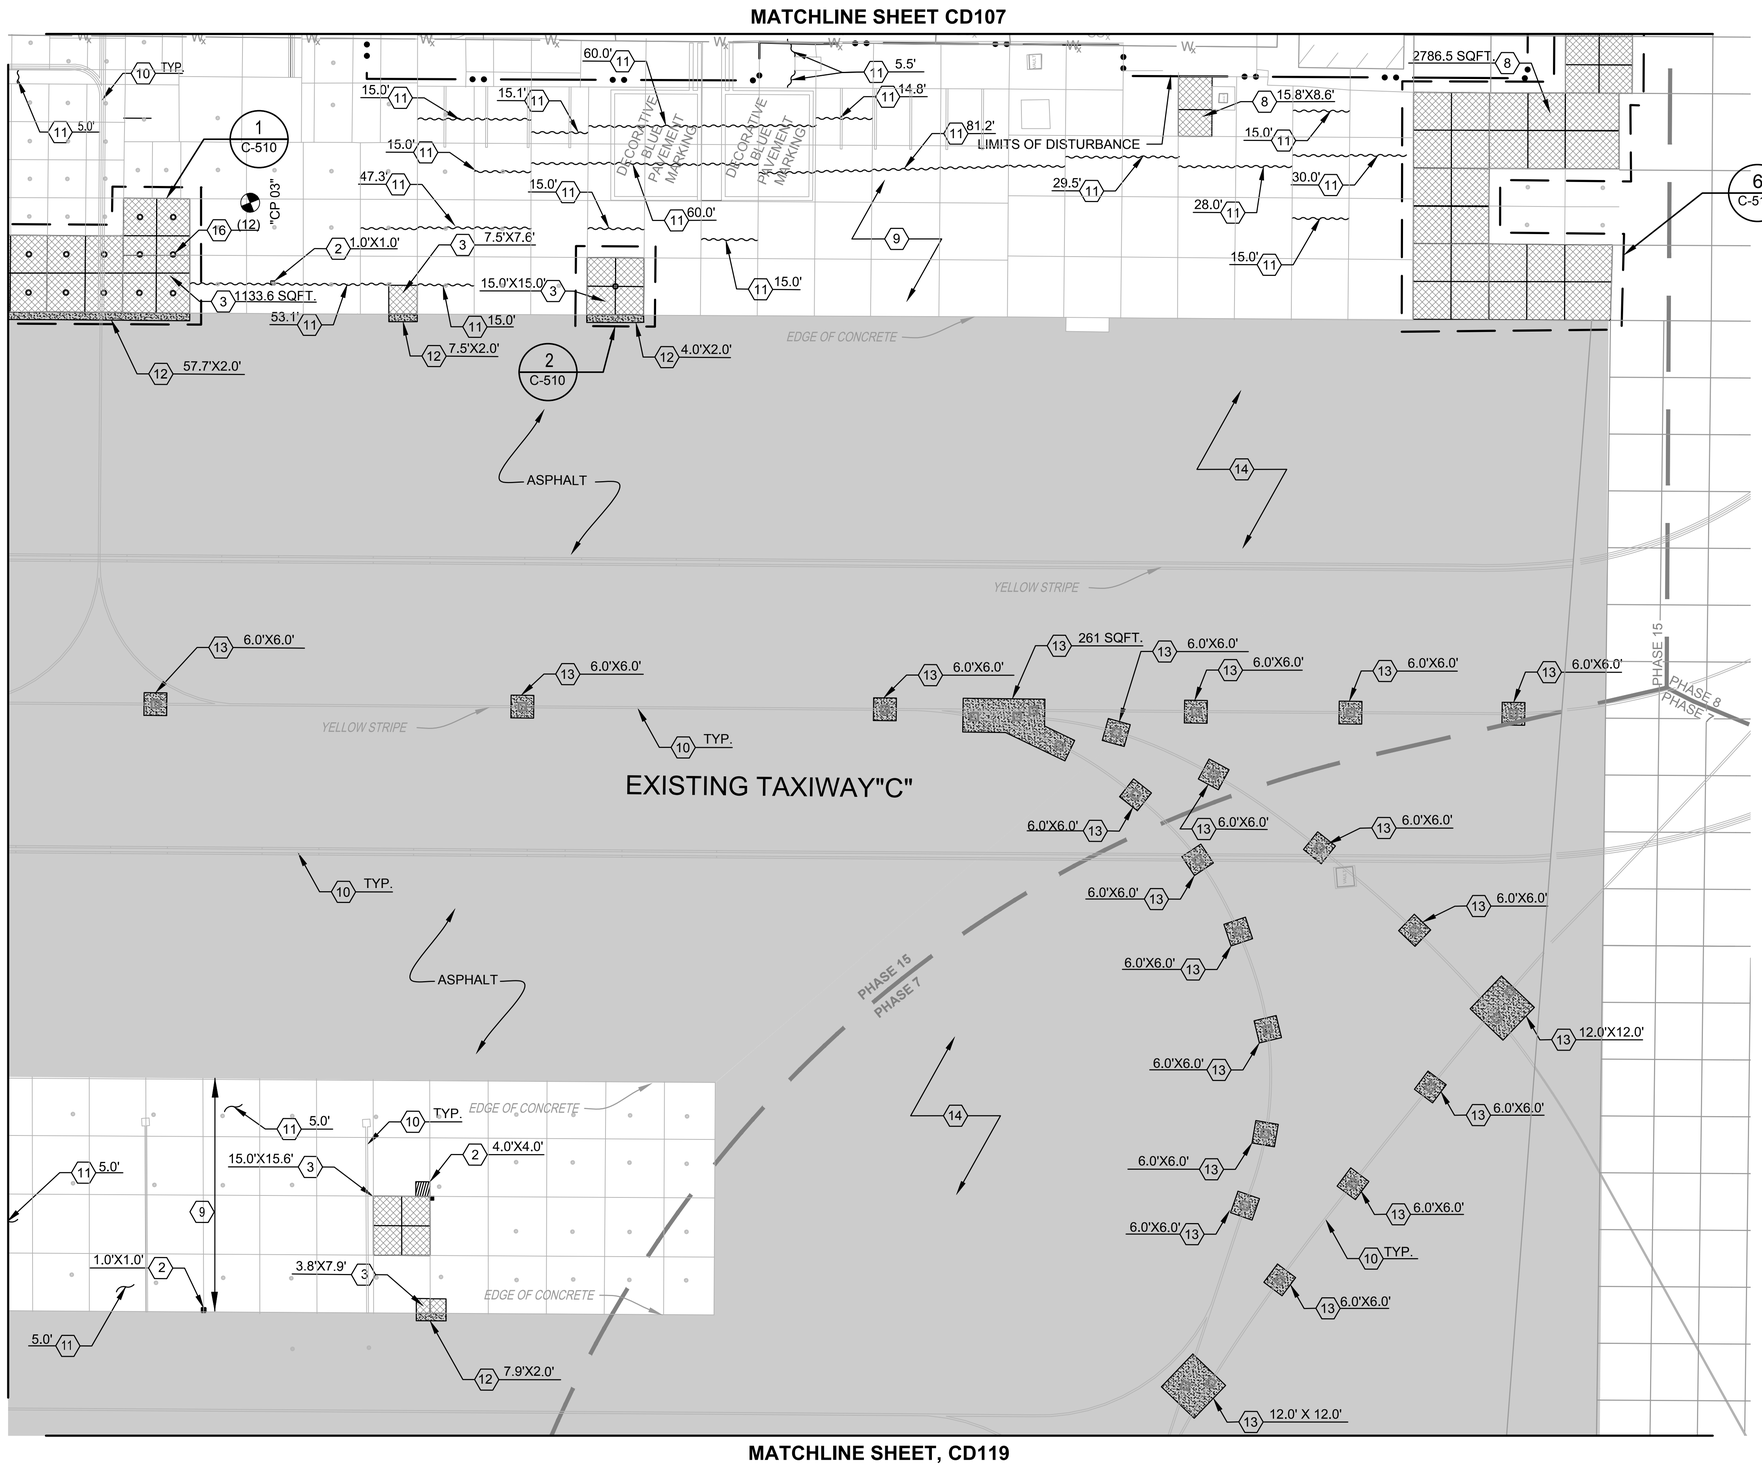

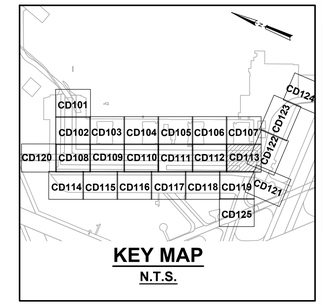

KEY MAP
N.T.S.

SCALE: 1"=20' (20 0 20 40 FEET)

DEMOLITION KEY NOTES:

- (2) SPALL REPAIR REFER TO SHEET C-503, DET. 2
- (3) REMOVE AND REPLACE WITH NON-REINFORCED CONCRETE PAVEMENT.
- (8) REMOVE AND REPLACE CONCRETE PAVEMENT. T=12". REFER TO SHEET C-504, DET. 3
- (9) REMOVE AND REPLACE SEALS* PER SPEC. 32 01 19.61. SEE SHT. C-505, DET 10
- (10) REMOVE EXISTING STRIPING IAW SPECIFICATION SECTION 32 01 11.51.
- (11) CRACK REPAIR REFER TO SHEET C-505, DET. 4
- (12) ASPHALT PAVEMENT REPAIR REFER TO SHEET C-504, DET. 4
- (13) TYPICAL TAXIWAY LIGHT REMOVAL REFER TO SHEET C-507, DET. 3
- (14) APPLY TWO APPLICATIONS OF EMULSIFIED SEALER TO EXIST. ASPH.
- (16) CONSTRUCT NEW MOORING EYE/TIE-DOWN IN NEW CONCRETE

*REMOVE AND REPLACE ALL CONCRETE JOINT SEALS WITHIN PROJECT LIMITS

SYM	DESCRIPTION	DATE	APPR
0	ISSUED FOR BID	8 JUN 15	

NAVFAC

REGISTERED PROFESSIONAL ENGINEER JOHN B. BEAN 19302 OKLAHOMA 08 JUNE 2015 SEAL

leidos
LEIDOS ENGINEERING, LLC
ONE WEST 3RD ST.
TULSA, OK 74103

DELTA AIRPORT CONSULTANTS, INC.
9711 Farrar Court, Suite 100
Richmond, Virginia 23236
phone: (804) 275-8301 • fax: (804) 275-8371
www.deltaairport.com

Delta Project No. 14072 A/E INFO

APPROVED
FOR COMMANDER NAVFAC
ACTIVITY
SATISFACTORY TO DATE
DES CLM DRW GLH CHK HWM
PM / DM
BRANCH MANAGER
CHIEF ENG / ARCH
FIRE PROTECTION

DEPARTMENT OF THE NAVY
NAVAL FACILITIES ENGINEERING COMMAND
CIBIL CORE
NAVAL FACILITIES ENGINEERING COMMAND SOUTHEAST
NAS CORPUS CHRISTI
NAVAL AIR STATION JACKSONVILLE
CORPUS CHRISTI, TEXAS
NAS CORPUS CHRISTI AIRFIELD REPAIRS
MAIN PARKING APRON
PAVEMENT REPAIR - DEMOLITION PLAN SHEET 13 OF 25

SCALE: AS NOTED
EPROJECT NO.:
CONSTR. CONTR. NO.
NAVFAC DRAWING NO. 15095334
SHEET 21 OF 117
CD113
DRAWFORM REVISION: 5 APRIL 2012

FILE NAME: P:\EGI\1641-OKC\AE\205113480_NAS_Corpus_Christi_Airfield_Repair\20_DESIGN\40_CAD\C\134800-05X-CD113.dwg LAYOUT NAME: PAVEMENT REPAIR - DEMOLITION PLAN SHEET 13 OF 25 PLOTTED: Tuesday, June 09, 2015 - 12:42pm USER: jcksonjm2

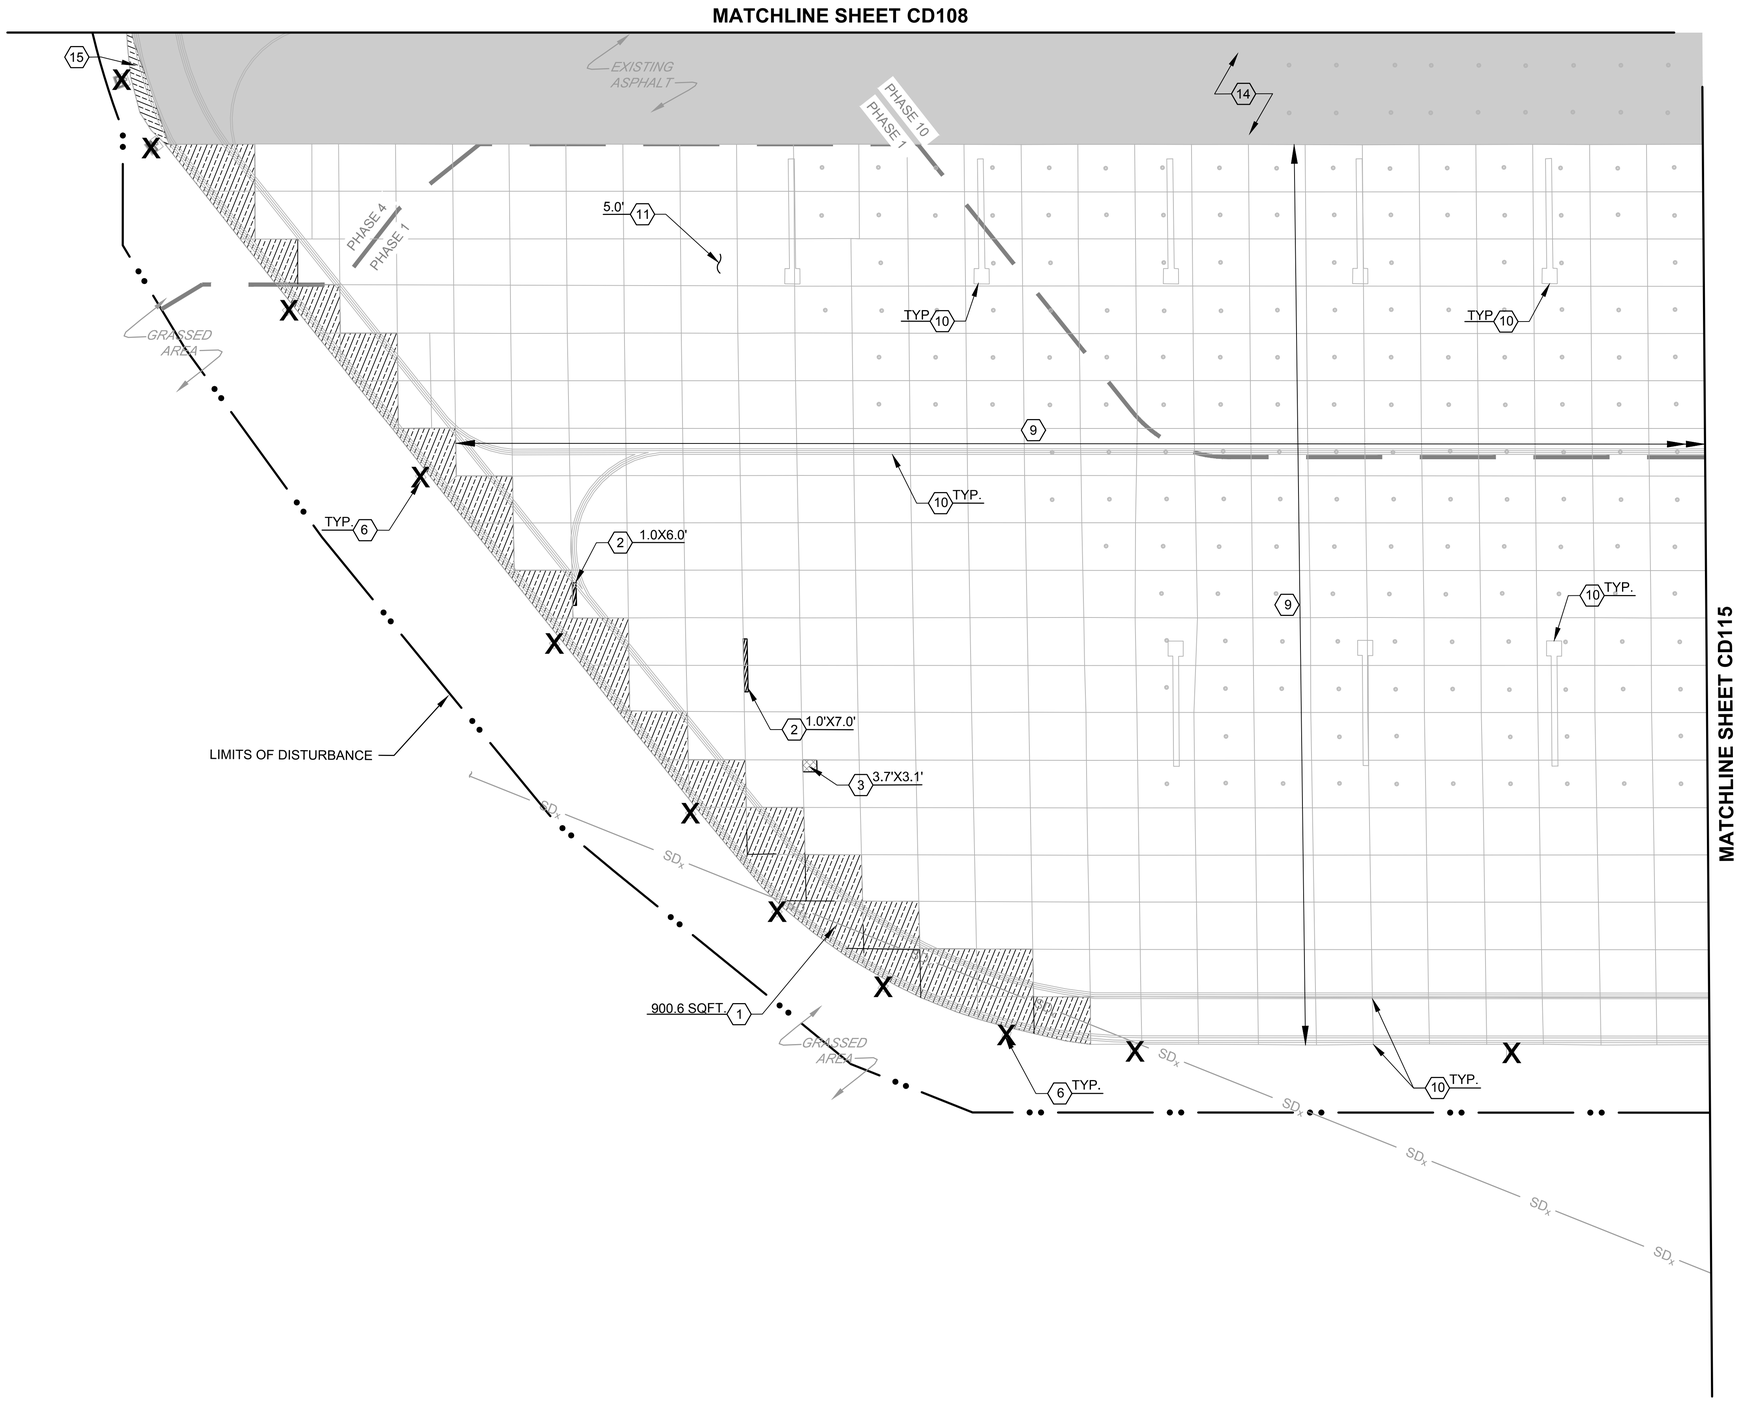

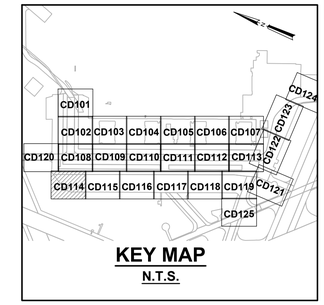

KEY MAP
N.T.S.

SCALE: 1"=20' (20 0 20 40 FEET)

DEMOLITION KEY NOTES:

1. REMOVE AND REPLACE WITH REINFORCED CONCRETE PAVEMENT. T=9". REFER TO SHEET C-504
2. SPALL REPAIR REFER TO SHEET C-503, DET. 2
3. REMOVE AND REPLACE WITH NON-REINFORCED CONCRETE PAVEMENT. T=9". REFER TO SHEET C-503, DET. 3 OR 4, AND C-504, DET. 3
6. REMOVE EXISTING TAXIWAY LIGHT PER ELECTRICAL DEMOLITION PLANS.
9. REMOVE AND REPLACE SEALS* PER SPEC. 32 01 19.61. SEE SHT. C-505, DET 10
10. REMOVE EXISTING STRIPING IAW SPECIFICATION SECTION 32 01 11.51.
11. CRACK REPAIR REFER TO SHEET C-505, DET. 4
14. APPLY TWO APPLICATIONS OF EMULSIFIED SEALER TO EXIST. ASPH. IAW SPEC. SEC. 32 01 13.00 20
15. SAWCUT AND REMOVE EXISTING ASPHALT PVM'T (DEPTH UNKNOWN)

NOTE:
1. REFER TO SHEETS CS101-CS201 FOR NEW PAVING LIMITS.
2. REFER TO SHEETS CP101 TO CP202 FOR STRIPING REMOVAL LIMITS.

*REMOVE AND REPLACE ALL CONCRETE JOINT SEALS WITHIN PROJECT LIMITS

SYM	DESCRIPTION	DATE	APPR.
0	ISSUED FOR BID	8 JUN 15	

NAVFAC

REGISTERED PROFESSIONAL ENGINEER JOHN B. BEAN 19302 OKLAHOMA 08 JUNE 2015 SEAL

leidos
LEIDOS ENGINEERING, LLC
ONE WEST 3RD ST.
TULSA, OK 74103

DELTA AIRPORT CONSULTANTS, INC.
9711 Farrar Court, Suite 100
Richmond, Virginia 23236
phone: (804) 275-8301 • fax: (804) 275-8371
www.deltaairport.com
Delta Project No. 14072 A/E INFO

APPROVED
FOR COMMANDER NAVFAC
ACTIVITY
SATISFACTORY TO DATE
DES CLM DRW GLH CHK HWM
PM / DM
BRANCH MANAGER
CHIEF ENG / ARCH
FIRE PROTECTION

DEPARTMENT OF THE NAVY
NAVAL FACILITIES ENGINEERING COMMAND
CIBL CORE
NAVAL FACILITIES ENGINEERING COMMAND SOUTHEAST
NAVAL AIR STATION JACKSONVILLE
NAS CORPUS CHRISTI
CORPUS CHRISTI, TEXAS
NAS CORPUS CHRISTI AIRFIELD REPAIRS
MAIN PARKING APRON
PAVEMENT REPAIR - DEMOLITION PLAN SHEET 14 OF 25

SCALE: AS NOTED
EPROJECT NO.:
CONSTR. CONTR. NO.
NAVFAC DRAWING NO. 15095335
SHEET 22 OF 117
CD114

DRAWFORM REVISION: 5 APRIL 2012

FILE NAME: P:\EC0\1641-0KC0\AE\205113480_NAS_Corpus_Christi_Airfield_Repair\20_DESIGN\40_CAD\C\134800-05X-CD114.dwg LAYOUT NAME: PAVEMENT REPAIR - DEMOLITION PLAN SHEET 14 OF 25 PLOTTED: Tuesday, June 09, 2015 - 12:43pm USER: jacksonjm2

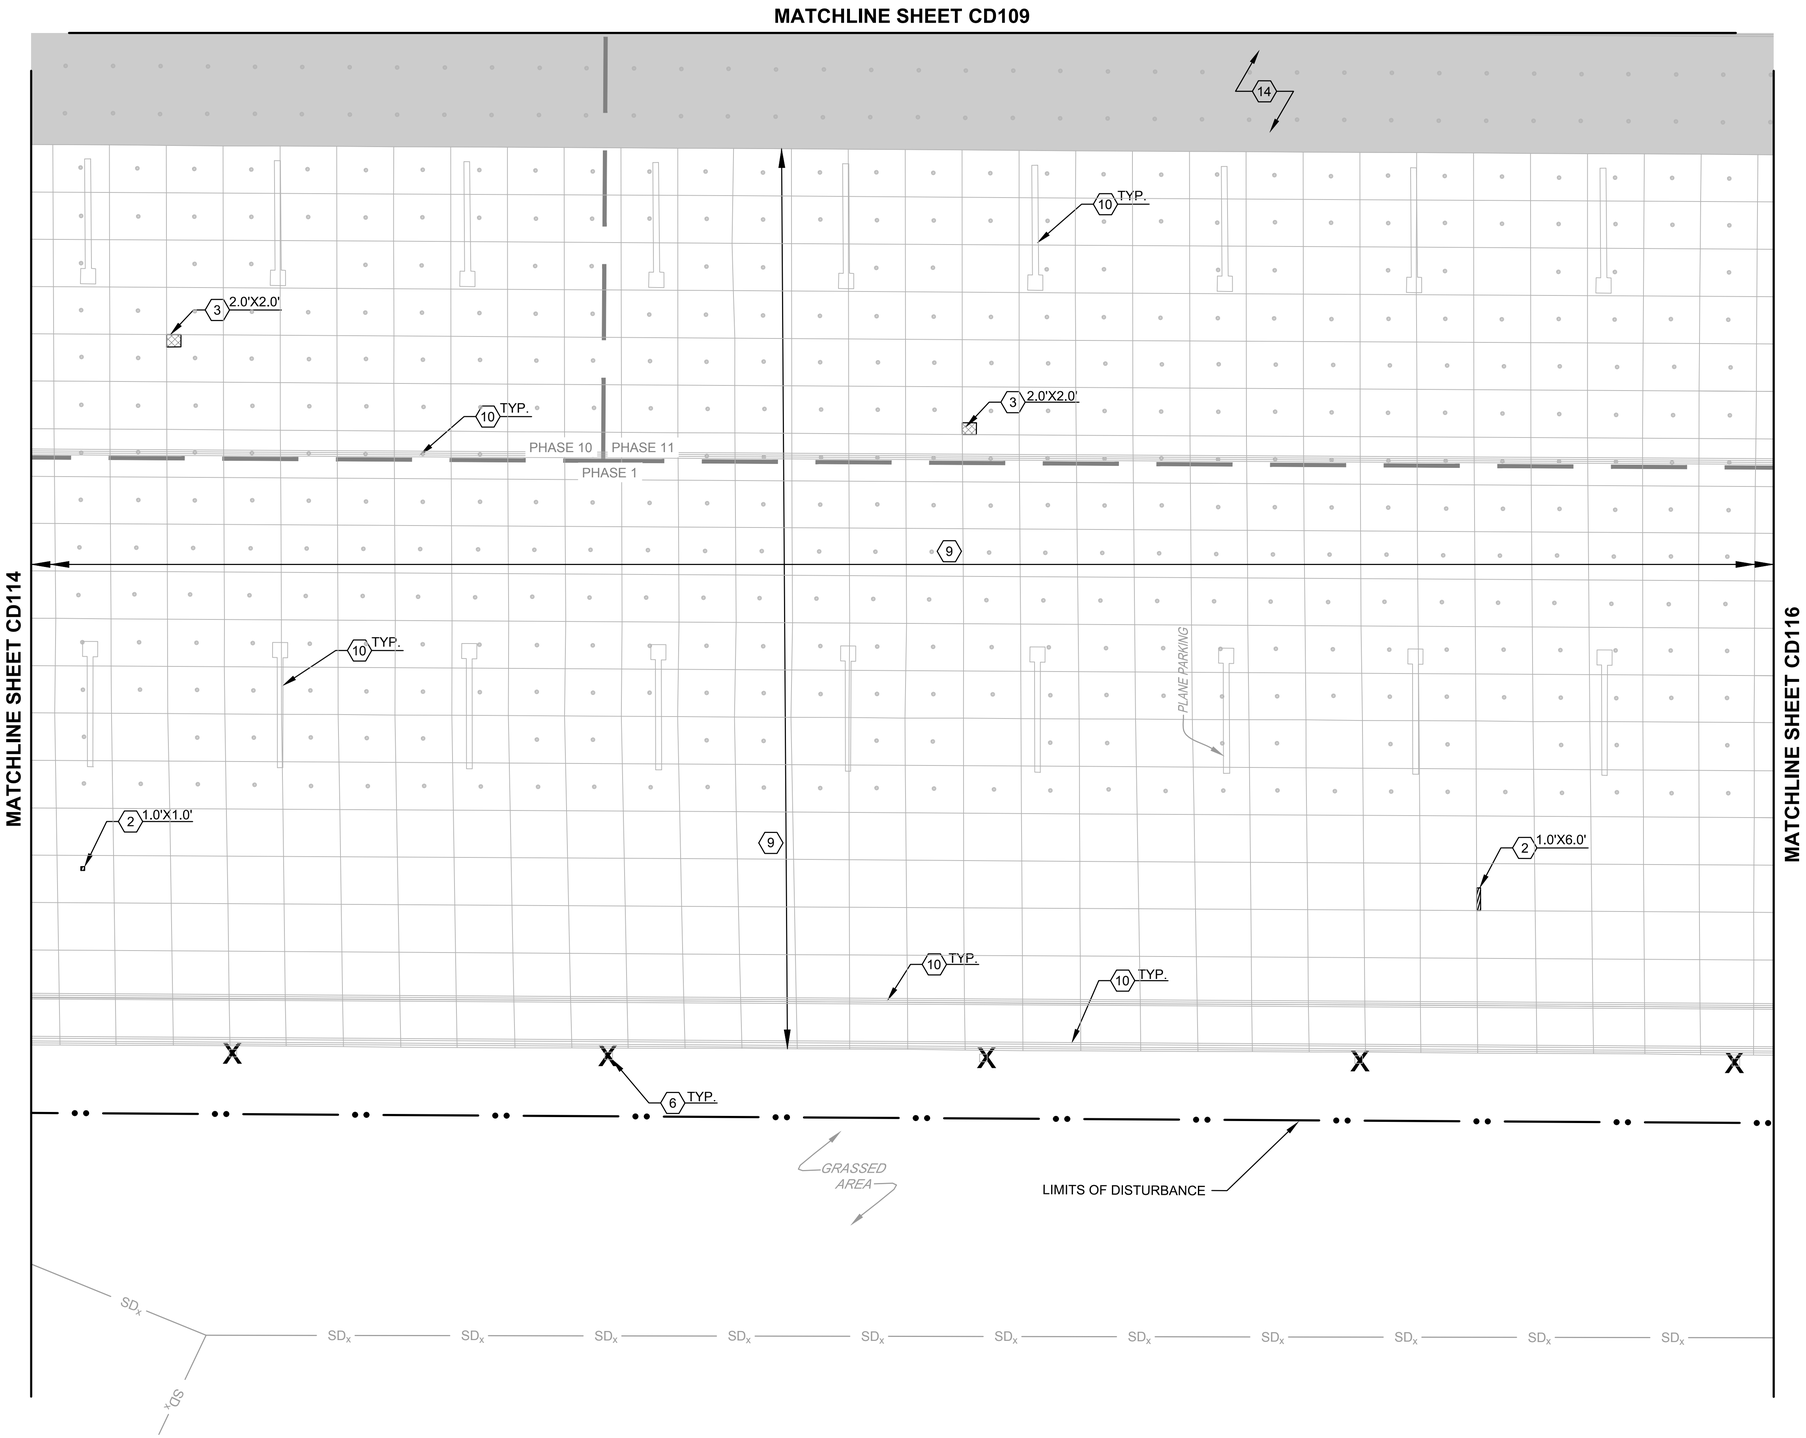

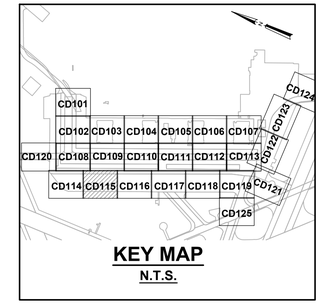

KEY MAP
N.T.S.

20 0 20 40
SCALE: 1"=20' FEET

DEMOLITION KEY NOTES:

(2) SPALL REPAIR
REFER TO SHEET C-503, DET. 2

(3) REMOVE AND REPLACE WITH NON-REINFORCED CONCRETE PAVEMENT. T=9". REFER TO SHEET C-503, DET. 3 OR 4, AND C-504, DET. 3

(6) REMOVE EXISTING TAXIWAY LIGHT PER ELECTRICAL DEMOLITION PLANS.

(9) REMOVE AND REPLACE SEALS* PER SPEC. 32 01 19.61. SEE SHT. C-505, DET 1(

(10) REMOVE EXISTING STRIPING IAW SPECIFICATION SECTION 32 01 11.51.

(11) CRACK REPAIR
REFER TO SHEET C-505, DET. 4

(14) APPLY TWO APPLICATIONS OF EMULSIFIED SEALER TO EXIST. ASPH. IAW SPEC. SEC. 32 01 13.00 20

*REMOVE AND REPLACE ALL CONCRETE JOINT SEALS WITHIN PROJECT LIMITS

SYM	DESCRIPTION	DATE	APPR
0	ISSUED FOR BID	8 JUN 15	

NAVFAC

REGISTERED PROFESSIONAL ENGINEER JOHN B. BEAN 19302 OKLAHOMA 08 JUNE 2015
SEAL

leidos
LEIDOS ENGINEERING, LLC
ONE WEST 3RD ST.
TULSA, OK 74103

DELTA AIRPORT CONSULTANTS, INC.
9711 Farrar Court, Suite 100
Richmond, Virginia 23236
phone: (804) 275-8301 • fax: (804) 275-8371
www.deltaairport.com
Delta Project No. 14072 A/E INFO

APPROVED
FOR COMMANDER NAVFAC
ACTIVITY
SATISFACTORY TO DATE
DES CLM DRW GLH CHK HWM
PM / DM
BRANCH MANAGER
CHIEF ENG / ARCH
FIRE PROTECTION

DEPARTMENT OF THE NAVY
NAVAL FACILITIES ENGINEERING COMMAND
CIBIL CORE
NAS CORPUS CHRISTI
NAVAL FACILITIES ENGINEERING COMMAND SOUTHEAST
NAVAL AIR STATION JACKSONVILLE
CORPUS CHRISTI, TEXAS

NAS CORPUS CHRISTI AIRFIELD REPAIRS
MAIN PARKING APRON

PAVEMENT REPAIR - DEMOLITION PLAN SHEET 15 OF 25

SCALE: AS NOTED
EPROJECT NO.:
CONSTR. CONTR. NO.
NAVFAC DRAWING NO.
15095336
SHEET 23 OF 117

CD115

DRAWFORM REVISION: 5 APRIL 2012

FILE NAME: P:\EGI\1641-0KC\AE\2051134800_NAS_Corpus_Christi_Airfield_Repair\20_DESIGN\40_CAD\C\134800-05X-CD115.dwg LAYOUT NAME: PAVEMENT REPAIR - DEMOLITION PLAN SHEET 15 OF 25 PLOTTED: Tuesday, June 09, 2015 - 12:45pm USER: jcksonjm2

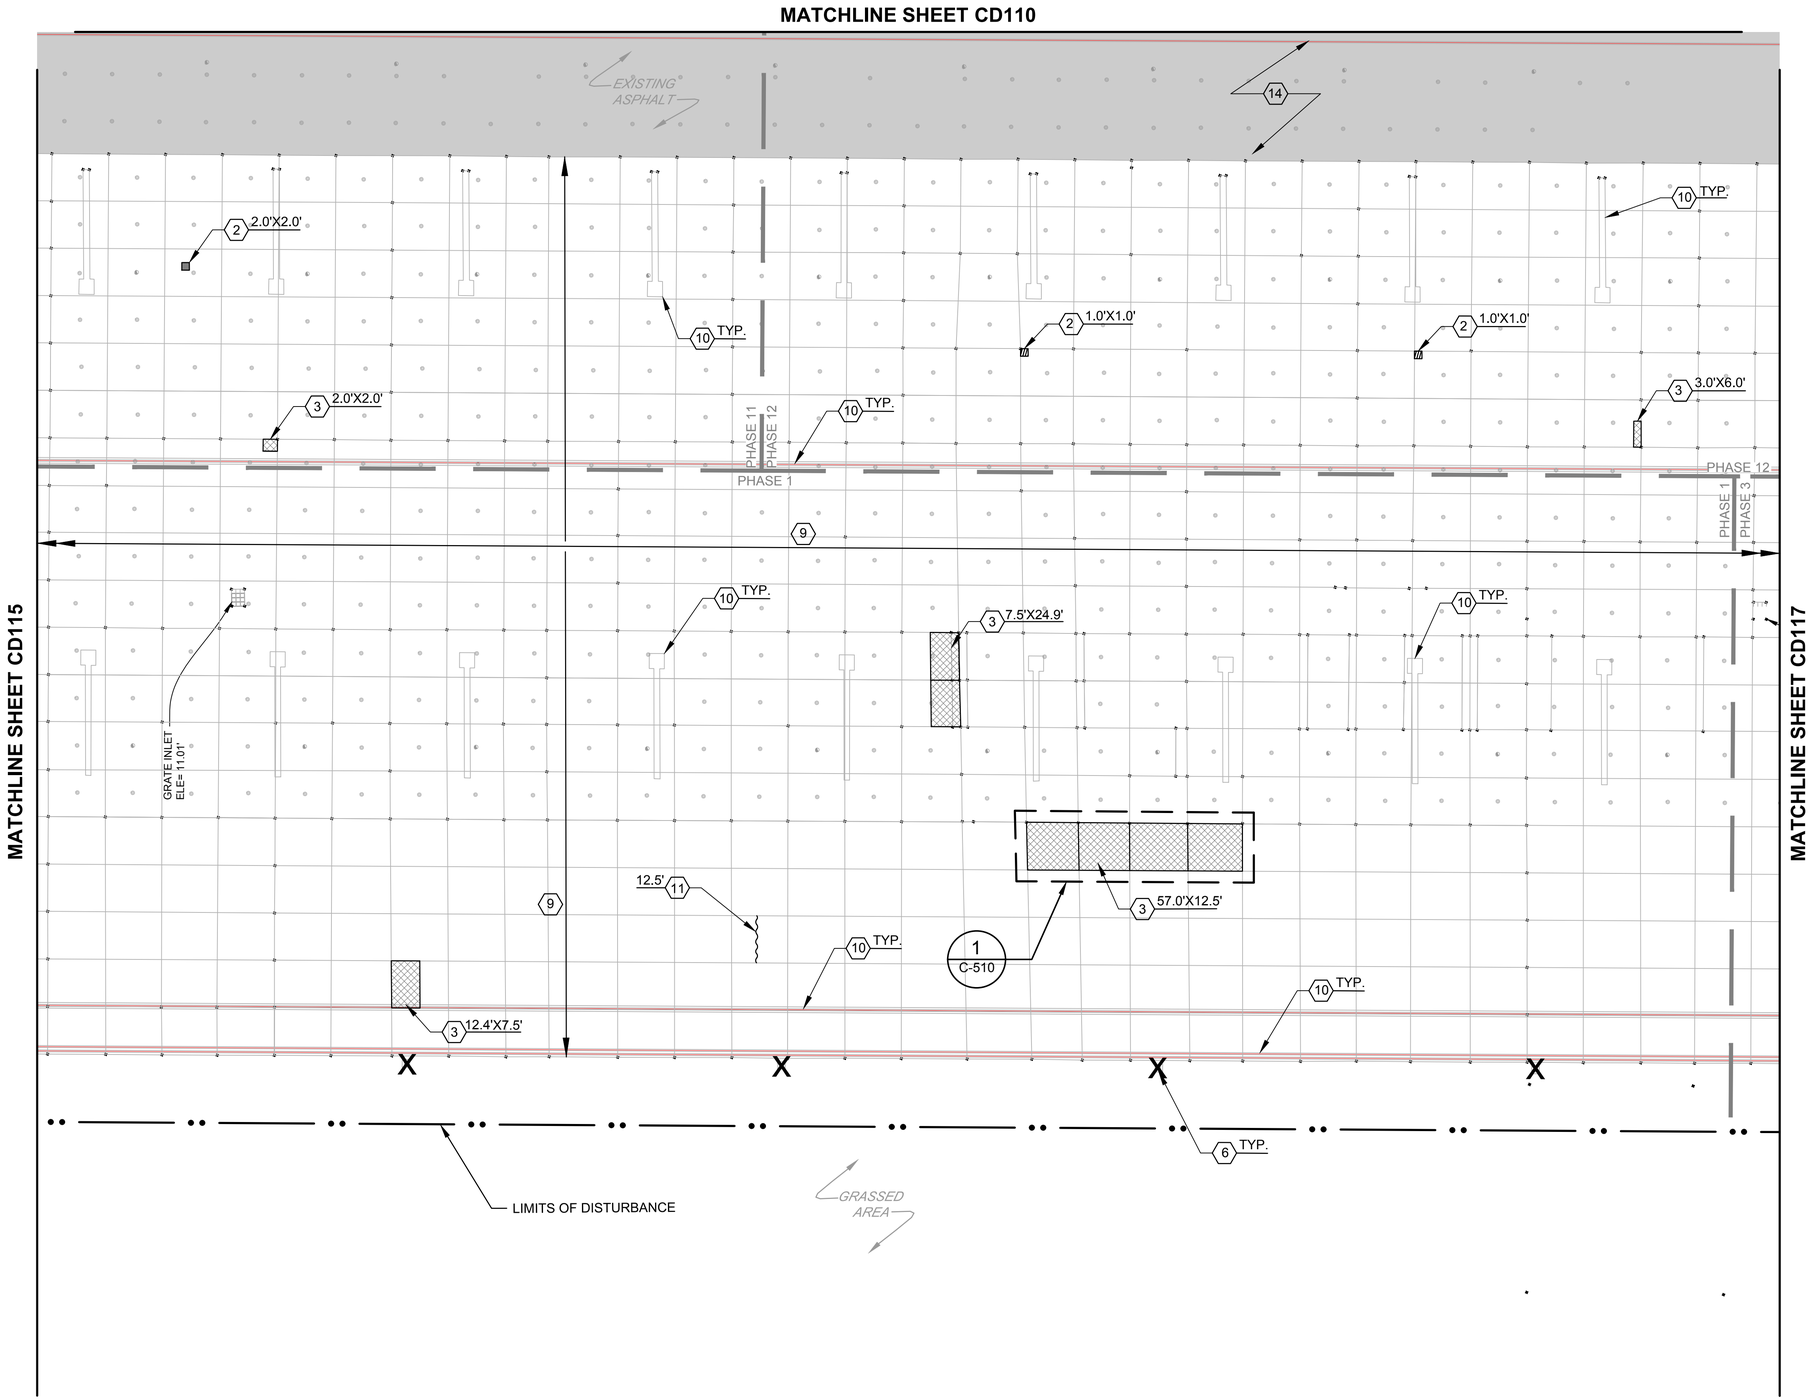

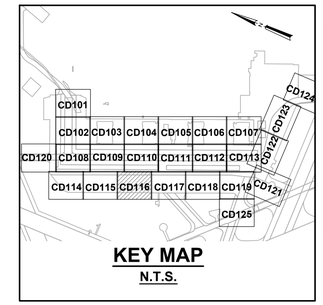

KEY MAP
N.T.S.

SCALE: 1"=20' (20 0 20 40 FEET)

DEMOLITION KEY NOTES:

2. SPALL REPAIR REFER TO SHEET C-503, DET. 2
3. REMOVE AND REPLACE WITH NON-REINFORCED CONCRETE PAVEMENT. T=9". REFER TO SHEET C-503, DET. 3 OR 4, AND C-504, DET. 3
6. REMOVE EXISTING TAXIWAY LIGHT PER ELECTRICAL DEMOLITION PLANS.
9. REMOVE AND REPLACE SEALS* PER SPEC. 32 01 19.61. SEE SHT. C-505, DET
10. REMOVE EXISTING STRIPING IAW SPECIFICATION SECTION 32 01 11.51.
14. APPLY TWO APPLICATIONS OF EMULSIFIED SEALER TO EXIST. ASPH. IAW SPEC. SEC. 32 01 13.00 20

*REMOVE AND REPLACE ALL CONCRETE JOINT SEALS WITHIN PROJECT LIMITS

SYM	DESCRIPTION	DATE	APPR
0	ISSUED FOR BID	8 JUN 15	

NAVFAC

REGISTERED PROFESSIONAL ENGINEER JOHN B. BEAN 19302 OKLAHOMA 08 JUNE 2015
SEAL

leidos
LEIDOS ENGINEERING, LLC
ONE WEST 3RD ST.
TULSA, OK 74103

DELTA AIRPORT CONSULTANTS, INC.
9711 Farrar Court, Suite 100
Richmond, Virginia 23236
phone: (804) 275-8301 • fax: (804) 275-8371
www.deltaairport.com

Delta Project No. 14072 A/E INFO

APPROVED
FOR COMMANDER NAVFAC
ACTIVITY
SATISFACTORY TO DATE
DES CLM | DRW GLH | CHK HWM
PM / DM
BRANCH MANAGER
CHIEF ENG / ARCH
FIRE PROTECTION

DEPARTMENT OF THE NAVY
NAVAL FACILITIES ENGINEERING COMMAND
CIBL CORE
NAVAL FACILITIES ENGINEERING COMMAND SOUTHEAST
NAVAL AIR STATION JACKSONVILLE
NAS CORPUS CHRISTI
CORPUS CHRISTI, TEXAS

NAS CORPUS CHRISTI AIRFIELD REPAIRS
MAIN PARKING APRON
PAVEMENT REPAIR - DEMOLITION PLAN SHEET 16 OF 25

SCALE: AS NOTED
EPROJECT NO.:
CONSTR. CONTR. NO.
NAVFAC DRAWING NO. 15095337
SHEET 24 OF 117

CD116

DRAWFORM REVISION: 5 APRIL 2012

FILE NAME: P:\EC\1641-OKC\AE\20511134800_NAS_Corpus_Christi_Airfield_Repair\20_DESIGN\40_CAD\C\134800-05X-D3116.dwg LAYOUT NAME: PAVEMENT REPAIR - DEMOLITION PLAN SHEET 16 OF 25 PLOTTED: Tuesday, June 09, 2015 - 12:46pm USER: jcksonjm2

MATCHLINE SHEET CD111

MATCHLINE SHEET CD116

MATCHLINE SHEET CD118

EXISTING TAXIWAY "C"

EXISTING ASPHALT

PHASE 12 | PHASE 13

PHASE 3

10 TYP.

6.0'X6.0' 13

1.0'X1.0' 2

13.0' 11

2.0'X7.0' 3

1.0'X2.0' 2

3.0'X 3.0' 2

3.9'X4.0' 3

5.0' 11

3.0' 11

8.0'X7.0' 3

4.0'X4.0' 3

6.0'X2.0' 3

4.0'X12.5' 3

4.0'X12.5' 3

1.0'X7.0' 2

8.0'X7.0' 3

8.2'X6.5' 3

127.5 SQFT. 3

15.0'X31.4' 3

14

9

2 C-510

1 C-511

15

6 TYP.

LIMITS OF DISTURBANCE

PROTECT IN PLACE

EXISTING CONCRETE

EXISTING ASPHALT

TAXIWAY "B"

SD

EX

MATCHLINE 'A' - SEE RIGHT

MATCHLINE 'A' - SEE LEFT

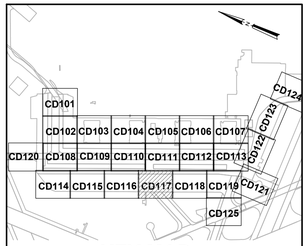

KEY MAP

N.T.S.

SCALE: 1"=20' (20 0 20 40 FEET)

DEMOLITION KEY NOTES:

2. SPALL REPAIR
   REFER TO SHEET C-503, DET. 2
4. REMOVE AND REPLACE WITH REINFORCED CONCRETE PAVEMENT. T=12". REFER TO SHEET C-503, DET. 3 OR 4, AND C-504, DET. 3
6. REMOVE EXISTING TAXIWAY LIGHT PER ELECTRICAL DEMOLITION PLANS.
7. EXISTING LIGHT REMOVAL PER ELECTRICAL DEMOLITION PLANS.
9. REMOVE AND REPLACE SEALS* PER SPEC. 32 01 19.61. SEE SHT. C-505, DET 10
10. REMOVE EXISTING STRIPING IAW SPECIFICATION SECTION 32 01 11.51.
14. APPLY TWO APPLICATIONS OF EMULSIFIED SEALER TO EXIST. ASPH. IAW SPEC. SEC. 32 01 13.00 20
15. SAWCUT AND REMOVE EXISTING ASPHALT PVM'T (DEPTH UNKNOWN)

NOTE:
1. REFER TO SHEETS CS101-CS201 FOR NEW PAVING LIMITS.
2. REFER TO SHEETS CP101 TO CP202 FOR STRIPING REMOVAL LIMITS.

*REMOVE AND REPLACE ALL CONCRETE JOINT SEALS WITHIN PROJECT LIMITS

SYM	DESCRIPTION	DATE	APPR
0	ISSUED FOR BID	8 JUN 15	

NAVFAC

REGISTERED PROFESSIONAL ENGINEER JOHN B. BEAN 19302 OKLAHOMA 08 JUNE 2015

SEAL

leidos
LEIDOS ENGINEERING, LLC
ONE WEST 3RD ST.
TULSA, OK 74103

DELTA AIRPORT CONSULTANTS, INC.
9711 Farrar Court, Suite 100
Richmond, Virginia 23236
phone: (804) 275-8301 • fax: (804) 275-8371
www.deltaairport.com

Delta Project No. 14072 A/E INFO

APPROVED
FOR COMMANDER NAVFAC
ACTIVITY
SATISFACTORY TO DATE
DES CLM | DRW GLH | CHK HWM
PM / DM
BRANCH MANAGER
CHIEF ENG / ARCH
FIRE PROTECTION

DEPARTMENT OF THE NAVY
NAVAL FACILITIES ENGINEERING COMMAND
CIBI: CORE
NAVAL FACILITIES ENGINEERING COMMAND SOUTHEAST
NAVAL AIR STATION JACKSONVILLE
NAS CORPUS CHRISTI
CORPUS CHRISTI, TEXAS
NAS CORPUS CHRISTI AIRFIELD REPAIRS
MAIN PARKING APRON
PAVEMENT REPAIR - DEMOLITION PLAN SHEET 17 OF 25

SCALE: AS NOTED
EPROJECT NO.:
CONSTR. CONTR. NO.
NAVFAC DRAWING NO. 15095338
SHEET 25 OF 117
CD117

DRAWFORM REVISION: 5 APRIL 2012

FILE NAME: P:\EC\1641-OKC\AE\205113480_NAS_Corpus_Christi_Airfield_Report\20_DESIGN\40_CAD\C\134800-05X-C0117.dwg LAYOUT NAME: PAVEMENT REPAIR - DEMOLITION PLAN SHEET 17 OF 25 PLOTTED: Tuesday, June 09, 2015 - 12:47pm USER: jcksonjm2

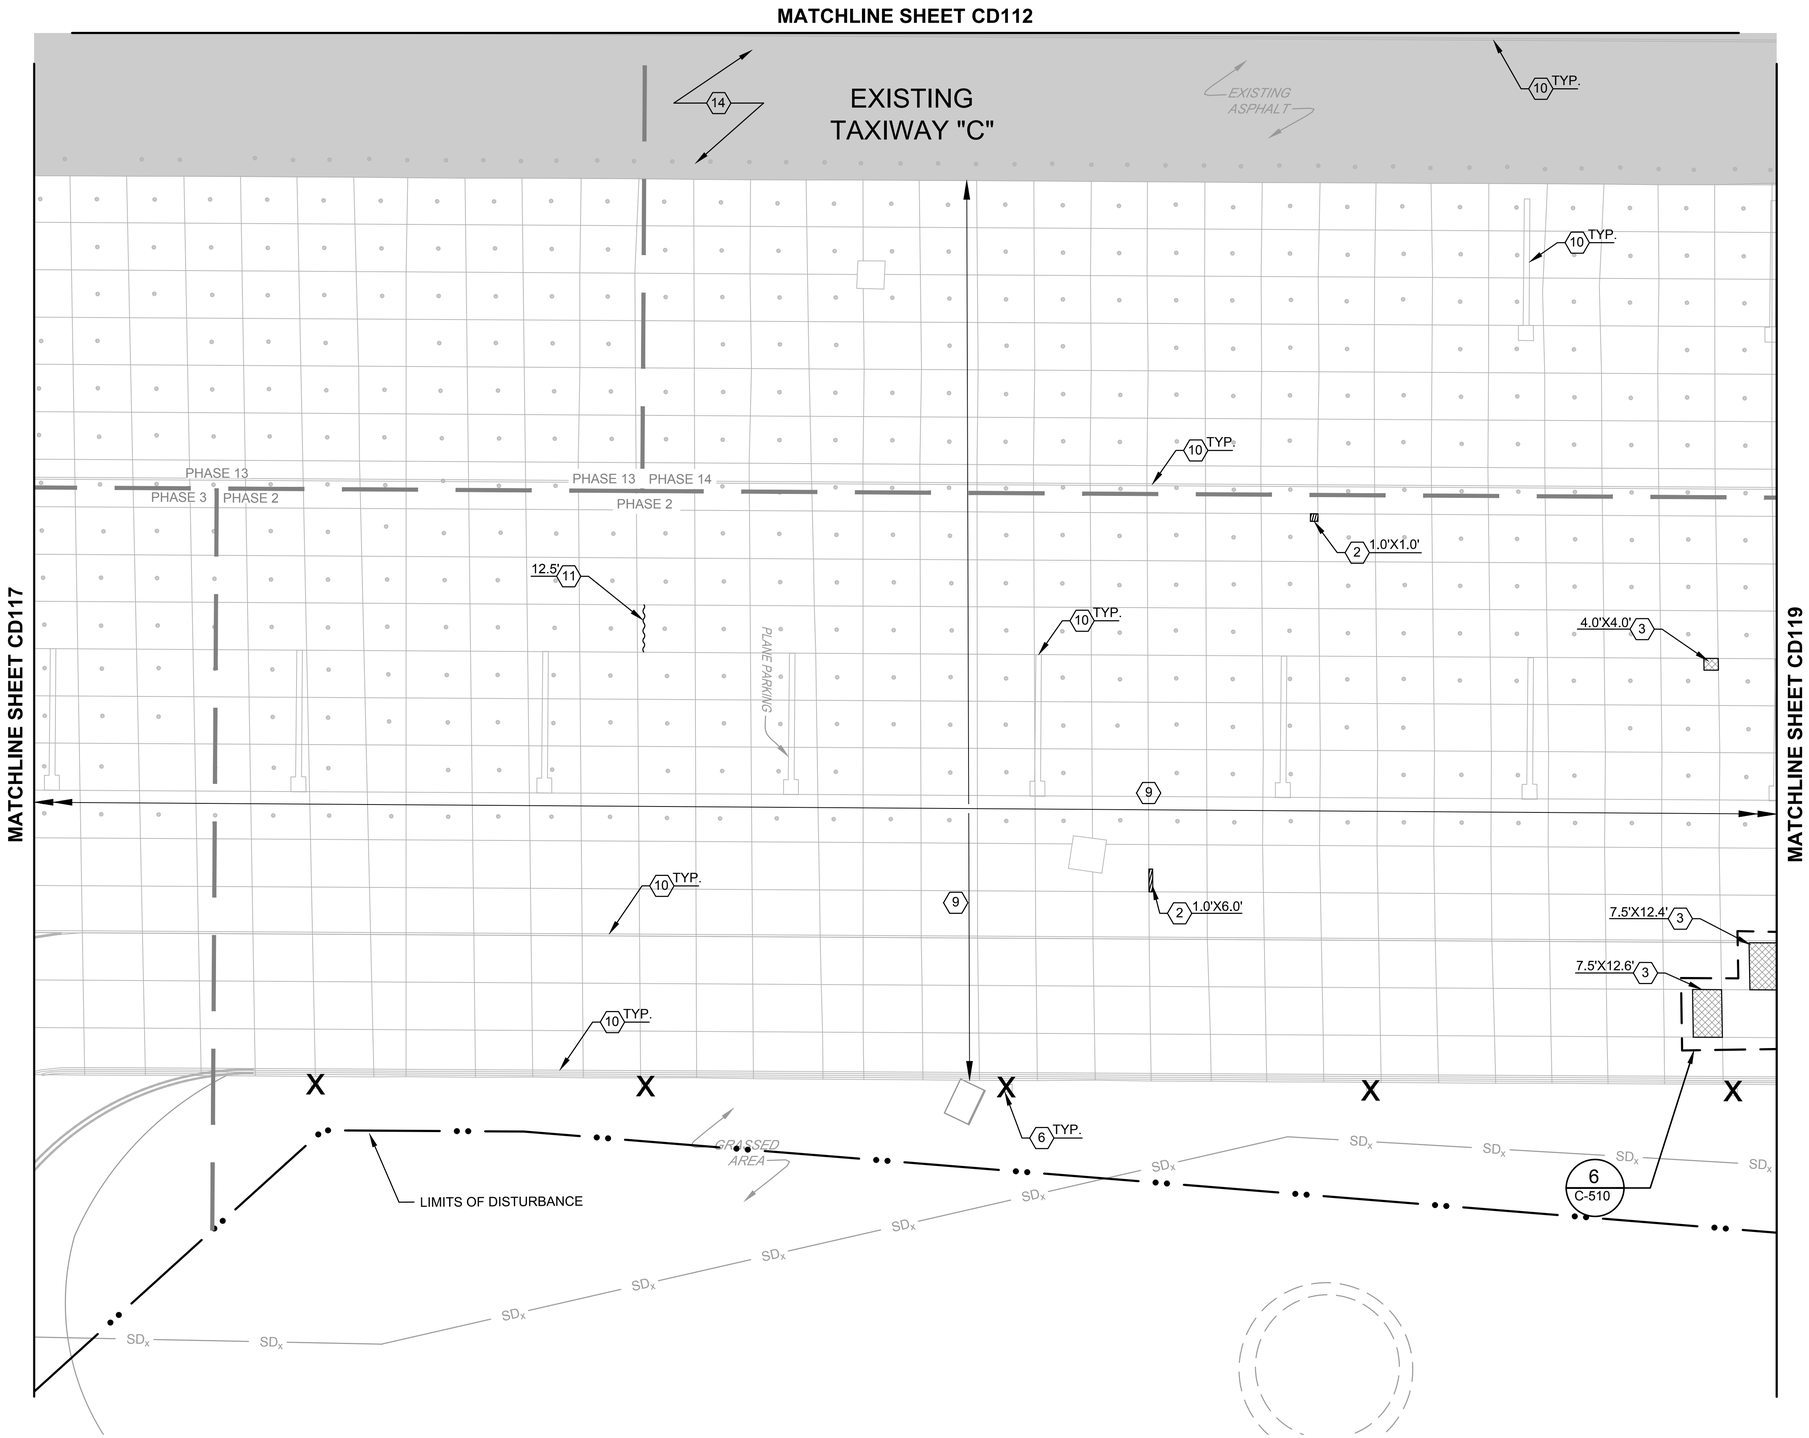

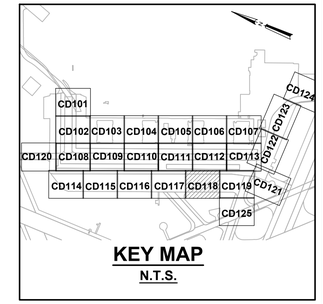

KEY MAP
N.T.S.

SCALE: 1"=20' (20 0 20 40 FEET)

DEMOLITION KEY NOTES:

2. SPALL REPAIR
REFER TO SHEET C-503, DET. 2

3. REMOVE AND REPLACE WITH NON-REINFORCED CONCRETE PAVEMENT. T=9". REFER TO SHEET C-503, DET. 3 OR 4, AND C-504, DET. 3

6. REMOVE EXISTING TAXIWAY LIGHT PER ELECTRICAL DEMOLITION PLANS.

9. REMOVE AND REPLACE SEALS* PER SPEC. 32 01 19.61. SEE SHT. C-505, DET 10

10. REMOVE EXISTING STRIPING IAW SPECIFICATION SECTION 32 01 11.51.

11. CRACK REPAIR
REFER TO SHEET C-505, DET. 4

14. APPLY TWO APPLICATIONS OF EMULSIFIED SEALER TO EXIST. ASPH.

*REMOVE AND REPLACE ALL CONCRETE JOINT SEALS WITHIN PROJECT LIMITS

SYM	DESCRIPTION	DATE	APPR
0	ISSUED FOR BID	8 JUN 15	

NAVFAC

REGISTERED PROFESSIONAL ENGINEER JOHN B. BEAN 19302 OKLAHOMA 08 JUNE 2015
SEAL

leidos
LEIDOS ENGINEERING, LLC
ONE WEST 3RD ST.
TULSA, OK 74103

DELTA AIRPORT CONSULTANTS, INC.
9711 Farrar Court, Suite 100
Richmond, Virginia 23236
phone: (804) 275-8301 • fax: (804) 275-8371
www.deltaairport.com
Delta Project No. 14072 A/E INFO

APPROVED
FOR COMMANDER NAVFAC
ACTIVITY
SATISFACTORY TO DATE
DES CLM DRW GLH CHK HWM
PM / DM
BRANCH MANAGER
CHIEF ENG / ARCH
FIRE PROTECTION

DEPARTMENT OF THE NAVY
NAVAL FACILITIES ENGINEERING COMMAND
NAVAL FACILITIES ENGINEERING COMMAND SOUTHEAST
NAVAL AIR STATION JACKSONVILLE
CIBL CORE
NAS CORPUS CHRISTI
CORPUS CHRISTI, TEXAS
NAS CORPUS CHRISTI AIRFIELD REPAIRS
MAIN PARKING APRON
PAVEMENT REPAIR - DEMOLITION PLAN SHEET 18 OF 25

SCALE: AS NOTED
EPROJECT NO.:
CONSTR. CONTR. NO.
NAVFAC DRAWING NO.
15095339
SHEET 26 OF 117
CD118
DRAWFORM REVISION: 5 APRIL 2012

FILE NAME: P:\EC\1641-OKC\AE\2051134800_NAS_Corpus_Christi_Airfield_Repair\20_DESIGN\V0_CAD\C\134800-05X-CD118.dwg LAYOUT NAME: PAVEMENT REPAIR - DEMOLITION PLAN SHEET 18 OF 25 PLOTTED: Tuesday, June 09, 2015 - 12:49pm USER: jcksonjm2

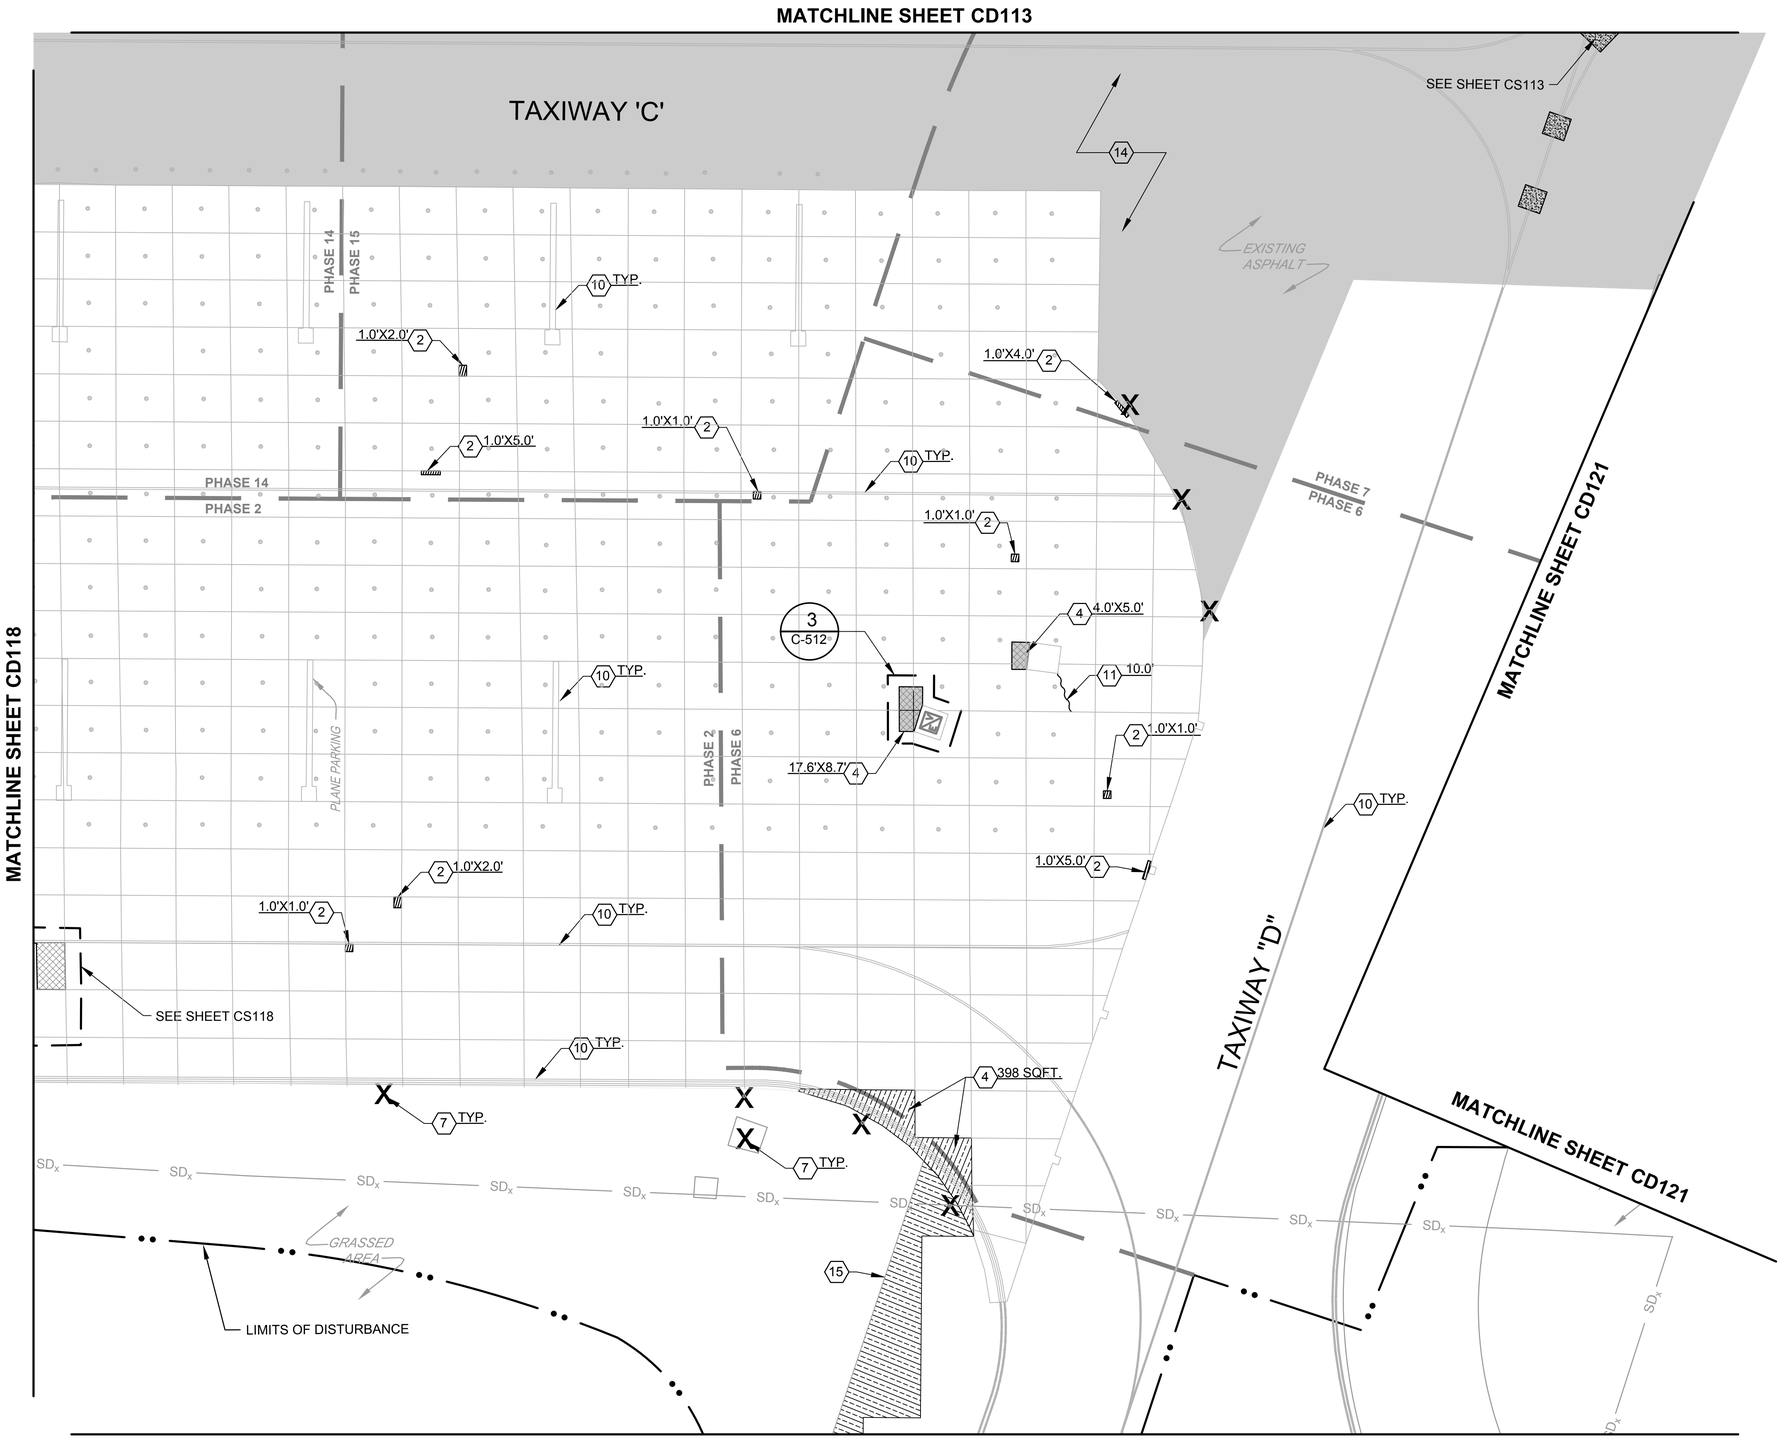

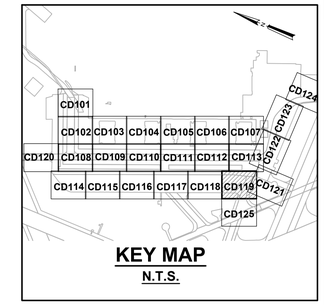

KEY MAP
N.T.S.

SCALE: 1"=20' (20 0 20 40 FEET)

DEMOLITION KEY NOTES:

2. SPALL REPAIR
   REFER TO SHEET C-503, DET. 2
4. REMOVE AND REPLACE WITH REINFORCED CONCRETE PAVEMENT. T=12". REFER TO SHEET C-503, DET. 3 OR 4, AND C-504, DET. 3
6. REMOVE EXISTING TAXIWAY LIGHT PER ELECTRICAL DEMOLITION PLANS.
7. EXISTING LIGHT REMOVAL PER ELECTRICAL DEMOLITION PLANS.
9. REMOVE AND REPLACE SEALS* PER SPEC. 32 01 19.61. SEE SHT. C-505, DET 10
10. REMOVE EXISTING STRIPING IAW SPECIFICATION SECTION 32 01 11.51.
14. APPLY TWO APPLICATIONS OF EMULSIFIED SEALER TO EXIST. ASPH. IAW SPEC. SEC. 32 01 13.00 20
15. SAWCUT AND REMOVE EXISTING ASPHALT PVM'T (DEPTH UNKNOWN)

NOTE:
1. REFER TO SHEETS CS101-CS201 FOR NEW PAVING LIMITS.
2. REFER TO SHEETS CP101 TO CP202 FOR STRIPING REMOVAL LIMITS.

*REMOVE AND REPLACE ALL CONCRETE JOINT SEALS WITHIN PROJECT LIMITS

SYM	DESCRIPTION	DATE	APPR.
0	ISSUED FOR BID	8 JUN 15	

NAVFAC

REGISTERED PROFESSIONAL ENGINEER JOHN B. BEAN 15302 OKLAHOMA 08 JUNE 2015 SEAL

leidos
LEIDOS ENGINEERING, LLC
ONE WEST 3RD ST.
TULSA, OK 74103

DELTA AIRPORT CONSULTANTS, INC.
9711 Farrar Court, Suite 100
Richmond, Virginia 23236
phone: (804) 275-8301 • fax: (804) 275-8371
www.deltaairport.com
Delta Project No. 14072 A/E INFO

APPROVED
FOR COMMANDER NAVFAC
ACTIVITY
SATISFACTORY TO DATE
DES CLM DRW GLH CHK HWM
PM / DM
BRANCH MANAGER
CHIEF ENG / ARCH
FIRE PROTECTION

DEPARTMENT OF THE NAVY
NAVAL FACILITIES ENGINEERING COMMAND
CIBL CORE
NAVAL FACILITIES ENGINEERING COMMAND SOUTHEAST
NAVAL AIR STATION JACKSONVILLE
NAS CORPUS CHRISTI
CORPUS CHRISTI, TEXAS
NAS CORPUS CHRISTI AIRFIELD REPAIRS
MAIN PARKING APRON
PAVEMENT REPAIR - DEMOLITION PLAN SHEET 19 OF 25

SCALE: AS NOTED
EPROJECT NO.:
CONSTR. CONTR. NO.
NAVFAC DRAWING NO. 15095340
SHEET 27 OF 117
CD119
DRAWFORM REVISION: 5 APRIL 2012

FILE NAME: P:\EC0\1641-OKC\AE\2051134800_NAS_Corpus_Christi_Airfield_Repair\20_DESIGN\40_CAD\C\134800-05X-CD119.dwg LAYOUT NAME: PAVEMENT REPAIR – DEMOLITION PLAN SHEET 19 OF 25 PLOTTED: Tuesday, June 09, 2015 – 12:50pm USER: jacksonjm2

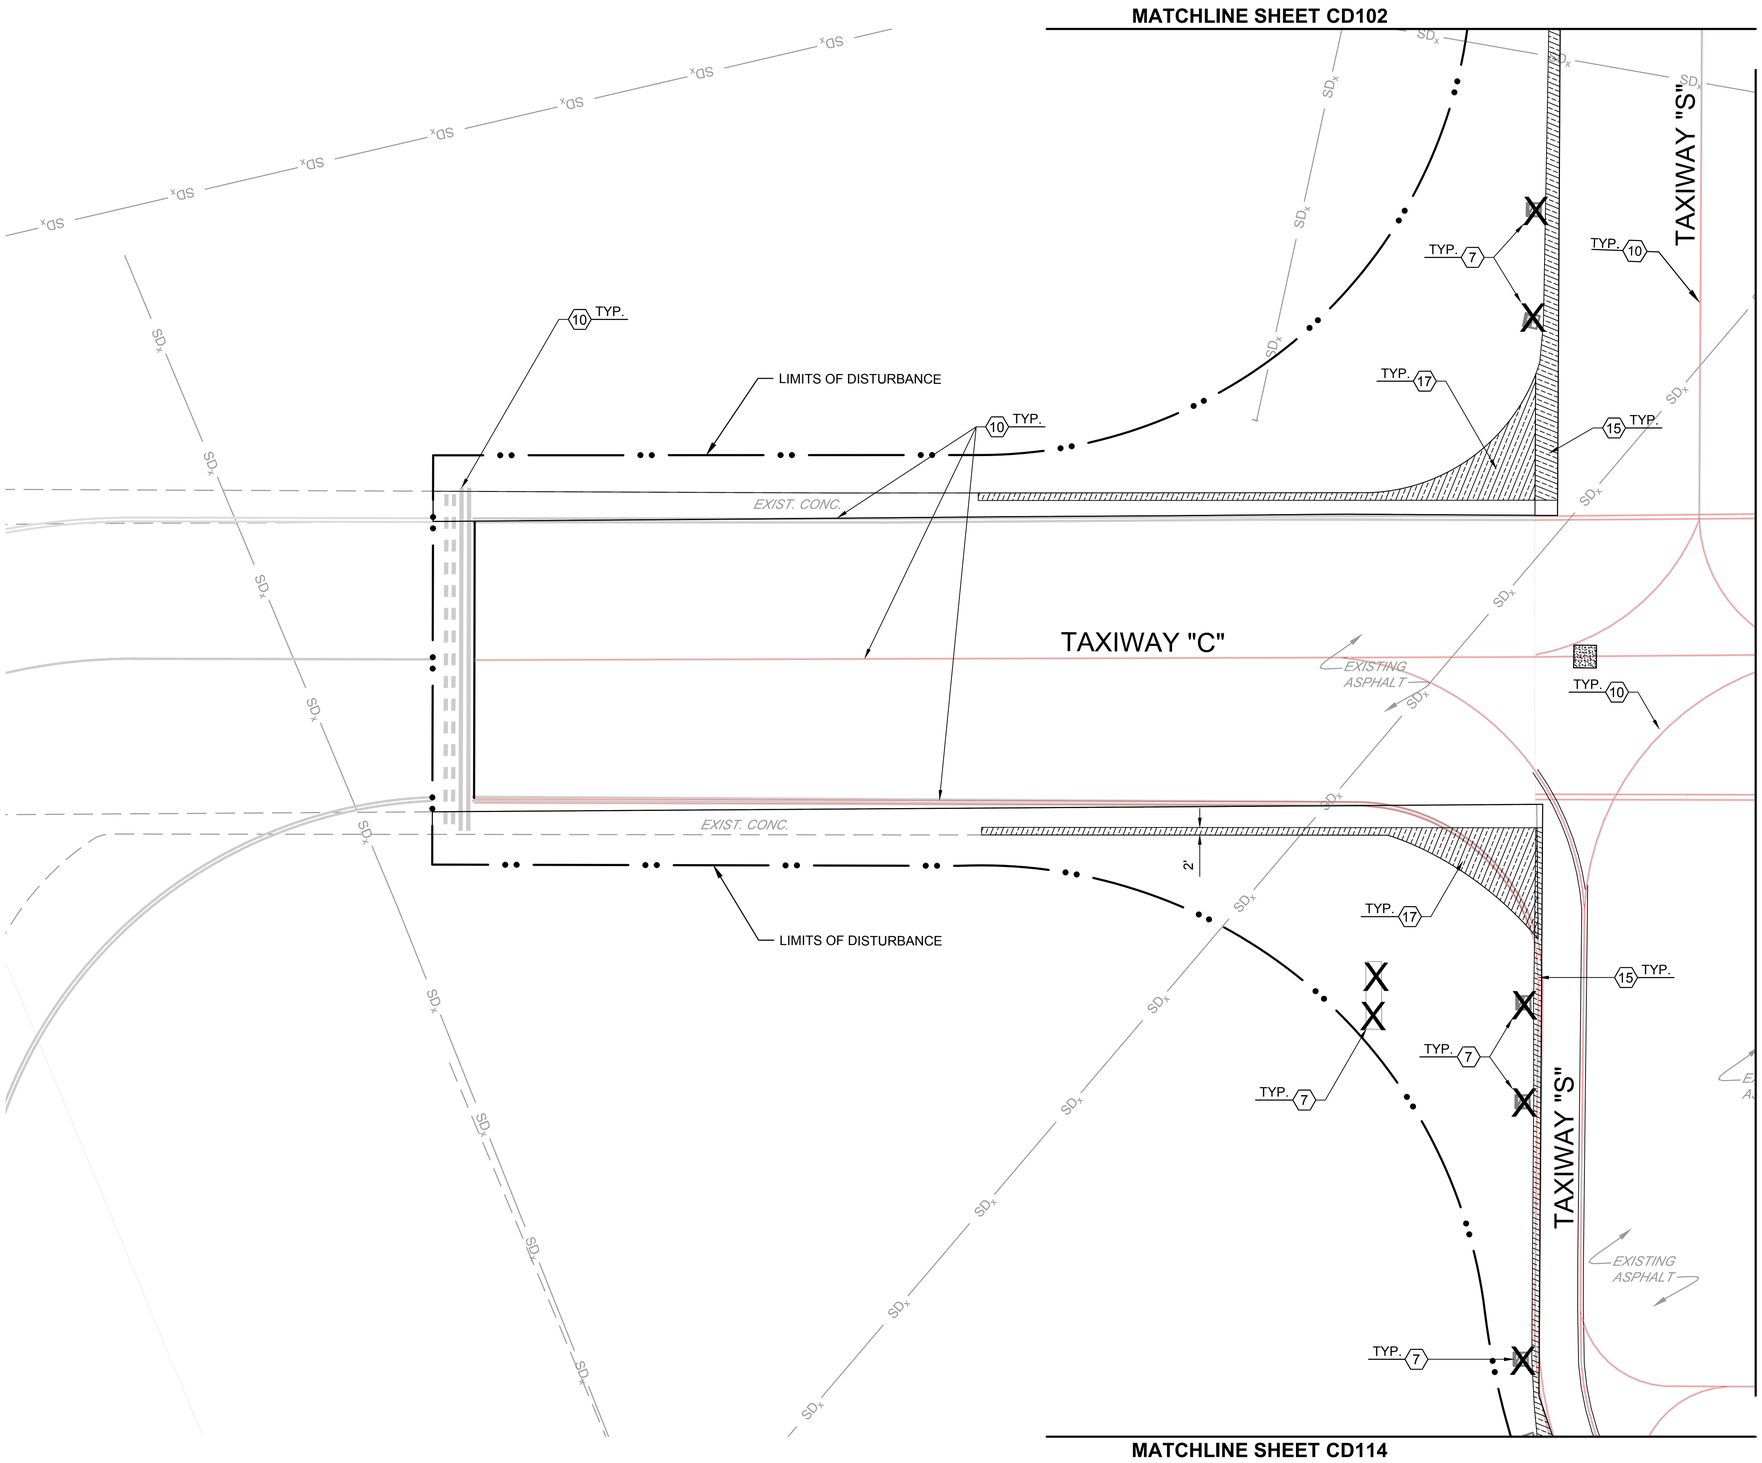

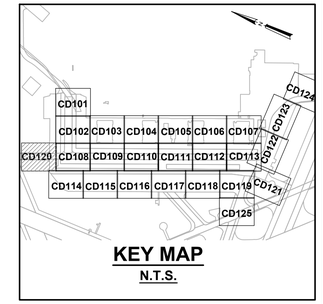

KEY MAP
N.T.S.

SCALE: 1"=20' (20 0 20 40 FEET)

DEMOLITION KEY NOTES:

7. EXISTING LIGHT REMOVAL PER ELECTRICAL DEMOLITION PLANS.
10. REMOVE EXISTING STRIPING IAW SPECIFICATION SECTION 32 01 11.51.
15. SAWCUT AND REMOVE EXISTING ASPHALT PVM'T (DEPTH UNKNOWN)
17. SAWCUT AND REMOVE EXISTING CONCRETE

NOTE:
1. REFER TO SHEETS CS101-CS201 FOR DEMO LIMITS ON EDGE OF EXISTING APRON.

SYM	DESCRIPTION	DATE	APPR
0	ISSUED FOR BID	8 JUN 15	

NAVFAC

REGISTERED PROFESSIONAL ENGINEER JOHN B. BEAN 19302 OKLAHOMA 08 JUNE 2015
SEAL

leidos
LEIDOS ENGINEERING, LLC
ONE WEST 3RD ST.
TULSA, OK 74103

DELTA AIRPORT CONSULTANTS, INC.
9711 Farrar Court, Suite 100
Richmond, Virginia 23236
phone: (804) 275-8301 • fax: (804) 275-8371
www.deltaairport.com
Delta Project No. 14072 A/E INFO

APPROVED
FOR COMMANDER NAVFAC
ACTIVITY
SATISFACTORY TO DATE
DES CLM DRW GLH CHK HWM
PM / DM
BRANCH MANAGER
CHIEF ENG / ARCH
FIRE PROTECTION

DEPARTMENT OF THE NAVY
NAVAL FACILITIES ENGINEERING COMMAND
CIBIL CORE
NAVAL FACILITIES ENGINEERING COMMAND SOUTHEAST
NAVAL AIR STATION JACKSONVILLE
NAS CORPUS CHRISTI
CORPUS CHRISTI, TEXAS
NAS CORPUS CHRISTI AIRFIELD REPAIRS
MAIN PARKING APRON
PAVEMENT REPAIR - DEMOLITION PLAN SHEET 20 OF 25

SCALE: AS NOTED
EPROJECT NO.:
CONSTR. CONTR. NO.
NAVFAC DRAWING NO. 15095341
SHEET 28 OF 117
CD120
DRAWFORM REVISION: 5 APRIL 2012

FILE NAME: P:\EC\1641-OKC\AE\205113480_NAS_Corpus_Christi_Airfield_Repair\20_DESIGN\40_CAD\C\134800-05X-CD120.dwg LAYOUT NAME: PAVEMENT REPAIR - DEMOLITION PLAN SHEET 20 OF 25 PLOTTED: Tuesday, June 09, 2015 - 12:51pm USER: jcksonjm2

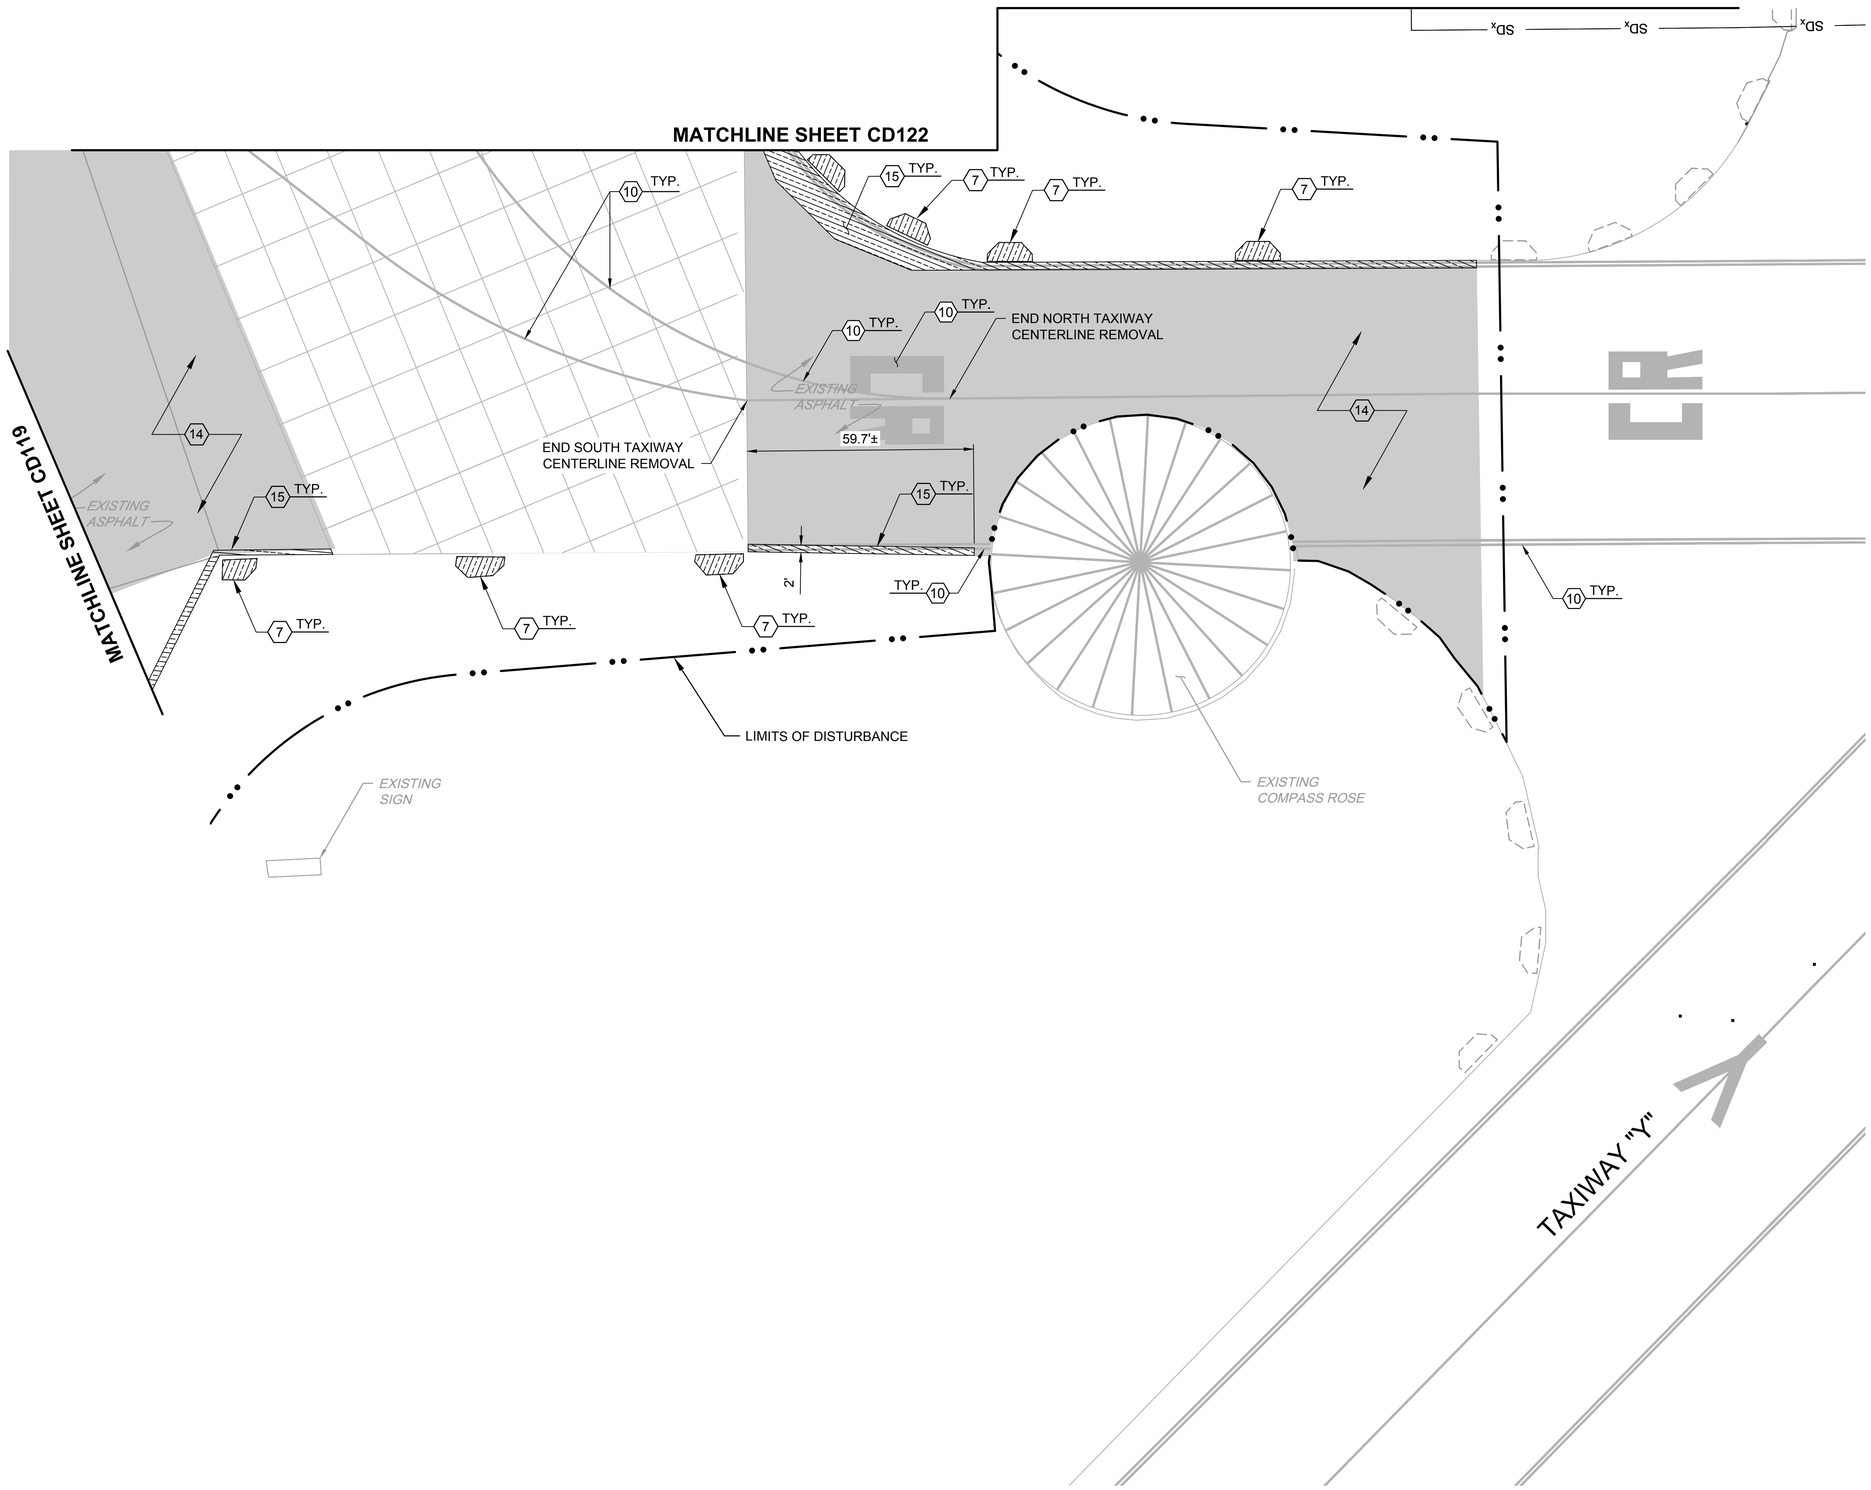

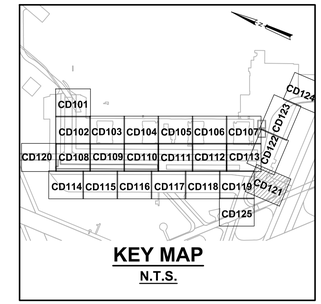

KEY MAP
N.T.S.

N

SCALE: 1"=20' 20 0 20 40 FEET

DEMOLITION KEY NOTES:

7. EXISTING LIGHT REMOVAL PER ELECTRICAL DEMOLITION PLANS.
10. REMOVE EXISTING STRIPING IAW SPECIFICATION SECTION 32 01 11.51.
14. APPLY TWO APPLICATIONS OF EMULSIFIED SEALER TO EXIST. ASPH. IAW SPEC. SEC. 32 01 13.00 20
15. SAWCUT AND REMOVE EXISTING ASPHALT PVM'T (DEPTH UNKNOWN)

NOTE:
1. REFER TO SHEETS CS101-CS201 FOR NEW ASPHALT LIMITS.

SYM	DESCRIPTION	DATE	APPR
0	ISSUED FOR BID	8 JUN 15	

NAVFAC

REGISTERED PROFESSIONAL ENGINEER JOHN B. BEAN 19302 OKLAHOMA 08 JUNE 2015
SEAL

leidos
LEIDOS ENGINEERING, LLC
ONE WEST 3RD ST.
TULSA, OK 74103

DELTA AIRPORT CONSULTANTS, INC.
9711 Farrar Court, Suite 100
Richmond, Virginia 23236
phone: (804) 275-8301 • fax: (804) 275-8371
www.deltaairport.com
Delta Project No. 14072 A/E INFO

APPROVED
FOR COMMANDER NAVFAC
ACTIVITY
SATISFACTORY TO DATE
DES CLM DRW GLH CHK HWM
PM / DM
BRANCH MANAGER
CHIEF ENG / ARCH
FIRE PROTECTION

DEPARTMENT OF THE NAVY
NAVAL FACILITIES ENGINEERING COMMAND
CIBL CORE
NAVAL FACILITIES ENGINEERING COMMAND SOUTHEAST
NAVAL AIR STATION JACKSONVILLE
NAS CORPUS CHRISTI
CORPUS CHRISTI, TEXAS
NAS CORPUS CHRISTI AIRFIELD REPAIRS
MAIN PARKING APRON
PAVEMENT REPAIR - DEMOLITION PLAN SHEET 21 OF 25

SCALE: AS NOTED
EPROJECT NO.:
CONSTR. CONTR. NO.
NAVFAC DRAWING NO.
15095342
SHEET 29 OF 117
CD121
DRAWFORM REVISION: 5 APRIL 2012

FILE NAME: P:\EC\1641-OKC\AE\20511348OO_NAS_Corpus_Christi_Airfield_Repair\20_DESIGN\40_CAD\C\134800-05X-CD121.dwg LAYOUT NAME: PAVEMENT REPAIR - DEMOLITION PLAN SHEET 21 OF 25 PLOTTED: Tuesday, June 09, 2015 - 12:53pm USER: jcksonjm2

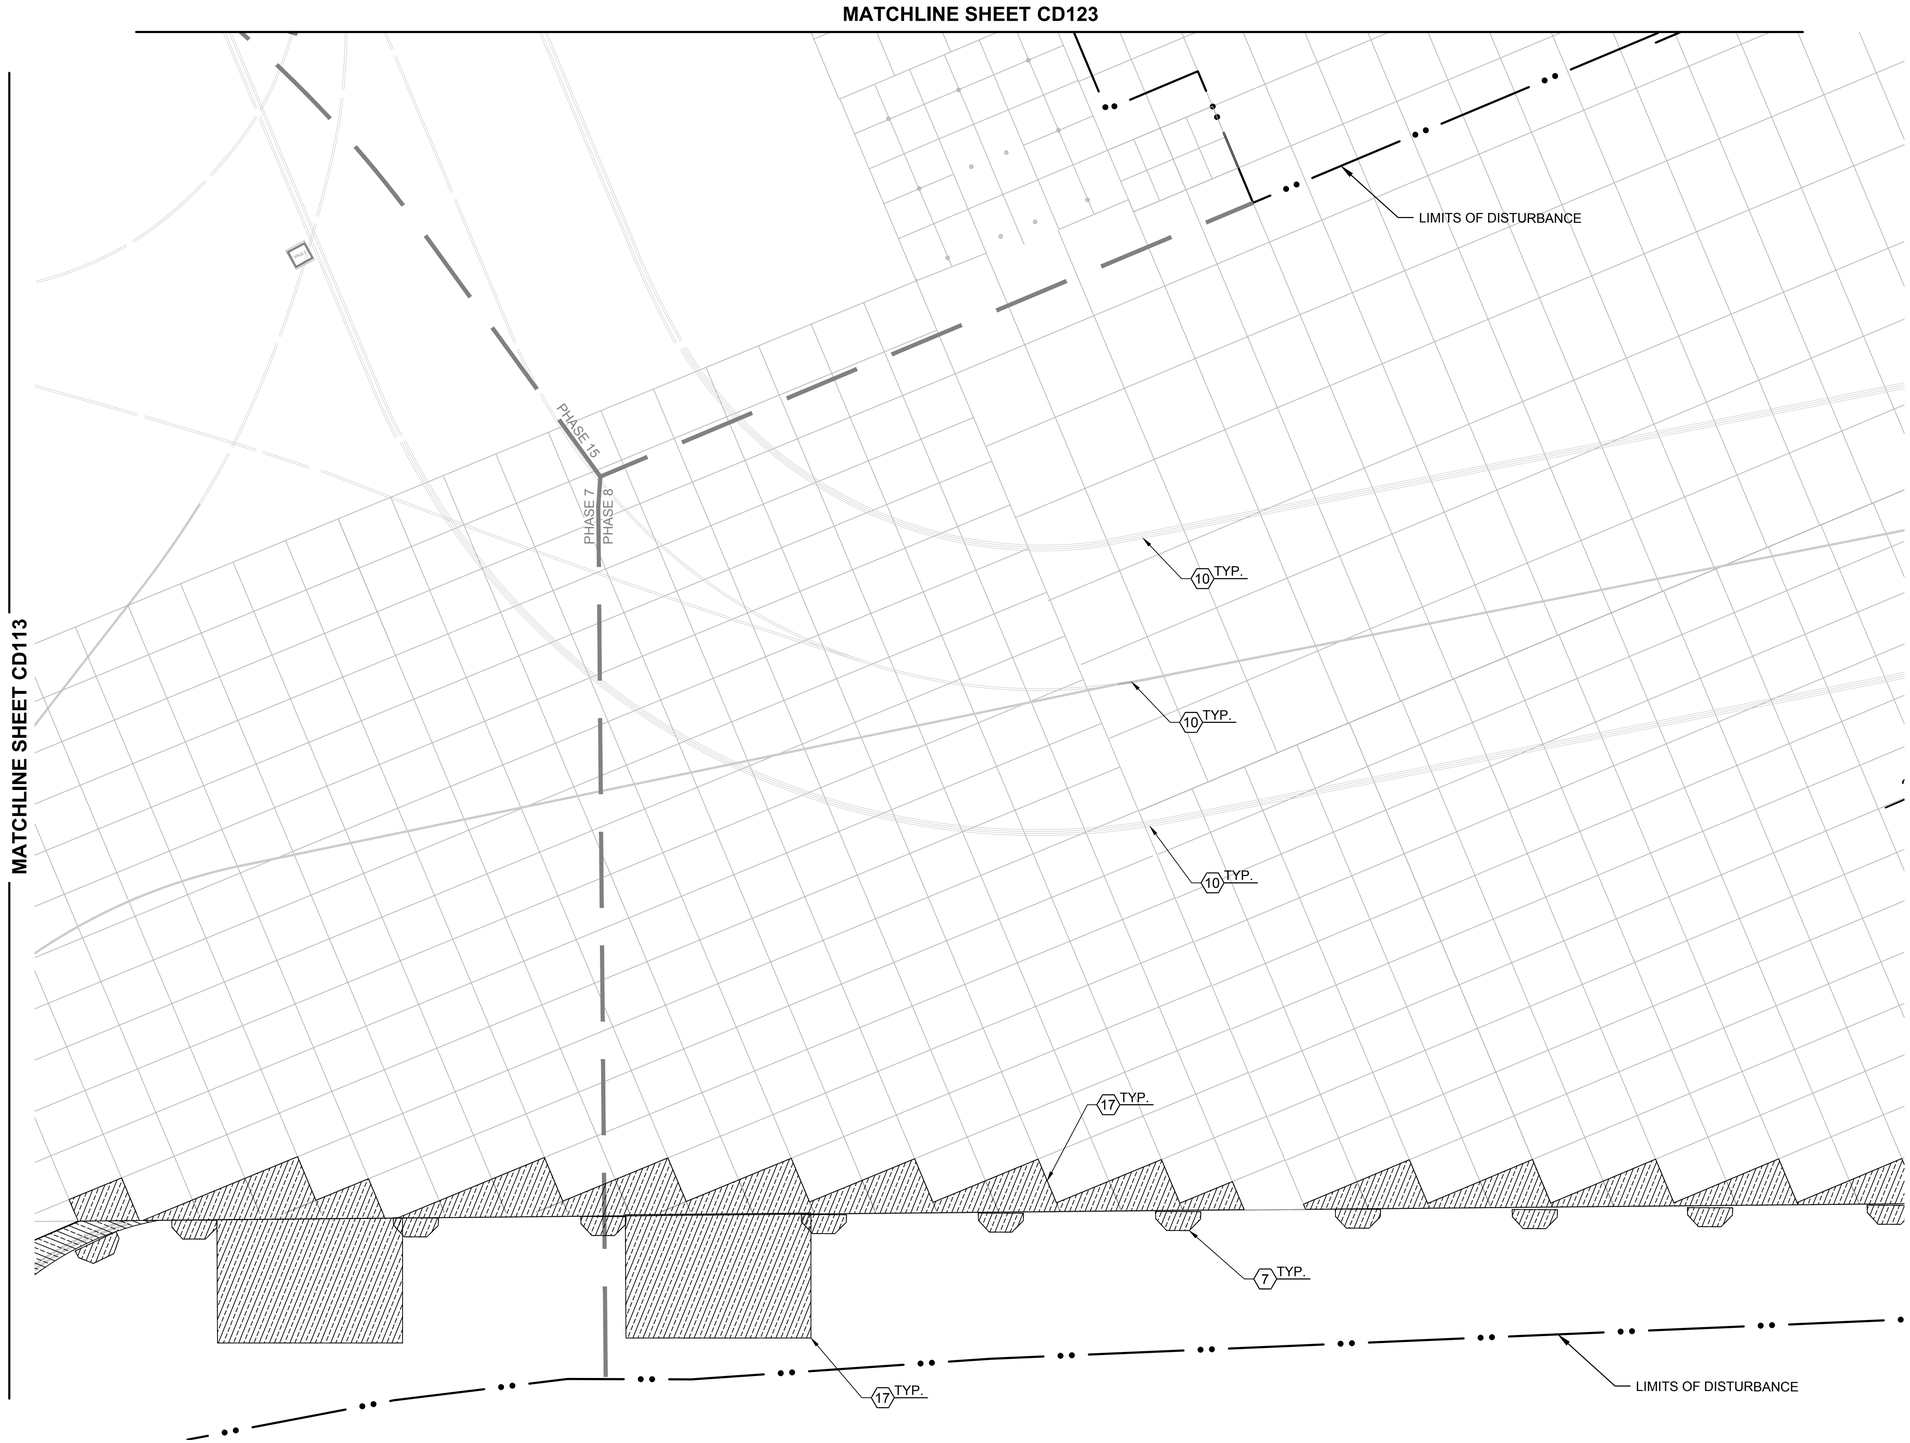

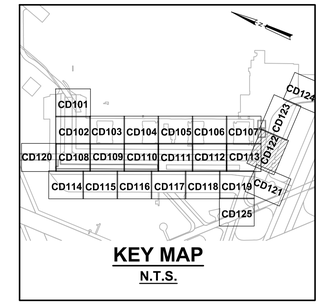

KEY MAP
N.T.S.

N

SCALE: 1"=20' (20 0 20 40 FEET)

DEMOLITION KEY NOTES:

7. EXISTING LIGHT REMOVAL PER ELECTRICAL DEMOLITION PLANS.
10. REMOVE EXISTING STRIPING IAW SPECIFICATION SECTION 32 01 11.51.
17. SAWCUT AND REMOVE EXISTING CONCRETE

SYM	DESCRIPTION	DATE	APPR
0	ISSUED FOR BID	8 JUN 15	

NAVFAC

REGISTERED PROFESSIONAL ENGINEER JOHN B. BEAN 19302 OKLAHOMA 08 JUNE 2015

SEAL

leidos
LEIDOS ENGINEERING, LLC
ONE WEST 3RD ST.
TULSA, OK 74103

DELTA AIRPORT CONSULTANTS, INC.
9711 Farrar Court, Suite 100
Richmond, Virginia 23236
phone: (804) 275-8301 • fax: (804) 275-8371
www.deltaairport.com
Delta Project No. 14072 A/E INFO

APPROVED
FOR COMMANDER NAVFAC
ACTIVITY
SATISFACTORY TO DATE
DES CLM DRW GLH CHK HWM
PM / DM
BRANCH MANAGER
CHIEF ENG / ARCH
FIRE PROTECTION

DEPARTMENT OF THE NAVY
NAVAL FACILITIES ENGINEERING COMMAND
CIBIL CORE
NAVAL FACILITIES ENGINEERING COMMAND SOUTHEAST
NAVAL AIR STATION JACKSONVILLE
NAS CORPUS CHRISTI
CORPUS CHRISTI, TEXAS
NAS CORPUS CHRISTI AIRFIELD REPAIRS
MAIN PARKING APRON
PAVEMENT REPAIR - DEMOLITION PLAN SHEET 22 OF 25

SCALE: AS NOTED
EPROJECT NO.:
CONSTR. CONTR. NO.
NAVFAC DRAWING NO. 15095343
SHEET 30 OF 117
CD122
DRAWFORM REVISION: 5 APRIL 2012

FILE NAME: P:\EC\1641-OKC\AE\2051134800_NAS_Corpus_Christi_Airfield_Repair\20_DESIGN\40_CAD\C\134800-05X-CD122.dwg LAYOUT NAME: PAVEMENT REPAIR - DEMOLITION PLAN SHEET 22 OF 25 PLOTTED: Tuesday, June 09, 2015 - 12:54pm USER: jcksonjm2

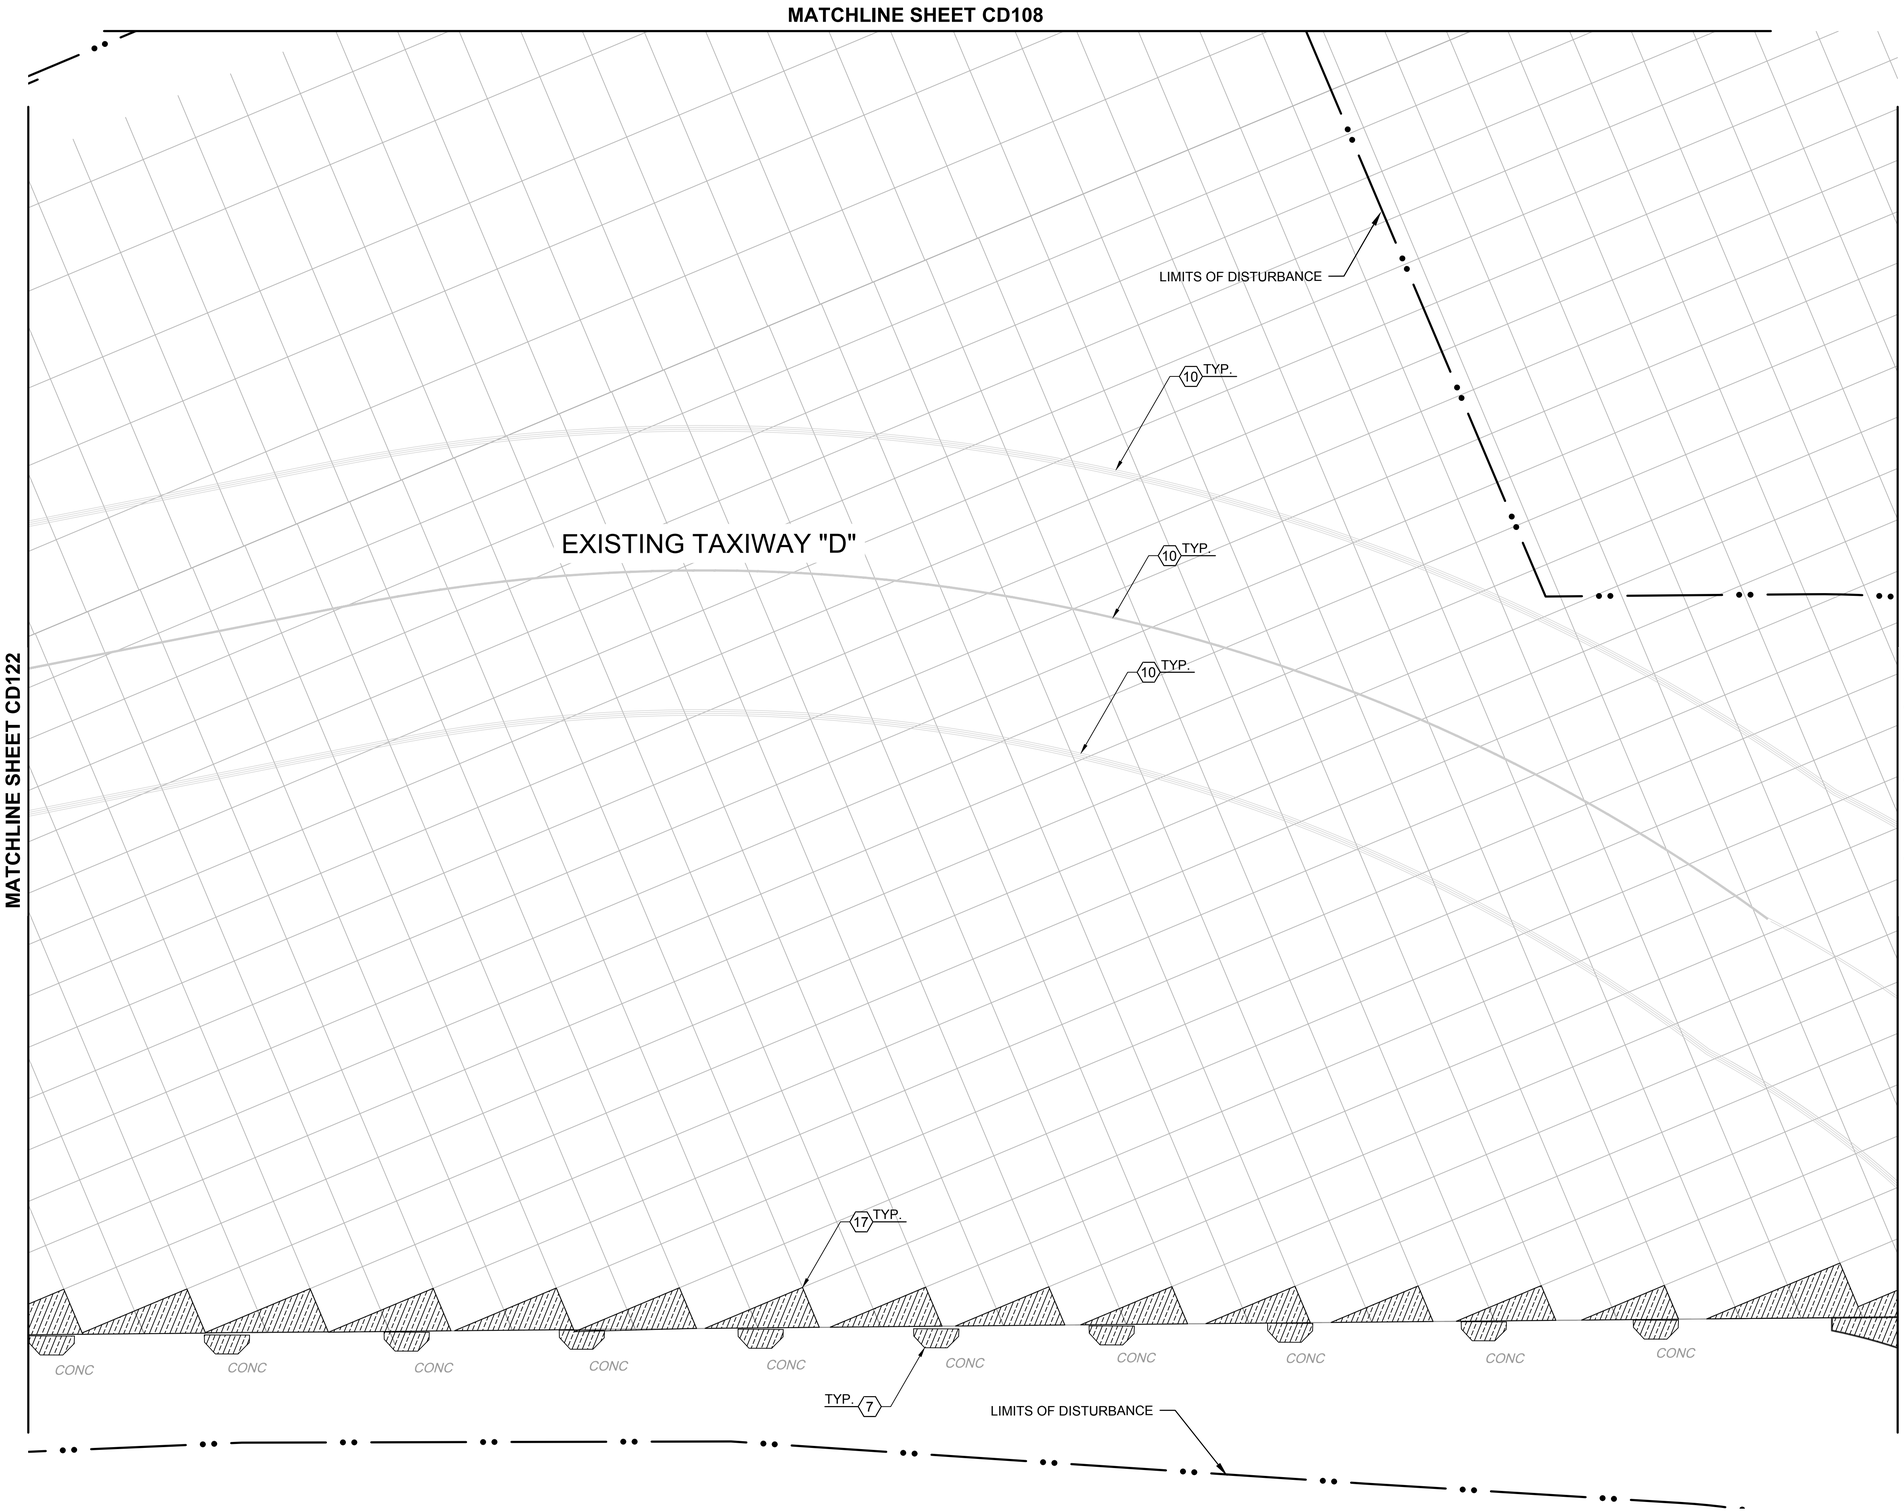

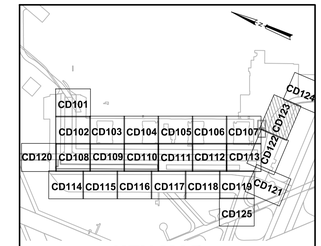

KEY MAP
N.T.S.

N

20 0 20 40
SCALE: 1"=20' FEET

DEMOLITION KEY NOTES:

10 REMOVE EXISTING STRIPING IAW SPECIFICATION SECTION 32 01 11.51.

17 SAWCUT AND REMOVE EXISTING CONCRETE

SYM	DESCRIPTION	DATE	APPR
0	ISSUED FOR BID	8 JUN 15	

NAVFAC

REGISTERED PROFESSIONAL ENGINEER JOHN B. BEAN 19302 OKLAHOMA 08 JUNE 2015
SEAL

leidos
LEIDOS ENGINEERING, LLC
ONE WEST 3RD ST.
TULSA, OK 74103

DELTA AIRPORT CONSULTANTS, INC.
9711 Farrar Court, Suite 100
Richmond, Virginia 23236
phone: (804) 275-8301 • fax: (804) 275-8371
www.deltaairport.com
Delta Project No. 14072 A/E INFO

APPROVED
FOR COMMANDER NAVFAC
ACTIVITY
SATISFACTORY TO DATE
DES CLM DRW GLH CHK HWM
PM / DM
BRANCH MANAGER
CHIEF ENG / ARCH
FIRE PROTECTION

DEPARTMENT OF THE NAVY
NAVAL FACILITIES ENGINEERING COMMAND
CIBI, CORE
NAVAL FACILITIES ENGINEERING COMMAND SOUTHEAST
NAVAL AIR STATION JACKSONVILLE
NAS CORPUS CHRISTI
CORPUS CHRISTI, TEXAS
NAS CORPUS CHRISTI AIRFIELD REPAIRS
MAIN PARKING APRON
PAVEMENT REPAIR - DEMOLITION PLAN SHEET 23 OF 25

SCALE: AS NOTED
EPROJECT NO.:
CONSTR. CONTR. NO.
NAVFAC DRAWING NO.
15095344
SHEET 31 OF 117
CD123
DRAWFORM REVISION: 5 APRIL 2012

FILE NAME: P:\EGI\1641-OKC\AE\205113480_NAS_Corpus_Christi_Airfield_Report\20_DESIGN\40_CAD\C\134800-GSX-CD123.dwg LAYOUT NAME: PAVEMENT REPAIR - DEMOLITION PLAN SHEET 23 OF 25 PLOTTED: Tuesday, June 09, 2015 - 12:55pm USER: jcksonjm2

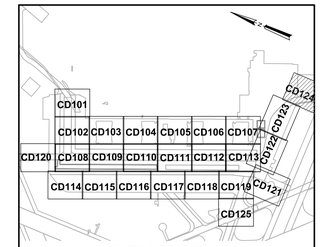

KEY MAP
N.T.S.

N

SCALE: 1"=20' (20 0 20 40 FEET)

DEMOLITION KEY NOTES:

10 REMOVE EXISTING STRIPING IAW SPECIFICATION SECTION 32 01 11.51.

17 SAWCUT AND REMOVE EXISTING CONCRETE

SYM	DESCRIPTION	DATE	APPR
0	ISSUED FOR BID	8 JUN 15	

NAVFAC

REGISTERED PROFESSIONAL ENGINEER JOHN B. BEAN 19302 OKLAHOMA 08 JUNE 2015

SEAL

leidos
LEIDOS ENGINEERING, LLC
ONE WEST 3RD ST.
TULSA, OK 74103

DELTA AIRPORT CONSULTANTS, INC.
9711 Farrar Court, Suite 100
Richmond, Virginia 23236
phone: (804) 275-8301 • fax: (804) 275-8371
www.deltaairport.com
Delta Project No. 14072 A/E INFO

APPROVED
FOR COMMANDER NAVFAC
ACTIVITY
SATISFACTORY TO DATE
DES CLM DRW GLH CHK HWM
PM / DM
BRANCH MANAGER
CHIEF ENG / ARCH
FIRE PROTECTION

DEPARTMENT OF THE NAVY
NAVAL FACILITIES ENGINEERING COMMAND
CIBL CORE
NAVAL FACILITIES ENGINEERING COMMAND SOUTHEAST
NAVAL AIR STATION JACKSONVILLE
NAS CORPUS CHRISTI
CORPUS CHRISTI, TEXAS
NAS CORPUS CHRISTI AIRFIELD REPAIRS
MAIN PARKING APRON
PAVEMENT REPAIR - DEMOLITION PLAN SHEET 24 OF 25

SCALE: AS NOTED
EPROJECT NO.:
CONSTR. CONTR. NO.
NAVFAC DRAWING NO.
15095345
SHEET 32 OF 117
CD124

DRAWFORM REVISION: 5 APRIL 2012

FILE NAME: P:\EGI\1641-OKC\AE\205113480_NAS_Corpus_Christi_Airfield_Repair\20_DESIGN\40_CAD\C\134800-GSX-CD124.dwg LAYOUT NAME: PAVEMENT REPAIR - DEMOLITION PLAN SHEET 24 OF 25 PLOTTED: Tuesday, June 09, 2015 - 12:56pm USER: jcksonjm2

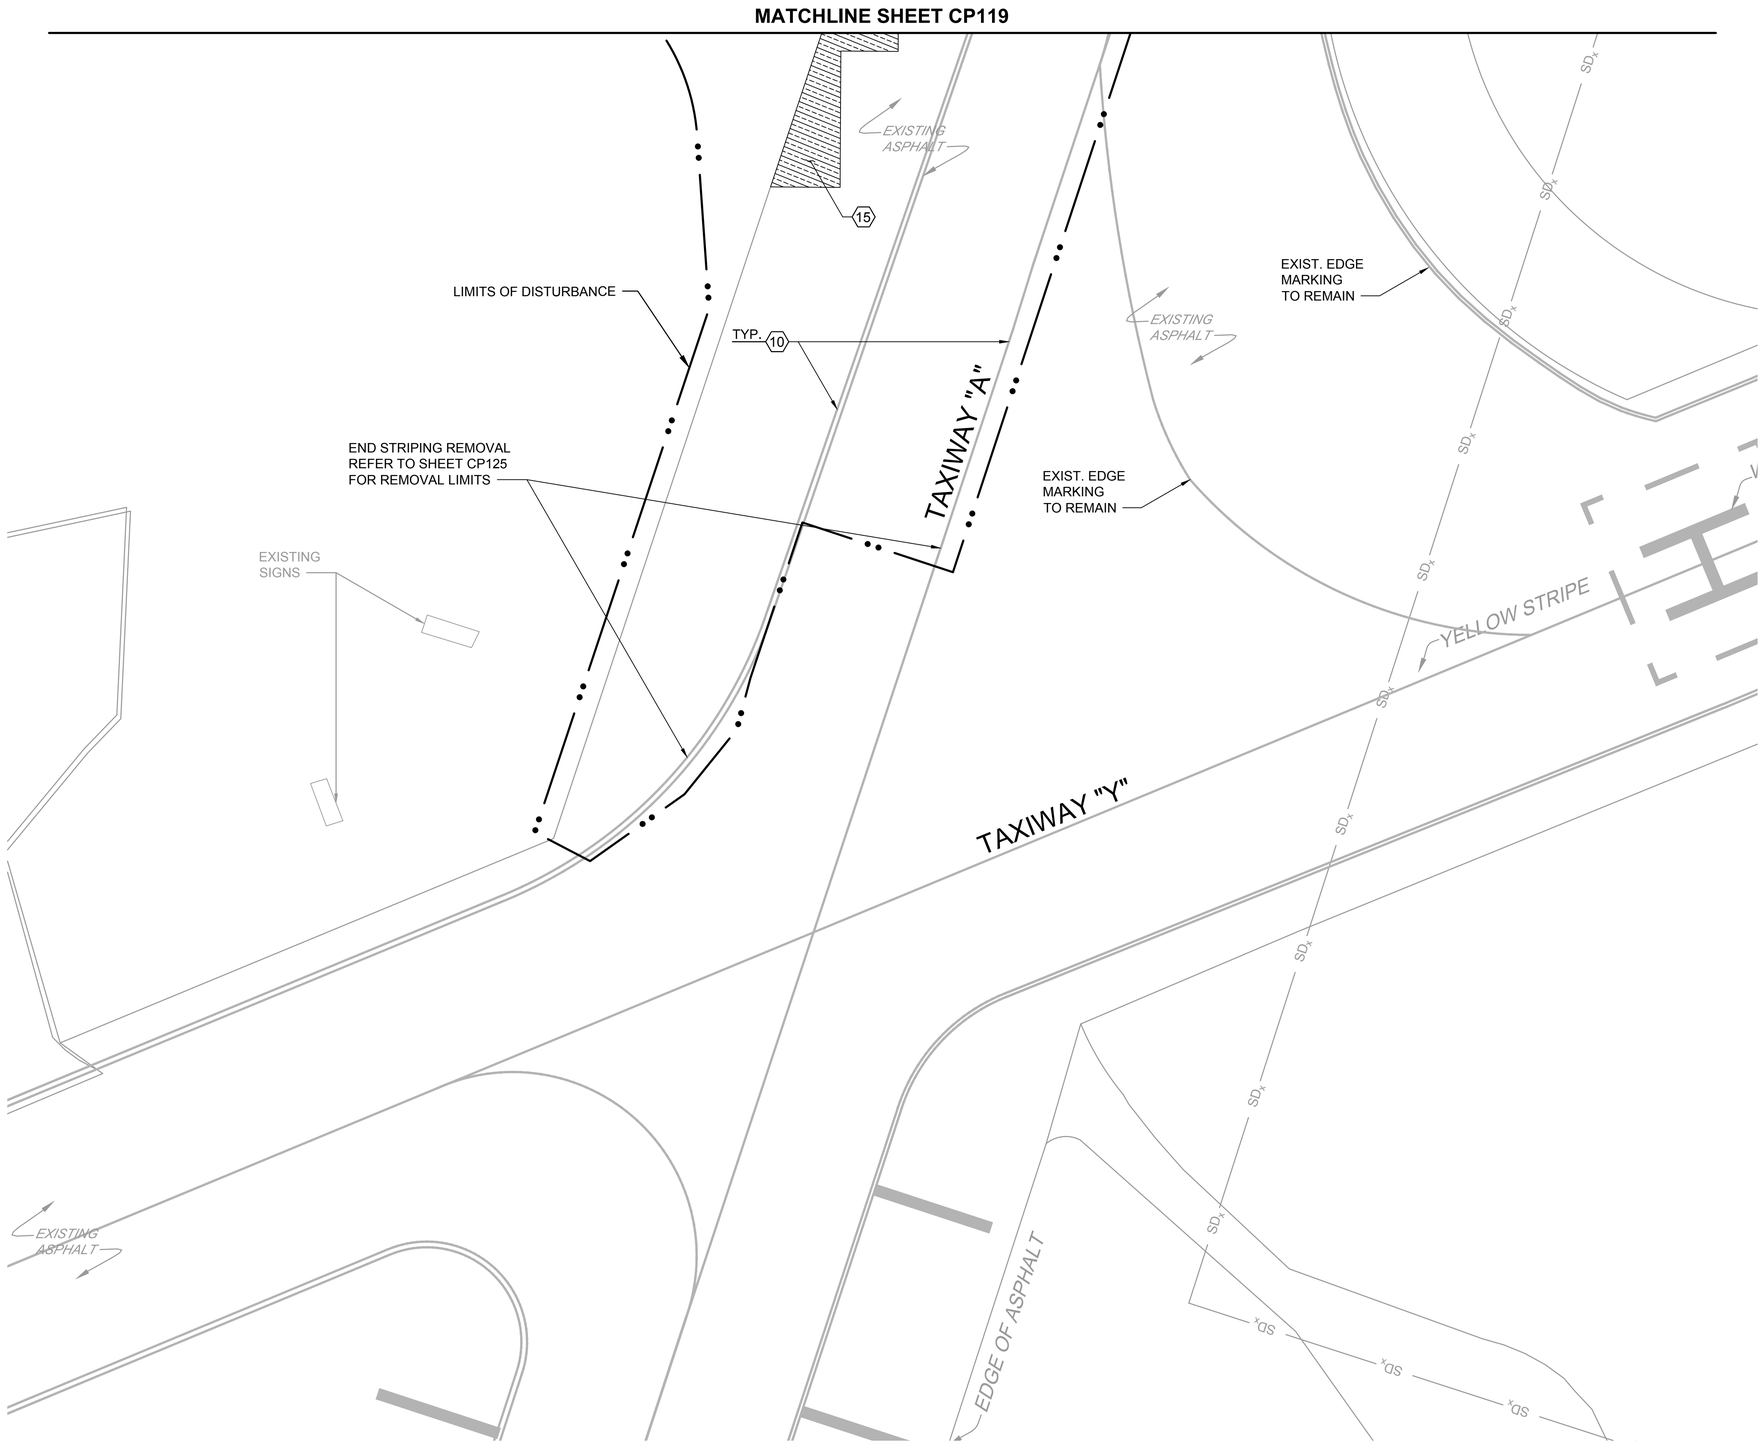

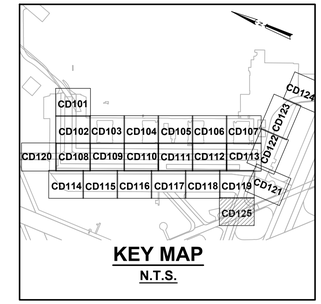

KEY MAP
N.T.S.

SCALE: 1"=20' (20 0 20 40 FEET)

DEMOLITION KEY NOTES:

10. REMOVE EXISTING STRIPING IAW SPECIFICATION SECTION 32 01 11.51.
15. SAWCUT AND REMOVE EXISTING ASPHALT PVM'T (DEPTH UNKNOWN)

SYM	DESCRIPTION	DATE	APPR
0	ISSUED FOR BID	8 JUN 15	

NAVFAC

REGISTERED PROFESSIONAL ENGINEER JOHN B. BEAN 19302 OKLAHOMA 08 JUNE 2015 SEAL

leidos
LEIDOS ENGINEERING, LLC
ONE WEST 3RD ST.
TULSA, OK 74103

DELTA AIRPORT CONSULTANTS, INC.
9711 Farrar Court, Suite 100
Richmond, Virginia 23236
phone: (804) 275-8301 • fax: (804) 275-8371
www.deltaairport.com
Delta Project No. 14072 A/E INFO

APPROVED
FOR COMMANDER NAVFAC
ACTIVITY
SATISFACTORY TO DATE
DES CLM DRW GLH CHK HWM
PM / DM
BRANCH MANAGER
CHIEF ENG / ARCH
FIRE PROTECTION

DEPARTMENT OF THE NAVY
NAVAL FACILITIES ENGINEERING COMMAND
CIBL CORE
NAVAL FACILITIES ENGINEERING COMMAND SOUTHEAST
NAVAL AIR STATION JACKSONVILLE
NAS CORPUS CHRISTI
CORPUS CHRISTI, TEXAS
NAS CORPUS CHRISTI AIRFIELD REPAIRS
MAIN PARKING APRON
PAVEMENT REPAIR - DEMOLITION PLAN SHEET 25 OF 25

SCALE: AS NOTED
EPROJECT NO.:
CONSTR. CONTR. NO.
NAVFAC DRAWING NO. 15095346
SHEET 33 OF 117
CD125
DRAWFORM REVISION: 5 APRIL 2012

FILE NAME: P:\EC\1641-OKC\AE\205113480O_NAS_Corpus_Christi_Airfield_Repair\20_DESIGN\40_CAD\C\134800-05X-CD125.dwg LAYOUT NAME: PAVEMENT REPAIR - DEMOLITION PLAN SHEET 25 OF 25 PLOTTED: Tuesday, June 09, 2015 - 12:58pm USER: jcksonjm2

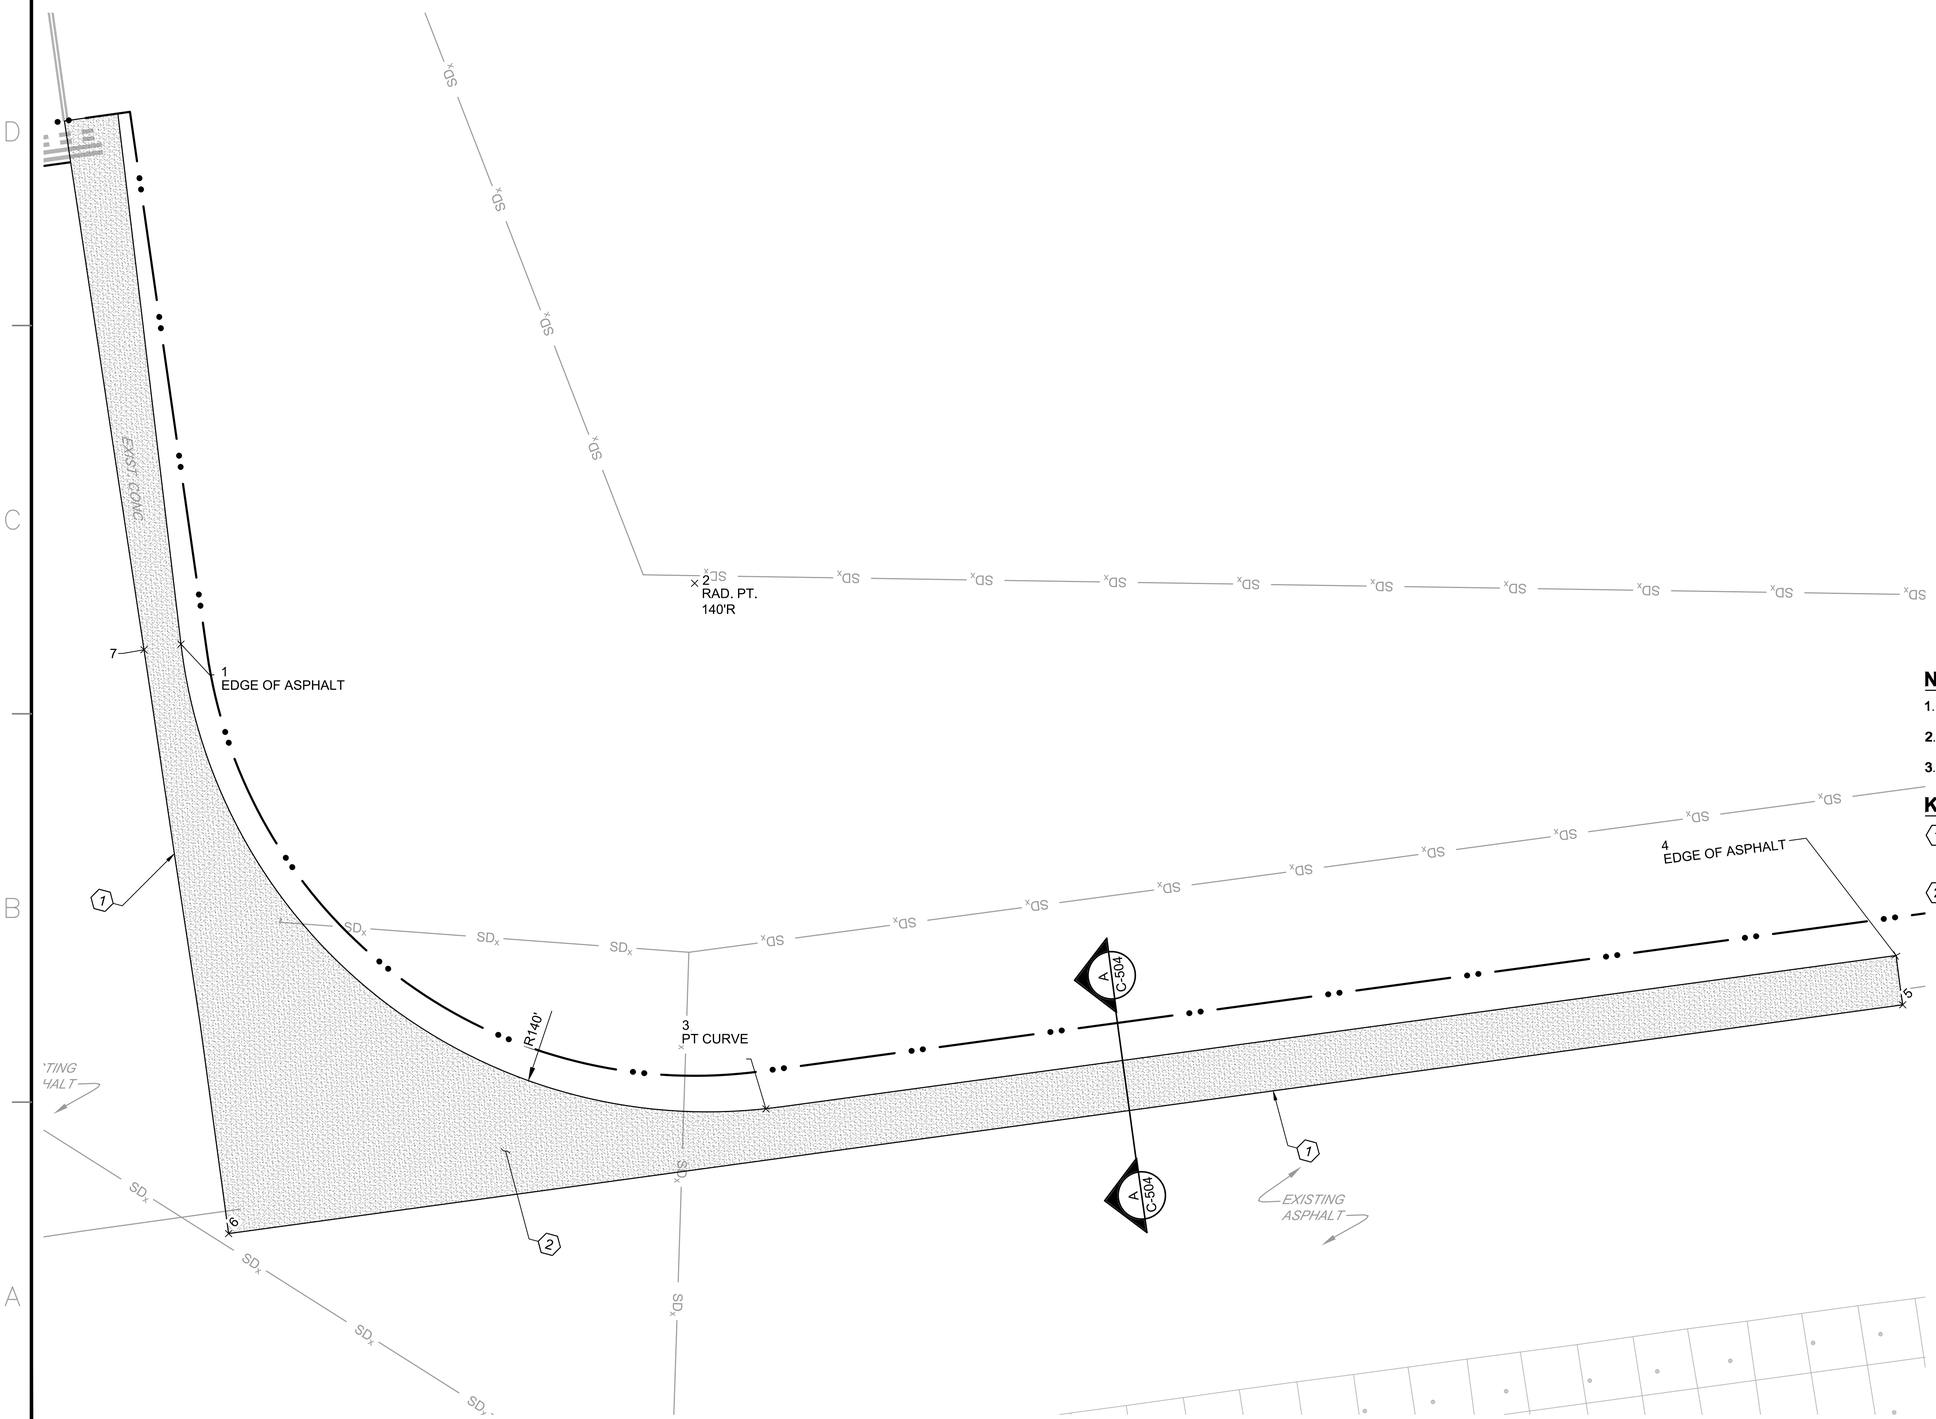

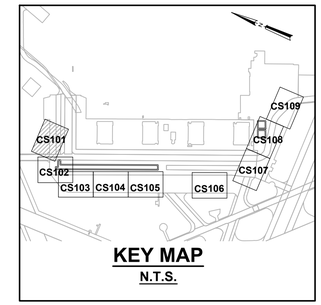

KEY MAP
N.T.S.

N

20 0 20 40
SCALE: 1"=20' FEET

NOTES:

1. SEE SHEET NO. GI003 FOR GENERAL NOTES AND LEGEND.
2. SEE SHEETS CS201 FOR SITE PLAN COORDINATE TABLE.
3. SEE SHEETS C-517 THROUGH C-520 FOR CONCRETE JOINT TYPES AND LAYOUTS.

KEY NOTES:

1. TACK COAT EXISTING EDGE OF PAVEMENT. TACK COAT SHALL BE EMULSIFIED ASPHALT, TYPE SS-1 OR SS-1H IAW SPEC. SECTION 32 12 10.
2. CONSTRUCT ASPHALT PAVEMENT. REFER TO PAVEMENT SECTION, DETAIL 1 ON SHEET C-504.

SYM	DESCRIPTION	DATE	APPR
0	ISSUED FOR BID	8 JUN 15	

NAVFAC

REGISTERED PROFESSIONAL ENGINEER JOHN B. BEAN 19302 OKLAHOMA 08 JUNE 2015
SEAL

leidos
LEIDOS ENGINEERING, LLC
ONE WEST 3RD ST.
TULSA, OK 74103

DELTA AIRPORT CONSULTANTS, INC.
9711 Farrar Court, Suite 100
Richmond, Virginia 23236
phone: (804) 275-8301 • fax: (804) 275-8371
www.deltaairport.com
Delta Project No. 14072 A/E INFO

APPROVED
FOR COMMANDER NAVFAC
ACTIVITY
SATISFACTORY TO DATE
DES O&M DRW O&H CHK HWM
PM / DM
BRANCH MANAGER
CHIEF ENG / ARCH
FIRE PROTECTION

DEPARTMENT OF THE NAVY
NAVAL FACILITIES ENGINEERING COMMAND
CIBL CORE
NAVAL FACILITIES ENGINEERING COMMAND SOUTHEAST
NAVAL AIR STATION JACKSONVILLE
NAS CORPUS CHRISTI
CORPUS CHRISTI, TEXAS
NAS CORPUS CHRISTI AIRFIELD REPAIRS
MAIN PARKING APRON
SITE PLAN SHEET 1 OF 9

SCALE: AS NOTED
EPROJECT NO.:
CONSTR. CONTR. NO.
NAVFAC DRAWING NO. 15095347
SHEET 34 OF 117
CS101
DRAWFORM REVISION: 5 APRIL 2012

FILE NAME: P:\EC\1641-OKC\AE\2051134800_NAS_Corpus_Christi_Airfield_Repair\20_DESIGN\40_CAD\C\134800-05X-CS101.dwg LAYOUT NAME: SITE PLAN SHEET 1 OF 9 PLOTTED: Tuesday, June 09, 2015 - 12:59pm USER: jacksonjm2