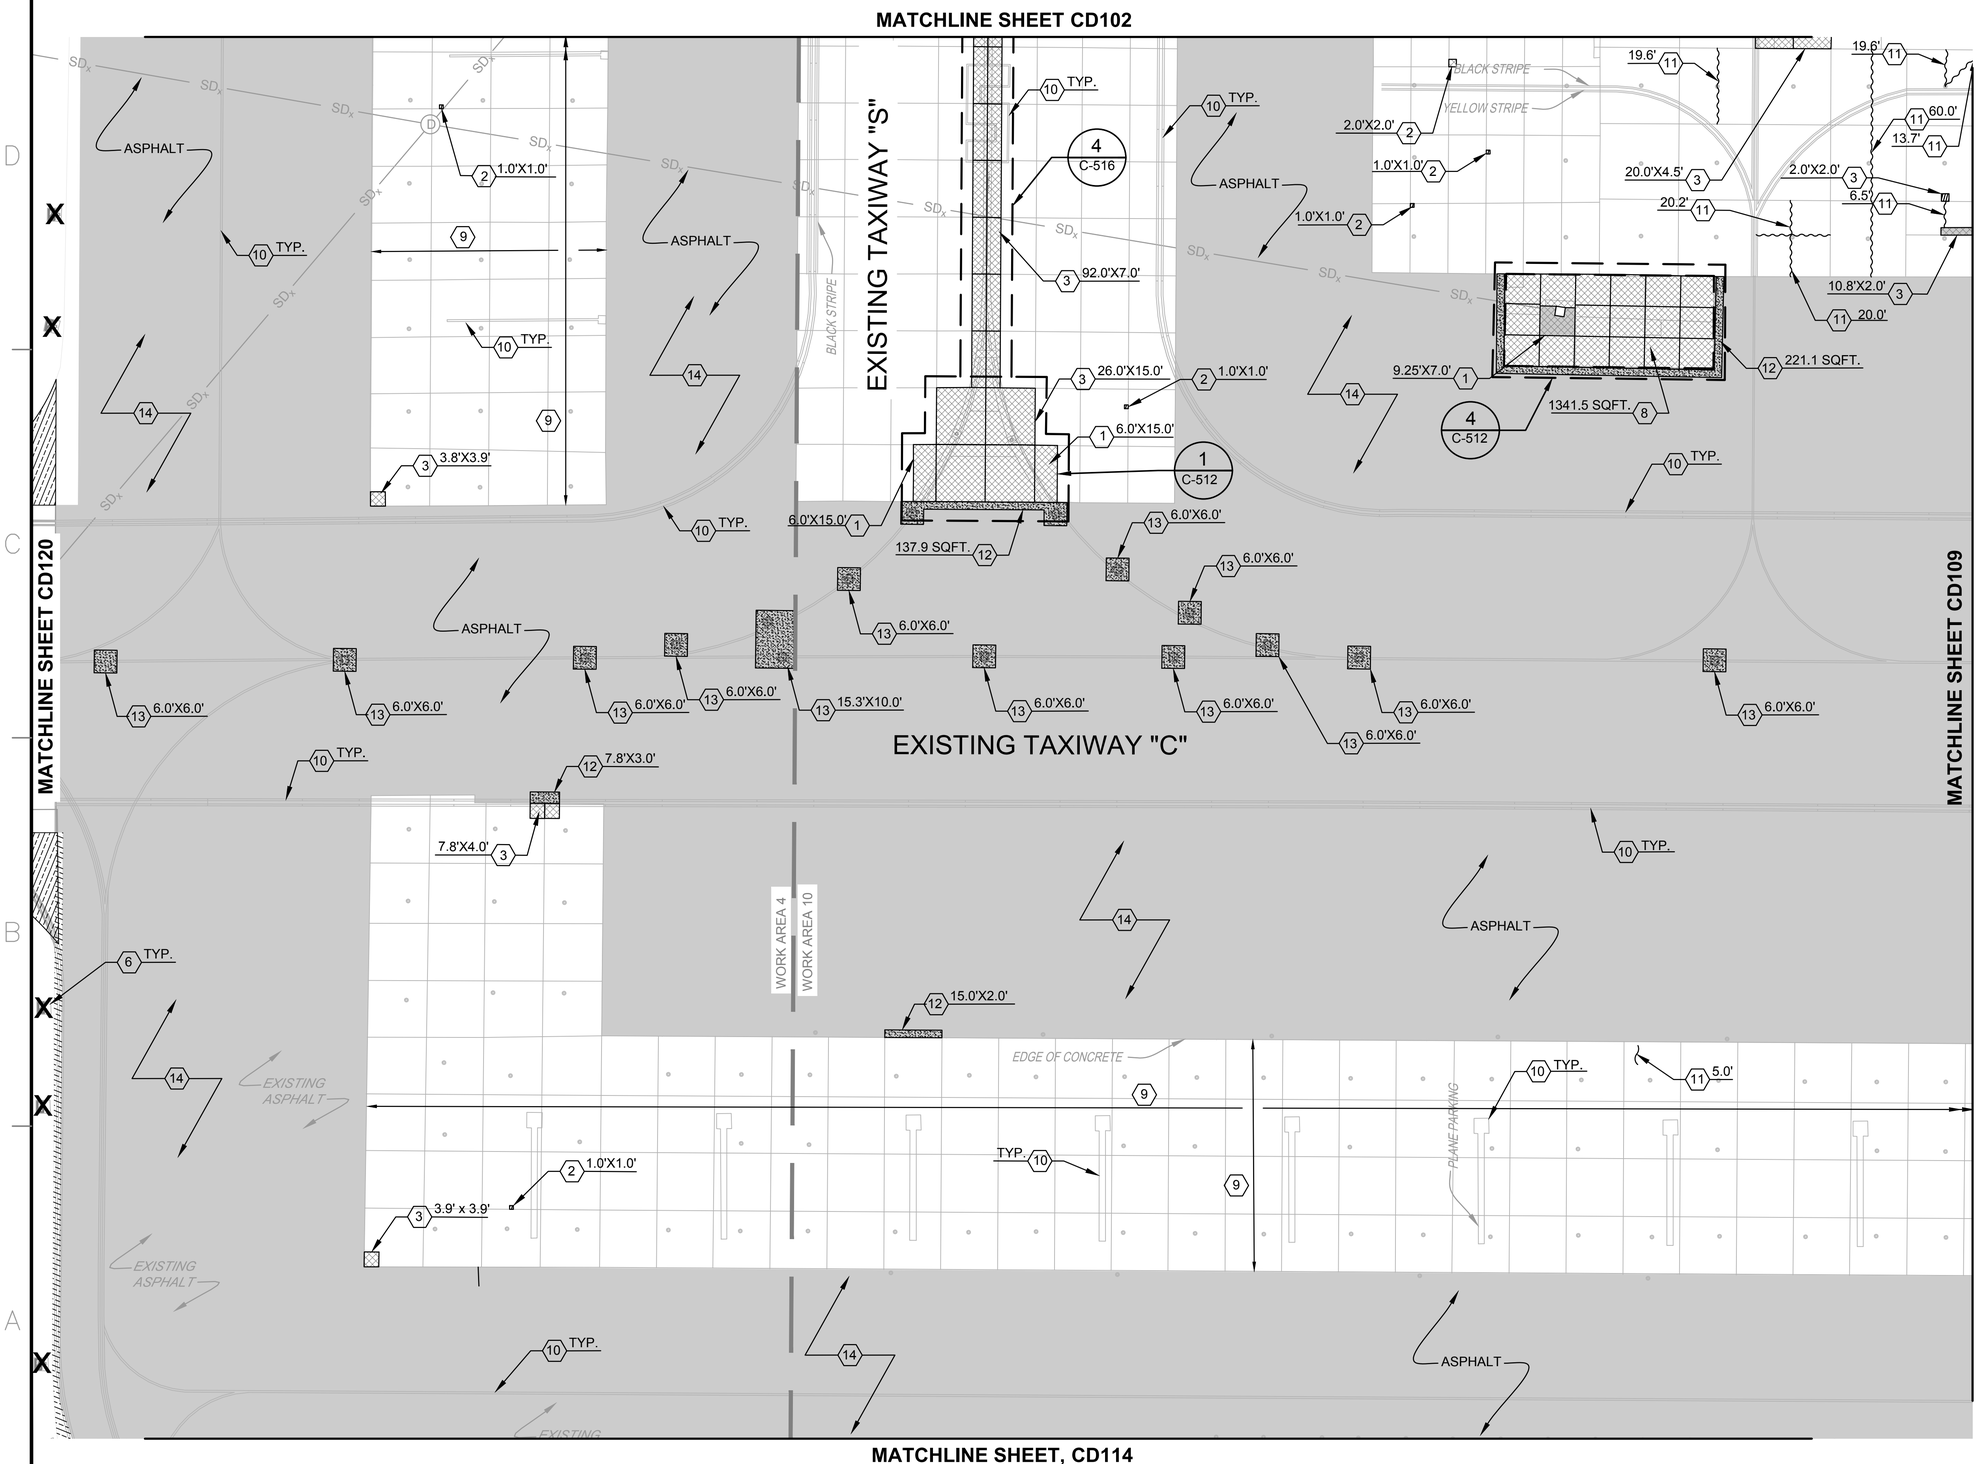

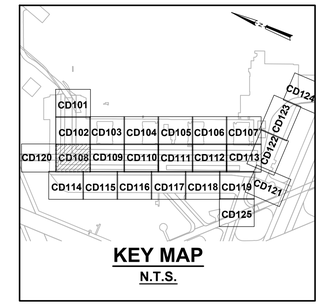

KEY MAP
N.T.S.

SCALE: 1"=20' (20 0 20 40 FEET)

DEMOLITION KEY NOTES:

1. REMOVE AND REPLACE WITH REINFORCED CONCRETE PAVEMENT. T=9". REFER TO SHEET C-504
2. SPALL REPAIR REFER TO SHEET C-503, DET. 2
3. REMOVE AND REPLACE WITH NON-REINFORCED CONCRETE PAVEMENT. T=9". REFER TO SHEET C-503, DET. 3 OR 4, AND C-504, DET. 3
6. REMOVE EXISTING TAXIWAY LIGHT PER ELECTRICAL DEMOLITION PLANS.
8. REMOVE AND REPLACE CONCRETE PAVEMENT. T=12". REFER TO SHEET C-504, DET. 3
9. REMOVE AND REPLACE SEALS* PER SPEC. 32 01 19.61. SEE SHT. C-505, DET 10
10. REMOVE EXISTING STRIPING IAW SPECIFICATION SECTION 32 01 11.51.
11. CRACK REPAIR REFER TO SHEET C-505, DET. 4
12. ASPHALT PAVEMENT REPAIR REFER TO SHEET C-504, DET. 4
13. TYPICAL TAXIWAY LIGHT REMOVAL REFER TO SHEET C-507, DET. 3
14. APPLY TWO APPLICATIONS OF EMULSIFIED SEALER TO EXIST. ASPH. IAW SPEC. SEC. 32 01 13.00 20

*REMOVE AND REPLACE ALL CONCRETE JOINT SEALS WITHIN PROJECT LIMITS

SYM	DESCRIPTION	DATE	APPR
0	ISSUED FOR BID	6 NOV 2015	

NAVFAC

11-6-15 REGISTERED PROFESSIONAL ENGINEER JOHN B. BEAN 19302 OKLAHOMA U.S.A. SEAL

leidos
LEIDOS ENGINEERING, LLC
ONE WEST 3RD ST.
TULSA, OK 74103

DELTA AIRPORT CONSULTANTS, INC.
9711 Farrar Court, Suite 100
Richmond, Virginia 23236
phone: (804) 275-8301 • fax: (804) 275-8371
www.deltaairport.com

Delta Project No. 14072 A/E INFO

APPROVED
FOR COMMANDER NAVFAC
ACTIVITY
SATISFACTORY TO DATE
DES CLM DRW GLH CHK HWM
PM / DM
BRANCH MANAGER
CHIEF ENG / ARCH
FIRE PROTECTION

DEPARTMENT OF THE NAVY
NAVAL FACILITIES ENGINEERING COMMAND
CIBL CORE
NAVAL FACILITIES ENGINEERING COMMAND SOUTHEAST
NAVAL AIR STATION JACKSONVILLE
NAS CORPUS CHRISTI
CORPUS CHRISTI, TEXAS
NAS CORPUS CHRISTI AIRFIELD REPAIRS
MAIN PARKING APRON
PAVEMENT REPAIR - DEMOLITION PLAN SHEET 8 OF 25

SCALE: AS NOTED
EPROJECT NO.:
CONSTR. CONTR. NO.
NAVFAC DRAWING NO. 15095329
SHEET 16 OF 117
CD108
DRAWFORM REVISION: 5 APRIL 2012

FILE NAME: P:\EGI\1641-OKC\AE\205113480_NAS_Corpus_Christi_Airfield_Repair\20_DESIGN\40_CAD\C\134800-05X-CD108.dwg LAYOUT NAME: PAVEMENT REPAIR - DEMOLITION PLAN SHEET 8 OF 25 PLOTTED: Tuesday, November 10, 2015 - 8:20am USER: jacksonjm2

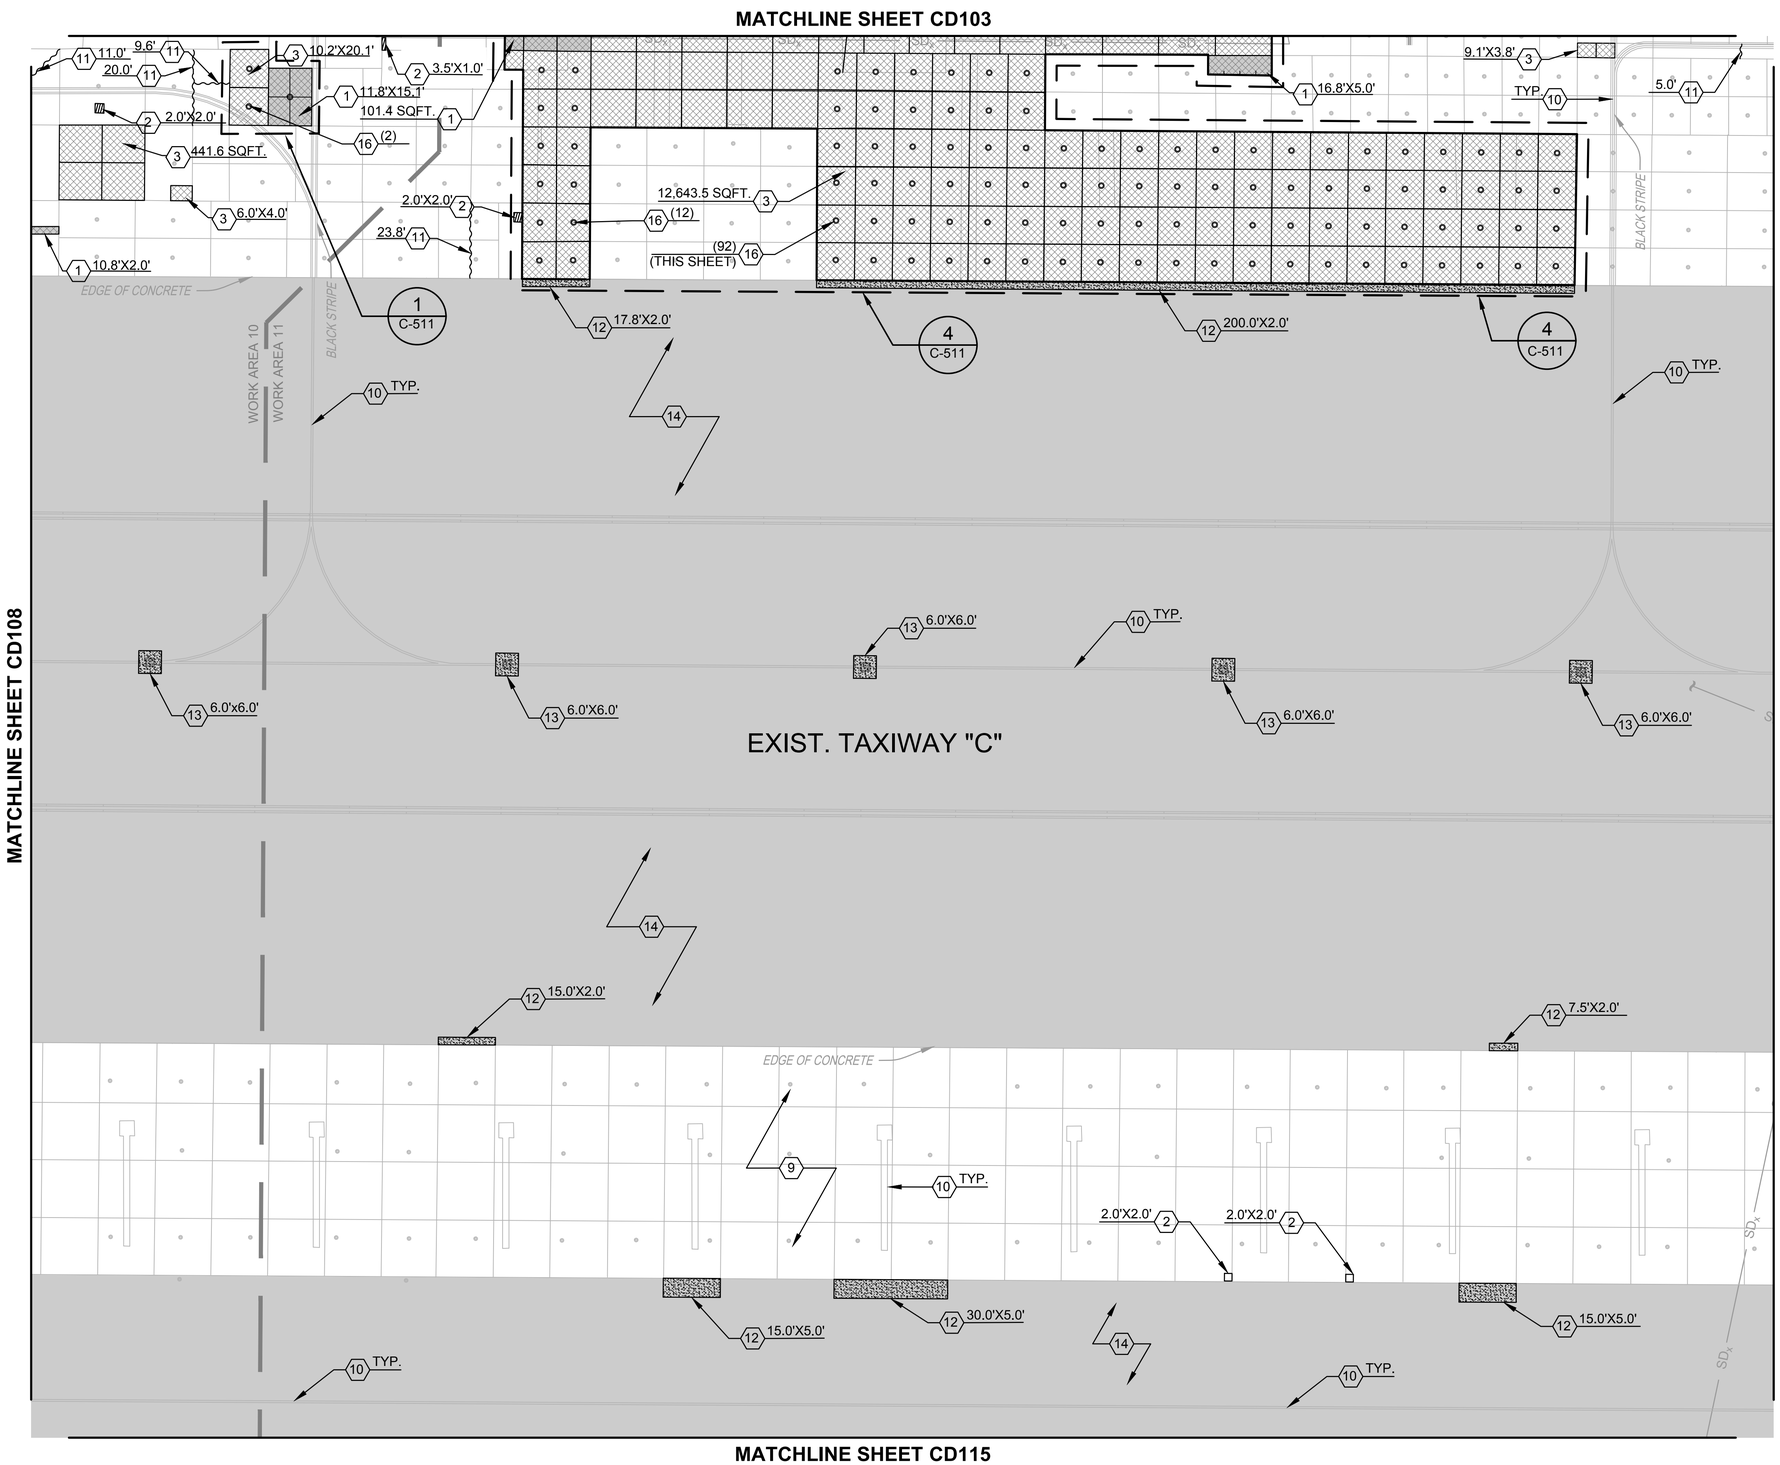

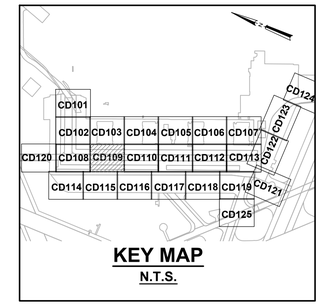

KEY MAP
N.T.S.

SCALE: 1"=20' (20 0 20 40 FEET)

DEMOLITION KEY NOTES:

1. REMOVE AND REPLACE WITH REINFORCED CONCRETE PAVEMENT. T=9". REFER TO SHEET C-504
2. SPALL REPAIR REFER TO SHEET C-503, DET. 2
3. REMOVE AND REPLACE WITH NON-REINFORCED CONCRETE PAVEMENT. T=9". REFER TO SHEET C-503, DET. 3 OR 4, AND C-504, DET. 3
9. REMOVE AND REPLACE SEALS* PER SPEC. 32 01 19.61. SEE SHT. C-505, DET 10
10. REMOVE EXISTING STRIPING IAW SPECIFICATION SECTION 32 01 11.51.
11. CRACK REPAIR REFER TO SHEET C-505, DET. 4
12. ASPHALT PAVEMENT REPAIR REFER TO SHEET C-504, DET. 4
13. TYPICAL TAXIWAY LIGHT REMOVAL REFER TO SHEET C-507, DET. 3
14. APPLY TWO APPLICATIONS OF EMULSIFIED SEALER TO EXIST. ASPH. IAW SPEC. SEC. 32 01 13.00 20
16. CONSTRUCT NEW MOORING EYE/TIE-DOWN IN NEW CONCRETE

*REMOVE AND REPLACE ALL CONCRETE JOINT SEALS WITHIN PROJECT LIMITS

SYM	DESCRIPTION	DATE	APPR
0	ISSUED FOR BID	6 NOV 2015	

NAVFAC

11-6-15 REGISTERED PROFESSIONAL ENGINEER JOHN B. BEAN 19302 OKLAHOMA

SEAL

leidos
LEIDOS ENGINEERING, LLC
ONE WEST 3RD ST.
TULSA, OK 74103

DELTA AIRPORT CONSULTANTS, INC.
9711 Farrar Court, Suite 100
Richmond, Virginia 23236
phone: (804) 275-8301 • fax: (804) 275-8371
www.deltaairport.com

Delta Project No. 14072 A/E INFO

APPROVED
FOR COMMANDER NAVFAC
ACTIVITY
SATISFACTORY TO DATE
DES CLM | DRW GLH | CHK HWM
PM / DM
BRANCH MANAGER
CHIEF ENG / ARCH
FIRE PROTECTION

DEPARTMENT OF THE NAVY
NAVAL FACILITIES ENGINEERING COMMAND
CIBL CORE
NAVAL FACILITIES ENGINEERING COMMAND SOUTHEAST
NAVAL AIR STATION JACKSONVILLE
NAS CORPUS CHRISTI
CORPUS CHRISTI, TEXAS
NAS CORPUS CHRISTI AIRFIELD REPAIRS
MAIN PARKING APRON
PAVEMENT REPAIR - DEMOLITION PLAN SHEET 9 OF 25

SCALE: AS NOTED
EPROJECT NO.:
CONSTR. CONTR. NO.
NAVFAC DRAWING NO. 15095330
SHEET 17 OF 117
CD109
DRAWFORM REVISION: 5 APRIL 2012

FILE NAME: P:\EC\1641-OKC\AE\2051134800_NAS_Corpus_Christi_Airfield_Repair\20_DESIGN\40_CAD\C\134800-05X-CD109.dwg LAYOUT NAME: PAVEMENT REPAIR - DEMOLITION PLAN SHEET 9 OF 25 PLOTTED: Monday, November 09, 2015 - 3:11pm USER: jacksonjm2

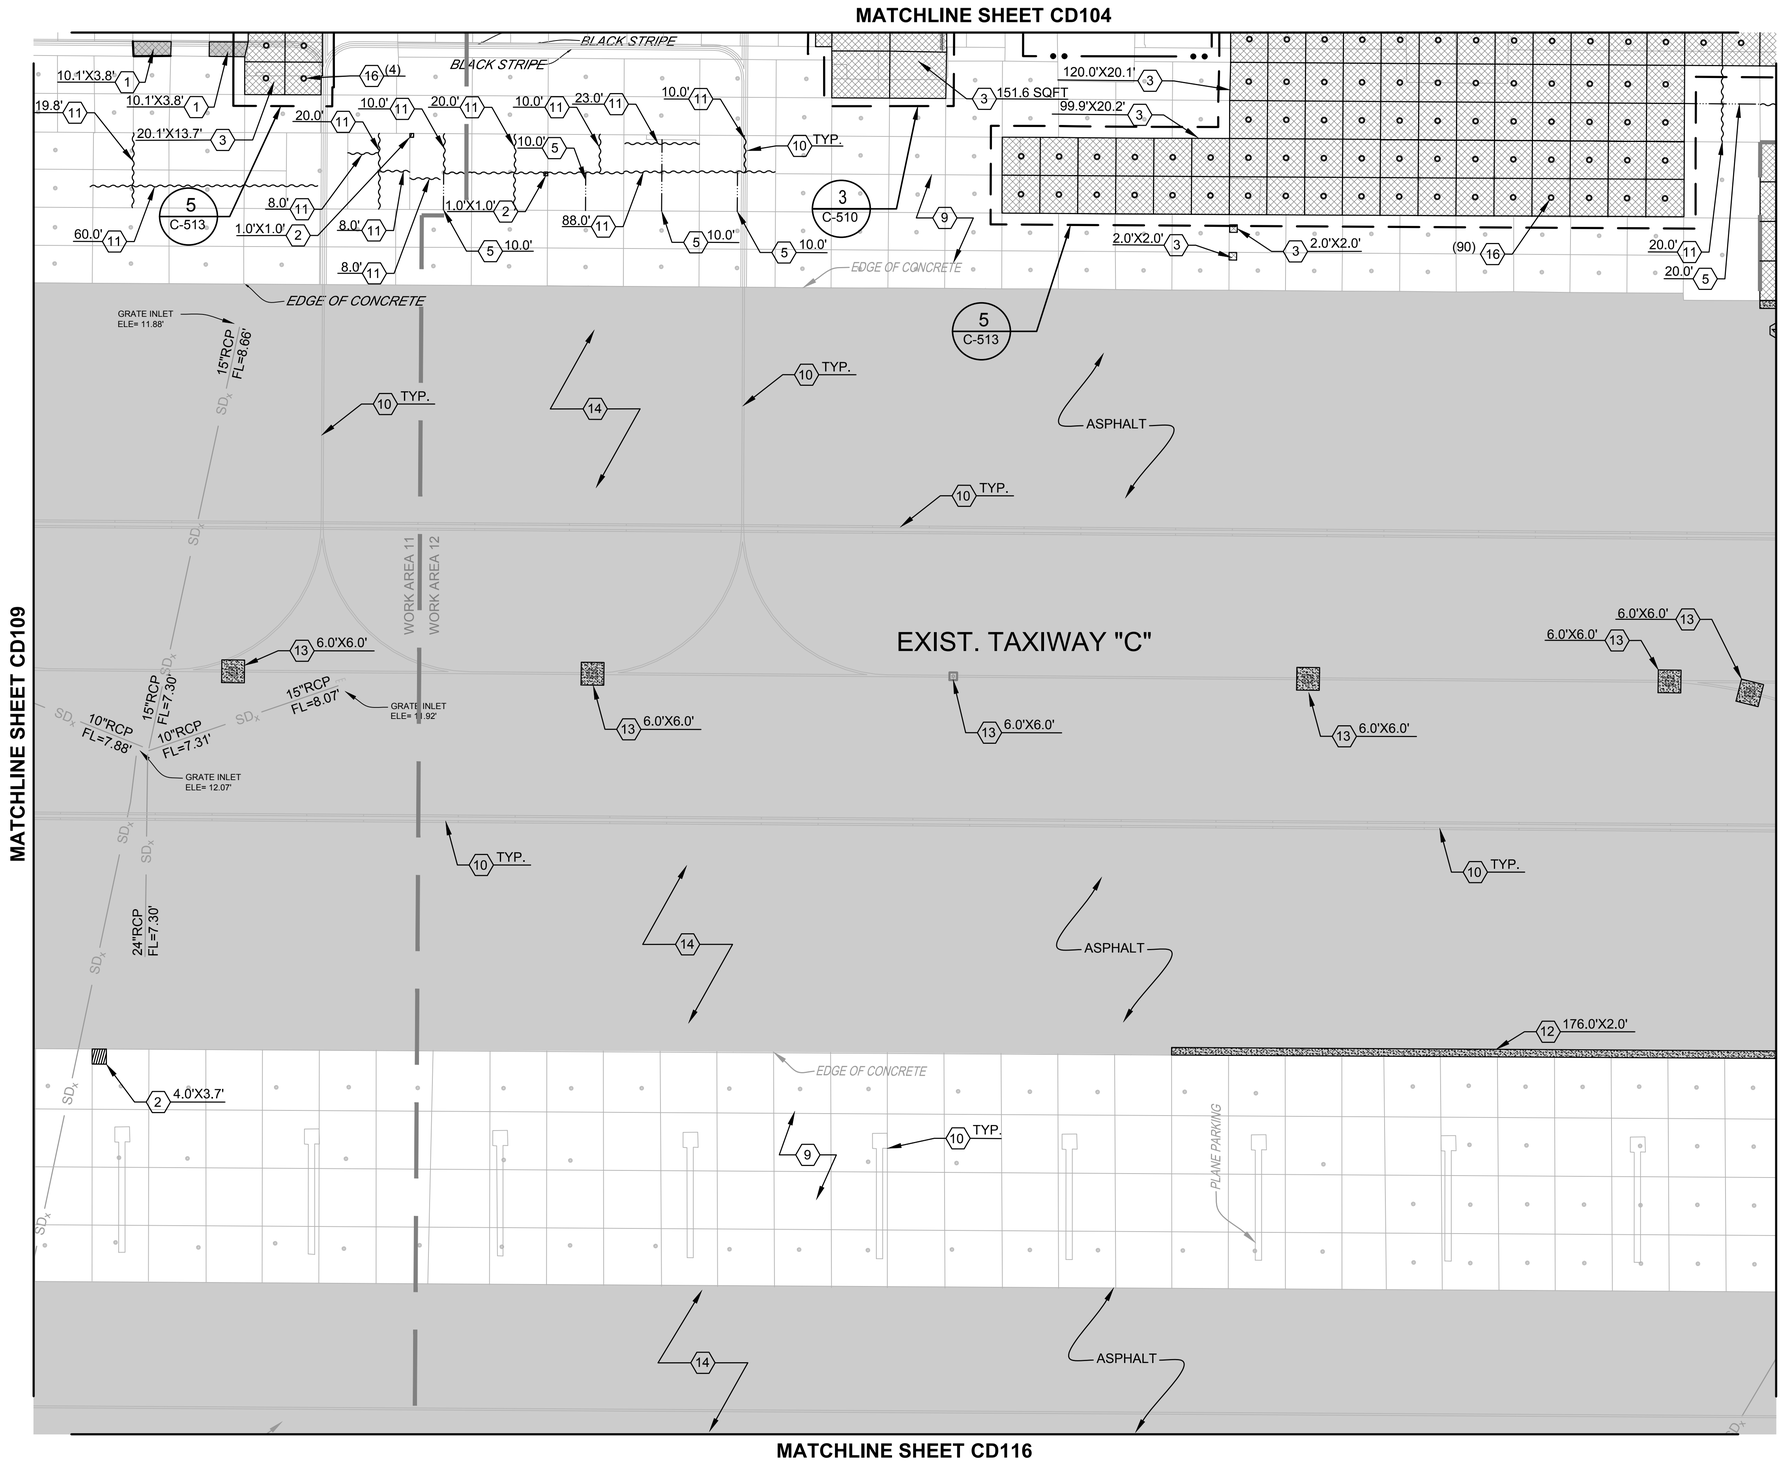

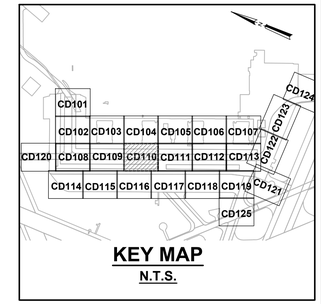

KEY MAP
N.T.S.

SCALE: 1"=20' (20 0 20 40 FEET)

DEMOLITION KEY NOTES:

1. REMOVE AND REPLACE WITH REINFORCED CONCRETE PAVEMENT. T=9". REFER TO SHEET C-504
2. SPALL REPAIR REFER TO SHEET C-503, DET. 2
3. REMOVE AND REPLACE WITH NON-REINFORCED CONCRETE PAVEMENT. T=9". REFER TO SHEET C-503, DET. 3 OR 4, AND C-504, DET. 3
5. CONSTRUCT CONTRACTION JOINT IN EXISTING CONCRETE.
9. REMOVE AND REPLACE SEALS* PER SPEC. 32 01 19.61. SEE SHT. C-505, DET 10
10. REMOVE EXISTING STRIPING IAW SPECIFICATION SECTION 32 01 11.51.
11. CRACK REPAIR REFER TO SHEET C-505, DET. 4
12. ASPHALT PAVEMENT REPAIR REFER TO SHEET C-504, DET. 4
13. TYPICAL TAXIWAY LIGHT REMOVAL REFER TO SHEET C-507, DET. 3
14. APPLY TWO APPLICATIONS OF EMULSIFIED SEALER TO EXIST. ASPH. IAW SPEC. SEC. 32 01 13.00 20
16. CONSTRUCT NEW MOORING EYE/TIE-DOWN IN NEW CONCRETE

*REMOVE AND REPLACE ALL CONCRETE JOINT SEALS WITHIN PROJECT LIMITS

SYM	DESCRIPTION	DATE	APPR.
0	ISSUED FOR BID	6 NOV 2015	

NAVFAC

11-6-15 REGISTERED PROFESSIONAL ENGINEER JOHN B. BEAN 19302 ONE STATE OF TEXAS SEAL

leidos
LEIDOS ENGINEERING, LLC
ONE WEST 3RD ST.
TULSA, OK 74103

DELTA AIRPORT CONSULTANTS, INC.
9711 Farrar Court, Suite 100
Richmond, Virginia 23236
phone: (804) 275-8301 • fax: (804) 275-8371
www.deltaairport.com
Delta Project No. 14072 A/E INFO

APPROVED
FOR COMMANDER NAVFAC
ACTIVITY
SATISFACTORY TO DATE
DES CLM DRW GLH CHK HWM
PM / DM
BRANCH MANAGER
CHIEF ENG / ARCH
FIRE PROTECTION

DEPARTMENT OF THE NAVY
NAVAL FACILITIES ENGINEERING COMMAND
CIBL CORE
NAVAL FACILITIES ENGINEERING COMMAND SOUTHEAST
NAVAL AIR STATION JACKSONVILLE
NAS CORPUS CHRISTI
CORPUS CHRISTI, TEXAS
NAS CORPUS CHRISTI AIRFIELD REPAIRS
MAIN PARKING APRON
PAVEMENT REPAIR - DEMOLITION PLAN SHEET 10 OF 25

SCALE: AS NOTED
EPROJECT NO.:
CONSTR. CONTR. NO.
NAVFAC DRAWING NO. 15095331
SHEET 18 OF 117
CD110
DRAWFORM REVISION: 5 APRIL 2012

FILE NAME: P:\EGV\1641-OKC\AE\205113480_NAS_Corpus_Christi_Airfield_Repair\20_DESIGN\40_CAD\C\134800-05X-CD110.dwg LAYOUT NAME: PAVEMENT REPAIR - DEMOLITION PLAN SHEET 10 OF 25 PLOTTED: Monday, November 09, 2015 - 3:12pm USER: jacksonjm2

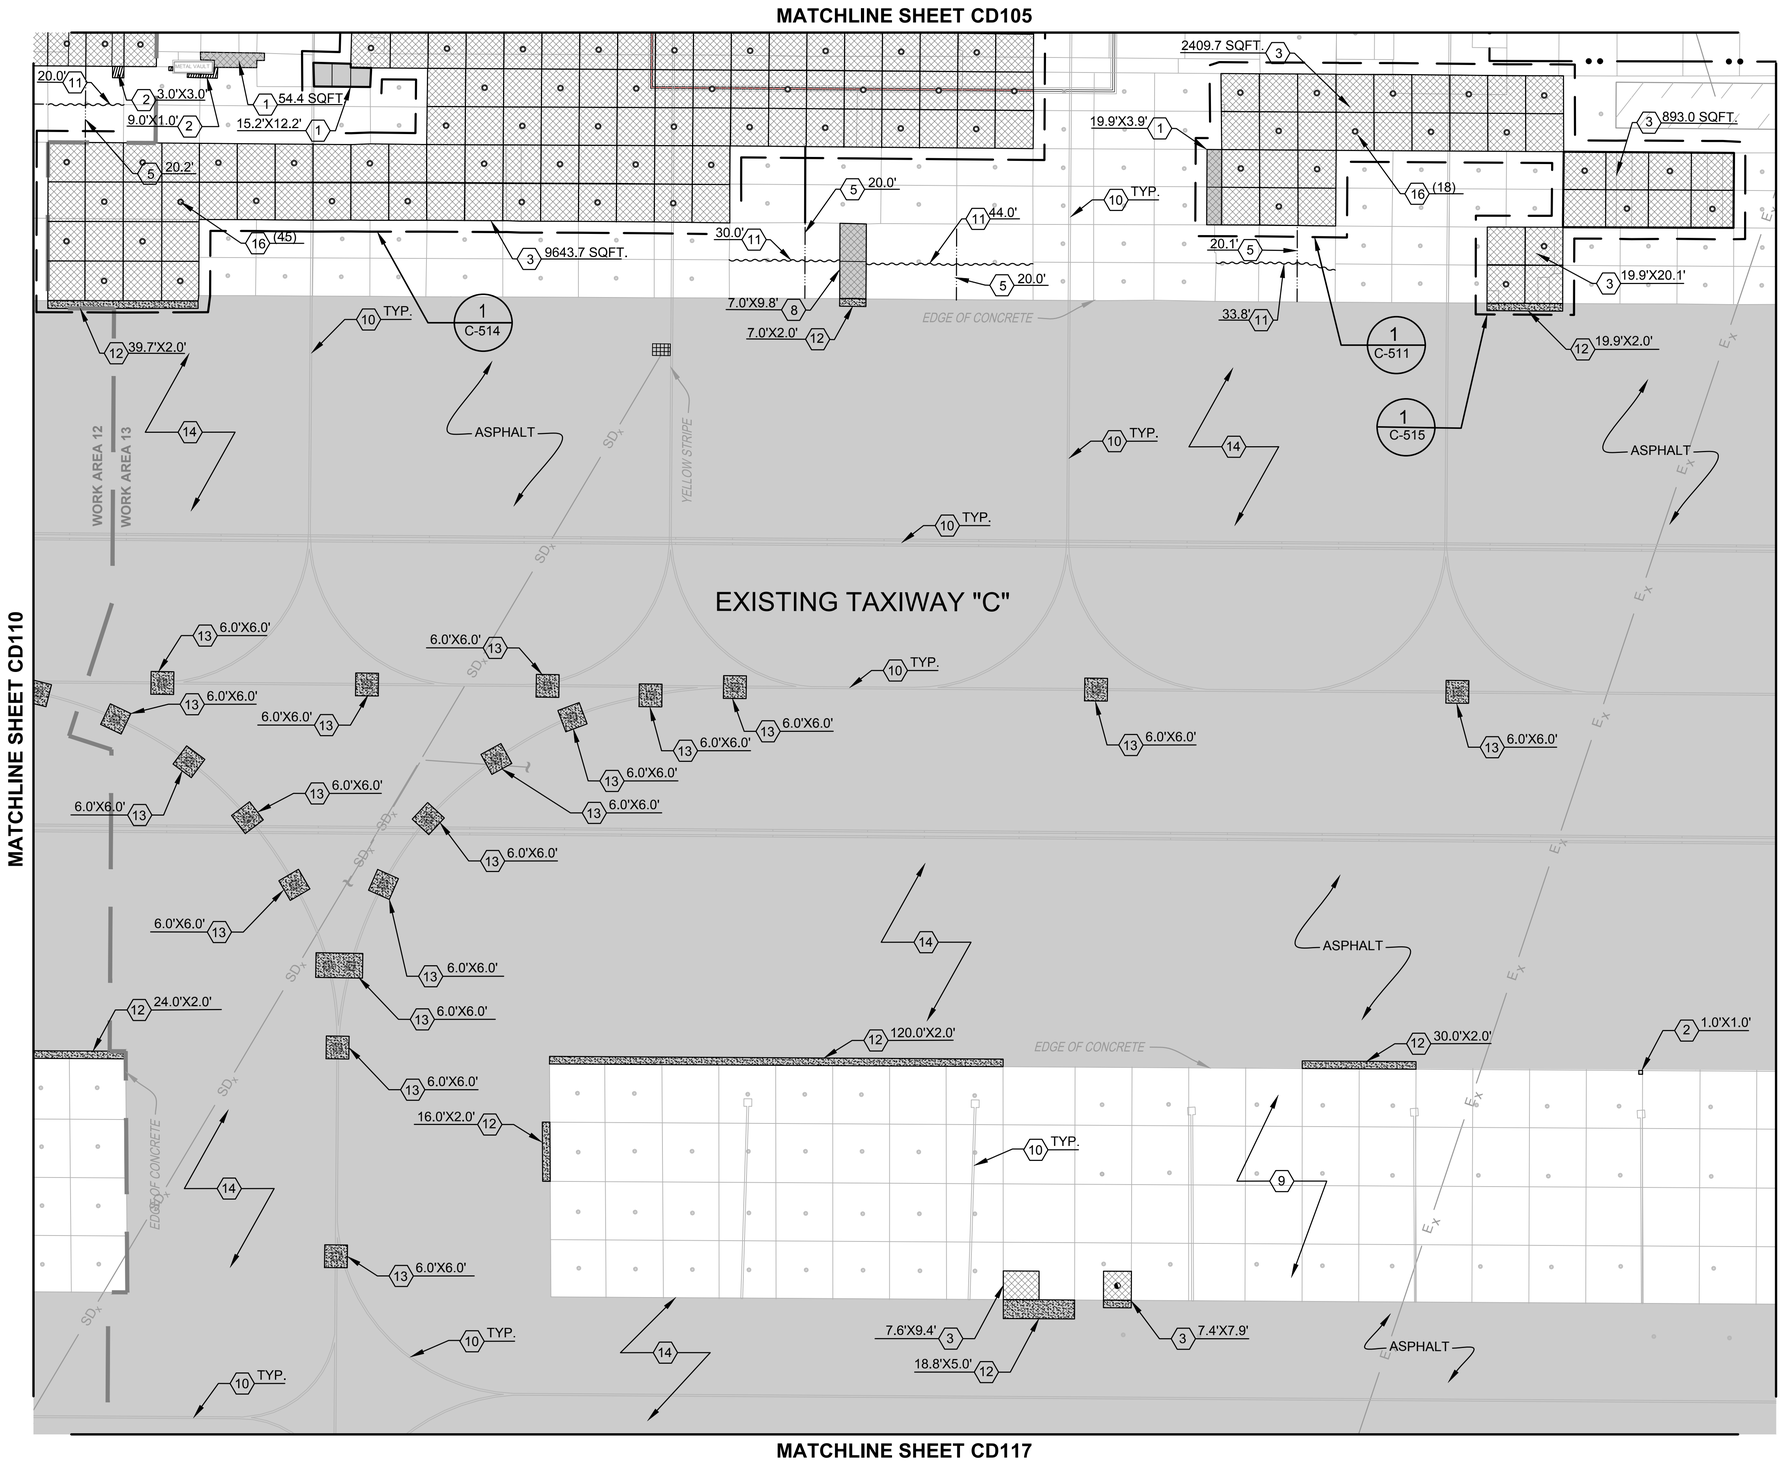

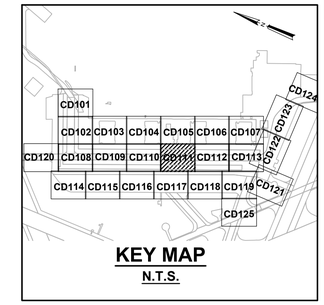

KEY MAP
N.T.S.

SCALE: 1"=20' (20 0 20 40 FEET)

DEMOLITION KEY NOTES:

1. REMOVE AND REPLACE WITH REINFORCED CONCRETE PAVEMENT. T=9". REFER TO SHEET C-504
2. SPALL REPAIR REFER TO SHEET C-503, DET. 2
3. REMOVE AND REPLACE WITH NON-REINFORCED CONCRETE PAVEMENT. T=9". REFER TO SHEET C-503, DET. 3 OR 4, AND C-504, DET. 3
5. CONSTRUCT CONTRACTION JOINT IN EXISTING CONCRETE.
8. REMOVE AND REPLACE CONCRETE PAVEMENT. T=12". REFER TO SHEET C-504, DET. 3
9. REMOVE AND REPLACE SEALS* PER SPEC. 32 01 19.61. SEE SHT. C-505, DET 10
10. REMOVE EXISTING STRIPING IAW SPECIFICATION SECTION 32 01 11.51.
11. CRACK REPAIR REFER TO SHEET C-505, DET. 4
12. ASPHALT PAVEMENT REPAIR REFER TO SHEET C-504, DET. 4
13. TYPICAL TAXIWAY LIGHT REMOVAL REFER TO SHEET C-507, DET. 3
14. APPLY TWO APPLICATIONS OF EMULSIFIED SEALER TO EXIST. ASPH. IAW SPEC. SEC. 32 01 13.00 20
16. CONSTRUCT NEW MOORING EYE/TIE-DOWN IN NEW CONCRETE

*REMOVE AND REPLACE ALL CONCRETE JOINT SEALS WITHIN PROJECT LIMITS

SYM	DESCRIPTION	DATE	APPR.
0	ISSUED FOR BID	6 NOV 2015	

NAVFAC

11-6-15
REGISTERED PROFESSIONAL ENGINEER JOHN B. BEAN 19302 CONTINENTAL
SEAL

leidos
LEIDOS ENGINEERING, LLC
ONE WEST 3RD ST.
TULSA, OK 74103

DELTA AIRPORT CONSULTANTS, INC.
9711 Farrar Court, Suite 100
Richmond, Virginia 23236
phone: (804) 275-8301 x fax: (804) 275-8371
www.deltaairport.com
Delta Project No. 14072 A/E INFO

APPROVED
FOR COMMANDER NAVFAC
ACTIVITY
SATISFACTORY TO DATE
DES CLM DRW GLH CHK HWM
PM / DM
BRANCH MANAGER
CHIEF ENG / ARCH
FIRE PROTECTION

DEPARTMENT OF THE NAVY
NAVAL FACILITIES ENGINEERING COMMAND
CIBIL CORE
NAVAL FACILITIES ENGINEERING COMMAND SOUTHEAST
NAS CORPUS CHRISTI
NAVAL AIR STATION JACKSONVILLE
CORPUS CHRISTI, TEXAS
NAS CORPUS CHRISTI AIRFIELD REPAIRS
MAIN PARKING APRON
PAVEMENT REPAIR - DEMOLITION PLAN SHEET 11 OF 25

SCALE: AS NOTED
EPROJECT NO.:
CONSTR. CONTR. NO.
NAVFAC DRAWING NO. 15095332
SHEET 19 OF 117
CD111
DRAWFORM REVISION: 5 APRIL 2012

FILE NAME: P:\EGI\1641-0KC\AE\205113480_NAS_Corpus_Christi_Airfield_Repair\20_DESIGN\40_CAD\C\134800-05X-CD111.dwg LAYOUT NAME: PAVEMENT REPAIR - DEMOLITION PLAN SHEET 11 OF 25 PLOTTED: Monday, November 09, 2015 - 3:13pm USER: jacksonjm2

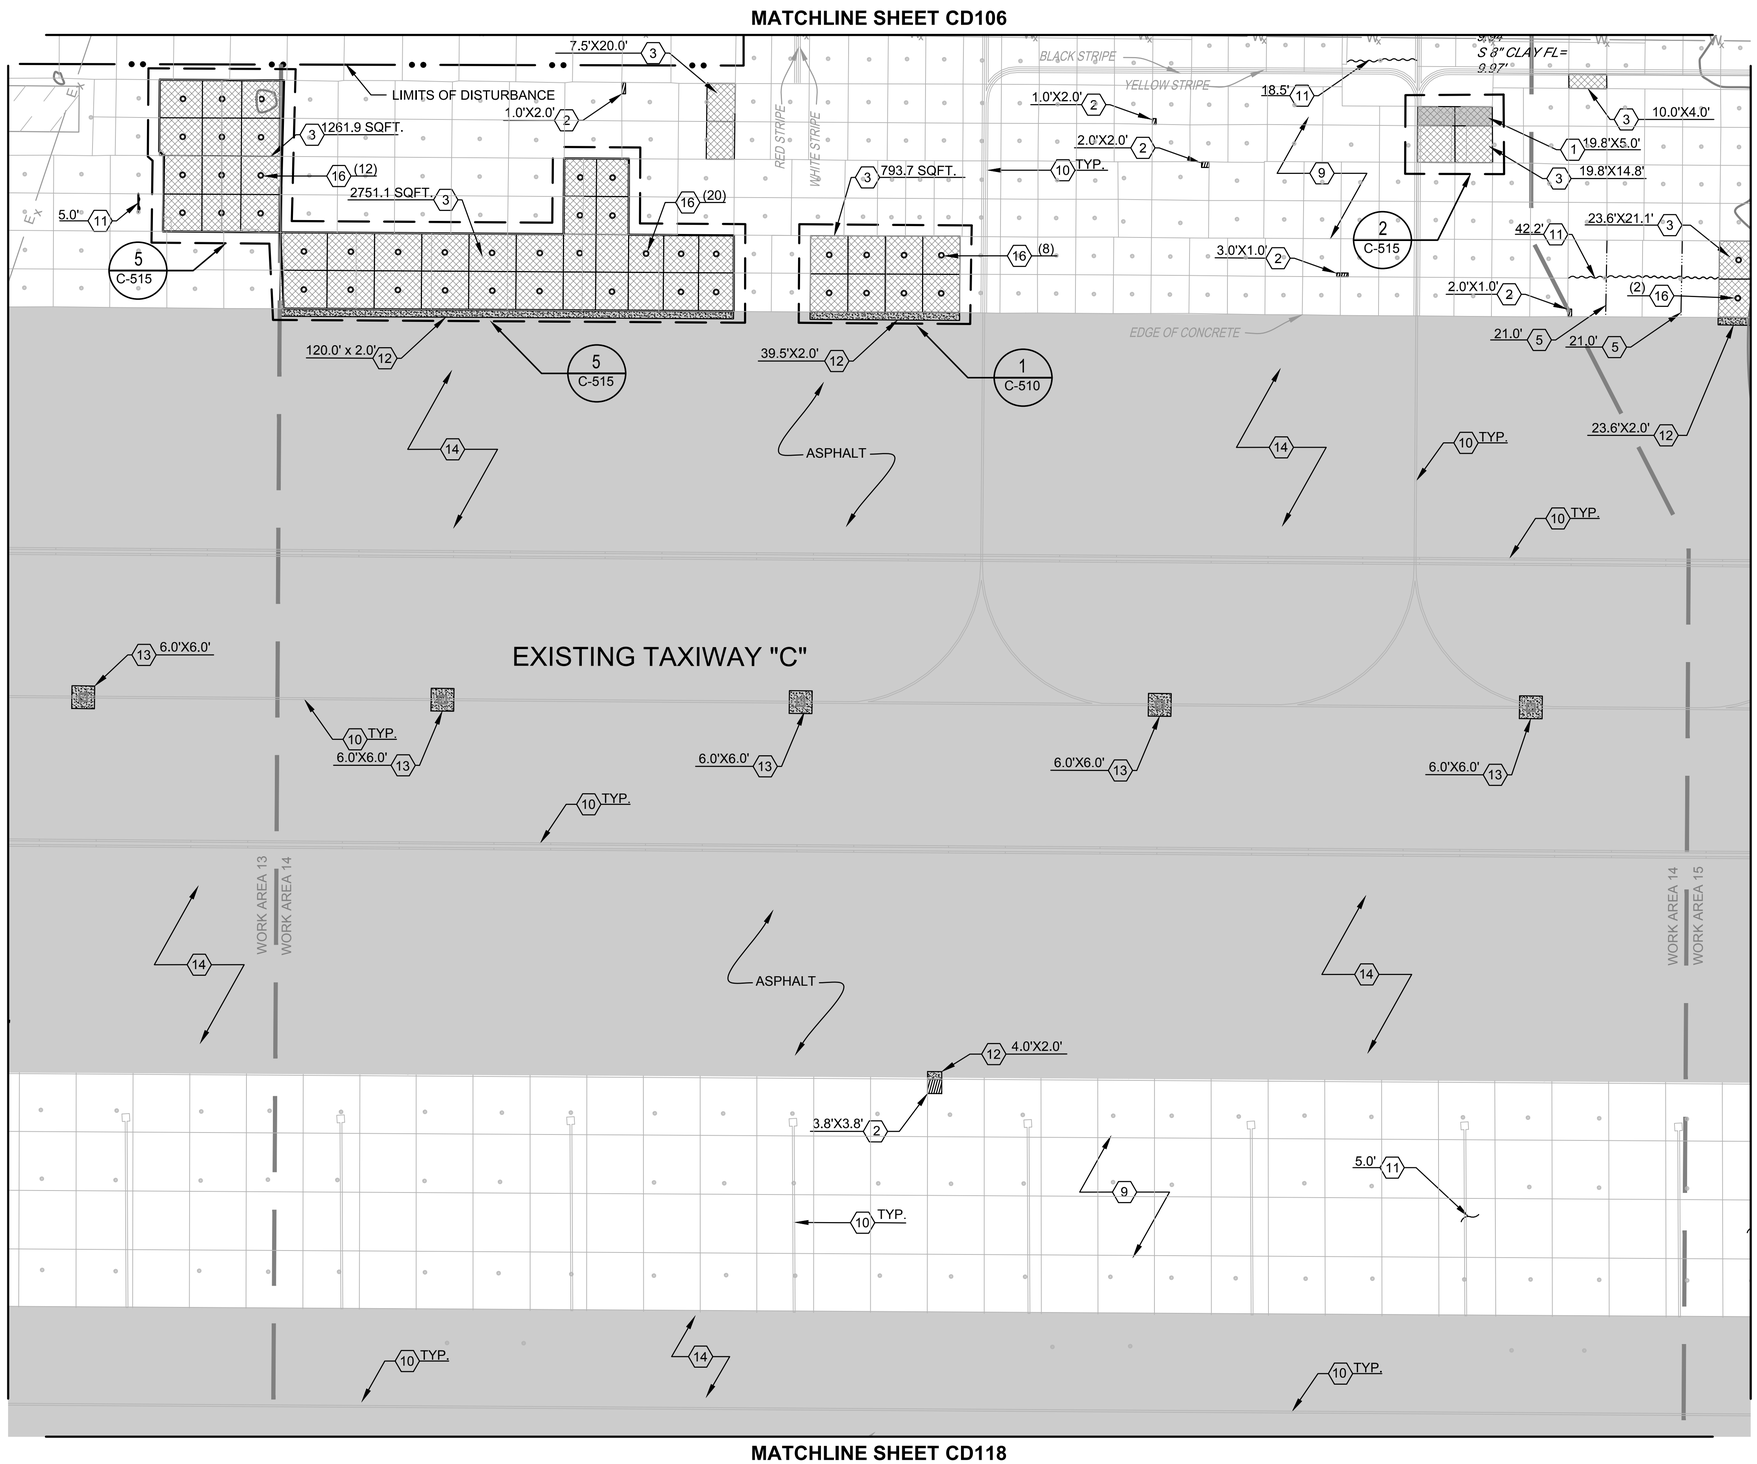

KEY MAP

N.T.S.

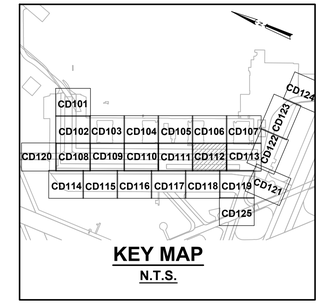

SCALE: 1"=20' (20 0 20 40 FEET)

DEMOLITION KEY NOTES:

1. REMOVE AND REPLACE WITH REINFORCED CONCRETE PAVEMENT. T=9". REFER TO SHEET C-504
2. SPALL REPAIR REFER TO SHEET C-503, DET. 2
3. REMOVE AND REPLACE WITH NON-REINFORCED CONCRETE PAVEMENT. T=9". REFER TO SHEET C-503, DET. 3 OR 4, AND C-504, DET. 3
5. CONSTRUCT CONTRACTION JOINT IN EXISTING CONCRETE.
9. REMOVE AND REPLACE SEALS* PER SPEC. 32 01 19.61. SEE SHT. C-505, DET 10
10. REMOVE EXISTING STRIPING IAW SPECIFICATION SECTION 32 01 11.51.
11. CRACK REPAIR REFER TO SHEET C-505, DET. 4
12. ASPHALT PAVEMENT REPAIR REFER TO SHEET C-504, DET. 4
13. TYPICAL TAXIWAY LIGHT REMOVAL REFER TO SHEET C-507, DET. 3
14. APPLY TWO APPLICATIONS OF EMULSIFIED SEALER TO EXIST. ASPH. IAW SPEC. SEC. 32 01 13.00 20
16. CONSTRUCT NEW MOORING EYE/TIE-DOWN IN NEW CONCRETE

*REMOVE AND REPLACE ALL CONCRETE JOINT SEALS WITHIN PROJECT LIMITS

SYM	DESCRIPTION	DATE	APPR
0	ISSUED FOR BID	6 NOV 2015	

NAVFAC

11-6-15 REGISTERED PROFESSIONAL ENGINEER JOHN B. BEAN 19302 SEAL

leidos
LEIDOS ENGINEERING, LLC
ONE WEST 3RD ST.
TULSA, OK 74103

DELTA AIRPORT CONSULTANTS, INC.
9711 Farrar Court, Suite 100
Richmond, Virginia 23236
phone: (804) 275-8301 • fax: (804) 275-8371
www.deltaairport.com
Delta Project No. 14072 A/E INFO

APPROVED
FOR COMMANDER NAVFAC
ACTIVITY
SATISFACTORY TO DATE
DES CLM DRW GLH CHK HWM
PM / DM
BRANCH MANAGER
CHIEF ENG / ARCH
FIRE PROTECTION

DEPARTMENT OF THE NAVY
NAVAL FACILITIES ENGINEERING COMMAND
CIBL CORE
NAVAL FACILITIES ENGINEERING COMMAND SOUTHEAST
NAVAL AIR STATION JACKSONVILLE
NAS CORPUS CHRISTI
CORPUS CHRISTI, TEXAS
NAS CORPUS CHRISTI AIRFIELD REPAIRS
MAIN PARKING APRON
PAVEMENT REPAIR - DEMOLITION PLAN SHEET 12 OF 25

SCALE: AS NOTED
EPROJECT NO.:
CONSTR. CONTR. NO.
NAVFAC DRAWING NO. 15095333
SHEET 20 OF 117
CD112
DRAWFORM REVISION: 5 APRIL 2012

FILE NAME: P:\EC\1641-OKC\AE\2051134800_NAS_Corpus_Christi_Airfield_Repair\20_DESIGN\40_CAD\C\134800-05X-CD112.dwg LAYOUT NAME: PAVEMENT REPAIR - DEMOLITION PLAN SHEET 12 OF 25 PLOTTED: Monday, November 09, 2015 - 3:15pm USER: jackson\jm2

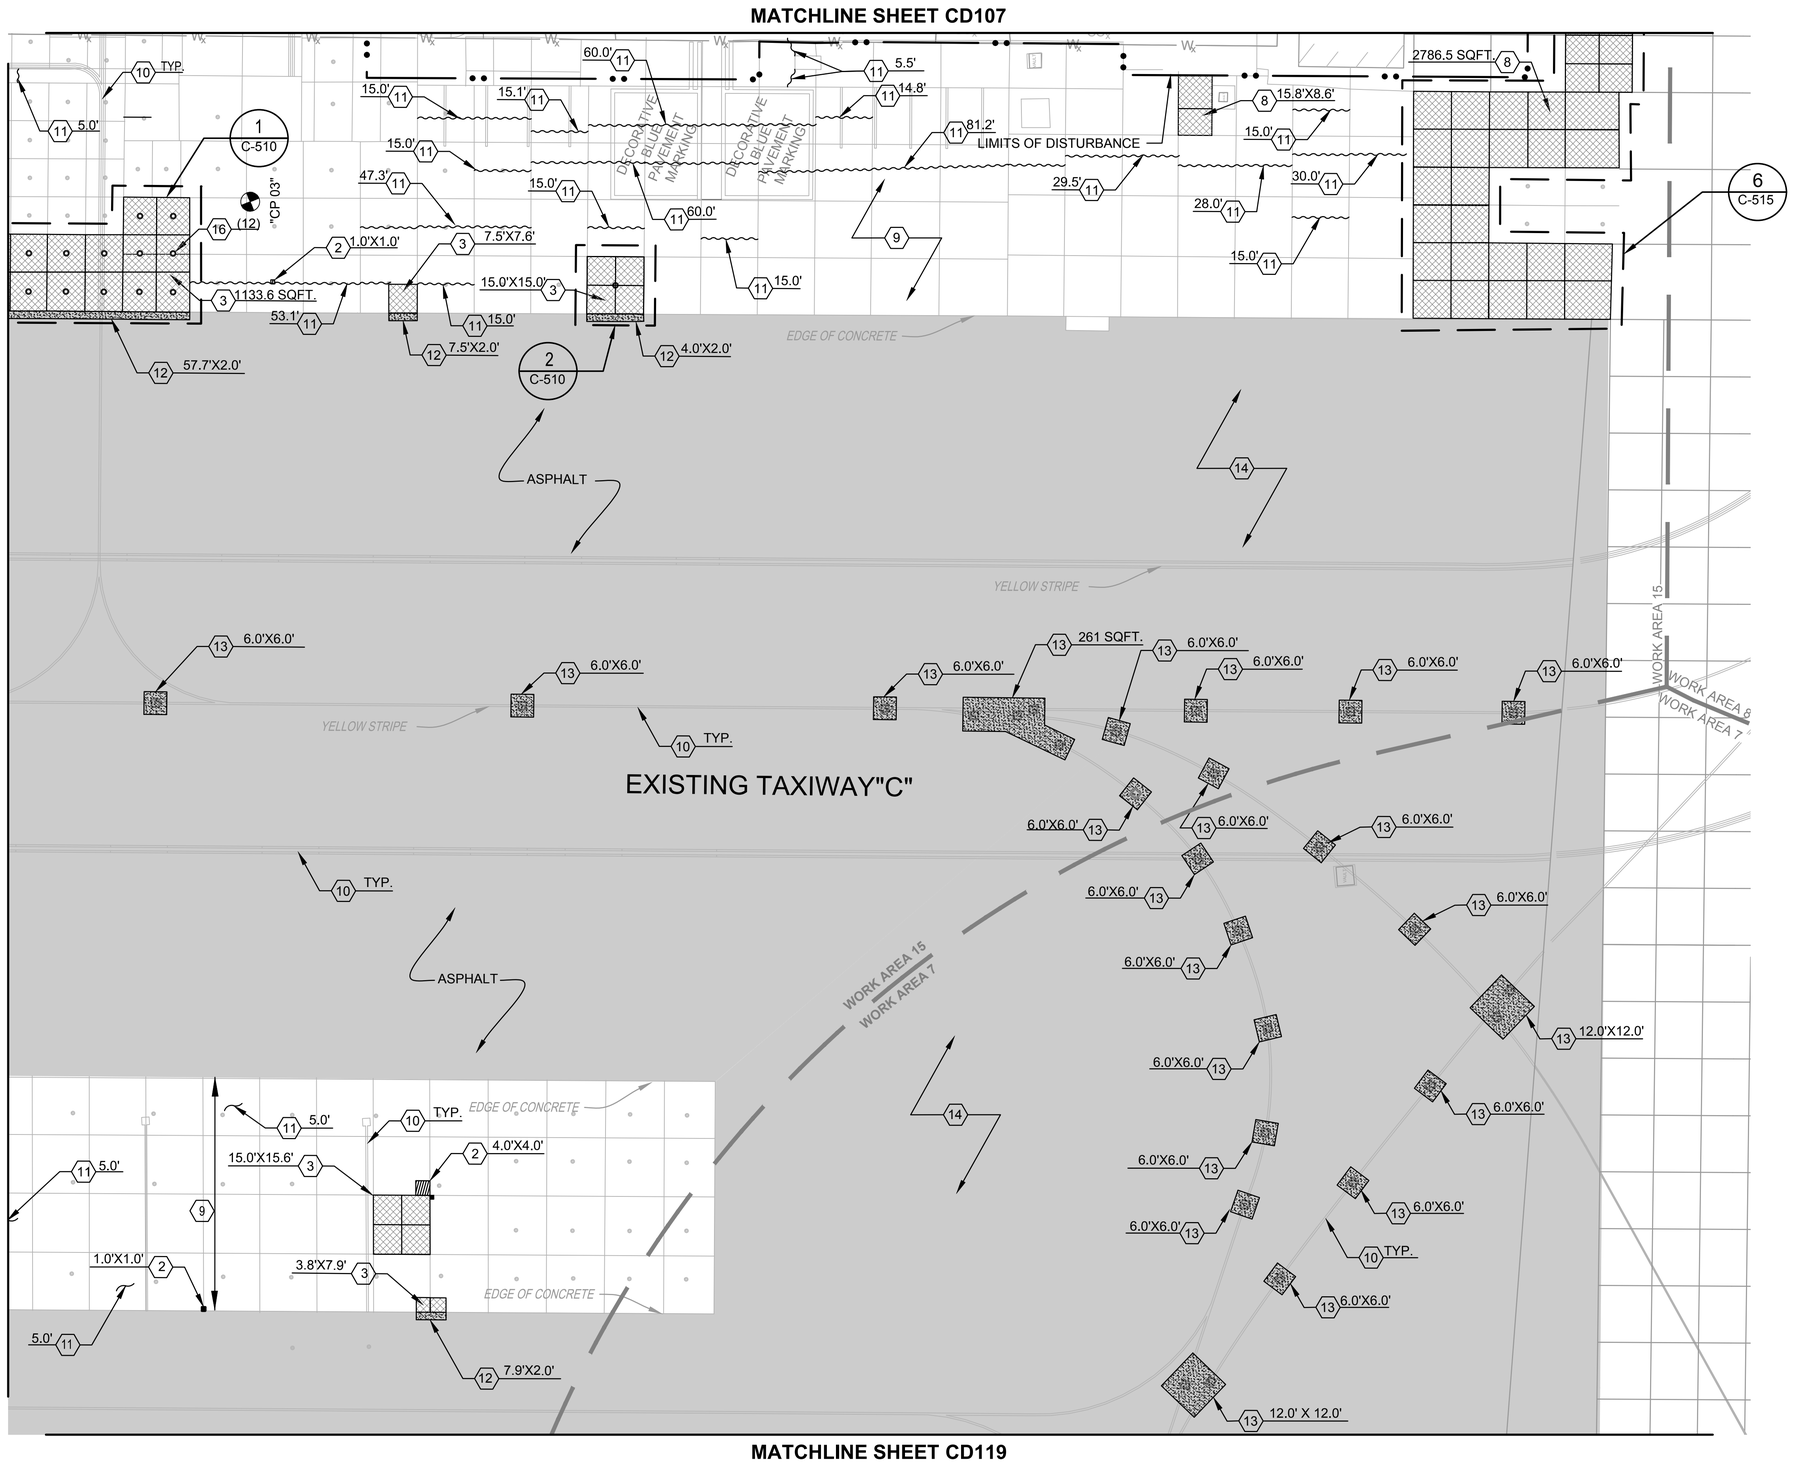

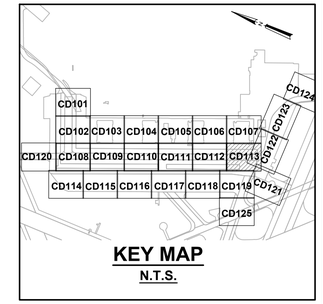

KEY MAP
N.T.S.

SCALE: 1"=20' (20 0 20 40 FEET)

DEMOLITION KEY NOTES:

2. SPALL REPAIR
REFER TO SHEET C-503, DET. 2
3. REMOVE AND REPLACE WITH NON-REINFORCED CONCRETE PAVEMENT.
8. REMOVE AND REPLACE CONCRETE PAVEMENT. T=12". REFER TO SHEET C-504, DET. 3
9. REMOVE AND REPLACE SEALS* PER SPEC. 32 01 19.61. SEE SHT. C-505, DET 10
10. REMOVE EXISTING STRIPING IAW SPECIFICATION SECTION 32 01 11.51.
11. CRACK REPAIR
REFER TO SHEET C-505, DET. 4
12. ASPHALT PAVEMENT REPAIR
REFER TO SHEET C-504, DET. 4
13. TYPICAL TAXIWAY LIGHT REMOVAL
REFER TO SHEET C-507, DET. 3
14. APPLY TWO APPLICATIONS OF EMULSIFIED SEALER TO EXIST. ASPH.
16. CONSTRUCT NEW MOORING EYE/TIE-DOWN IN NEW CONCRETE

*REMOVE AND REPLACE ALL CONCRETE JOINT SEALS WITHIN PROJECT LIMITS

SYM	DESCRIPTION	DATE	APPR
0	ISSUED FOR BID	6 NOV 2015	

NAVFAC

11-6-15
REGISTERED PROFESSIONAL ENGINEER JOHN B. BEAN 19302 OKLAHOMA
SEAL

leidos
LEIDOS ENGINEERING, LLC
ONE WEST 3RD ST.
TULSA, OK 74103

DELTA AIRPORT CONSULTANTS, INC.
9711 Farrar Court, Suite 100
Richmond, Virginia 23236
phone: (804) 275-8301 • fax: (804) 275-8371
www.deltaairport.com
Delta Project No. 14072 A/E INFO

APPROVED
FOR COMMANDER NAVFAC
ACTIVITY
SATISFACTORY TO DATE
DES CLM DRW GLH CHK HWM
PM / DM
BRANCH MANAGER
CHIEF ENG / ARCH
FIRE PROTECTION

DEPARTMENT OF THE NAVY
NAVAL FACILITIES ENGINEERING COMMAND
NAVAL FACILITIES ENGINEERING COMMAND SOUTHEAST
CIBL CORE
NAS CORPUS CHRISTI
NAVAL AIR STATION JACKSONVILLE
CORPUS CHRISTI, TEXAS
NAS CORPUS CHRISTI AIRFIELD REPAIRS
MAIN PARKING APRON
PAVEMENT REPAIR - DEMOLITION PLAN SHEET 13 OF 25

SCALE: AS NOTED
EPROJECT NO.:
CONSTR. CONTR. NO.
NAVFAC DRAWING NO.
15095334
SHEET 21 OF 117
CD113
DRAWFORM REVISION: 5 APRIL 2012

FILE NAME: P:\EC\1641-OKC\AE\205113460_NAS_Corpus_Christi_Airfield_Repair\20_DESIGN\40_CAD\C\134860-05X-CD113.dwg LAYOUT NAME: PAVEMENT REPAIR - DEMOLITION PLAN SHEET 13 OF 25 PLOTTED: Tuesday, November 10, 2015 - 9:53am USER: jacksonjm2

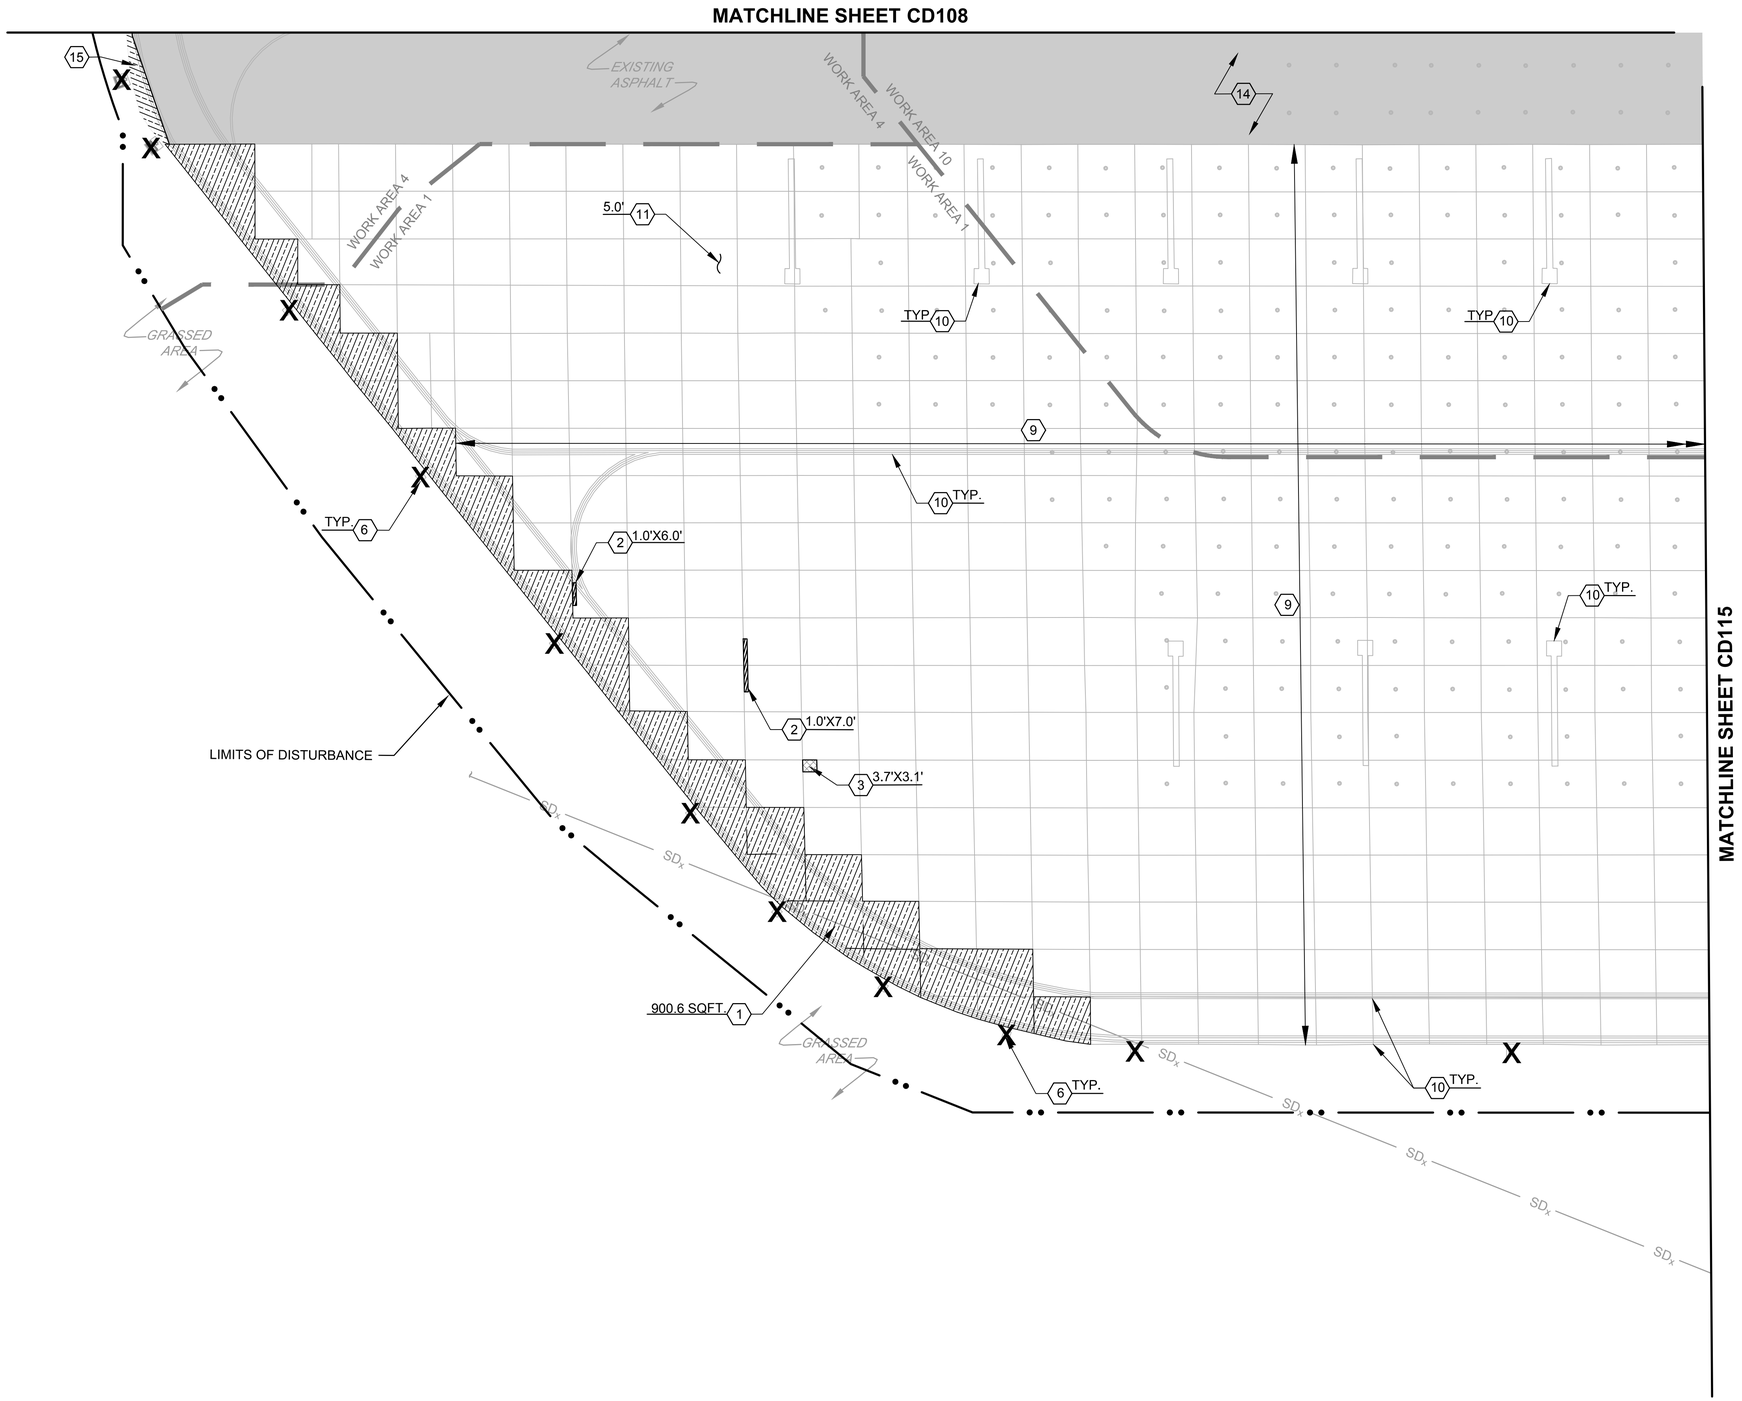

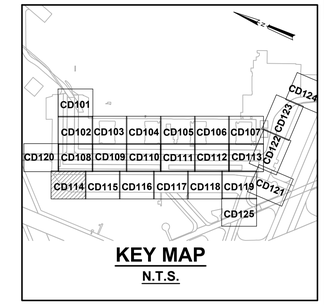

KEY MAP
N.T.S.

SCALE: 1"=20' (20 0 20 40 FEET)

DEMOLITION KEY NOTES:

1. REMOVE AND REPLACE WITH REINFORCED CONCRETE PAVEMENT. T=9". REFER TO SHEET C-504
2. SPALL REPAIR REFER TO SHEET C-503, DET. 2
3. REMOVE AND REPLACE WITH NON-REINFORCED CONCRETE PAVEMENT. T=9". REFER TO SHEET C-503, DET. 3 OR 4, AND C-504, DET. 3
6. REMOVE EXISTING TAXIWAY LIGHT PER ELECTRICAL DEMOLITION PLANS.
9. REMOVE AND REPLACE SEALS* PER SPEC. 32 01 19.61. SEE SHT. C-505, DET 10
10. REMOVE EXISTING STRIPING IAW SPECIFICATION SECTION 32 01 11.51.
11. CRACK REPAIR REFER TO SHEET C-505, DET. 4
14. APPLY TWO APPLICATIONS OF EMULSIFIED SEALER TO EXIST. ASPH. IAW SPEC. SEC. 32 01 13.00 20
15. SAWCUT AND REMOVE EXISTING ASPHALT PVM'T (DEPTH UNKNOWN)

NOTE:
1. REFER TO SHEETS CS101-CS201 FOR NEW PAVING LIMITS.
2. REFER TO SHEETS CP101 TO CP202 FOR STRIPING REMOVAL LIMITS.

*REMOVE AND REPLACE ALL CONCRETE JOINT SEALS WITHIN PROJECT LIMITS

SYM	DESCRIPTION	DATE	APPR.
0	ISSUED FOR BID	6 NOV 2015	

NAVFAC

11-6-15
REGISTERED PROFESSIONAL ENGINEER JOHN B. BEAN 19302 TEXAS
SEAL

leidos
LEIDOS ENGINEERING, LLC
ONE WEST 3RD ST.
TULSA, OK 74103

DELTA AIRPORT CONSULTANTS, INC.
9711 Farrar Court, Suite 100
Richmond, Virginia 23236
phone: (804) 275-8301 • fax: (804) 275-8371
www.deltaairport.com
Delta Project No. 14072 A/E INFO

APPROVED
FOR COMMANDER NAVFAC
ACTIVITY
SATISFACTORY TO DATE
DES CLM | DRW GLH | CHK HWM
PM / DM
BRANCH MANAGER
CHIEF ENG / ARCH
FIRE PROTECTION

DEPARTMENT OF THE NAVY
NAVAL FACILITIES ENGINEERING COMMAND
NAVAL FACILITIES ENGINEERING COMMAND SOUTHEAST
NAVAL AIR STATION JACKSONVILLE
CIBL CORE
NAS CORPUS CHRISTI
CORPUS CHRISTI, TEXAS
NAS CORPUS CHRISTI AIRFIELD REPAIRS
MAIN PARKING APRON
PAVEMENT REPAIR - DEMOLITION PLAN SHEET 14 OF 25

SCALE: AS NOTED
EPROJECT NO.:
CONSTR. CONTR. NO.
NAVFAC DRAWING NO. 15095335
SHEET 22 OF 117
CD114
DRAWFORM REVISION: 5 APRIL 2012

FILE NAME: P:\EC\1641-0K(C)AE\205113480D_NAS_Corpus_Christi_Airfield_Repair\20_DESIGN\40_CAD\C\134800-05X-CD114.dwg LAYOUT NAME: PAVEMENT REPAIR - DEMOLITION PLAN SHEET 14 OF 25 PLOTTED: Monday, November 09, 2015 - 3:19pm USER: jacksonjm2

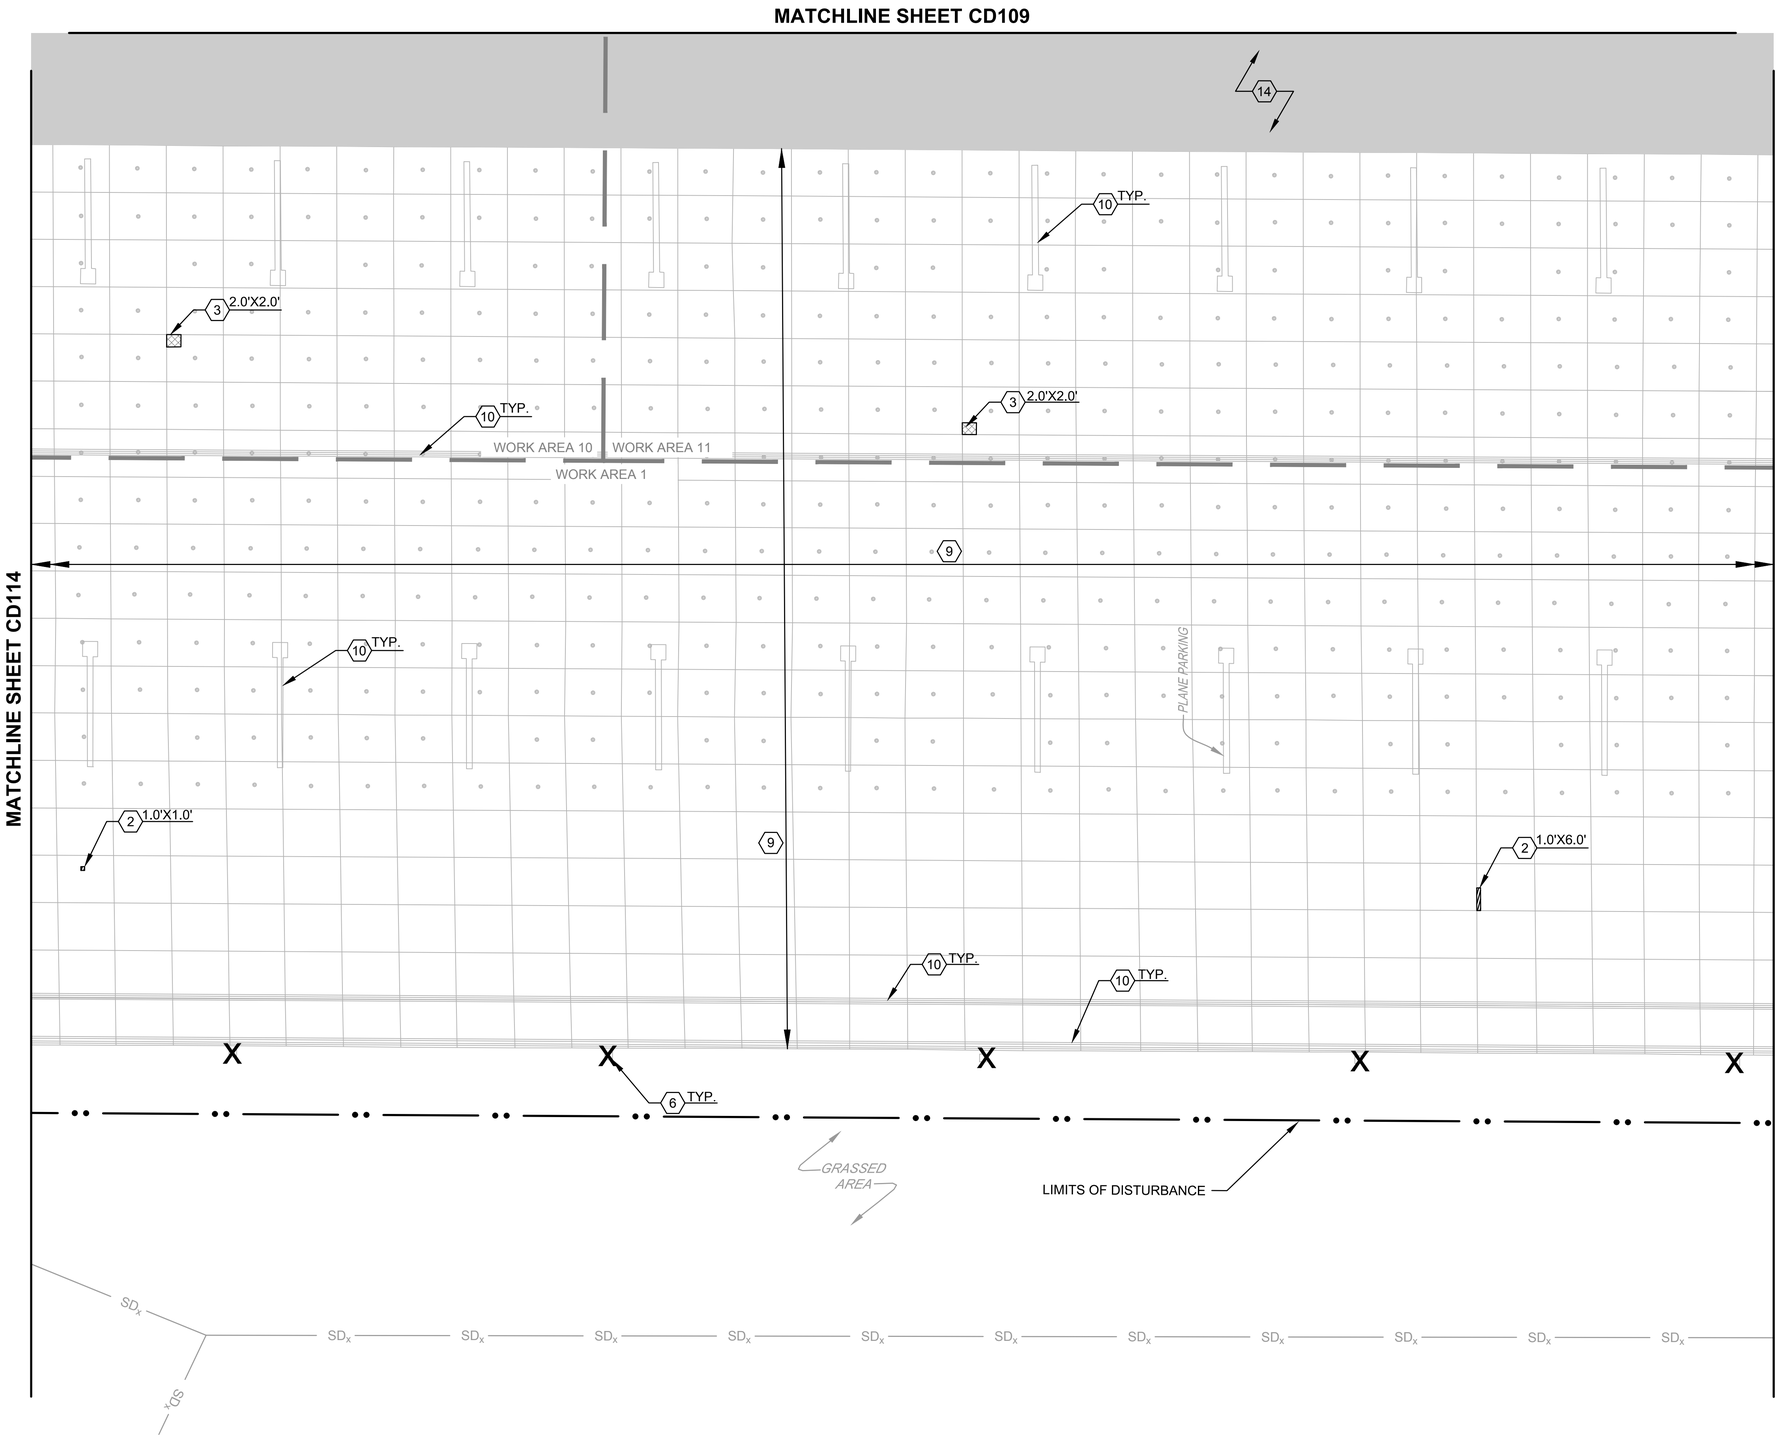

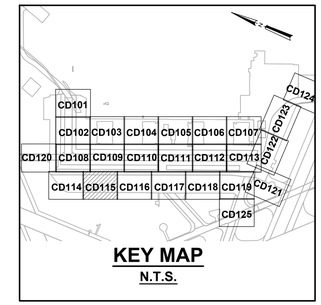

KEY MAP
N.T.S.

SCALE: 1"=20' (20 0 20 40 FEET)

DEMOLITION KEY NOTES:

(2) SPALL REPAIR
REFER TO SHEET C-503, DET. 2

(3) REMOVE AND REPLACE WITH NON-REINFORCED CONCRETE PAVEMENT. T=9". REFER TO SHEET C-503, DET. 3 OR 4, AND C-504, DET. 3

(6) REMOVE EXISTING TAXIWAY LIGHT PER ELECTRICAL DEMOLITION PLANS.

(9) REMOVE AND REPLACE SEALS* PER SPEC. 32 01 19.61. SEE SHT. C-505, DET 1(

(10) REMOVE EXISTING STRIPING IAW SPECIFICATION SECTION 32 01 11.51.

(14) APPLY TWO APPLICATIONS OF EMULSIFIED SEALER TO EXIST. ASPH. IAW SPEC. SEC. 32 01 13.00 20

*REMOVE AND REPLACE ALL CONCRETE JOINT SEALS WITHIN PROJECT LIMITS

SYM	DESCRIPTION	DATE	APPR
0	ISSUED FOR BID	6 NOV 2015	

NAVFAC

11-6-15
REGISTERED PROFESSIONAL ENGINEER JOHN B. BEAN 19302 OKLAHOMA
SEAL

leidos
LEIDOS ENGINEERING, LLC
ONE WEST 3RD ST.
TULSA, OK 74103

DELTA AIRPORT CONSULTANTS, INC.
9711 Farrar Court, Suite 100
Richmond, Virginia 23236
phone: (804) 275-8301 • fax: (804) 275-8371
www.deltaairport.com
Delta Project No. 14072 A/E INFO

APPROVED
FOR COMMANDER NAVFAC
ACTIVITY
SATISFACTORY TO DATE
DES CLM DRW GLH CHK HWM
PM / DM
BRANCH MANAGER
CHIEF ENG / ARCH
FIRE PROTECTION

DEPARTMENT OF THE NAVY
NAVAL FACILITIES ENGINEERING COMMAND
CIBIL CORE
NAVAL FACILITIES ENGINEERING COMMAND SOUTHEAST
NAVAL AIR STATION JACKSONVILLE
NAS CORPUS CHRISTI
CORPUS CHRISTI, TEXAS

NAS CORPUS CHRISTI AIRFIELD REPAIRS
MAIN PARKING APRON
PAVEMENT REPAIR - DEMOLITION PLAN SHEET 15 OF 25

SCALE: AS NOTED
EPROJECT NO.:
CONSTR. CONTR. NO.
NAVFAC DRAWING NO. 15095336
SHEET 23 OF 117
CD115

DRAWFORM REVISION: 5 APRIL 2012

FILE NAME: P:\EC\1641-OKC\AE\2051134800_NAS_Corpus_Christi_Airfield_Repair\20_DESIGN\40_CAD\C\134800-GSX-CD115.dwg LAYOUT NAME: PAVEMENT REPAIR - DEMOLITION PLAN SHEET 15 OF 25 PLOTTED: Monday, November 09, 2015 - 3:20pm USER: jackson\m2

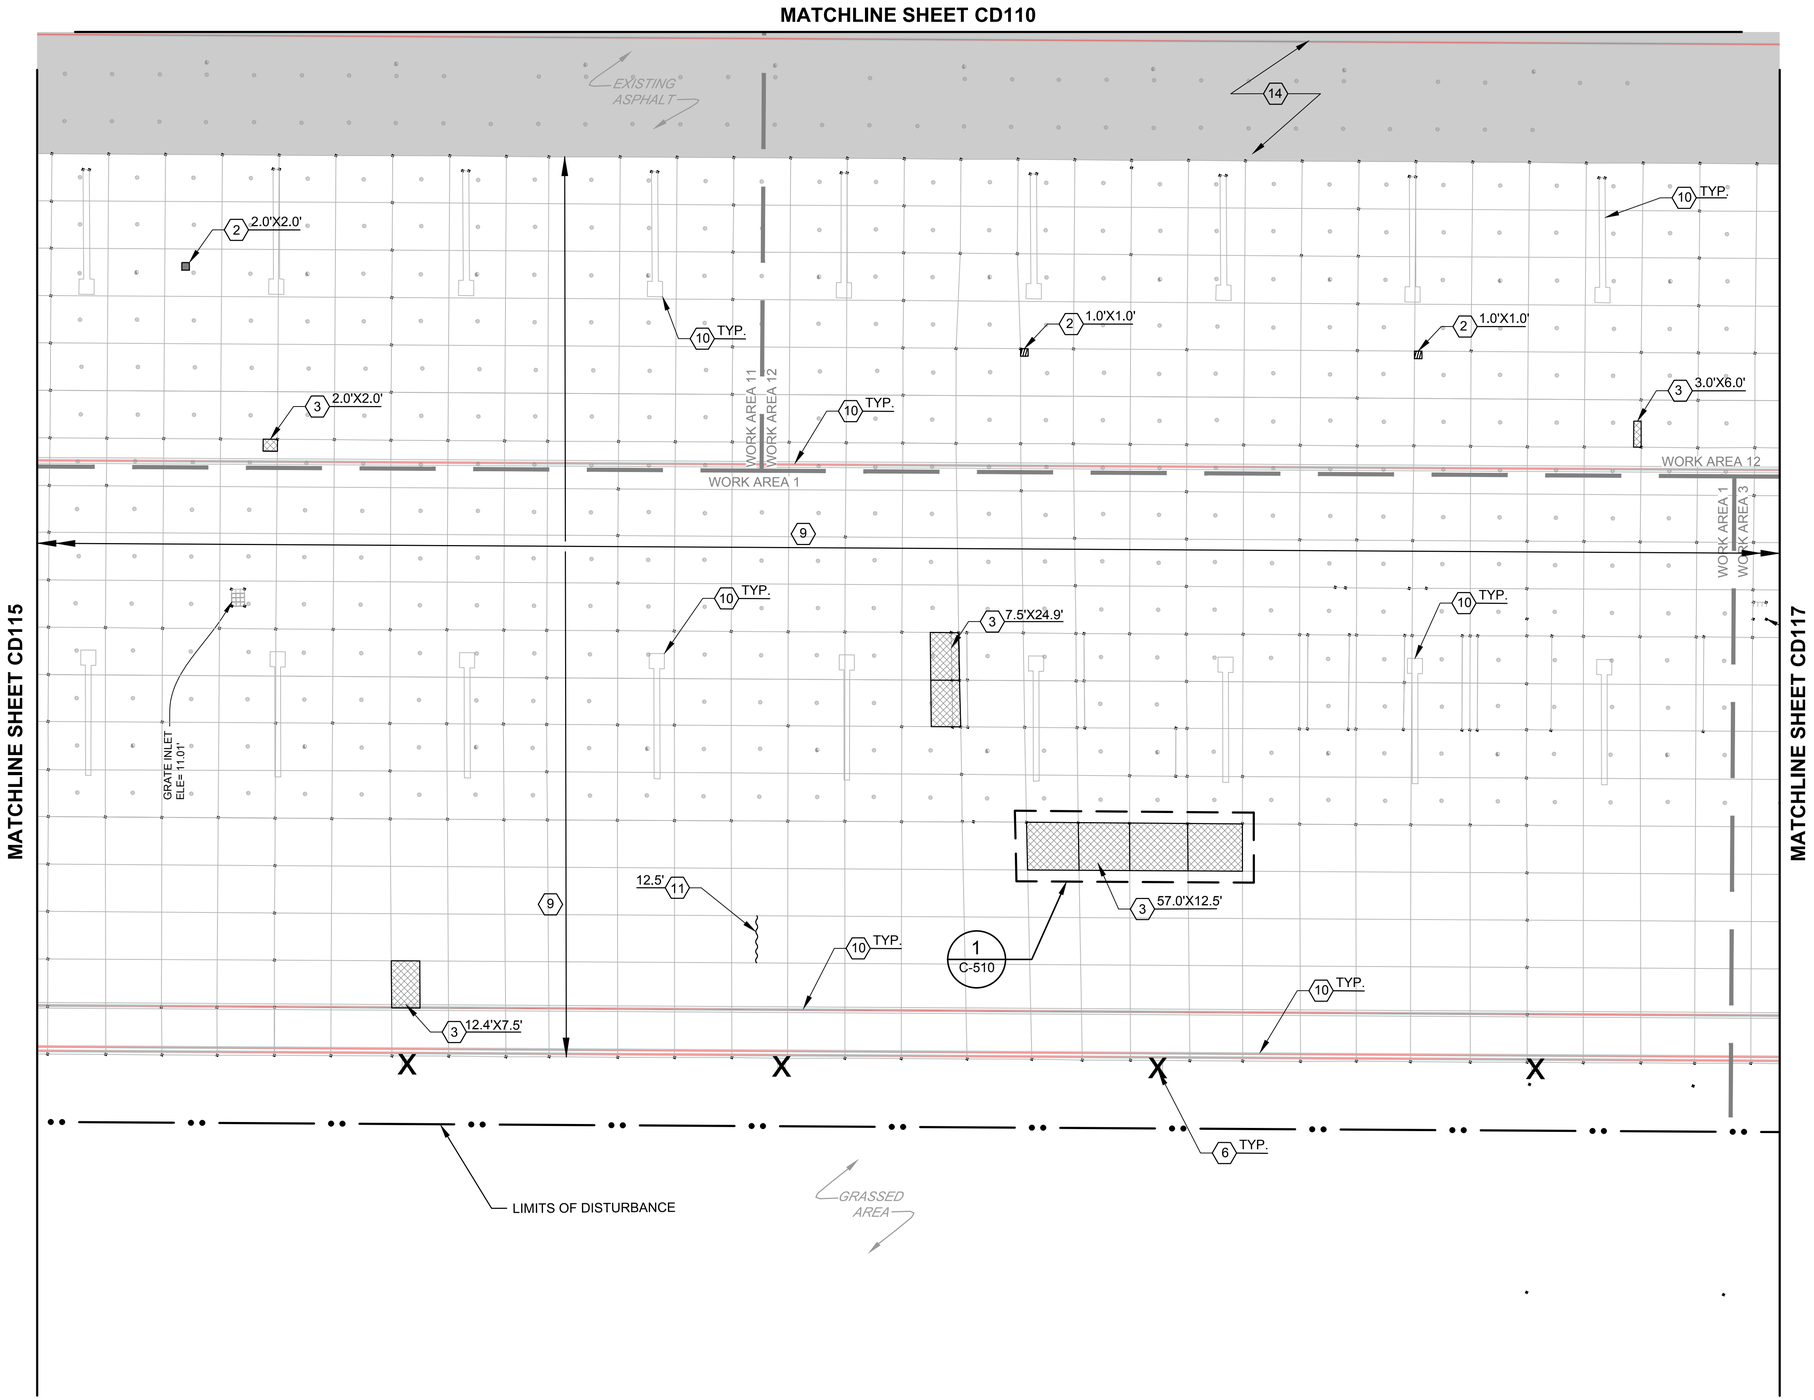

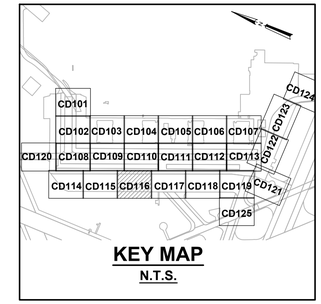

KEY MAP
N.T.S.

SCALE: 1"=20' (20 0 20 40 FEET)

DEMOLITION KEY NOTES:

2. SPALL REPAIR
REFER TO SHEET C-503, DET. 2

3. REMOVE AND REPLACE WITH NON-REINFORCED CONCRETE PAVEMENT. T=9". REFER TO SHEET C-503, DET. 3 OR 4, AND C-504, DET. 3

6. REMOVE EXISTING TAXIWAY LIGHT PER ELECTRICAL DEMOLITION PLANS.

9. REMOVE AND REPLACE SEALS* PER SPEC. 32 01 19.61. SEE SHT. C-505, DET

10. REMOVE EXISTING STRIPING IAW SPECIFICATION SECTION 32 01 11.51.

11. CRACK REPAIR
REFER TO SHEET C-505, DET. 4

14. APPLY TWO APPLICATIONS OF EMULSIFIED SEALER TO EXIST. ASPH. IAW SPEC. SEC. 32 01 13.00 20

*REMOVE AND REPLACE ALL CONCRETE JOINT SEALS WITHIN PROJECT LIMITS

SYM	DESCRIPTION	DATE	APPR
0	ISSUED FOR BID	6 NOV 2015	

NAVFAC

11-6-15
REGISTERED PROFESSIONAL ENGINEER JOHN B. BEAN 19302 OKLAHOMA
SEAL

leidos
LEIDOS ENGINEERING, LLC
ONE WEST 3RD ST.
TULSA, OK 74103

DELTA AIRPORT CONSULTANTS, INC.
9711 Farrar Court, Suite 100
Richmond, Virginia 23236
phone: (804) 275-8301 • fax: (804) 275-8371
www.deltaairport.com
Delta Project No. 14072 A/E INFO

APPROVED
FOR COMMANDER NAVFAC
ACTIVITY
SATISFACTORY TO DATE
DES CLM DRW GLH CHK HWM
PM / DM
BRANCH MANAGER
CHIEF ENG / ARCH
FIRE PROTECTION

DEPARTMENT OF THE NAVY
NAVAL FACILITIES ENGINEERING COMMAND
NAVAL FACILITIES ENGINEERING COMMAND SOUTHEAST
CIBL CORE
NAS CORPUS CHRISTI
NAVAL AIR STATION JACKSONVILLE
CORPUS CHRISTI, TEXAS
NAS CORPUS CHRISTI AIRFIELD REPAIRS
MAIN PARKING APRON
PAVEMENT REPAIR - DEMOLITION PLAN SHEET 16 OF 25

SCALE: AS NOTED
EPROJECT NO.:
CONSTR. CONTR. NO.
NAVFAC DRAWING NO.
15095337
SHEET 24 OF 117
CD116
DRAWFORM REVISION: 5 APRIL 2012

FILE NAME: P:\EC\1641-OKC\AE\2051134800_NAS_Corpus_Christi_Airfield_Repair\20_DESIGN\V0_CAD\C\134800-05X-CD116.dwg LAYOUT NAME: PAVEMENT REPAIR - DEMOLITION PLAN SHEET 16 OF 25 PLOTTED: Monday, November 09, 2015 - 3:20pm USER: jacksonjm2

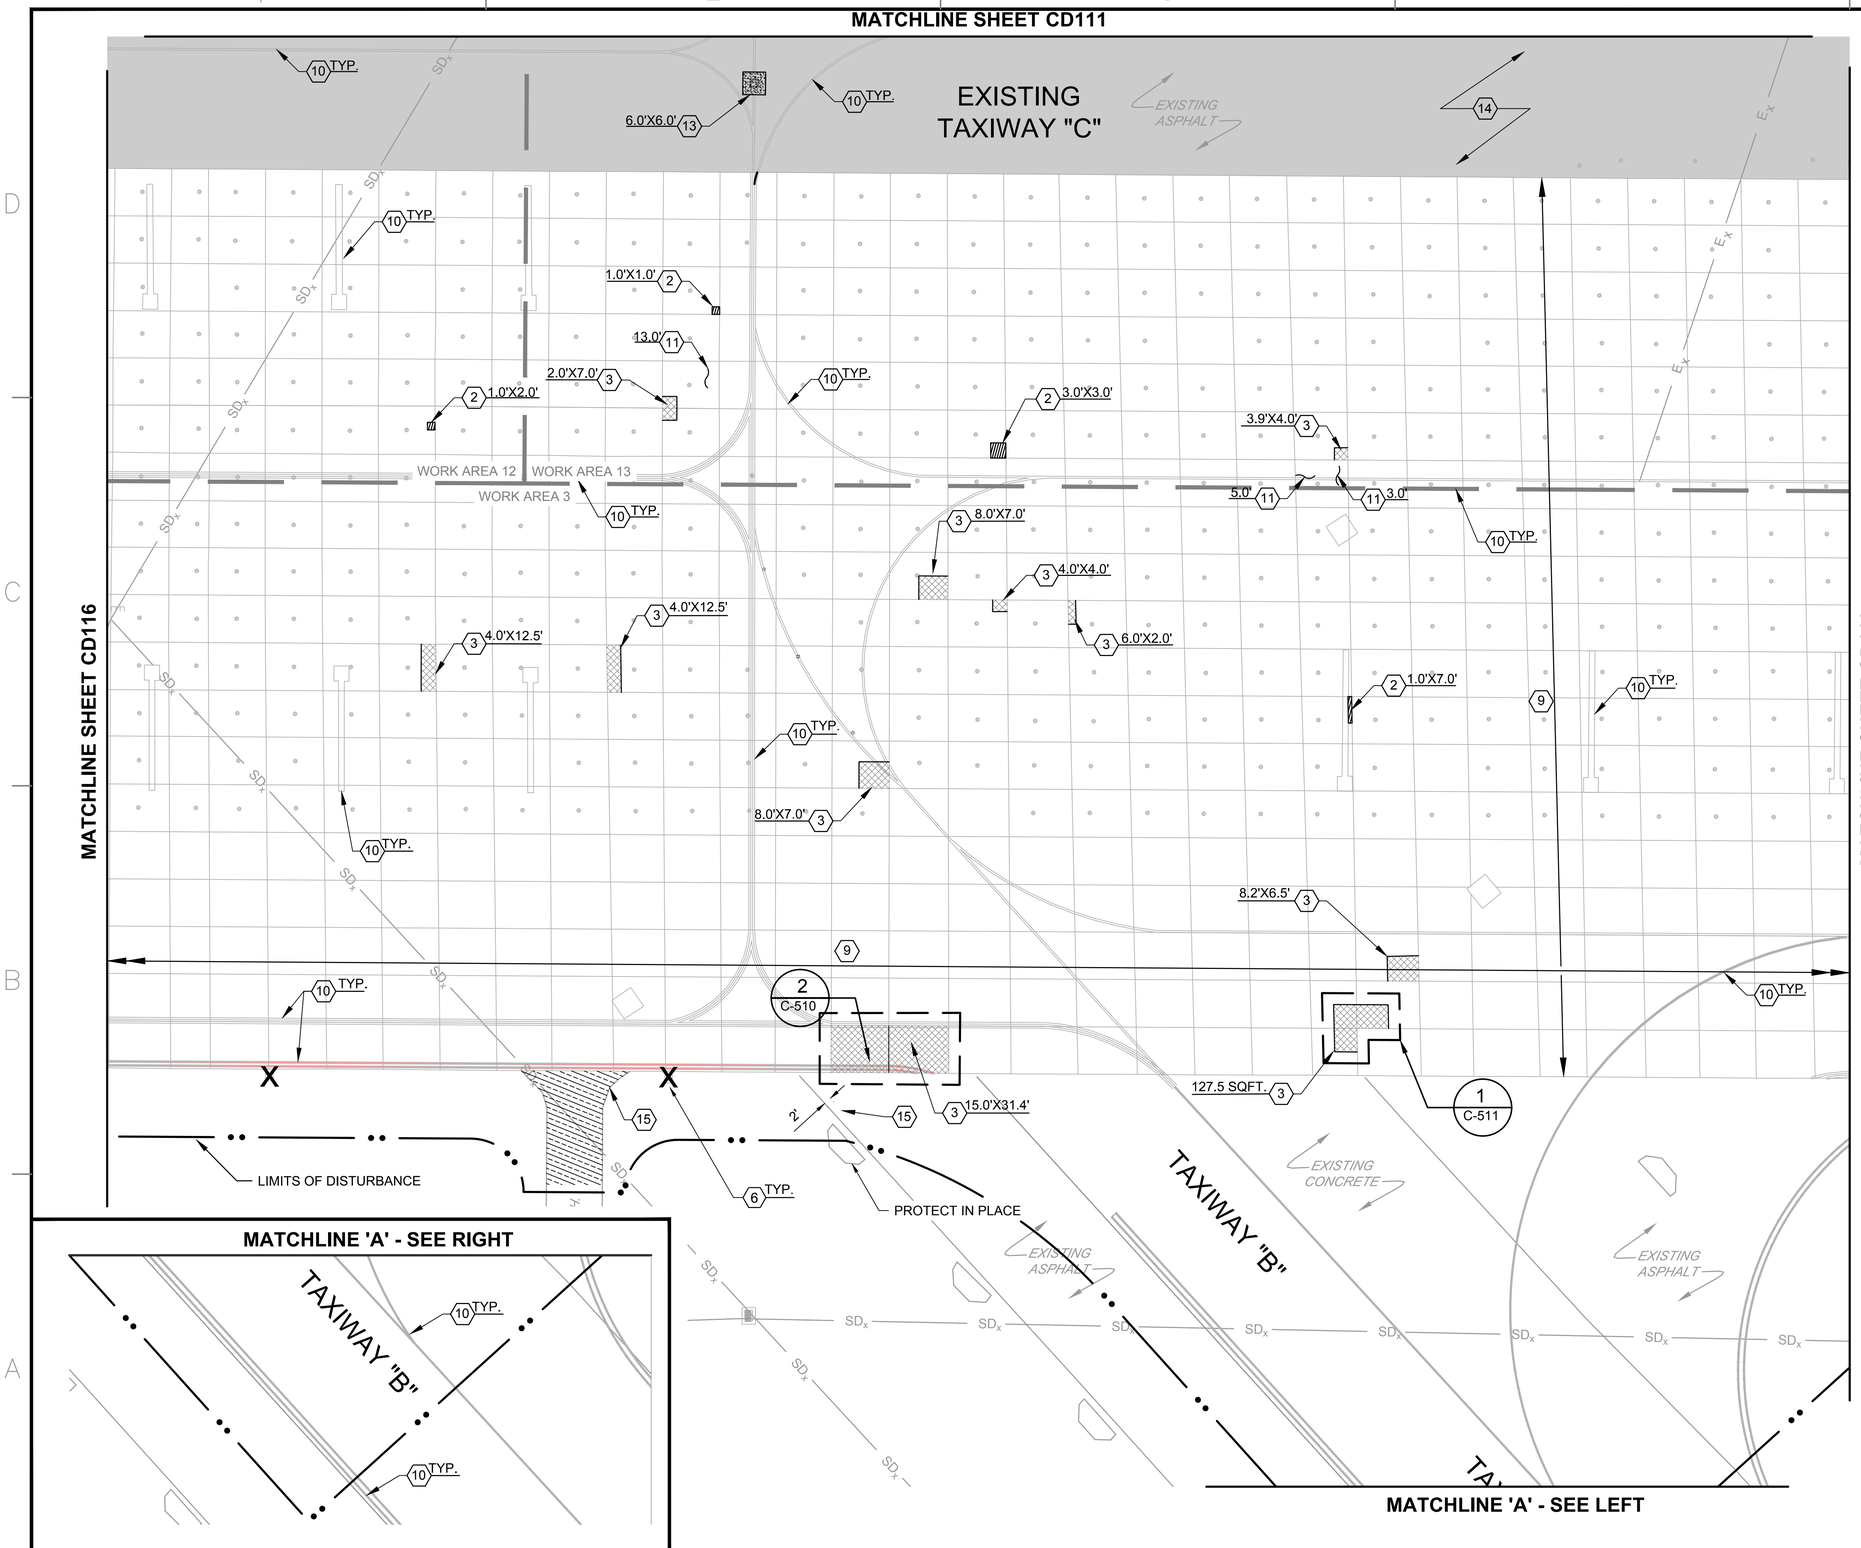

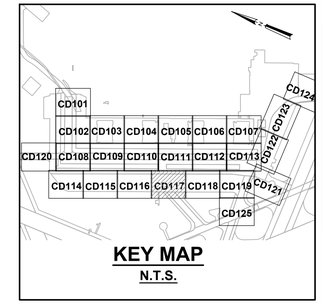

KEY MAP
N.T.S.

SCALE: 1"=20' (20 0 20 40 FEET)

DEMOLITION KEY NOTES:

2. SPALL REPAIR REFER TO SHEET C-503, DET. 2
3. REMOVE AND REPLACE WITH NON-REINFORCED CONCRETE PAVEMENT. T=9". REFER TO SHEET C-503, DET. 3 OR 4, AND C-504, DET. 3
6. REMOVE EXISTING TAXIWAY LIGHT PER ELECTRICAL DEMOLITION PLANS.
9. REMOVE AND REPLACE SEALS* PER SPEC. 32 01 19.61. SEE SHT. C-505, DET 10
10. REMOVE EXISTING STRIPING IAW SPECIFICATION SECTION 32 01 11.51.
11. CRACK REPAIR REFER TO SHEET C-505, DET. 4
13. TYPICAL TAXIWAY LIGHT REMOVAL REFER TO SHEET C-507, DET. 3
14. APPLY TWO APPLICATIONS OF EMULSIFIED SEALER TO EXIST. ASPH. IAW SPEC. SEC. 32 01 13.00 20
15. SAWCUT AND REMOVE EXISTING ASPHALT PVM'T (DEPTH UNKNOWN)

NOTE:
1. REFER TO SHEETS CS101-CS201 FOR NEW PAVING LIMITS.
2. REFER TO SHEETS CP101 TO CP202 FOR STRIPING REMOVAL LIMITS.

*REMOVE AND REPLACE ALL CONCRETE JOINT SEALS WITHIN PROJECT LIMITS

SYM	DESCRIPTION	DATE	APPR
0	ISSUED FOR BID	6 NOV 2015	

NAVFAC

11-6-15 REGISTERED PROFESSIONAL ENGINEER JOHN B. BEAN 19302 SEAL

leidos
LEIDOS ENGINEERING, LLC
ONE WEST 3RD ST.
TULSA, OK 74103

DELTA AIRPORT CONSULTANTS, INC.
9711 Farrar Court, Suite 100
Richmond, Virginia 23236
phone: (804) 275-8301 • fax: (804) 275-8371
www.deltaairport.com
Delta Project No. 14072 A/E INFO

APPROVED
FOR COMMANDER NAVFAC
ACTIVITY
SATISFACTORY TO DATE
DES CLM DRW GLH CHK HWM
PM / DM
BRANCH MANAGER
CHIEF ENG / ARCH
FIRE PROTECTION

DEPARTMENT OF THE NAVY
NAVAL FACILITIES ENGINEERING COMMAND
CIBL CORE
NAVAL FACILITIES ENGINEERING COMMAND SOUTHEAST
NAVAL AIR STATION JACKSONVILLE
NAS CORPUS CHRISTI
CORPUS CHRISTI, TEXAS
NAS CORPUS CHRISTI AIRFIELD REPAIRS
MAIN PARKING APRON
PAVEMENT REPAIR - DEMOLITION PLAN SHEET 17 OF 25

SCALE: AS NOTED
EPROJECT NO.:
CONSTR. CONTR. NO.
NAVFAC DRAWING NO. 15095338
SHEET 25 OF 117
CD117
DRAWFORM REVISION: 5 APRIL 2012

FILE NAME: P:\ECI\1641-OKO\AE\205113480_NAS_Corpus_Christi_Airfield_Repair\20_DESIGN\40_CAD\C\134800-05X-C0117.dwg LAYOUT NAME: PAVEMENT REPAIR - DEMOLITION PLAN SHEET 17 OF 25 PLOTTED: Monday, November 09, 2015 - 3:21pm USER: jacksonjm2

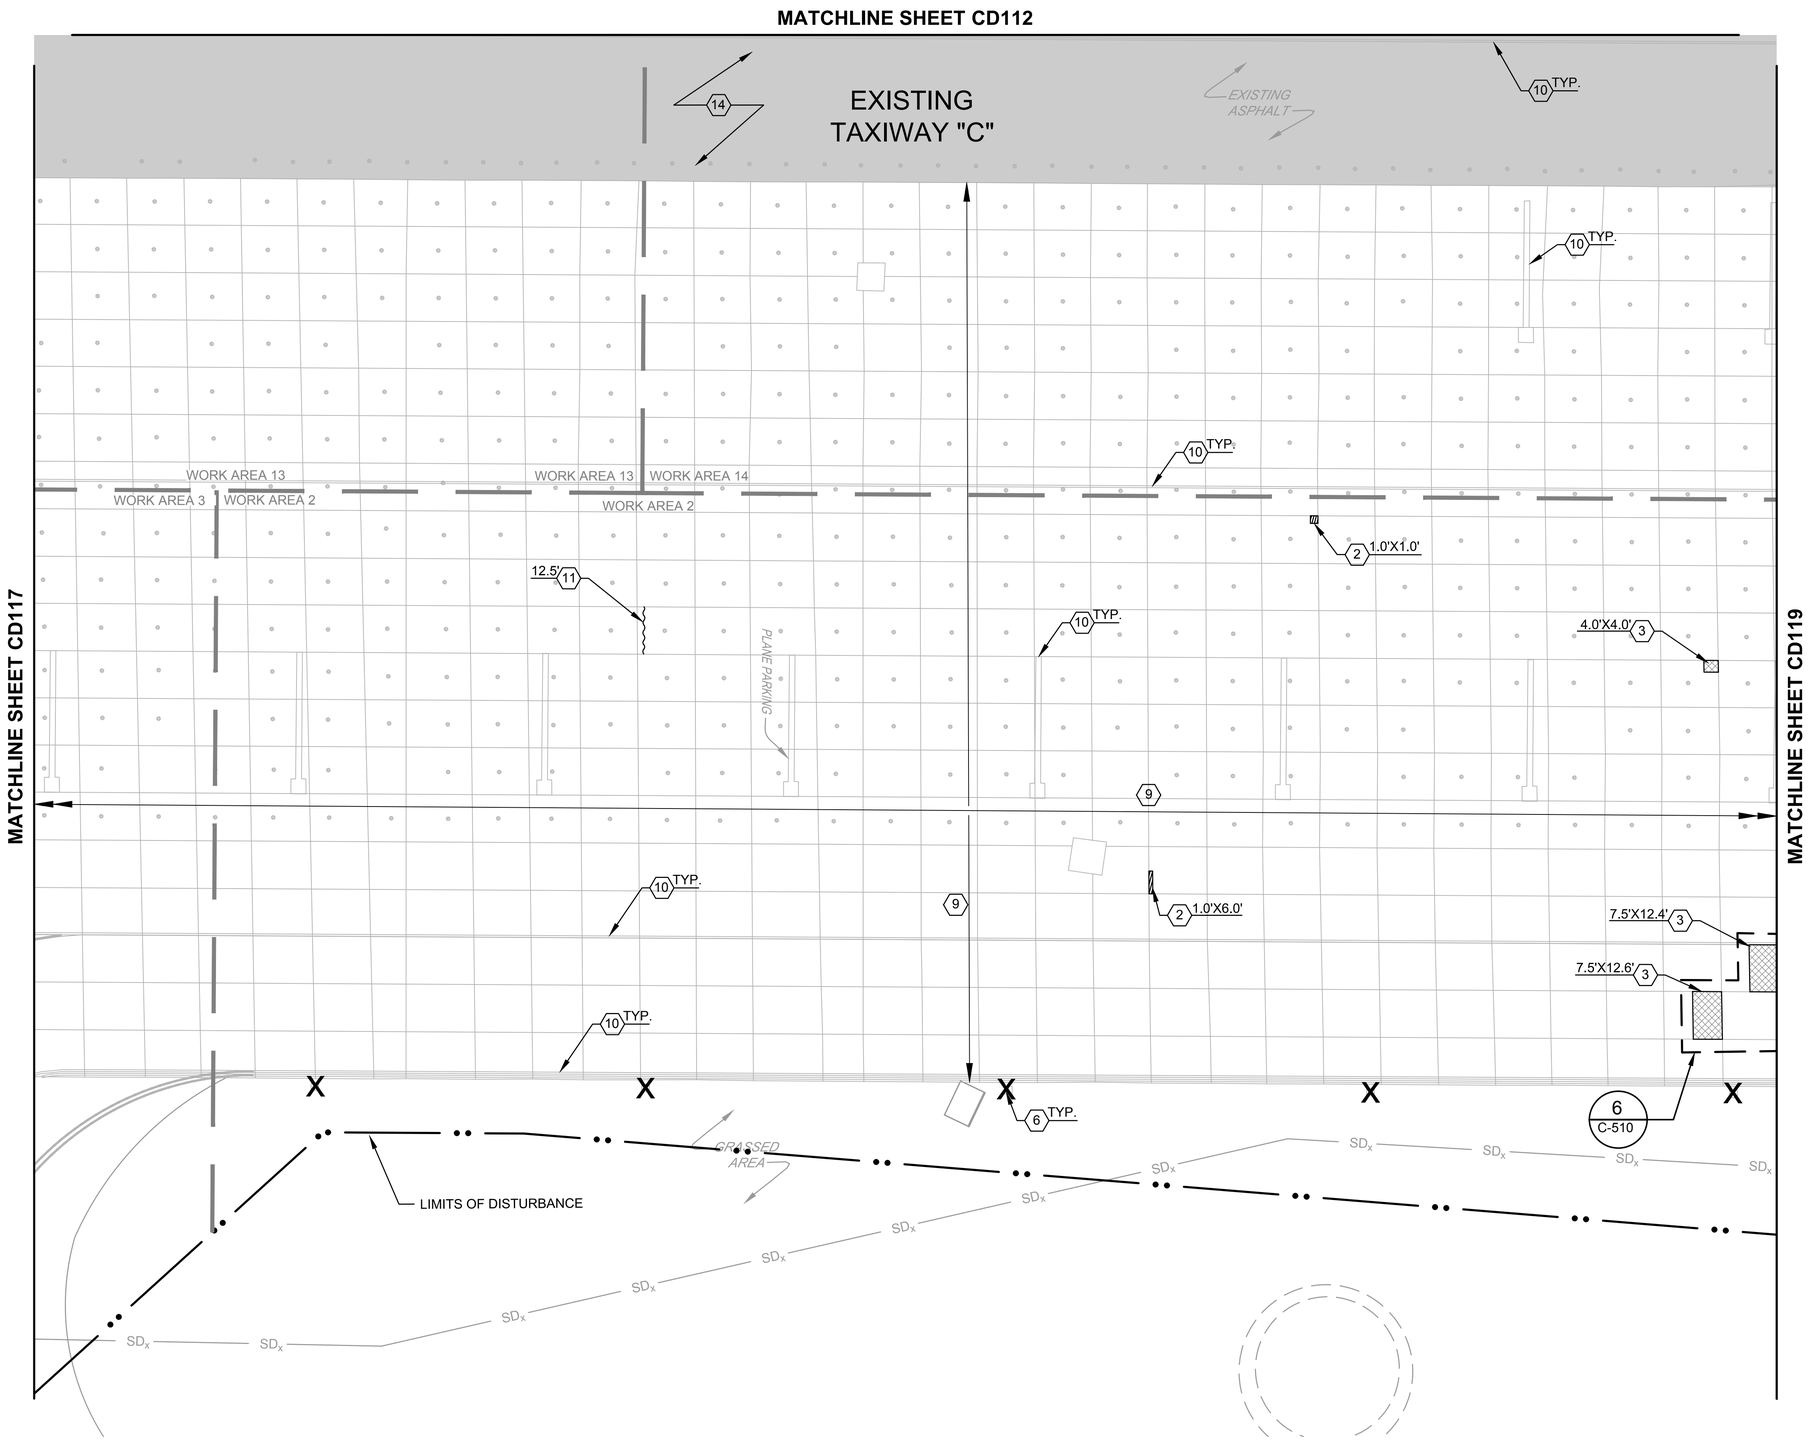

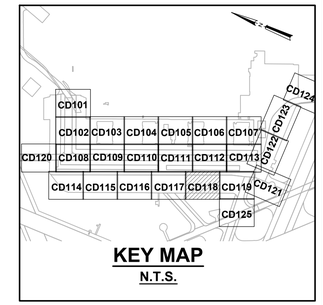

KEY MAP
N.T.S.

SCALE: 1"=20' (20 0 20 40 FEET)

DEMOLITION KEY NOTES:

2. SPALL REPAIR
REFER TO SHEET C-503, DET. 2

3. REMOVE AND REPLACE WITH NON-REINFORCED CONCRETE PAVEMENT. T=9". REFER TO SHEET C-503, DET. 3 OR 4, AND C-504, DET. 3

6. REMOVE EXISTING TAXIWAY LIGHT PER ELECTRICAL DEMOLITION PLANS.

9. REMOVE AND REPLACE SEALS* PER SPEC. 32 01 19.61. SEE SHT. C-505, DET 10

10. REMOVE EXISTING STRIPING IAW SPECIFICATION SECTION 32 01 11.51.

11. CRACK REPAIR
REFER TO SHEET C-505, DET. 4

14. APPLY TWO APPLICATIONS OF EMULSIFIED SEALER TO EXIST. ASPH.

*REMOVE AND REPLACE ALL CONCRETE JOINT SEALS WITHIN PROJECT LIMITS

SYM	DESCRIPTION	DATE	APPR
0	ISSUED FOR BID	6 NOV 2015	

NAVFAC

11-6-15
REGISTERED PROFESSIONAL ENGINEER JOHN B. BEAN 19302 OKLAHOMA
SEAL

leidos
LEIDOS ENGINEERING, LLC
ONE WEST 3RD ST.
TULSA, OK 74103

DELTA AIRPORT CONSULTANTS, INC.
9711 Farrar Court, Suite 100
Richmond, Virginia 23236
phone: (804) 275-8301 • fax: (804) 275-8371
www.deltaairport.com
Delta Project No. 14072 A/E INFO

APPROVED
FOR COMMANDER NAVFAC
ACTIVITY
SATISFACTORY TO DATE
DES CLM DRW GLH CHK HWM
PM / DM
BRANCH MANAGER
CHIEF ENG / ARCH
FIRE PROTECTION

DEPARTMENT OF THE NAVY
NAVAL FACILITIES ENGINEERING COMMAND
CIBIL CORE
NAVAL FACILITIES ENGINEERING COMMAND SOUTHEAST
NAVAL AIR STATION JACKSONVILLE
NAS CORPUS CHRISTI
CORPUS CHRISTI, TEXAS
NAS CORPUS CHRISTI AIRFIELD REPAIRS
MAIN PARKING APRON
PAVEMENT REPAIR - DEMOLITION PLAN SHEET 18 OF 25

SCALE: AS NOTED
EPROJECT NO.:
CONSTR. CONTR. NO.
NAVFAC DRAWING NO. 15095339
SHEET 26 OF 117
CD118
DRAWFORM REVISION: 5 APRIL 2012

FILE NAME: P:\EC\1641-OKC\AE\20511348OO_NAS_Corpus_Christi_Airfield_Repair\20_DESIGN\40_CAD\C\134800-05X-CD118.dwg LAYOUT NAME: PAVEMENT REPAIR - DEMOLITION PLAN SHEET 18 OF 25 PLOTTED: Monday, November 09, 2015 - 3:23pm USER: jacksonjm2

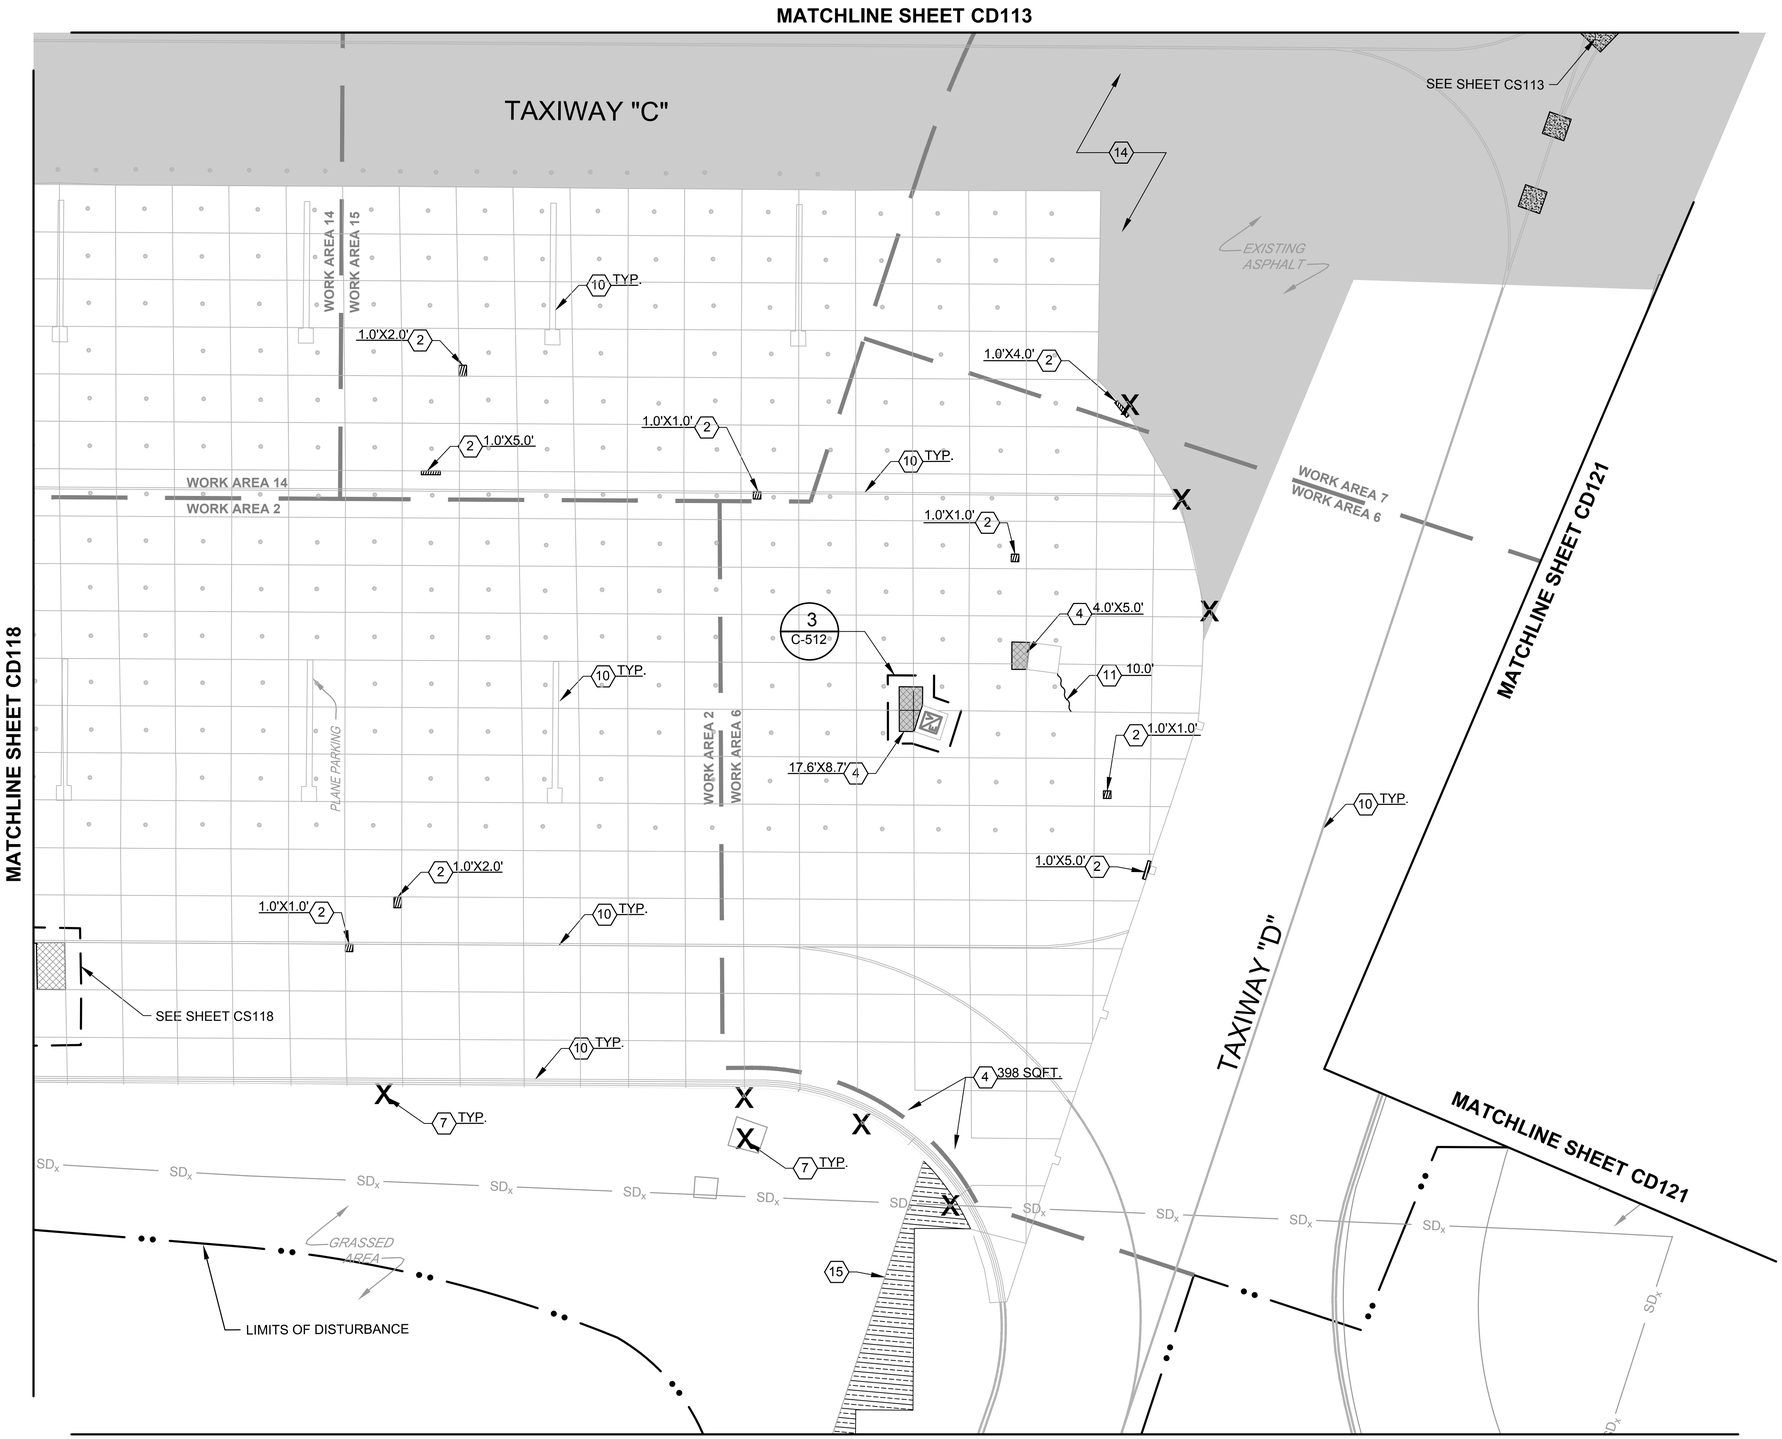

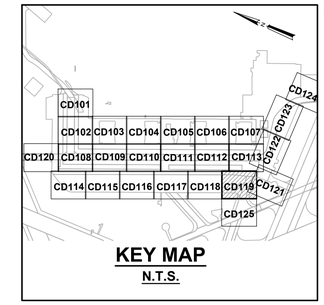

KEY MAP
N.T.S.

SCALE: 1"=20' (20 0 20 40 FEET)

DEMOLITION KEY NOTES:

(2) SPALL REPAIR
REFER TO SHEET C-503, DET. 2

(4) REMOVE AND REPLACE WITH REINFORCED CONCRETE PAVEMENT. T=12". REFER TO SHEET C-503, DET. 3 OR 4, AND C-504, DET. 3

(7) EXISTING LIGHT REMOVAL PER ELECTRICAL DEMOLITION PLANS.

(10) REMOVE EXISTING STRIPING IAW SPECIFICATION SECTION 32 01 11.51.

(11) CRACK REPAIR
REFER TO SHEET C-505, DET. 4

(14) APPLY TWO APPLICATIONS OF EMULSIFIED SEALER TO EXIST. ASPH. IAW SPEC. SEC. 32 01 13.00 20

(15) SAWCUT AND REMOVE EXISTING ASPHALT PVM'T (DEPTH UNKNOWN)

NOTE:
1. REFER TO SHEETS CS101-CS201 FOR NEW PAVING LIMITS.
2. REFER TO SHEETS CP101 TO CP202 FOR STRIPING REMOVAL LIMITS.

*REMOVE AND REPLACE ALL CONCRETE JOINT SEALS WITHIN PROJECT LIMITS

SYM	DESCRIPTION	DATE	APPR.
0	ISSUED FOR BID	6 NOV 2015	

NAVFAC

11-6-15
REGISTERED PROFESSIONAL ENGINEER JOHN B. BEAN 19302 TEXAS
SEAL

leidos
LEIDOS ENGINEERING, LLC
ONE WEST 3RD ST.
TULSA, OK 74103

DELTA AIRPORT CONSULTANTS, INC.
9711 Farrar Court, Suite 100
Richmond, Virginia 23236
phone: (804) 275-8301 • fax: (804) 275-8371
www.deltaairport.com
Delta Project No. 14072 A/E INFO

APPROVED
FOR COMMANDER NAVFAC
ACTIVITY
SATISFACTORY TO DATE
DES CLM DRW GLH CHK HWM
PM / DM
BRANCH MANAGER
CHIEF ENG / ARCH
FIRE PROTECTION

DEPARTMENT OF THE NAVY
NAVAL FACILITIES ENGINEERING COMMAND
NAVAL FACILITIES ENGINEERING COMMAND SOUTHEAST
NAVAL AIR STATION JACKSONVILLE
CIBL CORE
NAS CORPUS CHRISTI
CORPUS CHRISTI, TEXAS
NAS CORPUS CHRISTI AIRFIELD REPAIRS
MAIN PARKING APRON
PAVEMENT REPAIR - DEMOLITION PLAN SHEET 19 OF 25

SCALE: AS NOTED
EPROJECT NO.:
CONSTR. CONTR. NO.
NAVFAC DRAWING NO.
15095340
SHEET 27 OF 117

CD119

DRAWFORM REVISION: 5 APRIL 2012

FILE NAME: P:\EC\1641-OKC\AE\205113480O_NAS_Corpus_Christi_Airfield_Repair\20_DESIGN\40_CAD\C\134800-05X-CD119.dwg LAYOUT NAME: PAVEMENT REPAIR – DEMOLITION PLAN SHEET 19 OF 25 PLOTTED: Monday, November 09, 2015 – 3:27pm USER: jacksonjm2

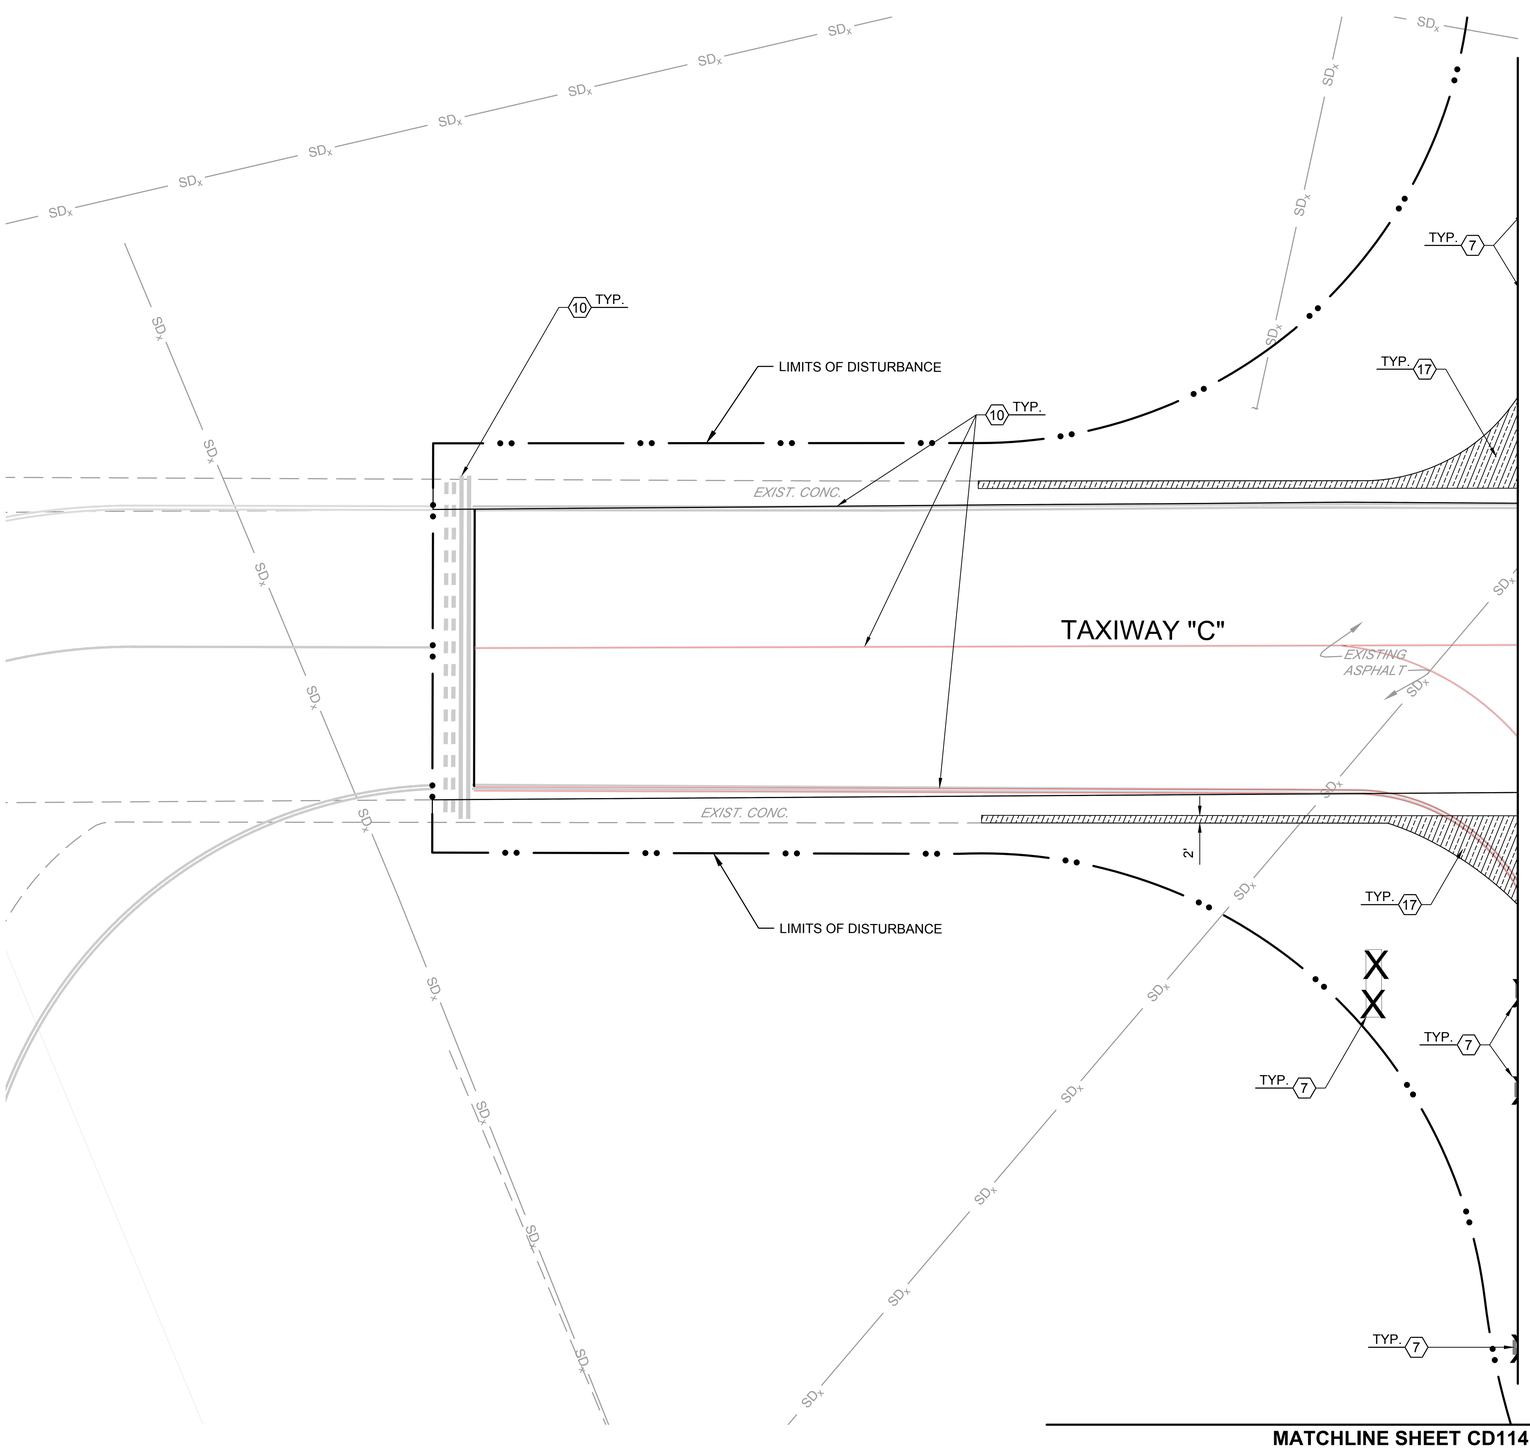

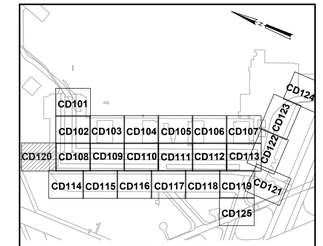

KEY MAP
N.T.S.

SCALE: 1"=20' (20 0 20 40 FEET)

DEMOLITION KEY NOTES:

7. EXISTING LIGHT REMOVAL PER ELECTRICAL DEMOLITION PLANS.
10. REMOVE EXISTING STRIPING IAW SPECIFICATION SECTION 32 01 11.51.
15. SAWCUT AND REMOVE EXISTING ASPHALT PVM'T (DEPTH UNKNOWN)
17. SAWCUT AND REMOVE EXISTING CONCRETE

NOTE:
1. REFER TO SHEETS CS101-CS201 FOR DEMO LIMITS ON EDGE OF EXISTING APRON.

SYM	DESCRIPTION	DATE	APPR
0	ISSUED FOR BID	6 NOV 2015	

NAVFAC

11-6-15 REGISTERED PROFESSIONAL ENGINEER JOHN B. BEAN 19302 OKLAHOMA

leidos
LEIDOS ENGINEERING, LLC
ONE WEST 3RD ST.
TULSA, OK 74103

DELTA AIRPORT CONSULTANTS, INC.
9711 Farrar Court, Suite 100
Richmond, Virginia 23236
phone: (804) 275-8301 • fax: (804) 275-8371
www.deltaairport.com
Delta Project No. 14072 A/E INFO

APPROVED
FOR COMMANDER NAVFAC
ACTIVITY
SATISFACTORY TO DATE
DES CLM DRW GLH CHK HWM
PM / DM
BRANCH MANAGER
CHIEF ENG / ARCH
FIRE PROTECTION

DEPARTMENT OF THE NAVY
NAVAL FACILITIES ENGINEERING COMMAND
NAVAL FACILITIES ENGINEERING COMMAND SOUTHEAST
NAVAL AIR STATION JACKSONVILLE
CIBL CORE
NAS CORPUS CHRISTI
CORPUS CHRISTI, TEXAS
NAS CORPUS CHRISTI AIRFIELD REPAIRS
MAIN PARKING APRON
PAVEMENT REPAIR - DEMOLITION PLAN SHEET 20 OF 25

SCALE: AS NOTED
EPROJECT NO.:
CONSTR. CONTR. NO.
NAVFAC DRAWING NO. 15095341
SHEET 28 OF 117
CD120

DRAWFORM REVISION: 5 APRIL 2012

FILE NAME: P:\EGI\1641-OKC\AE\205113480_NAS_Corpus_Christi_Airfield_Repair\20_DESIGN\40_CAD\C\134800-05X-CD120.dwg LAYOUT NAME: PAVEMENT REPAIR - DEMOLITION PLAN SHEET 20 OF 25 PLOTTED: Monday, November 09, 2015 - 3:28pm USER: jacksonjm2

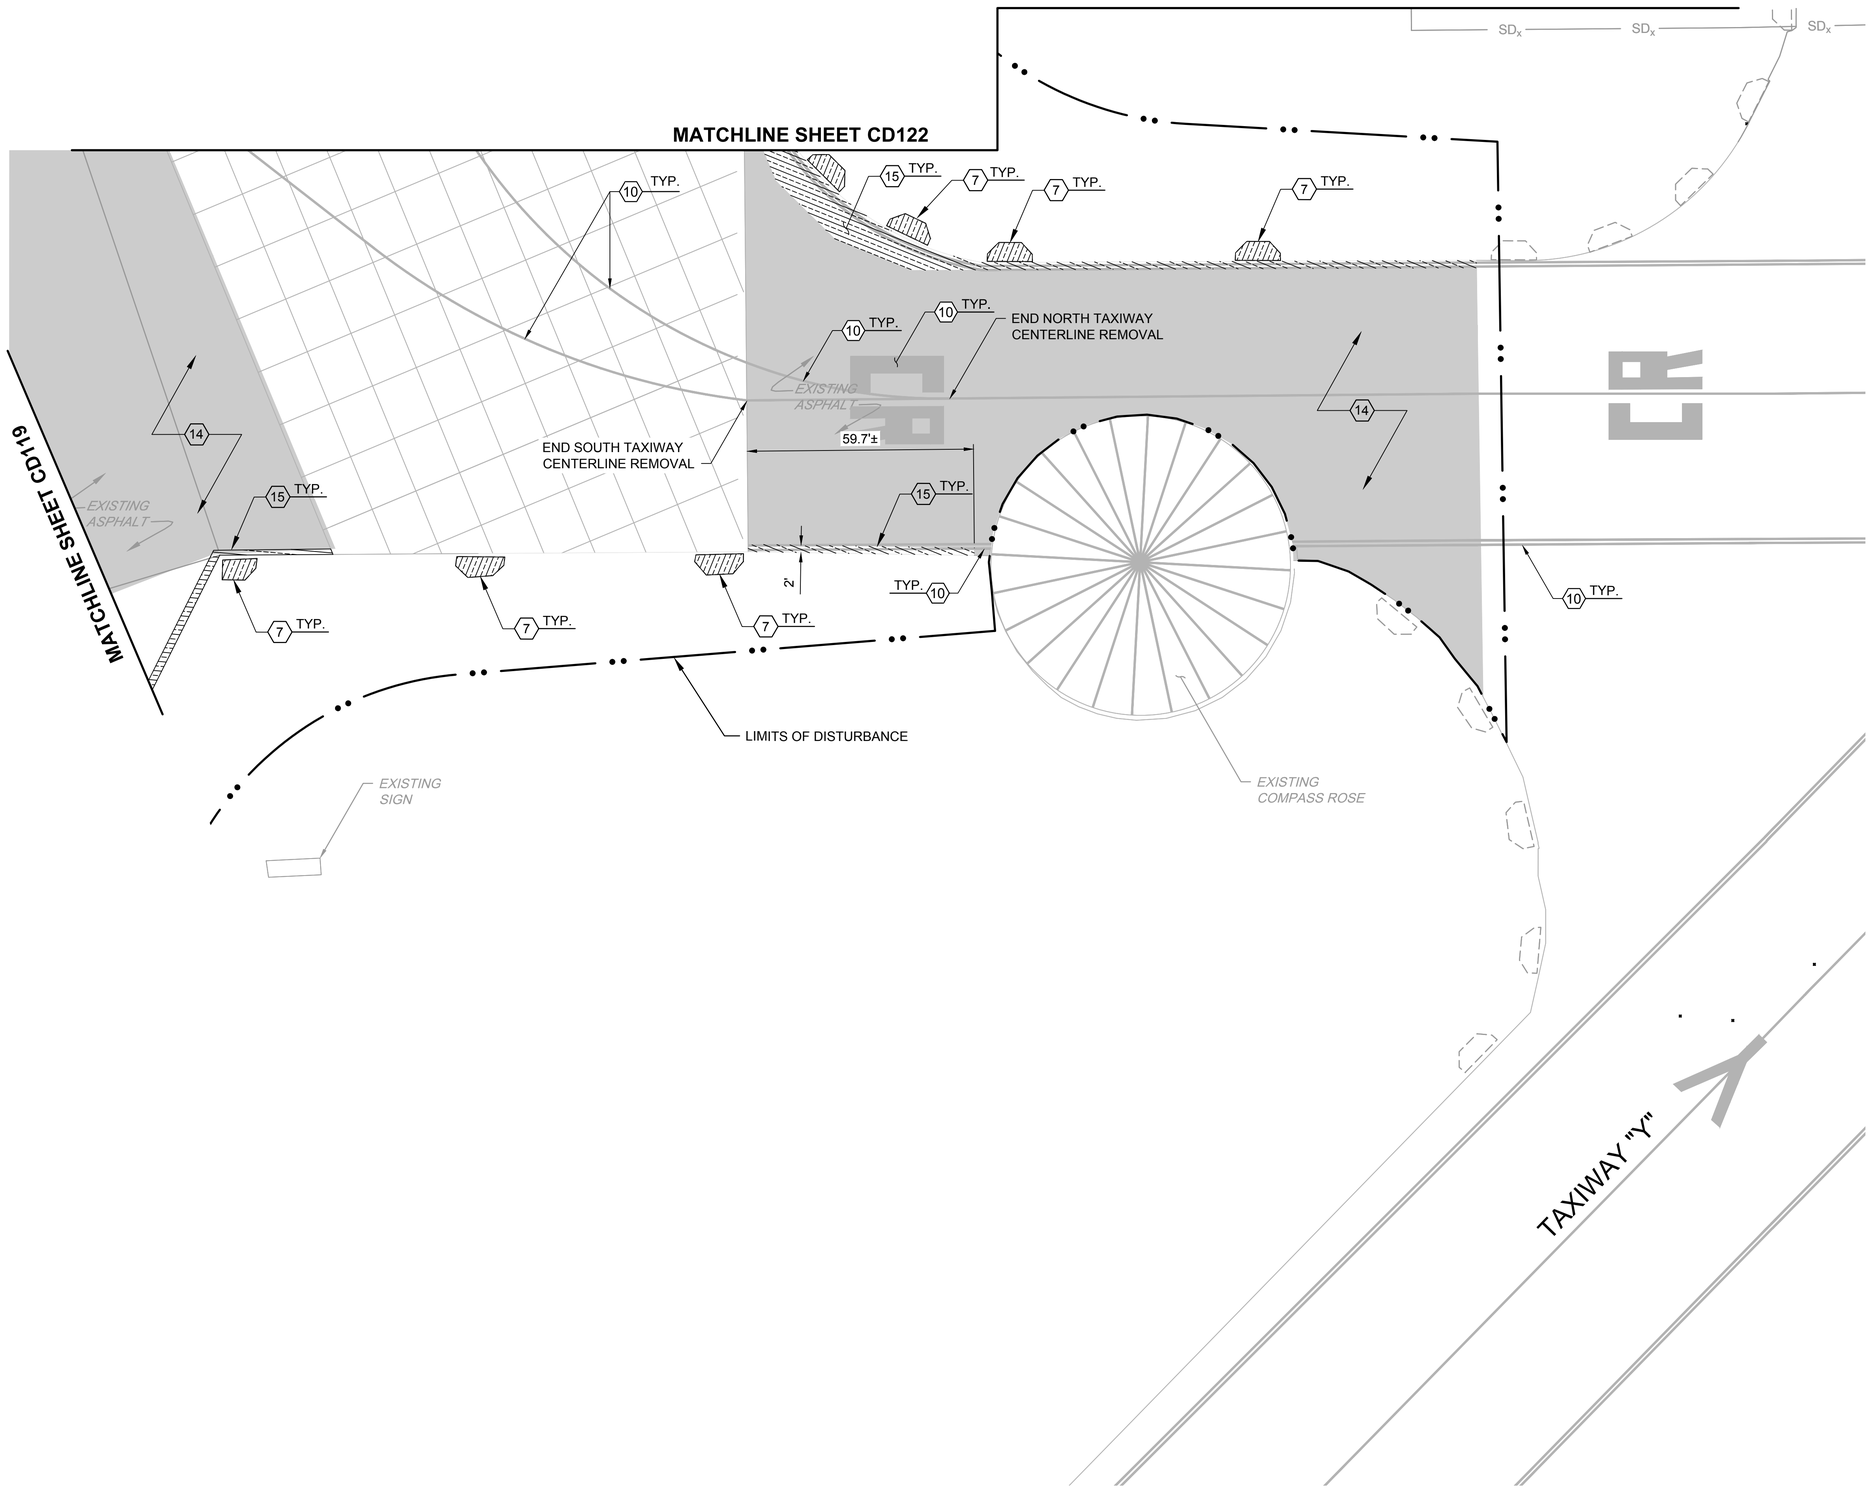

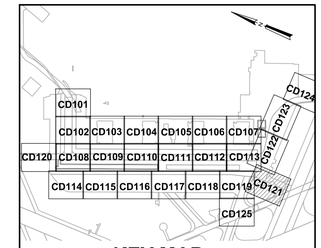

KEY MAP
N.T.S.

N

SCALE: 1"=20' (20 0 20 40 FEET)

DEMOLITION KEY NOTES:

7. EXISTING LIGHT REMOVAL PER ELECTRICAL DEMOLITION PLANS.
10. REMOVE EXISTING STRIPING IAW SPECIFICATION SECTION 32 01 11.51.
14. APPLY TWO APPLICATIONS OF EMULSIFIED SEALER TO EXIST. ASPH. IAW SPEC. SEC. 32 01 13.00 20
15. SAWCUT AND REMOVE EXISTING ASPHALT PVM'T (DEPTH UNKNOWN)

NOTE:
1. REFER TO SHEETS CS101-CS201 FOR NEW ASPHALT LIMITS.

SYM	DESCRIPTION	DATE	APPR
0	ISSUED FOR BID	6 NOV 2015	

NAVFAC

11-6-15
REGISTERED PROFESSIONAL ENGINEER JOHN B. BEAN 19302 OKLAHOMA
SEAL

leidos
LEIDOS ENGINEERING, LLC
ONE WEST 3RD ST.
TULSA, OK 74103

DELTA AIRPORT CONSULTANTS, INC.
9711 Farrar Court, Suite 100
Richmond, Virginia 23236
phone: (804) 275-8301 • fax: (804) 275-8371
www.deltaairport.com
Delta Project No. 14072 A/E INFO

APPROVED
FOR COMMANDER NAVFAC
ACTIVITY
SATISFACTORY TO DATE
DES CLM DRW GLH CHK HWM
PM / DM
BRANCH MANAGER
CHIEF ENG / ARCH
FIRE PROTECTION

DEPARTMENT OF THE NAVY
NAVAL FACILITIES ENGINEERING COMMAND
CIBL CORE
NAVAL FACILITIES ENGINEERING COMMAND SOUTHEAST
NAVAL AIR STATION JACKSONVILLE
NAS CORPUS CHRISTI
CORPUS CHRISTI, TEXAS
NAS CORPUS CHRISTI AIRFIELD REPAIRS
MAIN PARKING APRON
PAVEMENT REPAIR - DEMOLITION PLAN SHEET 21 OF 25

SCALE: AS NOTED
EPROJECT NO.:
CONSTR. CONTR. NO.
NAVFAC DRAWING NO. 15095342
SHEET 29 OF 117
CD121
DRAWFORM REVISION: 5 APRIL 2012

FILE NAME: P:\EC\1641-OKC\AE\20511348OO_NAS_Corpus_Christi_Airfield_Repair\20_DESIGN\40_CAD\C\134800-05X-CD121.dwg LAYOUT NAME: PAVEMENT REPAIR - DEMOLITION PLAN SHEET 21 OF 25 PLOTTED: Monday, November 09, 2015 - 3:28pm USER: jpickson\jm2

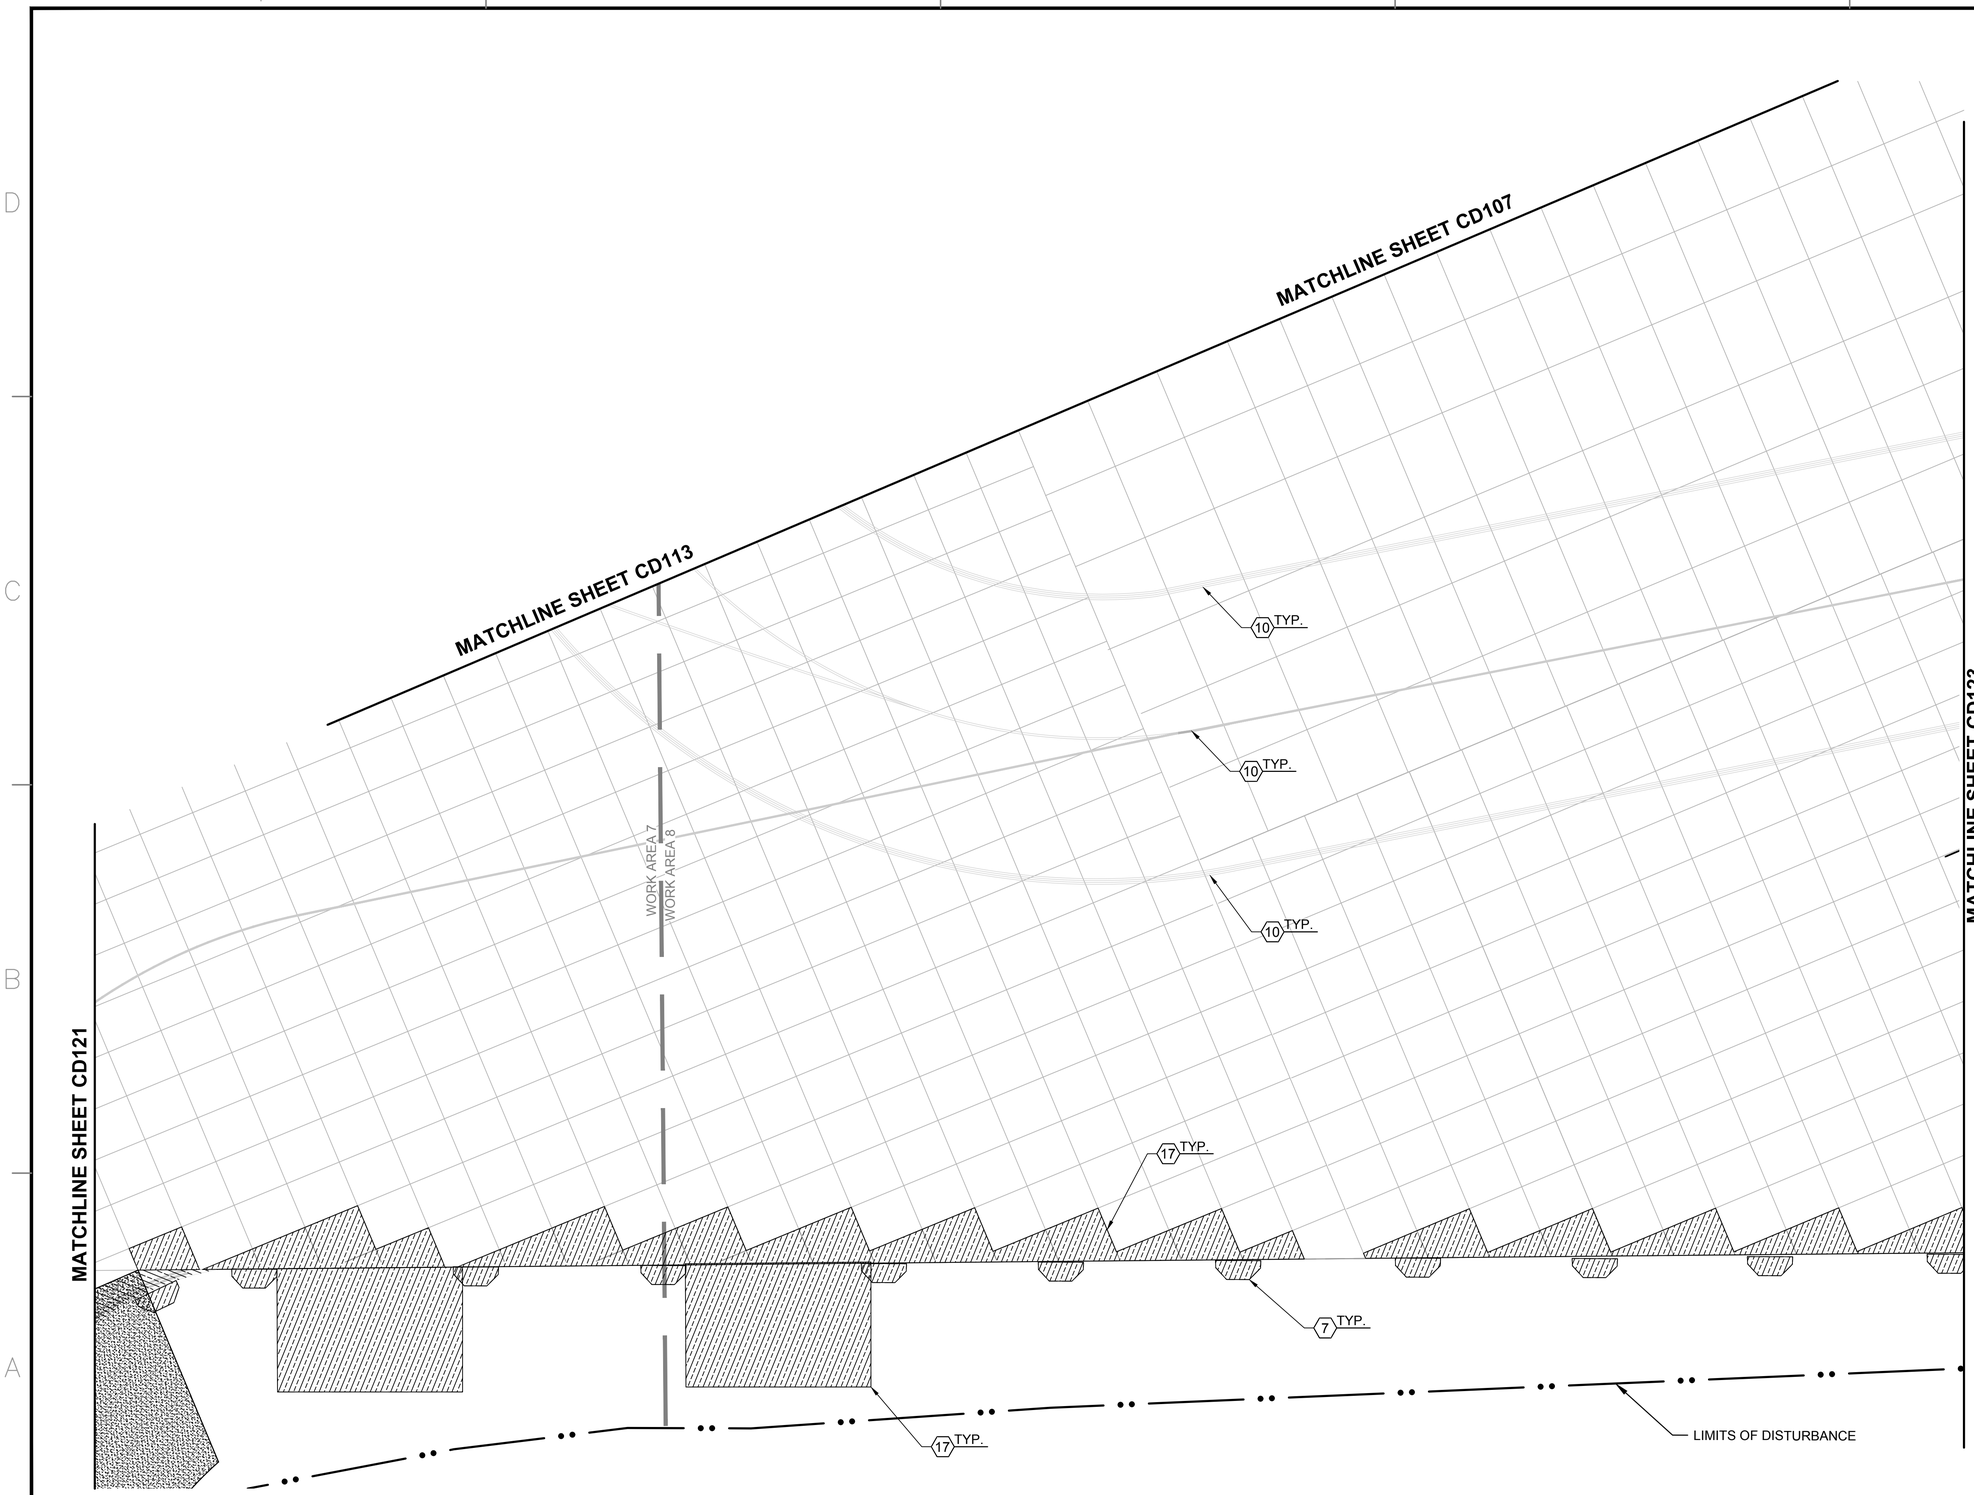

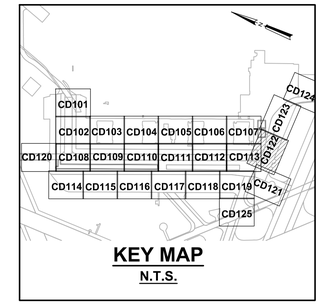

KEY MAP
N.T.S.

N

20 0 20 40
SCALE: 1"=20' FEET

DEMOLITION KEY NOTES:

7. EXISTING LIGHT REMOVAL PER ELECTRICAL DEMOLITION PLANS.
10. REMOVE EXISTING STRIPING IAW SPECIFICATION SECTION 32 01 11.51.
17. SAWCUT AND REMOVE EXISTING CONCRETE

SYM	DESCRIPTION	DATE	APPR
0	ISSUED FOR BID	6 NOV 2015	

NAVFAC

11-6-15
REGISTERED PROFESSIONAL ENGINEER
JOHN B. BEAN
19302
OKLAHOMA
SEAL

leidos
LEIDOS ENGINEERING, LLC
ONE WEST 3RD ST.
TULSA, OK 74103

DELTA AIRPORT CONSULTANTS, INC.
9711 Farrar Court, Suite 100
Richmond, Virginia 23236
phone: (804) 275-8301 • fax: (804) 275-8371
www.deltaairport.com
Delta Project No. 14072 A/E INFO

APPROVED
FOR COMMANDER NAVFAC
ACTIVITY
SATISFACTORY TO DATE
DES CLM | DRW GLH | CHK HWM
PM / DM
BRANCH MANAGER
CHIEF ENG / ARCH
FIRE PROTECTION

DEPARTMENT OF THE NAVY
NAVAL FACILITIES ENGINEERING COMMAND
CIBIL CORE
NAVAL FACILITIES ENGINEERING COMMAND SOUTHEAST
NAVAL AIR STATION JACKSONVILLE
NAS CORPUS CHRISTI
CORPUS CHRISTI, TEXAS
NAS CORPUS CHRISTI AIRFIELD REPAIRS
MAIN PARKING APRON
PAVEMENT REPAIR - DEMOLITION PLAN SHEET 22 OF 25

SCALE: AS NOTED
EPROJECT NO.:
CONSTR. CONTR. NO.
NAVFAC DRAWING NO.
15095343
SHEET 30 OF 117
CD122

DRAWFORM REVISION: 5 APRIL 2012

FILE NAME: P:\EC\16411-OKC\AE\205113480D_NAS_Corpus_Christi_Airfield_Repair\20_DESIGN\40_CAD\C\134800-05X-CD122.dwg LAYOUT NAME: PAVEMENT REPAIR - DEMOLITION PLAN SHEET 22 OF 25 PLOTTED: Tuesday, November 10, 2015 - 9:53am USER: jacksonjm2

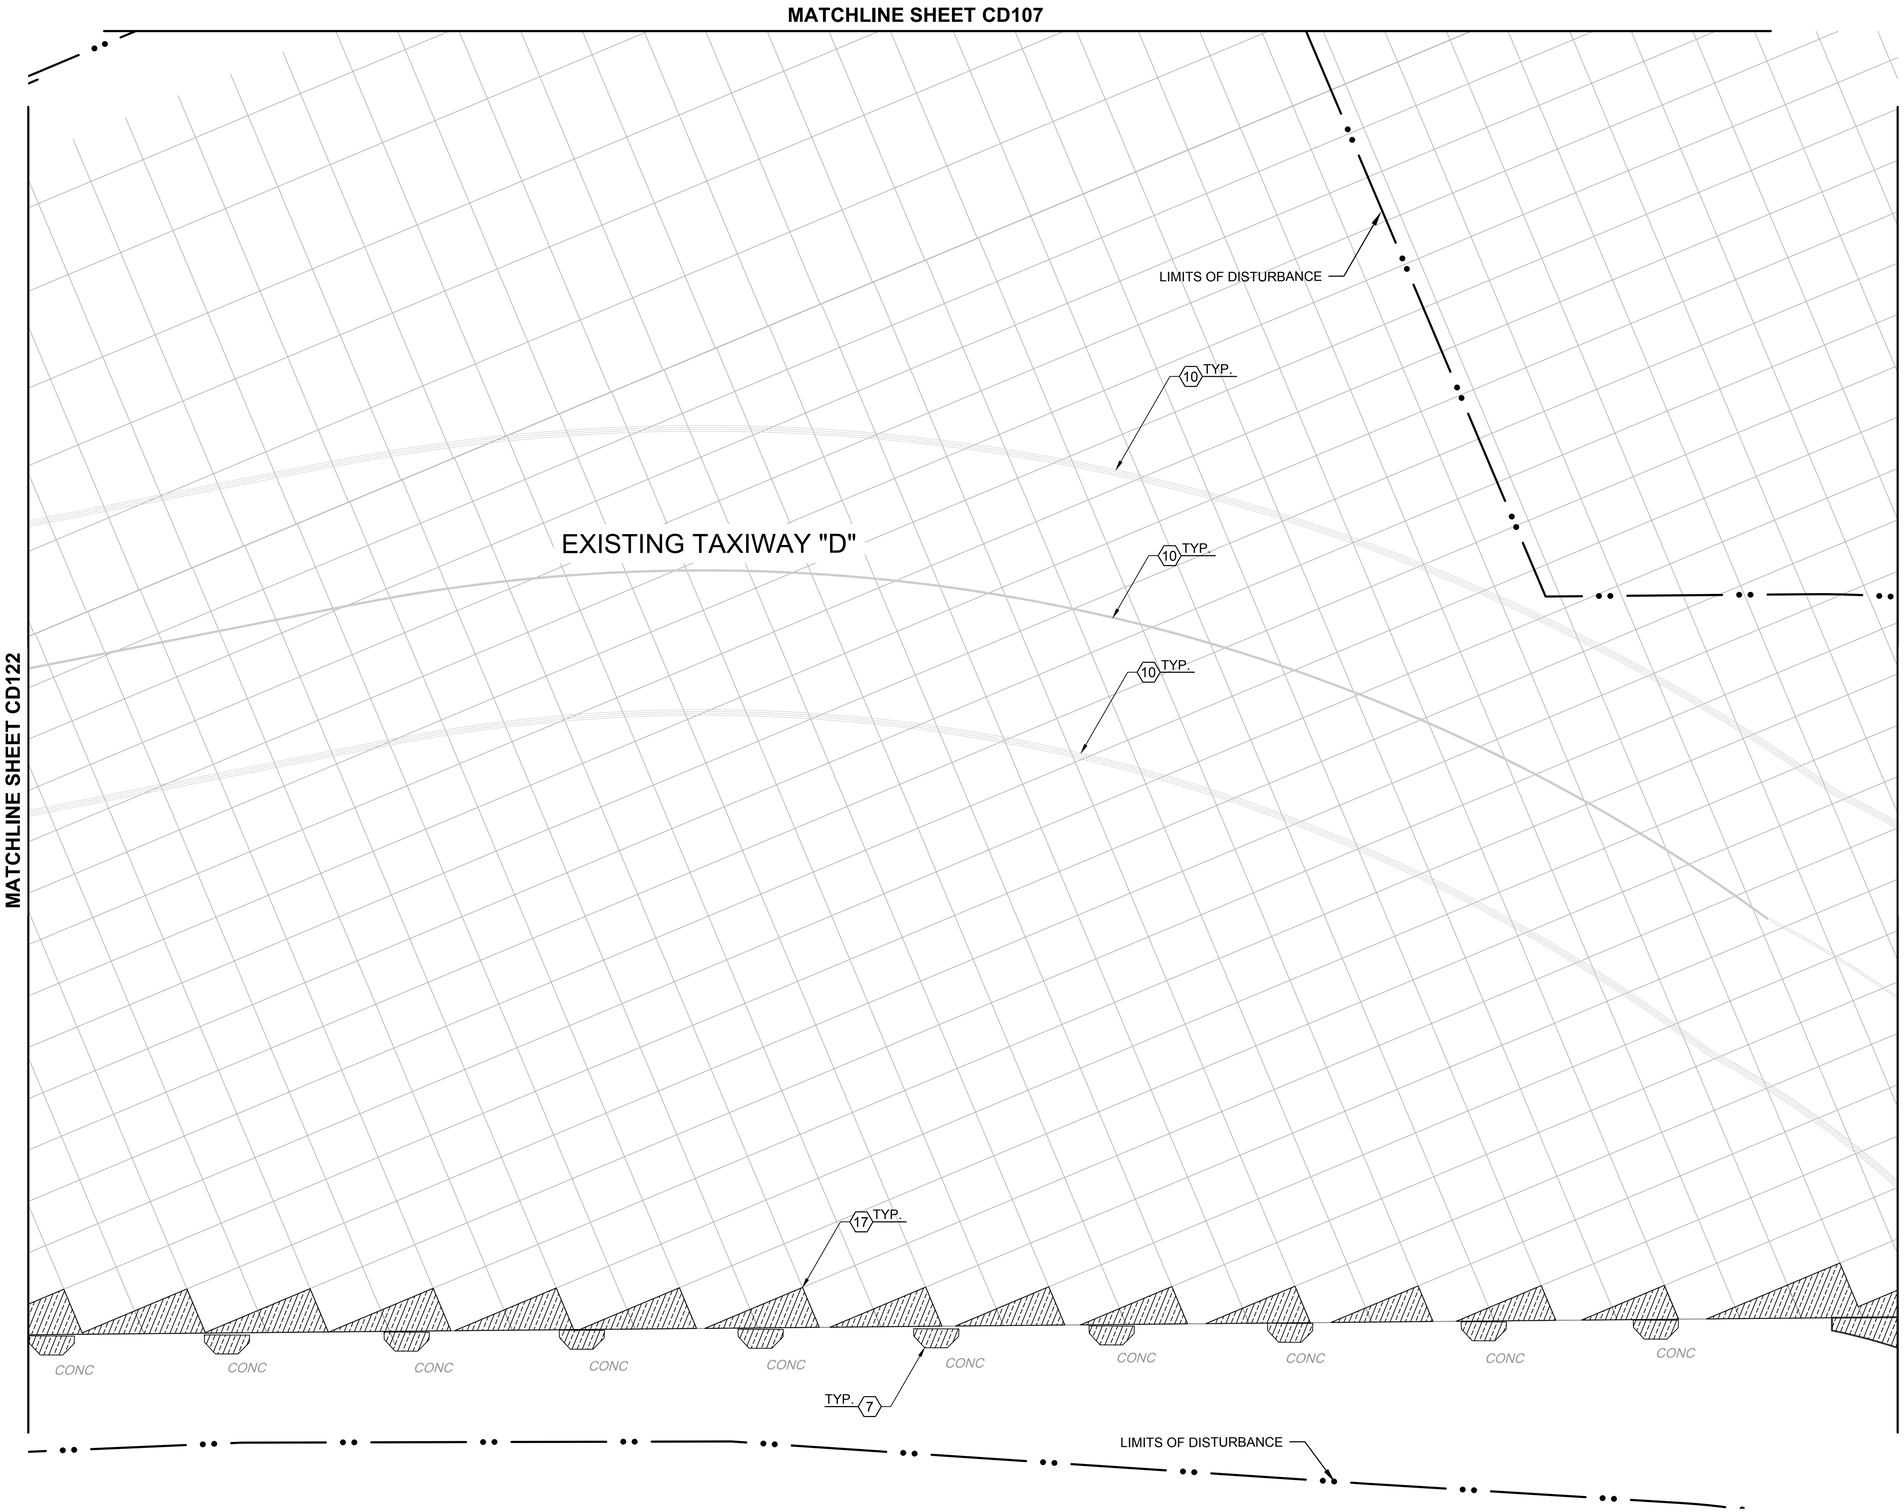

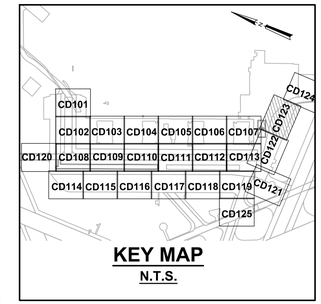

KEY MAP
N.T.S.

N

20 0 20 40
SCALE: 1"=20' FEET

DEMOLITION KEY NOTES:

7. EXISTING LIGHT REMOVAL PER ELECTRICAL DEMOLITION PLANS.
10. REMOVE EXISTING STRIPING IAW SPECIFICATION SECTION 32 01 11.51.
17. SAWCUT AND REMOVE EXISTING CONCRETE

SYM	DESCRIPTION	DATE	APPR
0	ISSUED FOR BID	6 NOV 2015	

NAVFAC

11-6-15
REGISTERED PROFESSIONAL ENGINEER
JOHN B. BEAN
19302
SEAL

leidos
LEIDOS ENGINEERING, LLC
ONE WEST 3RD ST.
TULSA, OK 74103

DELTA AIRPORT CONSULTANTS, INC.
9711 Farrar Court, Suite 100
Richmond, Virginia 23236
phone: (804) 275-8301 • fax: (804) 275-8371
www.deltaairport.com
Delta Project No. 14072 A/E INFO

APPROVED
FOR COMMANDER NAVFAC
ACTIVITY
SATISFACTORY TO DATE
DES CLM DRW GLH CHK HWM
PM / DM
BRANCH MANAGER
CHIEF ENG / ARCH
FIRE PROTECTION

DEPARTMENT OF THE NAVY
NAVAL FACILITIES ENGINEERING COMMAND
CIBL CORE
NAVAL FACILITIES ENGINEERING COMMAND SOUTHEAST
NAVAL AIR STATION JACKSONVILLE
NAS CORPUS CHRISTI
CORPUS CHRISTI, TEXAS
NAS CORPUS CHRISTI AIRFIELD REPAIRS
MAIN PARKING APRON
PAVEMENT REPAIR - DEMOLITION PLAN SHEET 23 OF 25

SCALE: AS NOTED
EPROJECT NO.:
CONSTR. CONTR. NO.
NAVFAC DRAWING NO.
15095344
SHEET 31 OF 117
CD123
DRAWFORM REVISION: 5 APRIL 2012

FILE NAME: P:\EC\1641-OKC\AE\205113480_NAS_Corpus_Christi_Airfield_Report\20_DESIGN\40_CAD\C\134800-GSX-CD123.dwg LAYOUT NAME: PAVEMENT REPAIR - DEMOLITION PLAN SHEET 23 OF 25 PLOTTED: Monday, November 09, 2015 - 3:30pm USER: jacksonjm2

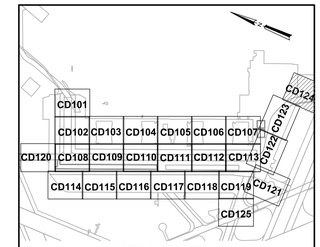

KEY MAP
N.T.S.

N

SCALE: 1"=20' (20 0 20 40 FEET)

DEMOLITION KEY NOTES:

(10) REMOVE EXISTING STRIPING IAW SPECIFICATION SECTION 32 01 11.51.

(17) SAWCUT AND REMOVE EXISTING CONCRETE

SYM	DESCRIPTION	DATE	APPR
0	ISSUED FOR BID	6 NOV 2015	

NAVFAC

11-6-15
REGISTERED PROFESSIONAL ENGINEER
JOHN B. BEAN
19302
OKLAHOMA
SEAL

leidos
LEIDOS ENGINEERING, LLC
ONE WEST 3RD ST.
TULSA, OK 74103

DELTA AIRPORT CONSULTANTS, INC.
9711 Farrar Court, Suite 100
Richmond, Virginia 23236
phone: (804) 275-8301 • fax: (804) 275-8371
www.deltaairport.com
Delta Project No. 14072 A/E INFO

APPROVED
FOR COMMANDER NAVFAC
ACTIVITY
SATISFACTORY TO DATE
DES CLM DRW GLH CHK HWM
PM / DM
BRANCH MANAGER
CHIEF ENG / ARCH
FIRE PROTECTION

DEPARTMENT OF THE NAVY
NAVAL FACILITIES ENGINEERING COMMAND
CIBL CORE
NAVAL FACILITIES ENGINEERING COMMAND SOUTHEAST
NAVAL AIR STATION JACKSONVILLE
NAS CORPUS CHRISTI
CORPUS CHRISTI, TEXAS
NAS CORPUS CHRISTI AIRFIELD REPAIRS
MAIN PARKING APRON
PAVEMENT REPAIR - DEMOLITION PLAN SHEET 24 OF 25

SCALE: AS NOTED
EPROJECT NO.:
CONSTR. CONTR. NO.
NAVFAC DRAWING NO.
15095345
SHEET 32 OF 117

CD124

DRAWFORM REVISION: 5 APRIL 2012

FILE NAME: P:\EGI\1641-OKC\AE\205113480_NAS_Corpus_Christi_Airfield_Repair\20_DESIGN\40_CAD\C\134800-GSX-CD124.dwg LAYOUT NAME: PAVEMENT REPAIR - DEMOLITION PLAN SHEET 24 OF 25 PLOTTED: Monday, November 09, 2015 - 3:31pm USER: jpickson/m2

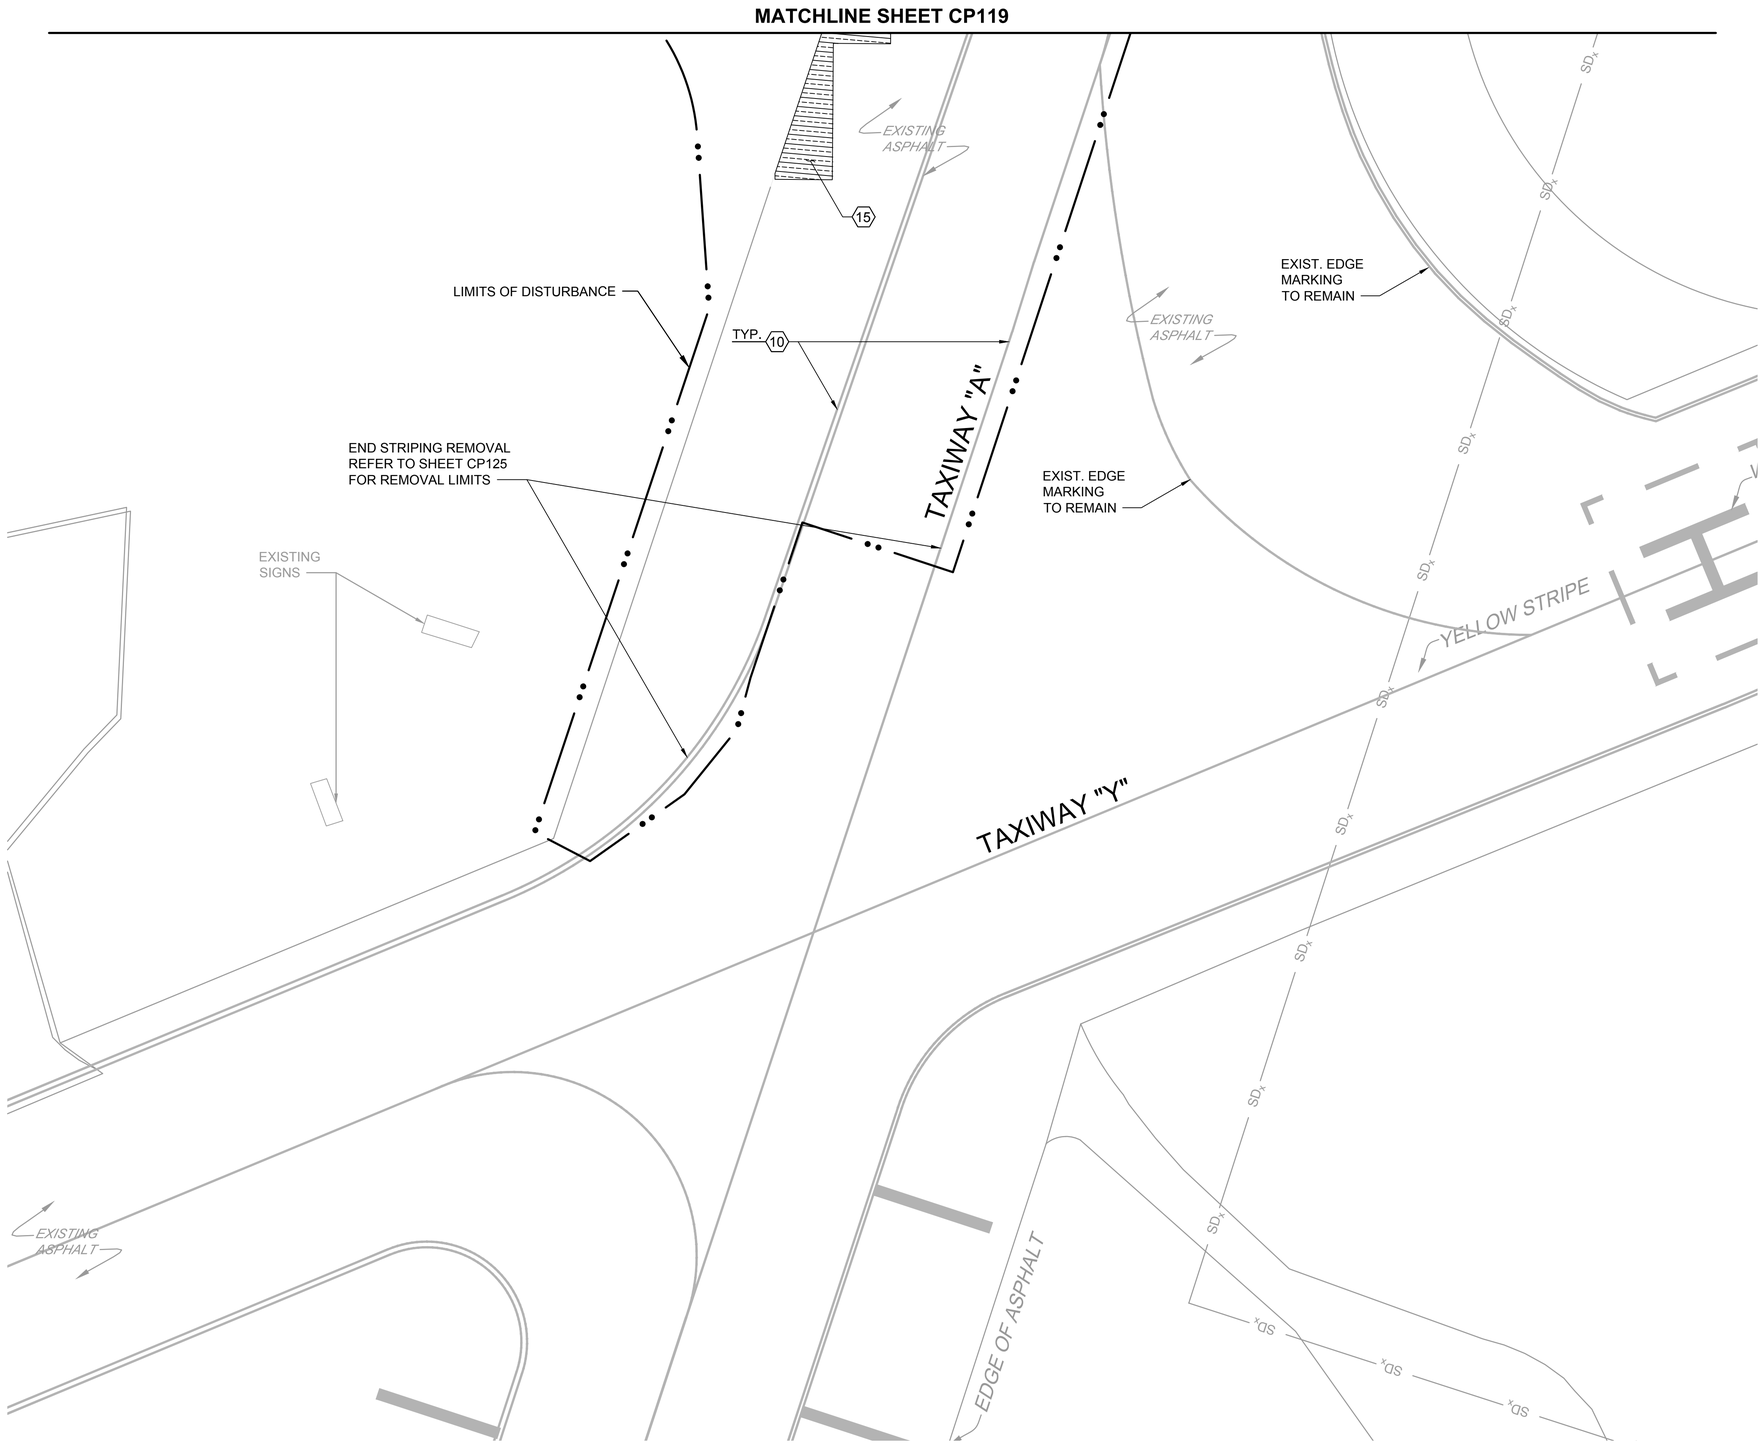

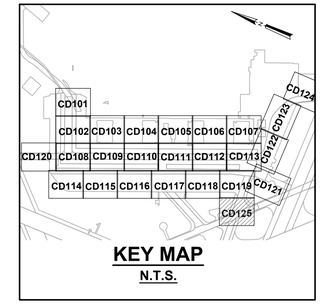

KEY MAP
N.T.S.

SCALE: 1"=20' (20 0 20 40 FEET)

DEMOLITION KEY NOTES:

10. REMOVE EXISTING STRIPING IAW SPECIFICATION SECTION 32 01 11.51.
15. SAWCUT AND REMOVE EXISTING ASPHALT PVM'T (DEPTH UNKNOWN)

SYM	DESCRIPTION	DATE	APPR
0	ISSUED FOR BID	6 NOV 2015	

NAVFAC

11-6-15
REGISTERED PROFESSIONAL ENGINEER JOHN B. BEAN 19302 OKLAHOMA
SEAL

leidos
LEIDOS ENGINEERING, LLC
ONE WEST 3RD ST.
TULSA, OK 74103

DELTA AIRPORT CONSULTANTS, INC.
9711 Farrar Court, Suite 100
Richmond, Virginia 23236
phone: (804) 275-8301 • fax: (804) 275-8371
www.deltaairport.com
Delta Project No. 14072 A/E INFO

APPROVED
FOR COMMANDER NAVFAC
ACTIVITY
SATISFACTORY TO DATE
DES CLM | DRW GLH | CHK HWM
PM / DM
BRANCH MANAGER
CHIEF ENG / ARCH
FIRE PROTECTION

DEPARTMENT OF THE NAVY
NAVAL FACILITIES ENGINEERING COMMAND
CIBL CORE
NAVAL FACILITIES ENGINEERING COMMAND SOUTHEAST
NAVAL AIR STATION JACKSONVILLE
NAS CORPUS CHRISTI
CORPUS CHRISTI, TEXAS
NAS CORPUS CHRISTI AIRFIELD REPAIRS
MAIN PARKING APRON
PAVEMENT REPAIR - DEMOLITION PLAN SHEET 25 OF 25

SCALE: AS NOTED
EPROJECT NO.:
CONSTR. CONTR. NO.
NAVFAC DRAWING NO. 15095346
SHEET 33 OF 117
CD125
DRAWFORM REVISION: 5 APRIL 2012

FILE NAME: P:\EC\1641-OKC\AE\205113480O_NAS_Corpus_Christi_Airfield_Repair\20_DESIGN\40_CAD\C\134800-05X-CD125.dwg LAYOUT NAME: PAVEMENT REPAIR - DEMOLITION PLAN SHEET 25 OF 25 PLOTTED: Monday, November 09, 2015 - 3:32pm USER: jacksonjm2

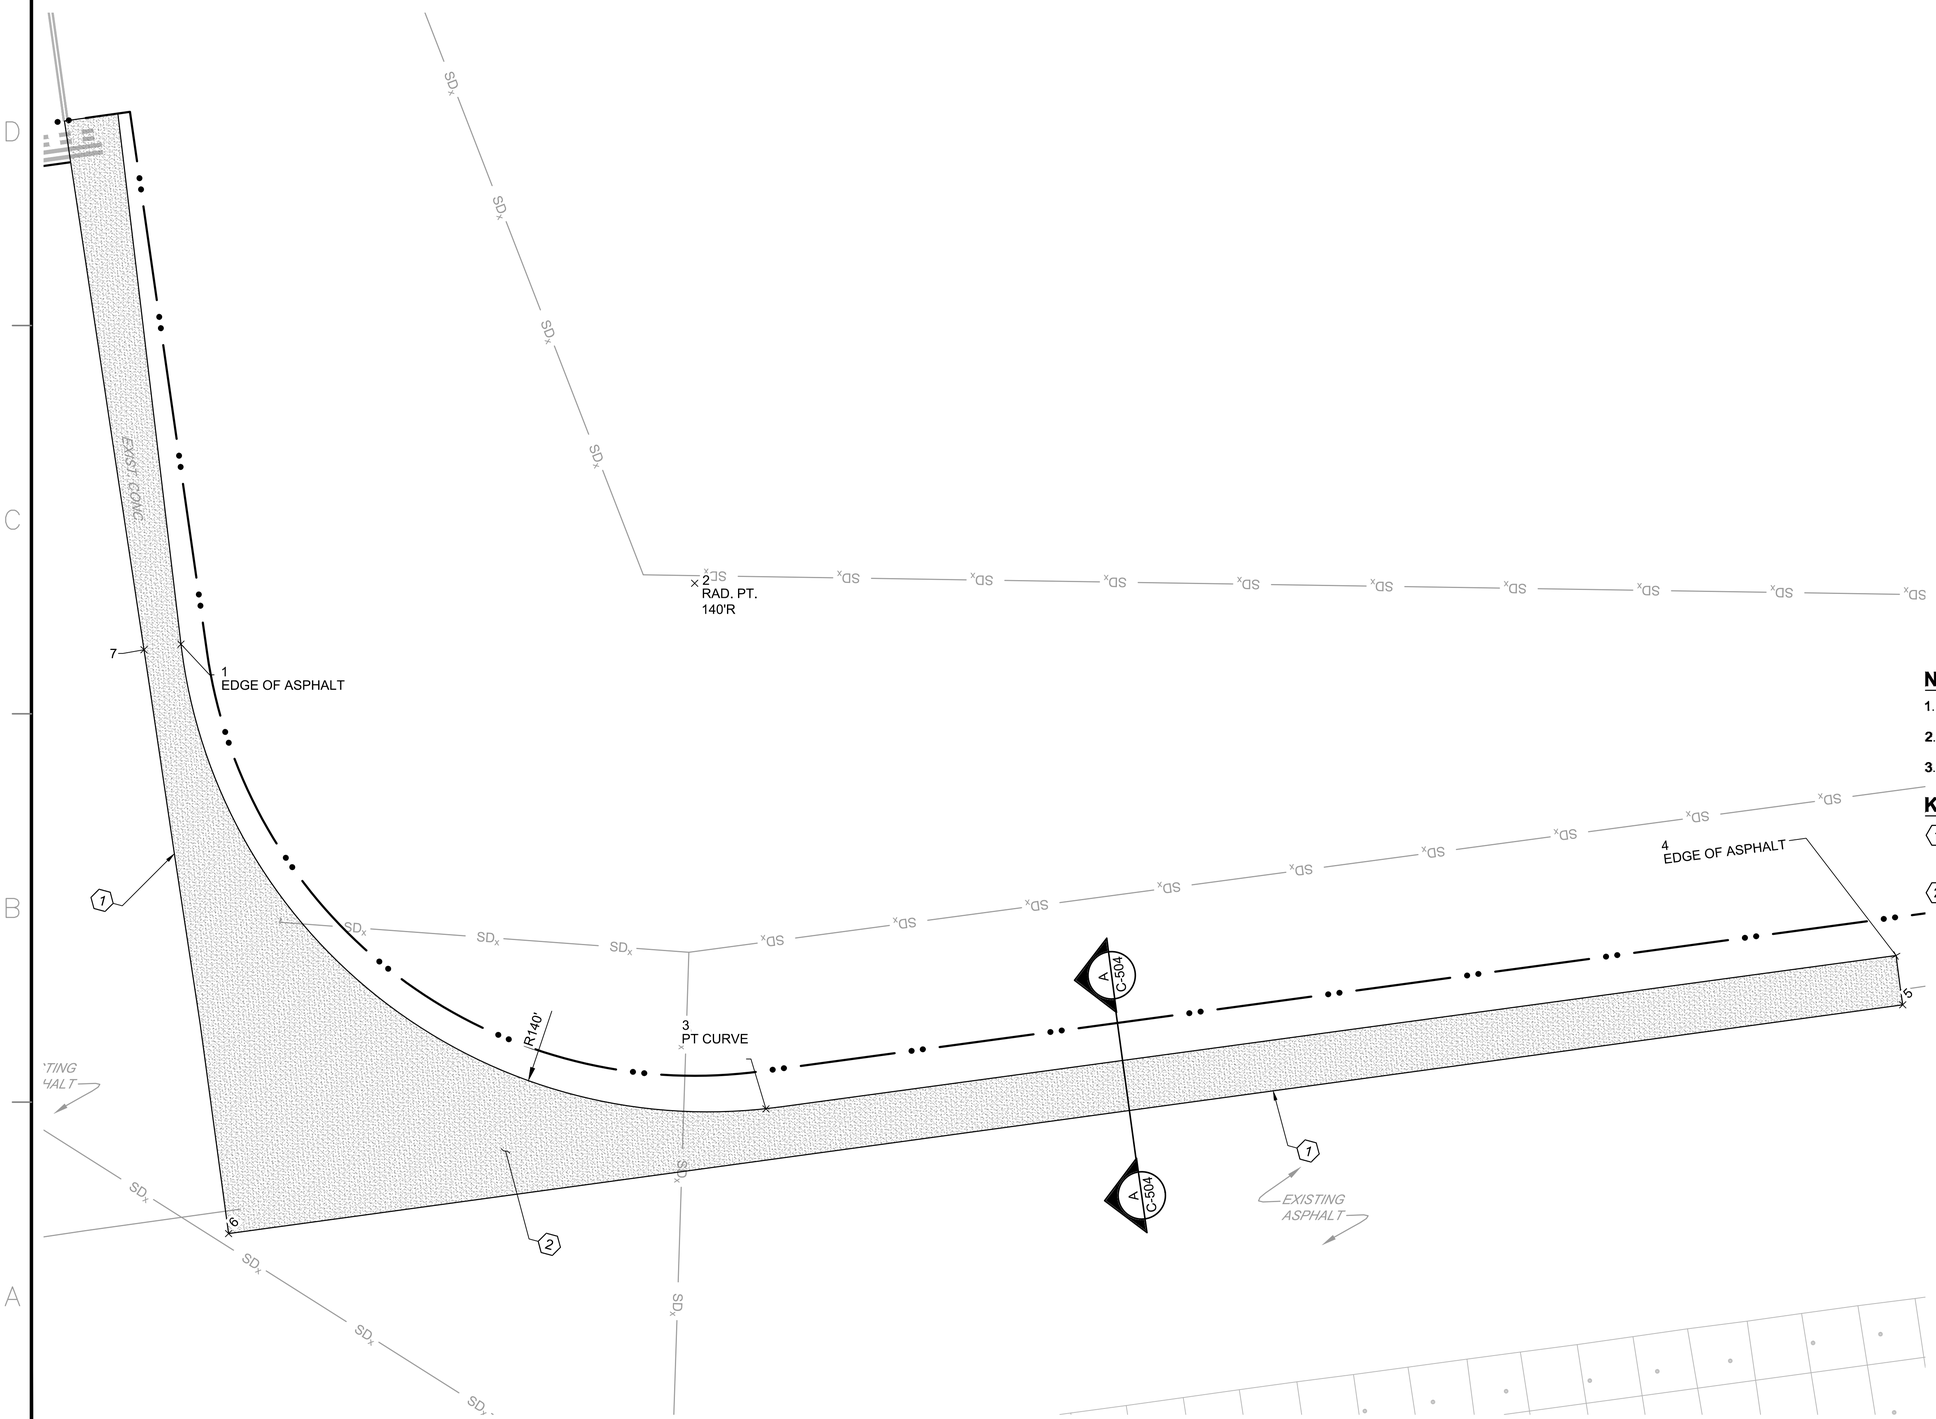

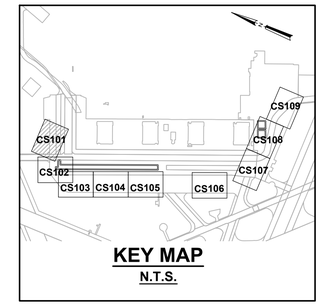

KEY MAP
N.T.S.

N

20 0 20 40
SCALE: 1"=20' FEET

NOTES:

1. SEE SHEET NO. GI003 FOR GENERAL NOTES AND LEGEND.
2. SEE SHEETS CS201 FOR SITE PLAN COORDINATE TABLE.
3. SEE SHEETS C-517 THROUGH C-520 FOR CONCRETE JOINT TYPES AND LAYOUTS.

KEY NOTES:

1. TACK COAT EXISTING EDGE OF PAVEMENT. TACK COAT SHALL BE EMULSIFIED ASPHALT, TYPE SS-1 OR SS-1H IAW SPEC. SECTION 32 12 10.
2. CONSTRUCT ASPHALT PAVEMENT. REFER TO PAVEMENT SECTION, DETAIL 1 ON SHEET C-504.

SYM	DESCRIPTION	DATE	APPR
0	ISSUED FOR BID	6 NOV 2015	

NAVFAC

11-6-15
REGISTERED PROFESSIONAL ENGINEER
JOHN B. BEAN
19302
OKLAHOMA
SEAL

leidos
LEIDOS ENGINEERING, LLC
ONE WEST 3RD ST.
TULSA, OK 74103

DELTA AIRPORT CONSULTANTS, INC.
9711 Farrar Court, Suite 100
Richmond, Virginia 23236
phone: (804) 275-8301 • fax: (804) 275-8371
www.deltaairport.com

Delta Project No. 14072 A/E INFO

APPROVED
FOR COMMANDER NAVFAC
ACTIVITY
SATISFACTORY TO DATE
DES CLM DRW GLH CHK HWM
PM / DM
BRANCH MANAGER
CHIEF ENG / ARCH
FIRE PROTECTION

DEPARTMENT OF THE NAVY
NAVAL FACILITIES ENGINEERING COMMAND
CIBL CORE
NAVAL FACILITIES ENGINEERING COMMAND SOUTHEAST
NAVAL AIR STATION JACKSONVILLE
NAS CORPUS CHRISTI
CORPUS CHRISTI, TEXAS
NAS CORPUS CHRISTI AIRFIELD REPAIRS
MAIN PARKING APRON
SITE PLAN SHEET 1 OF 9

SCALE: AS NOTED
EPROJECT NO.:
CONSTR. CONTR. NO.
NAVFAC DRAWING NO. 15095347
SHEET 34 OF 117
CS101
DRAWFORM REVISION: 5 APRIL 2012

FILE NAME: P:\EC\1641-OKC\AE\20511134800_NAS_Corpus_Christi_Airfield_Repair\20_DESIGN\40_CAD\C\134800-05X-CS101.dwg LAYOUT NAME: SITE PLAN SHEET 1 OF 9 PLOTTED: Monday, November 09, 2015 - 3:32pm USER: jacksonjm2

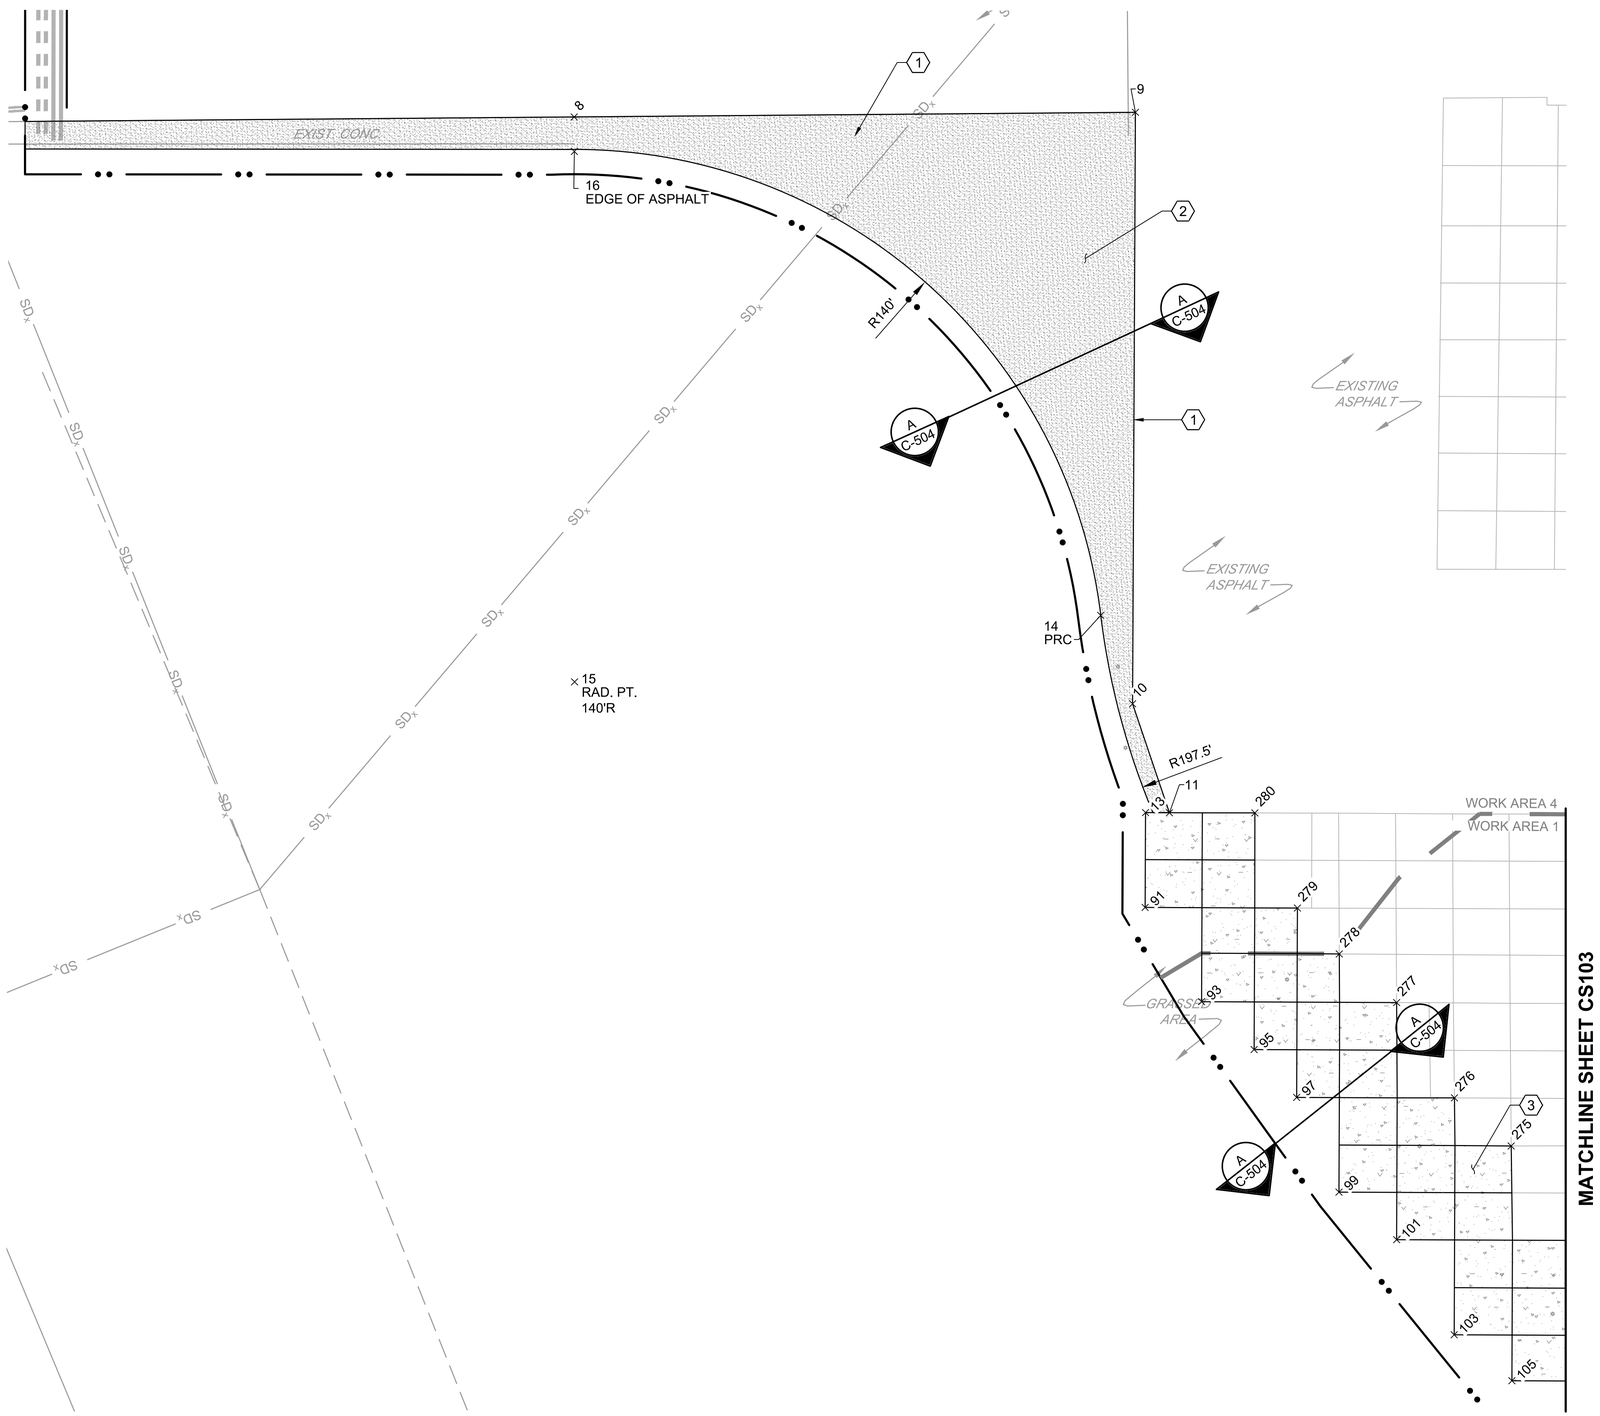

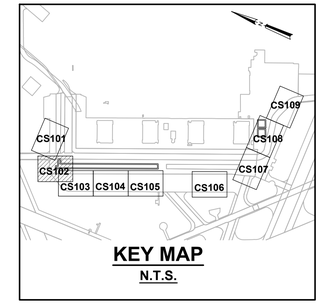

KEY MAP
N.T.S.

SCALE: 1"=20' (20 0 20 40 FEET)

NOTES:

1. SEE SHEET NO. GI003 FOR GENERAL NOTES AND LEGEND.
2. SEE SHEETS CS201 FOR SITE PLAN COORDINATE TABLE.
3. SEE SHEETS C-517 THROUGH C-520 FOR CONCRETE JOINT TYPES AND LAYOUTS.

KEY NOTES:

1. TACK COAT EXISTING EDGE OF PAVEMENT. TACK COAT SHALL BE EMULSIFIED ASPHALT, TYPE SS-1 OR SS-1H IAW SPEC. SECTION 32 12 10.
2. CONSTRUCT ASPHALT PAVEMENT. REFER TO PAVEMENT SECTION, DETAIL 1 ON SHEET C-504.
3. CONSTRUCT NON-REINFORCED CONCRETE PAVEMENT. T=9". REFER TO SHEET C-504

SYM	DESCRIPTION	DATE	APPR
0	ISSUED FOR BID	6 NOV 2015	

NAVFAC

11-6-15 REGISTERED PROFESSIONAL ENGINEER JOHN B. BEAN 19302 OKLAHOMA SEAL

leidos
LEIDOS ENGINEERING, LLC
ONE WEST 3RD ST.
TULSA, OK 74103

DELTA AIRPORT CONSULTANTS, INC.
9711 Farrar Court, Suite 100
Richmond, Virginia 23236
phone: (804) 275-8301 • fax: (804) 275-8371
www.deltaairport.com
Delta Project No. 14072 A/E INFO

APPROVED
FOR COMMANDER NAVFAC
ACTIVITY
SATISFACTORY TO DATE
DES CLM DRW GLH CHK HWM
PM / DM
BRANCH MANAGER
CHIEF ENG / ARCH
FIRE PROTECTION

DEPARTMENT OF THE NAVY
NAVAL FACILITIES ENGINEERING COMMAND
CIBL CORE
NAVAL FACILITIES ENGINEERING COMMAND SOUTHEAST
NAVAL AIR STATION JACKSONVILLE
NAS CORPUS CHRISTI
CORPUS CHRISTI, TEXAS
NAS CORPUS CHRISTI AIRFIELD REPAIRS
MAIN PARKING APRON
SITE PLAN SHEET 2 OF 9

SCALE: AS NOTED
EPROJECT NO.:
CONSTR. CONTR. NO.
NAVFAC DRAWING NO. 15095348
SHEET 35 OF 117
CS102
DRAWFORM REVISION: 5 APRIL 2012

FILE NAME: P:\EC\1641-OKC\AE\2051134800_NAS_Corpus_Christi_Airfield_Repair\20_DESIGN\V0_CAD\C\134800-05X-CS102.dwg LAYOUT NAME: SITE PLAN SHEET 2 OF 9 PLOTTED: Monday, November 09, 2015 - 3:33pm USER: jacksonjm2

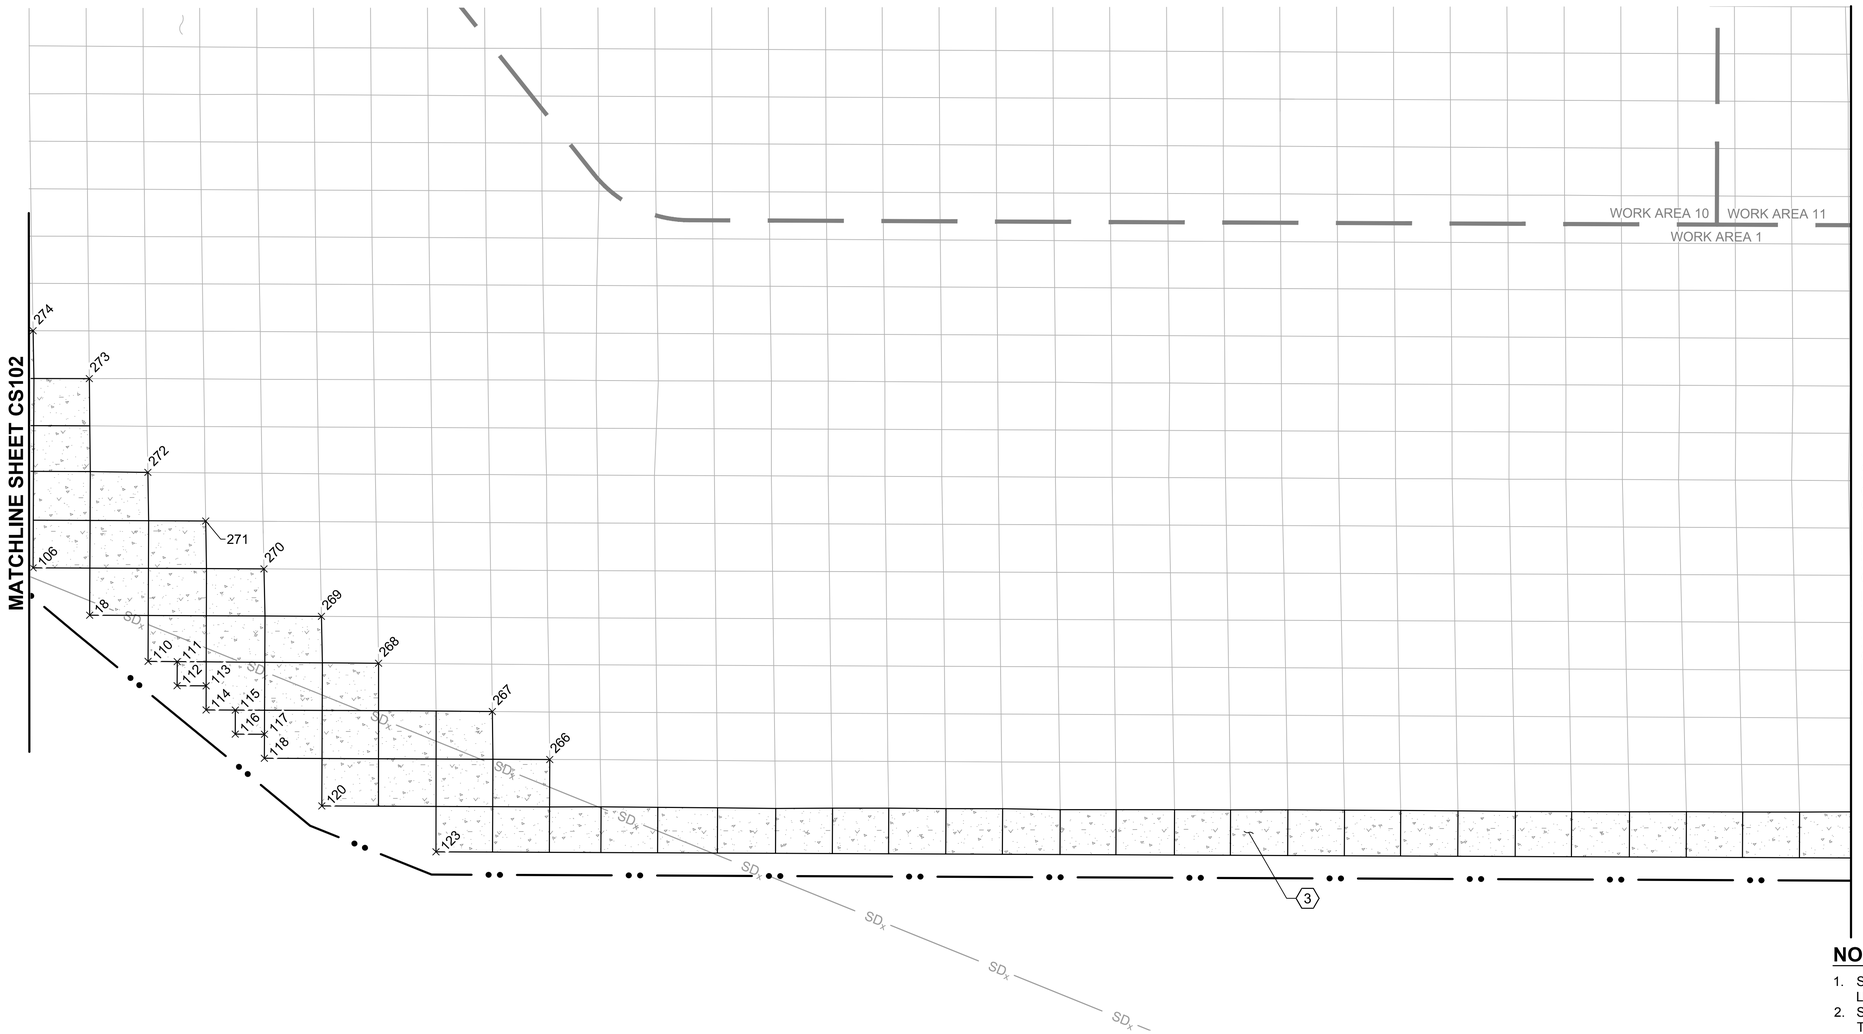

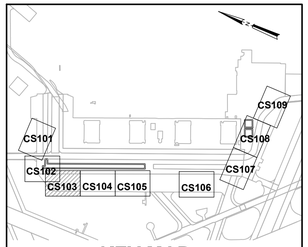

KEY MAP
N.T.S.

N

20 0 20 40
SCALE: 1"=20' FEET

NOTES:

1. SEE SHEET NO. GI003 FOR GENERAL NOTES AND LEGEND.
2. SEE SHEETS CS201 FOR SITE PLAN COORDINATE TABLE.
3. SEE SHEETS C-517 THROUGH C-520 FOR CONCRETE JOINT TYPES AND LAYOUTS.

KEY NOTES:

3 CONSTRUCT NON-REINFORCED CONCRETE PAVEMENT. T=9". REFER TO SHEET C-504

SYM	DESCRIPTION	DATE	APPR
0	ISSUED FOR BID	6 NOV 2015	

NAVFAC

11-6-15
REGISTERED PROFESSIONAL ENGINEER
JOHN B. BEAN
19302
OKLAHOMA
SEAL

leidos
LEIDOS ENGINEERING, LLC
ONE WEST 3RD ST.
TULSA, OK 74103

DELTA AIRPORT CONSULTANTS, INC.
9711 Farrar Court, Suite 100
Richmond, Virginia 23236
phone: (804) 275-8301 • fax: (804) 275-8371
www.deltaairport.com
Delta Project No. 14072 A/E INFO

APPROVED
FOR COMMANDER NAVFAC
ACTIVITY
SATISFACTORY TO DATE
DES CLM DRW GLH CHK HWM
PM / DM
BRANCH MANAGER
CHIEF ENG / ARCH
FIRE PROTECTION

DEPARTMENT OF THE NAVY
NAVAL FACILITIES ENGINEERING COMMAND
CIBL CORE
NAVAL FACILITIES ENGINEERING COMMAND SOUTHEAST
NAVAL AIR STATION JACKSONVILLE
NAS CORPUS CHRISTI
CORPUS CHRISTI, TEXAS
NAS CORPUS CHRISTI AIRFIELD REPAIRS
MAIN PARKING APRON
SITE PLAN SHEET 3 OF 9

SCALE: AS NOTED
EPROJECT NO.:
CONSTR. CONTR. NO.
NAVFAC DRAWING NO.
15095349
SHEET 36 OF 117
CS103
DRAWFORM REVISION: 5 APRIL 2012

FILE NAME: P:\EC\1641-OKC\AE\2051134800_NAS_Corpus_Christi_Airfield_Repair\20_DESIGN\10_CAD\C\134800-05X-CS103.dwg LAYOUT NAME: SITE PLAN SHEET 3 OF 9 PLOTTED: Tuesday, November 10, 2015 - 8:20am USER: jacksonjm2

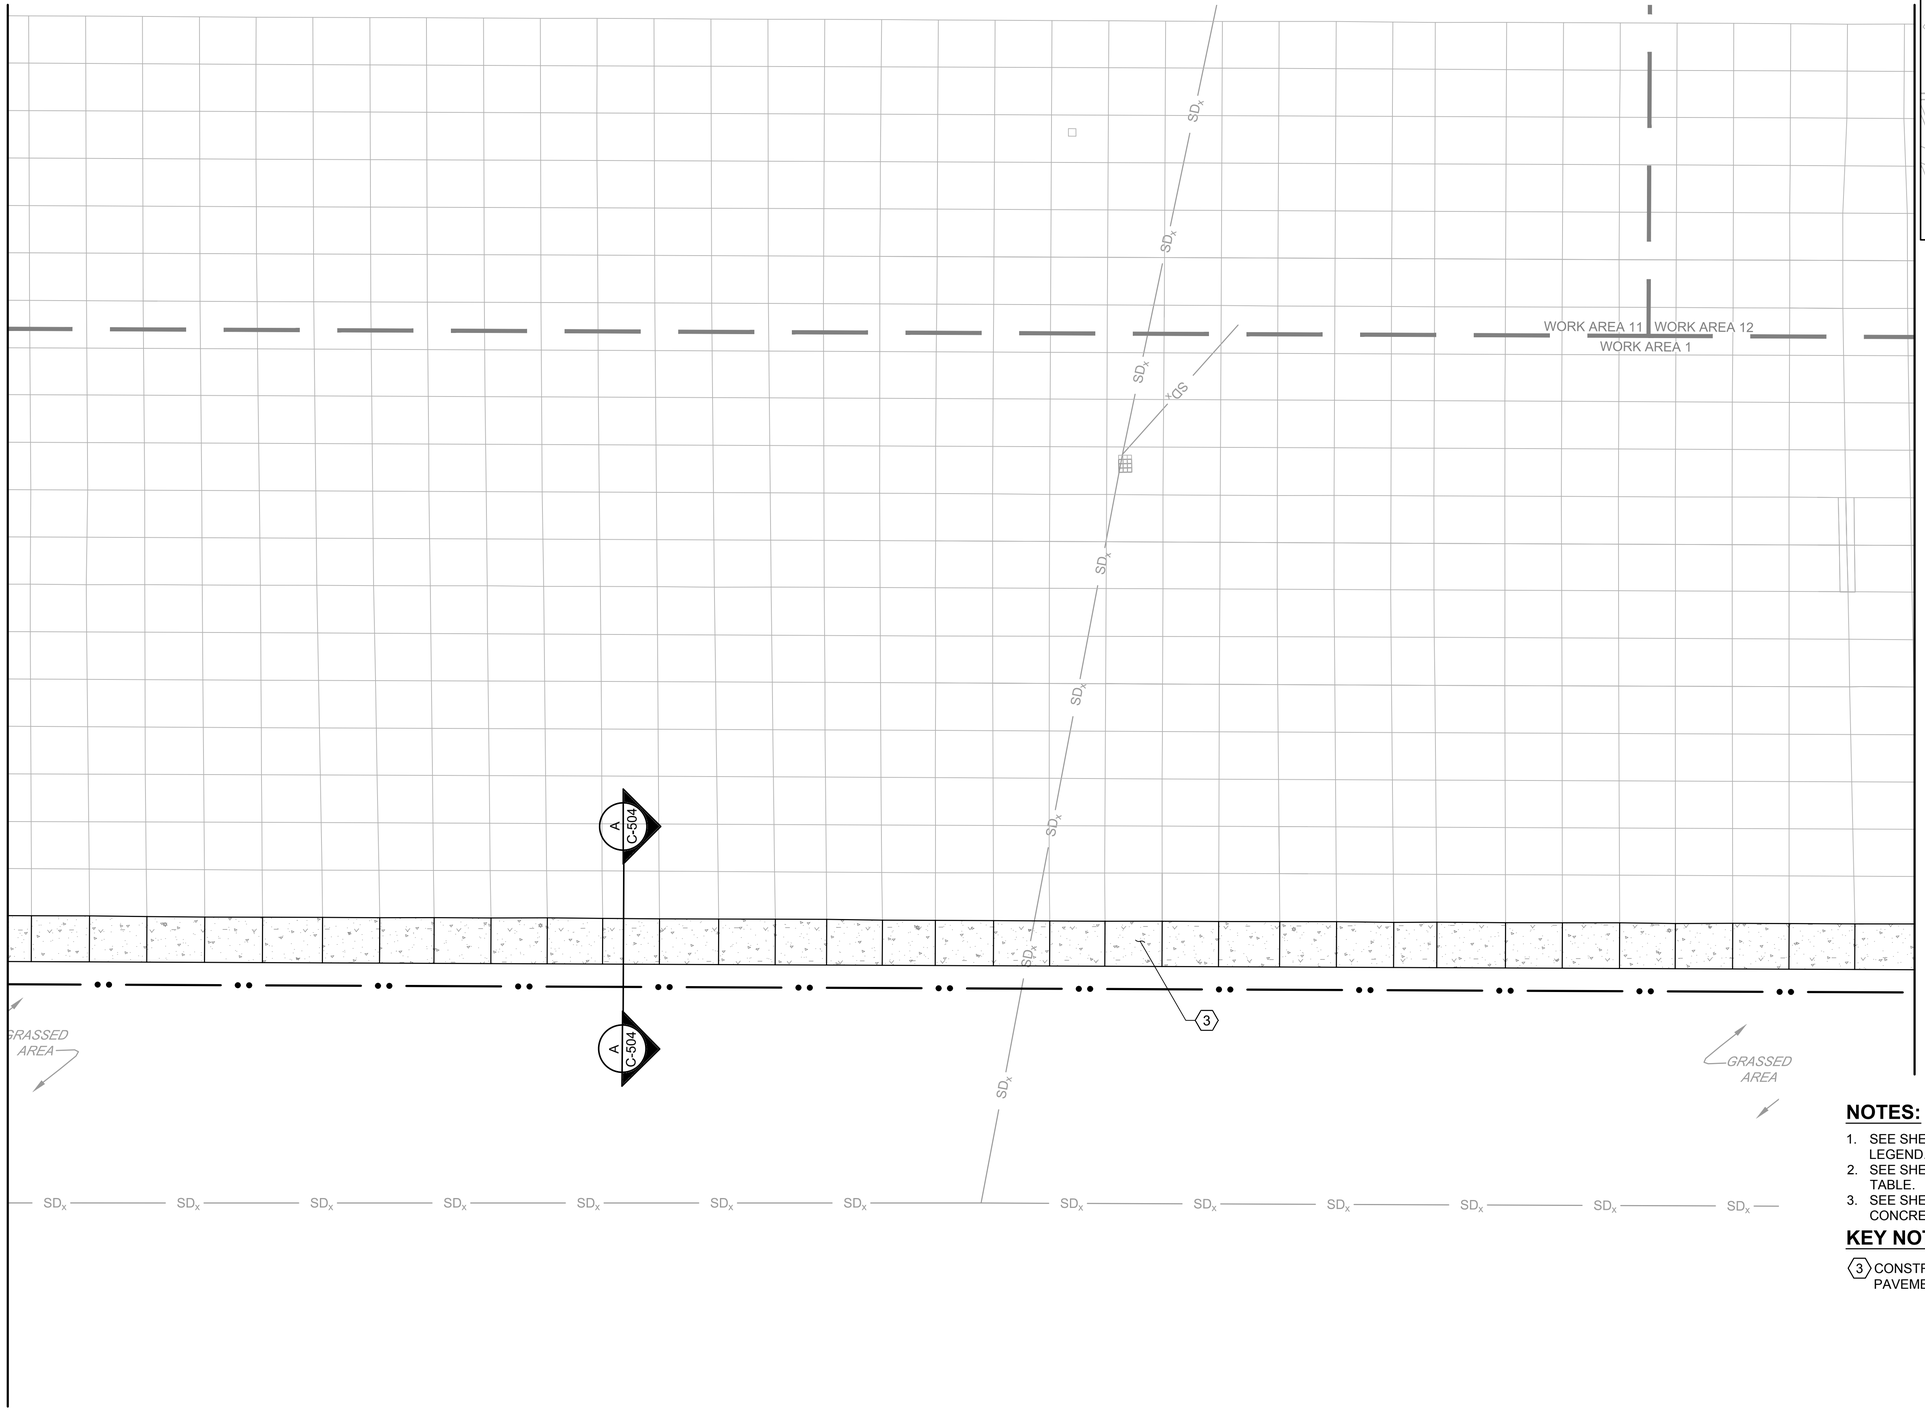

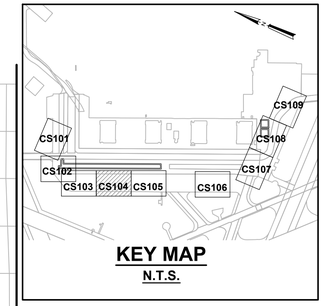

KEY MAP
N.T.S.

SCALE: 1"=20'

NOTES:

1. SEE SHEET NO. GI003 FOR GENERAL NOTES AND LEGEND.
2. SEE SHEETS CS201 FOR SITE PLAN COORDINATE TABLE.
3. SEE SHEETS C-517 THROUGH C-520 FOR CONCRETE JOINT TYPES AND LAYOUTS.

KEY NOTES:

3 CONSTRUCT NON-REINFORCED CONCRETE PAVEMENT. T=9". REFER TO SHEET C-504

SYM	DESCRIPTION	DATE	APPR
0	ISSUED FOR BID	6 NOV 2015	

NAVFAC

11.6.15
REGISTERED PROFESSIONAL ENGINEER
JOHN B. BEAN
19302
OKLAHOMA
SEAL

leidos
LEIDOS ENGINEERING, LLC
ONE WEST 3RD ST.
TULSA, OK 74103

DELTA AIRPORT CONSULTANTS, INC.
9711 Farrar Court, Suite 100
Richmond, Virginia 23236
phone: (804) 275-8301 • fax: (804) 275-8371
www.deltaairport.com
Delta Project No. 14072 A/E INFO

APPROVED
FOR COMMANDER NAVFAC
ACTIVITY
SATISFACTORY TO DATE
DES CLM DRW GLH CHK HWM
PM / DM
BRANCH MANAGER
CHIEF ENG / ARCH
FIRE PROTECTION

DEPARTMENT OF THE NAVY
NAVAL FACILITIES ENGINEERING COMMAND
CIBL CORE
NAVAL FACILITIES ENGINEERING COMMAND SOUTHEAST
NAVAL AIR STATION JACKSONVILLE
NAS CORPUS CHRISTI
CORPUS CHRISTI, TEXAS
NAS CORPUS CHRISTI AIRFIELD REPAIRS
MAIN PARKING APRON
SITE PLAN SHEET 4 OF 9

SCALE: AS NOTED
EPROJECT NO.:
CONSTR. CONTR. NO.
NAVFAC DRAWING NO.
15095350
SHEET 37 OF 117
CS104
DRAWFORM REVISION: 5 APRIL 2012

FILE NAME: P:\EC\1641-OKC\AE\205113480O_NAS_Corpus_Christi_Airfield_Repair\20_DESIGN\10_CAD\C\134800-05X-CS104.dwg LAYOUT NAME: SITE PLAN SHEET 4 OF 9 PLOTTED: Monday, November 09, 2015 - 3:35pm USER: jacksonjm2

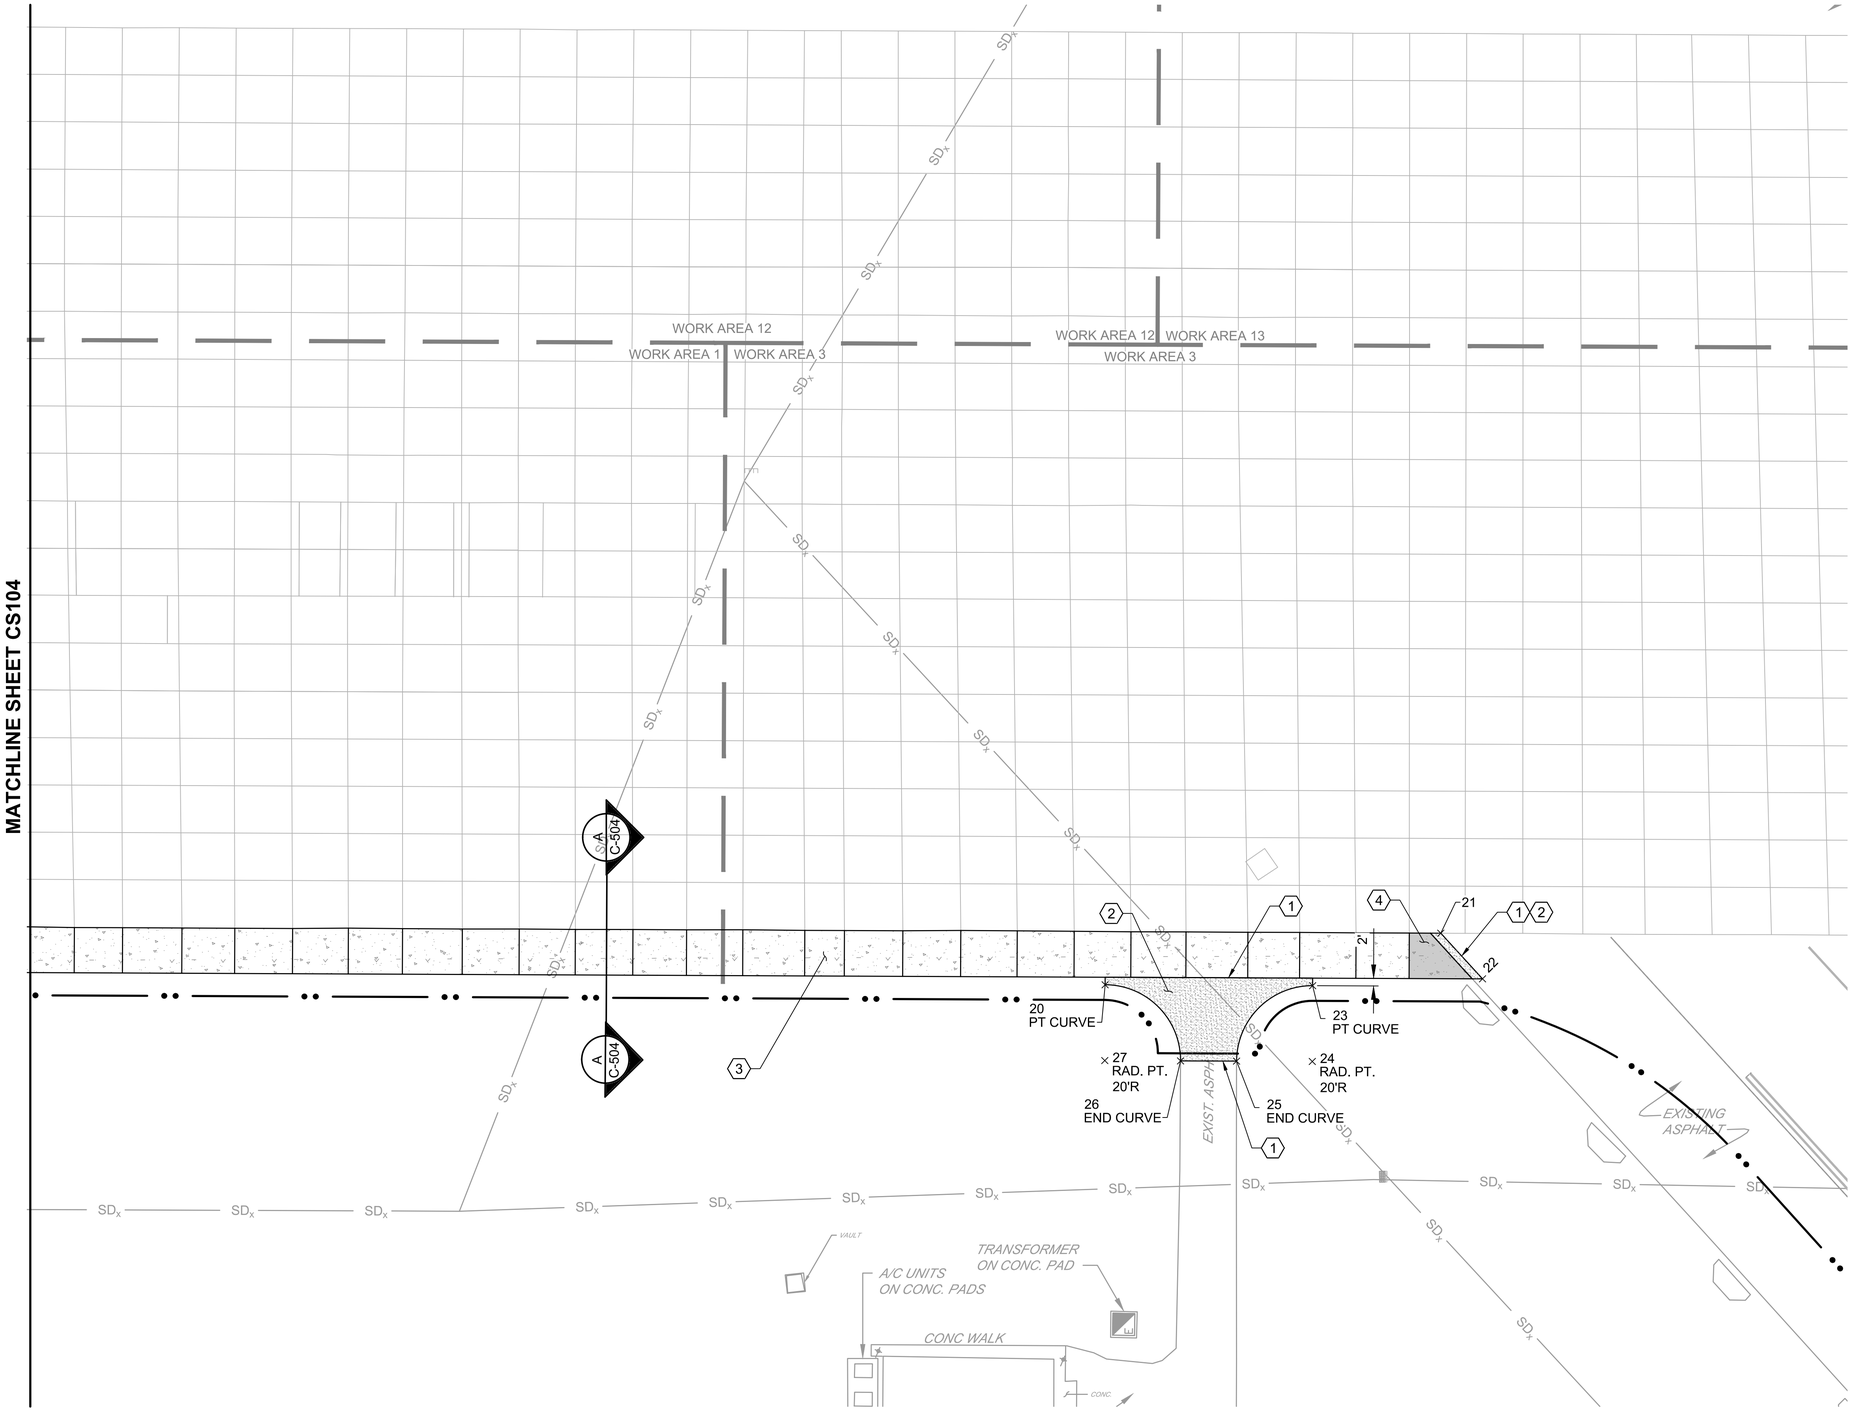

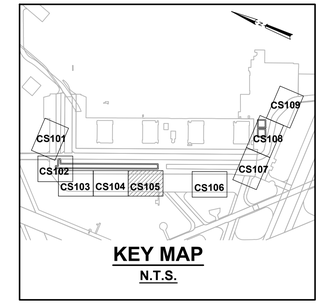

KEY MAP
N.T.S.

SCALE: 1"=20'
20 0 20 40
FEET

NOTES:

1. SEE SHEET NO. GI003 FOR GENERAL NOTES AND LEGEND.
2. SEE SHEETS CS201 FOR SITE PLAN COORDINATE TABLE.
3. SEE SHEETS C-517 THROUGH C-520 FOR CONCRETE JOINT TYPES AND LAYOUTS.

KEY NOTES:

1. TACK COAT EXISTING EDGE OF PAVEMENT. TACK COAT SHALL BE EMULSIFIED ASPHALT, TYPE SS-1 OR SS-1H IAW SPEC. SECTION 32 12 10.
2. CONSTRUCT ASPHALT PAVEMENT. REFER TO PAVEMENT SECTION, DETAIL 1 ON SHEET C-504.
3. CONSTRUCT NON-REINFORCED CONCRETE PAVEMENT. T=9". REFER TO SHEET C-504
4. CONSTRUCT REINFORCED CONCRETE PAVEMENT. T=9". REFER TO SHEET C-504

SYM	DESCRIPTION	DATE	APPR
0	ISSUED FOR BID	6 NOV 2015	

NAVFAC

11-6-15
REGISTERED PROFESSIONAL ENGINEER
JOHN B. BEAN
19302
SEAL

leidos
LEIDOS ENGINEERING, LLC
ONE WEST 3RD ST.
TULSA, OK 74103

DELTA AIRPORT CONSULTANTS, INC.
9711 Farrar Court, Suite 100
Richmond, Virginia 23236
phone: (804) 275-8301 • fax: (804) 275-8371
www.deltaairport.com
Delta Project No. 14072 A/E INFO

APPROVED
FOR COMMANDER NAVFAC
ACTIVITY
SATISFACTORY TO DATE
DES CLM | DRW GLH | CHK HWM
PM / DM
BRANCH MANAGER
CHIEF ENG / ARCH
FIRE PROTECTION

DEPARTMENT OF THE NAVY
NAVAL FACILITIES ENGINEERING COMMAND
CIBL CORE
NAVAL FACILITIES ENGINEERING COMMAND SOUTHEAST
NAVAL AIR STATION JACKSONVILLE
NAS CORPUS CHRISTI
CORPUS CHRISTI, TEXAS
NAS CORPUS CHRISTI AIRFIELD REPAIRS
MAIN PARKING APRON
SITE PLAN SHEET 5 OF 9

SCALE: AS NOTED
EPROJECT NO.:
CONSTR. CONTR. NO.
NAVFAC DRAWING NO.
15095351
SHEET 38 OF 117
CS105
DRAWFORM REVISION: 5 APRIL 2012

FILE NAME: P:\EC\1641-OKC\AE\205113480_NAS_Corpus_Christi_Airfield_Repair\20_DESIGN\40_CAD\C\134800-05X-CS105.dwg LAYOUT NAME: SITE PLAN SHEET 5 OF 9 PLOTTED: Monday, November 09, 2015 - 3:35pm USER: jacksonjm2