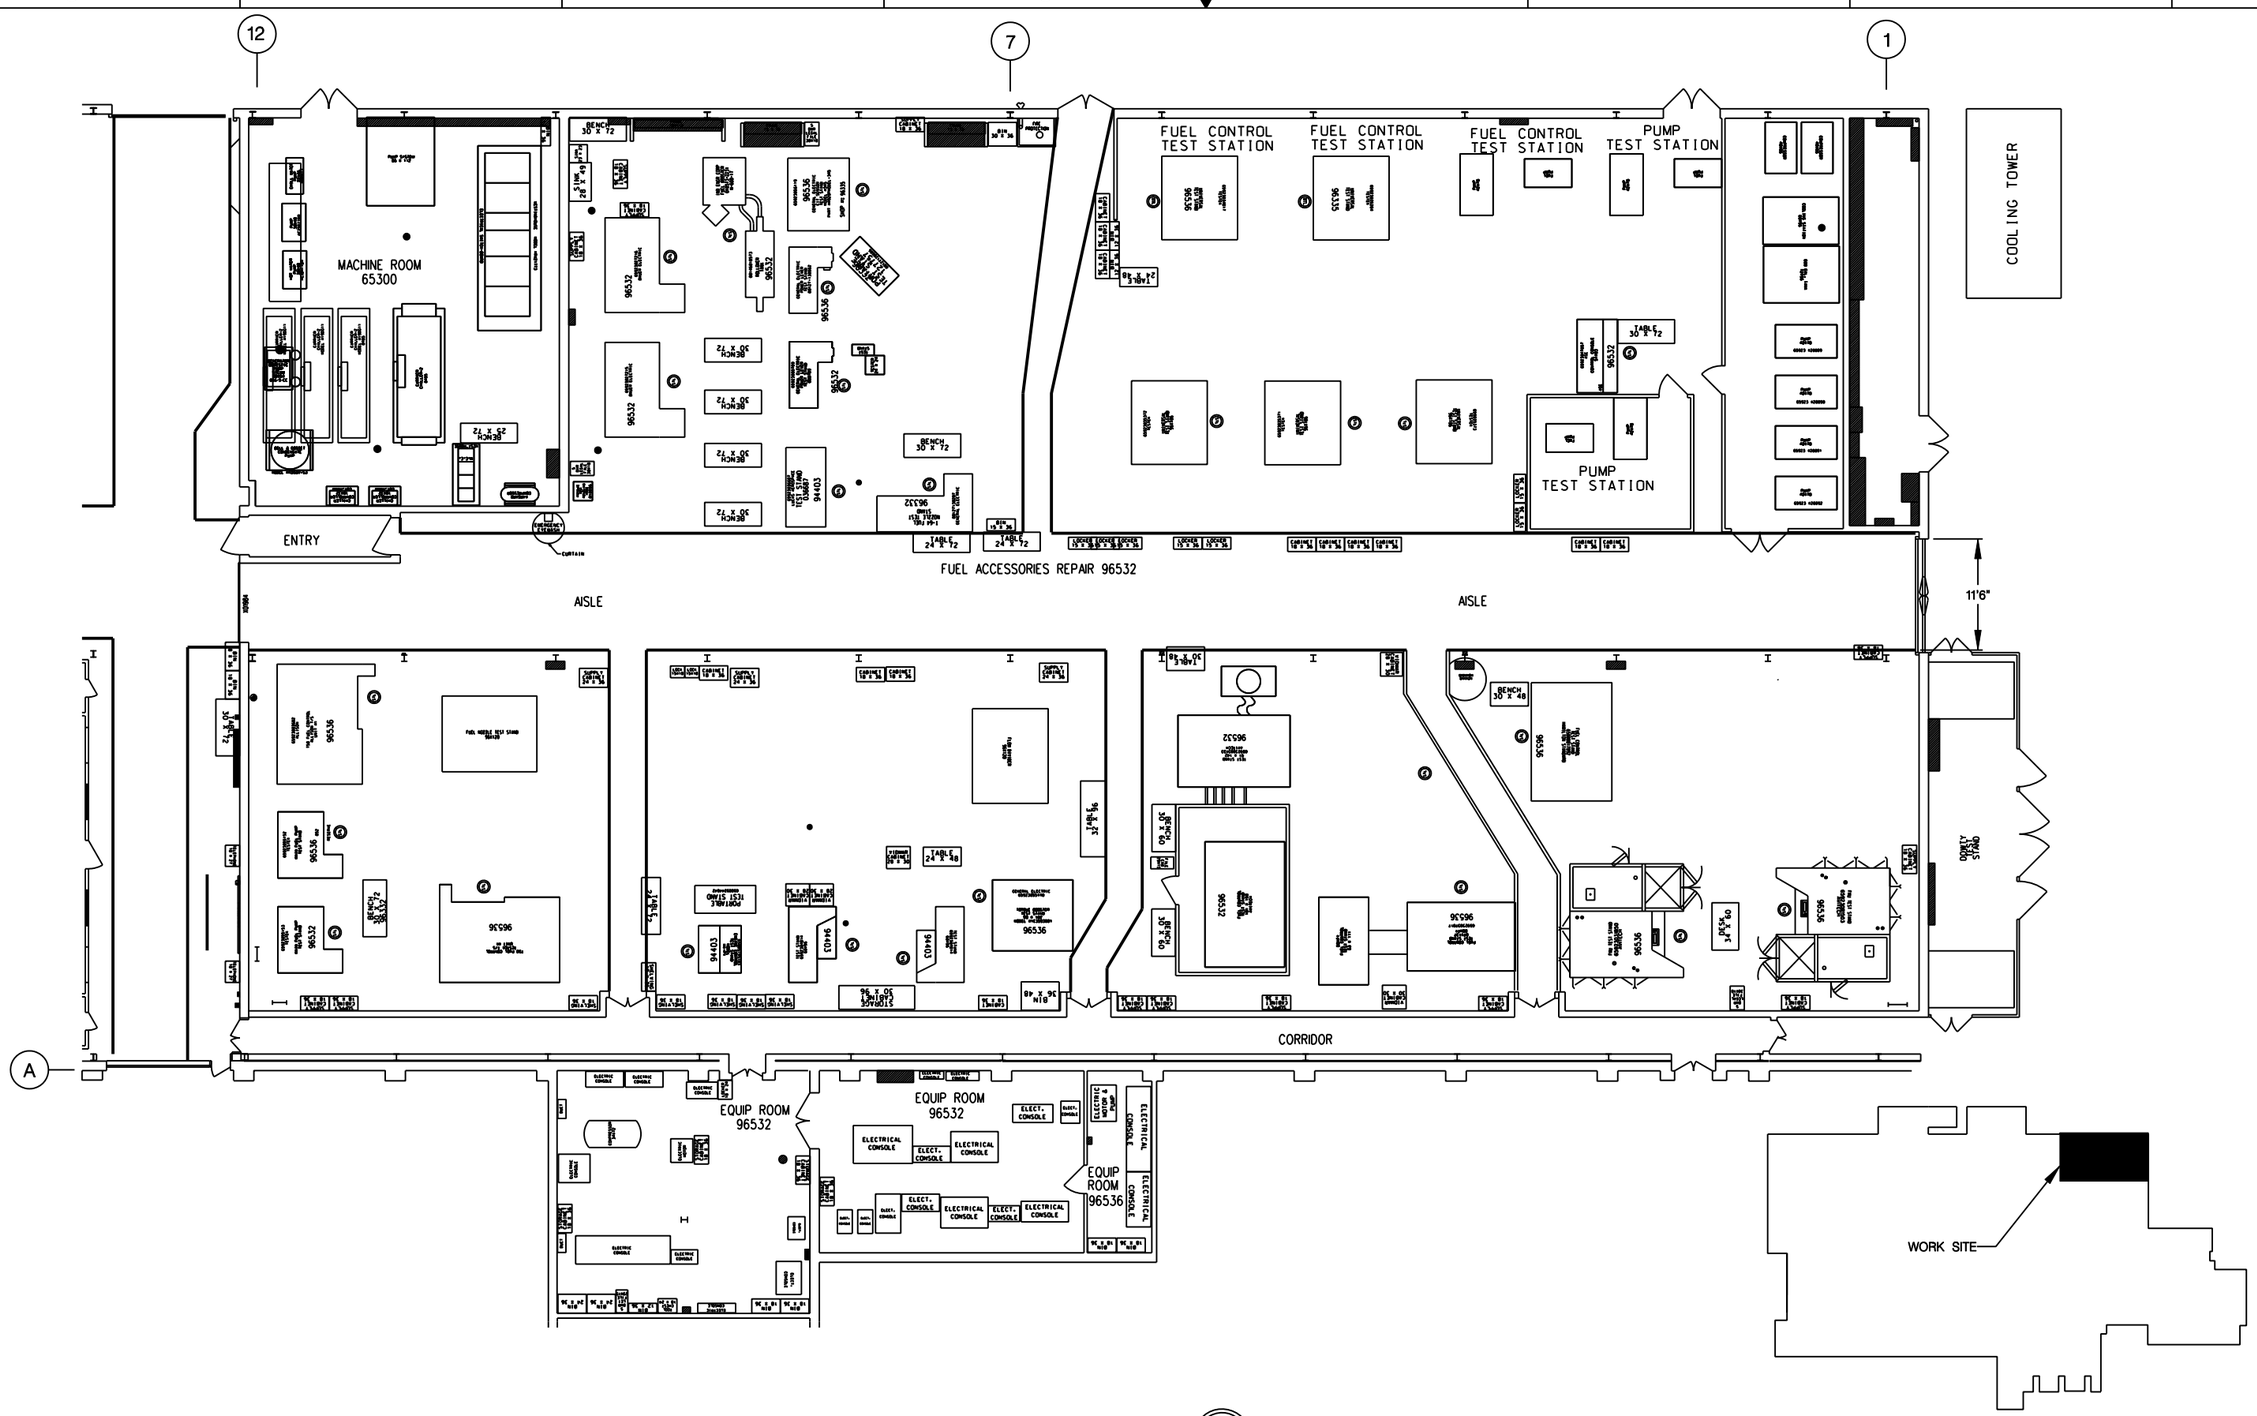

EXISTING – PARTIAL PLAN VIEW

SCALE: NOT TO SCALE

BUILDING 133
WORK LOCATION PLAN

SCALE: NOT TO SCALE

ZONE	REV	DESCRIPTION	DATE	APPR

REVISION HISTORY

WHEN PRINTED, IT BECOMES THE USER'S RESPONSIBILITY TO DETERMINE CURRENTNESS OF THIS DRAWING. SEE REFERENCE PEDOSD-7.3.7-S02.

FA: \\N\PE-DRAWINGS\ 21045\ 21045F.dgn

DESIGNER	D.SMITH		
DRAWN	D.SMITH		
CHECKED	M.MERRELL		
REVIEWED	J.VINSKUS		
OSH	N/A		
FIRE DEPT	N/A		
ENVIR	N/A		
APPROVED			03-11-11

FLEET READINESS CENTER EAST
U.S. MARINE CORPS AIR STATION, CHERRY POINT, N.C.

LAYOUT OF SHOP 96532

INDUSTRIAL PRODUCTION PLANNING DIV. DWG. NO.
PE-21045F

REV.

BUILDING 133

SHOP 96532

SIZE	CODE IDENT. NO.
D	96916

PE-21045F REV.

SCALE: NTS

WO WP50737

SHEET 1 OF 1