ATTACHMENT 2

SMALL PARTS STORAGE WORK SITE

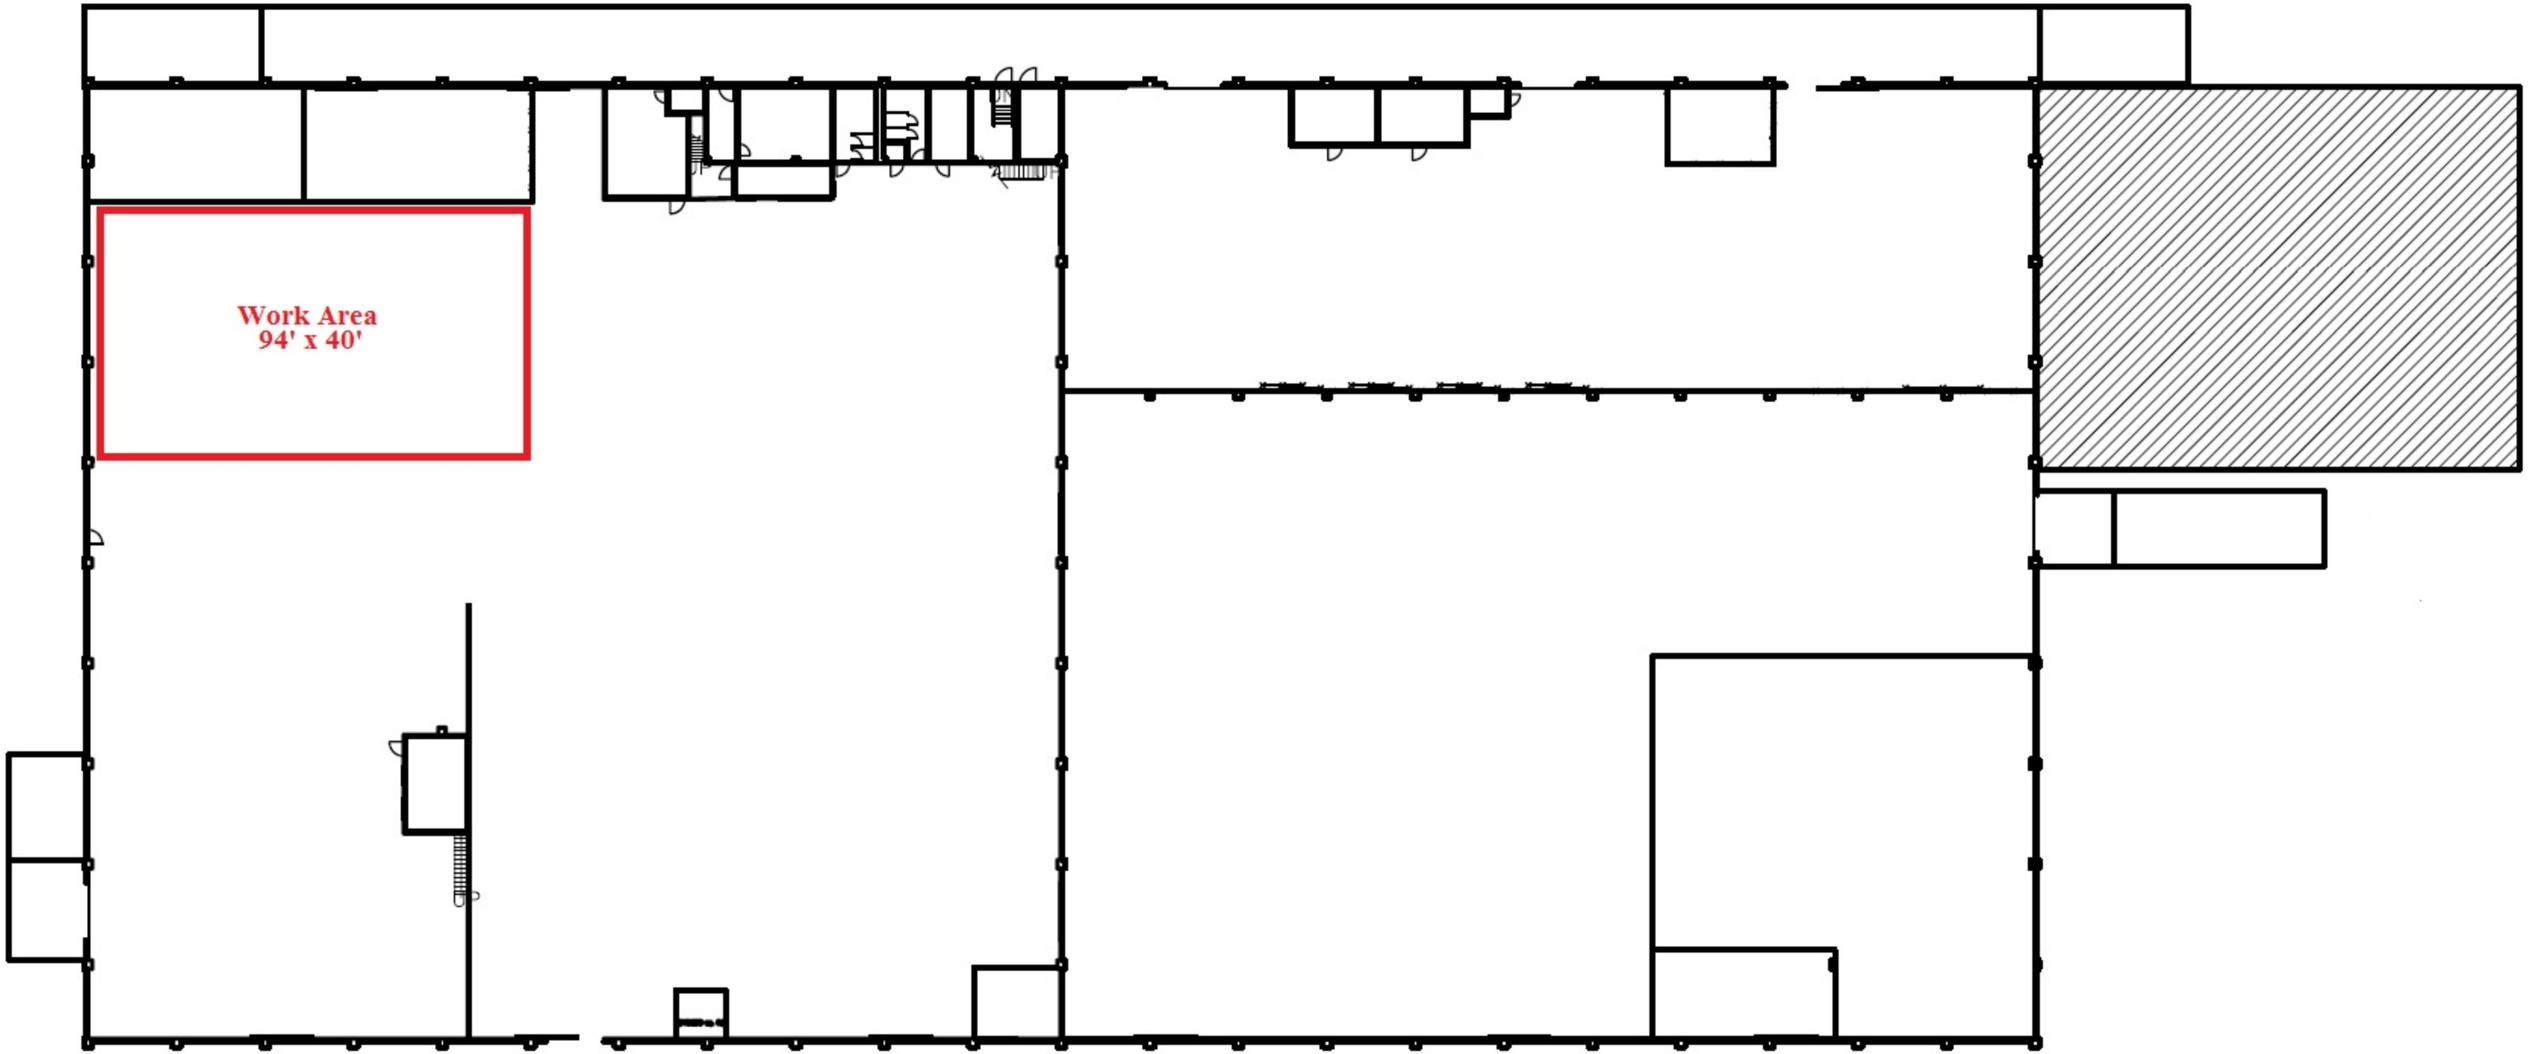

BLDG 369

FIRST FLOOR PLAN

0 10' 20' 40'

NOT TO SCALE

PLAN NORTH