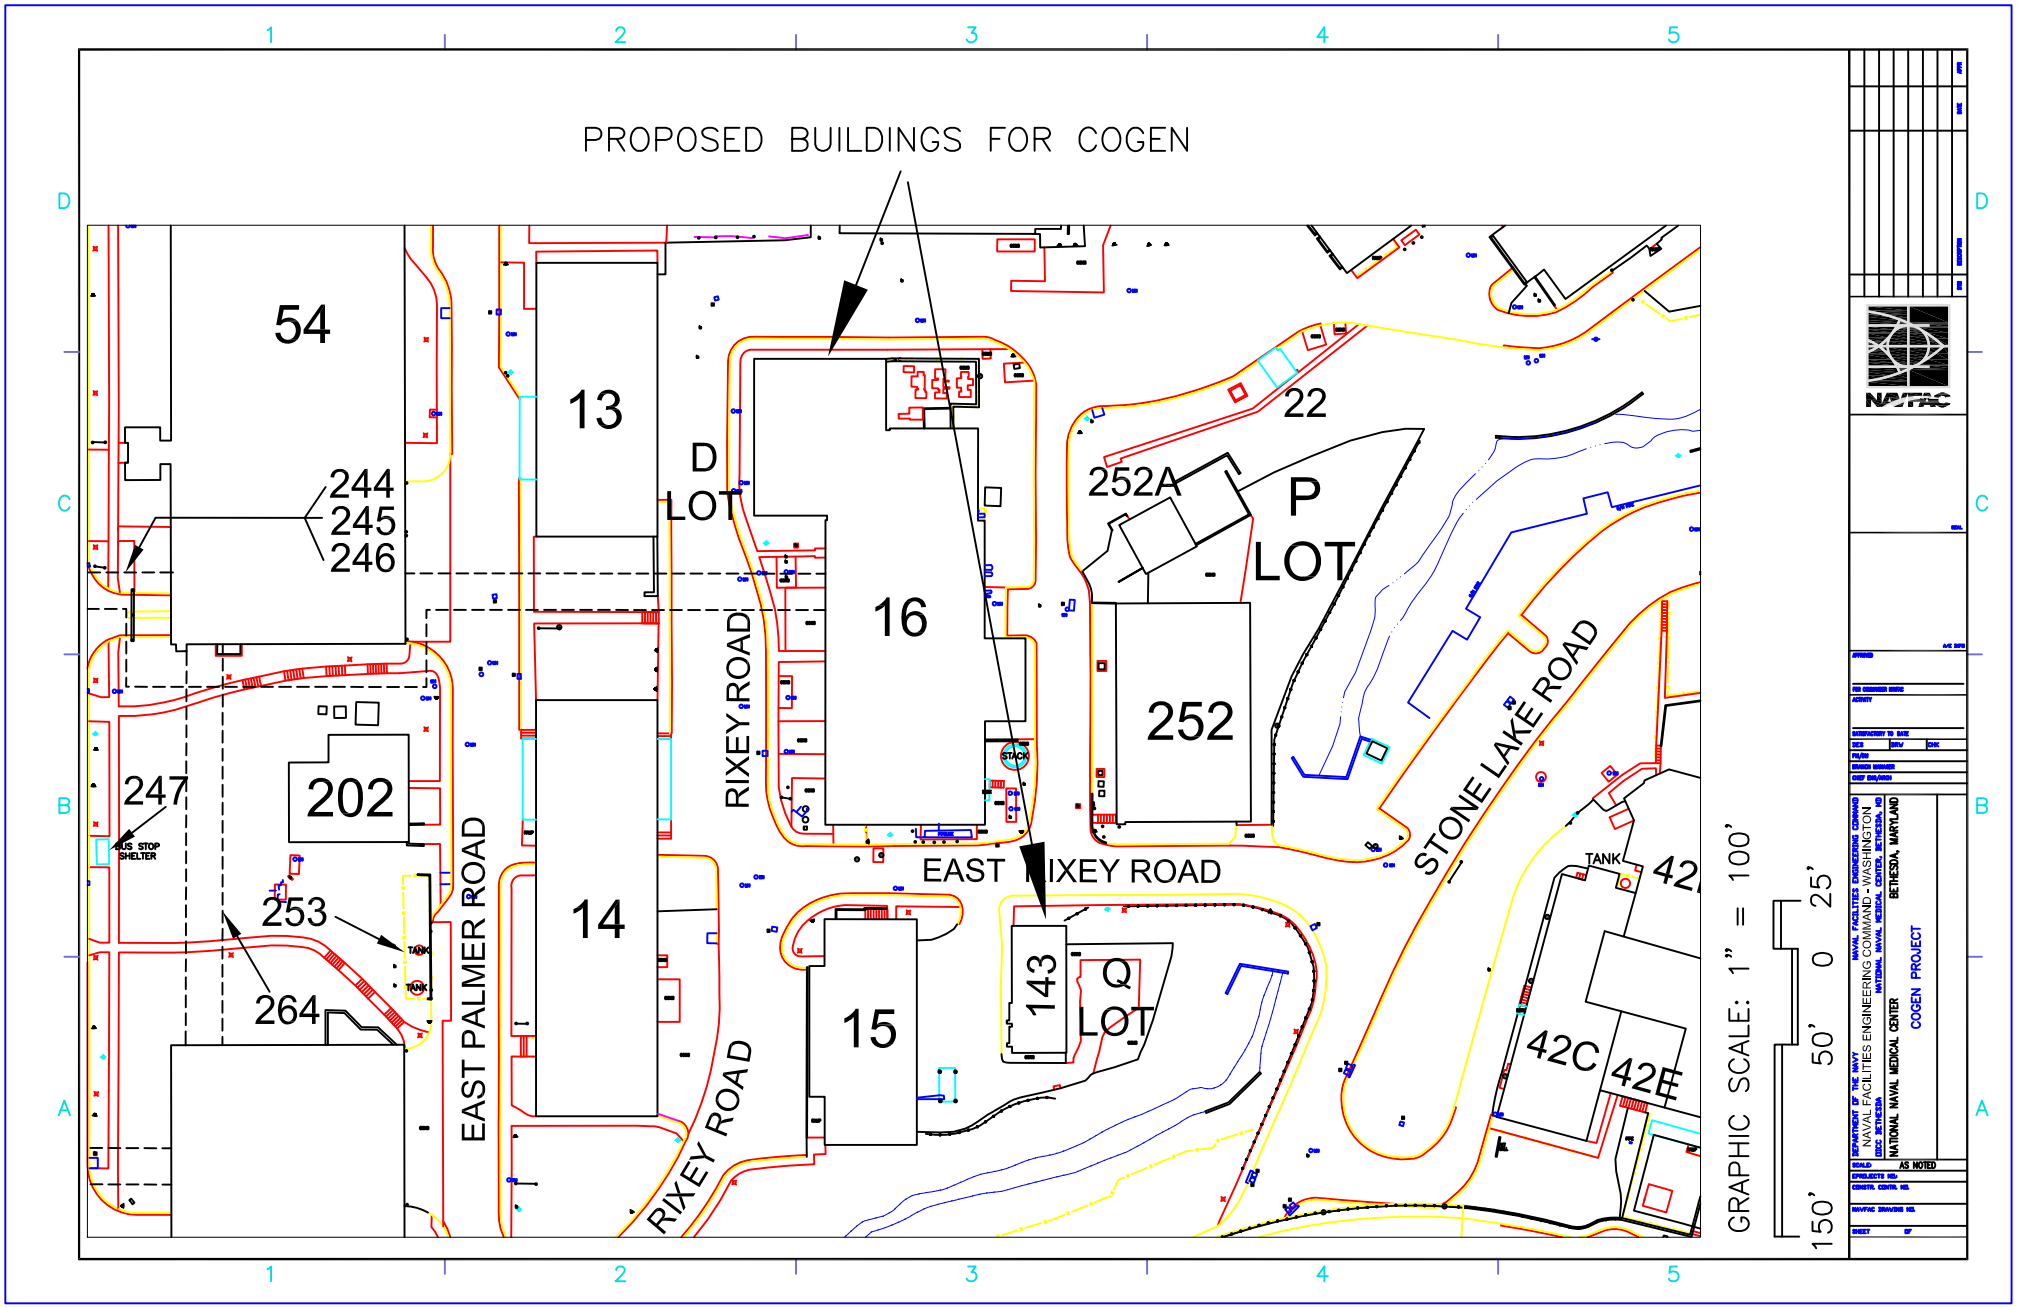
PROPOSED BUILDINGS FOR COGEN
54
13
D LOT
16
22
252A
P LOT
252
244
245
246
247
202
BUS STOP SHELTER
253
264
TANK
EAST PALMER ROAD
RIXEY ROAD
14
15
143
Q LOT
EAST RIXEY ROAD
STONE LAKE ROAD
42C
42E
GRAPHIC SCALE: 1" = 100'
150' 50' 0 25'
NAVFAC
DEPARTMENT OF THE NAVY
NAVAL FACILITIES ENGINEERING COMMAND
NAVAL FACILITIES ENGINEERING COMMAND - WASHINGTON
NATIONAL NAVAL MEDICAL CENTER
BETHESDA, MARYLAND
COGEN PROJECT
AS NOTED