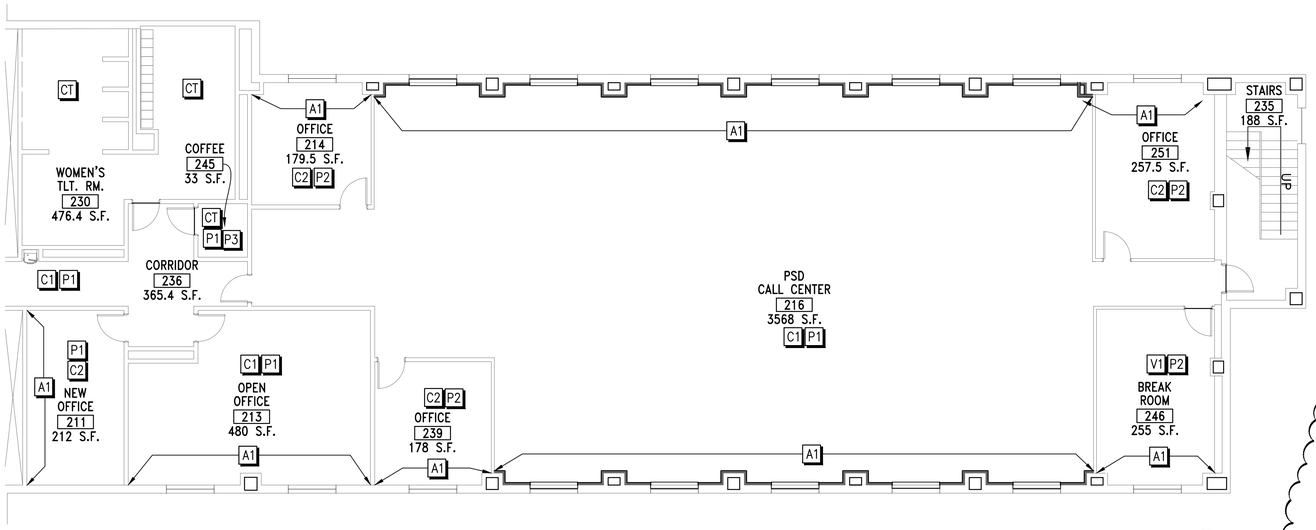

1 NORTH WING FINISH PLAN
Scale: 1/8" = 1'-0"

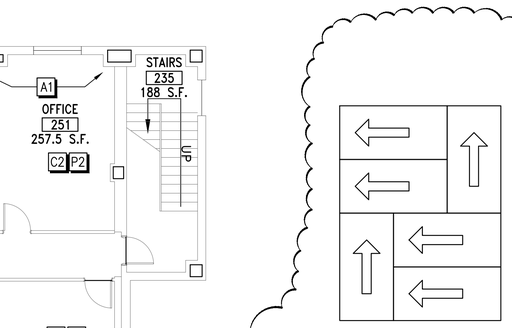

D4 C1 CARPET PATTERN TYP.
Scale: 1/2" = 1'-0"

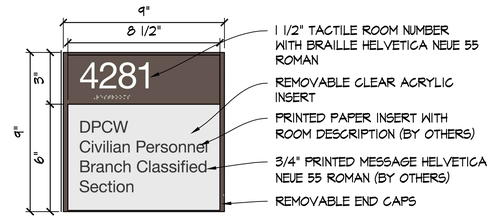

NOTES: BACKGROUND COLOR TO MATCH EXISTING.
ALL LETTERING TO BE BLACK AND WILL BE SET USING OPTICAL KERNING WITH ZERO LETTER SPACING.

C2 INTERIOR SIGNAGE DETL.
Scale: 3" = 1'-0"

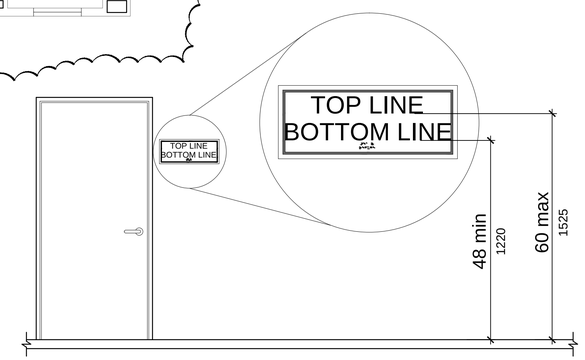

C4 ADA SIGN HEIGHT
Scale: 1/2" = 1'-0"

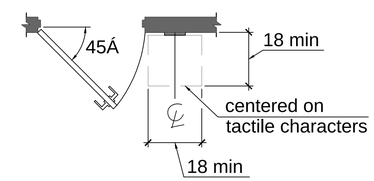

C5 ADA SIGN LOCATION
Scale: 1/2" = 1'-0"

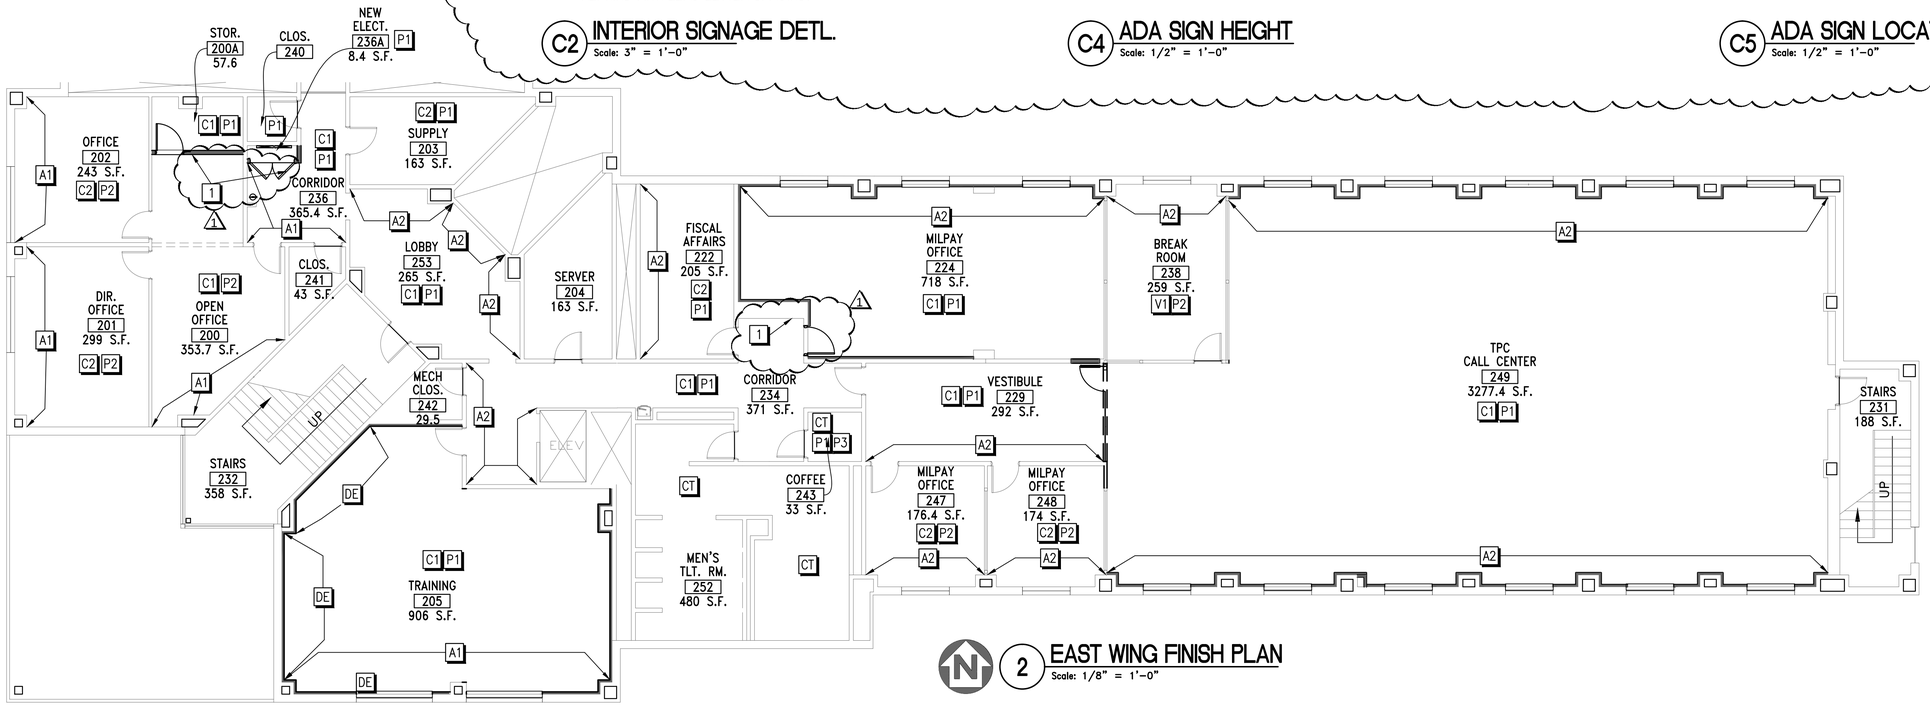

2 EAST WING FINISH PLAN
Scale: 1/8" = 1'-0"

GENERAL SHEET NOTES

1. REFERENCE A-602 SCHEDULES FOR FINISH DEFINITIONS.

FINISHES KEY NOTES

- C1 CARPET LAID IN BASKET WEAVE PATTERN AND RUBBER BASE - REF D4/A-105
- C2 CARPET IN MONOLITHIC PATTERN AND RUBBER BASE
- V1 VCT AND RUBBER BASE
- P1 PT-1 - PRIMARY WALL COLOR
- P2 PT-2 - PRIMARY WALL COLOR
- P3 PAINTED GYP. BD. CLNG.
- A1 ACC-1 - ACCENT WALL COLOR
- A2 ACC-2 - ACCENT WALL COLOR
- DE DE - DRY ERASE PAINT FLOOR TO CLNG.
- CT CERAMIC TILE FLOORS AND WALLS, PAINT GYP. BD. CLNG - (BID OPTION #2)
- 1 NEW ROOM IDENTIFICATION SIGN.

GRAPHIC SCALE

Scale: 1/8" = 1'-0" (0, 4', 8', 16')
Scale: 3" = 1'-0" (0, 3', 6', 9')
Scale: 1 1/2" = 1'-0" (0, 1/2', 1', 1 1/2')

SYMBOL	DESCRIPTION	DATE	APPR
1	ADD SIGNAGE LOCATIONS AND DETAILS	6/22/15	SF

REVISIONS

NAVFAC

DESIGN MANAGER: S. FERGUSON
DRAWN BY: S. FERGUSON
CHECKED BY: PWD
IN CHARGE KC
PM&E DIRECTOR
APPROVED PWD TEAM
PUBLIC WORKS OFFICER SATISFACTORY TO
CUSTOMER SATISFACTORY TO
DIRECTOR ENVIRONMENTAL DIVISION SATISFACTORY TO
NAVSUPPACT MID-SOUTH SAFETY OFFICER SATISFACTORY TO
NAVSUPPACT MID-SOUTH FIRE CHIEF

DEPARTMENT OF THE NAVY
NAVFAC SOUTHEAST, PUBLIC WORKS DEPT. MID-SOUTH
NAVFAC MID-SOUTH
NAVAL FACILITIES ENGINEERING COMMAND
MILLINGTON, TN

PERS 2 PSD AND TPC CALL CENTERS
BUILDING 456
SECOND FLOOR
FINISH PLAN

FINAL, BID DOCUMENTS, 27 MAY 2015

SCALE: AS SHOWN | SIZE ARCH D
ISSUED DATE: 27 MAY 2015
PWD DWG. NO. TBD
MAXIMO WORK ORDER NO. BG3YMR
E-PROJECT NO: –
CONSTR. CONTR. NO. TBD
NAVFAC DRAWING NO. TBD
SHEET X OF 28
A-105

DRAWFORM REVISION: 23 AUGUST 2013

FILE NAME: C:\Users\stanley.m.ferguson\documents\~design projects\~FY-2015\456-bg3ymr-2nd tpc and psd call centers\phase b - design\Drawings\A-105 FINISH PLAN.dwg LAYOUT NAME: A-105 FINISH PLAN PLOTTED: Monday, June 22, 2015 - 10:24am USER: stanley.m.ferguson

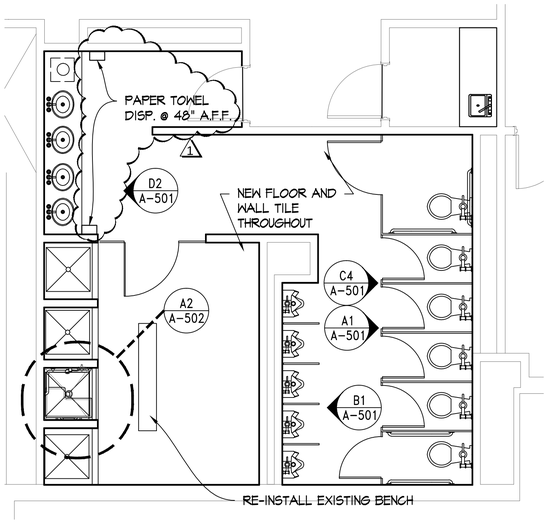

C1 ENLARGED MEN'S TOILET ROOM PLAN
Scale: 1/4" = 1'-0"

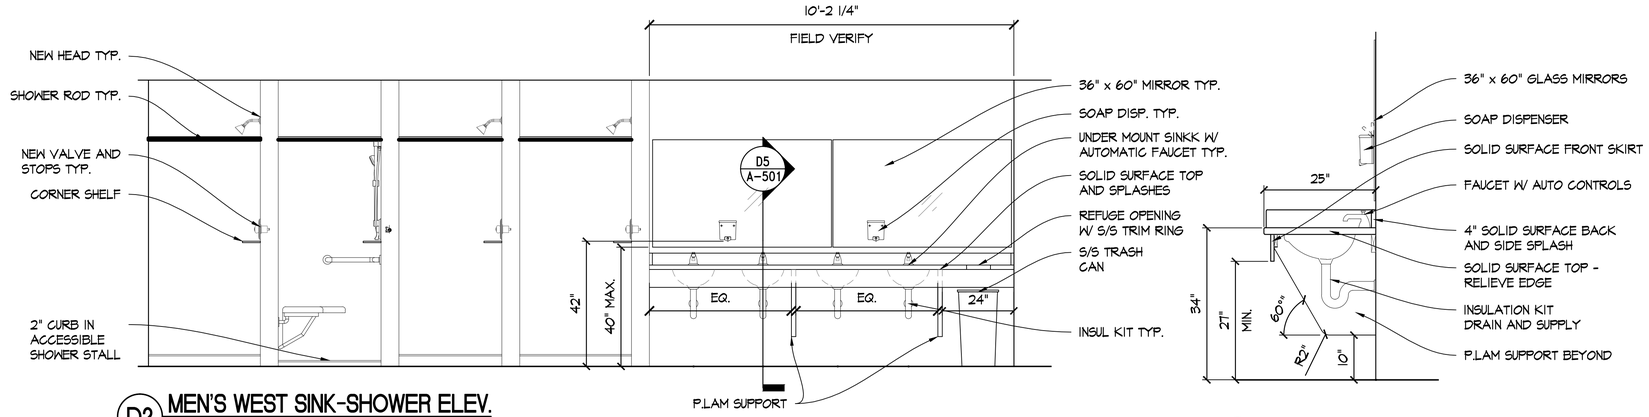

D2 MEN'S WEST SINK-SHOWER ELEV.
Scale: 1/2" = 1'-0"

D5 SINK COUNTER SECTION TYP.
Scale: 3/4" = 1'-0"

GENERAL SHEET NOTES

1. FLOOR WILL BE OCCUPIED DURING CONSTRUCTION. CONSTRUCTION WILL BE PHASED BY BUILDING HALVES.
2. INSTALL NEW FLOOR AND WALL TILE THROUGHOUT.
3. PATCH, PAINT EXISTING GYP. BD. CEILING AND ACCESS PANLES.
4. REPLACE EXISTING SUPPLY/ EXHAUST AND RETURN AIR VENTS.
5. INSTALL NEW LIGHTING IN PLACE OF OLD.
6. INSTALL NEW PHENOLIC FLOOR MOUNTED, OVERHEAD BRACED TOILET AND URINAL PARTITIONS W/ STAINLESS STEEL BRACKETS, SUPPORTS AND SHOES.

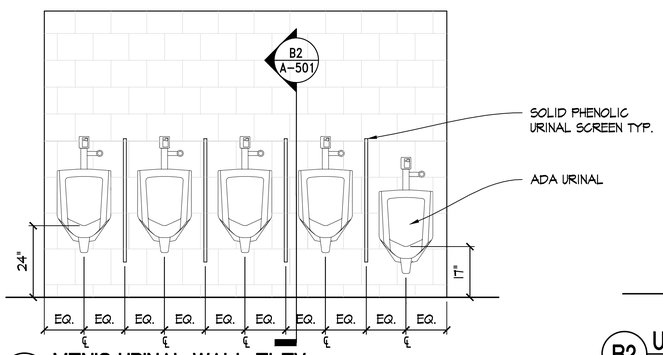

B1 MEN'S URINAL WALL ELEV.
Scale: 1/2" = 1'-0"

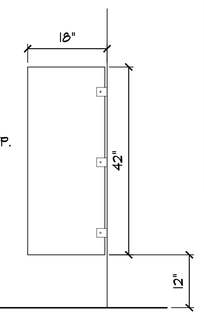

B2 URINAL SCREN TYP.
Scale: 3/4" = 1'-0"

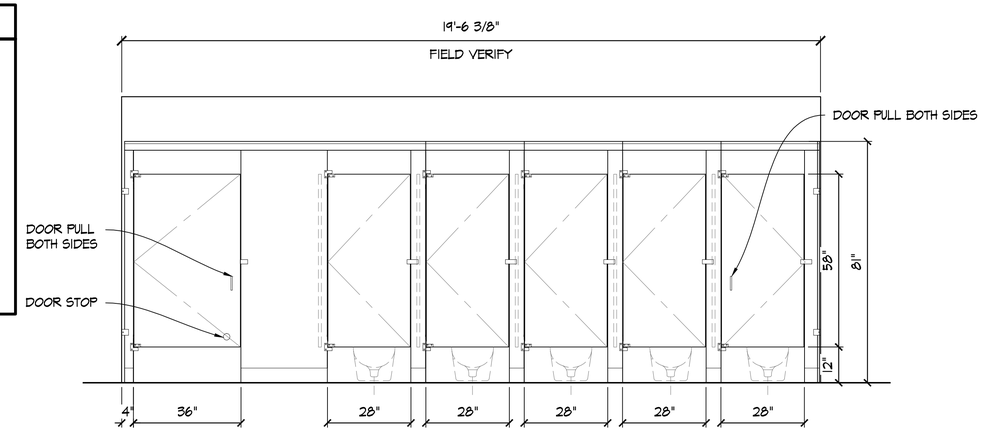

C4 MENS TLT. PARTITION ELEV.
Scale: 1/2" = 1'-0"

Scale: 1/4" = 1'-0"
Scale: 1/2" = 1'-0"
Scale: 3/4" = 1'-0"

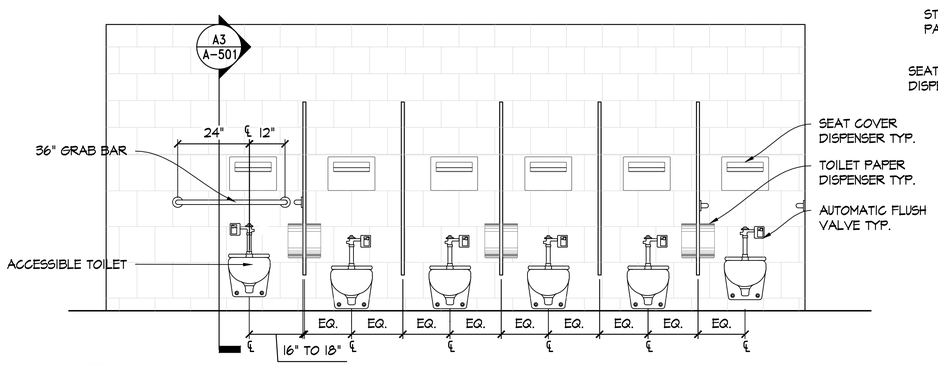

A1 MEN'S TLT. WALL ELEV.
Scale: 1/2" = 1'-0"

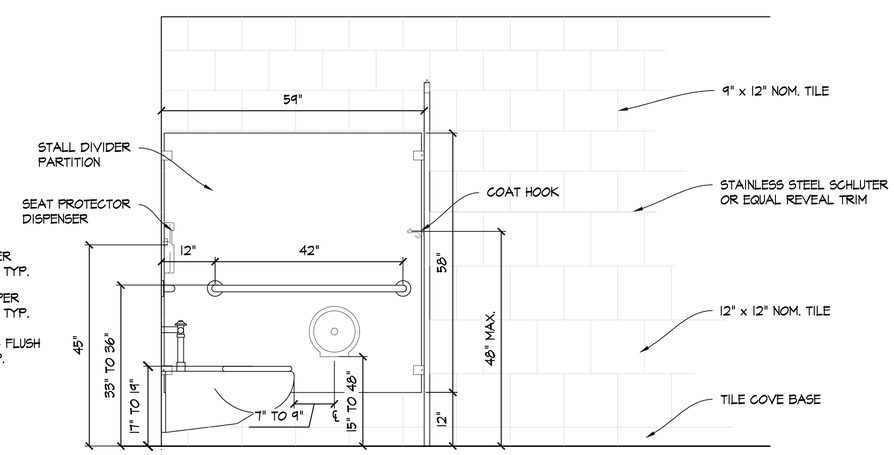

A3 MENS TLT. SIDE WALL TYP.
Scale: 3/4" = 1'-0"

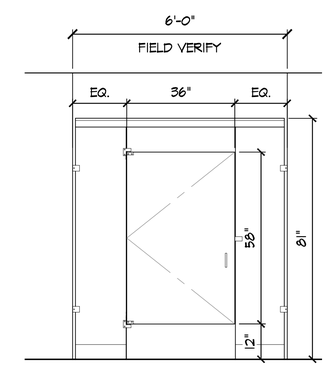

A5 SHOWER DIVIDER ELEVATION
Scale: 1/2" = 1'-0"

REVISIONS			
SYMBOL	DESCRIPTION	DATE	APPR
1	ADD PAPER TOWEL DISP. LOCATIONS	6/22/15	SF

NAVFAC

DESIGN MANAGER: S. FERGUSON
DRAWN BY: S. FERGUSON
CHECKED BY: PWD
IN CHARGE KC
PM&E DIRECTOR
APPROVED PWD TEAM
PUBLIC WORKS OFFICER
SATISFACTORY TO
CUSTOMER
SATISFACTORY TO
DIRECTOR ENVIRONMENTAL DIVISION
SATISFACTORY TO
NAVSUPPACT MID-SOUTH SAFETY OFFICER
SATISFACTORY TO
NAVSUPPACT MID-SOUTH FIRE CHIEF

DEPARTMENT OF THE NAVY
NAVFAC SOUTHEAST, PUBLIC WORKS DEPT. MID-SOUTH
NAVFAC MID-SOUTH
NAVAL FACILITIES ENGINEERING COMMAND
MILLINGTON, TN

PERS 2 PSD AND TPC CALL CENTERS
BUILDING 456
SECOND FLOOR

DETAILS AND ELEVATIONS

FINAL, BID DOCUMENTS, 27 MAY 2015

SCALE: AS SHOWN | SIZE ARCH D
ISSUED DATE: 27 MAY 2015
PWD DWG. NO. TBD
MAXIMO WORK ORDER NO. BG3YMR
E-PROJECT NO: –
CONSTR. CONTR. NO. TBD
NAVFAC DRAWING NO. TBD
SHEET 9 OF 28
A-501

DRAWFORM REVISION: 23 AUGUST 2013

FILE NAME: C:\users\stanley.m.ferguson\documents\~design projects\~FY-2015\456-bg3ymr-2nd tpc and psd call centers\phase b - design\Drawings\A-501 DETAILS AND ELEVATIONS.dwg LAYOUT NAME: A-501 DETAILS AND ELEVATIONS PLOTTED: Monday, June 22, 2015 - 10:25am USER: stanley.m.ferguson

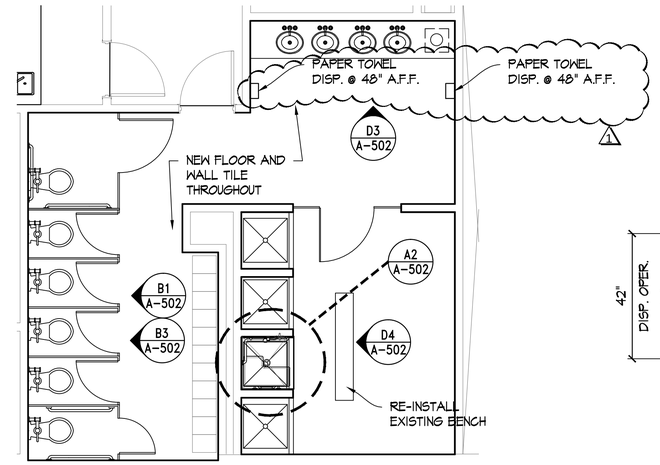

D1 ENLG. WMN'S TLT. RM. PLAN
Scale: 1/4" = 1'-0"

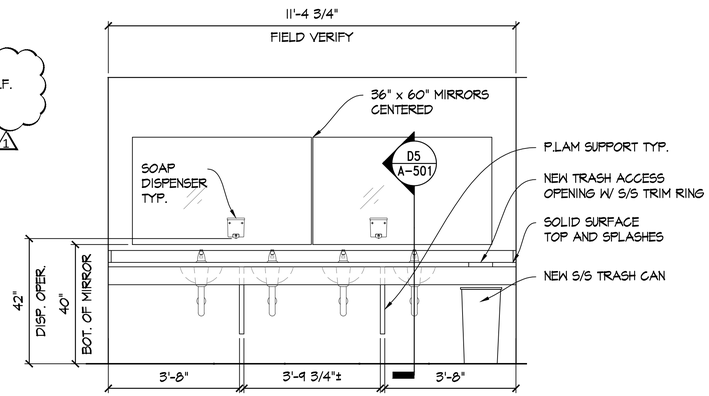

D3 WOMEN'S SINK WALL ELEV.
Scale: 1/2" = 1'-0"

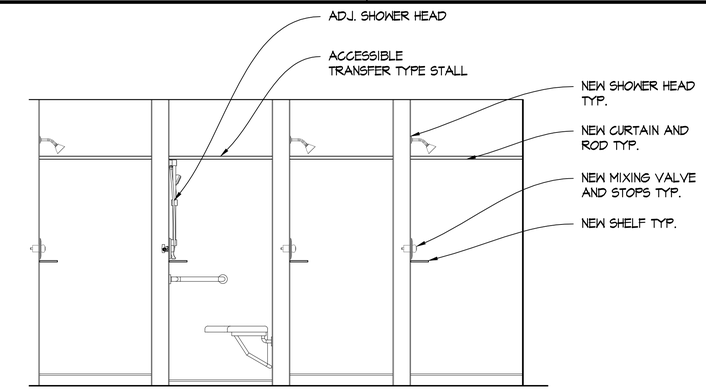

D4 WOMEN'S SHOWER WALL ELEV.
Scale: 1/2" = 1'-0"

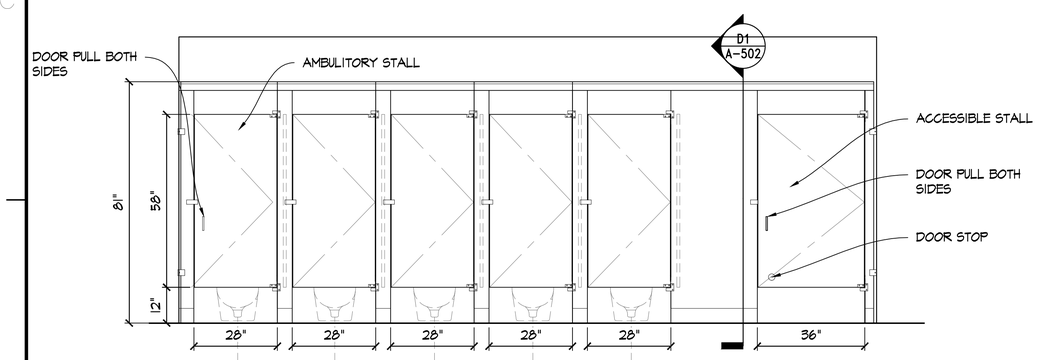

B1 WOMEN'S TLT. PARTITION ELEV.
Scale: 1/2" = 1'-0"

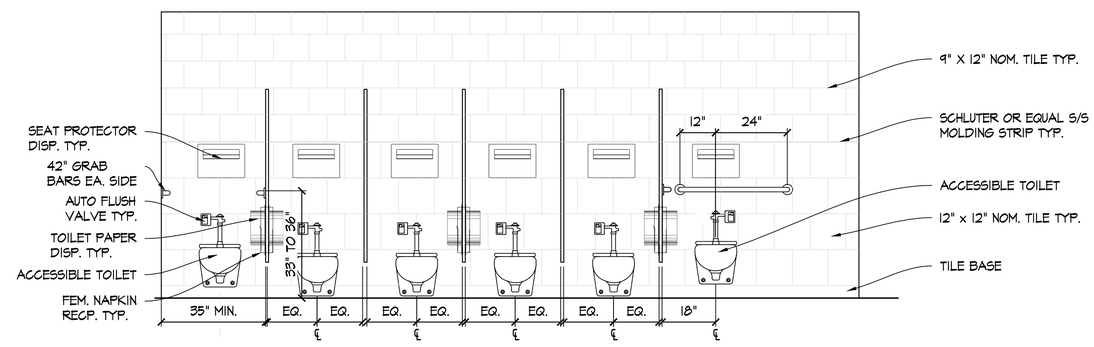

B3 WOMEN'S TLT. WALL ELEV.
Scale: 1/2" = 1'-0"

GENERAL SHEET NOTES

1. FLOOR WILL BE OCCUPIED DURING CONSTRUCTION. CONSTRUCTION WILL BE PHASED BY BUILDING HALVES.
2. INSTALL NEW FLOOR AND WALL TILE THROUGHOUT.
3. PATCH, PAINT EXISTING GYP. BD. CEILING AND ACCESS PANLES.
4. REPLACE EXISTING SUPPLY/ EXHAUST AND RETURN AIR VENTS.
5. INSTALL NEW LIGHTING IN PLACE OF OLD.
6. INSTALL NEW PHENOLIC FLOOR MOUNTED, OVERHEAD BRACED TOILET AND URINAL PARTITIONS W/ STAINLESS STEEL BRACKETS, SUPPORTS AND SHOES.

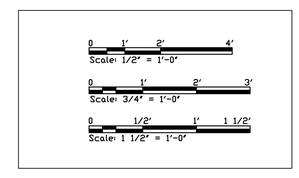

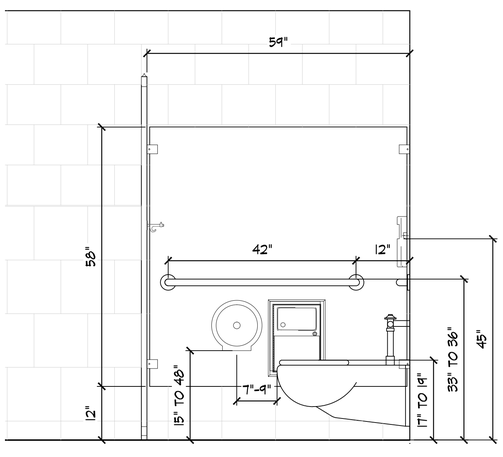

A1 WOMEN'S TLT. ROOM SIDE WALL TYP.
Scale: 3/4" = 1'-0"

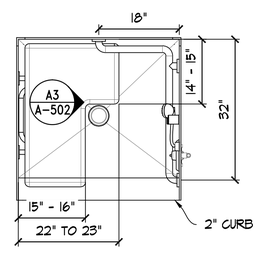

A2 ADA SHOWER PLAN TYP.
Scale: 3/4" = 1'-0"

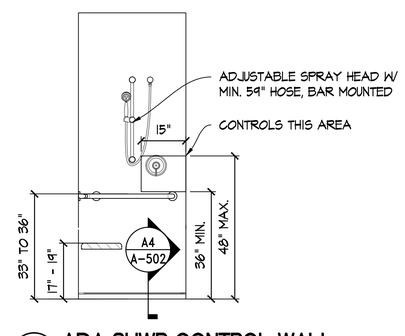

A3 ADA SHWR CONTROL WALL
Scale: 1/2" = 1'-0"

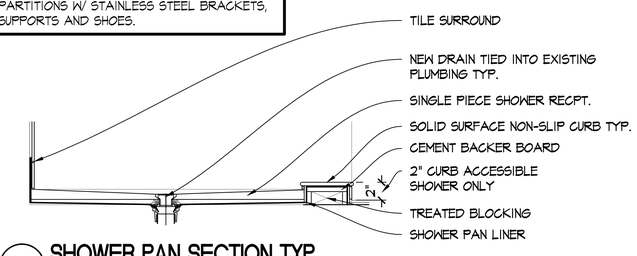

A4 SHOWER PAN SECTION TYP.
Scale: 1 1/2" = 1'-0"

REVISIONS

SYMBOL	DESCRIPTION	DATE	APPR
1	ADD PAPER TOWEL DISP. LOCATIONS	6/22/15	SF

NAVFAC

DESIGN MANAGER: S. FERGUSON
DRAWN BY: S. FERGUSON
CHECKED BY: PWD
IN CHARGE KC
PM&E DIRECTOR
APPROVED PWD TEAM
PUBLIC WORKS OFFICER
SATISFACTORY TO
CUSTOMER
SATISFACTORY TO
DIRECTOR ENVIRONMENTAL DIVISION
SATISFACTORY TO
NAVSUPPACT MID-SOUTH SAFETY OFFICER
SATISFACTORY TO
NAVSUPPACT MID-SOUTH FIRE CHIEF

DEPARTMENT OF THE NAVY
NAVFAC SOUTHEAST, PUBLIC WORKS DEPT. MID-SOUTH
NAVFAC MID-SOUTH
NAVAL FACILITIES ENGINEERING COMMAND
MILLINGTON, TN

PERS 2 PSD AND TPC CALL CENTERS
BUILDING 456
SECOND FLOOR

DETAILS AND ELEVATIONS

FINAL, BID DOCUMENTS, 27 MAY 2015

SCALE: AS SHOWN	SIZE ARCH D
ISSUED DATE:	27 MAY 2015
PWD DWG. NO.	TBD
MAXIMO WORK ORDER NO.	BG3YMR
E-PROJECT NO:	–
CONSTR. CONTR. NO.	TBD
NAVFAC DRAWING NO.	TBD
SHEET 10 OF 28	

A-502

DRAWFORM REVISION: 23 AUGUST 2013

FILE NAME: C:\Users\stanley.m.ferguson\documents\~design projects\~FY-2015\456-bg3ymr-2nd tpc and psd call centers\phase b - design\Drawings\A-502 DETAILS AND ELEVATIONS.dwg LAYOUT NAME: A-502 DETAILS AND ELEVATIONS PLOTTED: Monday, June 22, 2015 - 10:26am USER: stanley.m.ferguson