LEGEND

TV	DISPLAY OUTLET
AV	AV TOUCH PANEL CONTROL
CCTV	CCTV SYSTEM
S	SPEAKER, (⊣) INDICATES BRACKET, WALL MOUNTED SPEAKER.
M	CEILING MOUNTED MICROPHONE
	VTC CAMERA
DAMC	DIGITAL AUDIO MIXER, CONTROL SYSTEM
GUEST	GUEST A/V CONNECTION

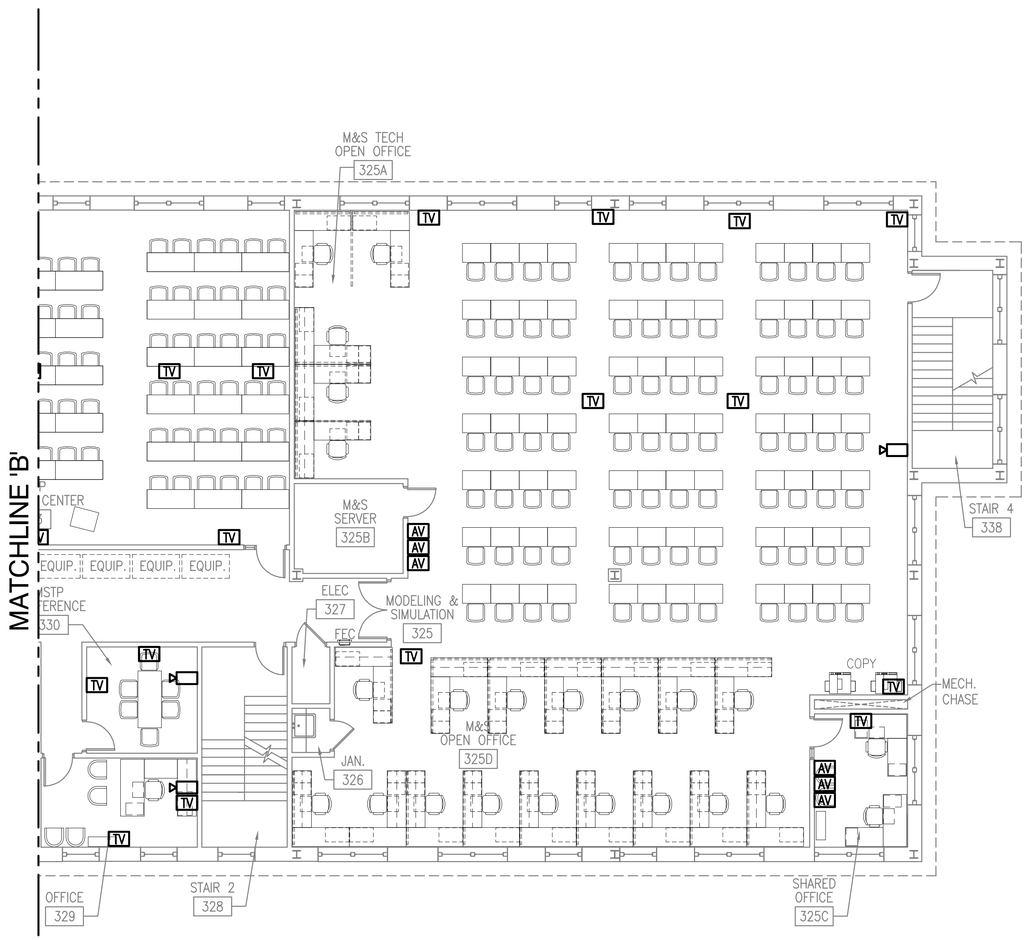

PARTIAL THIRD FLOOR

1/8" = 1'-0"

NORTH

NAVFAC

NOT FOR CONSTRUCTION

PROJECT STATUS

FINAL SUBMITTAL

2-03-2014

SEAL

PRELIMINARY NOT FOR CONSTRUCTION

CLARK•NEXSEN
Architecture & Engineering
6160 KEMPSVILLE CIRCLE
SUITE 200A
NORFOLK, VA 23502
757-455-5800 FAX 757-455-5638
WWW.CLARKNEXSEN.COM
A/E INFO

APPROVED

FOR COMMANDER NAVFAC

ACTIVITY: XXXXX

SATISFACTORY TO DATE: DD/MM/YY

DES	DRW	CHK
<<PM/DM>>	XXXX	
BRANCH MANAGER	XX	
CHIEF ENG/ARCH	XXX	
<<XX>>	XX	

DEPARTMENT OF THE NAVY
NAVAL FACILITIES ENGINEERING COMMAND
QUANTICO MARINE CORPS BASE
NAVFAC – WASHINGTON, D.C.

MARINE CORPS BASE QUANTICO
QUANTICO, VIRGINIA

P677 TECOM ACADEMIC INSTRUCTION FACILITY

SCALE: 1/8"=1"-0"

EPROJECT NO.:

CONSTR. CONTR. NO.: N40080-10-D-0303-86

NAVFAC DRAWING NO.

SHEET 5 OF 5

ET105

DRAWFORM REVISION: 10 MARCH 2009

FILE NAME: H:\2012\4618-P677 Academic Instruction Facility TECOM\CAD-Norfolk\Constructs\E\E-TPlfr1.dwg LAYOUT NAME: 3RD FLOOR 'B' PLOTTED: Tuesday, January 28, 2014 - 8:10am USER: kroth