AMENDMENT_0001 ATTACHMENT 1

New PDS Layout

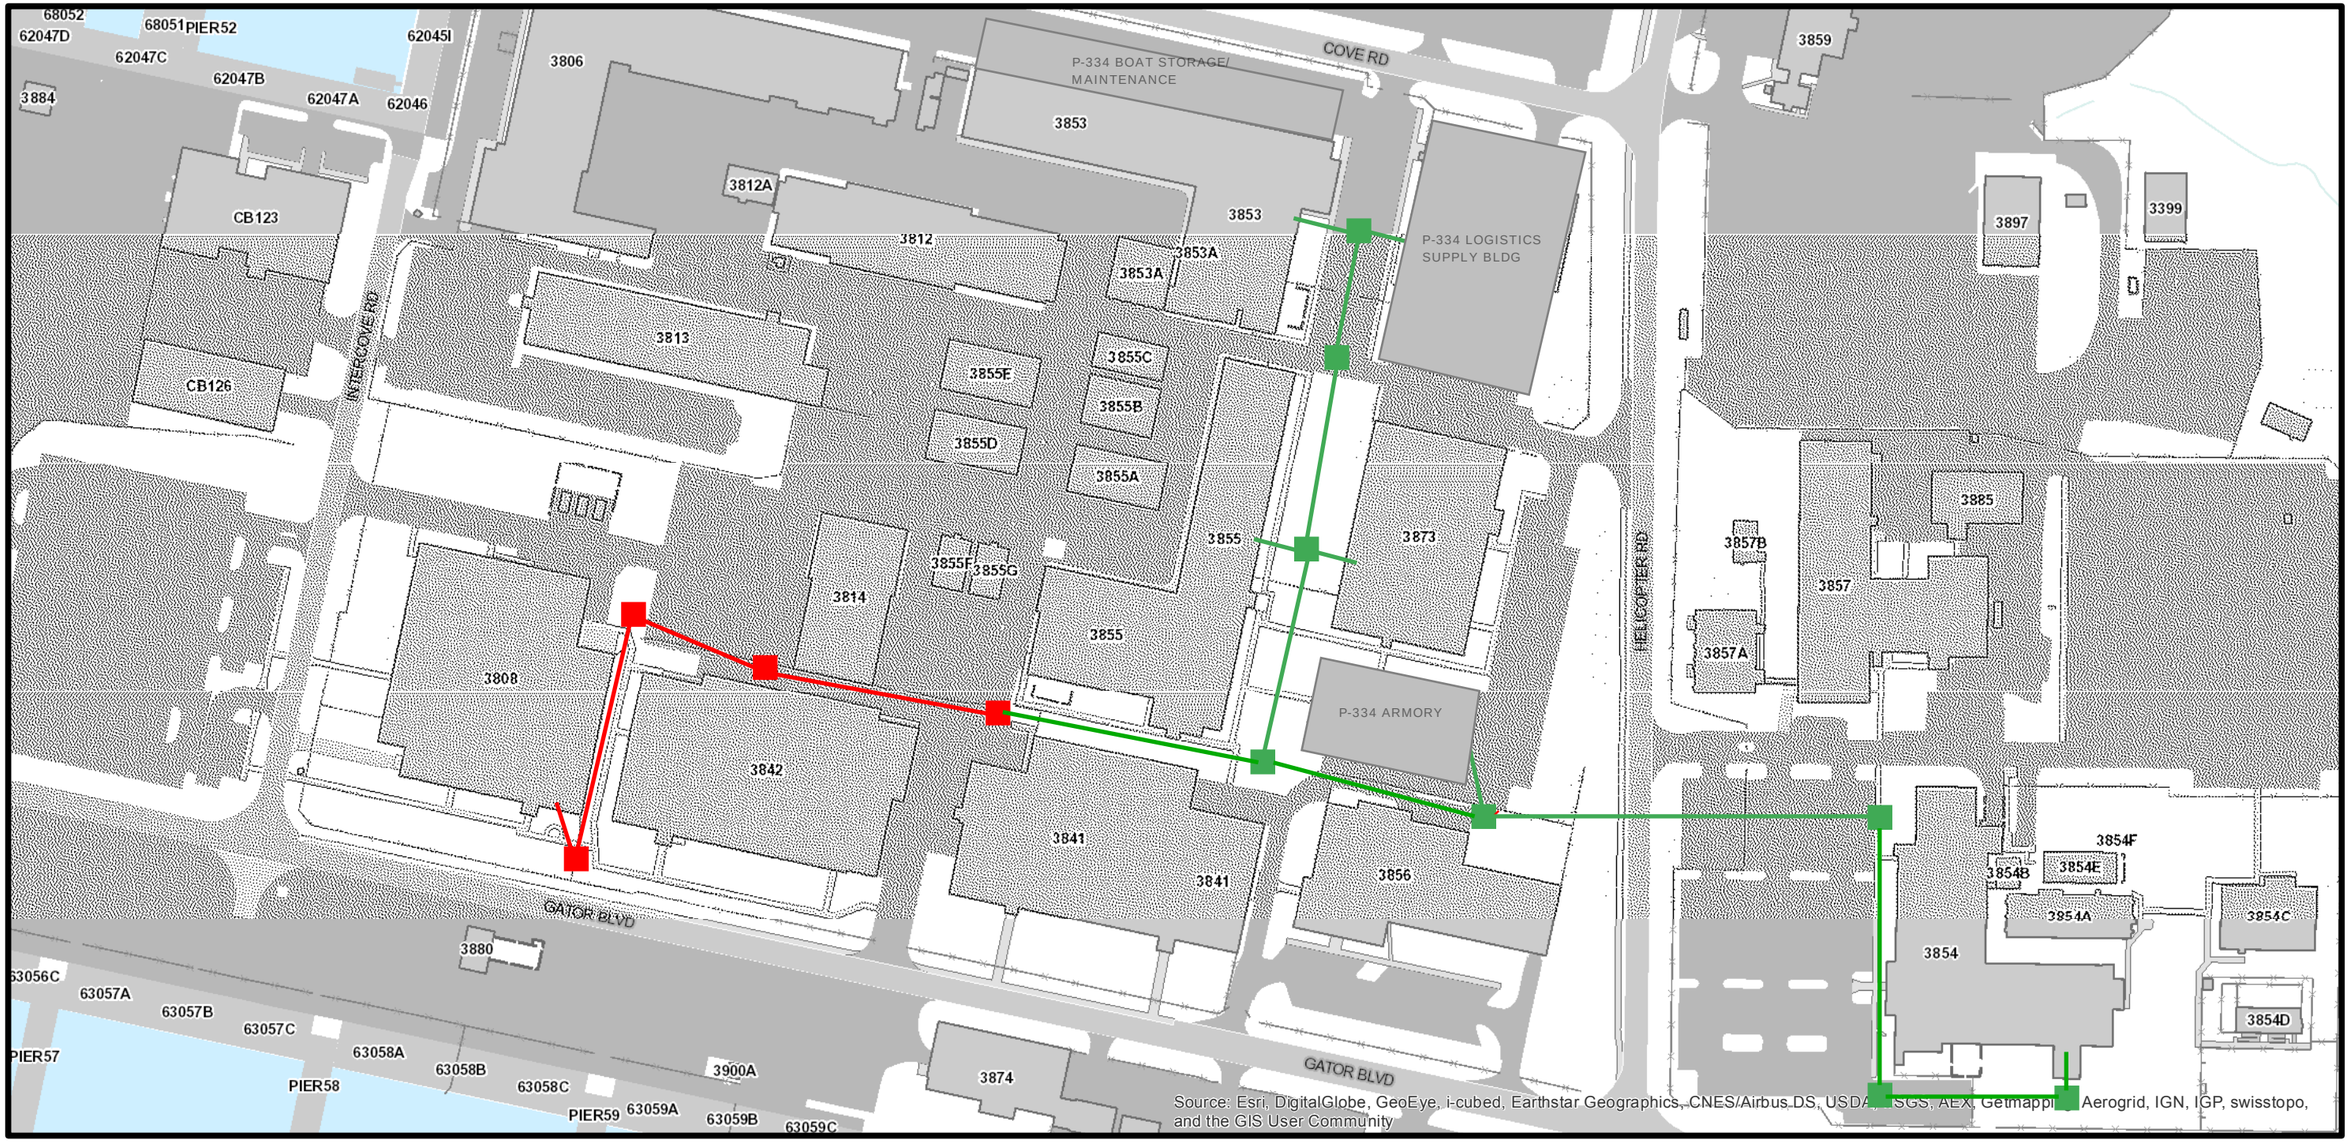

Prepared by:
eric.herlan@navy.mil
07/30/2014

Little Creek Compound - New PDS Layout

Source: Navy GeoReadiness Repository

FOR OFFICIAL USE ONLY

LEGEND

- P-334 PDS DUCTBANK APPROX ROUTING
- P-334 PDS HANDHOLE APPROX LOCATION
- P-473 PDS DUCTBANK APPROX ROUTING
- P-473 PDS HANDHOLE APPROX LOCATION

NOT TO SCALE

N
W E
S